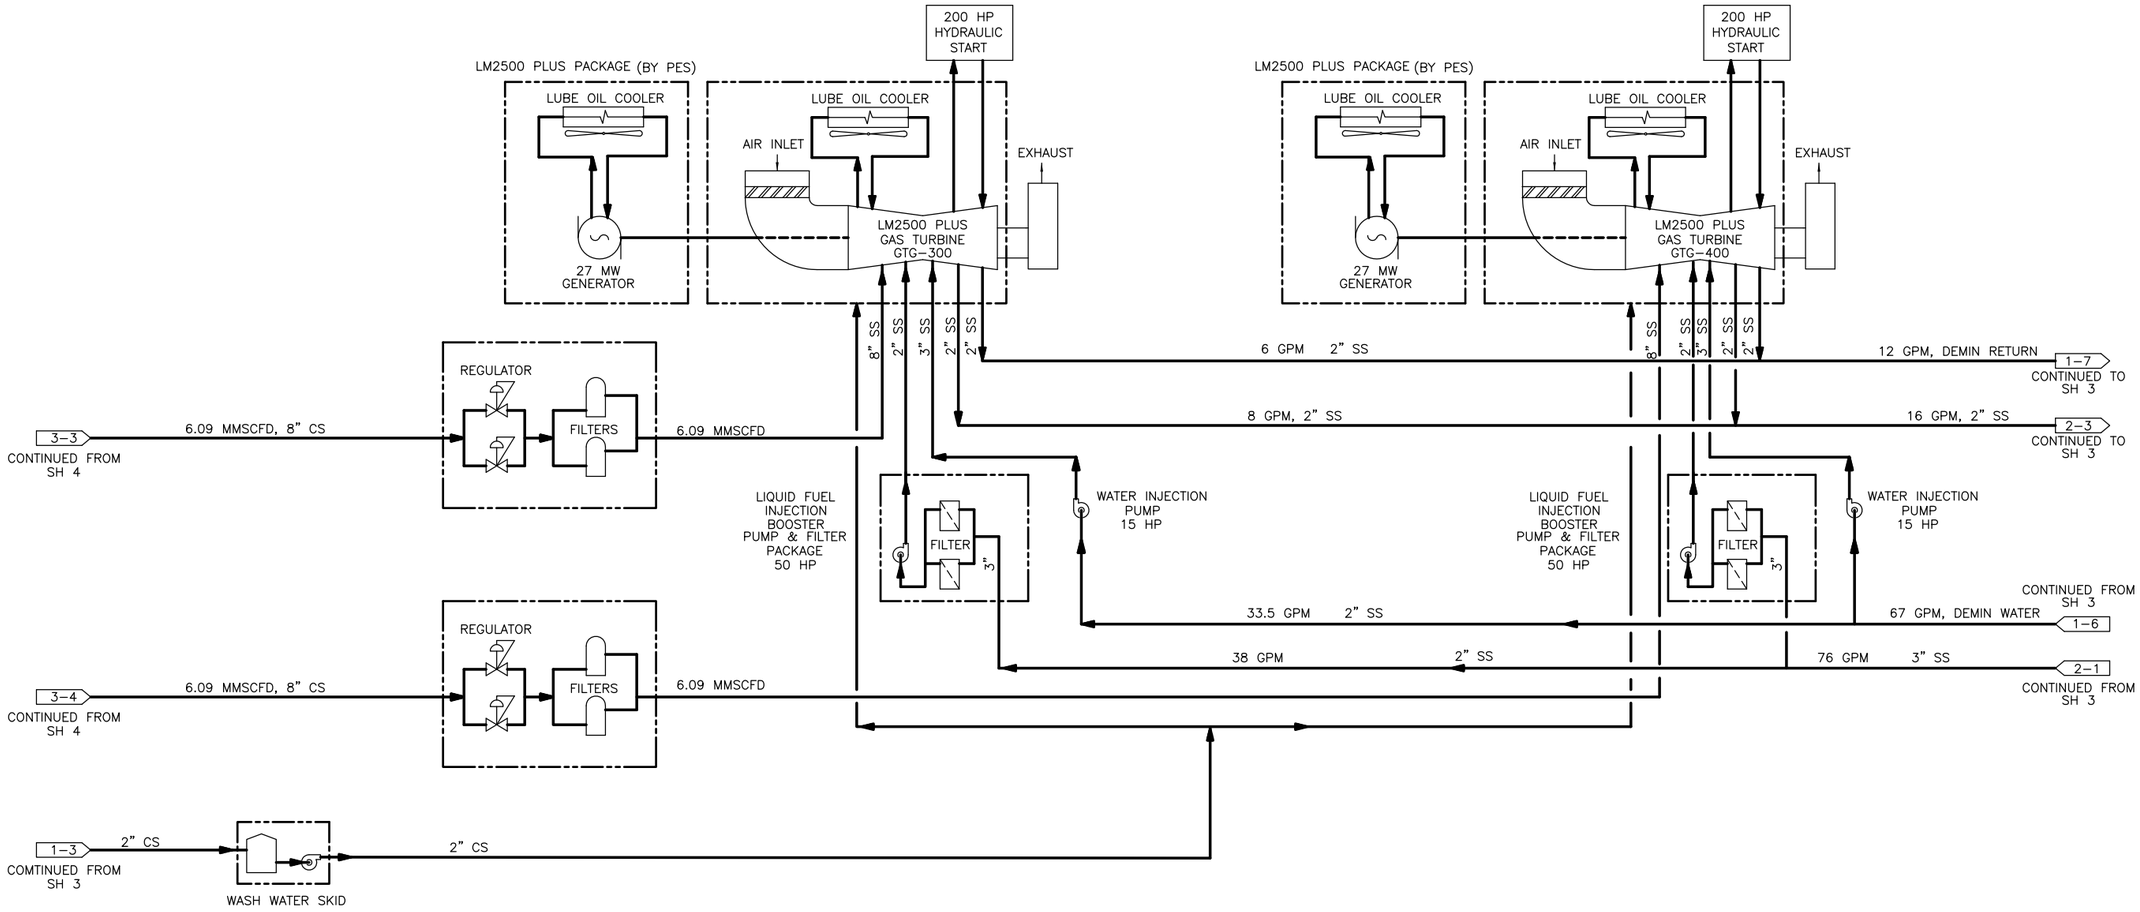

© COPYRIGHT, 2008, ProEnergy SERVICES ALL RIGHTS, RESERVED
THIS DRAWING IS THE PROPRIETARY AND/OR CONFIDENTIAL PROPERTY OF ProEnergy SERVICES AND IS LOANED IN STRICT CONFIDENCE WITH THE UNDERSTANDING THAT IT WILL NOT BE REPRODUCED NOR USED FOR ANY PURPOSE EXCEPT THAT FOR WHICH IT IS LOANED. IT SHALL BE IMMEDIATELY RETURNED ON DEMAND, AND IS SUBJECT TO ALL OTHER TERMS AND CONDITIONS OF ANY WRITTEN AGREEMENT OR PURCHASE ORDER WHICH INCORPORATES OR RELATES TO THIS DRAWING.

NO.	DATE	BY	APP'D	DESCRIPTION
1	4/21/10	LES		CHANGED FUEL GAS FROM FUTURE TO TO BE INSTALLED NOW
0	4/4/10	LES		ISSUE FOR CONSTRUCTION

REVISIONS

DRAWN	LES	4/4/10
CHECK		
DESIGN	LES	4/4/10
ENGINEER		
PROJ MGR		
QA MGR		
SCALE	NONE	SIZE D

EDG International, Inc
Certificate of Authorization No: 4913
Renewal Date: 6/30/2010

La Electricidad de Caracas

DERWICK Derwick Associates Corp

ProEnergy EPC SERVICES

907 S DETROIT
SUITE 1140
TULSA, OKLAHOMA 74120
OFFICE 660-829-5100
FAX 918-270-2939
www.proenergyservices.com

ProEnergy EPC Services, LLC

PROCESS FLOW DIAGRAM LM2500 PLUS (2) & LM6000 UNITS GUARENAS POWER PLANT

GUARENAS VENEZUELA

JOB. NO.	DWG NO.	SH NO.	REV
0920	50-001	1	1