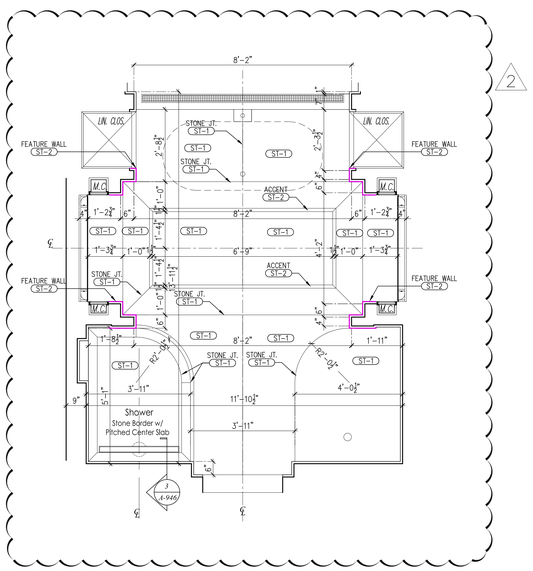

3	MASTER BATHROOM FINISH FLOOR: MB-3	SCALE: 1/2"=1'-0"

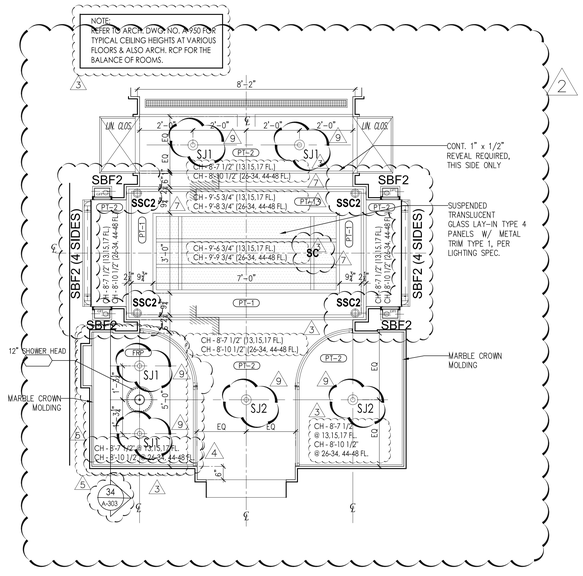

2	MASTER BATHROOM RCP: MB-3	SCALE: 1/2"=1'-0"

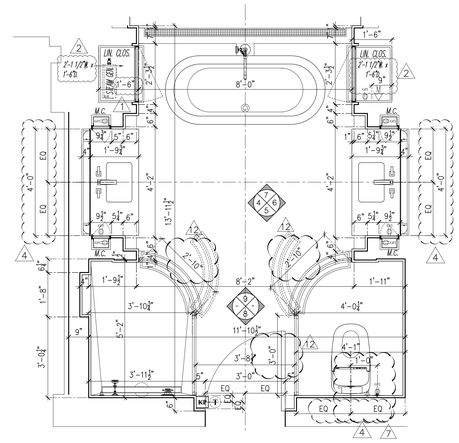

	FLOORS	APT. UNIT NO.	REMARKS
MB-3	13TH,15TH & 17TH	B	M.C. SIZE=9 1/2"W. X 4' DEEP (CLEAR); VANITY=4'-0"W.
	26TH / 34TH	A	SIMILAR M.C. SIZE=9 1/2"W. X 4' DEEP (CLEAR); VANITY=4'-0"W.
	44TH - 48TH	B	SIMILAR M.C. SIZE=9 1/2"W. X 4' DEEP (CLEAR); VANITY=4'-0"W.

1	MASTER BATHROOM PLAN: MB-3	SCALE: 1/2"=1'-0"

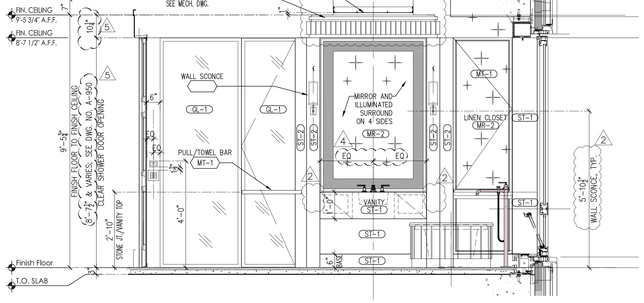

4	MASTER BATHROOM ELEVATION: MB-3	SCALE: 1/2"=1'-0"

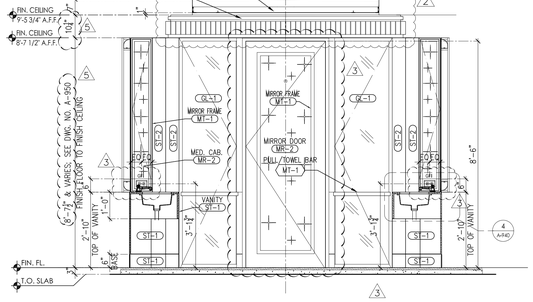

5	MASTER BATHROOM ELEVATION: MB-3	SCALE: 1/2"=1'-0"

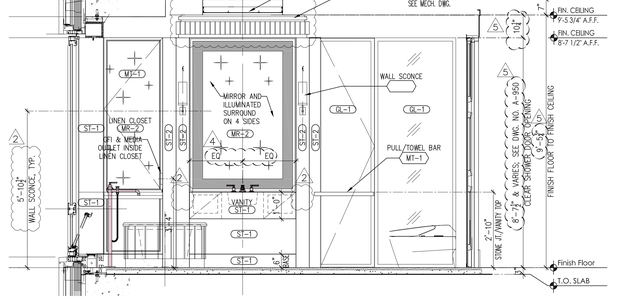

6	MASTER BATHROOM ELEVATION: MB-3	SCALE: 1/2"=1'-0"

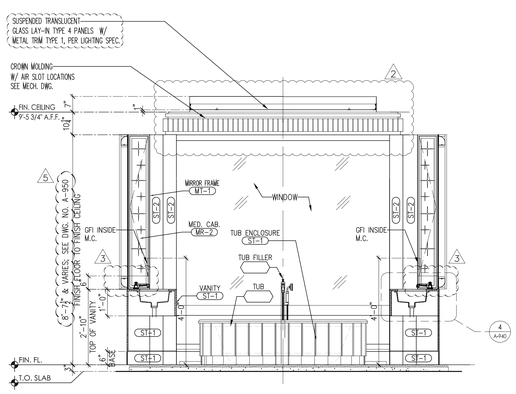

7	MASTER BATHROOM ELEVATION: MB-3	SCALE: 1/2"=1'-0"

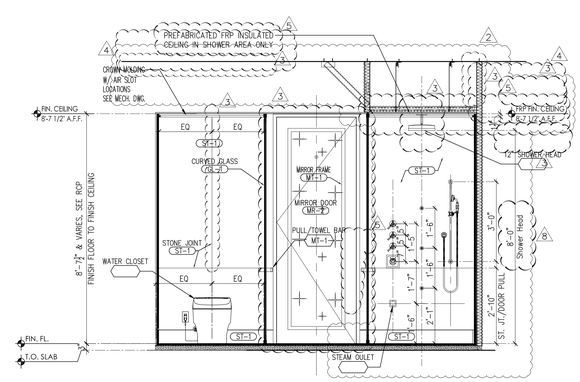

8	MASTER BATHROOM ELEVATION: MB-3	SCALE: 1/2"=1'-0"

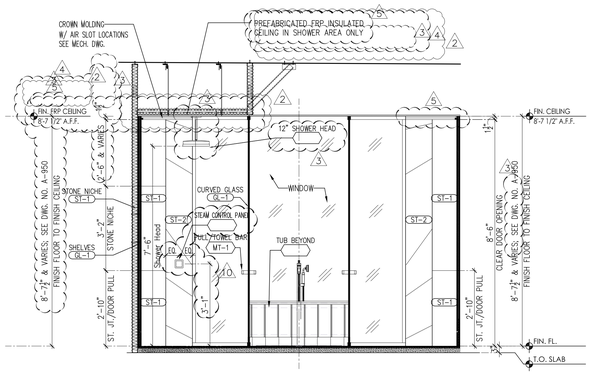

9	MASTER BATHROOM ELEVATION: MB-3	SCALE: 1/2"=1'-0"

PROJECT:
220 CENTRAL PARK SOUTH
NEW YORK , N.Y.

OWNER/DEVELOPER:
VORNADO REALTY
210 ROUTE 4 EAST
PARAMUS, NEW JERSEY 07652
TEL.: (201) 587 - 1000
FAX.: (201) 587 - 0600

ARCHITECT:
SLCE*Architects, LLP*
1359 BROADWAY NEW
YORK, NY 10018 TEL.:
(212) 979-8400 FAX.:
(212) 979-8387

STRUCTURAL ENGINEER:
DESIMONE
18 WEST 18TH STREET, 10TH FLOOR
NEW YORK, N.Y. 10011
TEL.: (212) 532-2211
FAX.: (212) 481-6108

M.E.P./FP. ENGINEER:
Cosentini
A TETRA TECH COMPANY
TWO PENN PLAZA
NEW YORK, N.Y. 10121
TEL.: (212) 615-5764
FAX.: (212) 615-3700

No.	Date:	Revision:
11	05-22-2017	REVISED PAA FILING
10	03-31-2017	BULLETIN 125
9	03-10-2017	BULLETIN 120
8	03-03-2017	BULLETIN 118
7	02-10-2017	BULLETIN 115
6	10-14-2016	BULLETIN 98
5	09-30-2016	BULLETIN 96
4	09-29-2016	BULLETIN 95
3	09-02-2016	BULLETIN 91
2	07-15-2016	BULLETIN 80
1	06-17-2016	BULLETIN 74
A	05-13-2016	BULLETIN 67
1	09-22-2015	BULLETIN 37

D.O.B. NUMBER
NB# 121184592

NORTH ARROW
Scale:

KEY PLAN:

Shaugat Shaikh
Buildings
APPROVED
Under Directive 2 of 1975
AMENDED APPLICATION
Date: 06/06/2017
NYC Development Hub

PROJECT:
220 CENTRAL PARK SOUTH
NEW YORK , NEW YORK

DRAWING TITLE:
TOWER MASTER BATHROOM
PLANS & ELEVATIONS: MB-3 & MB-3 SIM.

SEAL & SIGNATURE:

DATE:	
PROJECT No:	2011-23
DRAWN BY:	KT
CHECKED BY:	PA
DRAWING No:	A-907.00
CADD FILE No:	

DRF ID:22007139 BIN#1000000