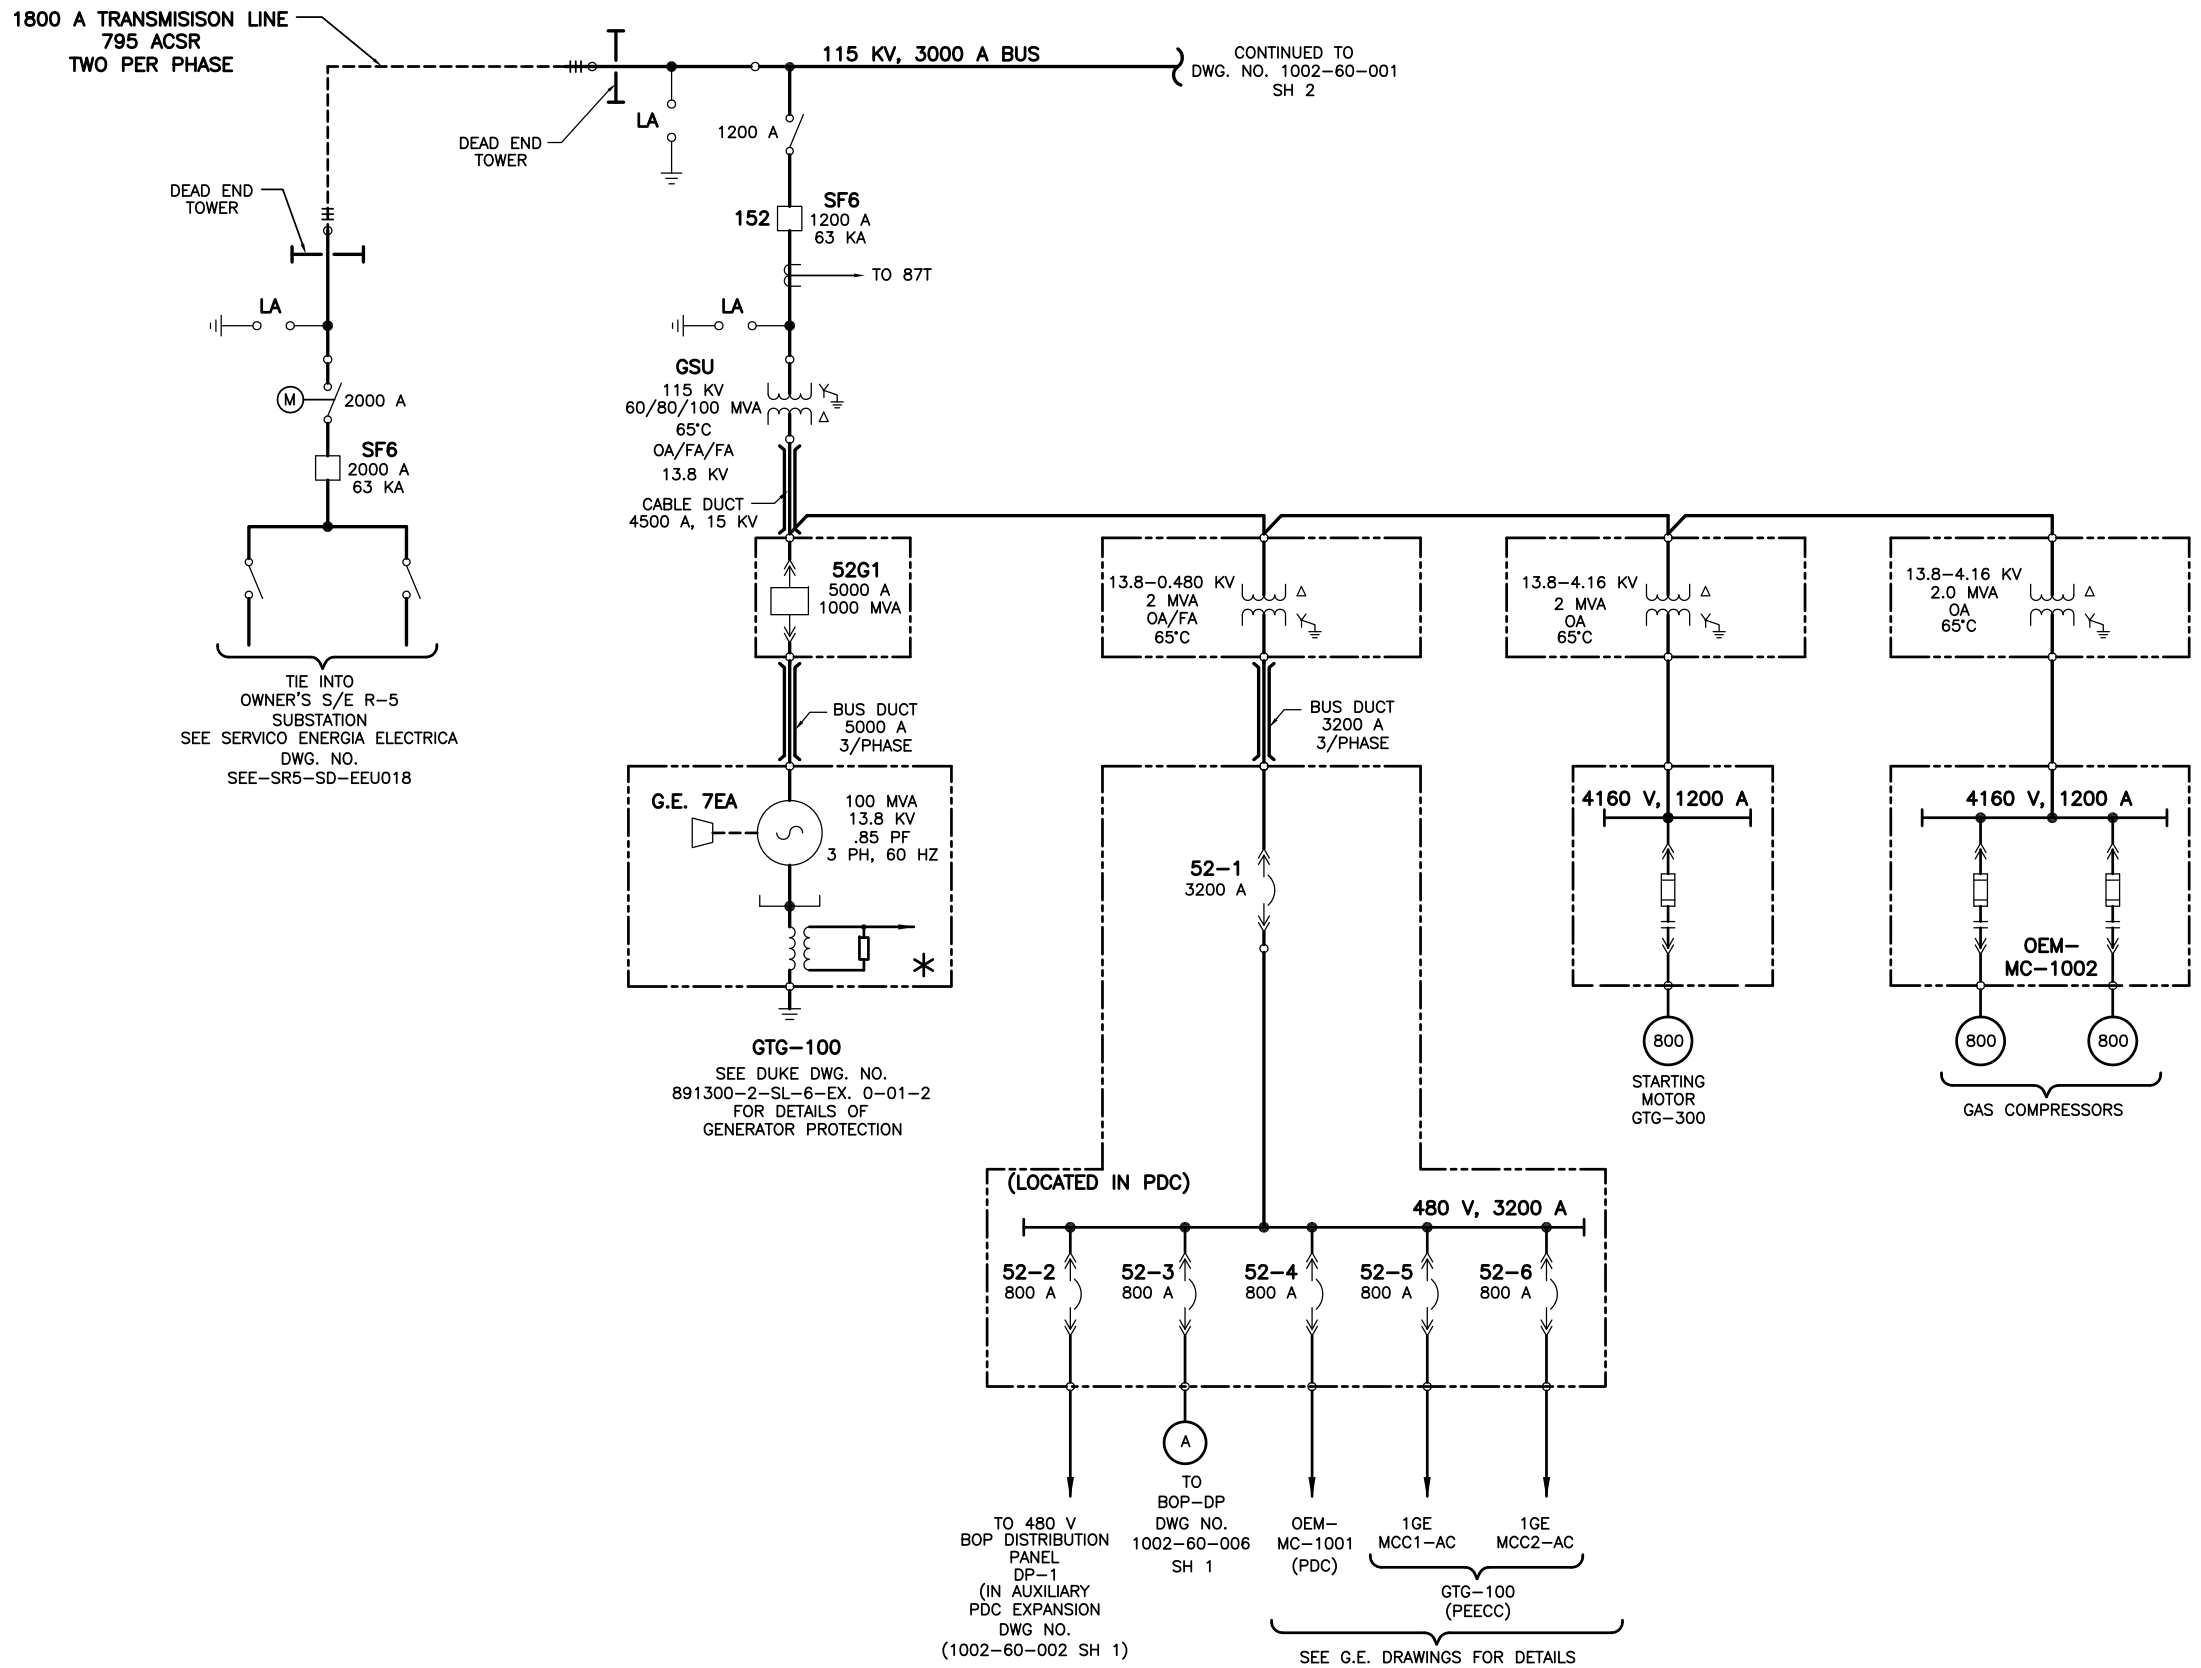

✳ – SUPPLIED BY G.E.

REVISED	CUSTOMER INFORMATION
	DERWICK ASSOCIATES S.A.

© COPYRIGHT, 2008, ProEnergy SERVICES ALL RIGHTS, RESERVED. THIS DRAWING IS THE PROPRIETARY AND/OR CONFIDENTIAL PROPERTY OF ProEnergy SERVICES AND IS LOANED IN STRICT CONFIDENCE WITH THE UNDERSTANDING THAT IT WILL NOT BE REPRODUCED NOR USED FOR ANY PURPOSE EXCEPT THAT FOR WHICH IT IS LOANED. IT SHALL BE IMMEDIATELY RETURNED ON DEMAND, AND IS SUBJECT TO ALL OTHER TERMS AND CONDITIONS OF ANY WRITTEN AGREEMENT OR PURCHASE ORDER WHICH INCORPORATES OR RELATES TO THIS DRAWING.

NO.	DATE	BY	APP'D	REVISIONS
C	02/15/10	SL	JD	CORRECTED SUBSTATION . GENERAL REVISION.
B	02/02/10	SL	JD	GENERAL REVISION.

DRAWN	SL	01/24/03
CHECK		
DESIGN		
PROJ ENGR		
PROJ MGR		
QA MGR		
SCALE	NONE	SIZE

ProEnergy EPC SERVICES

T AVE.
SUITE 1140
TULSA, OKLAHOMA 74120
OFFICE
FAX
www.proenergyservices.com

ProEnergy EPC Services, LLC

ONE LINE DIAGRAM
(1) FRAME 7EA & (1) FRAME 7FA GTG UNITS
CVG POWER PLANT B

SIDOR			VENEZUELA
JOB. NO.	DWG NO.	SH NO.	REV
T1002	1002-60-001	1	C