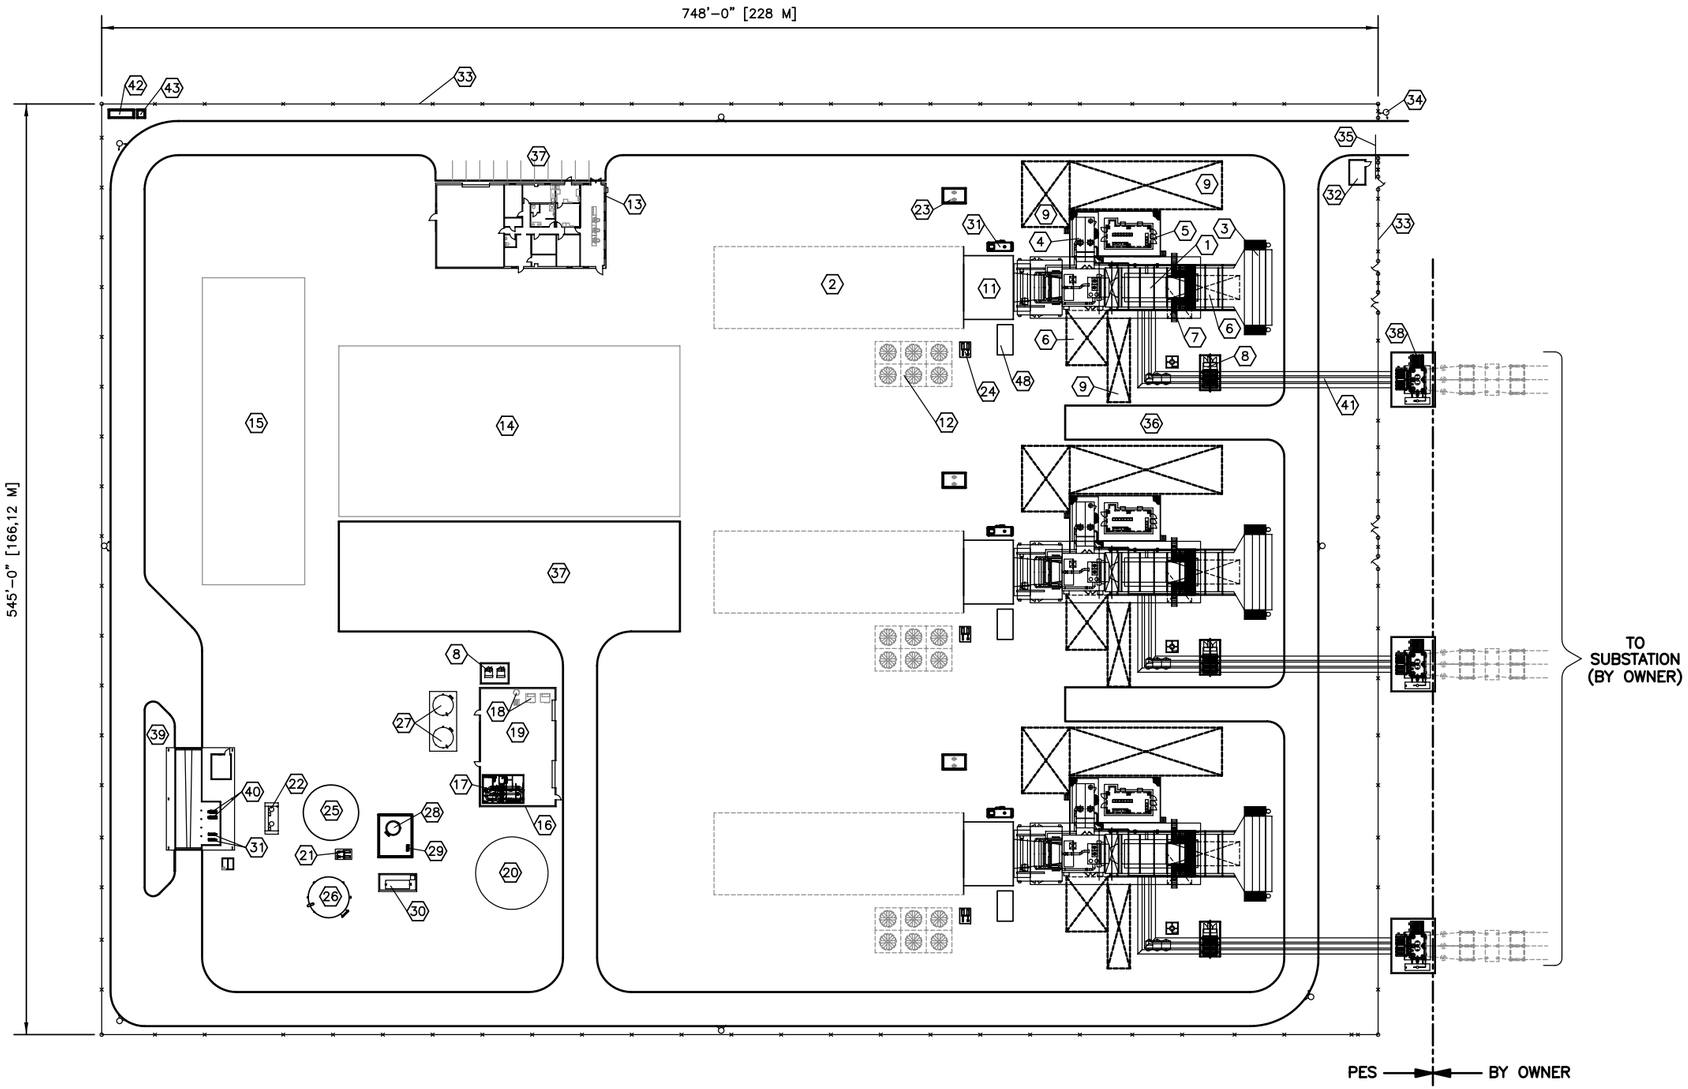

LENGEND:

1. G.E. FRAME 7FA GAS TURBINE GENERATOR.
2. HRSG (FUTURE).
3. AIR INLET.
4. ACCESSORY MODULE.
5. PEECC.
6. TURBINE REMOVAL AREA.
7. COOLER REMOVAL AREA.
8. AUXILIARY TRANSFORMER.
9. LAYDOWN AREA.
10. CO2 TANK.
11. EXHAUST STACK.
12. LUBE OIL FIN FANS.
13. OFFICES/CONTROL/MAINTENANCE BUILDING.
14. STEAM TURBINE GENERATOR HALL (FUTURE).
15. STEAM TURBINE GENERATOR COOLING TOWER (FUTRE).
16. WATER TREATMENT BUILDING.
17. FIRE WATER SKID.
18. INSTRUMET AIR DRYER PACKAGE.
19. WATER TREATMENT EQUIPMENT AREA.
20. RAW/FIRE WATER TANK (300,000 GALS).
21. LIQUID FUEL FORWARDING PUMP.
22. LIQUID FUEL CENTRIFUGE PACKAGE.
23. FUEL GAS FILTER/REGULATOR.
24. LUBE OIL COOLING WATER PUMP.
25. LIQUID FUEL TANK (RAW–100,000 GALS).
26. LIQUID FUEL DAY TANK (CLEANED–50,000 GALS).
27. DEMIN WATER TANK (2–21,000 GAL EACH).
28. OILY WASTE TANK (5,000 GALS).
29. OILY WATER OFF–LOAD PUMP.
30. OILY WATER SEPARATOR.
31. LIQUID FUEL OFF–LOAD PUMP.
32. GUARD HOUSE.
33. PLANT FENCE.
34. LIGHTING POLE.
35. GATE.
36. ROAD.
37. PARKING AREA.
38. STEP–UP TRANSFORMER.
39. LIQUID FUEL OFF–LOAD AREA.
40. LIQUID FUEL FORWARDING PUMP.
41. ISO PHASE BUS.
42. GAS METER RUN.
43. ESD VALVE.

0 20' 40' 60' 80' 100' 200'

GRAPHIC SCALE

REVISED	CUSTOMER INFORMATION

© COPYRIGHT, 2008, ProEnergy SERVICES ALL RIGHTS, RESERVED. THIS DRAWING IS THE PROPRIETARY AND/OR CONFIDENTIAL PROPERTY OF ProEnergy SERVICES AND IS LOANED IN STRICT CONFIDENCE WITH THE UNDERSTANDING THAT IT WILL NOT BE REPRODUCED NOR USED FOR ANY PURPOSE EXCEPT THAT FOR WHICH IT IS LOANED. IT SHALL BE IMMEDIATELY RETURNED ON DEMAND, AND IS SUBJECT TO ALL OTHER TERMS AND CONDITIONS OF ANY WRITTEN AGREEMENT OR PURCHASE ORDER WHICH INCORPORATES OR RELATES TO THIS DRAWING.

NO.	DATE	BY	APP'D	DESCRIPTION
				REVISIONS

DRAWN	SL	09/21/08
CHECK		
DESIGN		
PROJ ENGR		
PROJ MGR		
QA MGR		
SCALE	1"=40'	SIZE D

ProEnergy EPC SERVICES

10820 EAST 45TH STREET
SUITE 100
TULSA, OKLAHOMA 74146
OFFICE
FAX
www.proenergyservices.com

ProEnergy EPC Services, LLC

GENERAL ARRANGEMENT PLOT PLAN
THREE (3) FRAME 7FA SIMPLE CYCLE UNITS
FUTURE COMBINED CYCLE

XXXX JOB. NO.	DWG NO.	SH NO.	XXXX REV
TXXXX	SK	1	A