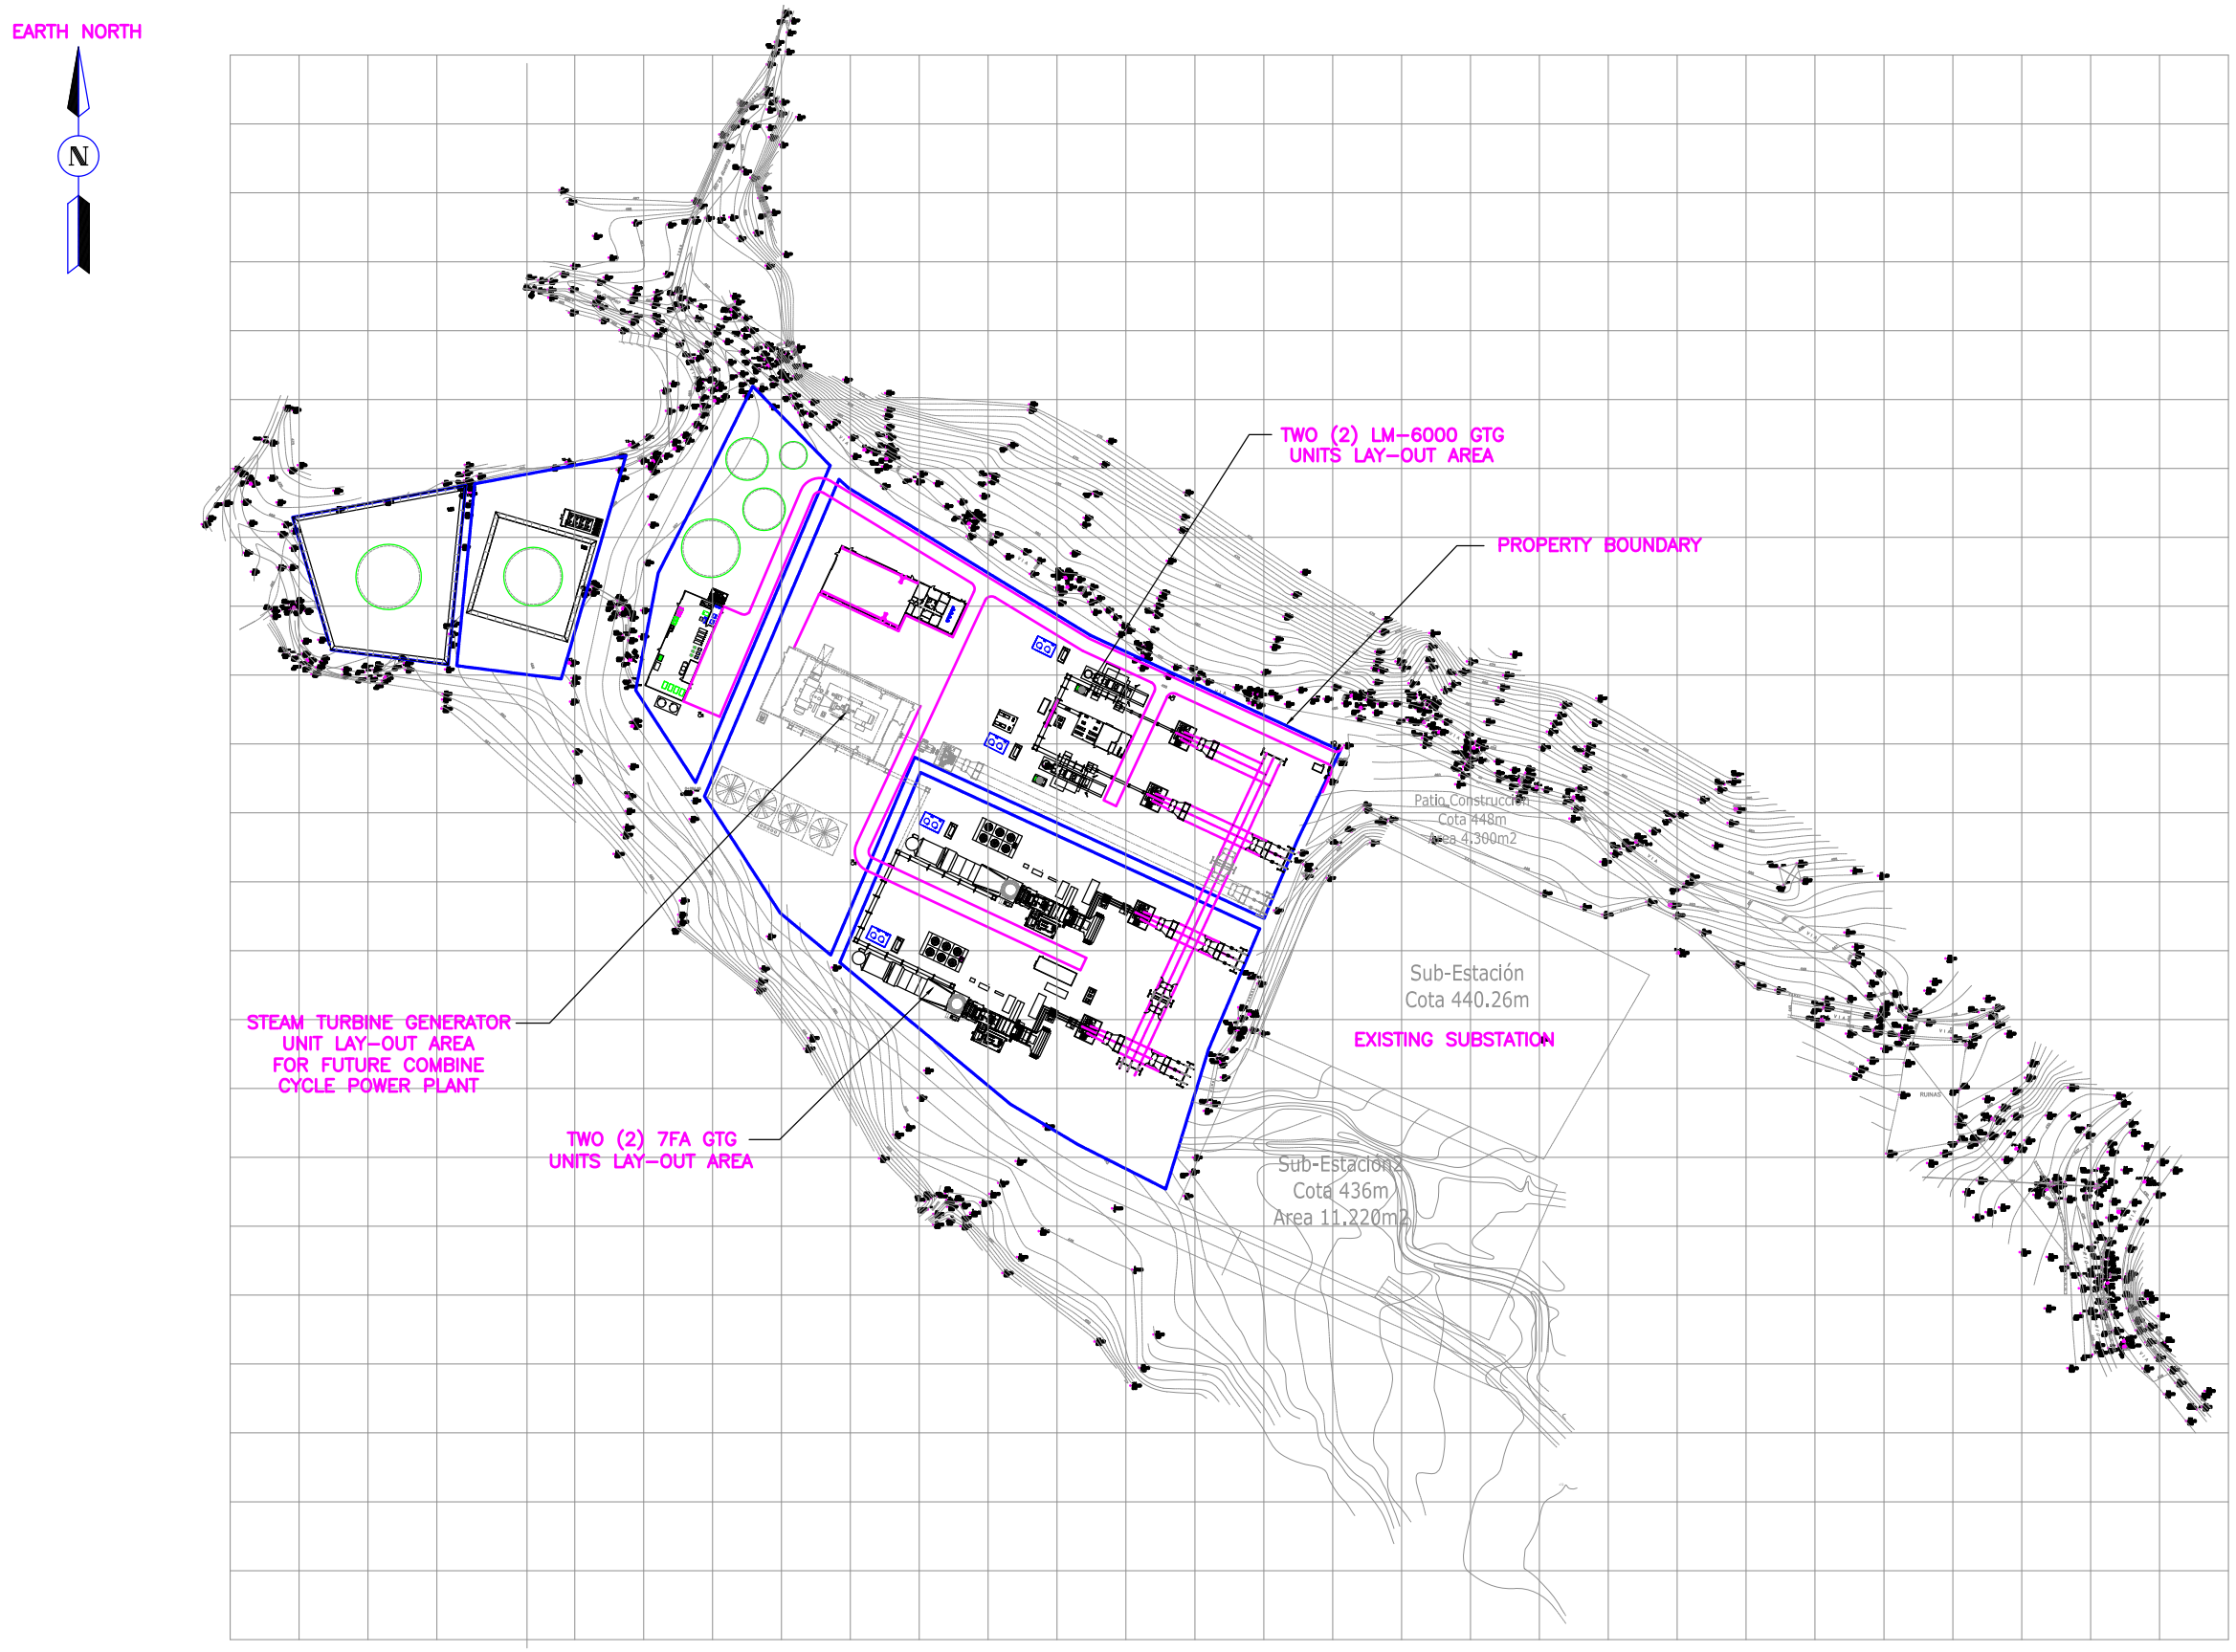

– THE GRID IS A 100'–0" [30,48 M] SQUARE.
– REFER TO DWG NO. 1035–10–002 FOR GENERAL ARRANGEMENT PLOT PLAN DETAILS.

0 20M 40M 60M 80M 100M

METRIC SYSTEM – METERS

0 50' 100' 150' 250'

USA SYSTEM – FEET

GRAPHIC SCALE

REVISED	CUSTOMER INFORMATION

© COPYRIGHT, 2008, ProEnergy SERVICES ALL RIGHTS, RESERVED. THIS DRAWING IS THE PROPRIETARY AND/OR CONFIDENTIAL PROPERTY OF ProEnergy SERVICES AND IS LOANED IN STRICT CONFIDENCE WITH THE UNDERSTANDING THAT IT WILL NOT BE REPRODUCED NOR USED FOR ANY PURPOSE EXCEPT THAT FOR WHICH IT IS LOANED. IT SHALL BE IMMEDIATELY RETURNED ON DEMAND, AND IS SUBJECT TO ALL OTHER TERMS AND CONDITIONS OF ANY WRITTEN AGREEMENT OR PURCHASE ORDER WHICH INCORPORATES OR RELATES TO THIS DRAWING.

NO.	DATE	BY	APP'D	DESCRIPTION

REVISIONS

DRAWN	SL	11/03/10
CHECK		
DESIGN		
PROJ ENGR		
PROJ MGR		
QA MGR		
SCALE	1"=120'	SIZE D

ProEnergy EPC SERVICES

907 SOUTH DETROIT AVE.
SUITE 1140
TULSA, OKLAHOMA 74120
OFFICE
FAX
www.proenergyservices.com

ProEnergy EPC Services, LLC

OVERVIEW GENERAL ARRNGEMENT PLOT PLAN
TWO 7FA & TWO LM–6000 GTG UNITS
CURUPAO POWER PLANT

CURUPAO VENEZUELA

JOB. NO.	DWG NO.	SH NO.	REV
T1035	1035–10–001	–	A