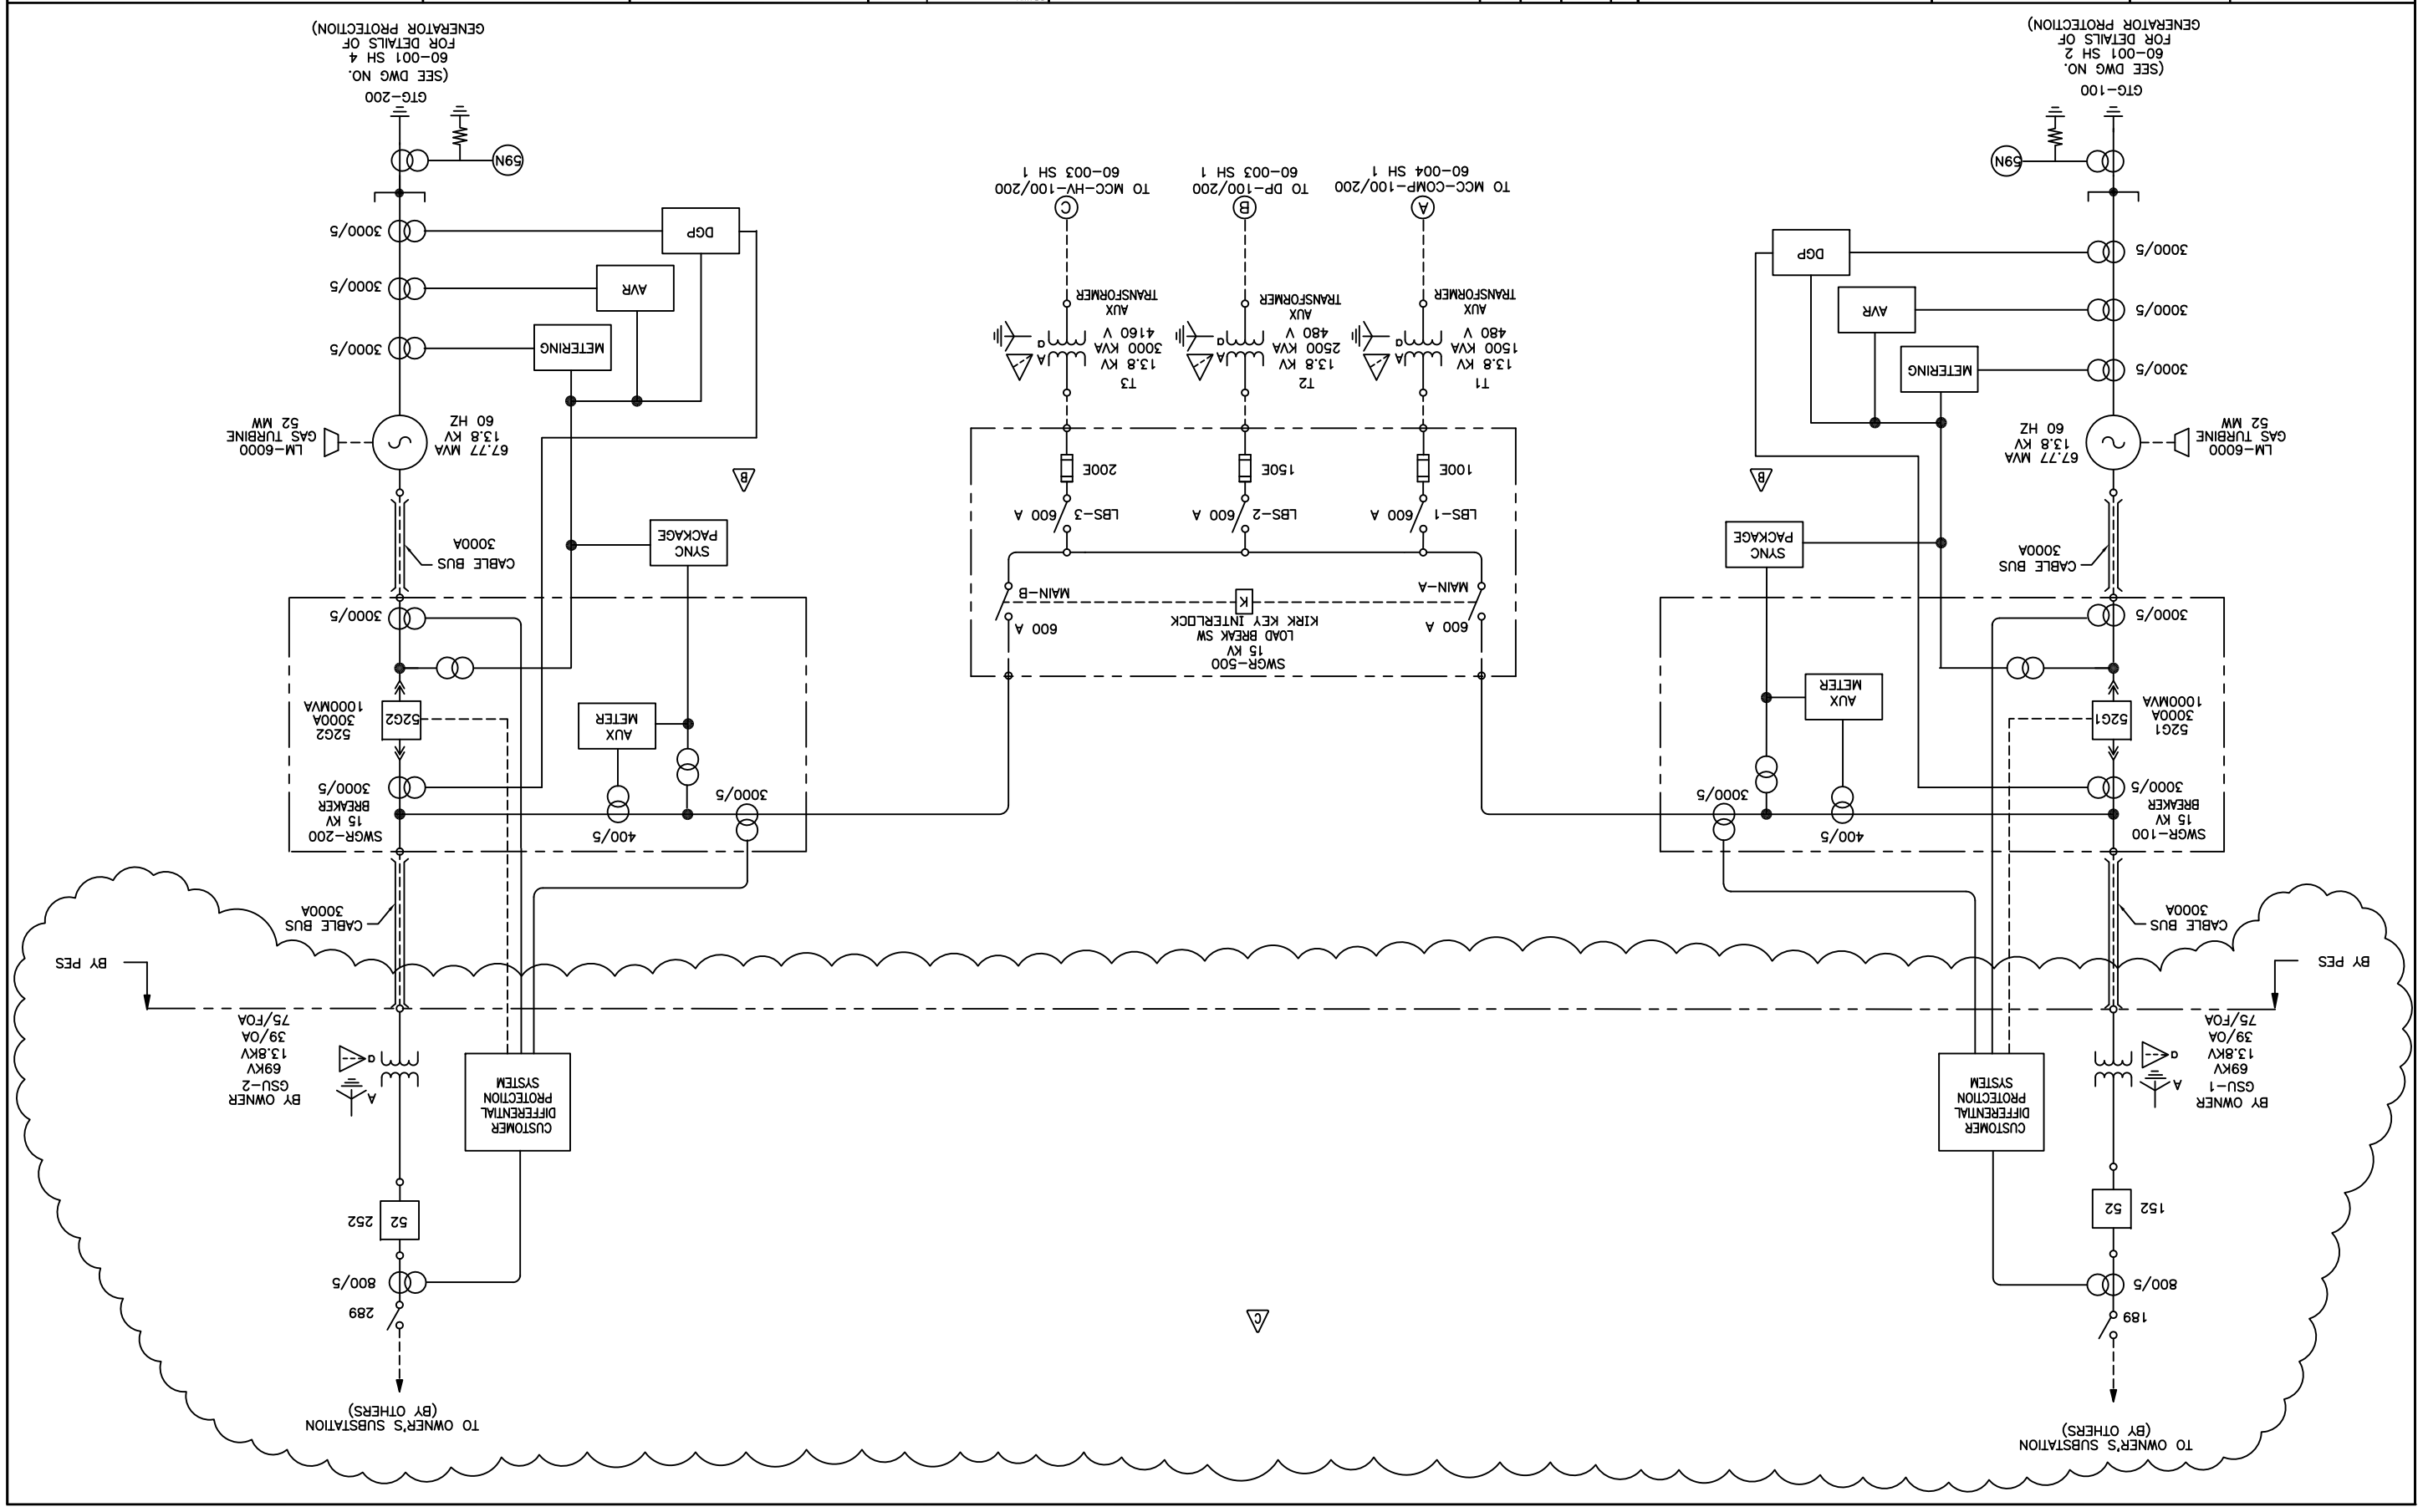

© COPYRIGHT, 2008, ProEnergy SERVICES ALL RIGHTS RESERVED.
THIS DRAWING IS THE PROPRIETARY AND/OR CONFIDENTIAL PROPERTY OF ProEnergy SERVICES AND IS LOANED IN STRICT CONFIDENCE WITH THE UNDERSTANDING THAT IT WILL NOT BE REPRODUCED NOR USED FOR ANY PURPOSE EXCEPT AND CONDITIONS OF ANY WRITTEN AGREEMENT OR PURCHASE ORDER WHICH INCORPORATES OR RELATES TO THIS DRAWING.

NO.	DATE	BY	APP'D	DESCRIPTION
B	8/6/09	BLA		REVISED EQUIPMENT TAG# AND ADDED CT'S AND PT'S
C	8/7/09	REB	MA	ADDED OWNER/CONTRACTOR BOUNDRY

REVISIONS

DRAWN	REB	07/01/09	
CHECK			
DESIGN	RS	07/01/09	
PROJ ENGR			
PROJ MGR			
QA MGR			
SCALE	NONE	SIZE	D

ProEnergy EPC SERVICES

907 S DETROIT
SUITE 1140
TULSA, OKLAHOMA 74120
OFFICE 888-829-6100
FAX 918-270-2899
www.proenergyservices.com

ProEnergy EPC Services, LLC

ONE LINE DIAGRAM
GTG 100 & 200, LM-6000
TACOA POWER PLANT

CAD/CAS	DWG NO.	SH NO.	REV
JOB. NO. 0906	60-001	1	C

VENEZUELA

REVISED	CUSTOMER INFORMATION