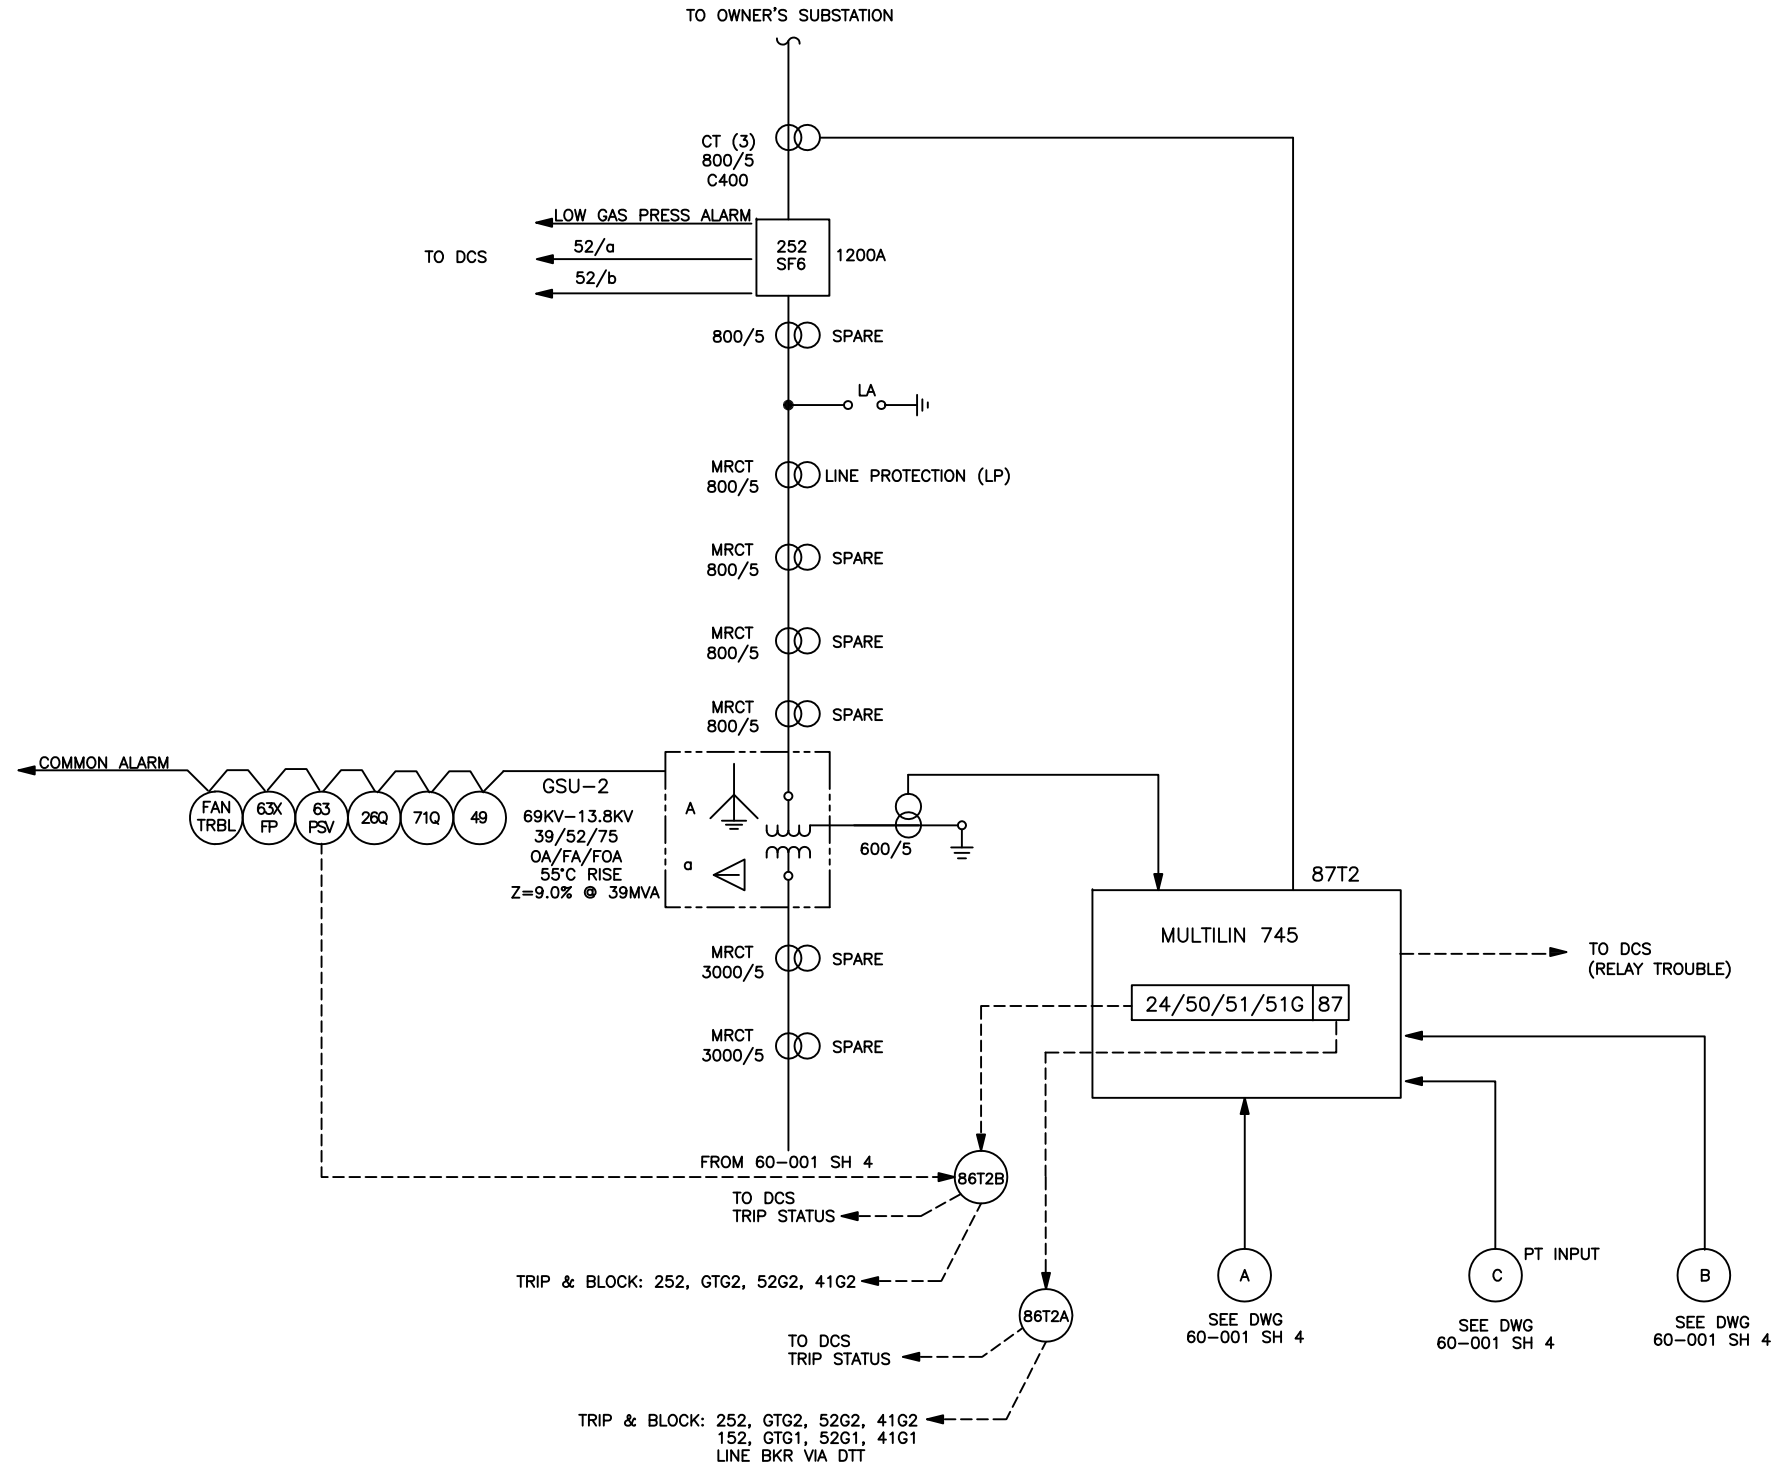


NOTE:
TYPICAL CONTROL PANEL
SUPPLIED BY OTHERS

EDG International

| REVISED | CUSTOMER INFORMATION |
|---|---|
| | |

© COPYRIGHT, 2008, ProEnergy SERVICES ALL RIGHTS, RESERVED. THIS DRAWING IS THE PROPRIETARY AND/OR CONFIDENTIAL PROPERTY OF ProEnergy SERVICES AND IS LOANED IN STRICT CONFIDENCE WITH THE UNDERSTANDING THAT IT WILL NOT BE REPRODUCED NOR USED FOR ANY PURPOSE EXCEPT THAT FOR WHICH IT IS LOANED. IT SHALL BE IMMEDIATELY RETURNED ON DEMAND, AND IS SUBJECT TO ALL OTHER TERMS AND CONDITIONS OF ANY WRITTEN AGREEMENT OR PURCHASE ORDER WHICH INCORPORATES OR RELATES TO THIS DRAWING.

| NO. | DATE | BY | APP'D | DESCRIPTION |
|---|---|---|---|---|
| | | | | REVISIONS |

| | | |
|---|---|---|
| DRAWN | REB | 07/01/09 |
| CHECK | | |
| DESIGN | RS | 07/01/09 |
| PROJ ENGR | | |
| PROJ MGR | | |
| QA MGR | | |
| SCALE | NONE | SIZE D |

ProEnergy EPC SERVICES

907 S DETROIT
SUITE 1140
TULSA, OKLAHOMA 74120
OFFICE 660-829-5100
FAX 918-270-2939
www.proenergyservices.com

**ProEnergy EPC Services, LLC**

ONE LINE DIAGRAM
GSU-2 & 87T2 RELAY
TACOA POWER PLANT

CARACAS — VENEZUELA

| JOB. NO. | DWG NO. | SH NO. | REV |
|---|---|---|---|
| 0906 | 60-001 | 5 | A |