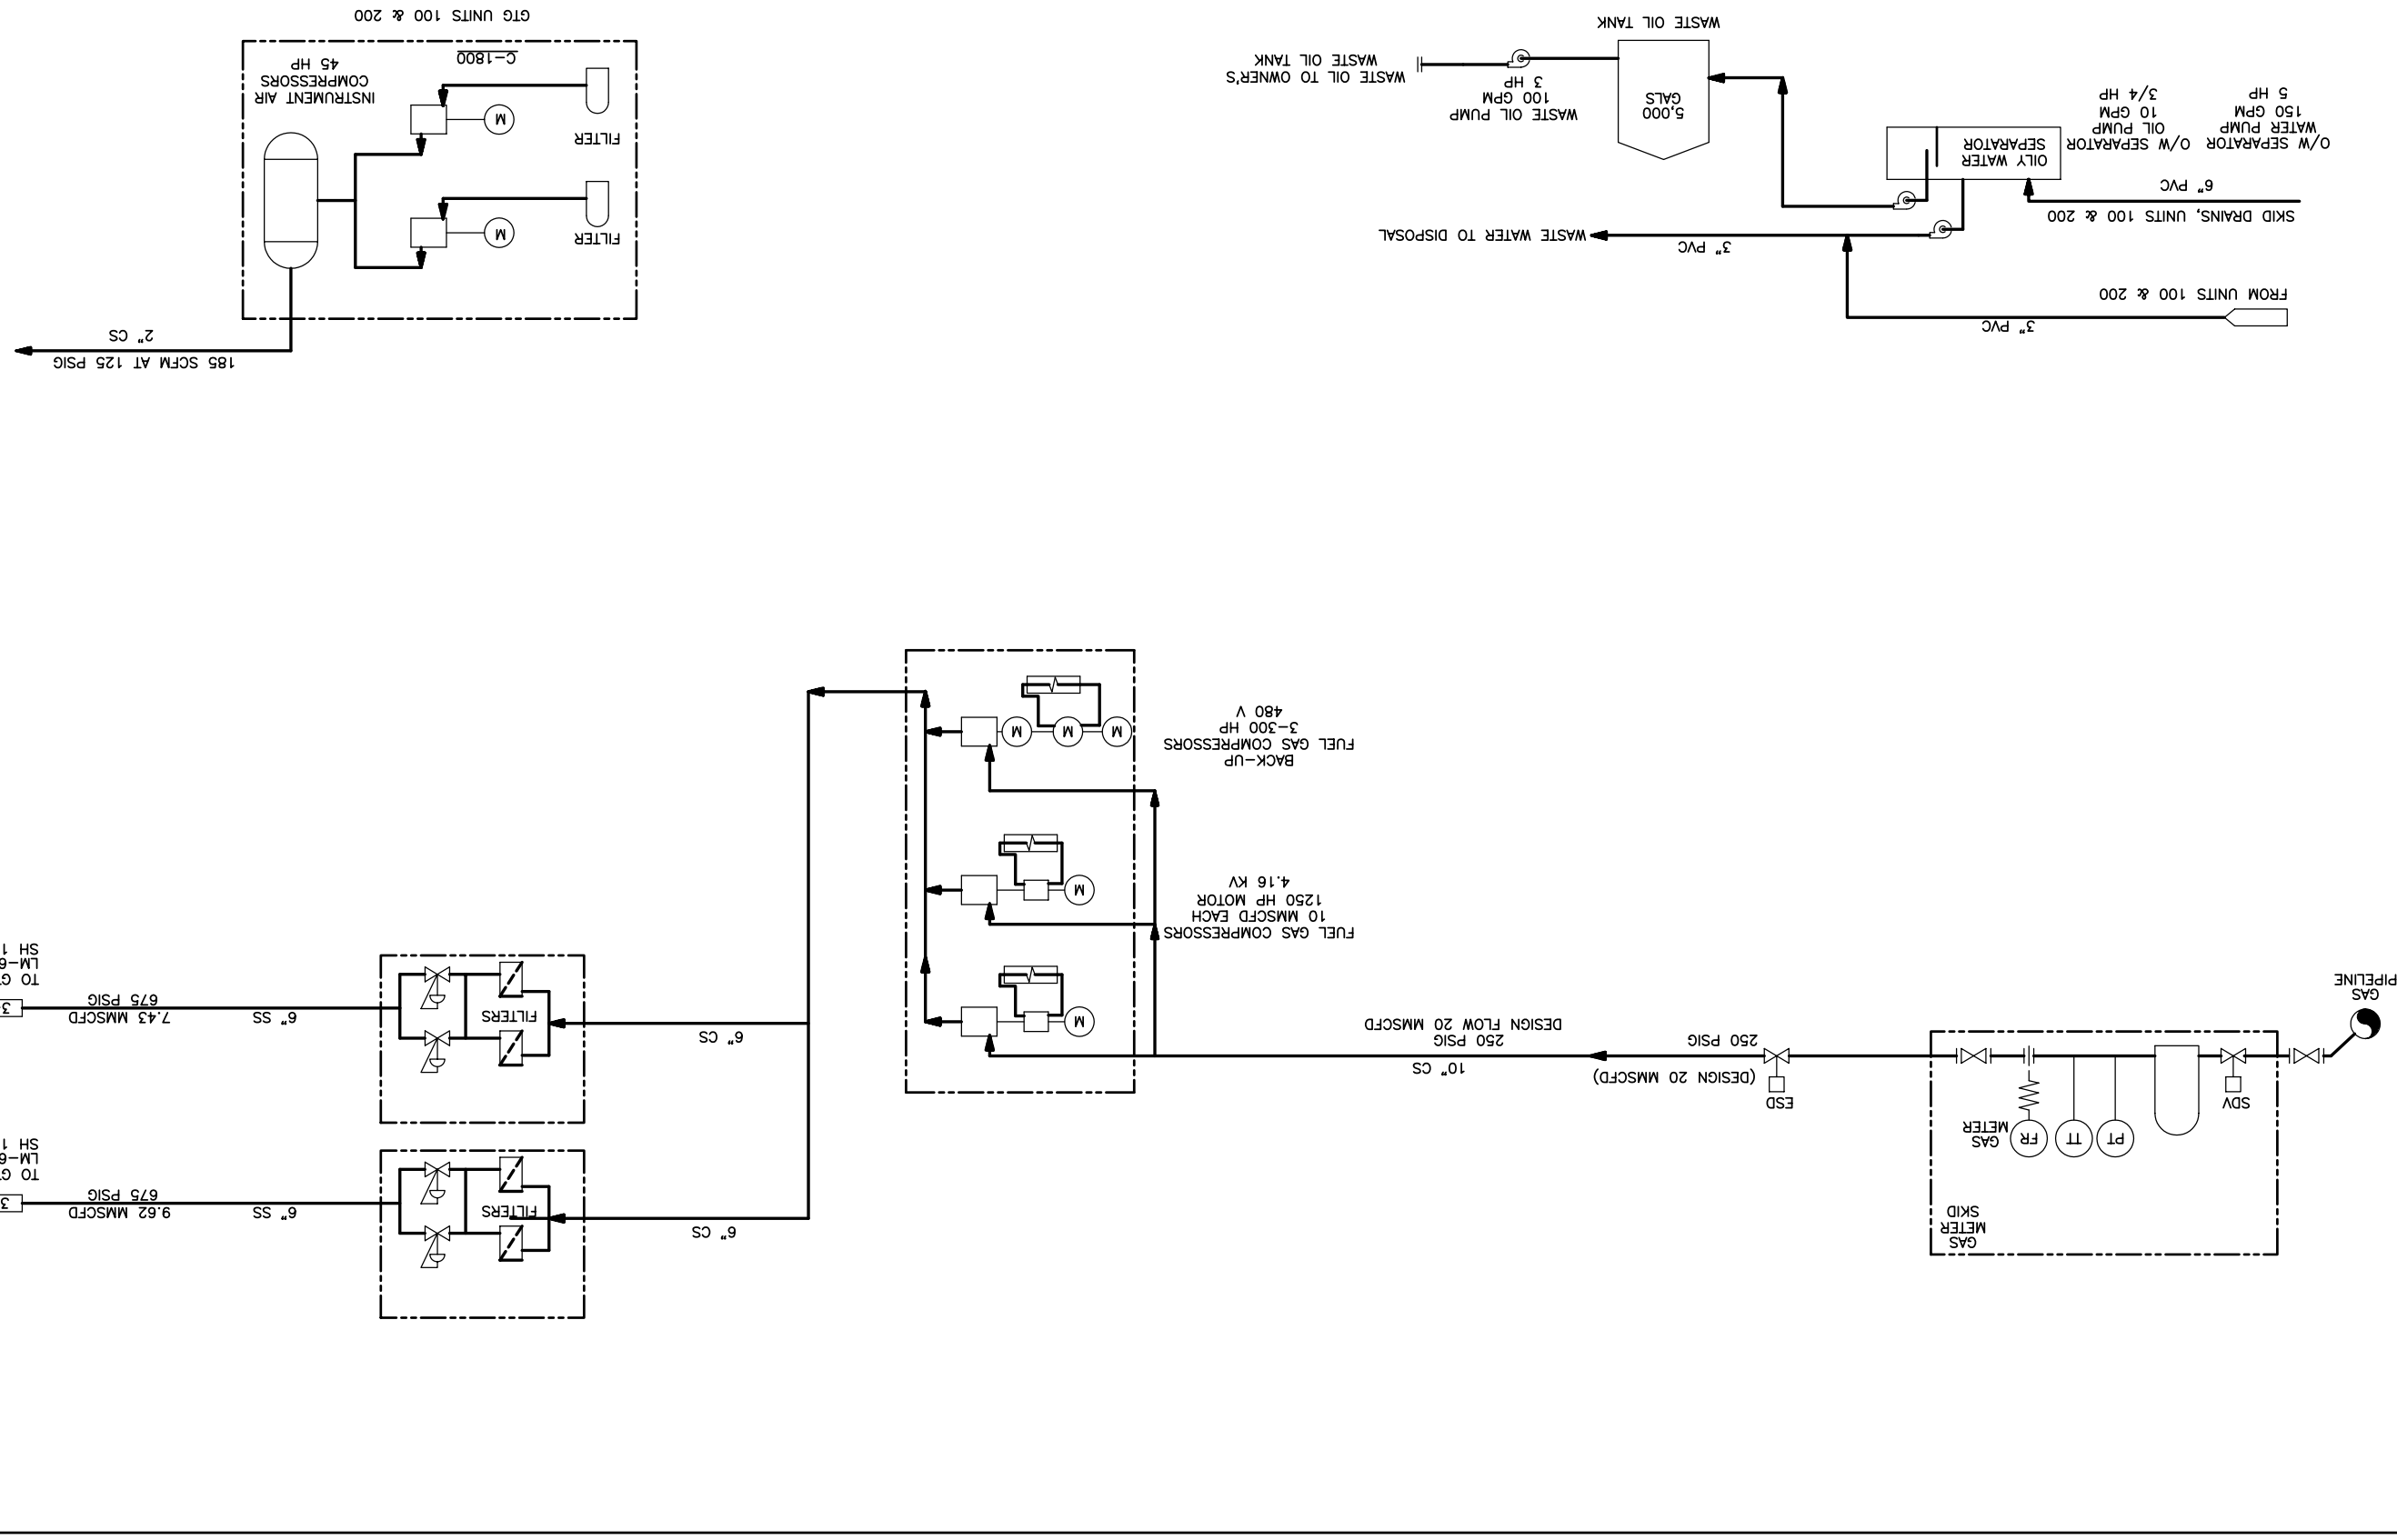

© COPYRIGHT, 2008, ProEnergy SERVICES ALL RIGHTS, RESERVED.
THIS DRAWING IS THE PROPRIETARY AND/OR CONFIDENTIAL PROPERTY OF ProEnergy SERVICES AND IS LOANED IN STRICT CONFIDENCE WITH THE UNDERSTANDING THAT IT WILL NOT BE REPRODUCED NOR USED FOR ANY PURPOSE EXCEPT RETURNED ON DEMAND, AND IS SUBJECT TO ALL OTHER TERMS THAT FOR WHICH IT IS LOANED. IT SHALL BE IMMEDIATELY AND CONDITIONS OF ANY WRITTEN AGREEMENT OR PURCHASE ORDER WHICH INCORPORATES OR RELATES TO THIS DRAWING.

REVISIONS				
NO.	DATE	BY	APP'D	DESCRIPTION

DRAWN	SL	04/23/09	SIZE D
CHECK			SCALE NONE
DESIGN			
PROJ. ENGR			
PROJ. MGR			
QA MGR			

ProEnergy
EPC SERVICES

907 SOUTH DETROIT AVE.
SUITE 1140
TULSA, OKLAHOMA 74120
OFFICE
FAX
www.proenergyservices.com

ProEnergy EPC Services, LLC

PROCESS FLOW DIAGRAM
TWO (2) LM-6000 GENERATOR UNITS
TACOA POWER PLANT

TACOA			VENEZUELA
JOB. NO.	DWG NO.	SH NO.	REV
T9003-A & B	50-010	2	A

REVISED	CUSTOMER INFORMATION