LEGEND:

1. FRAME PT1 FT4C–1D TWIN–PAC GENERATOR.
2. FRAME PT2 FT4C–1D TWIN–PAC GENERATOR.
3. EXISTING FRAME 5 PAD.
4. EXISTING BUILDING.
5. EXISTING SUBSTATION.
6. PLANT FENCE BOUNDARY.
7. STEP–UP TRANSFORMER (FURNISHED BY OWNER).
8. SF6 BREAKER (FURNISHED BY OWNER).
9. DISCONNECT SWITCH (FURNISHED BY OWNER).

PLANT NORTH

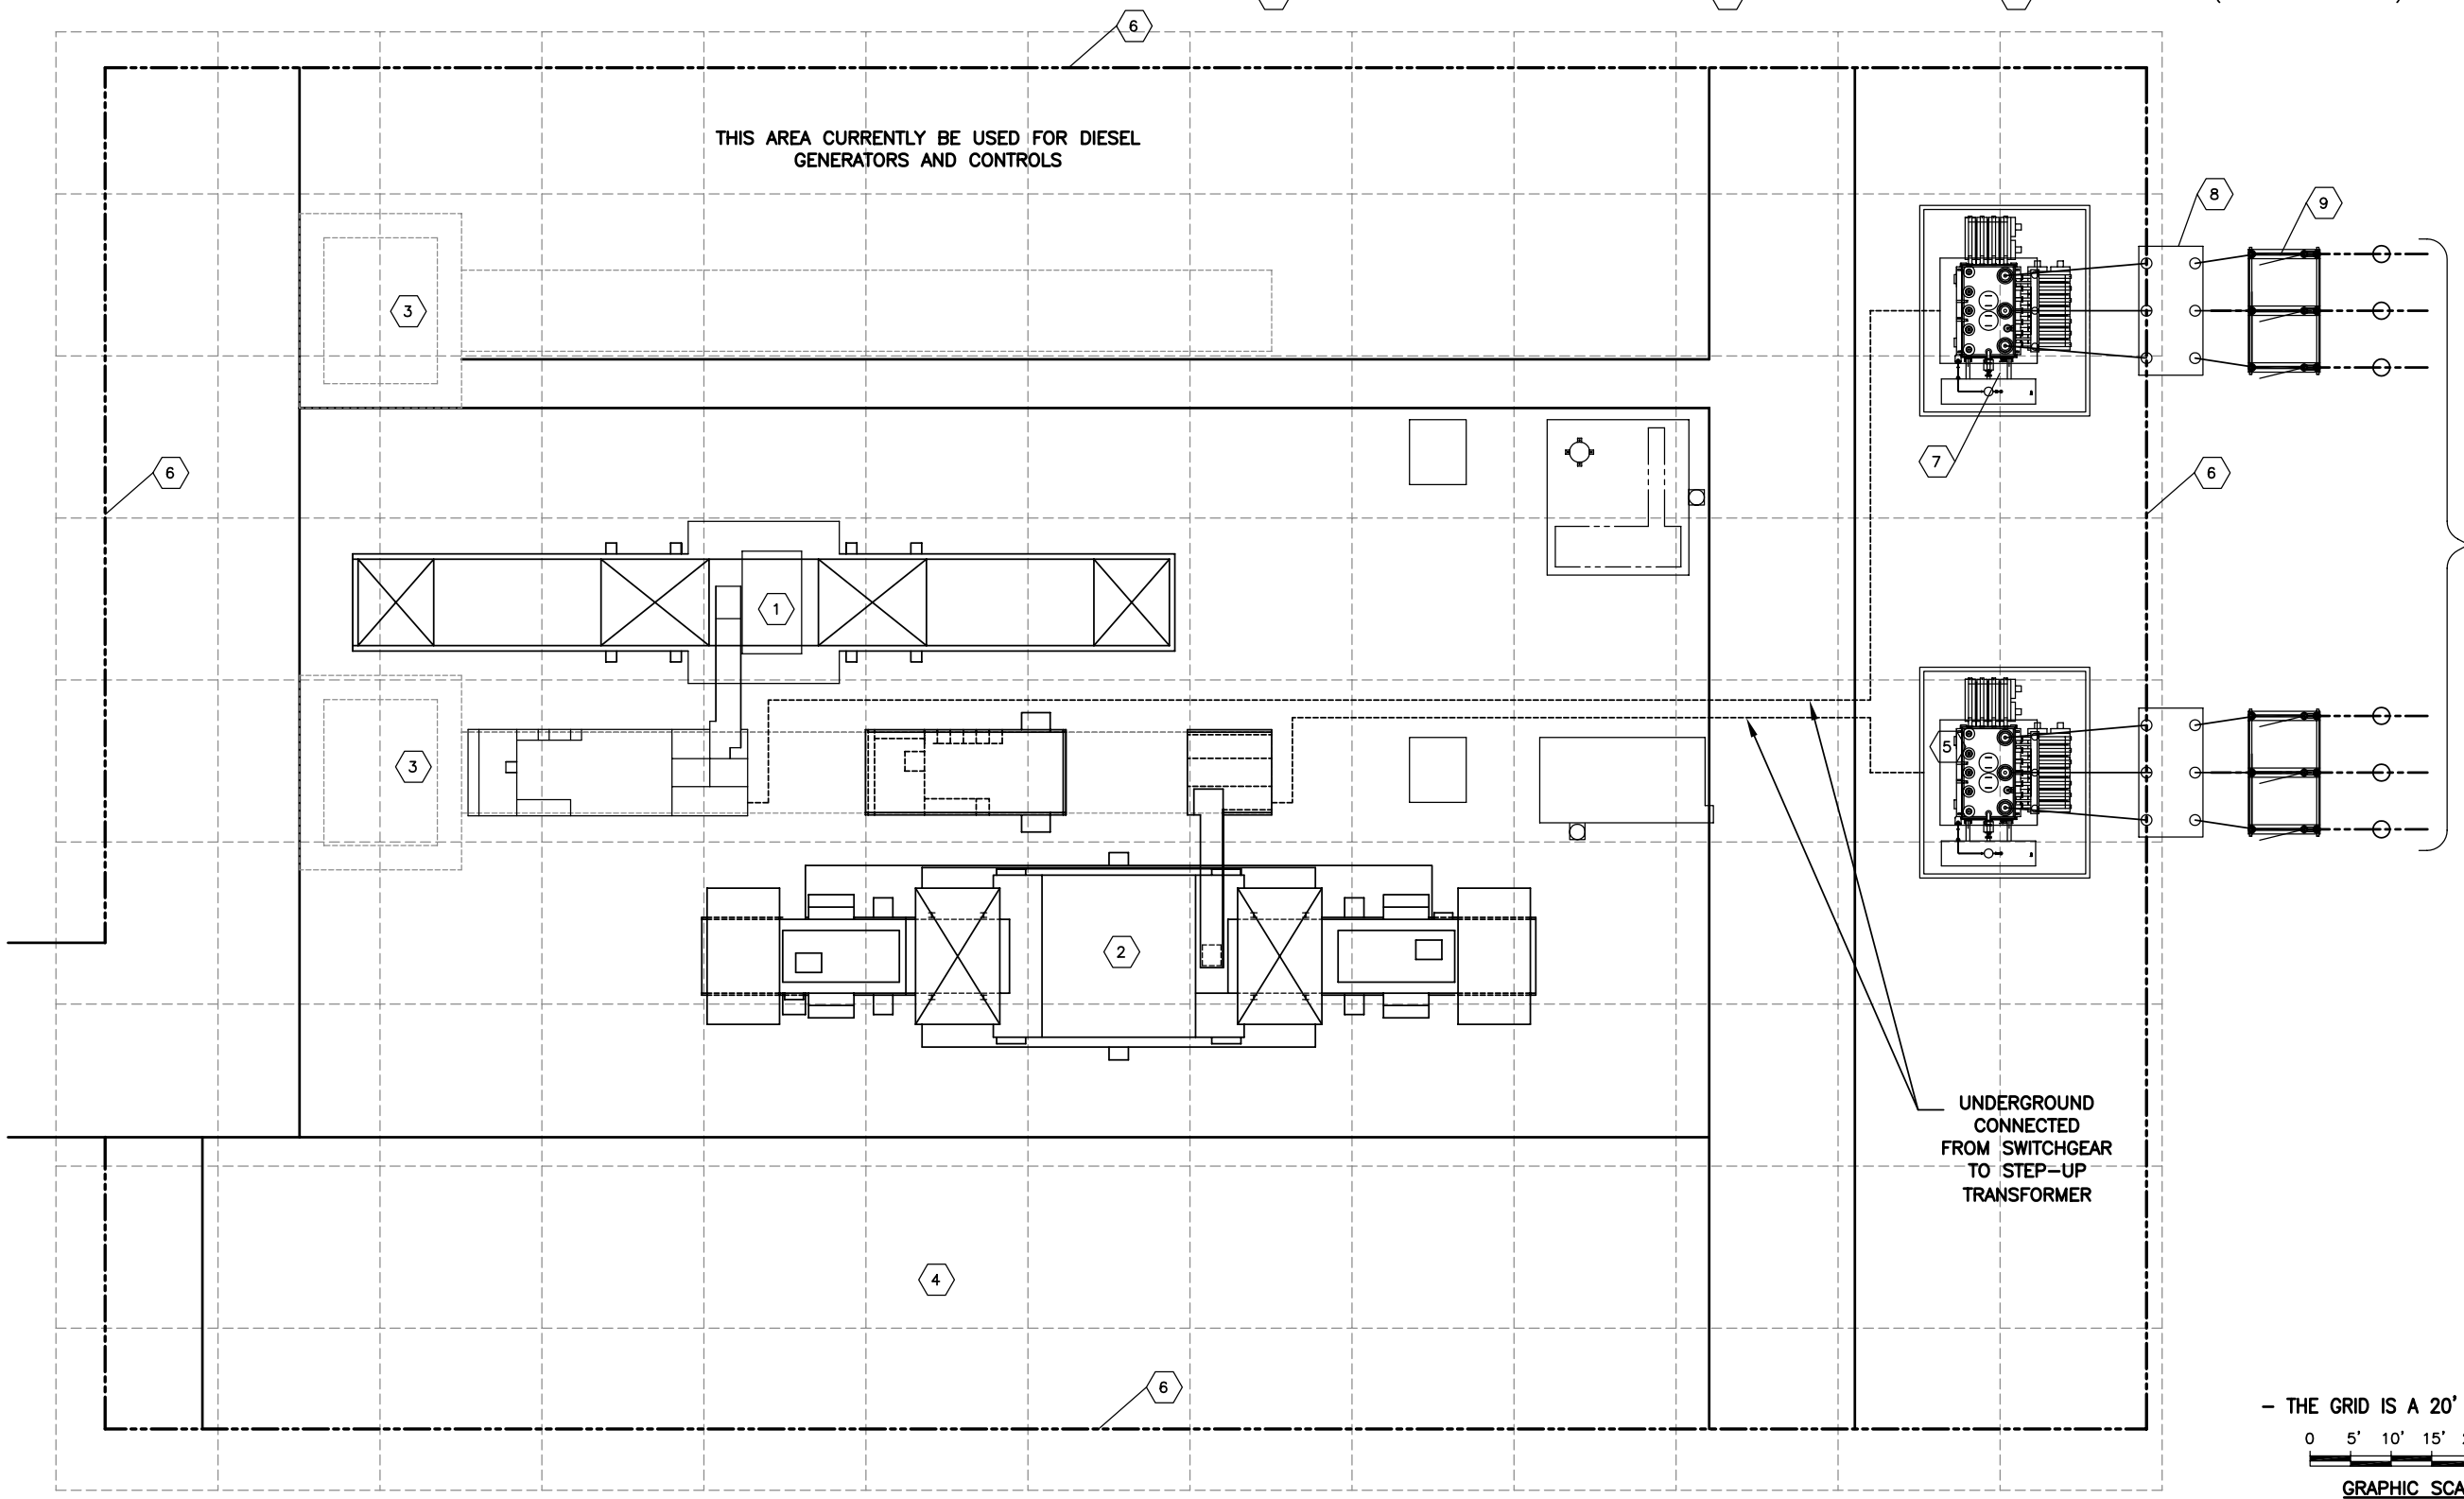

– THE GRID IS A 20' SQUARE.

0 5' 10' 15' 20' 25'

GRAPHIC SCALE

REVISED	CUSTOMER INFORMATION

© COPYRIGHT, 2008, ProEnergy SERVICES ALL RIGHTS, RESERVED. THIS DRAWING IS THE PROPRIETARY AND/OR CONFIDENTIAL PROPERTY OF ProEnergy SERVICES AND IS LOANED IN STRICT CONFIDENCE WITH THE UNDERSTANDING THAT IT WILL NOT BE REPRODUCED NOR USED FOR ANY PURPOSE EXCEPT THAT FOR WHICH IT IS LOANED. IT SHALL BE IMMEDIATELY RETURNED ON DEMAND, AND IS SUBJECT TO ALL OTHER TERMS AND CONDITIONS OF ANY WRITTEN AGREEMENT OR PURCHASE ORDER WHICH INCORPORATES OR RELATES TO THIS DRAWING.

NO.	DATE	BY	APP'D	DESCRIPTION
				REVISIONS

DRAWN	SL	04/28/10
CHECK		
DESIGN		
PROJ ENGR		
PROJ MGR		
QA MGR		
SCALE	1"=10'	SIZE D

ProEnergy EPC SERVICES

907 SOUTH DETROIT AVE.
SUITE 1140
TULSA, OKLAHOMA 74120
OFFICE
FAX
www.proenergyservices.com

ProEnergy EPC Services, LLC

GENERAL ARRANGEMENT PLOT PLAN TWO (2) FRAME FT4 GENERATOR TWIN PAC BARINAS I POWER PLANT

BARINAS — VENEZUELA

JOB. NO.	DWG NO.	SH NO.	REV
T1003	1003–10–001	1	A