NOTES

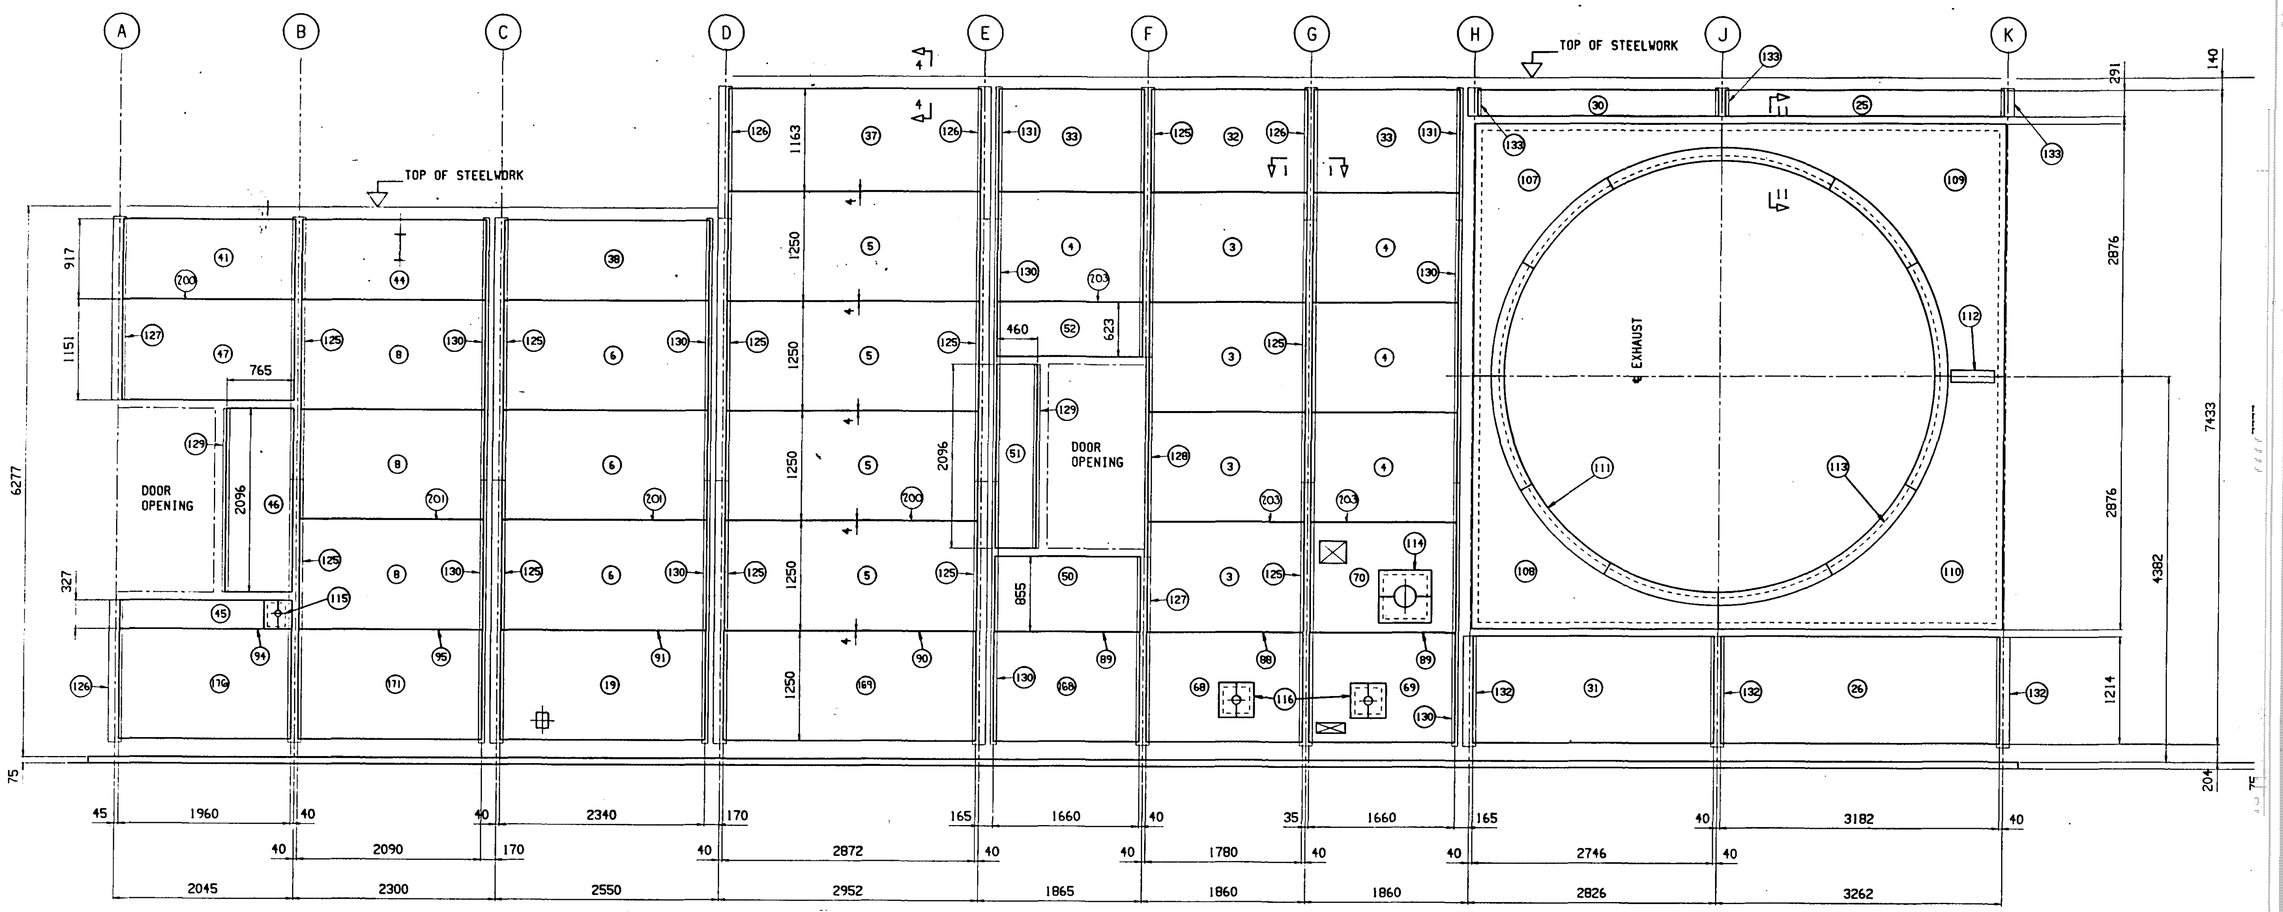

VIEW ON J-J

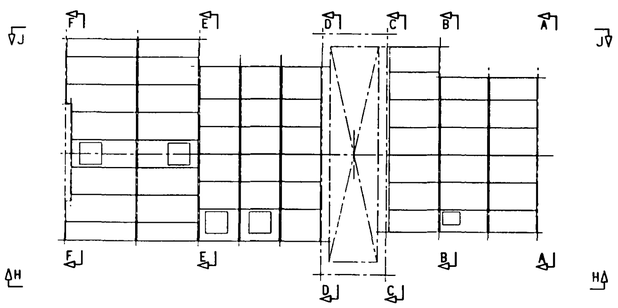

HYDRO – ELECTRIC
PETERHEAD GENERATING STATION

CONTRACT NO. 2052600/C01

DRAWING NO. 036/1316/7132

JOHN BROWN — John Brown Engine… Clydebank, Dunba…

J.B.E. ORDER NUMBER :

J.B.E. DRAWING NUMBER : 0998-7923-009 S

QUANTITY REQUIRED PER DASH NO	NOMENCLATURE	IDENTIFYING NO	MATERIAL/SPECIFICATION
	PARTS LIST		

PREPARED BY CIMCAD

TOLERANCES

NEXT ASSEMBLY	USED ON	OPERATIONS	FINISHES
900201	6706		

CULLUM DETUNERS
HEAD OFFICE ADAMS CLOSE, HEANOR GATE INDUSTRIAL ESTATE, HEANOR, DERBYSHIRE DE7 7SW
Telex: 377713 Fax: 0773-768681 Telephone: 0773-717341
LONDON AREA OFFICE

THIS DRAWING IS THE PROPERTY OF CULLUM DETUNERS LTD AND IS ISSUED ON CONDITION THAT IT IS NOT REPRODUCED OR DISCLOSED TO A THIRD PARTY IN WHOLE OR IN PART WITHOUT THE WRITTEN CONSENT OF CULLUM DETUNERS LTD.

	CHECKED	DATE
D MAN	[illegible]	19.12.90
C.D.	[illegible]	–
ENG MAN	[illegible]	21.12.90

TITLE
PETERHEAD ENCLOSURE
PANEL ASSEMBLY
G.T. UNIT 4

SCALE	1:25
DRAWN	MJD
DRG. No.	90055
SHE…	

JOB No. 1275/90 ISSUE

PHOTOGRAPHIC SCALE
INCHES (TENTHS) 0 1 2 3 4
MILLIMETRES 0 10 20 30 40 50 60 70 80 90 100

REVISION			
FIND Nos 200-201 & 203 ADDED. MJD 9.5.91 D	APERTURES ADDED TO FIND Nos 69 & 70 MJD 16.1.91 C	FIND Nos 168, 169, 171 & 176 ADDED M.J.D 21.12.90 B	