217 WEST 57TH STREET
NEW YORK, N

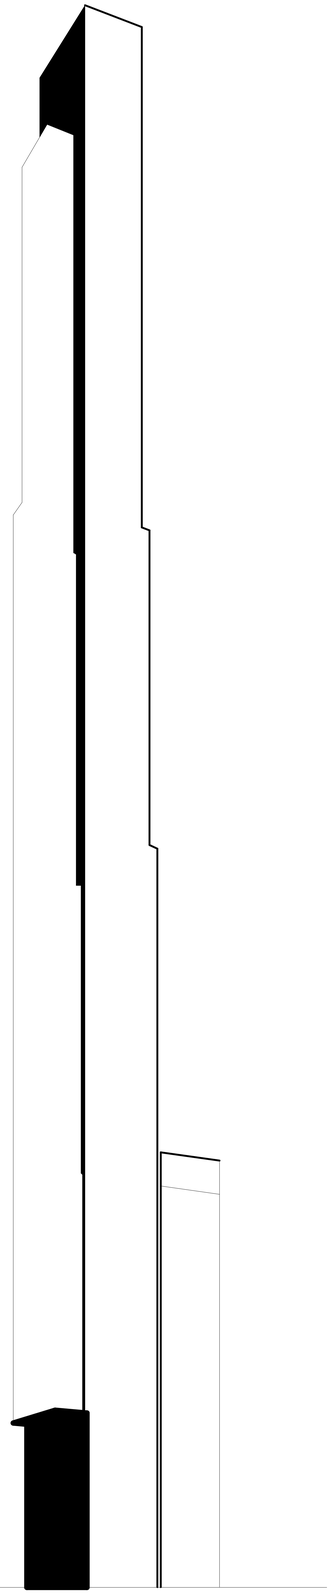

DEVELOPER:

EXTELL DEVELOPMENT COMPANY
805 Third Avenue, 7th Floor
New York, NY 10022 USA
TEL: 212 712 6000
FAX: 212 712 6100

ARCHITECT OF RECORD:

AAI ARCHITECTS, P.C.
401 Wellington St. W., 3rd Floor
Toronto, ON M5V 1E7 Canada
TEL: 416 967 1500
FAX: 416 967 7150

DESIGN ARCHITECT:

Adrain Smith + Gordon Gill Architecture
111 West Monroe Street Suite 2300
Chicago IL 60603 USA
TEL: 312 920 1888
FAX: 312 920 1775

INTERIOR DESIGNER:

Rottet Architecture and Design Stuido, PLLC
298 Fifth Ave, 7th Floor
New York, NY 10001 USA
TEL: 646 998 7000

STRUCTURAL ENGINEERS:

WSP CANTOR SEINUK
228 EAST 45th Street
New York, NY 10017 USA
TEL: 212 687 9888
FAX: 646 487 5501

MEP ENGINEERS:

AKF GROUP
1501 Broadway
New York, NY 10036 USA
TEL: 212 354 5656
FAX: 212 354 5668

GEOTECHNICAL ENGINEERS:

Langan Engineering & Environmental Services
21 Penn Plaza - 360 West 31st Street, 8th Floor
New York, NY 10001-2727 USA
TEL: 212 479 5400
FAX: 212 479 5444

CODE CONSULTANT:

Construction Consulting Associates
100 Church Street
New York, NY 10007 USA
TEL: 212 385 1818
FAX: 212 385 1911

CURTAIN WALL CONSULTANT:

AJLP Consulting
40 Worth Street Suite 826
New York, NY 10013 USA
TEL: 212 757 5659
FAX: 212 219 8508

LANDMARK/PRESERVATION CONSULTANT:

Jan Hird Pokorny Associates, Inc.
39 West 37th Street, 12A
New York, NY 10018
TEL: 212 759 6462
FAX: 212 759 6540

ARCHITECTUAL - 08 MARCH 2016 - D.O.B. AMENDMENT 3

PAGE No.	DRAWING No.	DRAWING TITLE	REV
1	G-001	DRAWING LIST	01
2	Z-001	SITE PLAN/ ROOF PLAN	01
3	Z-002	ZONING CALCULATIONS	01
4	Z-003	FLOOR AREA SCHEDULE	01
5	Z-004	SURVEY	00
6	Z-005	BUILDING SECTIONS	01
7	Z-006	ZONING FLOOR AREA PLAN AND DEDUCTIONS LOT 23, LOT 27 (EXISTING)	00
8	Z-007	ZONING FLOOR AREA PLAN AND DEDUCTIONS LOT 36, LOT 37 (EXISTING)	00
9	Z-008	ZONING FLOOR AREA PLAN AND DEDUCTIONS SUBCELLARS, 2, 1, CELLAR	01
10	Z-009	ZONING FLOOR AREA PLAN AND DEDUCTIONS GROUND, 2ND, 3RD FLOOR	01
11	Z-010	ZONING FLOOR AREA PLAN AND DEDUCTIONS 4TH, 5TH, 6TH FLOOR	01
12	Z-011	ZONING FLOOR AREA PLAN AND DEDUCTIONS 7TH, 8TH, 9TH FLOOR	01
13	Z-012	ZONING FLOOR AREA PLAN AND DEDUCTIONS 10TH, 10TH INTER 1, 10TH INTER 2, 11TH, 12TH FLOOR	01
14	Z-013	ZONING FLOOR AREA PLAN AND DEDUCTIONS 13TH, 14TH,15TH FLOOR	01
15	Z-014	ZONING FLOOR AREA PLAN AND DEDUCTIONS 16TH, 17TH,18TH FLOOR	01
16	Z-015	ZONING FLOOR AREA PLAN AND DEDUCTIONS 19TH, 20TH, 21ST FLOOR	01
17	Z-016	ZONING FLOOR AREA PLAN AND DEDUCTIONS 22ND 23RD, 24TH FLOOR	01
18	Z-017	ZONING FLOOR AREA PLAN AND DEDUCTIONS 25TH, 26TH, 27TH FLOOR	01
19	Z-018	ZONING FLOOR AREA PLAN AND DEDUCTIONS 28TH, 29TH, 30TH FLOOR	01
20	Z-019	ZONING FLOOR AREA PLAN AND DEDUCTIONS 31ST, 32ND, 33RD FLOOR	01
21	Z-020	ZONING FLOOR AREA PLAN AND DEDUCTIONS 34TH, 35TH, 36TH FLOOR	00
22	Z-021	ZONING FLOOR AREA PLAN AND DEDUCTIONS 37TH, 38TH, 39TH FLOOR	01
23	Z-022	ZONING FLOOR AREA PLAN AND DEDUCTIONS 40TH, 41ST, 42ND FLOOR	01
24	Z-023	ZONING FLOOR AREA PLAN AND DEDUCTIONS 43RD, 44TH, 45TH FLOOR	01
25	Z-024	ZONING FLOOR AREA PLAN AND DEDUCTIONS 46TH, 47TH, 48TH FLOOR	01
26	Z-025	ZONING FLOOR AREA PLAN AND DEDUCTIONS 49TH, 50TH, 51ST FLOOR	01
27	Z-026	ZONING FLOOR AREA PLAN AND DEDUCTIONS 52ND, 53RD, 54TH FLOOR	01
28	Z-027	ZONING FLOOR AREA PLAN AND DEDUCTIONS 55TH, 56TH, 57TH FLOOR	01
29	Z-028	ZONING FLOOR AREA PLAN AND DEDUCTIONS 58TH, 59TH, 60TH FLOOR	01
30	Z-029	ZONING FLOOR AREA PLAN AND DEDUCTIONS 61ST, 62ND, 63RD FLOOR	01
31	Z-030	ZONING FLOOR AREA PLAN AND DEDUCTIONS 64TH, 65TH, 66TH FLOOR	01
32	Z-031	ZONING FLOOR AREA PLAN AND DEDUCTIONS 67TH, 67TH INTER, 68TH, 69TH, 70TH FLOOR	01
33	Z-032	ZONING FLOOR AREA PLAN AND DEDUCTIONS 71ST, 72ND, 73RD FLOOR	01
34	Z-033	ZONING FLOOR AREA PLAN AND DEDUCTIONS 74TH, 75TH, 76TH FLOOR	01
35	Z-034	ZONING FLOOR AREA PLAN AND DEDUCTIONS 77TH, 78TH, 79TH FLOOR	01
36	Z-035	ZONING FLOOR AREA PLAN AND DEDUCTIONS 80TH, 81ST, 82ND FLOOR	01
37	Z-036	ZONING FLOOR AREA PLAN AND DEDUCTIONS 83RD, 84TH, 85TH FLOOR	01
38	Z-037	ZONING FLOOR AREA PLAN AND DEDUCTIONS 86TH, 87TH, 88TH FLOOR	01
39	Z-038	ZONING FLOOR AREA PLAN AND DEDUCTIONS 89TH, 90TH, 91ST, 92ND FLOOR	01
40	Z-039	ZONING FLOOR AREA PLAN AND DEDUCTIONS 93RD, 94TH, 95TH FLOOR	01
41	Z-040	ZONING FLOOR AREA PLAN AND DEDUCTIONS 96TH, 97TH, 98TH, 99TH (ROOF) FLOOR	01
42	Z-041	STREET WALL CONTINUITY C5-3 AND C6-6 WEST 57TH STREET	01
43	Z-042	STREET WALL CONTINUITY C5-3 BROADWAY	02
44	Z-043	STREET WALL CONTINUITY C5-1 WEST 58TH STREET	01
45	Z-044	RETAIL CONTINUITY	02
46	Z-045	SPECIAL URBAN DESIGN REGULATIONS C5-1	02
47	Z-046	SPECIAL URBAN DESIGN REGULATIONS C5-3	01
48	Z-047	STREETSCAPE:TREE PLANTING	00
49	Z-048	REAR YARD & REAR YARD EQUIVALENTS-SITE PLAN AND SECTION	00
50	Z-049	RESIDENTIAL RECREATIONAL SPACE	01
51	Z-050	C5-1 HEIGHT AND SETBACK-SITE PLAN, SECTIONS AND ELEVATIONS	01
52	Z-051	ZONING ROOF PLAN AND VIEW POINTS	01
53	Z-052	SECTION 81-27 ANALYSIS PLAN AND SECTION ANGLES SCORING VIEWPOINT 1	01
54	Z-053	SECTION 81-27 ANALYSIS PLAN AND SECTION ANGLES SCORING VIEWPOINT 2	01
55	Z-054	SECTION 81-27 ANALYSIS PLAN AND SECTION ANGLES SCORING VIEWPOINT 3	01
56	Z-055	SECTION 81-27 ANALYSIS PLAN AND SECTION ANGLES SCORING VIEWPOINT 4	01
57	Z-056	SECTION 81-27 ANALYSIS PLAN AND SECTION ANGLES SCORING VIEWPOINT 5	01
58	Z-057	SECTION 81-27 ANALYSIS PLAN AND SECTION ANGLES SCORING VIEWPOINT 6	02
59	A-001	GENERAL NOTES, STANDARDS AND ABBREVIATIONS	01
60	A-006	PARTITION SCHEDULE - 1	01
61	A-007	PARTITION SCHEDULE - 2	01
62	A-008	FIRE STOPPING DETAILS	01
63	A-009	FIRE STOPPING DETAILS	01
64	A-010	SITE PLAN / ROOF PLAN	01
65	A-011	GRIDLINES SETTING OUT PLAN	01
66	A-020	CODE COMPLIANCE NOTES - 1	01
67	A-021	CODE COMPLIANCE NOTES - 2	01
68	A-022	CODE COMPLIANCE NOTES - 3 ACCESSIBILITY	01
69	A-031	SUB CELLAR 3 FLOOR PLAN / BUILDING CODE NOTES (B.O.H. SUPPORT)	01
70	A-032	SUB CELLAR 2 FLOOR PLAN / BUILDING CODE NOTES (B.O.H. SUPPORT)	01
71	A-033	SUB CELLAR 1 FLOOR PLAN / BUILDING CODE NOTES (RETAIL)	01
72	A-034	CELLAR FLOOR PLAN / BUILDING CODE NOTES (RETAIL)	01
73	A-035	GROUND FLOOR PLAN / BUILDING CODE NOTES (LOBBY)	01
74	A-036	GROUND FLOOR INTERMEDIATE STAIR TRANSFER PLAN / BUILDING CODE NOTES	02
75	A-037	2ND FLOOR PLAN / BUILDING CODE NOTES (RETAIL)	01
76	A-038	3RD FLOOR PLAN / BUILDING CODE NOTES (RETAIL)	01
77	A-039	4TH FLOOR PLAN / BUILDING CODE NOTES (RETAIL)	01
78	A-040	5TH FLOOR PLAN / BUILDING CODE NOTES (RETAIL)	01
79	A-041	6TH FLOOR PLAN / BUILDING CODE NOTES (MECHANICAL)	01
80	A-042	7TH FLOOR PLAN / BUILDING CODE NOTES (MECHANICAL)	01
81	A-043	8TH FLOOR PLAN / BUILDING CODE NOTES (RESIDENTIAL AMENITIES)	01
82	A-044	9TH FLOOR PLAN / BUILDING CODE NOTES (MECHANICAL)	00
83	A-045	10TH FLOOR PLAN / BUILDING CODE NOTES (RESIDENTIAL AMENITIES)	01
84	A-046	10TH INTERMEDIATE, 1, 2, AND 11TH FLOOR BMU PLAN / BUILDING CODE NOTES (STAIR TRANSFER)	01
85	A-047	12TH FLOOR PLAN / BUILDING CODE NOTES (MECHANICAL)	01
86	A-048	13TH FLOOR PLAN / BUILDING CODE NOTES (RESIDENTIAL - TIER 1A)	01
87	A-049	14TH-16TH FLOOR PLAN / BUILDING CODE NOTES (RESIDENTIAL - TIER 1A)	01
88	A-050	17TH-18TH FLOOR PLAN BUILDING CODE NOTES (RESIDENTIAL - TIER 1) (MFD-36TH-37TH FLOOR)	01
89	A-051	17TH-18TH FLOOR PLAN BUILDING CODE NOTES (RESIDENTIAL - TIER 1) (MFD-36TH-37TH FLOOR)	01
90	A-052	20TH FLOOR PLAN / BUILDING CODE NOTES (RESIDENTIAL - TIER 1C SIMPLEX)	01
91	A-053	21ST FLOOR PLAN / BUILDING CODE NOTES (RESIDENTIAL - TIER 1C)	01
92	A-054	22ND - 25TH FLOOR PLAN / BUILDING CODE NOTES (RESIDENTIAL - TIER 1)	01
93	A-055	26TH FLOOR PLAN / BUILDING CODE NOTES (RESIDENTIAL - TIER 1)	01
94	A-056	27TH FLOOR PLAN / BUILDING CODE NOTES (MECHANICAL)	01
95	A-057	28TH FLOOR PLAN / BUILDING CODE NOTES (RESIDENTIAL - TIER 2 SIMPLEX)	01
96	A-058	29TH-44TH FLOOR PLAN / BUILDING CODE NOTES (RESIDENTIAL - TIER 2)	01
97	A-059	45TH FLOOR PLAN / BUILDING CODE NOTES (RESIDENTIAL - TIER 2)	01
98	A-060	46TH FLOOR PLAN / BUILDING CODE NOTES (MECHANICAL)	01
99	A-061	47TH FLOOR PLAN / BUILDING CODE NOTES (RESIDENTIAL - TIER 3)	01
100	A-062	48TH-66TH FLOOR PLAN / BUILDING CODE NOTES (RESIDENTIAL - TIER 3)	01
101	A-063	67TH FLOOR PLAN / BUILDING CODE NOTES (MECHANICAL)	01
102	A-064	67TH INTERMEDIATE FLOOR PLAN FLOOR PLAN / BUILDING CODE NOTES (MECHANICAL)	01
103	A-065	68TH FLOOR PLAN / BUILDING CODE NOTES (AMENITIES - TIER 4)	01
104	A-066	69TH FLOOR PLAN / BUILDING CODE NOTES (DUPLEX A - LOWER)	01
105	A-067	70TH FLOOR PLAN / BUILDING CODE NOTES (DUPLEX A - UPPER)	01
106	A-068	71ST FLOOR PLAN / BUILDING CODE NOTES (RESIDENTIAL - TIER 4)	01
107	A-069	72ND-88TH FLOOR PLAN / BUILDING CODE NOTES (RESIDENTIAL - TIER 4)	01
108	A-070	89TH FLOOR PLAN / BUILDING CODE NOTES (RESIDENTIAL - TIER 4)	01
109	A-071	90TH FLOOR PLAN / BUILDING CODE NOTES (RESIDENTIAL - TIER 4)	01
110	A-072	91ST FLOOR PLAN / BUILDING CODE NOTES (PENTHOUSE L1)	01
111	A-073	92ND FLOOR PLAN / BUILDING CODE NOTES (PENTHOUSE L2)	00
112	A-074	93RD FLOOR PLAN / BUILDING CODE NOTES (PENTHOUSE L3 / MECHANICAL)	00
113	A-075	94TH AND 94TH INTERMEDIATE FLOOR PLAN / BUILDING CODE NOTES (PENTHOUSE L4 / MECHANICAL)	00
114	A-076	95RD FLOOR PLAN / BUILDING CODE NOTES (EMR)	00
115	A-077	96TH FLOOR PLAN / BUILDING CODE NOTES (DAMPER)	00
116	A-079	97TH AND 98TH INTERMEDIATE FLOOR PLAN / BUILDING CODE NOTES (MECHANICAL)	00
117	A-080	99TH FLOOR AND ROOF PLAN / BUILDING CODE NOTES (ROOF)	00
118	A-081	OVERALL ROOF PLAN	00
119	A-090	ENERGY CONSERVATION CODE - ENVELOPE AREAS	01
120	A-091	ENERGY CONSERVATION CODE - ROOF AREAS	01
121	A-101	SUB CELLAR 3 FLOOR PLAN (B.O.H. SUPPORT) (MFD-SUB CELLAR 3)	01
122	A-102	SUB CELLAR 2 FLOOR PLAN (B.O.H. SUPPORT) (MFD-SUB CELLAR 2)	01
123	A-103	SUB CELLAR 1 FLOOR PLAN (RETAIL) (MFD-SUB CELLAR 1)	01
124	A-104	CELLAR FLOOR PLAN (RETAIL) (MFD-CELLAR)	01
125	A-105	GROUND FLOOR PLAN (LOBBY) (MFD-GROUND FLOOR)	03
126	A-106	GROUND FLOOR PLAN INTERMEDIATE (STAIR TRANSFER) (MFD-GROUND FLOOR INTERMEDIATE)	02
127	A-107	2ND FLOOR PLAN (RETAIL) (MFD-2ND FLOOR)	01
128	A-108	3RD FLOOR PLAN (RETAIL) (MFD-3RD FLOOR)	01
129	A-109	4TH FLOOR PLAN (RETAIL) (MFD-4TH FLOOR)	01
130	A-110	5TH FLOOR PLAN (RETAIL)(MFD-5TH FLOOR)	01
131	A-111	6TH FLOOR PLAN (MECHANICAL) (MFD-6TH FLOOR)	01
132	A-112	7TH FLOOR PLAN (MECHANICAL) (MFD-7TH FLOOR)	01
133	A-113	8TH FLOOR PLAN (RESIDENTIAL AMENITIES) (MFD-14TH FLOOR)	01
134	A-114	8TH FLOOR PLAN (RESIDENTIAL AMENITIES) (MFD-14TH FLOOR)	01
135	A-115	9TH FLOOR PLAN (MECHANICAL) (MFD-15TH FLOOR)	01
136	A-116	9TH FLOOR PLAN (MECHANICAL) (MFD-15TH FLOOR)	01
137	A-117	10TH FLOOR PLAN (RESIDENTIAL AMENITIES) (MFD-16TH FLOOR)	01
138	A-118	10TH FLOOR INTERMEDIATE 1 PLAN (MFD-17TH FLOOR)	01
139	A-119	10TH FLOOR INTERMEDIATE 2 PLAN (MFD-18TH FLOOR)	01
140	A-120	11TH FLOOR BMU PLAN (MFD-19TH FLOOR)	01
141	A-121	12TH FLOOR PLAN (MECHANICAL) (MFD-20TH FLOOR)	01
142	A-122	12TH FLOOR PLAN (MECHANICAL) (MFD-20TH FLOOR)	01
143	A-125	13TH FLOOR PLAN (RESIDENTIAL - TIER 1) (MFD-32ND FLOOR)	01
144	A-126	13TH FLOOR PLAN (RESIDENTIAL - TIER 1) (MFD-32ND FLOOR)	01
145	A-127	14TH-16TH FLOOR PLAN (RESIDENTIAL - TIER 1) (MFD-33RD-35TH FLOOR)	01
146	A-128	14TH-16TH FLOOR PLAN (RESIDENTIAL - TIER 1) (MFD-33RD-35TH FLOOR)	01
147	A-129	17TH-18TH FLOOR PLAN (RESIDENTIAL - TIER 1) (MFD-36TH-37TH FLOOR)	01
148	A-130	17TH-18TH FLOOR PLAN (RESIDENTIAL - TIER 1) (MFD-36TH-37TH FLOOR)	01
149	A-131	19TH FLOOR PLAN (RESIDENTIAL - TIER 1) (MFD-38TH FLOOR)	01
150	A-132	19TH FLOOR PLAN (RESIDENTIAL - TIER 1) (MFD-38TH FLOOR)	01
151	A-133	20TH FLOOR PLAN (RESIDENTIAL - TIER 1) (MFD-39TH FLOOR)	01
152	A-134	20TH FLOOR PLAN (RESIDENTIAL - TIER 1) (MFD-39TH FLOOR)	01
153	A-135	21ST FLOOR PLAN (RESIDENTIAL - TIER 1) (MFD-43RD FLOOR)	01
154	A-136	21ST FLOOR PLAN (RESIDENTIAL - TIER 1) (MFD-43RD FLOOR)	01
155	A-137	22ND-25TH FLOOR PLAN (RESIDENTIAL - TIER 1) (MFD-45TH-48TH FLOOR)	01
156	A-138	22ND-25TH FLOOR PLAN (RESIDENTIAL - TIER 1) (MFD-45TH-48TH FLOOR)	01
157	A-139	26TH FLOOR PLAN (RESIDENTIAL - TIER 1) (MFD-49TH FLOOR)	01
158	A-140	26TH FLOOR PLAN (RESIDENTIAL - TIER 1) (MFD-49TH FLOOR)	01
159	A-141	27TH FLOOR PLAN (MECHANICAL) (MFD-50TH FLOOR)	01
160	A-142	27TH FLOOR PLAN (MECHANICAL) (MFD-50TH FLOOR)	01
161	A-143	28TH FLOOR PLAN (RESIDENTIAL - TIER 2) (MFD-53RD FLOOR)	01
162	A-144	28TH FLOOR PLAN (RESIDENTIAL - TIER 2) (MFD-53RD FLOOR)	01
163	A-145	29TH FLOOR PLAN (RESIDENTIAL - TIER 2) (MFD-54TH FLOOR)	01
164	A-146	30TH-44TH FLOOR PLAN (RESIDENTIAL - TIER 2) (MFD-55TH-69TH FLOOR)	01
165	A-147	45TH FLOOR PLAN (RESIDENTIAL - TIER 2) (MFD-70TH FLOOR)	01
166	A-148	46TH FLOOR PLAN (MECHANICAL) (MFD-71ST FLOOR)	01
167	A-149	47TH FLOOR PLAN (RESIDENTIAL - TIER 3) (MFD-77TH FLOOR)	01
168	A-150	48TH-65TH FLOOR PLAN (RESIDENTIAL - TIER 3) (MFD-78TH-95TH FLOOR)	01
169	A-151	66TH FLOOR PLAN (RESIDENTIAL - TIER 3) (MFD-96TH FLOOR)	01
170	A-152	67TH FLOOR PLAN (MECHANICAL) (MFD-97TH FLOOR)	01
171	A-153	67TH INTERMEDIATE FLOOR PLAN (MFD-98TH FLOOR)	01
172	A-154	68TH FLOOR PLAN (RESIDENTIAL AMENITIES) (MFD-100TH FLOOR)	00
173	A-155	69TH FLOOR PLAN (RESIDENTIAL - TIER 4) (MFD-102TH FLOOR)	01
174	A-156	70TH FLOOR PLAN (RESIDENTIAL - TIER 4) (MFD-108TH FLOOR)	01
175	A-157	71ST FLOOR PLAN (RESIDENTIAL - TIER 4) (MFD-109TH FLOOR)	01
176	A-158	72ND-88TH FLOOR PLAN (RESIDENTIAL - TIER 4) (MFD-110TH-126TH FLOOR)	01
177	A-159	89TH FLOOR PLAN (RESIDENTIAL - TIER 4) (MFD-127TH FLOOR)	00
178	A-160	90TH FLOOR PLAN (RESIDENTIAL - TIER 4) (MFD-128TH FLOOR)	00
179	A-161	91ST FLOOR PLAN (RESIDENTIAL - TIER 4) (MFD-129TH FLOOR)	01
180	A-162	92ND FLOOR PLAN (RESIDENTIAL - TIER 4) (MFD-130TH FLOOR)	01
181	A-163	93RD FLOOR PLAN (RESIDENTIAL - TIER 4) (MFD-131ST FLOOR)	01
182	A-164	94TH FLOOR (MECHANICAL) PLAN (MFD-132ND FLOOR)	01
183	A-165	95TH FLOOR PLAN (EMR) (MFD-133RD FLOOR)	01
184	A-166	96TH FLOOR PLAN (DAMPER) (MFD-134TH FLOOR)	01
185	A-167	97TH FLOOR PLAN (MECHANICAL) (MFD-135TH FLOOR)	01
186	A-168	98TH FLOOR PLAN (MECHANICAL) (MFD-136TH FLOOR)	01
187	A-169	99TH FLOOR PLAN (ROOF) (MFD-137TH FLOOR ROOF)	00
188	A-170	BMU TRACK LEVEL FLOOR PLAN (MFD-COOLING TOWERS/BMU)	00
189	A-201	AXONOMETRIC VIEWS	01
190	A-202	OVERALL BUILDING ELEVATIONS	01
191	A-210	PARTIAL ELEVATION - NORTH	02
192	A-211	PARTIAL ELEVATION - NORTH	01
193	A-212	PARTIAL ELEVATION - NORTH	01
194	A-213	PARTIAL ELEVATIONS - NORTH	01
195	A-214	PARTIAL ELEVATIONS - NORTH	01
196	A-215	PARTIAL ELEVATION - SOUTH	02
197	A-216	PARTIAL ELEVATION - SOUTH	01
198	A-217	PARTIAL ELEVATION - SOUTH	01
199	A-218	PARTIAL ELEVATIONS - SOUTH	01
200	A-219	PARTIAL ELEVATIONS - SOUTH	01
201	A-220	PARTIAL ELEVATION - EAST	01
202	A-221	PARTIAL ELEVATION - EAST	01
203	A-222	PARTIAL ELEVATION - EAST	01
204	A-223	PARTIAL ELEVATION - EAST	01
205	A-224	PARTIAL ELEVATIONS - EAST	01
206	A-225	PARTIAL ELEVATION - WEST	01
207	A-226	PARTIAL ELEVATION - WEST	01
208	A-227	PARTIAL ELEVATIONS - WEST	01
209	A-228	PARTIAL ELEVATION - WEST	01
210	A-229	PARTIAL ELEVATION - WEST	01
211	A-301	BUILDING STACKING SECTIONS	01
212	A-302	NORTH-SOUTH BUILDING SECTION	01
213	A-303	NORTH-SOUTH BUILDING SECTION	01
214	A-304	EAST-WEST BUILDING SECTION	01
215	A-305	EAST-WEST BUILDING SECTION	01
216	A-306	OVERALL BUILDING SECTIONS	01
217	A-307	PARTIAL SECTION - NORTH SOUTH- SC3 TO 9TH FLOOR	01
218	A-308	PARTIAL SECTION - NORTH SOUTH - 8TH FLOOR TO 15TH FLOOR	01
219	A-309	PARTIAL SECTION - NORTH SOUTH	01
220	A-310	PARTIAL SECTION - NORTH SOUTH - 85TH FLOOR TO TOP OF TOWER	01
221	A-311	PARTIAL SECTION - NORTH SOUTH - SC3 TO 9TH FLOOR	01
222	A-312	PARTIAL SECTION - NORTH SOUTH - 8TH FLOOR TO 15TH FLOOR	01
223	A-313	PARTIAL SECTION - NORTH SOUTH	01
224	A-314	PARTIAL SECTION - NORTH SOUTH - 87TH FLOOR TO TOP OF TOWER	01
225	A-316	PARTIAL SECTION - EAST WEST - SC3 TO 9TH FLOOR	01
226	A-317	PARTIAL SECTION - EAST WEST - 8TH FLOOR TO 15TH FLOOR	01
227	A-318	PARTIAL SECTION - EAST WEST - 17TH FLOOR TO 30TH FLOOR	01
228	A-319	PARTIAL SECTION - EAST WEST	01
229	A-322	PARTIAL SECTION - EAST WEST - SC3 TO 9TH FLOOR	02
230	A-323	PARTIAL SECTION - EAST WEST - 8TH FLOOR TO 15TH FLOOR	01
231	A-324	PARTIAL SECTION - EAST WEST - 17TH FLOOR TO 30TH FLOOR	01
232	A-325	PARTIAL SECTION - EAST WEST	01
233	A-360	STAIRS ST-K AND ST-G SECTIONS	02
234	A-361	STAIRS ST-J AND ST-H SECTIONS	02
235	A-362	STAIRS ST-A AND ST-B SECTIONS	01
236	A-363	STAIRS ST-C AND ST-J SECTIONS	02
237	A-364	STAIRS ST-D SECTIONS	01
238	A-365	STAIRS ST-E SECTIONS	01
239	A-366	STAIRS ST-F SECTIONS	01
240	A-367	STAIRS ST-B AND ST-B1 SECTIONS	03
241	A-368	STAIRS ST-B SECTIONS	02
242	A-369	STAIRS ST-B AND ST-A SECTIONS	01
243	A-370	STAIRS ST-A SECTIONS	01
244	A-371	STAIRS ST-A AND ST-B SECTIONS	01
245	A-372	STAIRS ST-A AND ST-B SECTIONS	01
246	A-373	STAIRS ST-A AND ST-B SECTIONS	01
247	A-374	STAIRS ST-A AND ST-B SECTIONS	01
248	A-376	STAIR ST-K, ST-G, ST-D, ST-A, ST-B1 MID LANDING PLANS	00
249	A-377	STAIRS ST-J, ST-H, ST-E,ST-A MID LANDING PLANS	00
250	A-378	STAIRS ST-C, ST-F, ST-A, ST-B MID LANDING PLANS	00
251	A-379	STAIRS ST-A AND ST-B MID LANDING PLANS	00
252	A-380	PODIUM ELEVATORS M-1 & M-2 ENLARGED SECTIONS	01
253	A-381	PODIUM ELEVATORS N-1 & S-1 ENLARGED SECTIONS	01
254	A-382	PODIUM ELEVATORS P-1 & P-4 ENLARGED SECTIONS	01
255	A-383	TOWER ELEVATORS R-1, R-3 & R-4 ENLARGED SECTIONS	01
256	A-384	TOWER ELEVATORS R-1, R-3 & R-4 ENLARGED SECTIONS	01
257	A-385	TOWER ELEVATORS R-1, R-3 & R-4 ENLARGED SECTIONS	01
258	A-386	TOWER ELEVATORS R-1, R-3 & R-4 ENLARGED SECTIONS	01
259	A-387	TOWER ELEVATORS R-1, R-3, R-4 & T-1 ENLARGED SECTIONS	01
260	A-388	TOWER ELEVATORS RL-1, RL-2 & RL-3 ENLARGED SECTIONS	01
261	A-391	VT-100	01
262	A-392	VT-200	01
263	A-393	VT-300	01
264	A-394	VT-400	01
265	A-395	VT-500	01
266	A-401	SUB CELLAR 3 PART PLAN (SOUTH-EAST) (MFD-SUB CELLAR 3)	01
267	A-402	SUB CELLAR 3 PART PLAN (NORTH-EAST) (MFD-SUB CELLAR 3)	01
268	A-403	SUB CELLAR 3 PART PLAN (NORTH-WEST) (MFD-SUBCELLAR 3)	01
269	A-404	SUB CELLAR 3 PART PLAN (SOUTH-WEST) (MFD-SUBCELLAR 3)	01
270	A-407	SUB CELLAR 2 PART PLAN (SOUTH-EAST) (MFD-SUBCELLAR 2)	01
271	A-408	SUB CELLAR 2 PART PLAN (NORTH-EAST) (MFD-SUBCELLAR 2)	01
272	A-409	SUB CELLAR 2 PART PLAN (NORTH-WEST) (MFD-SUBCELLAR 2)	01
273	A-410	SUB CELLAR 2 PART PLAN (SOUTH-WEST) (MFD-SUBCELLAR 2)	01
274	A-413	SUB CELLAR 1 PART PLAN (SOUTH-EAST) (MFD-SUBCELLAR 1)	01
275	A-414	SUB CELLAR 1 PART PLAN (NORTH-EAST) (MFD-SUBCELLAR 1)	01
276	A-415	SUB CELLAR 1 PART PLAN (NORTH-WEST) (MFD-SUBCELLAR 1)	01
277	A-416	SUB CELLAR 1 PART PLAN (SOUTH-WEST) (MFD-SUBCELLAR 1)	01
278	A-419	CELLAR PART PLAN (SOUTH-EAST) (MFD-CELLAR)	01
279	A-420	CELLAR PART PLAN (NORTH-EAST) (MFD-CELLAR)	01
280	A-421	CELLAR PART PLAN (NORTH-WEST) (MFD-CELLAR)	01
281	A-422	CELLAR PART PLAN (SOUTH-WEST) (MFD-CELLAR)	01
282	A-423	CELLAR PART PLAN (WEST) (MFD-CELLAR)	01
283	A-425	GROUND FLOOR PART PLAN (SOUTH-EAST) (MFD-GROUND FLOOR)	02
284	A-426	GROUND FLOOR PART PLAN (NORTH-EAST) (MFD-GROUND FLOOR)	02
285	A-427	GROUND FLOOR PART PLAN (NORTH-WEST) (MFD-GROUND FLOOR)	01
286	A-428	GROUND FLOOR PART PLAN (SOUTH-WEST) (MFD-GROUND FLOOR)	01
287	A-429	GROUND FLOOR PART PLAN (WEST) (MFD-GROUND FLOOR)	01
288	A-430	GROUND FLOOR PLAN INTERMEDIATE (STAIR TRANSFER) (MFD-GROUND FLOOR INTERMEDIATE)	02
289	A-431	2ND FLOOR PART PLAN (SOUTH-EAST) (MFD-2ND FLOOR)	01
290	A-432	2ND FLOOR PART PLAN (NORTH-EAST) (MFD-2ND FLOOR)	01
291	A-433	2ND FLOOR PART PLAN (NORTH-WEST) (MFD-2ND FLOOR)	01
292	A-434	2ND FLOOR PART PLAN (SOUTH-WEST) (MFD-2ND FLOOR)	01
293	A-435	2ND FLOOR PART PLAN (WEST) (MFD-2ND FLOOR)	01
294	A-437	3RD FLOOR PART PLAN (SOUTH-EAST) (MFD-3RD FLOOR)	01
295	A-438	3RD FLOOR PART PLAN (NORTH-EAST) (MFD-3RD FLOOR)	01
296	A-439	3RD FLOOR PART PLAN (NORTH-WEST) (MFD-3RD FLOOR)	01
297	A-440	3RD FLOOR PART PLAN (SOUTH-WEST) (MFD-3RD FLOOR)	01
298	A-441	3RD FLOOR PART PLAN (WEST) (MFD-3RD FLOOR)	01
299	A-443	4TH FLOOR PART PLAN (SOUTH-EAST) (MFD-4TH FLOOR)	01
300	A-444	4TH FLOOR PART PLAN (NORTH-EAST) (MFD-4TH FLOOR)	01
301	A-445	4TH FLOOR PART PLAN (NORTH-WEST) (MFD-4TH FLOOR)	01
302	A-446	4TH FLOOR PART PLAN (SOUTH-WEST) (MFD-4TH FLOOR)	01
303	A-447	4TH FLOOR PART PLAN (WEST) (MFD-4TH FLOOR)	01
304	A-449	5TH FLOOR PART PLAN (SOUTH-EAST) (MFD-5TH FLOOR)	01
305	A-450	5TH FLOOR PART PLAN (NORTH-EAST) (MFD-5TH FLOOR)	01
306	A-451	5TH FLOOR PART PLAN (NORTH-WEST) (MFD-5TH FLOOR)	01
307	A-452	5TH FLOOR PART PLAN (SOUTH-WEST) (MFD-5TH FLOOR)	01
308	A-453	5TH FLOOR PART PLAN (WEST) (MFD-5TH FLOOR)	01

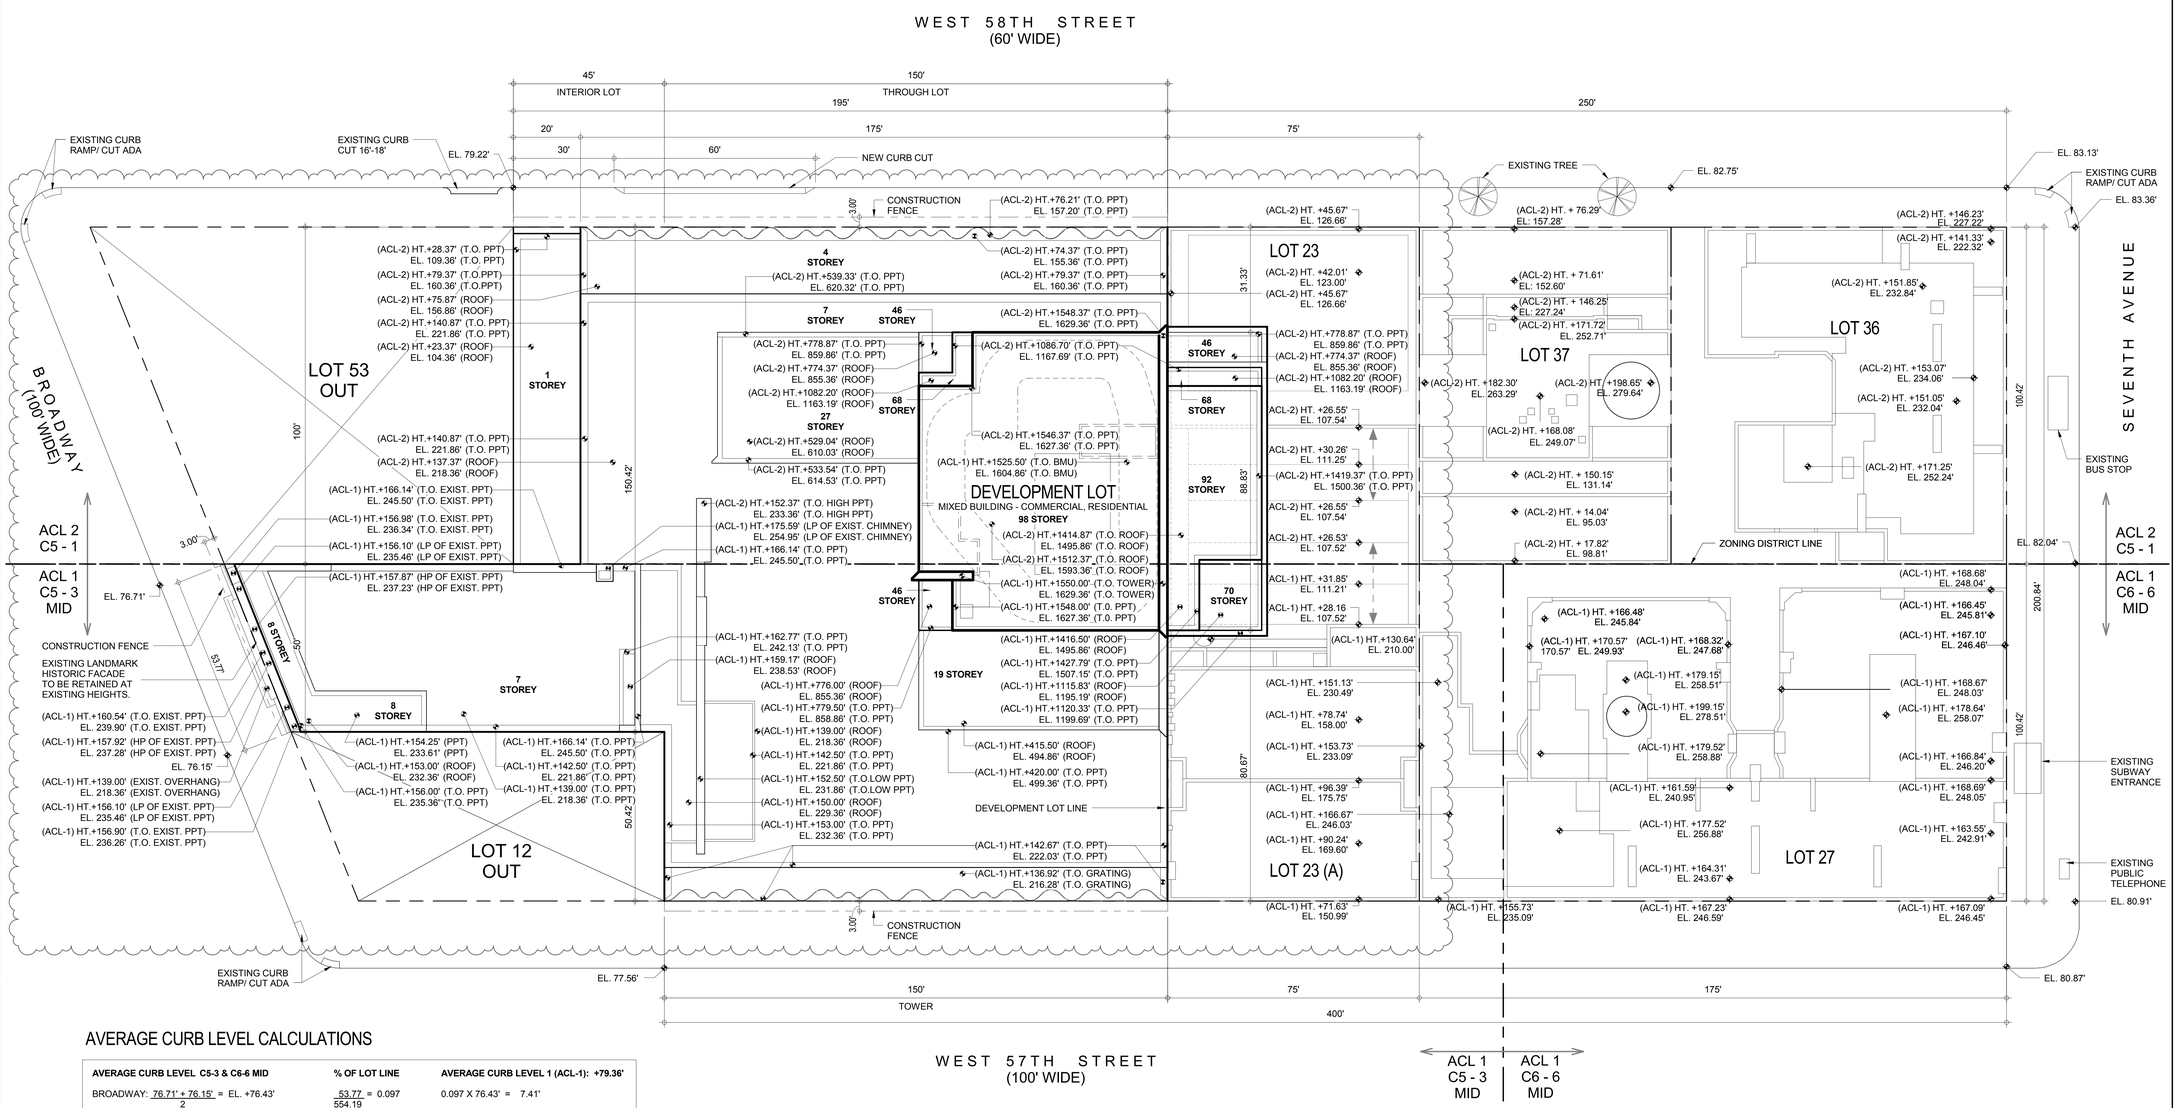

AVERAGE CURB LEVEL CALCULATIONS

AVERAGE CURB LEVEL C5-3 & C6-6 MID	% OF LOT LINE	AVERAGE CURB LEVEL 1 (ACL-1): +79.36'
BROADWAY: (76.71' + 76.15')/2 = EL. +76.43'	53.77/554.19 = 0.097	0.097 X 76.43' = 7.41'
W 57TH STREET: (77.56' + 80.87')/2 = EL. +79.22'	400.00/554.19 = 0.722	0.722 X 79.22' = 57.20'
SEVENTH AVENUE: (80.91' + 82.04')/2 = EL. +81.48'	100.42/554.19 = 0.181	0.181 X 81.48' = 14.75'
		TOTAL = 79.36'
AVERAGE CURB LEVEL C5-1		**AVERAGE CURB LEVEL 2 (ACL-2): +80.99'**
W 58TH STREET: (79.22' + 82.75')/2 = EL. +80.99'		

1 **SITE PLAN / ROOF PLAN**
1/16" = 1'-0"

CD PROGRESS ISSUE 1

KEY PLAN:

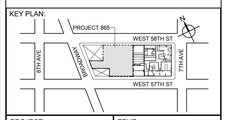

PROJECT NORTH | TRUE NORTH

DEVELOPER:
EXTELL DEVELOPMENT COMPANY
805 THIRD AVENUE, 7TH FLOOR
New York, NY 10022 USA
TEL: 212 712 6000 FAX: 212 712 6100

DESIGN ARCHITECT: Base Building Shell & Core
ADRIAN SMITH + GORDON GILL ARCHITECTURE
111 WEST MONROE STREET SUITE 2300
CHICAGO IL 60603
TEL: 312 920 1888 FAX: 312 920 1775

ARCHITECT OF RECORD: Base Building Shell & Core
AAI ARCHITECTS, P.C.
401 Wellington St. W., 3rd Floor
Toronto, ON M5V 1E7 Canada
TEL: 416 967 1500 FAX: 416 967 7150

STRUCTURAL ENGINEERS:
WSP CANTOR SEINUK
228 EAST 45th Street
New York, NY 10017 USA
TEL: 212 687 9888 FAX: 646 487 5501

MEP ENGINEERS:
AKF GROUP
1501 Broadway
New York, NY 10036 USA
TEL: 212 354 5656 FAX: 212 354 5668

GEOTECHNICAL ENGINEERS:
Langan Engineering & Environmental Services
21 Penn Plaza - 360 West 31st Street, 8th Floor
New York, NY 10001-2727
TEL: 212 479 5400 FAX: 212 479 5444

CODE CONSULTANTS:
Construction Consulting Associates
100 Church Street
New York, NY 10007
TEL: 212 385 1818 FAX: 212 385 1911

CURTAINWALL CONSULTANT:
AJLP Consulting
40 Worth Street, Suite 826
New York, NY 10013
TEL: 212 757 5659 FAX: 646 219 8508

LANDMARK/PRESERVATION CONSULTANT:
Higgins Quasebarth & Partners LLC
11 Hanover Square, 16th Floor
New York, NY 1005
TEL: 212 274 9468 FAX: 646 274 9380

LANDMARK/PRESERVATION CONSULTANT:
Jan Hird Pokorny Associates, Inc.
39 West 37th Street, 12A
New York, NY 10018
TEL: 212 759 6462 FAX: 212 759 6540

No.	DESCRIPTION:	DATE:
1	D.O.B. SUBMISSION	05 DEC 14
2	D.O.B. SUBMISSION	18 FEB 15
	D.O.B. SUBMISSION	27 APR 14
	D.O.B. AMENDMENT 2	21 SEP 15

0 8' - 0" 16' - 0" 32' - 0"

DOB SUBMISSION

Discrepancies must be reported immediately to the Architect before proceeding. Only figured dimensions are to be used. Contractors must check all dimensions on site. This drawing is protected by copyright.

ALL DIMENSIONS ARE SHOWN IN IMPERIAL.

CONSULTANT:
AAI ARCHITECTS, P.C.

PROJECT:
217 WEST 57TH STREET
NEW YORK, NY

DRAWING TITLE:
SITE PLAN/ ROOF PLAN

SEAL & SIGNATURE:
REGISTERED ARCHITECT MICHAEL DAVID JANSEN No. 028883 STATE OF NEW YORK

DATE:	05 DEC 14
PROJECT No:	1216-00
DRAWN: Author	REV:
Chk. Checker	2
SCALE: 1/16" = 1'-0"	
DWG No:	Z-001.01
DOB PAGE No:	2 of 569

DOB EMPLOYEE STAMP: | DOB B-SCAN:

DEPT OF BLDGS 421206305 Job Number
E3639751095 Scan Code
36" x 48" Arch E, SHEET SIZE
FILE NAME: C:\Revit Local Files\AAI-TWR-ZONING-CD_Jansen.rvt
PLOT DATE: 9/22/2015 8:03:39 PM

ZONING CALCULATIONS

Map 8c	**BLOCK / LOTS :**		1029 / 14, 19, 23, 27, 36, 37, 43, 47 and 50	
	1. ZONING DISTRICTS			
	C5-1			
	C5-3 MID			
	C6-6 MID			
	2. LOT AREA			
	C5-1		44,686 SF	
	C5-3 MID		31,171 SF	
	C6-6 MID		15,058 SF	
	Sub-Total MID		46,229 SF	
	Total		90,915 SF	
32-00	**3. USES PERMITTED**			
	C5-1		UG 1-6, 9-11	
	C5-3 MID		UG 1-6, 9-11	
	C6-6 MID		UG 1-12	
	4. USES PROPOSED			
	Existing to Remain:	C5-1	UG 3 - School	
		C5-3 / C6-6 MID	UG 2 - Residential	
			UG 4 - Not for Profit without Sleeping Accomodation	
			UG 6 - Commercial	
	Proposed New Building :	C5-1 / C5-3 MID	UG 2 - Residential	
			UG 6 - Retail	
			UG 10 - Large Retail	
81-21	**5. FLOOR AREA PERMITTED**			
	A) FAR PERMITTED			
	1. C5-1			
33-122	Commercial		4 FAR	
34-112	Residential		10 FAR	
	w/ Inclusionary Housing Bonus		12 FAR	
33-123	Community Facility		10 FAR	
23-95	Inclusionary Housing Provided			
	Off-Site New Construction		25,533.5 SF	
23-951	Bonus Rate 3.5 FAR		25,533.5 SF X 3.5 = 89,367 SF	
	Floor Area Permitted		(44,686 X 10) + 89,367 SF = 536,227 SF	
	FAR Permitted		536,227 SF / 44,686 = 12 FAR	
	2. C5-3 MID and C6-6 MID (zones are identical for Zoning Bulk purposes)			
81-211	Commercial		15 FAR	
81-241	Residential		10 FAR	
	w/ Residential Recreational Space Bonus		12 FAR	
33-123	Community Facility		15 FAR	
	B) FLOOR AREA PERMITTED			
	1. C5-1			
	Commercial		44,686 SF X 4 FAR	178,744 SF
	Residential		44,686 SF X 12 FAR	536,232 SF *
	Community Facility		44,686 SF X 10 FAR	446,860 SF
	Maximum FA Permitted			**536,232 SF**
	2. C5-3 MID and C6-6 MID (zones are identical)			
	Commercial		46,229 SF X 15 FAR	693,435 SF
	Residential		46,229 SF X 10 FAR	462,290 SF *
	Residential with Recreation Space		46,229 SF X 12 FAR	554,748 SF
	Community Facility		46,229 SF X 15 FAR	693,435 SF
	Maximum FA Permitted			**693,435 SF**
	3. Total Zoning Lot			
	Maximum Commercial			872,179 SF
	Maximum Residential			1,090,980 SF *
	Maximum Community Facility			1,140,295 SF
	Maximum FA Permitted			**1,229,667 SF**

*** Note : Residential 10 FAR identical between Districts and may be located in any Zone**

6. FLOOR AREA PROPOSED (See Floor Area Schedule Z-003)

1. C5-1	
Existing Buildings :	
Retail	3,527 SF
Residential	82,603 SF
Community Facility	71,010 SF
Total	**157,140 SF**
New Building :	
Retail	73,979 SF
Residential	535,675 SF
Total	**609,654 SF**
Total C5-1 Zone :	
Retail	77,506 SF
Residential	618,278 SF
Community Facility	71,010 SF
Total	**766,794 SF**
2. C5-3 MID and C6-6 MID	
Existing Buildings :	
Retail	5,638 SF
Residential	157,145 SF
Community Facility	26,397 SF
Total	**189,180 SF**
New Building :	
Retail	98,748 SF
Residential	159,020 SF
Total	**257,768 SF**
Total C5-3 MID and C6-6 MID Zones :	
Retail	104,386 SF
Residential	316,165 SF
Community Facility	26,397 SF
Total	**446,948 SF**
3. Total Zoning Lot	
Existing Buildings :	
Retail	9,165 SF
Residential	239,748 SF
Community Facility	97,407 SF
Total	**346,320 SF**
New Building :	
Retail	172,727 SF
Residential	694,695 SF
Total	**867,422 SF**
Total Zoning Lots :	
Retail	181,892 SF
Residential	934,443 SF
Community Facility	97,407 SF
Total	**1,213,742 SF**

23-22 7. DWELLING UNITS PERMITTED (See Floor Area Schedule)

A) Maximum Floor Area		1,213,742 SF
B) Non-Residential Floor Area	181,892 SF + 97,407 SF	279,299 SF
C) Floor Area for Dwelling Units	1,213,742 SF - 279,299 SF	934,443 SF
D) Maximum Dwelling Units	934,443 SF / 790 SF per unit	1183 D.U.
E) Proposed	179 D.U. + 170 Existing D.U.	349 D.U.

36-62	**8. REQUIRED OFF-STREET LOADING**		
	A) Retail Floor Area	Berths Required	Total
	0 - 25,000 SF	0	0
	Next 15,000 SF (25,001 - 40,000 SF)	1	1
	Next 60,000 SF (40,001 - 100,000 SF)	1	2
	Each additional 150,000 (100,001 - 250,000 SF)	1	3 ...
	New Retail Floor Area Provided	Berths Required	
	Above Grade Retail Floor Area = 172,727 SF		
	Below Grade Retail Sales Only Floor Area = 68,536 SF (see 3 and 4 / Z-008.00)		
	Total New Retail Floor Area =241,263 SF	3	
	B) Residential	Berths Required	Total
	None Required	0	0
	Off-Street Loading Berths Required	3	3
	OFF-STREET LOADING BERTHS PROVIDED	3	COMPLIES
36-681	Size of required Berths	(see 1 / Z-045)	COMPLIES
13-00	**9. ACCESSORY OFF-STREET PARKING**		
13-41	A) None Required		
	PARKING PROVIDED	None	COMPLIES
36-70	**10. BICYCLE PARKING**		
36-73	Required Bicycle Parking (15 SF / Bicycle) :		
	Residential : 1 Bicycle per 2 Dwelling Units	179 D.U. / 2 = 90 BICYCLES	
36-71	Retail : 1 Bicycle / 10,000 SF	241,263 SF / 10,000 = 25 BICYCLES	
	Total Bicycles required	90 + 25 = 115	
	Total Bicycle Parking Space required	(90 X 9 SF) + (25 X 15 SF) = 1185 SF	
	BICYCLE PARKING SPACE PROVIDED	1215 SF (See Z-045)	COMPLIES
37-30	**11. STREETSCAPE**		
	A) Street Wall Continuity - C5-3 - West 57th Street		COMPLIES
81-43	Street Wall Continuity	See Z-041	
	B) Street Wall Continuity - C5-3 - Broadway		COMPLIES
81-43	Street Wall Continuity	See Z-042	
	C) Street Wall Continuity - C5-1 - West 58th Street		COMPLIES
37-36	Sign Regulations	See Z-043	
	D) Retail Continuity - C5-1 and C5-3		COMPLIES
37-36	Sign Regulations	See Z-043	
37-37	Street Wall Articulation	See Z-044	
81-42	Glazing Requirements	See Z-044	
37-35	Retail Continuity - C5-1	See Z-044	
81-42	Retail Continuity - C5-3 / C6-6 MID	See Z-044	
26-00 / 37-00	E) Special Urban Design Requirements C5-1		COMPLIES
26-15 / 81-44	Curb Cuts	See Z-045	
26-16	Central Refuse Storage Area	See Z-045	
26-00 / 37-00	F) Special Urban Design Requirements C5-3		COMPLIES
37-50 / 81-45	Pedestrian Circulation Space	See Z-046	
81-47	Major Building Entrances	See Z-046	
81-46	Waiver of Relocation of Subway Stair at Seventh Avenue to be Requested Pursuant to Section 37-44		
26-41	**12. STREETSCAPE TREE PLANTING**		
33-03	A) Required number of trees : One every 25' of Street Frontage of the Zoning Lot		
	Length of Street Frontage	1,099.61'	
26-41	Trees Required (one street tree / 25')	1,099.61' / 25' = 44 Trees	
	TREES PROVIDED: 2 Existing Trees + 42 New Off Site Trees = 44 Trees (see Z-047)		COMPLIES
33-28	**13. YARD EQUIVALENTS**		
23-532			
	REAR YARD PROVIDED	Yes (see Z-048)	COMPLIES
81-241c)	**14. RESIDENTIAL RECREATIONAL SPACE**		
	Residential floor area in C5-3 / C6-6 zones exceed 10 FAR. Recreational space is required in C5-3 / C6-6.		
	A) Recreational Space Required	5,000 SF	
	RESIDENTIAL RECREATIONAL SPACE PROVIDED	7,724 SF (see Z-049)	COMPLIES
81-27	**15. HEIGHT AND SETBACK**		
	C5-1 Height and Setback Regulations		COMPLIES
33-432	A) Maximum Height of Front Walls and Required Setbacks		
23-65	B) Tower Regulations		
35-63 b)	C) Special Tower Regulations for Mixed Buildings		
32-42			
	C5-1 HEIGHT AND SETBACK PROVIDED	See Z-050	COMPLIES
	C5-3 Height and Setback Regulations		
81-27	A) Alternative Height and Setback Regulations - Daylight Evaluation		
	B) Analysis Plan and Section Angles Scoring Schedules		
	C) Analysis Plan and Section Angles Scoring Charts		
	C5-3 HEIGHT AND SETBACK PROVIDED	See Z-051 to Z-057.00	COMPLIES

DEPT OF BLDGS 121328205 Job Number
ES828206792 Scan Code

KEY PLAN:

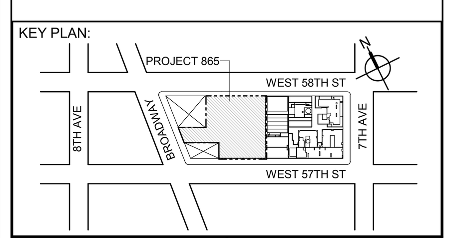

PROJECT NORTH | TRUE NORTH

DEVELOPER:
EXTELL DEVELOPMENT COMPANY
805 THIRD AVENUE, 7TH FLOOR
New York, NY 10022 USA
TEL: 212 712 6000 FAX: 212 712 6100

DESIGN ARCHITECT: Base Building Shell & Core
ADRIAN SMITH + GORDON GILL ARCHITECTURE
111 WEST MONROE STREET SUITE 2300
CHICAGO IL 60603
TEL: 312 920 1888 FAX: 312 920 1775

ARCHITECT OF RECORD: Base Building Shell & Core
AAI ARCHITECTS, P.C.
401 Wellington St. W., 3rd Floor
Toronto, ON M5V 1E7 Canada
TEL: 416 967 1500 FAX: 416 967 7150

STRUCTURAL ENGINEERS:
WSP CANTOR SEINUK
228 EAST 45th Street
New York, NY 10017 USA
TEL: 212 687 9888 FAX: 646 487 5501

MEP ENGINEERS:
AKF GROUP
1501 Broadway
New York, NY 10036 USA
TEL: 212 354 5656 FAX: 212 354 5668

GEOTECHNICAL ENGINEERS:
Langan Engineering & Environmental Services
21 Penn Plaza - 360 West 31st Street, 8th Floor
New York, NY 10001-2727
TEL: 212 479 5400 FAX: 212 479 5444

CODE CONSULTANTS:
Construction Consulting Associates
100 Church Street
New York, NY 10007
TEL: 212 385 1818 FAX: 212 385 1911

CURTAINWALL CONSULTANT:
AJLP Consulting
40 Worth Street. Suite 826
New York, NY 10013
TEL: 212 757 5659 FAX: 646 219 8508

LANDMARK/PRESERVATION CONSULTANT:
Higgins Quasebarth & Partners LLC
11 Hanover Square, 16th Floor
New York, NY 1005
TEL: 212 274 9468 FAX: 646 274 9380

LANDMARK/PRESERVATION CONSULTANT:
Jan Hird Pokorny Associates, Inc.
39 West 37th Street, 12A
New York, NY 10018
TEL: 212 759 6462 FAX: 212 759 6540

No.	DESCRIPTION:	DATE:
1	D.O.B. SUBMISSION	05 DEC 14
2	D.O.B. SUBMISSION	18 FEB 15
	D.O.B. SUBMISSION	27 APR 14
	D.O.B. AMENDMENT 2	21 SEP 15

DOB SUBMISSION

Discrepancies must be reported immediately to the Architect before proceeding. Only figured dimensions are to be used. Contractors must check all dimensions on site. This drawing is protected by copyright.

ALL DIMENSIONS ARE SHOWN IN IMPERIAL.

CONSULTANT:
AAI ARCHITECTS, P.C.

PROJECT:
217 WEST 57TH STREET
NEW YORK, NY

DRAWING TITLE:
ZONING CALCULATIONS

SEAL & SIGNATURE:
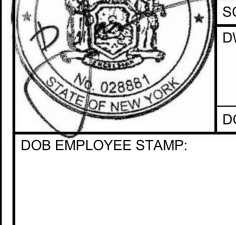

DATE:	05 DEC 14
PROJECT No:	1216-00
DRAWN: Author	REV: 2
CHK: Checker	
SCALE: 1/64" = 1'-0"	
DWG No:	**Z-002.01**
DOB PAGE No:	3 of 569

DOB EMPLOYEE STAMP: | DOB B-SCAN:

CD PROGRESS ISSUE 1

36" x 48" Arch E -SHEET SIZE
FILE NAME: C:\Revit Local Files\AAI-TWR-ZONING-CD_hadlarim.rvt
PLOT DATE: 9/22/2015 6:18:42 PM

36" x 48" Arch E -SHEET SIZE

DEPT OF BLDGS 121328205 Job Number

ES381505268 Scan Code

NEW BUILDING FLOOR AREA: ABOVE GRADE

FLOOR AREA ABOVE GRADE	MARKETING FLOOR DESIGNATIONS		ZONE C5-1 GROSS	ZONE C5-1 DEDUCTIONS	ZONE C5-1 ZFA	ZONE C5-3 MID GROSS	ZONE C5-3 MID DEDUCTIONS	ZONE C5-3 MID ZFA	TOTAL GROSS	TOTAL DEDUCTIONS	TOTAL ZFA	DWELLING UNITS
GROUND FLOOR	GROUND FLOOR	RESIDENTIAL	3,964	106	3,858	4,280	178	4,102	8,244	284	7,960	
GROUND FLOOR	GROUND FLOOR	RETAIL	15,617	2,758	12,859	16,830	184	16,646	32,448	2,943	29,505	
TOTAL			19,581	2,864	16,717	21,110	362	20,748	40,692	3,226	37,465	
2ND FLOOR	2ND FLOOR	RESIDENTIAL	945	132	813	261	207	53	1,206	339	866	
2ND FLOOR	2ND FLOOR	RETAIL	16,286	142	16,144	20,581	434	20,147	36,867	575	36,291	
TOTAL			17,230	273	16,957	20,842	641	20,200	38,072	915	37,158	
3RD FLOOR	3RD FLOOR	RESIDENTIAL	933	120	813	451	397	53	1,384	517	867	
3RD FLOOR	3RD FLOOR	RETAIL	16,298	225	16,073	20,893	305	20,588	37,191	530	36,661	
TOTAL			17,230	345	16,886	21,344	703	20,641	38,575	1,047	37,527	
4TH FLOOR	4TH FLOOR	RESIDENTIAL	936	123	813	445	392	53	1,381	515	866	
4TH FLOOR	4TH FLOOR	RETAIL	16,294	234	16,061	20,397	294	20,103	36,691	527	36,164	
TOTAL			17,230	357	16,874	20,842	685	20,156	38,072	1,042	37,030	
5TH FLOOR	5TH FLOOR	RESIDENTIAL	936	123	813	446	393	53	1,382	516	867	
5TH FLOOR	5TH FLOOR	RETAIL	13,071	228	12,843	20,898	268	20,630	33,969	496	33,473	
TOTAL			14,007	351	13,656	21,344	661	20,683	35,351	1,012	34,339	
6TH FLOOR MEP	6TH FLOOR	RESIDENTIAL	5,447	5,447	0	6,157	5,607	551	11,604	11,054	551	
6TH FLOOR MEP	6TH FLOOR	RETAIL	8,626	8,626	0	14,517	14,517	0	23,143	23,143	0	
TOTAL			14,073	14,073	0	20,674	20,124	551	34,747	34,197	551	
7TH FLOOR MEP	7TH FLOOR	RESIDENTIAL	14,073	14,073	0	20,674	19,918	756	34,747	33,991	756	
8TH FLOOR	14TH FLOOR	RESIDENTIAL	7,545	318	7,227	5,166	119	5,047	12,711	438	12,274	
8TH FLOOR	14TH FLOOR	RETAIL	0	0	0	979	345	634	979	345	634	
TOTAL			7,545	318	7,227	6,145	464	5,680	13,690	783	12,907	
9TH FLOOR	15TH FLOOR	RESIDENTIAL	7,462	7,462	0	3,690	3,690	0	11,151	11,151	0	
10TH FLOOR	16TH FLOOR	RESIDENTIAL	7,462	309	7,153	3,690	56	3,633	11,151	365	10,786	
10TH FLOOR INTER 1	17TH FLOOR	RESIDENTIAL	7,462	7,462	0	3,690	3,690	0	11,151	11,151	0	
10TH FLOOR INTER 2	18TH FLOOR	RESIDENTIAL	7,462	7,462	0	3,690	3,690	0	11,151	11,151	0	
11TH FLOOR BMU	19TH FLOOR	RESIDENTIAL	7,462	7,462	0	3,690	3,690	0	11,151	11,151	0	
12TH FLOOR MEP	20TH FLOOR	RESIDENTIAL	9,401	9,401	0	4,243	4,243	0	13,645	13,645	0	
13TH FLOOR	32ND FLOOR	RESIDENTIAL	9,401	1,056	8,345	4,244	1,040	3,204	13,645	2,096	11,549	4 DWELLING UNITS
14TH FLOOR	33RD FLOOR	RESIDENTIAL	9,401	703	8,698	4,244	273	3,970	13,645	977	12,668	6 DWELLING UNITS
15TH FLOOR	34TH FLOOR	RESIDENTIAL	9,401	703	8,698	4,244	273	3,970	13,645	977	12,668	6 DWELLING UNITS
16TH FLOOR	35TH FLOOR	RESIDENTIAL	9,401	703	8,698	4,244	273	3,970	13,645	977	12,668	6 DWELLING UNITS
17TH FLOOR	36TH FLOOR	RESIDENTIAL	9,401	684	8,717	4,244	272	3,972	13,645	956	12,689	6 DWELLING UNITS
18TH FLOOR	37TH FLOOR	RESIDENTIAL	9,401	684	8,717	4,244	272	3,972	13,645	956	12,689	6 DWELLING UNITS
19TH FLOOR	38TH FLOOR	RESIDENTIAL	9,401	704	8,697	4,243	273	3,970	13,645	977	12,668	6 DWELLING UNITS
20TH FLOOR	39TH FLOOR	RESIDENTIAL	9,401	635	8,766	2,019	112	1,907	11,420	747	10,673	2 DWELLING UNITS
21ST FLOOR	43RD FLOOR	RESIDENTIAL	9,401	692	8,709	2,023	167	1,856	11,424	860	10,565	4 DWELLING UNITS
22ND FLOOR	45TH FLOOR	RESIDENTIAL	9,401	675	8,727	2,023	169	1,854	11,424	844	10,581	4 DWELLING UNITS
23RD FLOOR	46TH FLOOR	RESIDENTIAL	9,401	675	8,727	2,023	169	1,854	11,424	844	10,581	4 DWELLING UNITS
24TH FLOOR	47TH FLOOR	RESIDENTIAL	9,401	692	8,709	2,023	169	1,854	11,424	861	10,563	4 DWELLING UNITS
25TH FLOOR	48TH FLOOR	RESIDENTIAL	9,401	675	8,727	2,023	169	1,854	11,424	844	10,581	4 DWELLING UNITS
26TH FLOOR	49TH FLOOR	RESIDENTIAL	9,401	682	8,719	2,023	173	1,850	11,424	855	10,570	4 DWELLING UNITS
27TH FLOOR MEP	50TH FLOOR	RESIDENTIAL	9,146	9,146	0	1,960	1,960	0	11,106	11,106	0	
28TH FLOOR	53RD FLOOR	RESIDENTIAL	7,060	492	6,568	2,023	118	1,905	9,083	611	8,473	1 DWELLING UNITS
29TH FLOOR	54TH FLOOR	RESIDENTIAL	7,060	473	6,587	2,023	151	1,872	9,083	624	8,460	3 DWELLING UNITS
30TH FLOOR	55TH FLOOR	RESIDENTIAL	7,060	455	6,605	2,023	151	1,872	9,083	606	8,478	3 DWELLING UNITS
31ST FLOOR	56TH FLOOR	RESIDENTIAL	7,060	455	6,605	2,023	151	1,872	9,083	606	8,478	3 DWELLING UNITS
32ND FLOOR	57TH FLOOR	RESIDENTIAL	7,060	473	6,587	2,023	151	1,872	9,083	624	8,460	3 DWELLING UNITS
33RD FLOOR	58TH FLOOR	RESIDENTIAL	7,060	455	6,605	2,023	151	1,872	9,083	606	8,478	3 DWELLING UNITS
34TH FLOOR	59TH FLOOR	RESIDENTIAL	7,060	455	6,605	2,023	151	1,872	9,083	606	8,478	3 DWELLING UNITS
35TH FLOOR	60TH FLOOR	RESIDENTIAL	7,060	473	6,587	2,023	151	1,872	9,083	624	8,460	3 DWELLING UNITS
36TH FLOOR	61ST FLOOR	RESIDENTIAL	7,060	455	6,605	2,023	151	1,872	9,083	606	8,478	3 DWELLING UNITS
37TH FLOOR	62ND FLOOR	RESIDENTIAL	7,060	455	6,605	2,023	151	1,872	9,083	606	8,478	3 DWELLING UNITS
38TH FLOOR	63RD FLOOR	RESIDENTIAL	7,060	473	6,587	2,023	151	1,872	9,083	624	8,460	3 DWELLING UNITS
39TH FLOOR	64TH FLOOR	RESIDENTIAL	7,060	455	6,605	2,023	151	1,872	9,083	606	8,478	3 DWELLING UNITS
40TH FLOOR	65TH FLOOR	RESIDENTIAL	7,060	455	6,605	2,023	151	1,872	9,083	606	8,478	3 DWELLING UNITS
41ST FLOOR	66TH FLOOR	RESIDENTIAL	7,060	473	6,587	2,023	151	1,872	9,083	624	8,460	3 DWELLING UNITS
42ND FLOOR	67TH FLOOR	RESIDENTIAL	7,060	455	6,605	2,023	151	1,872	9,083	606	8,478	3 DWELLING UNITS
43RD FLOOR	68TH FLOOR	RESIDENTIAL	7,060	455	6,605	2,023	151	1,872	9,083	606	8,478	3 DWELLING UNITS
44TH FLOOR	69TH FLOOR	RESIDENTIAL	7,060	473	6,587	2,023	151	1,872	9,083	624	8,460	3 DWELLING UNITS
45TH FLOOR	70TH FLOOR	RESIDENTIAL	7,060	463	6,598	2,023	155	1,868	9,083	617	8,466	3 DWELLING UNITS
46TH FLOOR MEP	71ST FLOOR	RESIDENTIAL	6,929	6,929	0	1,960	1,960	0	8,889	8,889	0	
47TH FLOOR	77TH FLOOR	RESIDENTIAL	6,763	423	6,340	2,023	110	1,913	8,786	533	8,253	2 DWELLING UNITS
48TH FLOOR	78TH FLOOR	RESIDENTIAL	6,643	444	6,199	1,873	106	1,767	8,516	550	7,966	2 DWELLING UNITS
49TH FLOOR	79TH FLOOR	RESIDENTIAL	6,643	426	6,217	1,873	106	1,767	8,516	532	7,984	2 DWELLING UNITS
50TH FLOOR	80TH FLOOR	RESIDENTIAL	6,643	426	6,217	1,873	106	1,767	8,516	532	7,984	2 DWELLING UNITS
51ST FLOOR	81ST FLOOR	RESIDENTIAL	6,643	444	6,199	1,873	106	1,767	8,516	550	7,966	2 DWELLING UNITS
52ND FLOOR	82ND FLOOR	RESIDENTIAL	6,643	426	6,217	1,873	106	1,767	8,516	532	7,984	2 DWELLING UNITS
53RD FLOOR	83RD FLOOR	RESIDENTIAL	6,643	426	6,217	1,873	106	1,767	8,516	532	7,984	2 DWELLING UNITS
54TH FLOOR	84TH FLOOR	RESIDENTIAL	6,643	444	6,199	1,873	106	1,767	8,516	550	7,966	2 DWELLING UNITS
55TH FLOOR	85TH FLOOR	RESIDENTIAL	6,643	426	6,217	1,873	106	1,767	8,516	532	7,984	2 DWELLING UNITS
56TH FLOOR	86TH FLOOR	RESIDENTIAL	6,643	426	6,217	1,873	106	1,767	8,516	532	7,984	2 DWELLING UNITS
57TH FLOOR	87TH FLOOR	RESIDENTIAL	6,643	444	6,199	1,873	106	1,767	8,516	550	7,966	2 DWELLING UNITS
58TH FLOOR	88TH FLOOR	RESIDENTIAL	6,643	426	6,217	1,873	106	1,767	8,516	532	7,984	2 DWELLING UNITS
59TH FLOOR	89TH FLOOR	RESIDENTIAL	6,643	426	6,217	1,873	106	1,767	8,516	532	7,984	2 DWELLING UNITS
60TH FLOOR	90TH FLOOR	RESIDENTIAL	6,643	444	6,199	1,873	106	1,767	8,516	550	7,966	2 DWELLING UNITS
61ST FLOOR	91ST FLOOR	RESIDENTIAL	6,643	426	6,217	1,873	106	1,767	8,516	532	7,984	2 DWELLING UNITS
62ND FLOOR	92ND FLOOR	RESIDENTIAL	6,643	426	6,217	1,873	106	1,767	8,516	532	7,984	2 DWELLING UNITS
63RD FLOOR	93RD FLOOR	RESIDENTIAL	6,643	444	6,199	1,873	106	1,767	8,516	550	7,966	2 DWELLING UNITS
64TH FLOOR	94TH FLOOR	RESIDENTIAL	6,643	426	6,217	1,873	106	1,767	8,516	532	7,984	2 DWELLING UNITS
65TH FLOOR	95TH FLOOR	RESIDENTIAL	6,643	426	6,217	1,873	106	1,767	8,516	532	7,984	2 DWELLING UNITS
66TH FLOOR	96TH FLOOR	RESIDENTIAL	6,643	430	6,213	1,873	103	1,770	8,516	533	7,983	2 DWELLING UNITS
67TH FLOOR MEP	97TH FLOOR	RESIDENTIAL	6,639	6,639	0	1,870	1,870	0	8,509	8,509	0	
67TH FLOOR INTER	98TH FLOOR	RESIDENTIAL	7,472	7,472	0	1,037	1,037	0	8,509	8,509	0	
68TH FLOOR	100TH FLOOR	RESIDENTIAL	6,646	272	6,374	1,874	258	1,616	8,520	529	7,991	
69TH FLOOR	107TH FLOOR	RESIDENTIAL	6,352	306	6,046	1,873	131	1,742	8,225	437	7,788	1 DWELLING UNITS
70TH FLOOR	108TH FLOOR	RESIDENTIAL	6,285	2,028	4,257	1,873	739	1,134	8,158	2,767	5,391	
71ST FLOOR	109TH FLOOR	RESIDENTIAL	6,327	341	5,986	1,506	133	1,373	7,833	473	7,360	1 DWELLING UNITS
72ND FLOOR	110TH FLOOR	RESIDENTIAL	6,327	340	5,987	1,506	134	1,372	7,833	474	7,359	1 DWELLING UNITS
73RD FLOOR	111TH FLOOR	RESIDENTIAL	6,327	340	5,987	1,506	134	1,372	7,833	474	7,359	1 DWELLING UNITS
74TH FLOOR	112TH FLOOR	RESIDENTIAL	6,327	340	5,987	1,506	134	1,372	7,833	474	7,359	1 DWELLING UNITS
75TH FLOOR	113TH FLOOR	RESIDENTIAL	6,327	340	5,987	1,506	134	1,372	7,833	474	7,359	1 DWELLING UNITS
76TH FLOOR	114TH FLOOR	RESIDENTIAL	6,327	340	5,987	1,506	134	1,372	7,833	474	7,359	1 DWELLING UNITS
77TH FLOOR	115TH FLOOR	RESIDENTIAL	6,327	340	5,987	1,506	134	1,372	7,833	474	7,359	1 DWELLING UNITS
78TH FLOOR	116TH FLOOR	RESIDENTIAL	6,327	340	5,987	1,506	134	1,372	7,833	474	7,359	1 DWELLING UNITS
79TH FLOOR	117TH FLOOR	RESIDENTIAL	6,327	340	5,987	1,506	134	1,372	7,833	474	7,359	1 DWELLING UNITS
80TH FLOOR	118TH FLOOR	RESIDENTIAL	6,327	340	5,987	1,506	134	1,372	7,833	474	7,359	1 DWELLING UNITS
81ST FLOOR	119TH FLOOR	RESIDENTIAL	6,327	340	5,987	1,506	134	1,372	7,833	474	7,360	1 DWELLING UNITS
82ND FLOOR	120TH FLOOR	RESIDENTIAL	6,327	340	5,987	1,506	134	1,372	7,833	474	7,360	1 DWELLING UNITS
83RD FLOOR	121ST FLOOR	RESIDENTIAL	6,327	340	5,987	1,506	134	1,372	7,833	474	7,359	1 DWELLING UNITS
84TH FLOOR	122ND FLOOR	RESIDENTIAL	6,327	340	5,987	1,506	134	1,372	7,833	474	7,359	1 DWELLING UNITS
85TH FLOOR	123RD FLOOR	RESIDENTIAL	6,327	340	5,987	1,506	134	1,372	7,833	474	7,359	1 DWELLING UNITS
86TH FLOOR	124TH FLOOR	RESIDENTIAL	6,327	340	5,987	1,506	134	1,372	7,833	474	7,359	1 DWELLING UNITS
87TH FLOOR	125TH FLOOR	RESIDENTIAL	6,327	340	5,987	1,506	134	1,372	7,833	474	7,359	1 DWELLING UNITS
88TH FLOOR	126TH FLOOR	RESIDENTIAL	6,327	340	5,987	1,506	134	1,372	7,833	474	7,359	1 DWELLING UNITS
89TH FLOOR	127TH FLOOR	RESIDENTIAL	6,327	321	6,006	1,506	128	1,378	7,833	450	7,383	1 DWELLING UNITS
90TH FLOOR	128TH FLOOR	RESIDENTIAL	6,327	2,043	4,284	1,506	764	742	7,833	2,807	5,026	
91ST FLOOR	129TH FLOOR	RESIDENTIAL	6,327	363	5,964	1,506	120	1,386	7,833	483	7,350	1 DWELLING UNITS
92ND FLOOR	130TH FLOOR	RESIDENTIAL	6,326	2,062	4,264	1,506	137	1,369	7,832	2,199	5,633	
93RD FLOOR	131ST FLOOR	RESIDENTIAL	4,860	378	4,482	1,506	140	1,367	6,366	518	5,849	
94TH FLOOR MEP	132ND FLOOR	RESIDENTIAL	4,860	4,860	0	1,319	1,319	0	6,179	6,179	0	
95TH FLOOR EMR	133RD FLOOR	RESIDENTIAL	4,865	4,865	0	1,319	1,319	0	6,184	6,184	0	
96TH FLOOR DAMPER	134TH FLOOR	RESIDENTIAL	4,808	4,808	0	1,319	1,319	0	6,127	6,127	0	
97TH FLOOR MEP	135TH FLOOR	RESIDENTIAL	4,865	4,865	0	1,319	1,319	0	6,184	6,184	0	
98TH FLOOR MEP	136TH FLOOR	RESIDENTIAL	4,808	4,808	0	1,319	1,319	0	6,127	6,127	0	
99TH FLOOR ROOF	137TH FLOOR	RESIDENTIAL	149	149	0	143	143	0	292	292	0	
			ZONE C5-1			ZONE C5-3 MID			TOTAL			
			GROSS	DEDUCTIONS	ZFA	GROSS	DEDUCTIONS	ZFA	GROSS	DEDUCTIONS	ZFA	
ABOVE GRADE TOTAL		**RESIDENTIAL**	**691,050**	**155,375**	**535,675**	**232,290**	**73,270**	**159,020**	**923,340**	**228,645**	**694,695**	**179** TOTAL DWELLING UNITS
		RETAIL	**86,192**	**12,213**	**73,979**	**115,095**	**16,347**	**98,748**	**201,287**	**28,560**	**172,727**	
		TOTAL	**777,242**	**167,588**	**609,654**	**347,384**	**89,617**	**257,768**	**1,124,626**	**257,204**	**867,422**	

NOTE: RESIDENTIAL FLOOR AREA UP TO 10 F.A.R. MAY BE LOCATED IN EITHER ZONE WITHOUT RESTRICTION

NEW BUILDING FLOOR AREA: BELOW GRADE

FLOOR AREA BELOW GRADE		ZONE C5-1 GROSS	ZONE C5-1 DEDUCTIONS	ZONE C5-1 ZFA	ZONE C5-3 MID GROSS	ZONE C5-3 MID DEDUCTIONS	ZONE C5-3 MID ZFA	TOTAL GROSS	TOTAL DEDUCTIONS	TOTAL ZFA
SUB CELLAR 3	RESIDENTIAL	9,174	9,174	0	8,622	8,622	0	17,796	17,796	0
TOTAL		9,174	9,174	0	8,622	8,622	0	17,796	17,796	0
SUB CELLAR 2	RESIDENTIAL	4,368	4,368	0	9,588	9,588	0	13,956	13,956	0
SUB CELLAR 2	RETAIL	15,213	15,213	0	7,725	7,725	0	22,938	22,938	0
TOTAL		19,581	19,581	0	17,313	17,313	0	36,894	36,894	0
SUB CELLAR 1	RESIDENTIAL	639	639	0	468	468	0	1,108	1,108	0
SUB CELLAR 1	RETAIL	18,942	18,942	0	16,844	16,844	0	35,786	35,786	0
TOTAL		19,581	19,581	0	17,313	17,313	0	36,894	36,894	0
CELLAR	RESIDENTIAL	2,842	2,842	0	2,538	2,538	0	5,380	5,380	0
CELLAR	RETAIL	16,740	16,740	0	18,585	18,585	0	35,325	35,325	0
TOTAL		19,581	19,581	0	21,123	21,123	0	40,704	40,704	0
		GROSS	DEDUCTIONS	ZFA	GROSS	DEDUCTIONS	ZFA	GROSS	DEDUCTIONS	ZFA
BELOW GRADE TOTAL	**RESIDENTIAL**	**17,023**	**17,023**	**0**	**21,216**	**21,216**	**0**	**38,239**	**38,239**	**0**
	RETAIL	**50,895**	**50,895**	**0**	**43,154**	**43,154**	**0**	**94,049**	**94,049**	**0**
	TOTAL	**67,918**	**67,918**	**0**	**64,370**	**64,370**	**0**	**132,288**	**132,288**	**0**

		GROSS	DEDUCTIONS	ZFA	GROSS	DEDUCTIONS	ZFA	GROSS	DEDUCTIONS	ZFA
ABOVE & BELOW GRADE TOTAL	**RESIDENTIAL**	**708,073**	**172,398**	**535,675**	**253,506**	**94,486**	**159,020**	**961,579**	**266,884**	**694,695**
	RETAIL	**137,087**	**63,108**	**73,979**	**158,248**	**59,500**	**98,748**	**295,335**	**122,608**	**172,727**
	TOTAL	**845,160**	**235,506**	**609,654**	**411,754**	**153,987**	**257,768**	**1,256,914**	**389,492**	**867,422**

EXISTING BUILDING FLOOR AREA SCHEDULE

LOT 23 — C5-1 AND C5-3 MID ZONE — 215 WEST 57TH STREET, NEW YORK

FLOOR AREA ABOVE GRADE		ZONE C5-1 GROSS	ZONE C5-1 DEDUCTIONS	ZONE C5-1 ZFA	ZONE C5-3 MID GROSS	ZONE C5-3 MID DEDUCTIONS	ZONE C5-3 MID ZFA	TOTAL GROSS	TOTAL DEDUCTIONS	TOTAL ZFA
1ST FLOOR	COMMUNITY FACILITY	7,531	0	7,531	7,417	50	7,367	14,948	50	14,898
2ND FLOOR	COMMUNITY FACILITY			0	5,524	50	5,474	5,524	50	5,474
MEZZ	COMMUNITY FACILITY			0	407		407	407	0	407
3RD FLOOR	COMMUNITY FACILITY			0	5,524	50	5,474	5,524	50	5,474
4TH FLOOR	COMMUNITY FACILITY			0	5,524	50	5,474	5,524	50	5,474
MEZZ	COMMUNITY FACILITY			0	279		279	279	0	279
5TH FLOOR	COMMUNITY FACILITY			0	2,306	384	1,922	2,306	384	1,922
		GROSS	DEDUCTIONS	ZFA	GROSS	DEDUCTIONS	ZFA	GROSS	DEDUCTIONS	ZFA
ABOVE GRADE TOTAL	**COMMUNITY FACILITY**	7,531	0	7,531	26,981	584	26,397	34,512	584	33,928
	RESIDENTIAL	0	0	0	0	0	0	0	0	0
	RETAIL	0	0	0	0	50	0	0	0	0
TOTAL GROSS		7,531	0	7,531	26,981	634	26,397	34,512	584	33,928

LOT 27 — C5-3 / C6-6 ZONE — 201 - 211 WEST 57TH STREET, NEW YORK

FLOOR AREA ABOVE GRADE		ZONE C5-1 GROSS	ZONE C5-1 DEDUCTIONS	ZONE C5-1 ZFA	ZONE C5-3 / C6-6 MID GROSS	ZONE C5-3 / C6-6 MID DEDUCTIONS	ZONE C5-3 / C6-6 MID ZFA	TOTAL GROSS	TOTAL DEDUCTIONS	TOTAL ZFA
1ST FLOOR	RESIDENTIAL			0	8,613	335	8,278	8,613	335	8,278
	RETAIL			0	5,866	228	5,638	5,866	228	5,638
	TOTAL	0	0	0	14,479	563	13,916	14,479	563	13,916
2ND FLOOR	RESIDENTIAL			0	16,618	563	16,055	16,618	563	16,055
3RD FLOOR	RESIDENTIAL			0	15,236	563	14,673	15,236	563	14,673
4TH FLOOR	RESIDENTIAL			0	16,599	563	16,036	16,599	563	16,036
5TH FLOOR	RESIDENTIAL			0	14,290	563	13,727	14,290	563	13,727
6TH FLOOR	RESIDENTIAL			0	16,599	563	16,036	16,599	563	16,036
7TH FLOOR	RESIDENTIAL			0	15,254	563	14,691	15,254	563	14,691
8TH FLOOR	RESIDENTIAL			0	16,618	563	16,055	16,618	563	16,055
9TH FLOOR	RESIDENTIAL			0	15,254	563	14,691	15,254	563	14,691
10TH FLOOR	RESIDENTIAL			0	14,308	563	13,745	14,308	563	13,745
11TH FLOOR	RESIDENTIAL			0	12,637	563	12,074	12,637	563	12,074
12TH FLOOR	RESIDENTIAL			0	1,087	0	1,087	1,087	0	1,087
		GROSS	DEDUCTIONS	ZFA	GROSS	DEDUCTIONS	ZFA	GROSS	DEDUCTIONS	ZFA
ABOVE GRADE TOTAL	**COMMUNITY FACILITY**	0	0	0	0	0	0	0	0	0
	RESIDENTIAL	0	0	0	163,113	5,968	157,145	163,113	5,968	157,145
	RETAIL	0	0	0	5,866	228	5,638	5,866	228	5,638
TOTAL GROSS		0	0	0	168,979	6,196	162,783	168,979	6,196	162,783

LOT 36 — C5-1 ZONE — 200 WEST 58TH STREET, NEW YORK

FLOOR AREA ABOVE GRADE		ZONE C5-1 GROSS	ZONE C5-1 DEDUCTIONS	ZONE C5-1 ZFA	ZONE C5-3 / C6-6 MID GROSS	ZONE C5-3 / C6-6 MID DEDUCTIONS	ZONE C5-3 / C6-6 MID ZFA	TOTAL GROSS	TOTAL DEDUCTIONS	TOTAL ZFA
1ST FLOOR	RESIDENTIAL	3,599	108	3,491			0	3,599	108	3,491
	RETAIL	3,636	109	3,527			0	3,636	109	3,527
	TOTAL	7,235	217	7,018	0	0	0	7,235	217	7,018
2ND FLOOR	RESIDENTIAL	7,097	217	6,880			0	7,097	217	6,880
3RD FLOOR	RESIDENTIAL	7,097	217	6,880			0	7,097	217	6,880
4TH FLOOR	RESIDENTIAL	7,097	217	6,880			0	7,097	217	6,880
5TH FLOOR	RESIDENTIAL	7,097	217	6,880			0	7,097	217	6,880
6TH FLOOR	RESIDENTIAL	7,097	217	6,880			0	7,097	217	6,880
7TH FLOOR	RESIDENTIAL	7,097	217	6,880			0	7,097	217	6,880
8TH FLOOR	RESIDENTIAL	7,097	217	6,880			0	7,097	217	6,880
9TH FLOOR	RESIDENTIAL	7,097	217	6,880			0	7,097	217	6,880
10TH FLOOR	RESIDENTIAL	7,097	217	6,880			0	7,097	217	6,880
11TH FLOOR	RESIDENTIAL	7,097	217	6,880			0	7,097	217	6,880
12TH FLOOR	RESIDENTIAL	7,097	217	6,880			0	7,097	217	6,880
13TH FLOOR	RESIDENTIAL	3,503	75	3,428			0	3,503	75	3,428
		GROSS	DEDUCTIONS	ZFA	GROSS	DEDUCTIONS	ZFA	GROSS	DEDUCTIONS	ZFA
ABOVE GRADE TOTAL	**COMMUNITY FACILITY**	0	0	0	0	0	0	0	0	0
	RESIDENTIAL	85,169	2,566	82,603	0	0	0	85,169	2,566	82,603
	RETAIL	3,636	109	3,527	0	0	0	3,636	109	3,527
TOTAL GROSS		88,805	2,675	86,130	0	0	0	88,805	2,675	86,130

LOT 37 — C5-1 ZONE — 202 - 206 WEST 58TH STREET, NEW YORK

FLOOR AREA ABOVE GRADE		ZONE C5-1 GROSS	ZONE C5-1 DEDUCTIONS	ZONE C5-1 ZFA	ZONE C5-3 / C6-6 MID GROSS	ZONE C5-3 / C6-6 MID DEDUCTIONS	ZONE C5-3 / C6-6 MID ZFA	TOTAL GROSS	TOTAL DEDUCTIONS	TOTAL ZFA
1ST FLOOR	COMMUNITY FACILITY	7,531	33	7,498			0	7,531	33	7,498
2ND FLOOR	COMMUNITY FACILITY	6,028	33	5,995			0	6,028	33	5,995
3RD FLOOR	COMMUNITY FACILITY	6,028	33	5,995			0	6,028	33	5,995
MEZZ	COMMUNITY FACILITY	778	320	458			0	778	320	458
4TH FLOOR	COMMUNITY FACILITY	6,028	33	5,995			0	6,028	33	5,995
5TH FLOOR	COMMUNITY FACILITY	5,233	33	5,200			0	5,233	33	5,200
6TH FLOOR	COMMUNITY FACILITY	5,233	33	5,200			0	5,233	33	5,200
7TH FLOOR	COMMUNITY FACILITY	3,733	33	3,700			0	3,733	33	3,700
8TH FLOOR	COMMUNITY FACILITY	3,733	33	3,700			0	3,733	33	3,700
9TH FLOOR	COMMUNITY FACILITY	3,733	33	3,700			0	3,733	33	3,700
10TH FLOOR	COMMUNITY FACILITY	3,733	33	3,700			0	3,733	33	3,700
11TH FLOOR	COMMUNITY FACILITY	3,733	33	3,700			0	3,733	33	3,700
12TH FLOOR	COMMUNITY FACILITY	3,156	33	3,123			0	3,156	33	3,123
13TH FLOOR	COMMUNITY FACILITY	2,914	33	2,881			0	2,914	33	2,881
14TH FLOOR	COMMUNITY FACILITY	2,668	33	2,635			0	2,668	33	2,635
15TH FLOOR	COMMUNITY FACILITY	2,506	2,506	0			0	2,506	2,506	0
		GROSS	DEDUCTIONS	ZFA	GROSS	DEDUCTIONS	ZFA	GROSS	DEDUCTIONS	ZFA
ABOVE GRADE TOTAL	**COMMUNITY FACILITY**	66,768	3,289	63,479	0	0	0	66,768	3,289	63,479
	RESIDENTIAL	0	0	0	0	0	0	0	0	0
	RETAIL	0	0	0	0	0	0	0	0	0
TOTAL GROSS		66,768	3,289	63,479	0	0	0	66,768	3,289	63,479

KEY PLAN:

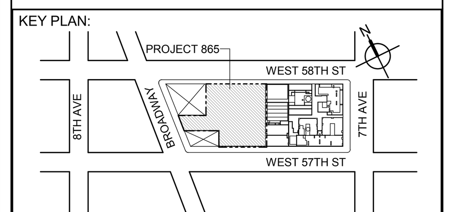

PROJECT NORTH

TRUE NORTH

DEVELOPER:
EXTELL DEVELOPMENT COMPANY
805 THIRD AVENUE, 7TH FLOOR
New York, NY 10022 USA
TEL: 212 712 6000 FAX: 212 712 6100

DESIGN ARCHITECT: Base Building Shell & Core
ADRIAN SMITH + GORDON GILL ARCHITECTURE
111 WEST MONROE STREET SUITE 2300
CHICAGO IL 60603
TEL: 312 920 1888 FAX: 312 920 1775

ARCHITECT OF RECORD: Base Building Shell & Core
AAI ARCHITECTS, P.C.
401 Wellington St. W., 3rd Floor
Toronto, ON M5V 1E7 Canada
TEL: 416 967 1500 FAX: 416 967 7150

STRUCTURAL ENGINEERS:
WSP CANTOR SEINUK
228 EAST 45th Street
New York, NY 10017 USA
TEL: 212 687 9888 FAX: 646 487 5501

MEP ENGINEERS:
AKF GROUP
1501 Broadway
New York, NY 10036 USA
TEL: 212 354 5656 FAX: 212 354 5668

GEOTECHNICAL ENGINEERS:
Langan Engineering & Environmental Services
21 Penn Plaza - 360 West 31st Street, 8th Floor
New York, NY 10001-2727
TEL: 212 479 5400 FAX: 212 479 5444

CODE CONSULTANTS:
Construction Consulting Associates
100 Church Street
New York, NY 10007
TEL: 212 385 1818 FAX: 212 385 1911

CURTAINWALL CONSULTANT:
AJLP Consulting
40 Worth Street. Suite 826
New York, NY 10013
TEL: 212 757 5659 FAX: 646 219 8508

LANDMARK/PRESERVATION CONSULTANT:
Higgins Quasebarth & Partners LLC
11 Hanover Square, 16th Floor
New York, NY 1005
TEL: 212 274 9468 FAX: 646 274 9380

LANDMARK/PRESERVATION CONSULTANT:
Jan Hird Pokorny Associates, Inc.
39 West 37th Street, 12A
New York, NY 10018
TEL: 212 759 6462 FAX: 212 759 6540

No.	DESCRIPTION:	DATE:
1	D.O.B. SUBMISSION	05 DEC 14
2	D.O.B. SUBMISSION	18 FEB 15
	D.O.B. SUBMISSION	27 APR 14
	D.O.B. AMENDMENT 2	21 SEP 15

DOB SUBMISSION

Discrepancies must be reported immediately to the Architect before proceeding. Only figured dimensions are to be used. Contractors must check all dimensions on site. This drawing is protected by copyright.

ALL DIMENSIONS ARE SHOWN IN IMPERIAL.

CONSULTANT:

AAI ARCHITECTS, P.C.

PROJECT:

217 WEST 57TH STREET
NEW YORK, NY

DRAWING TITLE:

FLOOR AREA SCHEDULE

SEAL & SIGNATURE: REGISTERED ARCHITECT WIEPKE DAVID JANSEN No. 028881 STATE OF NEW YORK

DATE:	05 DEC 14
PROJECT No:	1216-00
DRAWN: Author	REV: 2
CHK: Checker	
SCALE:	
DWG No:	**Z-003.01**
DOB PAGE No:	4 of 569

DOB EMPLOYEE STAMP:

DOB B-SCAN:

CD PROGRESS ISSUE 1

FILE NAME: C:\Revit Local Files\AAI-TWR-ZONING-CD_hadlarim.rvt
PLOT DATE: 9/22/2015 6:03:50 PM

DEPT OF BLDGS 421258505 Job Number
ES440572279 Scan Code

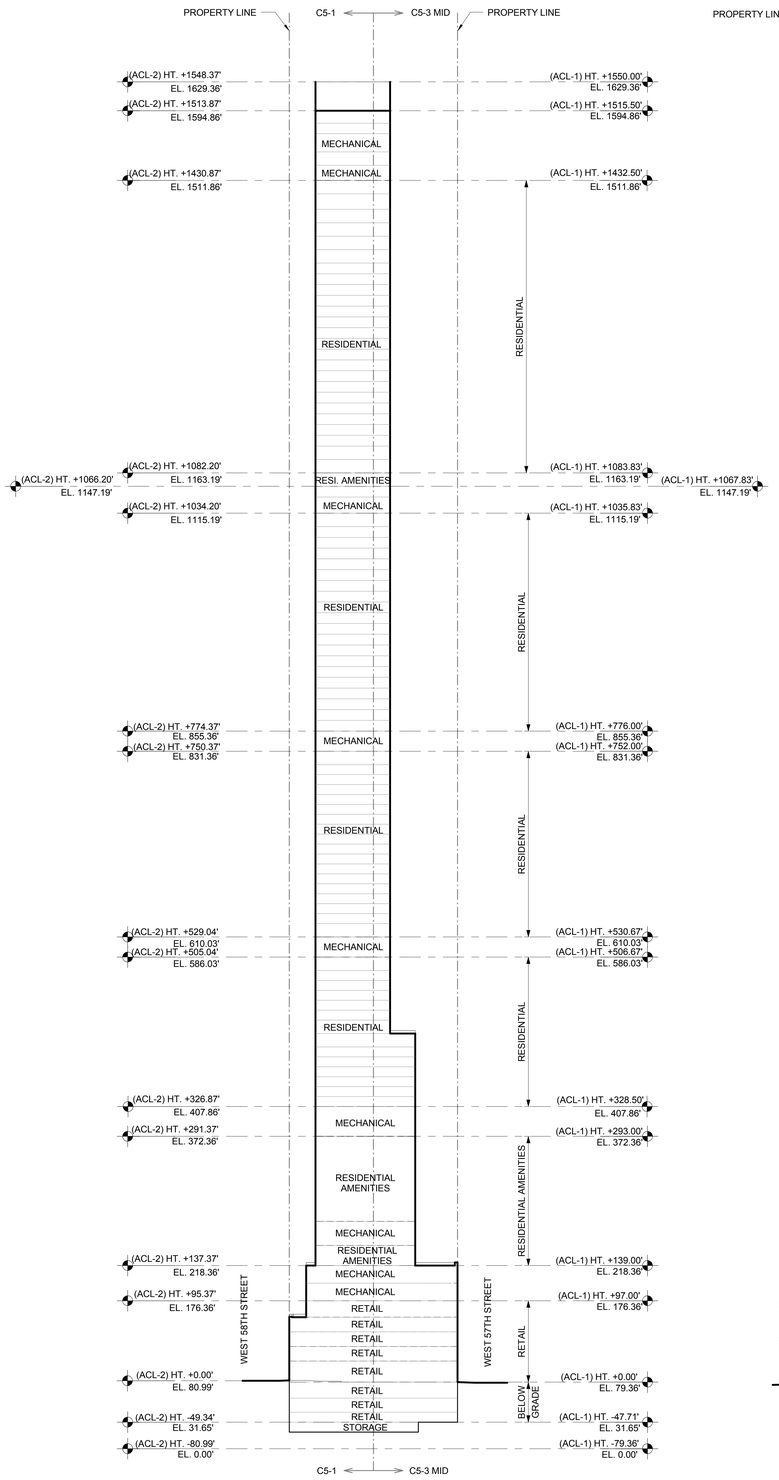

2 **NORTH-SOUTH BUILDING SECTION**
1/64" = 1'-0"

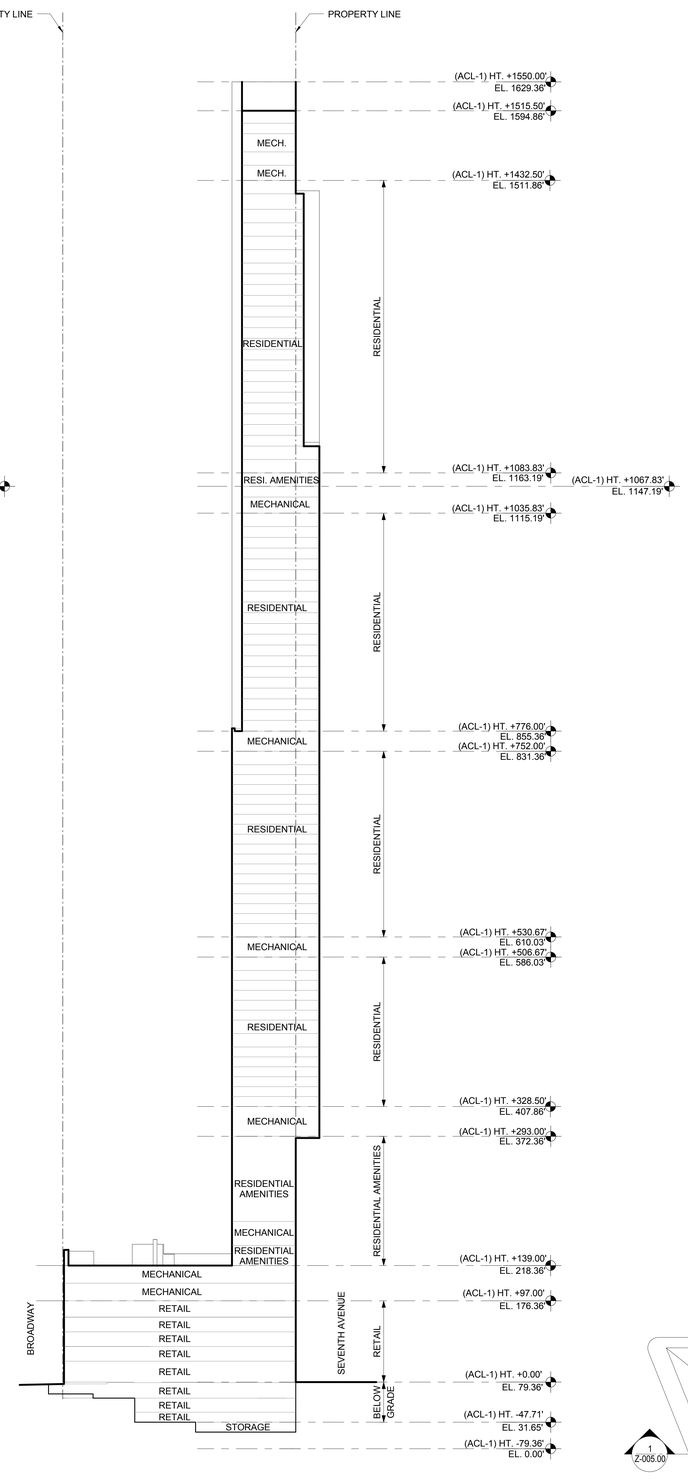

1 **EAST-WEST BUILDING SECTION**
1/64" = 1'-0"

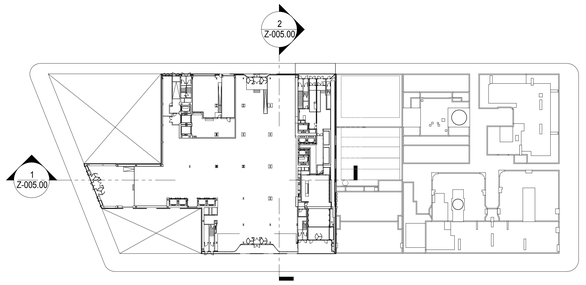

KEY PLAN:

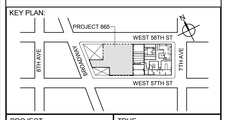

PROJECT NORTH

TRUE NORTH

DEVELOPER:
EXTELL DEVELOPMENT COMPANY
805 THIRD AVENUE, 7TH FLOOR
New York, NY 10022 USA
TEL: 212 712 6000 FAX: 212 712 6100

DESIGN ARCHITECT: Base Building Shell & Core
ADRIAN SMITH + GORDON GILL ARCHITECTURE
111 WEST MONROE STREET SUITE 2300
CHICAGO IL 60603
TEL: 312 920 1888 FAX: 312 920 1775

ARCHITECT OF RECORD: Base Building Shell & Core
AAI ARCHITECTS, P.C.
401 Wellington St. W., 3rd Floor
Toronto, ON M5V 1E7 Canada
TEL: 416 967 1500 FAX: 416 967 7150

STRUCTURAL ENGINEERS:
WSP CANTOR SEINUK
228 EAST 45th Street
New York, NY 10017 USA
TEL: 212 687 9888 FAX: 646 487 5501

MEP ENGINEERS:
AKF GROUP
1501 Broadway
New York, NY 10036 USA
TEL: 212 354 5656 FAX: 212 354 5668

GEOTECHNICAL ENGINEERS:
Langan Engineering & Environmental Services
21 Penn Plaza - 360 West 31st Street, 8th Floor
New York, NY 10001-2727
TEL: 212 479 5400 FAX: 212 479 5444

CODE CONSULTANTS:
Construction Consulting Associates
100 Church Street
New York, NY 10007
TEL: 212 385 1818 FAX: 212 385 1911

CURTAINWALL CONSULTANT:
AJLP Consulting
40 Worth Street, Suite 826
New York, NY 10013
TEL: 212 757 5659 FAX: 646 219 8508

LANDMARK/PRESERVATION CONSULTANT:
Higgins Quasebarth & Partners LLC
11 Hanover Square, 16th Floor
New York, NY 1005
TEL: 212 274 9468 FAX: 646 274 9380

LANDMARK/PRESERVATION CONSULTANT:
Jan Hird Pokorny Associates, Inc.
39 West 37th Street, 12A
New York, NY 10018
TEL: 212 759 6462 FAX: 212 759 6540

No.	DESCRIPTION:	DATE:
1	D.O.B. SUBMISSION	05 DEC 14
2	D.O.B. SUBMISSION	18 FEB 15
	D.O.B. SUBMISSION	27 APR 14
	D.O.B. AMENDMENT 2	21 SEP 15

0 16' - 0" 32' - 0" 64' - 0"

DOB SUBMISSION

Discrepancies must be reported immediately to the Architect before proceeding. Only figured dimensions are to be used. Contractors must check all dimensions on site. This drawing is protected by copyright.

ALL DIMENSIONS ARE SHOWN IN IMPERIAL.

CONSULTANT:

AAI ARCHITECTS, P.C.

PROJECT:

217 WEST 57TH STREET
NEW YORK, NY

DRAWING TITLE:

BUILDING SECTIONS

SEAL & SIGNATURE:

REGISTERED ARCHITECT MICHAEL DAVID JANOSKY No. 028881 STATE OF NEW YORK

DATE:	05 DEC 14
PROJECT No:	1216-00
DRAWN: Author	REV:
CHK: Checker	2
SCALE: As indicated	
DWG No:	**Z-005.01**
DOB PAGE No:	6 of 569

DOB EMPLOYEE STAMP:

DOB B-SCAN:

CD PROGRESS ISSUE 1

36" x 48" ANSI E SHEET SIZE

FILE name: C:\pwdt_c\pwjobs\AAI\wf_217West57th\Z-005.01.dwg
PLOT DATE: 2015-9-28 2:15 PM

DEPT OF BLDGS 421208305 Job Number
E500423121 Scan Code

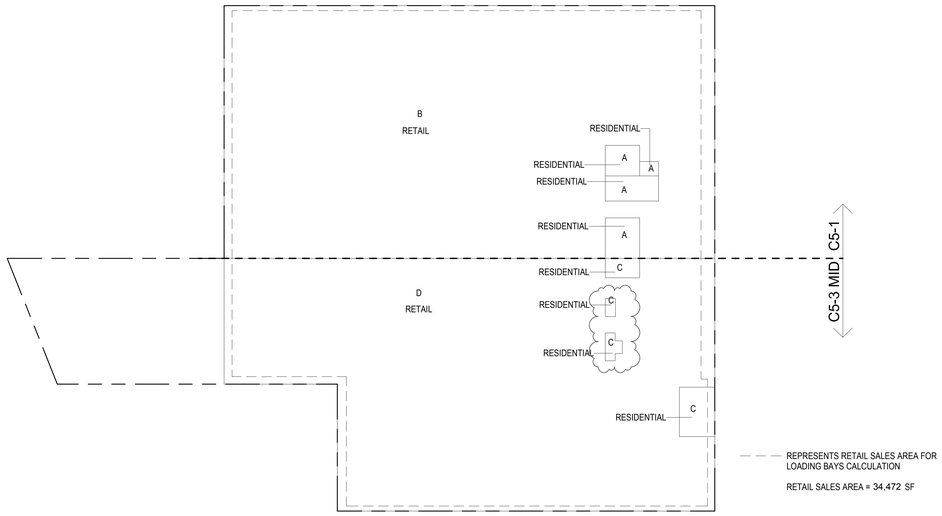

3 SUB CELLAR 1 (MFD:SUB CELLAR 1) GROSS FLOOR AREA PLAN AND DEDUCTIONS
3/64" = 1'-0"

SUB CELLAR 1 AREA CALCULATIONS
ZONE C5-1

USE	No.	*GFA	*DEDUCTIONS	*ZFA (SF)
RESIDENTIAL	A	639	639	0
RETAIL	B	18,942	18,942	0
TOTAL		19,581	19,581	0

SUB CELLAR 1 AREA CALCULATIONS
ZONE C5-3 MID

USE	No.	*GFA	*DEDUCTIONS	*ZFA (SF)
RESIDENTIAL	C	468	468	0
RETAIL	D	16,844	16,844	0
TOTAL		17,313	17,313	0

SUB CELLAR 1 AREA CALCULATIONS
ZONE C5-1 AND C5-3 MID

USE	*GFA	*DEDUCTIONS	*ZFA (SF)
RESIDENTIAL	1,108	1,108	0
RETAIL	35,786	35,786	0
TOTAL	36,894	36,894	0

SUB CELLAR 1 FLOOR DEDUCTIONS
ZONE C5-1

USE	TYPE	No.	LENGTH	WIDTH	AREA (SF)
RESIDENTIAL	BG	A			639.3
SUBTOTAL					639.3
USE	TYPE	No.	LENGTH	WIDTH	AREA (SF)
RETAIL	BG	B	82' - 10"	228' - 8"	18,942.0
SUBTOTAL					18,942.0

SUB CELLAR 1 FLOOR DEDUCTIONS
ZONE C5-3 MID

USE	TYPE	No.	LENGTH	WIDTH	AREA (SF)
RESIDENTIAL	BG	C			468.5
SUBTOTAL					468.5
USE	TYPE	No.	LENGTH	WIDTH	AREA (SF)
RETAIL	BG	D	67' - 5"	249' - 9"	16,844.0
SUBTOTAL					16,844.0

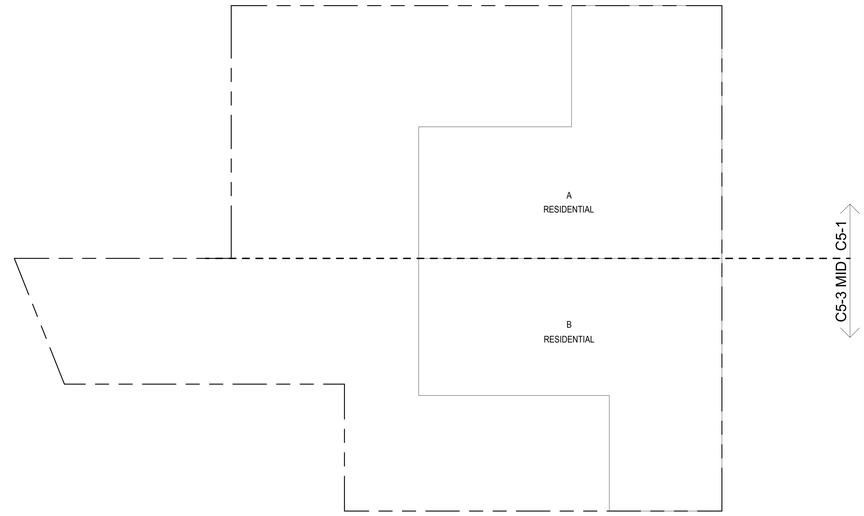

1 SUB CELLAR 3 (MFD:SUB CELLAR 3) GROSS FLOOR AREA PLAN AND DEDUCTIONS
3/64" = 1'-0"

SUB CELLAR 3 AREA CALCULATIONS
ZONE C5-1

USE	No.	*GFA	*DEDUCTIONS	*ZFA (SF)
RESIDENTIAL	A	9,174	9,174	0
TOTAL		9,174	9,174	0

SUB CELLAR 3 AREA CALCULATIONS
ZONE C5-3 MID

USE	No.	*GFA	*DEDUCTIONS	*ZFA (SF)
RESIDENTIAL	B	8,622	8,622	0
TOTAL		8,622	8,622	0

SUB CELLAR 3 AREA CALCULATIONS
ZONE C5-1 AND C5-3 MID

USE	*GFA	*DEDUCTIONS	*ZFA (SF)
RESIDENTIAL	17,796	17,796	0
TOTAL	17,796	17,796	0

SUB CELLAR 3 FLOOR DEDUCTIONS
ZONE C5-1

USE	TYPE	No.	LENGTH	WIDTH	AREA (SF)
RESIDENTIAL	BG	A	55' - 5"	165' - 6"	9,174.0
SUBTOTAL					9,174.0

SUB CELLAR 3 FLOOR DEDUCTIONS
ZONE C5-3 MID

USE	TYPE	No.	LENGTH	WIDTH	AREA (SF)
RESIDENTIAL	BG	B	50' - 8"	170' - 3"	8,621.9
SUBTOTAL					8,621.9

ZONING AND DEDUCT LEGEND

DEDUCTIONS

- M - MECHANICAL ROOM / RISER
- E - ELECTRICAL SHAFT / RISER
- P - PLUMBING RISER
- BG - BELOW GRADE
- O - OPENING TO BELOW
- L - LOADING BAYS
- ST - 44" RESI STAIR SHAFT (INCLUDING 8" PERIMETER)
- G - GAP FROM ADJACENT BUILDING

DEVELOPMENT LOT LINE

* WHERE APPLICABLE, DOCUMENTED AND CALCULATED AREAS HAVE BEEN ROUNDED TO ITS NEXT SIGNIFICANT DIGIT.

** LENGTH AND WIDTH DIMENSIONS FOR COMPLEX SHAPES HAVE BEEN SIMPLIFIED TO ILLUSTRATE ONLY LARGEST OVERALL DIMENSION RESPECTIVELY. AREA DOCUMENTED IS THE EXACT AREA OF THE COMPLEX SHAPE

*** ELECTRICAL DEDUCTIONS ARE ONLY FOR ELECTRICAL RISERS. AND CLOSETS. NO DEDUCTIONS TAKEN FOR TELEPHONE CLOSETS

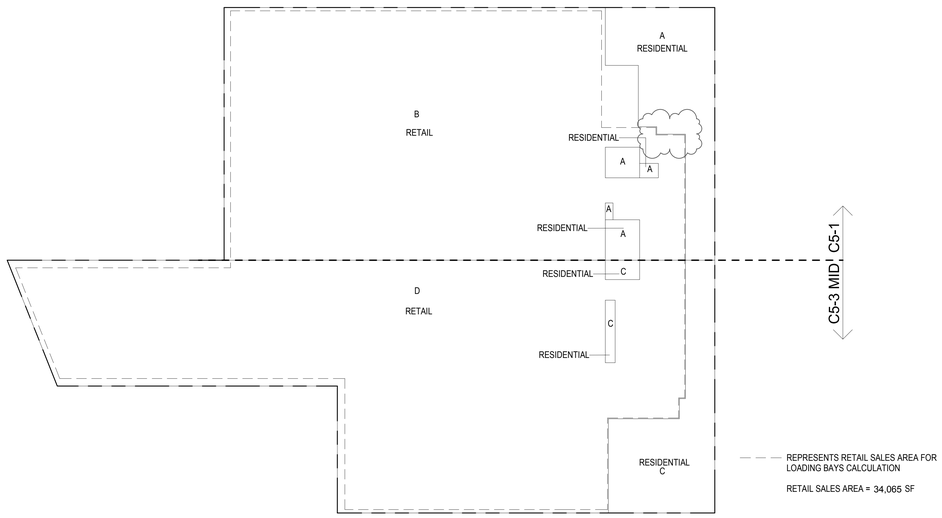

4 CELLAR (MFD:CELLAR) GROSS FLOOR AREA PLAN AND DEDUCTIONS
3/64" = 1'-0"

CELLAR AREA CALCULATIONS
ZONE C5-1

USE	No.	*GFA	*DEDUCTIONS	*ZFA (SF)
RESIDENTIAL	A	2,842	2,842	0
RETAIL	B	16,740	16,740	0
TOTAL		19,581	19,581	0

CELLAR AREA CALCULATIONS
ZONE C5-3 MID

USE	No.	*GFA	*DEDUCTIONS	*ZFA (SF)
RESIDENTIAL	C	2,538	2,538	0
RETAIL	D	18,585	18,585	0
TOTAL		21,123	21,123	0

CELLAR AREA CALCULATIONS
ZONE C5-1 AND C5-3 MID

USE	*GFA	*DEDUCTIONS	*ZFA (SF)
RESIDENTIAL	5,380	5,380	0
RETAIL	35,325	35,325	0
TOTAL	40,704	40,704	0

CELLAR FLOOR DEDUCTIONS
ZONE C5-1

USE	TYPE	No.	LENGTH	WIDTH	AREA (SF)
RESIDENTIAL	BG	A			2,841.6
SUBTOTAL					2,841.6
USE	TYPE	No.	LENGTH	WIDTH	AREA (SF)
RETAIL	BG	B	71' - 1"	235' - 5"	16,739.7
SUBTOTAL					16,739.7

CELLAR FLOOR DEDUCTIONS
ZONE C5-3 MID

USE	TYPE	No.	LENGTH	WIDTH	AREA (SF)
RESIDENTIAL	BG	C			2,538.1
SUBTOTAL					2,538.1
USE	TYPE	No.	LENGTH	WIDTH	AREA (SF)
RETAIL	BG	D	60' - 0"	309' - 7"	18,584.9
SUBTOTAL					18,584.9

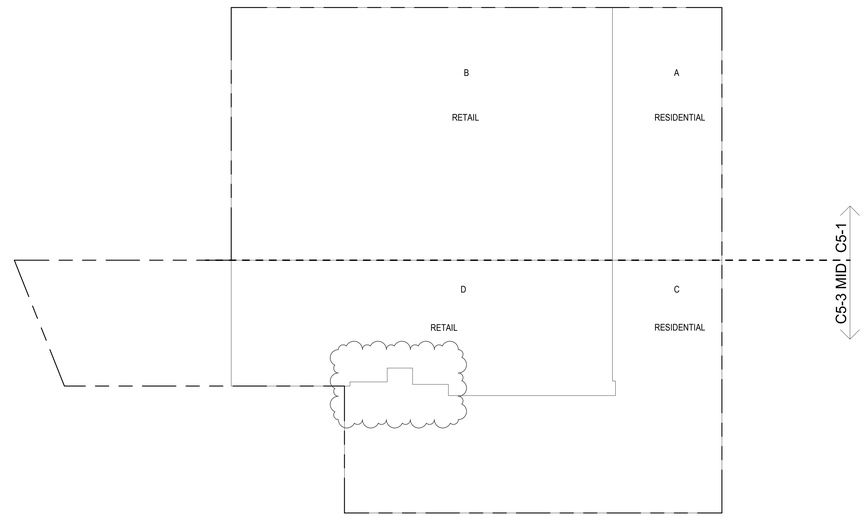

2 SUB CELLAR 2 (MFD:SUB CELLAR 2) GROSS FLOOR AREA PLAN AND DEDUCTIONS
3/64" = 1'-0"

SUB CELLAR 2 AREA CALCULATIONS
ZONE C5-1

USE	No.	*GFA	*DEDUCTIONS	*ZFA (SF)
RESIDENTIAL	A	4,368	4,368	0
RETAIL	B	15,213	15,213	0
TOTAL		19,581	19,581	0

SUB CELLAR 2 AREA CALCULATIONS
ZONE C5-3 MID

USE	No.	*GFA	*DEDUCTIONS	*ZFA (SF)
RESIDENTIAL	C	9,588	9,588	0
RETAIL	D	7,725	7,725	0
TOTAL		17,313	17,313	0

SUB CELLAR 2 AREA CALCULATIONS
ZONE C5-1 AND C5-3 MID

USE	*GFA	*DEDUCTIONS	*ZFA (SF)
RESIDENTIAL	13,956	13,956	0
RETAIL	22,938	22,938	0
TOTAL	36,894	36,894	0

SUB CELLAR 2 FLOOR DEDUCTIONS
ZONE C5-1

USE	TYPE	No.	LENGTH	WIDTH	AREA (SF)
RESIDENTIAL	BG	A	43' - 6"	100' - 5"	4,368.0
SUBTOTAL					4,368.0
USE	TYPE	No.	LENGTH	WIDTH	AREA (SF)
RETAIL	BG	B	100' - 5"	151' - 6"	15,213.2
SUBTOTAL					15,213.2

SUB CELLAR 2 FLOOR DEDUCTIONS
ZONE C5-3 MID

USE	TYPE	No.	LENGTH	WIDTH	AREA (SF)
RESIDENTIAL	BG	C	43' - 10"	218' - 9"	9,587.7
SUBTOTAL					9,587.7
USE	TYPE	No.	LENGTH	WIDTH	AREA (SF)
RETAIL	BG	D	46' - 1"	167' - 7"	7,724.8
SUBTOTAL					7,724.8

KEY PLAN:

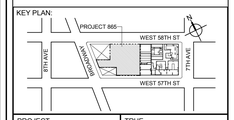

PROJECT NORTH | TRUE NORTH

DEVELOPER:
EXTELL DEVELOPMENT COMPANY
805 THIRD AVENUE, 7TH FLOOR
New York, NY 10022 USA
TEL: 212 712 6000 FAX: 212 712 6100

DESIGN ARCHITECT: Base Building Shell & Core
ADRIAN SMITH + GORDON GILL ARCHITECTURE
111 WEST MONROE STREET SUITE 2300
CHICAGO IL 60603
TEL: 312 920 1888 FAX: 312 920 1775

ARCHITECT OF RECORD: Base Building Shell & Core
AAI ARCHITECTS, P.C.
401 Wellington St. W., 3rd Floor
Toronto, ON M5V 1E7 Canada
TEL: 416 967 1500 FAX: 416 967 7150

STRUCTURAL ENGINEERS:
WSP CANTOR SEINUK
228 EAST 45th Street
New York, NY 10017 USA
TEL: 212 687 9888 FAX: 646 487 5501

MEP ENGINEERS:
AKF GROUP
1501 Broadway
New York, NY 10036 USA
TEL: 212 354 5656 FAX: 212 354 5668

GEOTECHNICAL ENGINEERS:
Langan Engineering & Environmental Services
21 Penn Plaza - 360 West 31st Street, 8th Floor
New York, NY 10001-2727
TEL: 212 479 5400 FAX: 212 479 5444

CODE CONSULTANTS:
Construction Consulting Associates
100 Church Street
New York, NY 10007
TEL: 212 385 1818 FAX: 212 385 1911

CURTAINWALL CONSULTANT:
AJLP Consulting
40 Worth Street, Suite 826
New York, NY 10013
TEL: 212 757 5659 FAX: 646 219 8508

LANDMARK/PRESERVATION CONSULTANT:
Higgins Quasebarth & Partners LLC
11 Hanover Square, 16th Floor
New York, NY 1005
TEL: 212 274 9468 FAX: 646 274 9380

LANDMARK/PRESERVATION CONSULTANT:
Jan Hird Pokorny Associates, Inc.
39 West 37th Street, 12A
New York, NY 10018
TEL: 212 759 6462 FAX: 212 759 6540

No.	DESCRIPTION:	DATE:
1	D.O.B. SUBMISSION	05 DEC 14
2	D.O.B. SUBMISSION	18 FEB 15
	D.O.B. SUBMISSION	27 APR 14
	D.O.B. AMENDMENT 2	21 SEP 15

0 10' - 8" 21' - 4" 42' - 8"

DOB SUBMISSION

Discrepancies must be reported immediately to the Architect before proceeding. Only figured dimensions are to be used. Contractors must check all dimensions on site. This drawing is protected by copyright.

ALL DIMENSIONS ARE SHOWN IN IMPERIAL.

CONSULTANT: AAI ARCHITECTS, P.C.

PROJECT:
217 WEST 57TH STREET
NEW YORK, NY

DRAWING TITLE:
ZONING FLOOR AREA PLAN AND DEDUCTIONS
SUBCELLARS, 2, 1, CELLAR

SEAL & SIGNATURE: REGISTERED ARCHITECT WILLIAM DAVID JAMISON No. 028881 STATE OF NEW YORK

DATE:	05 DEC 14
PROJECT No:	1216-00
DRAWN: Author	REV:
CHK: Checker	2
SCALE: 3/64" = 1'-0"	
DWG No:	Z-008.01
DOB PAGE No:	9 of 569

DOB EMPLOYEE STAMP: DOB B-SCAN:

CD PROGRESS ISSUE 1

36" x 48" Arch E, SHEET SIZE
FILE NAME: C:\Revit Local Files\AAI-TWR-ZONING-CD_bailiesm.rvt
PLOT DATE: 9/22/2015 6:54:21 PM

GROUND FLOOR AREA CALCULATIONS				
ZONE C5-1				
USE	No.	*GFA	*DEDUCTIONS	*ZFA (SF)
RESIDENTIAL		3,964	106	3,858
RETAIL		15,617	2,758	12,859
TOTAL		19,581	2,864	16,717

GROUND FLOOR AREA CALCULATIONS				
ZONE C5-3 MID				
USE	No.	*GFA	*DEDUCTIONS	*ZFA (SF)
RESIDENTIAL		4,280	178	4,102
RETAIL		16,830	184	16,646
TOTAL		21,110	362	20,748

GROUND FLOOR AREA CALCULATIONS			
ZONE C5-1 AND C5-3 MID			
USE	*GFA	*DEDUCTIONS	*ZFA (SF)
RESIDENTIAL	8,244	284	7,960
RETAIL	32,448	2,943	29,505
TOTAL	40,692	3,226	37,465

GROUND FLOOR DEDUCTIONS					
ZONE C5-1					
USE	TYPE	No.	LENGTH	WIDTH	AREA (SF)
RESIDENTIAL	M	1.1	4' - 1"	8' - 6"	34.8
RESIDENTIAL	P	1.2	1' - 5"	2' - 0"	2.9
RESIDENTIAL	P	1.3	1' - 5"	7' - 4"	10.2
RESIDENTIAL	P	1.4	1' - 7"	7' - 11"	12.6
RESIDENTIAL	M	1.5	3' - 4"	7' - 11"	26.6
RESIDENTIAL	P	1.6	2' - 9"	3' - 9"	10.4
RESIDENTIAL	P	1.7	1' - 4"	2' - 9"	3.8
RESIDENTIAL	P	1.8	1' - 5"	3' - 1"	4.5
SUBTOTAL					105.7
USE	TYPE	No.	LENGTH	WIDTH	AREA (SF)
RETAIL	L*	1.9	46' - 6"	57' - 4"	2,664.0
RETAIL	M	1.10	5' - 8"	12' - 8"	71.5
RETAIL	P	1.11	4' - 8"	4' - 11"	22.8
SUBTOTAL					2,758.4

GROUND FLOOR DEDUCTIONS					
ZONE C5-3 MID					
USE	TYPE	No.	LENGTH	WIDTH	AREA (SF)
RESIDENTIAL	P	1.13	2' - 6"	4' - 2"	10.4
RESIDENTIAL	P	1.14	3' - 6"	7' - 1"	24.6
RESIDENTIAL	P	1.15	1' - 0"	2' - 9"	2.9
RESIDENTIAL	M	1.16	0' - 6"	1' - 0"	0.5
RESIDENTIAL	P	1.17	2' - 7"	3' - 3"	8.3
RESIDENTIAL	E	1.18	3' - 3"	8' - 9"	28.6
RESIDENTIAL	M	1.19	3' - 3"	7' - 11"	25.9
RESIDENTIAL	M	1.20	0' - 9"	1' - 0"	0.8
RESIDENTIAL	P	1.21	0' - 9"	0' - 9"	0.6
RESIDENTIAL	M	1.22	4' - 5"	17' - 1"	75.8
SUBTOTAL					178.1
USE	TYPE	No.	LENGTH	WIDTH	AREA (SF)
RETAIL	M	1.23	9' - 2"	15' - 9"	144.4
RETAIL	E	1.24	2' - 9"	9' - 10"	26.9
RETAIL	M	1.25	2' - 9"	4' - 9"	12.9
SUBTOTAL					184.2

* PERMITTED FLOOR AREA DEDUCTION FOR REQUIRED LOADING BERTHS: 200% OF 12' X 37' X 3 NOS. = 2,664 SF

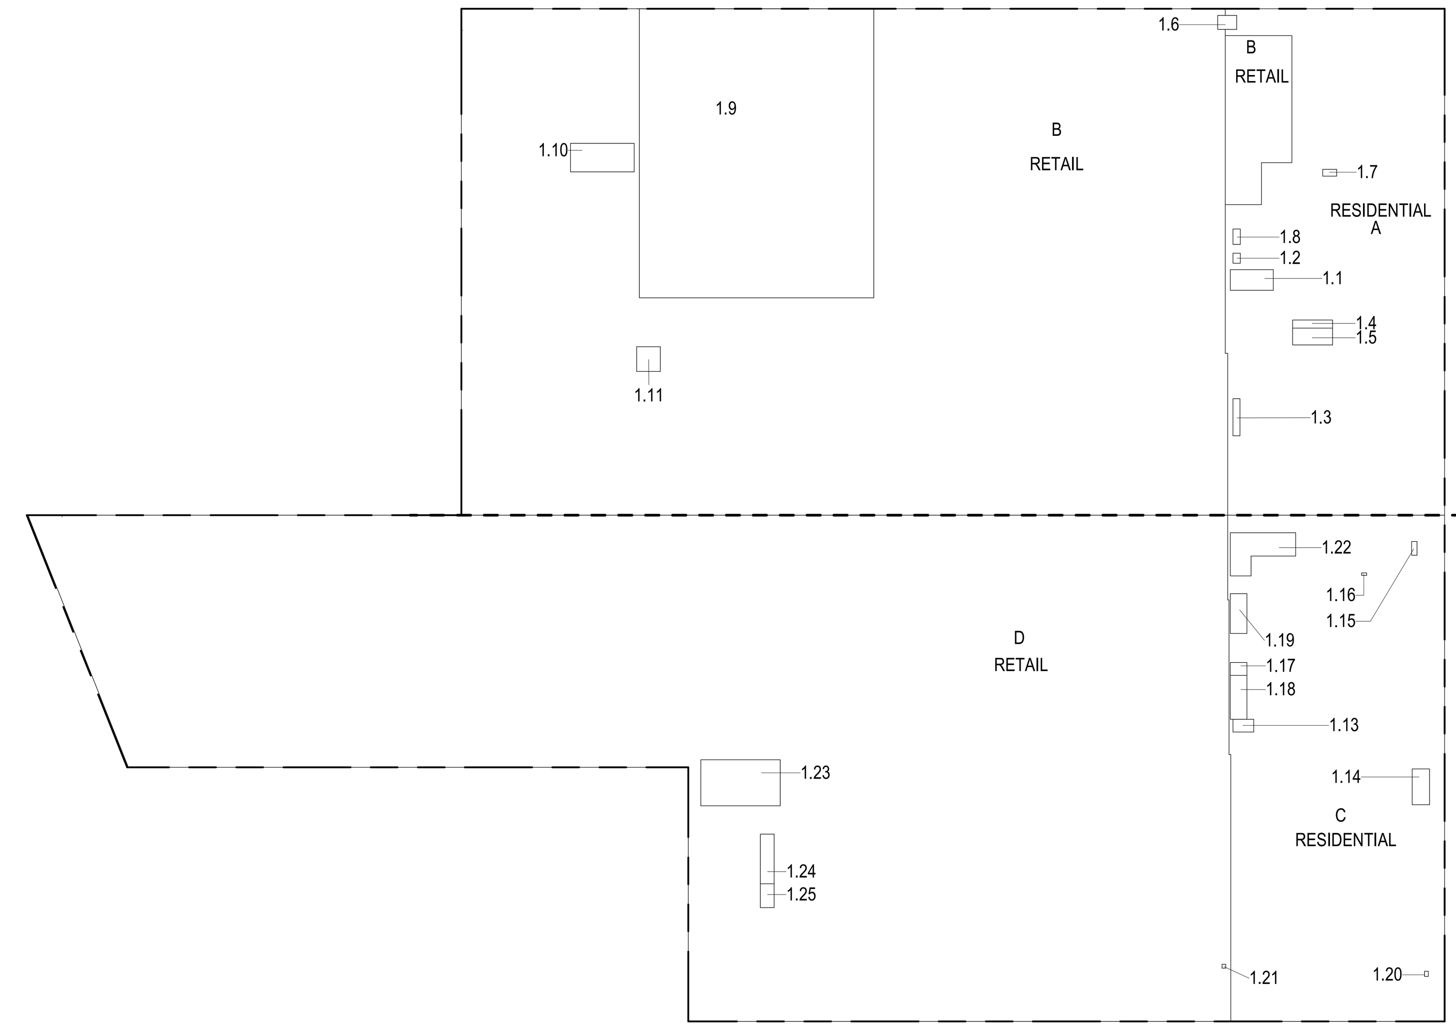

GROUND FLOOR (MFD: GROUND FLOOR) GROSS AREA PLAN AND DEDUCTIONS (1)
3/64" = 1'-0"

2ND FLOOR AREA CALCULATIONS				
ZONE C5-1				
USE	No.	*GFA	*DEDUCTIONS	*ZFA (SF)
RESIDENTIAL		945	132	813
RETAIL		16,286	142	16,144
TOTAL		17,230	273	16,957

2ND FLOOR AREA CALCULATIONS				
ZONE C5-3 MID				
USE	No.	*GFA	*DEDUCTIONS	*ZFA (SF)
RESIDENTIAL		261	207	53
RETAIL		20,581	434	20,147
TOTAL		20,842	641	20,200

2ND FLOOR AREA CALCULATIONS			
ZONE C5-1 AND C5-3 MID			
USE	*GFA	*DEDUCTIONS	*ZFA (SF)
RESIDENTIAL	1,206	339	866
RETAIL	36,867	575	36,291
TOTAL	38,072	915	37,158

2ND FLOOR DEDUCTIONS					
ZONE C5-1					
USE	TYPE	No.	LENGTH	WIDTH	AREA (SF)
RESIDENTIAL	M	2.1	3' - 4"	7' - 11"	26.6
RESIDENTIAL	P	2.2	1' - 9"	7' - 4"	13.0
RESIDENTIAL	ST	2.3	0' - 8"	6' - 8"	4.4
RESIDENTIAL	ST	2.4	0' - 8"	16' - 1"	10.7
RESIDENTIAL	ST	2.5	0' - 8"	16' - 1"	10.7
RESIDENTIAL	ST	2.6	0' - 8"	6' - 8"	4.4
RESIDENTIAL	ST	2.7	0' - 8"	7' - 0"	4.4
RESIDENTIAL	ST	2.8	0' - 8"	14' - 7"	9.7
RESIDENTIAL	ST	2.9	0' - 8"	14' - 2"	9.7
RESIDENTIAL	P	2.10	1' - 7"	7' - 11"	12.6
RESIDENTIAL	M	2.11	2' - 11"	8' - 8"	25.5
SUBTOTAL					131.8
USE	TYPE	No.	LENGTH	WIDTH	AREA (SF)
RETAIL	M	2.13	8' - 3"	12' - 8"	104.2
RETAIL	P	2.14	2' - 9"	3' - 1"	8.4
RETAIL	M	2.15	2' - 9"	3' - 1"	8.4
RETAIL	M	2.16	3' - 10"	5' - 4"	20.6
SUBTOTAL					141.6

2ND FLOOR DEDUCTIONS					
ZONE C5-3 MID					
USE	TYPE	No.	LENGTH	WIDTH	AREA (SF)
RESIDENTIAL	ST	2.17	0' - 8"	1' - 6"	1.0
RESIDENTIAL	ST	2.18	0' - 8"	6' - 8"	4.4
RESIDENTIAL	M	2.19	4' - 5"	17' - 0"	74.7
RESIDENTIAL	P	2.20	2' - 6"	4' - 2"	10.4
RESIDENTIAL	P	2.21	2' - 7"	3' - 1"	7.9
RESIDENTIAL	E	2.22	3' - 1"	8' - 9"	27.1
RESIDENTIAL	M	2.23	3' - 3"	7' - 11"	25.9
RESIDENTIAL	E	2.24	3' - 4"	9' - 9"	32.5
RESIDENTIAL	P	2.25	3' - 2"	7' - 2"	22.7
RESIDENTIAL	ST	2.26	0' - 8"	1' - 6"	1.0
SUBTOTAL					207.5
USE	TYPE	No.	LENGTH	WIDTH	AREA (SF)
RETAIL	G	2.27	0' - 9"	75' - 4"	54.4
RETAIL	G	2.28	0' - 11"	105' - 5"	100.5
RETAIL	G	2.29	1' - 0"	45' - 2"	45.2
RETAIL	M	2.30	3' - 10"	14' - 7"	55.3
RETAIL	M	2.32	3' - 7"	9' - 5"	34.1
RETAIL	M	2.33	9' - 2"	15' - 9"	144.4
SUBTOTAL					433.8

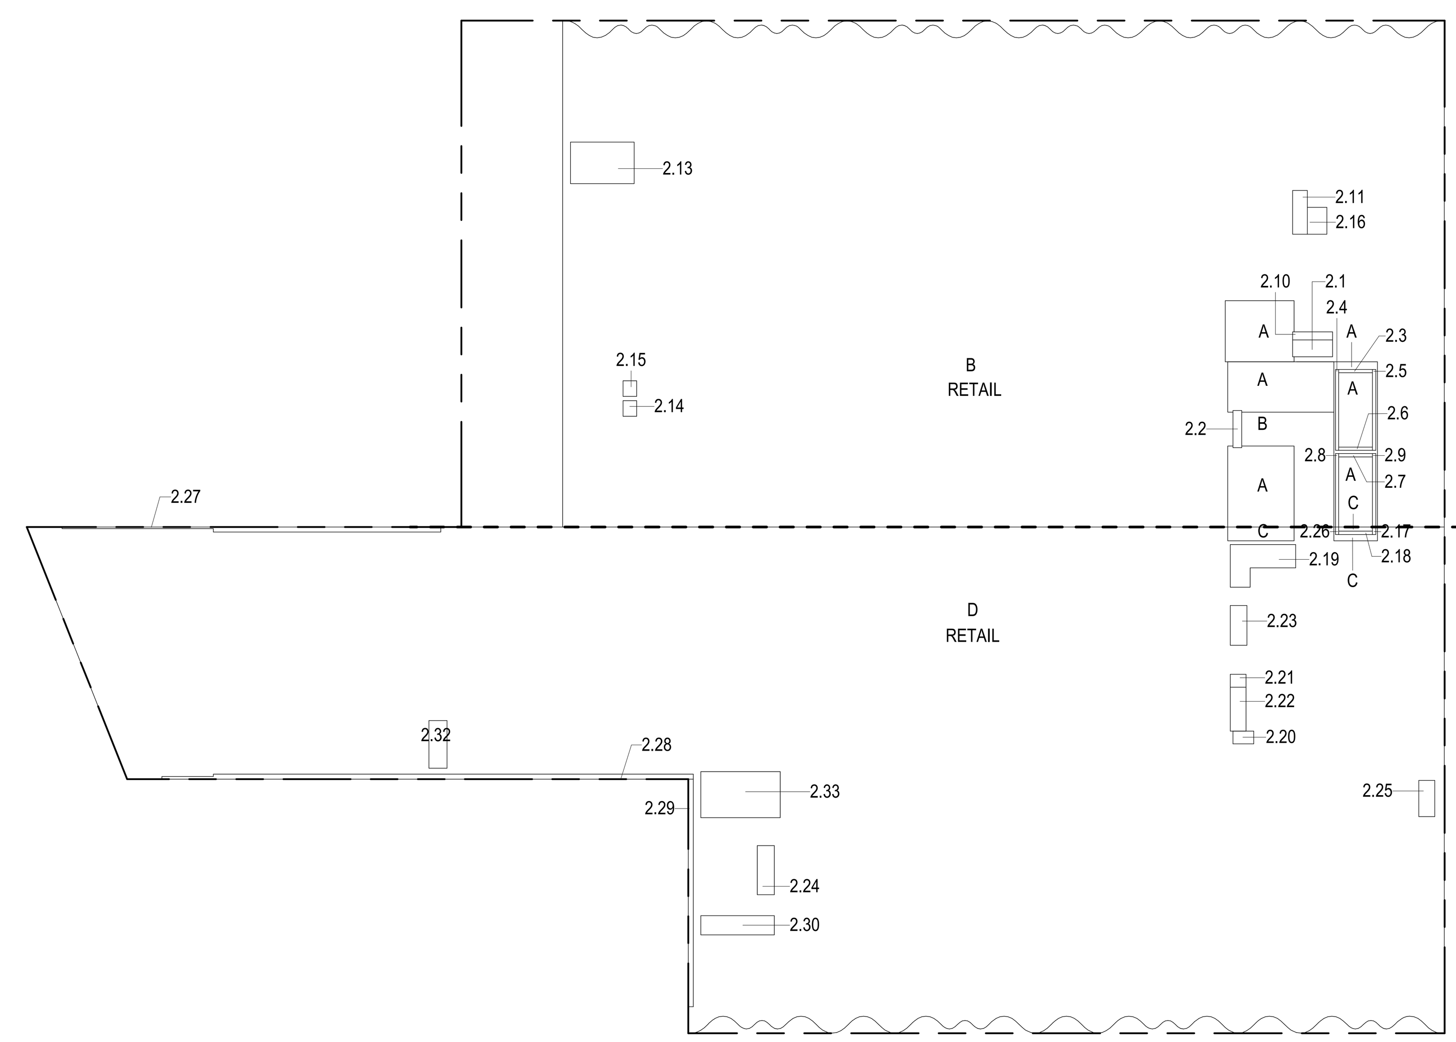

2ND FLOOR (MFD:2ND FLOOR) GROSS FLOOR AREA PLAN AND DECUCTIONS (2)
3/64" = 1'-0"

3RD FLOOR AREA CALCULATIONS				
ZONE C5-1				
USE	No.	*GFA	*DEDUCTIONS	*ZFA (SF)
RESIDENTIAL		933	120	813
RETAIL		16,298	225	16,073
TOTAL		17,230	345	16,886

3RD FLOOR AREA CALCULATIONS				
ZONE C5-3 MID				
USE	No.	*GFA	*DEDUCTIONS	*ZFA (SF)
RESIDENTIAL		451	397	53
RETAIL		20,391	305	20,086
TOTAL		20,842	703	20,139

3RD FLOOR BROADWAY FACADE AREA CALCULATIONS				
ZONE C5-3 MID				
USE	No.	*GFA	*DEDUCTIONS	*ZFA (SF)
RETAIL	E	502	0	502
TOTAL		502	0	502

3RD FLOOR AREA CALCULATIONS			
ZONE C5-1 AND C5-3 MID			
USE	*GFA	*DEDUCTIONS	*ZFA (SF)
RESIDENTIAL	1,384	517	867
RETAIL	37,191	530	36,661
TOTAL	38,575	1,047	37,527

3RD FLOOR FLOOR DEDUCTIONS					
ZONE C5-1					
USE	TYPE	No.	LENGTH	WIDTH	AREA (SF)
RESIDENTIAL	M	3.1	2' - 10"	7' - 11"	22.7
RESIDENTIAL	P	3.2	1' - 9"	7' - 4"	13.0
RESIDENTIAL	ST	3.3	0' - 8"	6' - 8"	4.4
RESIDENTIAL	ST	3.4	0' - 8"	16' - 1"	10.7
RESIDENTIAL	ST	3.5	0' - 8"	16' - 1"	10.7
RESIDENTIAL	ST	3.6	0' - 8"	6' - 8"	4.4
RESIDENTIAL	ST	3.7	0' - 8"	6' - 8"	4.4
RESIDENTIAL	ST	3.8	0' - 8"	14' - 7"	9.7
RESIDENTIAL	ST	3.9	0' - 8"	14' - 7"	9.7
RESIDENTIAL	M	3.10	2' - 5"	7' - 2"	17.2
RESIDENTIAL	P	3.11	1' - 7"	7' - 11"	12.6
SUBTOTAL					119.5
USE	TYPE	No.	LENGTH	WIDTH	AREA (SF)
RETAIL	P	3.12	2' - 9"	3' - 1"	8.4
RETAIL	M	3.13	2' - 9"	3' - 1"	8.4
RETAIL	M	3.14	7' - 6"	7' - 10"	58.4
RETAIL	M	3.15	8' - 3"	12' - 8"	104.2
RETAIL	M	3.16	4' - 0"	11' - 5"	45.7
SUBTOTAL					225.1

3RD FLOOR FLOOR DEDUCTIONS					
ZONE C5-3 MID					
USE	TYPE	No.	LENGTH	WIDTH	AREA (SF)
RESIDENTIAL	M	3.17	3' - 1"	7' - 11"	24.5
RESIDENTIAL	P	3.18	2' - 5"	3' - 1"	7.4
RESIDENTIAL	P	3.19	3' - 4"	7' - 1"	23.6
RESIDENTIAL	P	3.20	2' - 6"	4' - 2"	10.4
RESIDENTIAL	ST	3.21	0' - 8"	6' - 8"	4.4
RESIDENTIAL	ST	3.22	0' - 8"	1' - 6"	1.0
RESIDENTIAL	ST	3.23	0' - 8"	1' - 6"	1.0
RESIDENTIAL	E	3.24	3' - 4"	13' - 11"	46.4
RESIDENTIAL	E	3.25	3' - 1"	8' - 9"	27.1
RESIDENTIAL	M	3.26	3' - 8"	9' - 5"	34.3
RESIDENTIAL	M	3.27	9' - 2"	15' - 9"	144.4
RESIDENTIAL	M	3.28	4' - 3"	17' - 0"	72.9
SUBTOTAL					397.5
USE	TYPE	No.	LENGTH	WIDTH	AREA (SF)
RETAIL	G	3.29	1' - 0"	45' - 2"	45.2
RETAIL	G	3.30	0' - 11"	105' - 5"	100.5
RETAIL	G	3.31	0' - 9"	75' - 4"	54.4
RETAIL	G	3.32	0' - 11"	19' - 1"	17.5
RETAIL	G	3.33	1' - 3"	25' - 3"	32.3
RETAIL	M	3.34	3' - 10"	14' - 7"	55.3
SUBTOTAL					305.2

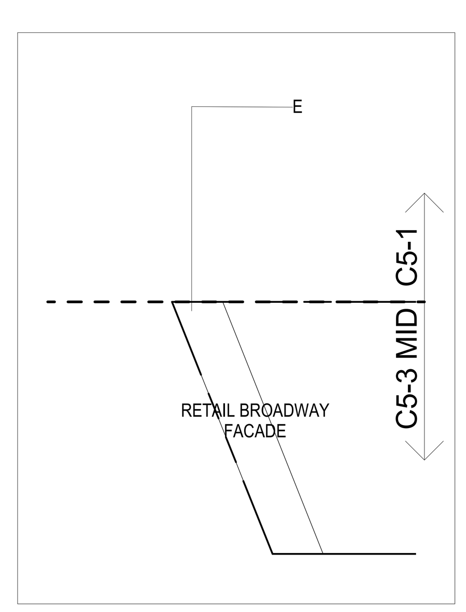

3RD FLOOR - BROADWAY FACADE (4)
3/64" = 1'-0"

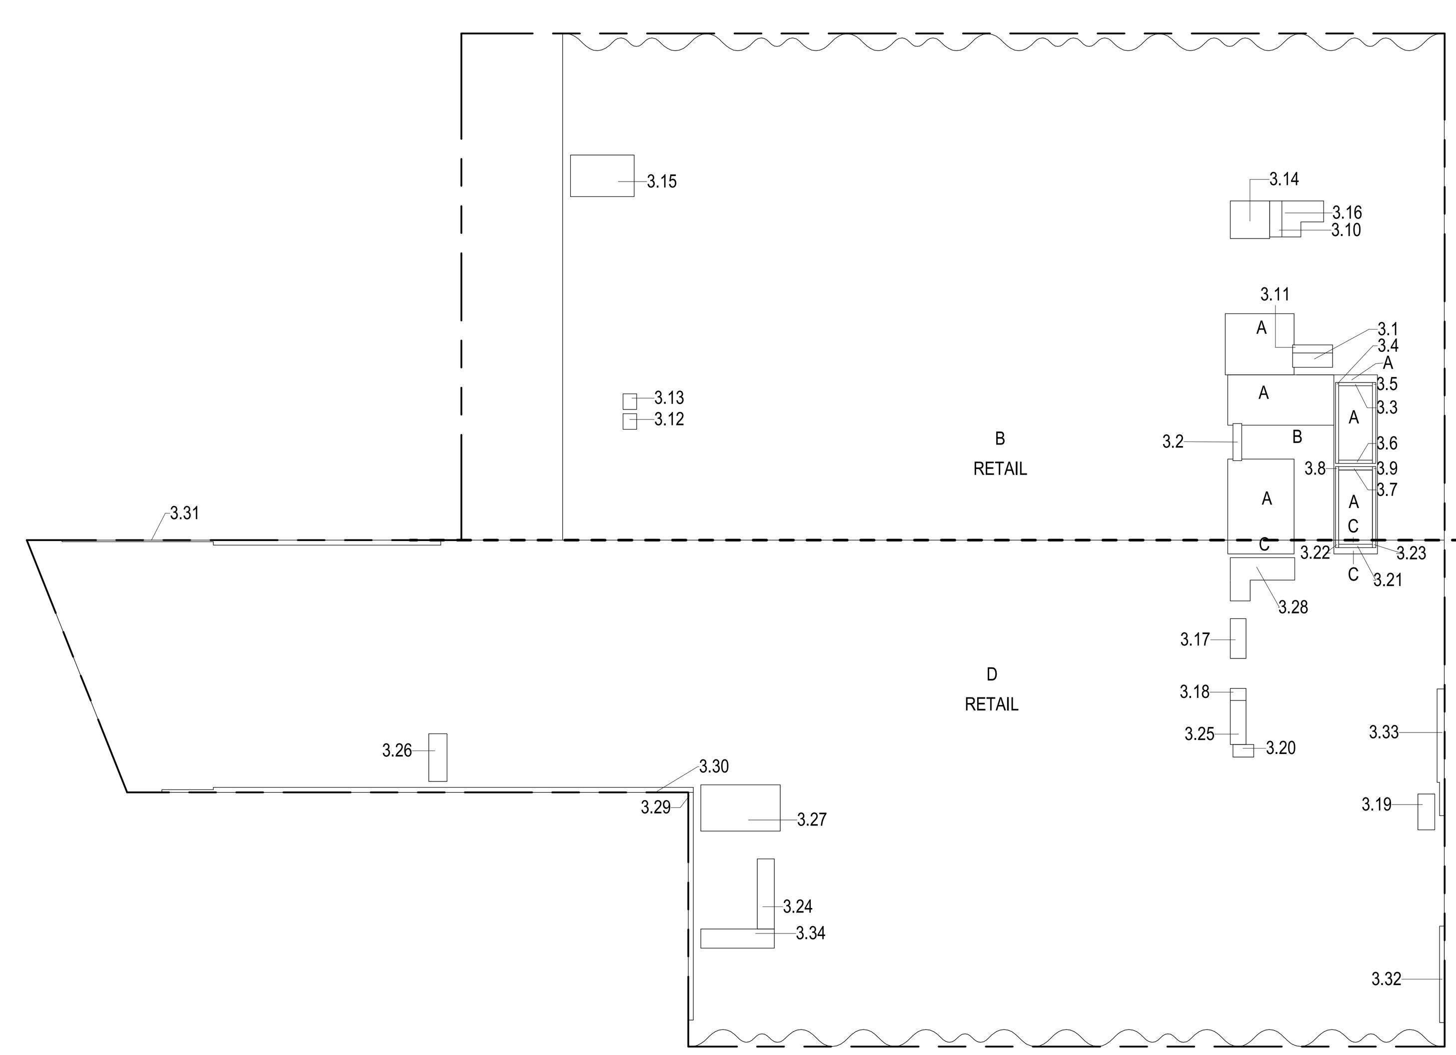

3RD FLOOR (MFD:3RD FLOOR) GROSS FLOOR AREA PLAN AND DEDUCTIONS (3)
3/64" = 1'-0"

ZONING AND DEDUCT LEGEND

- DEDUCTIONS
- M - MECHANICAL ROOM / RISER
- E - ELECTRICAL SHAFT / RISER
- P - PLUMBING RISER
- BG - BELOW GRADE
- O - OPENING TO BELOW
- L - LOADING BAYS
- ST - 44" RESI STAIR SHAFT (INCLUDING 8" PERIMETER)
- G - GAP FROM ADJACENT BUILDING
- DEVELOPMENT LOT LINE

* WHERE APPLICABLE, DOCUMENTED AND CALCULATED AREAS HAVE BEEN ROUNDED TO ITS NEXT SIGNIFICANT DIGIT.

** LENGTH AND WIDTH DIMENSIONS FOR COMPLEX SHAPES HAVE BEEN SIMPLIFIED TO ILLUSTRATE ONLY LARGEST OVERALL DIMENSION RESPECTIVELY. AREA DOCUMENTED IS THE EXACT AREA OF THE COMPLEX SHAPE

*** ELECTRICAL DEDUCTIONS ARE ONLY FOR ELECTRICAL RISERS. AND CLOSETS. NO DEDUCTIONS TAKEN FOR TELEPHONE CLOSETS

DEPT OF BLDGS 121328205 Job Number
ES250873411 Scan Code

KEY PLAN:

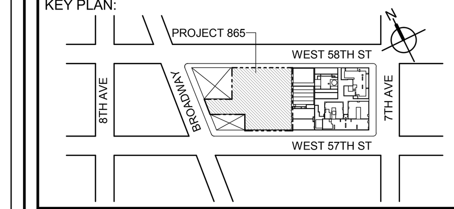

PROJECT NORTH
TRUE NORTH

DEVELOPER:
EXTELL DEVELOPMENT COMPANY
805 THIRD AVENUE, 7TH FLOOR
New York, NY 10022 USA
TEL: 212 712 6000 FAX: 212 712 6100

DESIGN ARCHITECT: Base Building Shell & Core
ADRIAN SMITH + GORDON GILL ARCHITECTURE
111 WEST MONROE STREET SUITE 2300
CHICAGO IL 60603
TEL: 312 920 1888 FAX: 312 920 1775

ARCHITECT OF RECORD: Base Building Shell & Core
AAI ARCHITECTS, P.C.
401 Wellington St. W., 3rd Floor
Toronto, ON M5V 1E7 Canada
TEL: 416 967 1500 FAX: 416 967 7150

STRUCTURAL ENGINEERS:
WSP CANTOR SEINUK
228 EAST 45th Street
New York, NY 10017 USA
TEL: 212 687 9888 FAX: 646 487 5501

MEP ENGINEERS:
AKF GROUP
1501 Broadway
New York, NY 10036 USA
TEL: 212 354 5656 FAX: 212 354 5668

GEOTECHNICAL ENGINEERS:
Langan Engineering & Environmental Services
21 Penn Plaza - 360 West 31st Street, 8th Floor
New York, NY 10001-2727
TEL: 212 479 5400 FAX: 212 479 5444

CODE CONSULTANTS:
Construction Consulting Associates
100 Church Street
New York, NY 10007
TEL: 212 385 1818 FAX: 212 385 1911

CURTAINWALL CONSULTANT:
AJLP Consulting
40 Worth Street. Suite 826
New York, NY 10013
TEL: 212 757 5659 FAX: 646 219 8508

LANDMARK/PRESERVATION CONSULTANT:
Higgins Quasebarth & Partners LLC
11 Hanover Square, 16th Floor
New York, NY 1005
TEL: 212 274 9468 FAX: 646 274 9380

LANDMARK/PRESERVATION CONSULTANT:
Jan Hird Pokorny Associates, Inc.
39 West 37th Street, 12A
New York, NY 10018
TEL: 212 759 6462 FAX: 212 759 6540

No.	DESCRIPTION:	DATE:
1	D.O.B. SUBMISSION	05 DEC 14
2	D.O.B. SUBMISSION	18 FEB 15
	D.O.B. SUBMISSION	27 APR 14
	D.O.B. AMENDMENT 2	21 SEP 15

0 10' - 8" 21' - 4" 42' - 8"

DOB SUBMISSION

Discrepancies must be reported immediately to the Architect before proceeding. Only figured dimensions are to be used. Contractors must check all dimensions on site. This drawing is protected by copyright.

ALL DIMENSIONS ARE SHOWN IN IMPERIAL.

CONSULTANT:
AAI ARCHITECTS, P.C.

PROJECT:
217 WEST 57TH STREET
NEW YORK, NY

DRAWING TITLE:
ZONING FLOOR AREA PLAN AND DEDUCTIONS
GROUND, 2ND, 3RD FLOOR

SEAL & SIGNATURE: REGISTERED ARCHITECT WIEPKE DAVID JANSEN No. 028881 STATE OF NEW YORK

DATE:	05 DEC 14
PROJECT No:	1216-00
DRAWN: Author	REV: 2
CHK: Checker	
SCALE: 3/64" = 1'-0"	
DWG No:	**Z-009.01**
DOB PAGE No:	10 of 569

DOB EMPLOYEE STAMP:
DOB B-SCAN:

CD PROGRESS ISSUE 1

36" x 48" Arch E -SHEET SIZE

FILE NAME: C:\Revit Local Files\AAI-TWR-ZONING-CD_jpeterim.rvt
PLOT DATE: 9/22/2015 6:04:42 PM

4TH FLOOR AREA CALCULATIONS				
ZONE C5-1				
USE	No.	*GFA	*DEDUCTIONS	*ZFA (SF)
RESIDENTIAL		936	123	813
RETAIL		16,294	234	16,061
TOTAL		17,230	357	16,874

4TH FLOOR AREA CALCULATIONS				
ZONE C5-3 MID				
USE	No.	*GFA	*DEDUCTIONS	*ZFA (SF)
RESIDENTIAL		445	392	53
RETAIL		20,397	294	20,103
TOTAL		20,842	685	20,156

4TH FLOOR AREA CALCULATIONS			
ZONE C5-1 AND C5-3 MID			
USE	*GFA	*DEDUCTIONS	*ZFA (SF)
RESIDENTIAL	1,381	515	866
RETAIL	36,691	527	36,164
TOTAL	38,072	1,042	37,030

4TH FLOOR DEDUCTIONS					
ZONE C5-1					
USE	TYPE	No.	LENGTH	WIDTH	AREA (SF)
RESIDENTIAL	M	4.1	3' - 4"	7' - 11"	26.6
RESIDENTIAL	M	4.2	2' - 3"	7' - 6"	17.0
RESIDENTIAL	P	4.3	1' - 7"	7' - 11"	12.6
RESIDENTIAL	P	4.4	1' - 9"	7' - 4"	13.0
RESIDENTIAL	ST	4.5	0' - 8"	16' - 1"	10.7
RESIDENTIAL	ST	4.6	0' - 8"	16' - 1"	10.7
RESIDENTIAL	ST	4.7	0' - 8"	6' - 8"	4.4
RESIDENTIAL	ST	4.8	0' - 8"	6' - 8"	4.4
RESIDENTIAL	ST	4.9	0' - 8"	6' - 8"	4.4
RESIDENTIAL	ST	4.10	0' - 8"	14' - 7"	9.7
RESIDENTIAL	ST	4.11	0' - 8"	14' - 7"	9.7
SUBTOTAL					123.4
USE	TYPE	No.	LENGTH	WIDTH	AREA (SF)
RETAIL	P	4.12	1' - 1"	3' - 0"	3.3
RETAIL	M	4.13	2' - 9"	3' - 1"	8.3
RETAIL	P	4.14	2' - 9"	3' - 1"	8.4
RETAIL	M	4.15	8' - 3"	12' - 8"	104.2
RETAIL	M	4.16	7' - 6"	7' - 11"	59.3
RETAIL	M	4.17	4' - 1"	12' - 2"	50.0
SUBTOTAL					233.5

4TH FLOOR DEDUCTIONS					
ZONE C5-3 MID					
USE	TYPE	No.	LENGTH	WIDTH	AREA (SF)
RESIDENTIAL	ST	4.18	0' - 8"	1' - 6"	1.0
RESIDENTIAL	ST	4.19	0' - 8"	1' - 6"	1.0
RESIDENTIAL	E	4.20	3' - 4"	13' - 11"	46.4
RESIDENTIAL	E	4.21	3' - 1"	8' - 9"	27.1
RESIDENTIAL	M	4.22	4' - 5"	12' - 9"	56.7
RESIDENTIAL	M	4.23	3' - 1"	7' - 9"	24.0
RESIDENTIAL	M	4.24	3' - 11"	4' - 0"	15.8
RESIDENTIAL	M	4.25	3' - 8"	9' - 5"	34.3
RESIDENTIAL	M	4.26	9' - 2"	15' - 9"	144.3
RESIDENTIAL	P	4.27	2' - 5"	3' - 1"	7.4
RESIDENTIAL	P	4.28	2' - 8"	7' - 1"	18.9
RESIDENTIAL	P	4.29	2' - 6"	4' - 2"	10.4
RESIDENTIAL	ST	4.30	0' - 8"	6' - 8"	4.4
SUBTOTAL					391.7
USE	TYPE	No.	LENGTH	WIDTH	AREA (SF)
RETAIL	G	4.31	0' - 9"	75' - 4"	54.4
RETAIL	G	4.32	1' - 0"	45' - 2"	45.2
RETAIL	G	4.33	0' - 11"	105' - 5"	100.5
RETAIL	G	4.34	0' - 11"	19' - 1"	17.5
RETAIL	G	4.35	1' - 3"	16' - 10"	20.7
RETAIL	M	4.36	3' - 10"	14' - 7"	55.3
SUBTOTAL					293.7

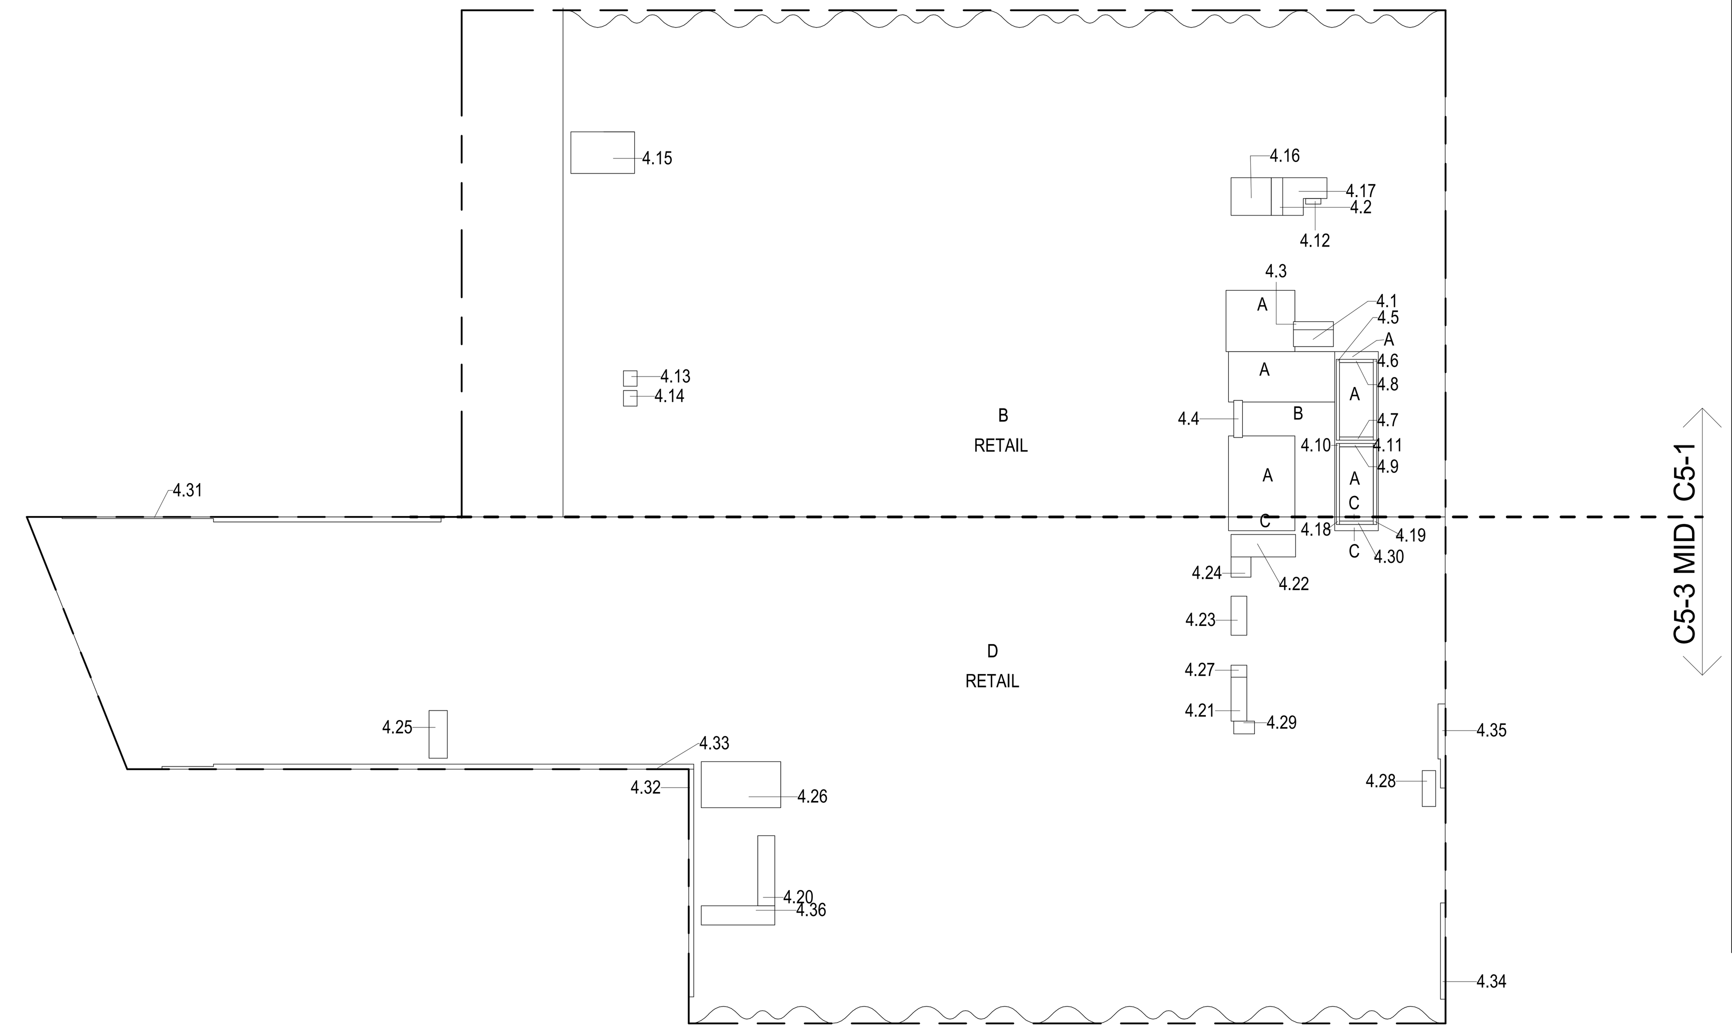

4TH FLOOR (MFD:4TH FLOOR) GROSS FLOOR AREA PLAN AND DEDUCTIONS 1
3/64" = 1'-0"

ZONING AND DEDUCT LEGEND

DEDUCTIONS

M - MECHANICAL ROOM / RISER

E - ELECTRICAL SHAFT / RISER

P - PLUMBING RISER

BG - BELOW GRADE

O - OPENING TO BELOW

L - LOADING BAYS

ST - 44" RESI STAIR SHAFT (INCLUDING 8" PERIMETER)

G - GAP FROM ADJACENT BUILDING

DEVELOPMENT LOT LINE

* WHERE APPLICABLE, DOCUMENTED AND CALCULATED AREAS HAVE BEEN ROUNDED TO ITS NEXT SIGNIFICANT DIGIT.

** LENGTH AND WIDTH DIMENSIONS FOR COMPLEX SHAPES HAVE BEEN SIMPLIFIED TO ILLUSTRATE ONLY LARGEST OVERALL DIMENSION RESPECTIVELY. AREA DOCUMENTED IS THE EXACT AREA OF THE COMPLEX SHAPE

*** ELECTRICAL DEDUCTIONS ARE ONLY FOR ELECTRICAL RISERS. AND CLOSETS. NO DEDUCTIONS TAKEN FOR TELEPHONE CLOSETS

5TH FLOOR AREA CALCULATIONS				
ZONE C5-1				
USE	No.	*GFA	*DEDUCTIONS	*ZFA (SF)
RESIDENTIAL		936	123	813
RETAIL		13,071	228	12,843
TOTAL		14,007	351	13,656

5TH FLOOR AREA CALCULATIONS				
ZONE C5-3 MID				
USE	No.	*GFA	*DEDUCTIONS	*ZFA (SF)
RESIDENTIAL		446	393	53
RETAIL		20,396	268	20,128
TOTAL		20,842	661	20,181

5TH FLOOR BROADWAY FACADE AREA CALCULATIONS				
ZONE C5-3 MID				
USE	No.	*GFA	*DEDUCTIONS	*ZFA (SF)
RETAIL	E	502	0	502
TOTAL		502	0	502

5TH FLOOR AREA CALCULATIONS			
ZONE C5-1 AND C5-3 MID			
USE	*GFA	*DEDUCTIONS	*ZFA (SF)
RESIDENTIAL	1,382	516	867
RETAIL	33,969	496	33,473
TOTAL	35,351	1,012	34,339

5TH FLOOR FLOOR DEDUCTIONS					
ZONE C5-1					
USE	TYPE	No.	LENGTH	WIDTH	AREA (SF)
RESIDENTIAL	M	5.1	2' - 11"	8' - 0"	23.2
RESIDENTIAL	M	5.2	2' - 5"	7' - 6"	17.9
RESIDENTIAL	P	5.3	1' - 9"	7' - 4"	13.0
RESIDENTIAL	P	5.4	1' - 10"	8' - 0"	14.5
RESIDENTIAL	ST	5.5	0' - 8"	6' - 8"	4.4
RESIDENTIAL	ST	5.6	0' - 8"	16' - 1"	10.7
RESIDENTIAL	ST	5.7	0' - 8"	16' - 1"	10.7
RESIDENTIAL	ST	5.8	0' - 8"	6' - 8"	4.4
RESIDENTIAL	ST	5.9	0' - 8"	6' - 8"	4.4
RESIDENTIAL	ST	5.10	0' - 8"	14' - 7"	9.7
RESIDENTIAL	ST	5.11	0' - 8"	14' - 7"	9.7
SUBTOTAL					122.8
USE	TYPE	No.	LENGTH	WIDTH	AREA (SF)
RETAIL	P	5.12	2' - 9"	3' - 1"	8.4
RETAIL	M	5.13	7' - 6"	7' - 11"	59.1
RETAIL	M	5.14	2' - 9"	3' - 1"	8.4
RETAIL	M	5.15	8' - 2"	12' - 8"	103.4
RETAIL	M	5.16	4' - 0"	12' - 3"	48.9
SUBTOTAL					228.2

5TH FLOOR DEDUCTIONS					
ZONE C5-3 MID					
USE	TYPE	No.	LENGTH	WIDTH	AREA (SF)
RESIDENTIAL	M	5.17	4' - 3"	16' - 11"	72.4
RESIDENTIAL	M	5.18	3' - 1"	7' - 11"	24.5
RESIDENTIAL	P	5.19	2' - 5"	3' - 1"	7.4
RESIDENTIAL	M	5.20	3' - 7"	9' - 5"	34.1
RESIDENTIAL	M	5.21	9' - 2"	15' - 9"	144.4
RESIDENTIAL	P	5.22	2' - 9"	7' - 2"	19.7
RESIDENTIAL	P	5.23	2' - 6"	4' - 2"	10.4
RESIDENTIAL	ST	5.24	0' - 8"	6' - 8"	4.4
RESIDENTIAL	ST	5.25	0' - 8"	1' - 6"	1.0
RESIDENTIAL	ST	5.26	0' - 8"	1' - 6"	1.0
RESIDENTIAL	E	5.27	3' - 4"	13' - 11"	46.4
RESIDENTIAL	E	5.28	3' - 1"	8' - 9"	27.1
SUBTOTAL					392.8
USE	TYPE	No.	LENGTH	WIDTH	AREA (SF)
RETAIL	G	5.29	0' - 11"	105' - 5"	100.5
RETAIL	G	5.30	0' - 11"	12' - 9"	11.7
RETAIL	G	5.31	0' - 8"	78' - 2"	55.2
RETAIL	G	5.32	1' - 0"	45' - 2"	45.2
RETAIL	M	5.34	3' - 10"	14' - 7"	55.3
SUBTOTAL					268.0

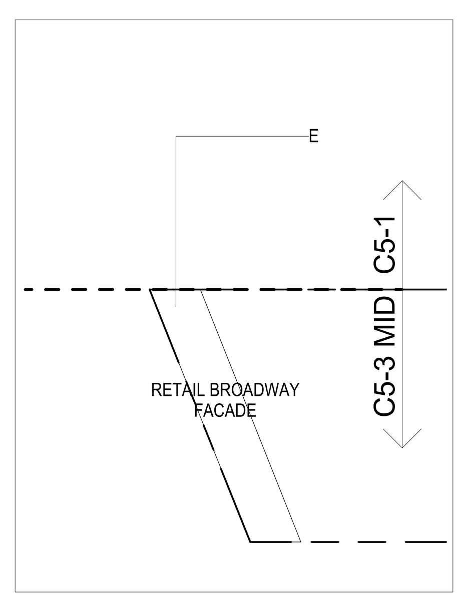

5TH FLOOR - BROADWAY FACADE 4
3/64" = 1'-0"

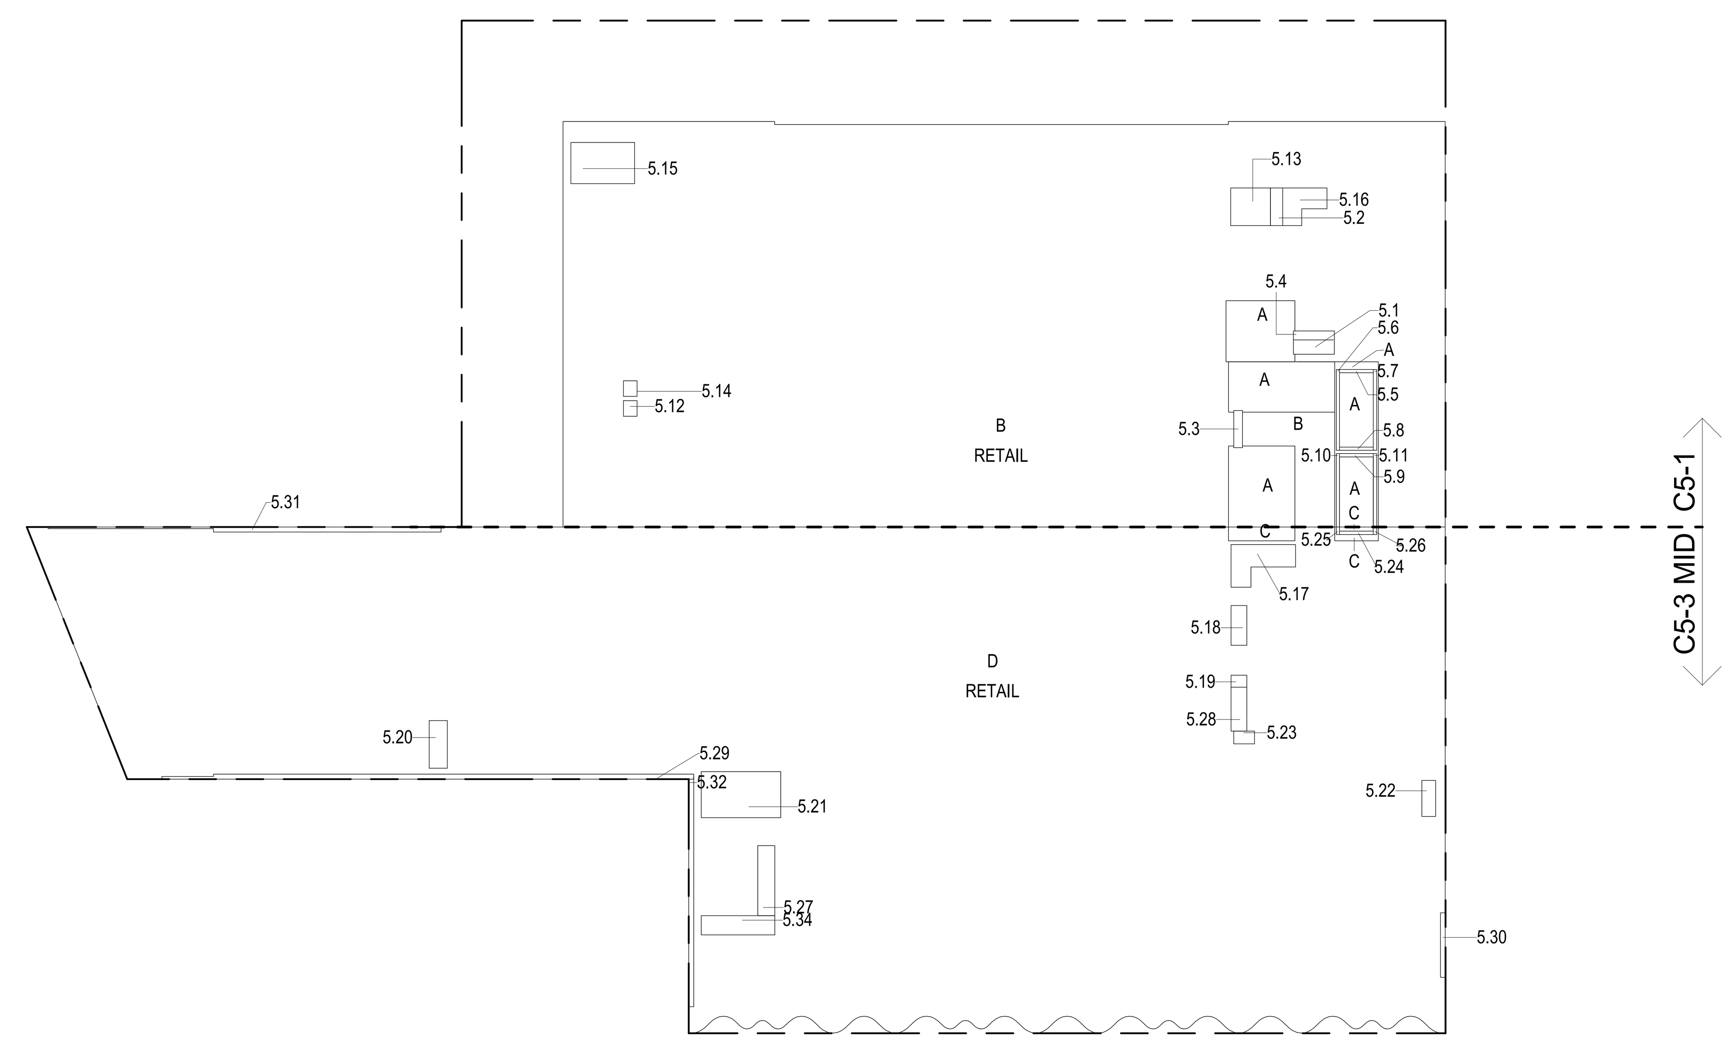

5TH FLOOR (MFD:5TH FLOOR) GROSS FLOOR AREA PLAN AND DEDUCTIONS 2
3/64" = 1'-0"

6TH FLOOR AREA CALCULATIONS				
ZONE C5-1				
USE	No.	*GFA	*DEDUCTIONS	*ZFA (SF)
RESIDENTIAL	6.1	5,447	5,447	0
RETAIL	6.2	8,626	8,626	0
TOTAL		14,073	14,073	0

6TH FLOOR AREA CALCULATIONS				
ZONE C5-3 MID				
USE	No.	*GFA	*DEDUCTIONS	*ZFA (SF)
RESIDENTIAL		6,157	5,607	551
RETAIL	6.4	14,517	14,517	0
TOTAL		20,674	20,124	551

6TH FLOOR AREA CALCULATIONS			
ZONE C5-1 AND C5-3 MID			
USE	*GFA	*DEDUCTIONS	*ZFA (SF)
RESIDENTIAL	11,604	11,054	551
RETAIL	23,143	23,143	0
TOTAL	34,747	34,197	551

6TH FLOOR DEDUCTIONS					
ZONE C5-1					
USE	TYPE	No.	LENGTH	WIDTH	AREA (SF)
RESIDENTIAL	M	6.1	37' - 4"	146' - 0"	5,446.8
SUBTOTAL					5,446.8
USE	TYPE	No.	LENGTH	WIDTH	AREA (SF)
RETAIL	M	6.2	55' - 0"	156' - 10"	8,626.2
SUBTOTAL					8,626.2

6TH FLOOR DEDUCTIONS					
ZONE C5-3 MID					
USE	TYPE	No.	LENGTH	WIDTH	AREA (SF)
RESIDENTIAL	M	6.3	49' - 6"	113' - 2"	5,606.9
SUBTOTAL					5,606.9
USE	TYPE	No.	LENGTH	WIDTH	AREA (SF)
RETAIL	M	6.4	42' - 4"	343' - 1"	14,516.9
SUBTOTAL					14,516.9

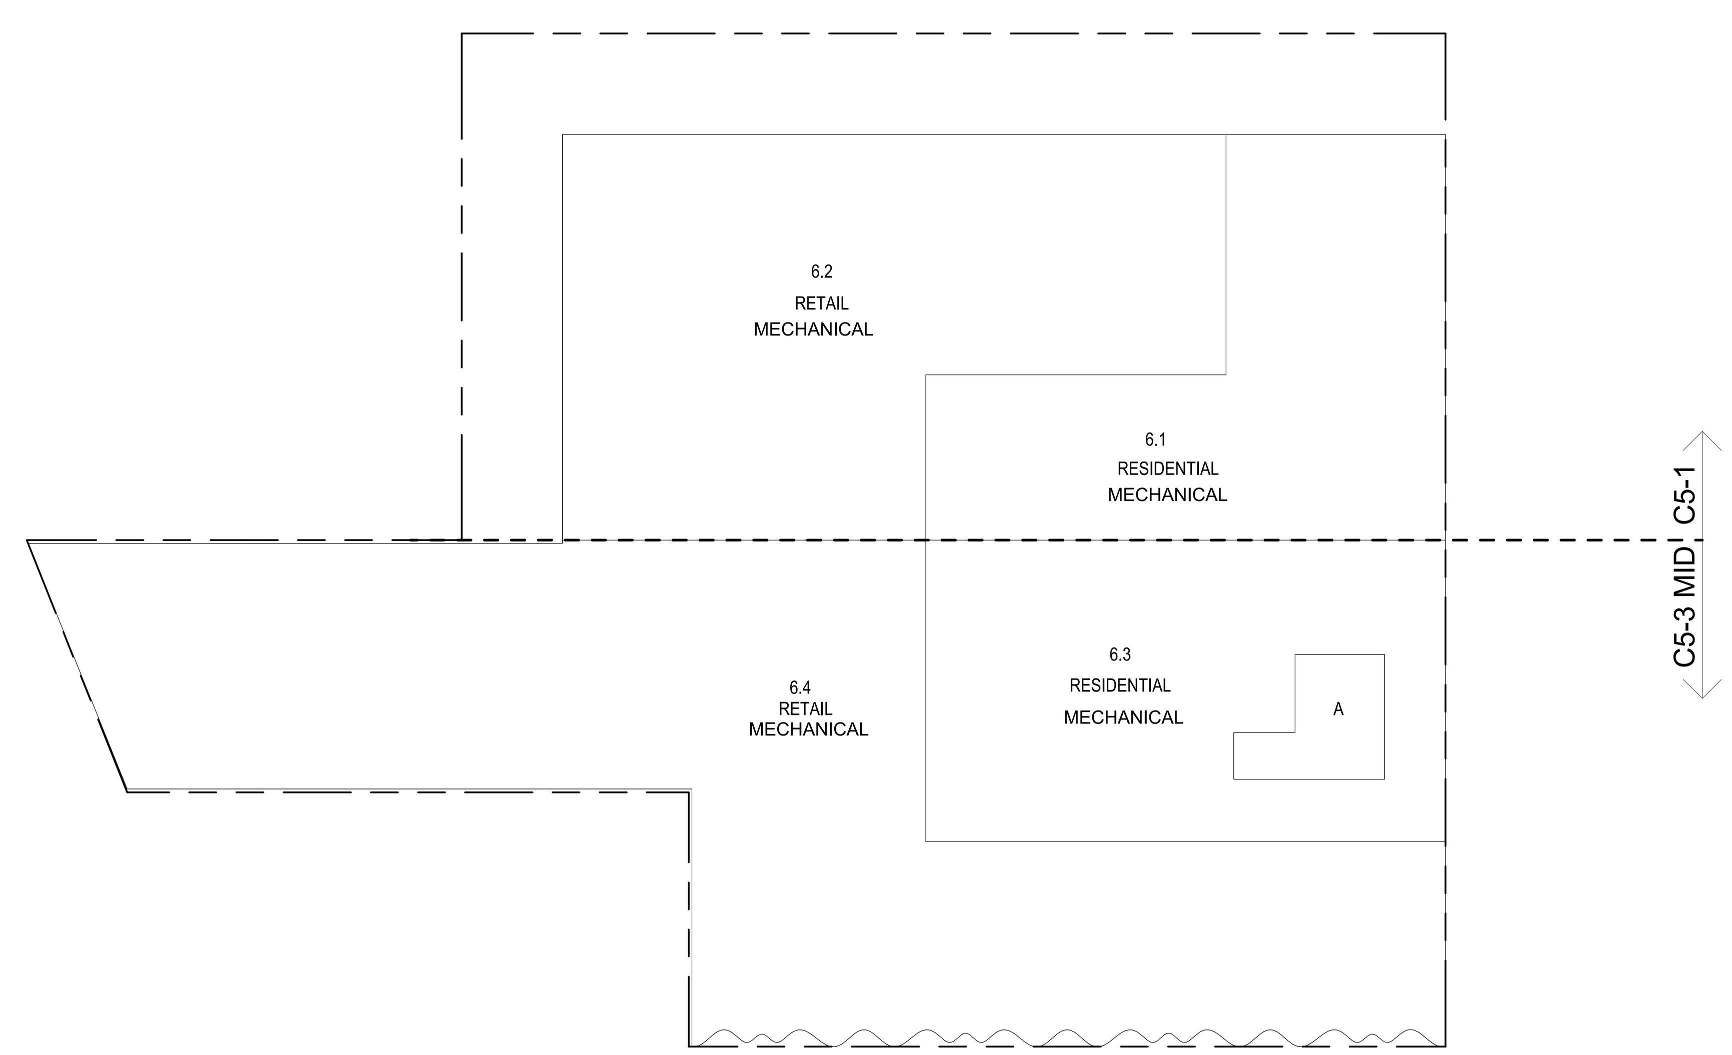

6TH FLOOR MEP (MFD:6TH FLOOR) GROSS FLOOR AREA PLAN AND DEDUCTIONS 3
3/64" = 1'-0"

CD PROGRESS ISSUE 1

DEPT OF BLDGS 121328205 Job Number

ES345306808 Scan Code

KEY PLAN:

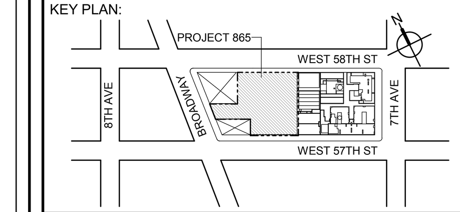

PROJECT NORTH

TRUE NORTH

DEVELOPER:
EXTELL DEVELOPMENT COMPANY
805 THIRD AVENUE, 7TH FLOOR
New York, NY 10022 USA
TEL: 212 712 6000 FAX: 212 712 6100

DESIGN ARCHITECT: Base Building Shell & Core
ADRIAN SMITH + GORDON GILL ARCHITECTURE
111 WEST MONROE STREET SUITE 2300
CHICAGO IL 60603
TEL: 312 920 1888 FAX: 312 920 1775

ARCHITECT OF RECORD: Base Building Shell & Core
AAI ARCHITECTS, P.C.
401 Wellington St. W., 3rd Floor
Toronto, ON M5V 1E7 Canada
TEL: 416 967 1500 FAX: 416 967 7150

STRUCTURAL ENGINEERS:
WSP CANTOR SEINUK
228 EAST 45th Street
New York, NY 10017 USA
TEL: 212 687 9888 FAX: 646 487 5501

MEP ENGINEERS:
AKF GROUP
1501 Broadway
New York, NY 10036 USA
TEL: 212 354 5656 FAX: 212 354 5668

GEOTECHNICAL ENGINEERS:
Langan Engineering & Environmental Services
21 Penn Plaza - 360 West 31st Street, 8th Floor
New York, NY 10001-2727
TEL: 212 479 5400 FAX: 212 479 5444

CODE CONSULTANTS:
Construction Consulting Associates
100 Church Street
New York, NY 10007
TEL: 212 385 1818 FAX: 212 385 1911

CURTAINWALL CONSULTANT:
AJLP Consulting
40 Worth Street. Suite 826
New York, NY 10013
TEL: 212 757 5659 FAX: 646 219 8508

LANDMARK/PRESERVATION CONSULTANT:
Higgins Quasebarth & Partners LLC
11 Hanover Square, 16th Floor
New York, NY 1005
TEL: 212 274 9468 FAX: 646 274 9380

LANDMARK/PRESERVATION CONSULTANT:
Jan Hird Pokorny Associates, Inc.
39 West 37th Street, 12A
New York, NY 10018
TEL: 212 759 6462 FAX: 212 759 6540

No.	DESCRIPTION:	DATE:
1	D.O.B. SUBMISSION	05 DEC 14
2	D.O.B. SUBMISSION	18 FEB 15
	D.O.B. SUBMISSION	27 APR 14
	D.O.B. AMENDMENT 2	21 SEP 15

0 10' - 8" 21' - 4" 42' - 8"

DOB SUBMISSION

Discrepancies must be reported immediately to the Architect before proceeding. Only figured dimensions are to be used. Contractors must check all dimensions on site. This drawing is protected by copyright.

ALL DIMENSIONS ARE SHOWN IN IMPERIAL.

CONSULTANT:
AAI ARCHITECTS, P.C.

PROJECT:
217 WEST 57TH STREET
NEW YORK, NY

DRAWING TITLE:
ZONING FLOOR AREA PLAN AND DEDUCTIONS
4TH, 5TH, 6TH FLOOR

SEAL & SIGNATURE: REGISTERED ARCHITECT WIEPKE DAVID JANSEN No. 028881 STATE OF NEW YORK

DATE:	05 DEC 14
PROJECT No:	1216-00
DRAWN: Author	REV: 2
CHK: Checker	
SCALE: 3/64" = 1'-0"	
DWG No: Z-010.01	
DOB PAGE No:	11 of 569

DOB EMPLOYEE STAMP:

DOB B-SCAN:

36" x 48" Arch E -SHEET SIZE

FILE NAME: C:\Revit Local Files\AAI-TWR-ZONING-CD_tpedlerim.rvt
PLOT DATE: 9/22/2015 6:05:05 PM

7TH FLOOR AREA CALCULATIONS				
ZONE C5-1				
USE	No.	*GFA	*DEDUCTIONS	*ZFA (SF)
RESIDENTIAL		14,073	14,073	0
TOTAL		14,073	14,073	0

7TH FLOOR AREA CALCULATIONS				
ZONE C5-3 MID				
USE	No.	*GFA	*DEDUCTIONS	*ZFA (SF)
RESIDENTIAL		20,674	19,918	756
TOTAL		20,674	19,918	756

7TH FLOOR AREA CALCULATIONS			
ZONE C5-1 AND C5-3 MID			
USE	*GFA	*DEDUCTIONS	*ZFA (SF)
RESIDENTIAL	34,747	33,991	756
TOTAL	34,747	33,991	756

7TH FLOOR DEDUCTIONS					
ZONE C5-1					
USE	TYPE	No.	LENGTH	WIDTH	AREA (SF)
RESIDENTIAL	M	7.1	64' - 11"	147' - 5"	9,566.7
RESIDENTIAL	M	7.2	43' - 3"	80' - 7"	3,481.8
RESIDENTIAL	M	7.3	30' - 5"	33' - 8"	1,024.5
SUBTOTAL					14,072.9

7TH FLOOR DEDUCTIONS					
ZONE C5-3 MID					
USE	TYPE	No.	LENGTH	WIDTH	AREA (SF)
RESIDENTIAL	M	7.4	54' - 9"	331' - 2"	18,132.4
RESIDENTIAL	M	7.5	21' - 9"	79' - 5"	1,729.7
RESIDENTIAL	M	7.6	1' - 8"	33' - 8"	55.6
SUBTOTAL					19,917.7

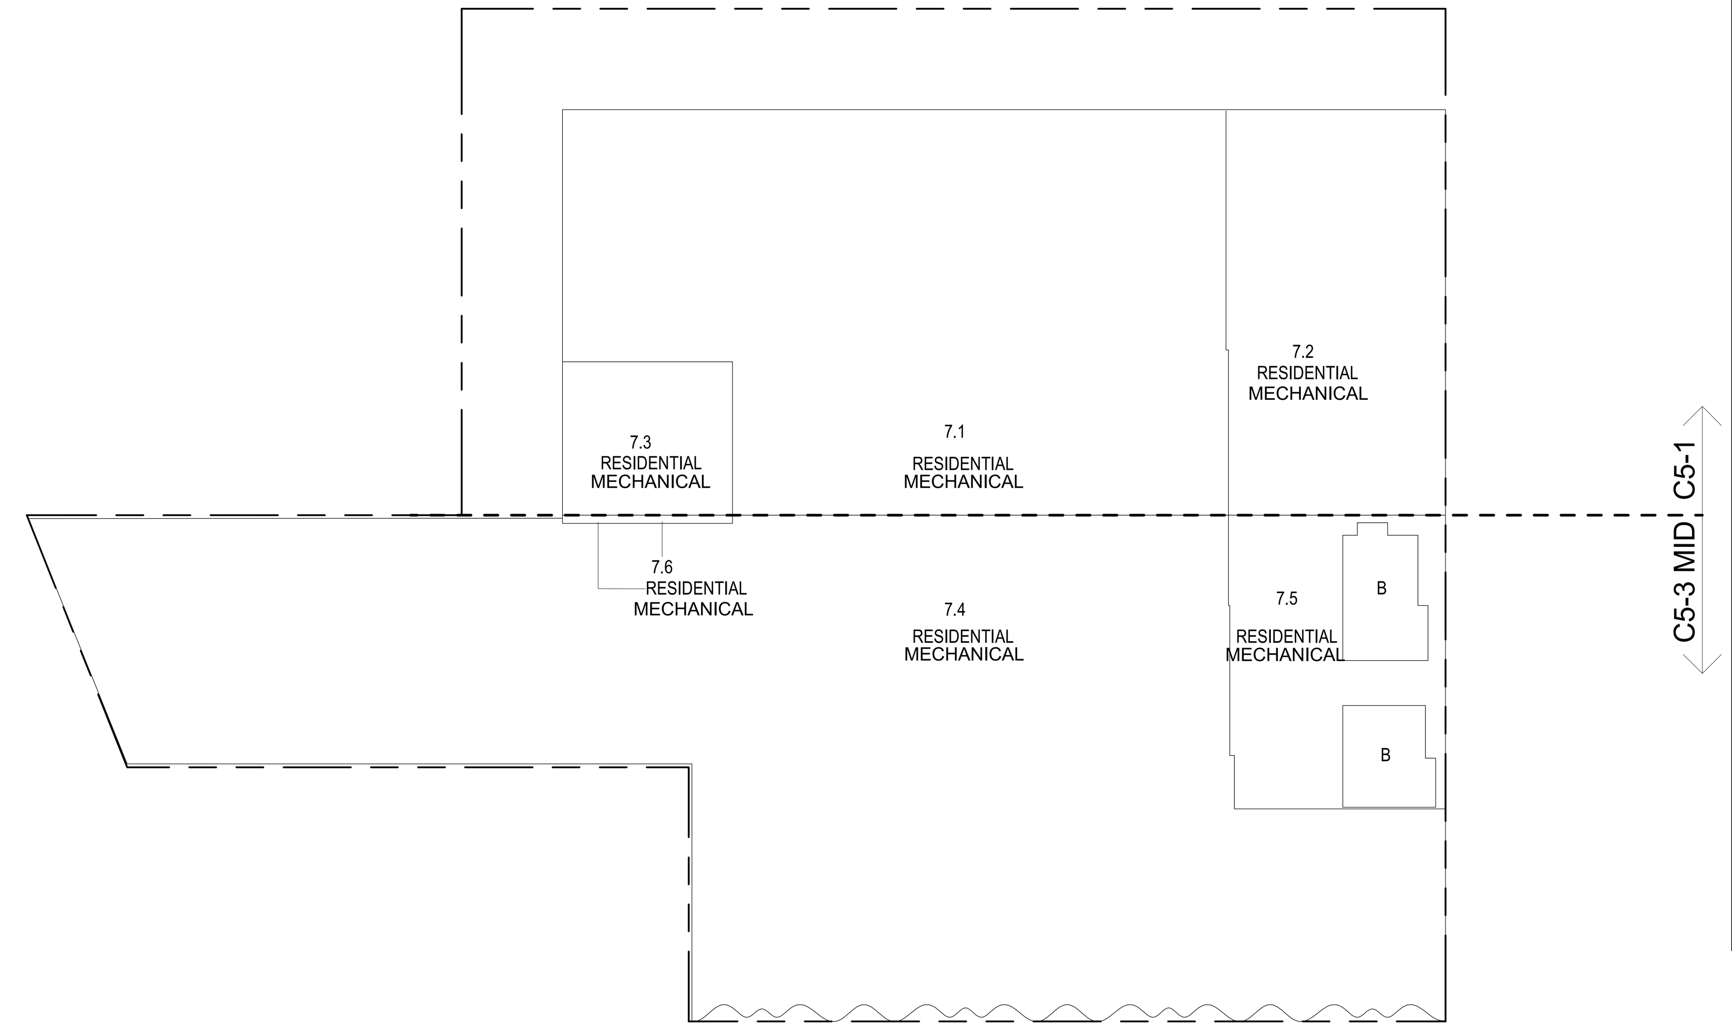

7TH FLOOR MEP (MFD:7TH FLOOR) GROSS FLOOR AREA PLAN AND DEDUCTIONS 1
3/64" = 1'-0"

ZONING AND DEDUCT LEGEND

- DEDUCTIONS
- M - MECHANICAL ROOM / RISER
- E - ELECTRICAL SHAFT / RISER
- P - PLUMBING RISER
- BG - BELOW GRADE
- O - OPENING TO BELOW
- L - LOADING BAYS
- ST - 44" RESI STAIR SHAFT (INCLUDING 8" PERIMETER)
- G - GAP FROM ADJACENT BUILDING
- DEVELOPMENT LOT LINE

* WHERE APPLICABLE, DOCUMENTED AND CALCULATED AREAS HAVE BEEN ROUNDED TO ITS NEXT SIGNIFICANT DIGIT.

** LENGTH AND WIDTH DIMENSIONS FOR COMPLEX SHAPES HAVE BEEN SIMPLIFIED TO ILLUSTRATE ONLY LARGEST OVERALL DIMENSION RESPECTIVELY. AREA DOCUMENTED IS THE EXACT AREA OF THE COMPLEX SHAPE

*** ELECTRICAL DEDUCTIONS ARE ONLY FOR ELECTRICAL RISERS. AND CLOSETS. NO DEDUCTIONS TAKEN FOR TELEPHONE CLOSETS

8TH FLOOR AREA CALCULATIONS				
ZONE C5-1				
USE	No.	*GFA	*DEDUCTIONS	*ZFA (SF)
RESIDENTIAL		7,545	318	7,227
TOTAL		7,545	318	7,227

8TH FLOOR AREA CALCULATIONS				
ZONE C5-3 MID				
USE	No.	*GFA	*DEDUCTIONS	*ZFA (SF)
RESIDENTIAL		5,166	119	5,047
RETAIL		979	345	634
TOTAL		6,145	464	5,680

8TH FLOOR AREA CALCULATIONS			
ZONE C5-1 AND C5-3 MID			
USE	*GFA	*DEDUCTIONS	*ZFA (SF)
RESIDENTIAL	12,711	438	12,274
RETAIL	979	345	634
TOTAL	13,690	783	12,907

8TH FLOOR DEDUCTIONS					
ZONE C5-1					
USE	TYPE	No.	LENGTH	WIDTH	AREA (SF)
RESIDENTIAL	ST	8.1	0' - 8"	7' - 2"	4.8
RESIDENTIAL	ST	8.2	0' - 8"	15' - 7"	10.4
RESIDENTIAL	ST	8.3	0' - 8"	15' - 7"	10.4
RESIDENTIAL	M	8.4	3' - 5"	3' - 8"	12.5
RESIDENTIAL	P	8.5	2' - 4"	5' - 2"	12.3
RESIDENTIAL	E	8.7	2' - 8"	12' - 11"	34.6
RESIDENTIAL	P	8.8	3' - 11"	9' - 0"	35.3
RESIDENTIAL	P	8.9	1' - 4"	34' - 7"	45.1
RESIDENTIAL	P	8.10	1' - 8"	7' - 9"	12.6
RESIDENTIAL	P	8.11	0' - 10"	5' - 2"	4.4
RESIDENTIAL	M	8.12	3' - 3"	11' - 9"	38.2
RESIDENTIAL	P	8.13	1' - 5"	3' - 8"	5.1
RESIDENTIAL	P	8.14	1' - 4"	3' - 5"	4.5
RESIDENTIAL	P	8.15	0' - 11"	13' - 7"	12.7
RESIDENTIAL	P	8.16	1' - 0"	4' - 10"	4.9
RESIDENTIAL	P	8.17	1' - 1"	13' - 2"	13.8
RESIDENTIAL	P	8.18	1' - 1"	7' - 0"	7.7
RESIDENTIAL	P	8.19	0' - 5"	3' - 4"	1.4
RESIDENTIAL	P	8.20	0' - 8"	2' - 2"	1.4
RESIDENTIAL	P	8.21	0' - 8"	2' - 2"	1.4
RESIDENTIAL	P	8.22	0' - 8"	2' - 2"	1.4
RESIDENTIAL	P	8.23	0' - 10"	2' - 2"	1.9
RESIDENTIAL	P	8.24	0' - 10"	2' - 2"	1.9
RESIDENTIAL	P	8.25	1' - 8"	3' - 10"	6.3
RESIDENTIAL	P	8.26	0' - 10"	2' - 2"	1.9
RESIDENTIAL	P	8.27	0' - 10"	1' - 10"	1.6
RESIDENTIAL	P	8.28	0' - 4"	2' - 2"	0.8
SUBTOTAL					

8TH FLOOR DEDUCTIONS					
ZONE C5-1					
USE	TYPE	No.	LENGTH	WIDTH	AREA (SF)
RESIDENTIAL	P	8.29	0' - 4"	2' - 2"	0.8
RESIDENTIAL	P	8.30	0' - 4"	2' - 2"	0.8
RESIDENTIAL	M	8.31	1' - 10"	2' - 7"	4.9
RESIDENTIAL	P	8.32	0' - 7"	3' - 2"	1.9
RESIDENTIAL	M	8.33	1' - 6"	3' - 5"	5.1
RESIDENTIAL	M	8.34	1' - 7"	4' - 6"	7.2
RESIDENTIAL	M	8.35	1' - 4"	3' - 8"	5.0
RESIDENTIAL	M	8.36	1' - 2"	3' - 6"	4.0
SUBTOTAL					318.5

8TH FLOOR DEDUCTIONS					
ZONE C5-3 MID					
USE	TYPE	No.	LENGTH	WIDTH	AREA (SF)
RESIDENTIAL	M	8.37	4' - 3"	11' - 11"	50.7
RESIDENTIAL	M	8.38	3' - 5"	13' - 9"	47.3
RESIDENTIAL	ST	8.39	0' - 8"	7' - 2"	4.8
RESIDENTIAL	ST	8.40	0' - 8"	1' - 6"	1.0
RESIDENTIAL	ST	8.41	0' - 8"	1' - 6"	1.0
RESIDENTIAL	M	8.42	1' - 6"	1' - 6"	2.3
RESIDENTIAL	M	8.44	1' - 7"	3' - 3"	5.0
RESIDENTIAL	M	8.45	2' - 2"	2' - 2"	4.7
RESIDENTIAL	M	8.46	1' - 6"	1' - 8"	2.5
SUBTOTAL					119.3
USE	TYPE	No.	LENGTH	WIDTH	AREA (SF)
RETAIL	ST	8.43	12' - 3"	28' - 2"	344.9
SUBTOTAL					344.9

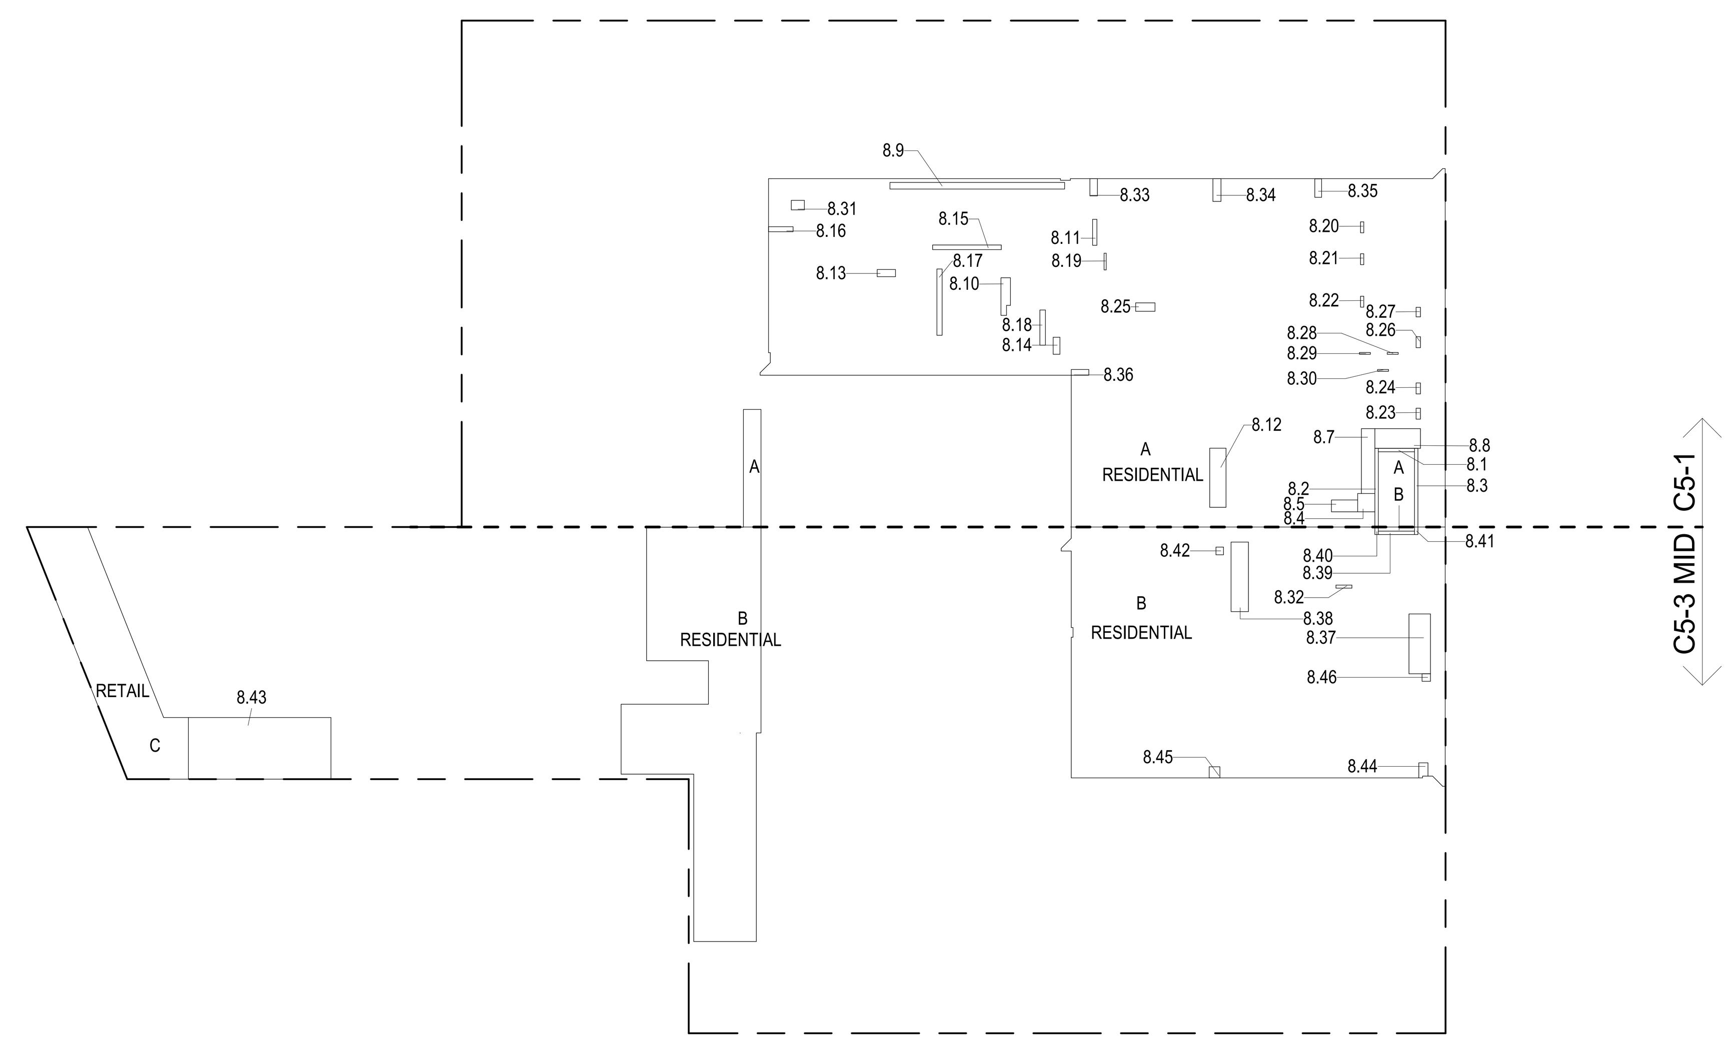

8TH FLOOR (MFD:14TH FLOOR) GROSS FLOOR AREA PLAN AND DEDUCTIONS 2
3/64" = 1'-0"

9TH FLOOR AREA CALCULATIONS				
ZONE C5-1				
USE	No.	*GFA	*DEDUCTIONS	*ZFA (SF)
RESIDENTIAL		7,462	7,462	0
TOTAL		7,462	7,462	0

9TH FLOOR AREA CALCULATIONS				
ZONE C5-3 MID				
USE	No.	*GFA	*DEDUCTIONS	*ZFA (SF)
RESIDENTIAL		3,690	3,690	0
TOTAL		3,690	3,690	0

9TH FLOOR AREA CALCULATIONS			
ZONE C5-1 AND C5-3 MID			
USE	*GFA	*DEDUCTIONS	*ZFA (SF)
RESIDENTIAL	11,151	11,151	0
TOTAL	11,151	11,151	0

9TH FLOOR FLOOR DEDUCTIONS					
ZONE C5-1					
USE	TYPE	No.	LENGTH	WIDTH	AREA (SF)
RESIDENTIAL	M	9.1	15' - 1"	363' - 8"	5,486.2
RESIDENTIAL	M	9.2	3' - 0"	3' - 0"	9.0
RESIDENTIAL	M	9.3	4' - 2"	4' - 2"	17.0
RESIDENTIAL	M	9.4	3' - 0"	4' - 0"	12.0
RESIDENTIAL	O	9.5	10' - 1"	191' - 10"	1,937.5
SUBTOTAL					7,461.8

9TH FLOOR DEDUCTIONS					
ZONE C5-3 MID					
USE	TYPE	No.	LENGTH	WIDTH	AREA (SF)
RESIDENTIAL	M	9.6	2' - 0"	325' - 7"	645.8
RESIDENTIAL	M	9.7	4' - 0"	4' - 6"	18.0
RESIDENTIAL	O	9.8	16' - 3"	183' - 9"	2,988.8
RESIDENTIAL	O	9.9	1' - 6"	24' - 8"	36.9
SUBTOTAL					3,689.5

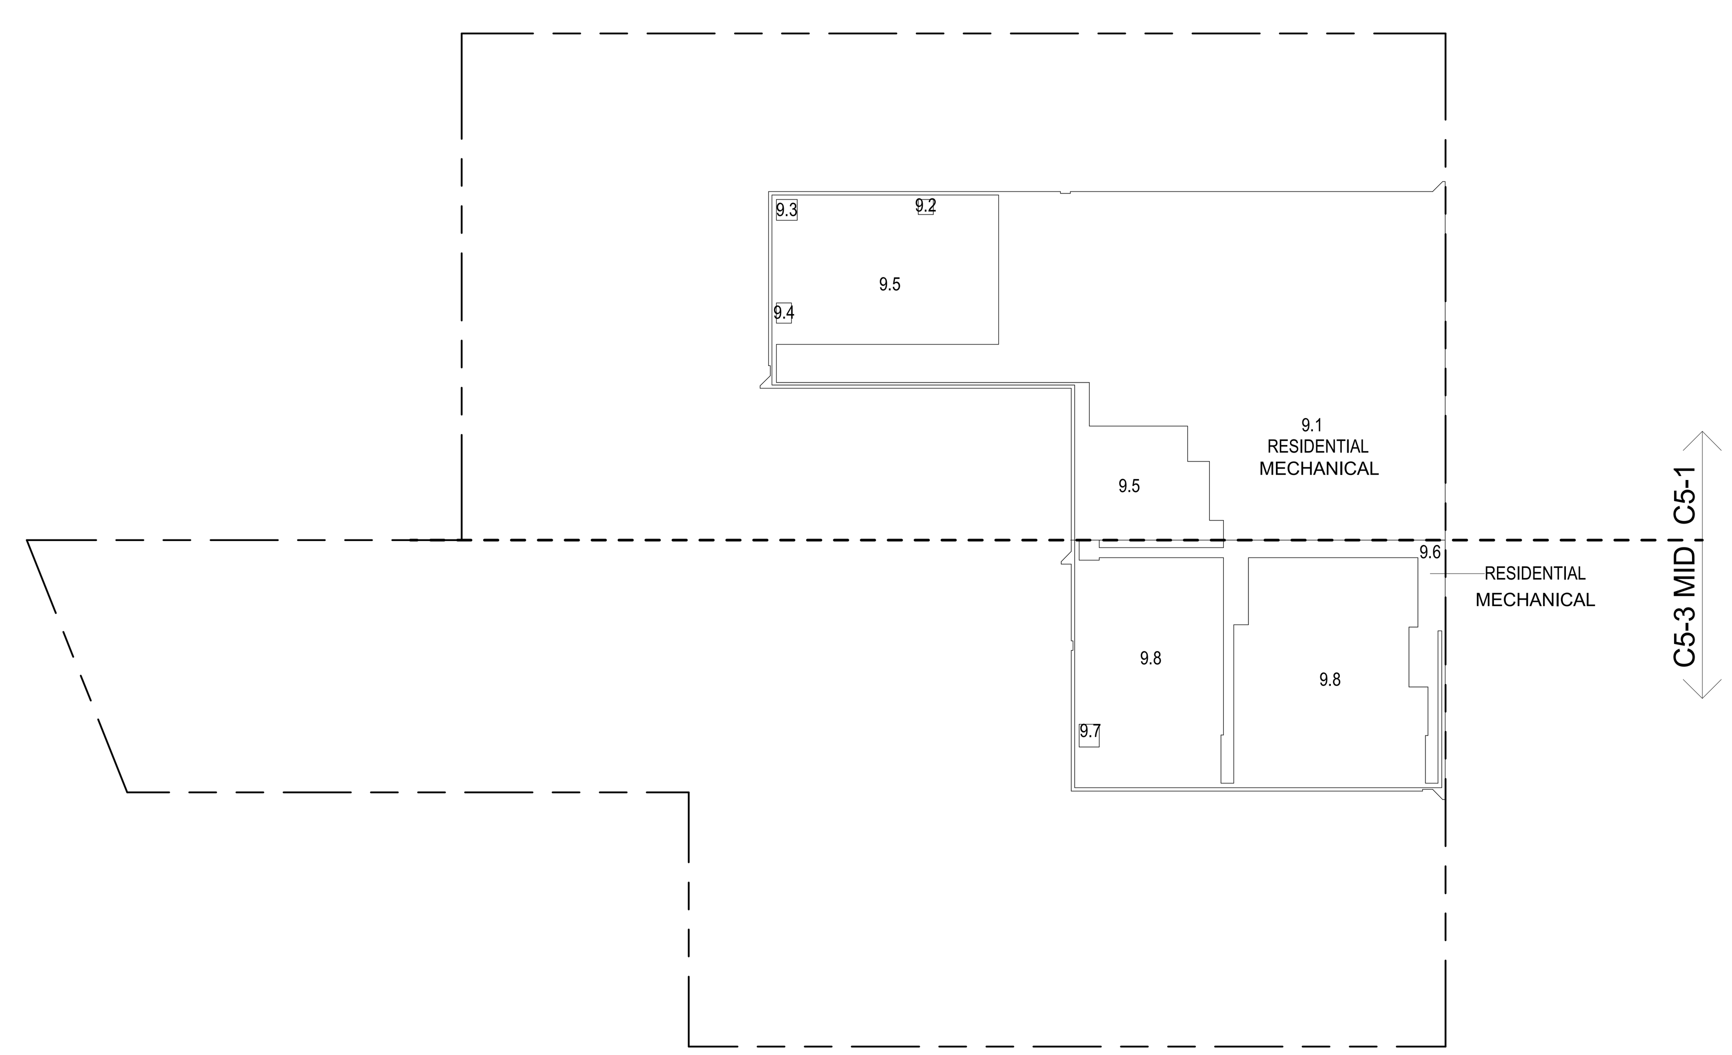

9TH FLOOR (MFD:15TH FLOOR) GROSS FLOOR AREA PLAN AND DEDUCTIONS 3
3/64" = 1'-0"

CD PROGRESS ISSUE 1

36" x 48" Arch E -SHEET SIZE
FILE NAME: C:\Revit Local Files\AAI_TWR-ZONING-CD_pedlarim.rvt
PLOT DATE: 9/22/2015 6:05:25 PM
DEPT OF BLDGS 121328205 Job Number
ES939939256 Scan Code

KEY PLAN:

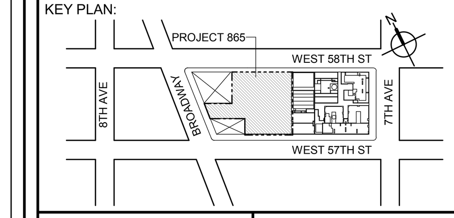

PROJECT NORTH | TRUE NORTH

DEVELOPER:
EXTELL DEVELOPMENT COMPANY
805 THIRD AVENUE, 7TH FLOOR
New York, NY 10022 USA
TEL: 212 712 6000 FAX: 212 712 6100

DESIGN ARCHITECT: Base Building Shell & Core
ADRIAN SMITH + GORDON GILL ARCHITECTURE
111 WEST MONROE STREET SUITE 2300
CHICAGO IL 60603
TEL: 312 920 1888 FAX: 312 920 1775

ARCHITECT OF RECORD: Base Building Shell & Core
AAI ARCHITECTS, P.C.
401 Wellington St. W., 3rd Floor
Toronto, ON M5V 1E7 Canada
TEL: 416 967 1500 FAX: 416 967 7150

STRUCTURAL ENGINEERS:
WSP CANTOR SEINUK
228 EAST 45th Street
New York, NY 10017 USA
TEL: 212 687 9888 FAX: 646 487 5501

MEP ENGINEERS:
AKF GROUP
1501 Broadway
New York, NY 10036 USA
TEL: 212 354 5656 FAX: 212 354 5668

GEOTECHNICAL ENGINEERS:
Langan Engineering & Environmental Services
21 Penn Plaza - 360 West 31st Street, 8th Floor
New York, NY 10001-2727
TEL: 212 479 5400 FAX: 212 479 5444

CODE CONSULTANTS:
Construction Consulting Associates
100 Church Street
New York, NY 10007
TEL: 212 385 1818 FAX: 212 385 1911

CURTAINWALL CONSULTANT:
AJLP Consulting
40 Worth Street. Suite 826
New York, NY 10013
TEL: 212 757 5659 FAX: 646 219 8508

LANDMARK/PRESERVATION CONSULTANT:
Higgins Quasebarth & Partners LLC
11 Hanover Square, 16th Floor
New York, NY 1005
TEL: 212 274 9468 FAX: 646 274 9380

LANDMARK/PRESERVATION CONSULTANT:
Jan Hird Pokorny Associates, Inc.
39 West 37th Street, 12A
New York, NY 10018
TEL: 212 759 6462 FAX: 212 759 6540

No.	DESCRIPTION:	DATE:
1	D.O.B. SUBMISSION	05 DEC 14
2	D.O.B. SUBMISSION	18 FEB 15
	D.O.B. SUBMISSION	27 APR 14
	D.O.B. AMENDMENT 2	21 SEP 15

0 10' - 8" 21' - 4" 42' - 8"

DOB SUBMISSION

Discrepancies must be reported immediately to the Architect before proceeding. Only figured dimensions are to be used. Contractors must check all dimensions on site. This drawing is protected by copyright.

ALL DIMENSIONS ARE SHOWN IN IMPERIAL.

CONSULTANT:
AAI ARCHITECTS, P.C.

PROJECT:
217 WEST 57TH STREET
NEW YORK, NY

DRAWING TITLE:
ZONING FLOOR AREA PLAN AND DEDUCTIONS
7TH, 8TH, 9TH FLOOR

SEAL & SIGNATURE:
REGISTERED ARCHITECT WIEPKE DAVID JANSEN No. 028881 STATE OF NEW YORK

DATE:	05 DEC 14
PROJECT No:	1216-00
DRAWN: Author	REV: 2
CHK: Checker	
SCALE: 3/64" = 1'-0"	
DWG No:	**Z-011.01**
DOB PAGE No:	12 of 569

DOB EMPLOYEE STAMP: | DOB B-SCAN:

11TH FLOOR AREA CALCULATIONS				
ZONE C5-1				
USE	No.	*GFA	*DEDUCTIONS	*ZFA (SF)
RESIDENTIAL	11.1	7,462	7,462	0
TOTAL		7,462	7,462	0

11TH FLOOR AREA CALCULATIONS				
ZONE C5-3 MID				
USE	No.	*GFA	*DEDUCTIONS	*ZFA (SF)
RESIDENTIAL	11.2	3,690	3,690	0
TOTAL		3,690	3,690	0

11TH FLOOR AREA CALCULATIONS			
ZONE C5-1 AND C5-3 MID			
USE	*GFA	*DEDUCTIONS	*ZFA (SF)
RESIDENTIAL	11,151	11,151	0
TOTAL	11,151	11,151	0

11TH FLOOR DEDUCTIONS					
ZONE C5-1					
USE	TYPE	No.	LENGTH	WIDTH	AREA (SF)
RESIDENTIAL	M	11.1	46' - 9"	159' - 7"	7,461.8
SUBTOTAL					7,461.8

11TH FLOOR DEDUCTIONS					
ZONE C5-3 MID					
USE	TYPE	No.	LENGTH	WIDTH	AREA (SF)
RESIDENTIAL	M	11.2	45' - 0"	82' - 0"	3,689.5
SUBTOTAL					3,689.5

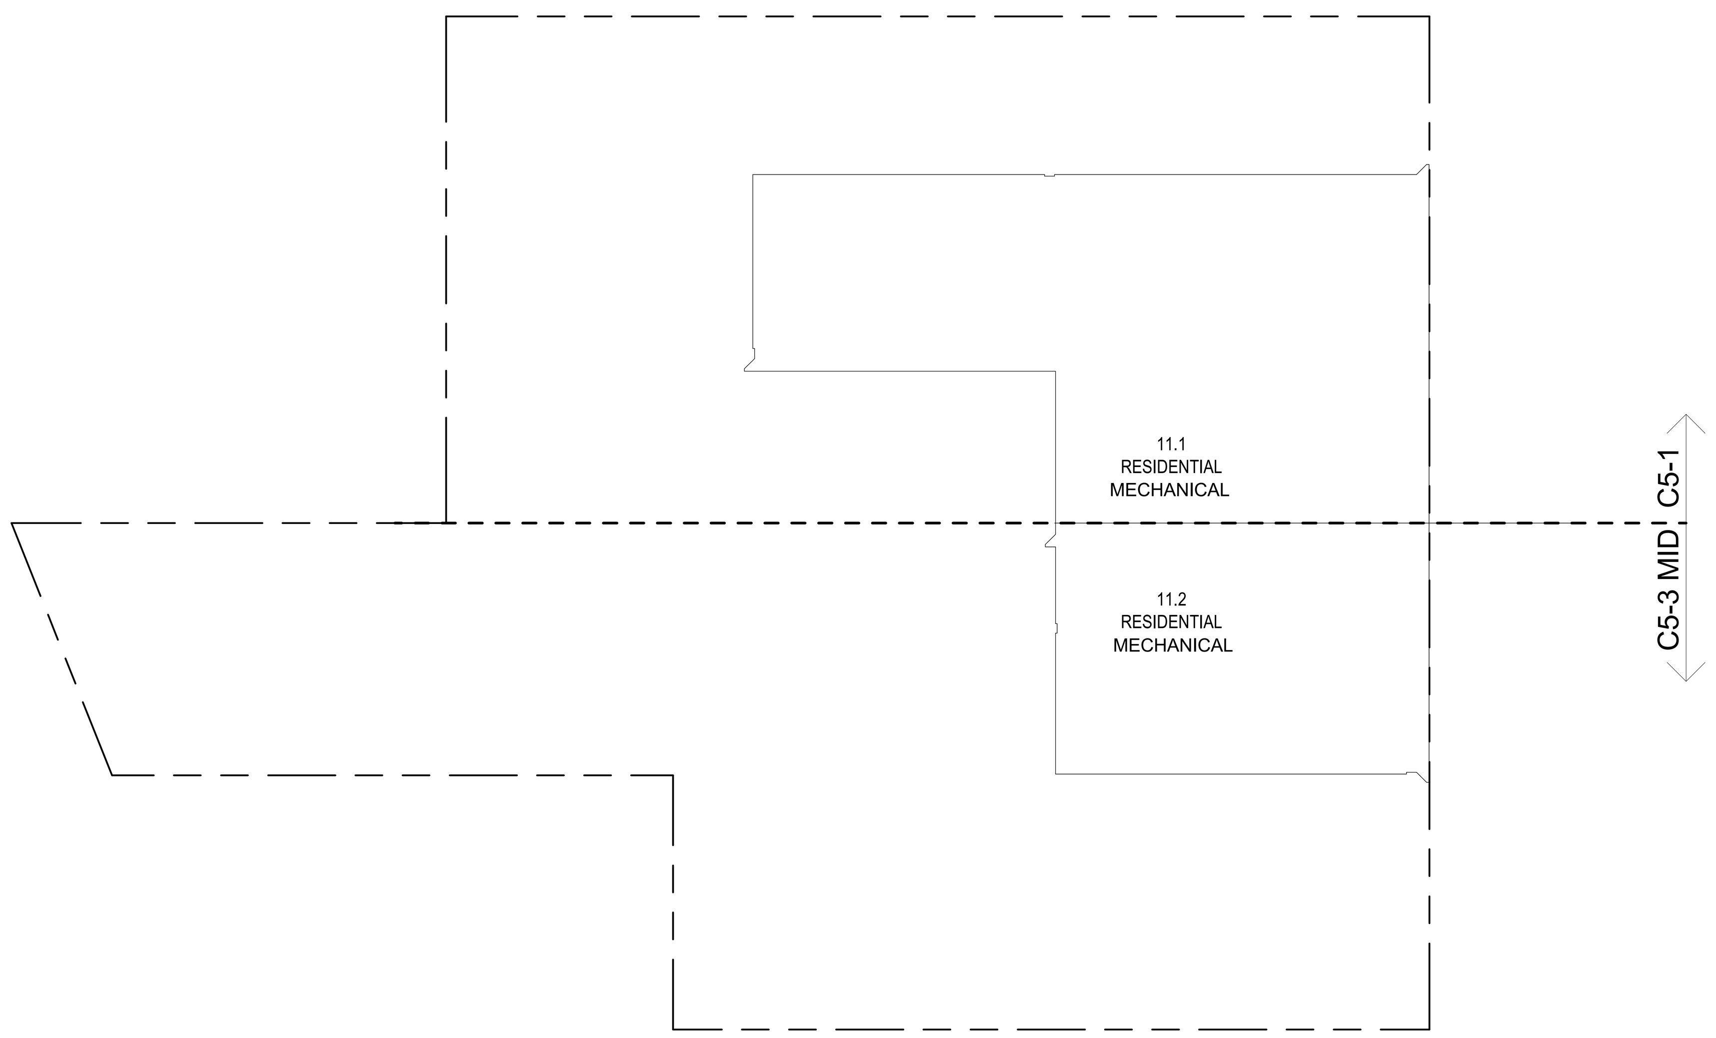

11TH FLOOR (MFD:19TH) GROSS FLOOR AREA PLAN AND DEDUCTIONS (4)
3/64" = 1'-0"

12TH FLOOR AREA CALCULATIONS				
ZONE C5-1				
USE	No.	*GFA	*DEDUCTIONS	*ZFA (SF)
RESIDENTIAL	12.1	9,401	9,401	0
TOTAL		9,401	9,401	0

12TH FLOOR AREA CALCULATIONS				
ZONE C5-3 MID				
USE	No.	*GFA	*DEDUCTIONS	*ZFA (SF)
RESIDENTIAL	12.2	4,243	4,243	0
TOTAL		4,243	4,243	0

12TH FLOOR AREA CALCULATIONS			
ZONE C5-1 AND C5-3 MID			
USE	*GFA	*DEDUCTIONS	*ZFA (SF)
RESIDENTIAL	13,645	13,645	0
TOTAL	13,645	13,645	0

12TH FLOOR DEDUCTIONS					
ZONE C5-1					
USE	TYPE	No.	LENGTH	WIDTH	AREA (SF)
RESIDENTIAL	M	12.1	51' - 3"	183' - 5"	9,401.3
SUBTOTAL					9,401.3

12TH FLOOR DEDUCTIONS					
ZONE C5-3 MID					
USE	TYPE	No.	LENGTH	WIDTH	AREA (SF)
RESIDENTIAL	M	12.2	35' - 4"	120' - 1"	4,243.5
SUBTOTAL					4,243.5

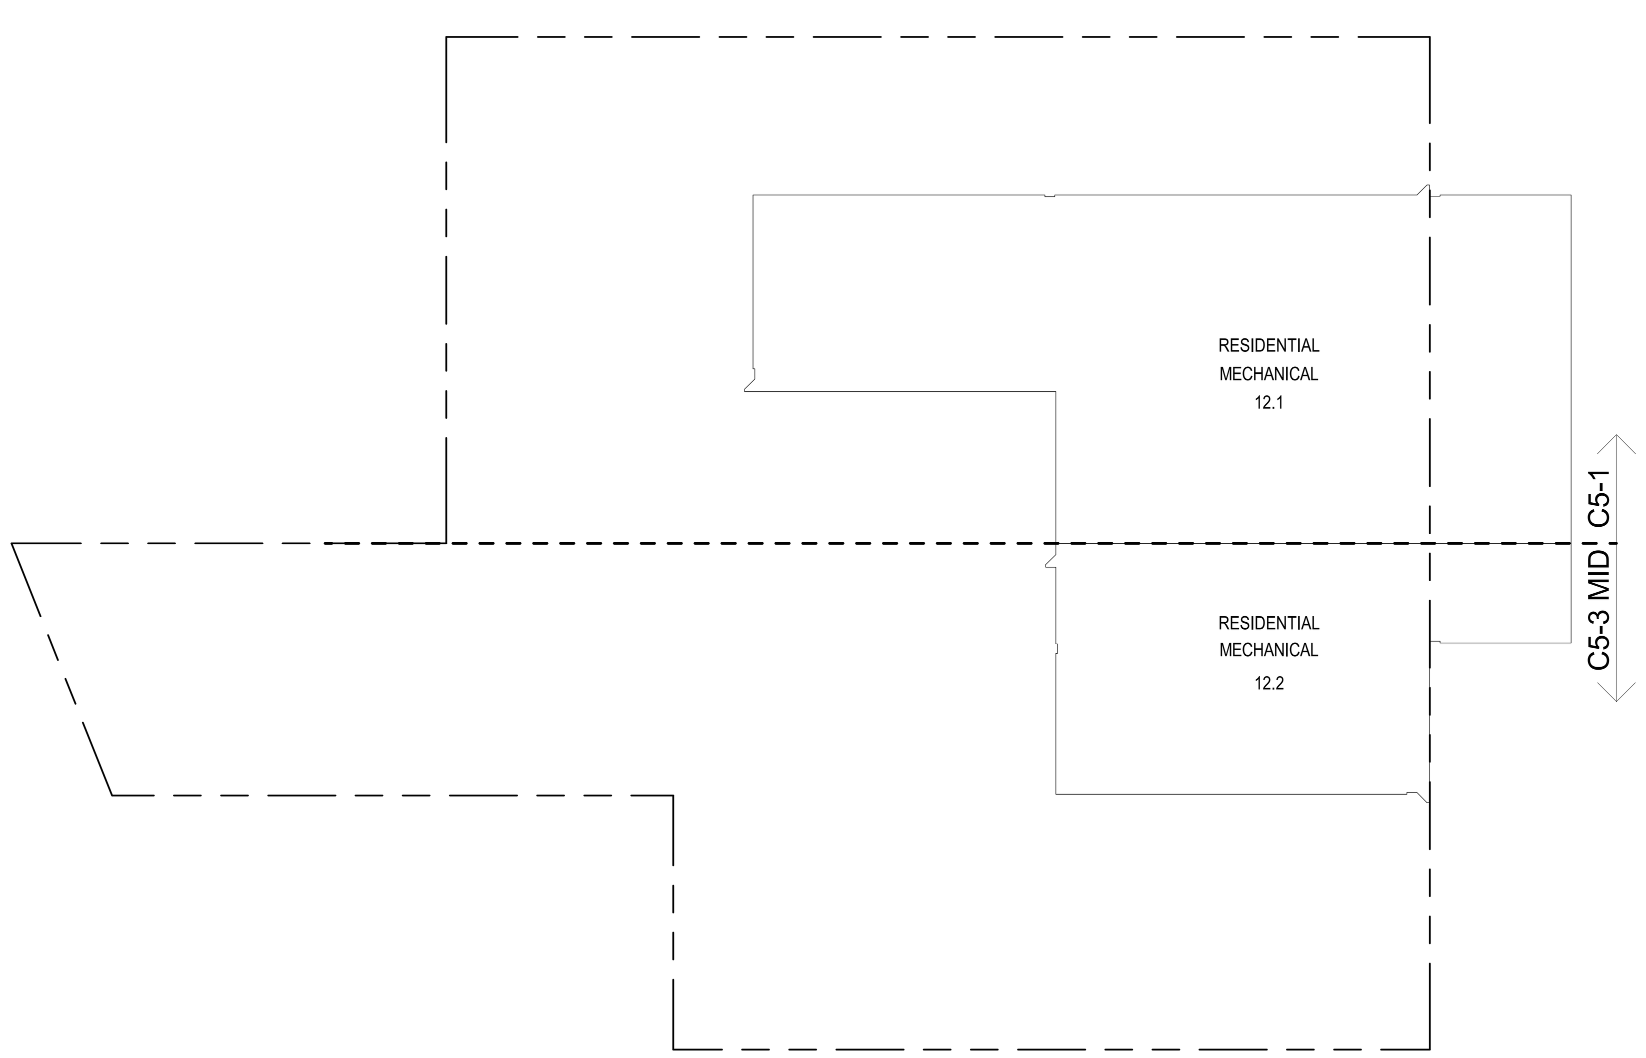

12TH FLOOR (MFD:20TH) GROSS FLOOR AREA PLAN AND DEDUCTIONS (5)
3/64" = 1'-0"

10TH FLOOR DEDUCTIONS					
ZONE C5-1					
USE	TYPE	No.	LENGTH	WIDTH	AREA (SF)
RESIDENTIAL	ST	10.1	0' - 8"	7' - 2"	4.8
RESIDENTIAL	ST	10.2	0' - 8"	15' - 7"	10.4
RESIDENTIAL	ST	10.3	0' - 8"	15' - 7"	10.4
RESIDENTIAL	M	10.4	3' - 5"	3' - 8"	12.5
RESIDENTIAL	P	10.5	2' - 5"	5' - 5"	12.8
RESIDENTIAL	E	10.6	2' - 8"	12' - 11"	34.3
RESIDENTIAL	P	10.7	4' - 3"	8' - 4"	35.2
RESIDENTIAL	ST	10.8	0' - 8"	6' - 9"	4.5
RESIDENTIAL	ST	10.9	0' - 8"	19' - 2"	12.8
RESIDENTIAL	ST	10.10	0' - 8"	19' - 2"	12.8
RESIDENTIAL	ST	10.11	0' - 8"	6' - 9"	4.5
RESIDENTIAL	P	10.12	1' - 9"	15' - 1"	26.4
RESIDENTIAL	M	10.13	0' - 10"	1' - 3"	1.0
RESIDENTIAL	P	10.14	1' - 0"	3' - 4"	3.3
RESIDENTIAL	P	10.15	0' - 11"	7' - 2"	6.6
RESIDENTIAL	P	10.16	1' - 3"	3' - 4"	4.2
RESIDENTIAL	P	10.17	0' - 11"	3' - 4"	2.9
RESIDENTIAL	M	10.18	3' - 4"	8' - 6"	28.4
RESIDENTIAL	M	10.19	1' - 3"	1' - 3"	1.6
RESIDENTIAL	M	10.20	1' - 5"	1' - 5"	2.0
RESIDENTIAL	M	10.21	5' - 3"	8' - 11"	46.7
RESIDENTIAL	M	10.22	2' - 5"	2' - 11"	6.8
RESIDENTIAL	M	10.23	2' - 7"	3' - 8"	9.2
RESIDENTIAL	P	10.24	1' - 3"	3' - 4"	4.1
RESIDENTIAL	P	10.25	1' - 3"	4' - 6"	5.5
RESIDENTIAL	P	10.26	1' - 8"	3' - 4"	5.4
SUBTOTAL					309.3

10TH FLOOR DEDUCTIONS					
ZONE C5-3 MID					
USE	TYPE	No.	LENGTH	WIDTH	AREA (SF)
RESIDENTIAL	M	10.27	3' - 11"	11' - 6"	44.9
RESIDENTIAL	ST	10.28	0' - 8"	10' - 2"	6.8
RESIDENTIAL	P	10.29	1' - 5"	2' - 3"	3.2
RESIDENTIAL	M	10.30	0' - 11"	1' - 6"	1.3
SUBTOTAL					56.2

10TH FLOOR AREA CALCULATIONS				
ZONE C5-1				
USE	No.	*GFA	*DEDUCTIONS	*ZFA (SF)
RESIDENTIAL		7,462	309	7,153
TOTAL		7,462	309	7,153

10TH FLOOR AREA CALCULATIONS			
ZONE C5-1 AND C5-3 MID			
USE	*GFA	*DEDUCTIONS	*ZFA (SF)
RESIDENTIAL	11,151	365	10,786
TOTAL	11,151	365	10,786

10TH FLOOR AREA CALCULATIONS				
ZONE C5-3 MID				
USE	No.	*GFA	*DEDUCTIONS	*ZFA (SF)
RESIDENTIAL		3,690	56	3,633
TOTAL		3,690	56	3,633

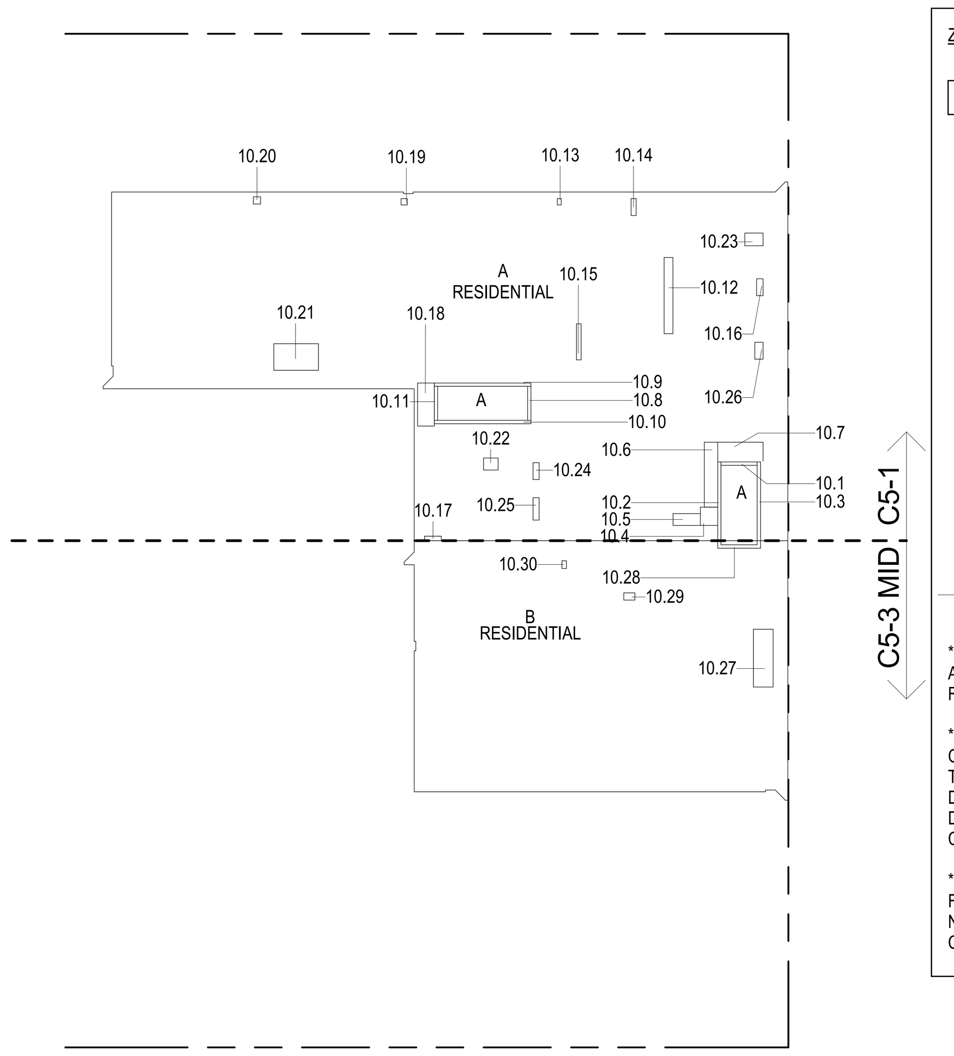

10TH FLOOR (MFD:16TH FLOOR) GROSS FLOOR AREA PLAN AND DEDUCTIONS (1)
3/64" = 1'-0"

ZONING AND DEDUCT LEGEND

- DEDUCTIONS
- M - MECHANICAL ROOM / RISER
- E - ELECTRICAL SHAFT / RISER
- P - PLUMBING RISER
- BG - BELOW GRADE
- O - OPENING TO BELOW
- L - LOADING BAYS
- ST - 44" RESI STAIR SHAFT (INCLUDING 8" PERIMETER)
- G - GAP FROM ADJACENT BUILDING
- DEVELOPMENT LOT LINE

* WHERE APPLICABLE, DOCUMENTED AND CALCULATED AREAS HAVE BEEN ROUNDED TO ITS NEXT SIGNIFICANT DIGIT.

** LENGTH AND WIDTH DIMENSIONS FOR COMPLEX SHAPES HAVE BEEN SIMPLIFIED TO ILLUSTRATE ONLY LARGEST OVERALL DIMENSION RESPECTIVELY. AREA DOCUMENTED IS THE EXACT AREA OF THE COMPLEX SHAPE

*** ELECTRICAL DEDUCTIONS ARE ONLY FOR ELECTRICAL RISERS. AND CLOSETS. NO DEDUCTIONS TAKEN FOR TELEPHONE CLOSETS

10TH INTERMEDIATE 1 FLOOR DEDUCTIONS					
ZONE C5-1					
USE	TYPE	No.	LENGTH	WIDTH	AREA (SF)
RESIDENTIAL	M	10.1	4' - 10"	494' - 5"	2,371.4
RESIDENTIAL	O	10.2	15' - 8"	306' - 8"	4,816.6
RESIDENTIAL	O	10.3	9' - 1"	13' - 4"	121.8
RESIDENTIAL	O	10.4	5' - 1"	14' - 7"	74.2
RESIDENTIAL	M	10.5	3' - 0"	4' - 0"	12.0
RESIDENTIAL	M	10.6	4' - 2"	4' - 2"	17.0
RESIDENTIAL	M	10.7	3' - 0"	3' - 0"	9.0
RESIDENTIAL	M	10.8	4' - 6"	5' - 0"	22.5
RESIDENTIAL	M	10.9	4' - 2"	4' - 2"	17.4
SUBTOTAL					7,461.8

10TH INTERMEDIATE 1 FLOOR DEDUCTIONS					
ZONE C5-3 MID					
USE	TYPE	No.	LENGTH	WIDTH	AREA (SF)
RESIDENTIAL	M	10.10	1' - 9"	323' - 4"	555.4
RESIDENTIAL	O	10.11	1' - 6"	24' - 8"	36.9
RESIDENTIAL	O	10.12	17' - 0"	180' - 5"	3,061.8
RESIDENTIAL	M	10.13	4' - 0"	4' - 6"	18.0
RESIDENTIAL	M	10.14	4' - 2"	4' - 2"	17.4
SUBTOTAL					3,689.5

10TH INTERMEDIATE 1 FLOOR AREA CALCULATIONS				
ZONE C5-1				
USE	No.	*GFA	*DEDUCTIONS	*ZFA (SF)
RESIDENTIAL		7,462	7,462	0
TOTAL		7,462	7,462	0

10TH INTERMEDIATE 1 FLOOR AREA CALCULATIONS			
ZONE C5-1 AND C5-3 MID			
USE	*GFA	*DEDUCTIONS	*ZFA (SF)
RESIDENTIAL	11,151	11,151	0
TOTAL	11,151	11,151	0

10TH INTERMEDIATE 1 FLOOR AREA CALCULATIONS				
ZONE C5-3 MID				
USE	No.	*GFA	*DEDUCTIONS	*ZFA (SF)
RESIDENTIAL		3,690	3,690	0
TOTAL		3,690	3,690	0

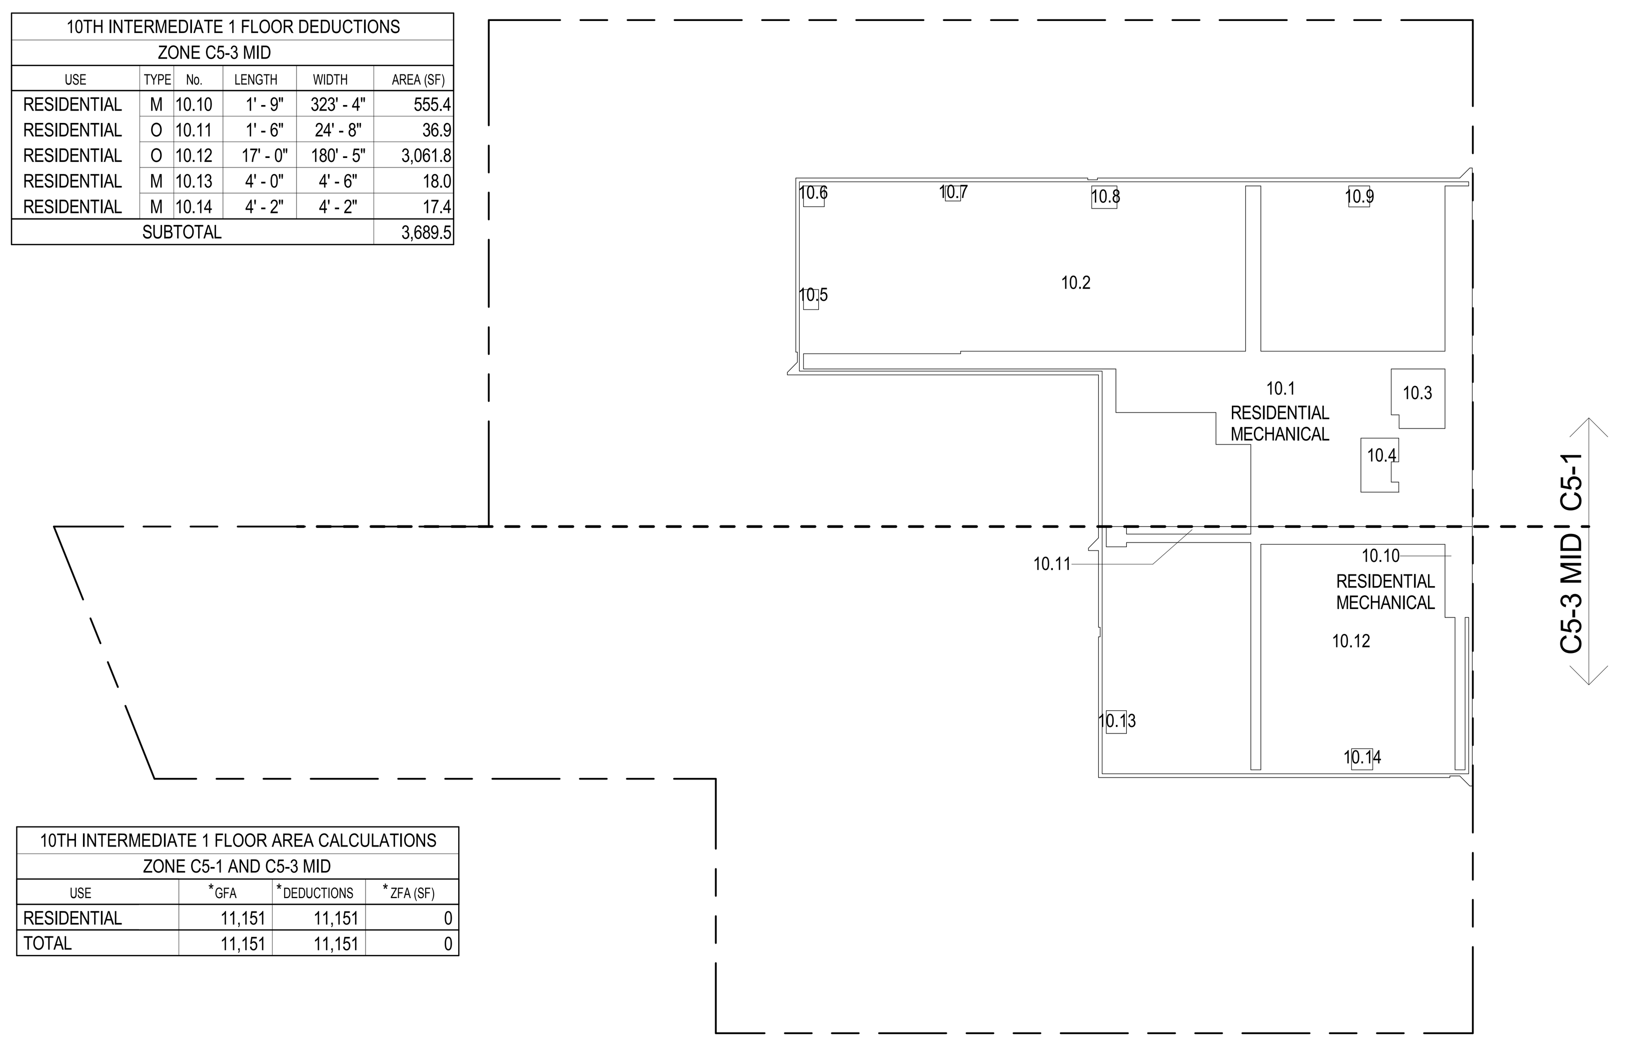

10TH FLOOR INTER 1 (MFD:17TH FLOOR) GROSS FLOOR AREA PLAN AND DEDUCTIONS (2)
3/64" = 1'-0"

10TH INTERMEDIATE 2 FLOOR DEDUCTIONS					
ZONE C5-1					
USE	TYPE	No.	LENGTH	WIDTH	AREA (SF)
RESIDENTIAL	M	10.1	4' - 9"	517' - 1"	2,444.3
RESIDENTIAL	O	10.2	17' - 6"	31' - 2"	546.9
RESIDENTIAL	O	10.3	9' - 1"	13' - 4"	121.8
RESIDENTIAL	O	10.4	5' - 1"	14' - 7"	74.2
RESIDENTIAL	M	10.5	3' - 0"	4' - 0"	12.0
RESIDENTIAL	M	10.6	4' - 2"	4' - 2"	17.0
RESIDENTIAL	M	10.7	3' - 0"	3' - 0"	9.0
RESIDENTIAL	M	10.8	4' - 6"	5' - 0"	22.5
RESIDENTIAL	M	10.9	4' - 2"	4' - 2"	17.5
RESIDENTIAL	O	10.10	15' - 1"	278' - 9"	4,196.7
SUBTOTAL					7,461.8

10TH INTERMEDIATE 2 FLOOR DEDUCTIONS					
ZONE C5-3 MID					
USE	TYPE	No.	LENGTH	WIDTH	AREA (SF)
RESIDENTIAL	M	10.11	1' - 10"	324' - 8"	583.6
RESIDENTIAL	O	10.12	1' - 6"	24' - 8"	36.9
RESIDENTIAL	O	10.13	16' - 8"	182' - 2"	3,033.6
RESIDENTIAL	M	10.14	4' - 0"	4' - 6"	18.0
RESIDENTIAL	M	10.15	4' - 2"	4' - 2"	17.4
SUBTOTAL					3,689.5

10TH INTERMEDIATE 2 FLOOR AREA CALCULATIONS				
ZONE C5-1				
USE	No.	*GFA	*DEDUCTIONS	*ZFA (SF)
RESIDENTIAL		7,462	7,462	0
TOTAL		7,462	7,462	0

10TH INTERMEDIATE 2 FLOOR AREA CALCULATIONS			
ZONE C5-1 AND C5-3 MID			
USE	*GFA	*DEDUCTIONS	*ZFA (SF)
RESIDENTIAL	11,151	11,151	0
TOTAL	11,151	11,151	0

10TH INTERMEDIATE 2 FLOOR AREA CALCULATIONS				
ZONE C5-3 MID				
USE	No.	*GFA	*DEDUCTIONS	*ZFA (SF)
RESIDENTIAL		3,690	3,690	0
TOTAL		3,690	3,690	0

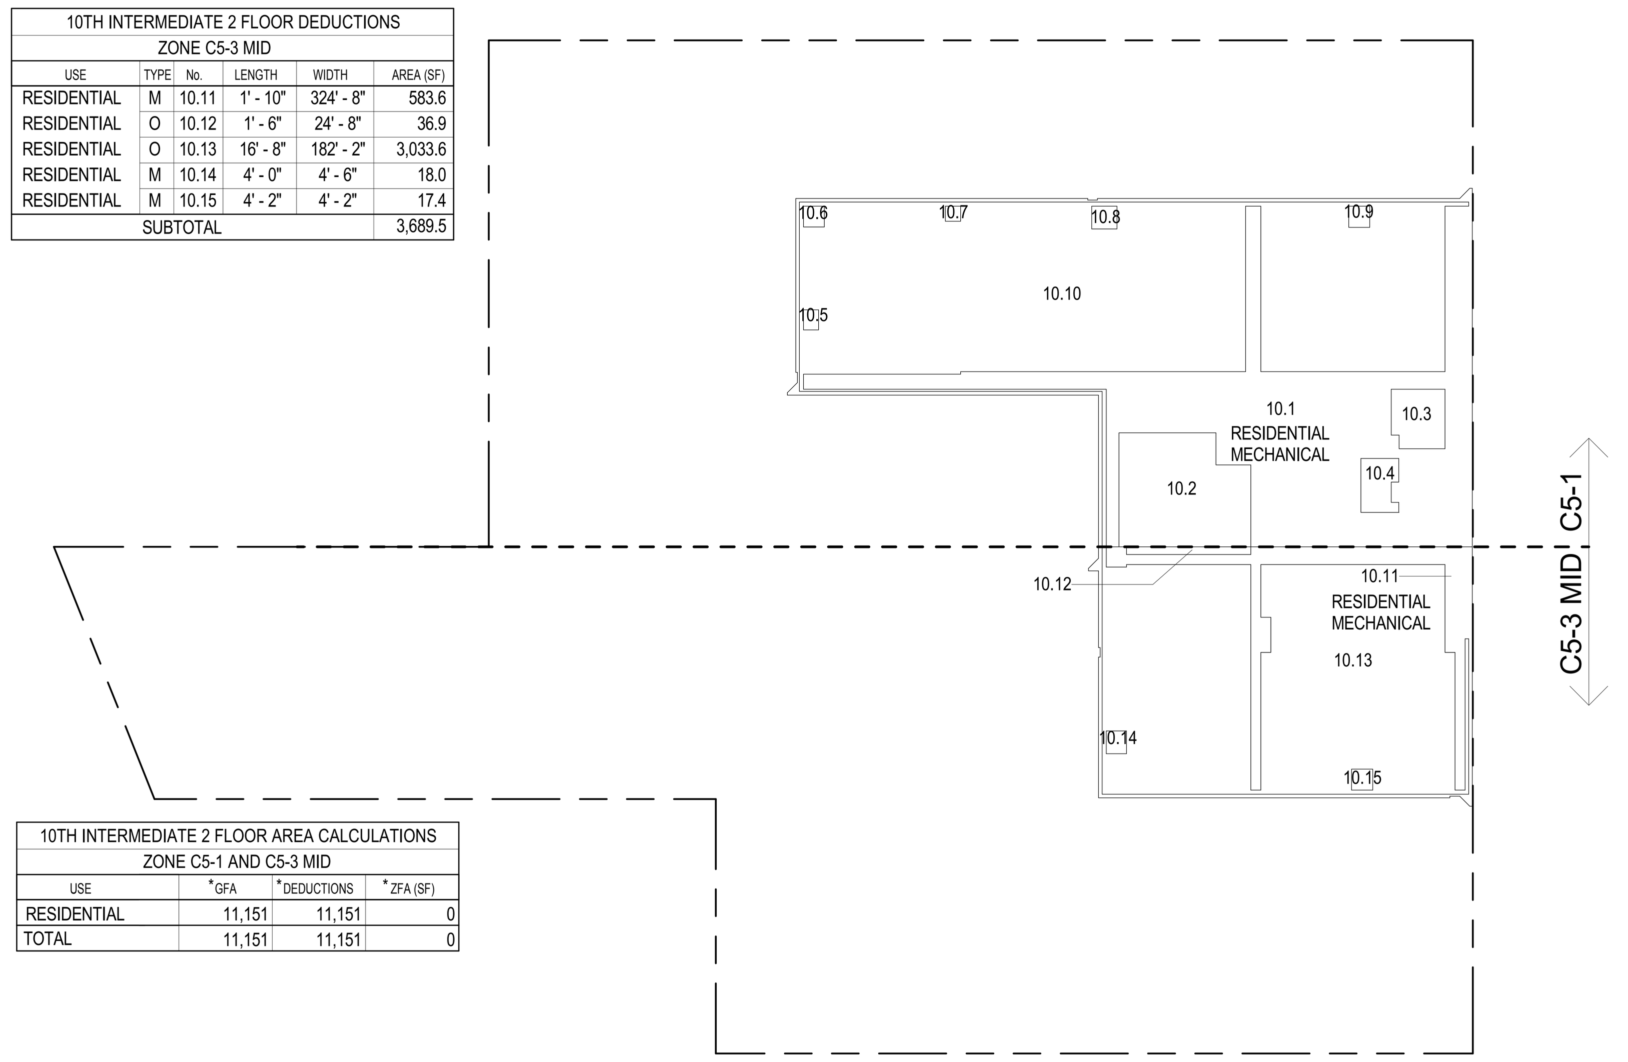

10TH FLOOR INTER 2 (MFD:18TH FLOOR) GROSS FLOOR AREA PLAN AND DEDUCTIONS (3)
3/64" = 1'-0"

CD PROGRESS ISSUE 1

DEPT OF BLDGS 121328205 Job Number
ES779439568 Scan Code

KEY PLAN:

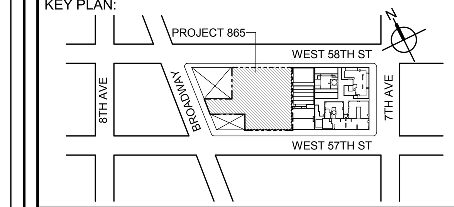

PROJECT NORTH
TRUE NORTH

DEVELOPER:
EXTELL DEVELOPMENT COMPANY
805 THIRD AVENUE, 7TH FLOOR
New York, NY 10022 USA
TEL: 212 712 6000 FAX: 212 712 6100

DESIGN ARCHITECT: Base Building Shell & Core
ADRIAN SMITH + GORDON GILL ARCHITECTURE
111 WEST MONROE STREET SUITE 2300
CHICAGO IL 60603
TEL: 312 920 1888 FAX: 312 920 1775

ARCHITECT OF RECORD: Base Building Shell & Core
AAI ARCHITECTS, P.C.
401 Wellington St. W., 3rd Floor
Toronto, ON M5V 1E7 Canada
TEL: 416 967 1500 FAX: 416 967 7150

STRUCTURAL ENGINEERS:
WSP CANTOR SEINUK
228 EAST 45th Street
New York, NY 10017 USA
TEL: 212 687 9888 FAX: 646 487 5501

MEP ENGINEERS:
AKF GROUP
1501 Broadway
New York, NY 10036 USA
TEL: 212 354 5656 FAX: 212 354 5668

GEOTECHNICAL ENGINEERS:
Langan Engineering & Environmental Services
21 Penn Plaza - 360 West 31st Street, 8th Floor
New York, NY 10001-2727
TEL: 212 479 5400 FAX: 212 479 5444

CODE CONSULTANTS:
Construction Consulting Associates
100 Church Street
New York, NY 10007
TEL: 212 385 1818 FAX: 212 385 1911

CURTAINWALL CONSULTANT:
AJLP Consulting
40 Worth Street. Suite 826
New York, NY 10013
TEL: 212 757 5659 FAX: 646 219 8508

LANDMARK/PRESERVATION CONSULTANT:
Higgins Quasebarth & Partners LLC
11 Hanover Square, 16th Floor
New York, NY 1005
TEL: 212 274 9468 FAX: 646 274 9380

LANDMARK/PRESERVATION CONSULTANT:
Jan Hird Pokorny Associates, Inc.
39 West 37th Street, 12A
New York, NY 10018
TEL: 212 759 6462 FAX: 212 759 6540

No.	DESCRIPTION:	DATE:
1	D.O.B. SUBMISSION	05 DEC 14
2	D.O.B. SUBMISSION	18 FEB 15
	D.O.B. SUBMISSION	27 APR 14
	D.O.B. AMENDMENT 2	21 SEP 15

0 10' - 8" 21' - 4" 42' - 8"

DOB SUBMISSION

Discrepancies must be reported immediately to the Architect before proceeding. Only figured dimensions are to be used. Contractors must check all dimensions on site. This drawing is protected by copyright.

ALL DIMENSIONS ARE SHOWN IN IMPERIAL.

CONSULTANT:
AAI ARCHITECTS, P.C.

PROJECT:
217 WEST 57TH STREET
NEW YORK, NY

DRAWING TITLE:
ZONING FLOOR AREA PLAN AND DEDUCTIONS
10TH, 10TH INTER 1, 10TH INTER 2, 11TH, 12TH FLOOR

SEAL & SIGNATURE: REGISTERED ARCHITECT WIEPKE DAVID JANSEN No. 028881 STATE OF NEW YORK

DATE:	05 DEC 14
PROJECT No:	1216-00
DRAWN: Author	REV: 2
CHK: Checker	
SCALE: 3/64" = 1'-0"	
DWG No:	Z-012.01
DOB PAGE No:	13 of 569

DOB EMPLOYEE STAMP:
DOB B-SCAN:

36" x 48" Arch E -SHEET SIZE
FILE NAME: C:\Revit Local Files\AAI-TWR-ZONING-CD_ipedlarim.rvt
PLOT DATE: 9/22/2015 6:05:54 PM

36" x 48" Arch E -SHEET SIZE

13TH FLOOR AREA CALCULATIONS				
ZONE C5-1				
USE	No.	*GFA	*DEDUCTIONS	*ZFA (SF)
RESIDENTIAL		9,401	1,056	8,345
TOTAL		9,401	1,056	8,345

13TH FLOOR DEDUCTIONS					
ZONE C5-1					
USE	TYPE	No.	LENGTH	WIDTH	AREA (SF)
RESIDENTIAL	E	13.1	2' - 6"	4' - 7"	11.6
RESIDENTIAL	ST	13.2	0' - 8"	12' - 1"	8.0
RESIDENTIAL	M	13.3	3' - 2"	6' - 11"	22.0
RESIDENTIAL	M	13.4	2' - 7"	7' - 11"	20.1
RESIDENTIAL	M	13.5	3' - 5"	3' - 8"	12.5
RESIDENTIAL	ST	13.6	0' - 8"	7' - 2"	4.8
RESIDENTIAL	ST	13.7	0' - 8"	12' - 1"	8.0
RESIDENTIAL	M	13.8	4' - 3"	8' - 10"	37.4
RESIDENTIAL	M	13.9	3' - 3"	5' - 0"	16.3
RESIDENTIAL	M	13.10	0' - 3"	1' - 2"	0.3
RESIDENTIAL	M	13.11	4' - 5"	4' - 8"	20.6
RESIDENTIAL	M	13.12	2' - 6"	3' - 11"	9.7
RESIDENTIAL	E	13.13	5' - 0"	6' - 11"	34.3
RESIDENTIAL	M	13.14	1' - 3"	3' - 10"	4.8
RESIDENTIAL	M	13.15	4' - 9"	4' - 10"	22.9
RESIDENTIAL	M	13.16	2' - 9"	3' - 1"	8.4
RESIDENTIAL	M	13.17	4' - 6"	5' - 2"	23.3
RESIDENTIAL	M	13.18	1' - 10"	3' - 0"	5.4
RESIDENTIAL	M	13.19	1' - 3"	3' - 11"	4.9
RESIDENTIAL	M	13.20	2' - 5"	4' - 0"	9.6
RESIDENTIAL	M	13.21	4' - 8"	5' - 3"	24.3
RESIDENTIAL	M	13.22	4' - 8"	4' - 11"	23.0
RESIDENTIAL	M	13.23	3' - 1"	4' - 7"	13.9
RESIDENTIAL	M	13.24	1' - 1"	3' - 10"	4.2
RESIDENTIAL	M	13.25	2' - 3"	3' - 1"	7.0
RESIDENTIAL	M	13.26	2' - 1"	4' - 8"	9.9
RESIDENTIAL	M	13.27	1' - 7"	1' - 10"	2.9
RESIDENTIAL	M	13.28	1' - 9"	3' - 2"	5.5
RESIDENTIAL	ST	13.29	0' - 9"	8' - 1"	5.9
RESIDENTIAL	ST	13.30	0' - 8"	6' - 9"	4.5
RESIDENTIAL	ST	13.31	0' - 8"	16' - 5"	11.0
RESIDENTIAL	ST	13.32	0' - 8"	16' - 5"	11.0
RESIDENTIAL	M	13.33	0' - 5"	0' - 8"	0.3
RESIDENTIAL	M	13.34	2' - 3"	2' - 4"	5.2
RESIDENTIAL	M	13.35	4' - 8"	7' - 8"	35.7
SUBTOTAL					

13TH FLOOR DEDUCTIONS					
ZONE C5-1					
USE	TYPE	No.	LENGTH	WIDTH	AREA (SF)
RESIDENTIAL	M	13.36	1' - 5"	3' - 5"	4.9
RESIDENTIAL	M	13.37	1' - 1"	3' - 2"	3.4
RESIDENTIAL	M	13.38	2' - 11"	3' - 9"	11.1
RESIDENTIAL	M	13.39	3' - 0"	4' - 0"	11.8
RESIDENTIAL	M	13.40	1' - 7"	2' - 9"	4.3
RESIDENTIAL	P	13.41	1' - 5"	10' - 9"	14.8
RESIDENTIAL	P	13.42	1' - 0"	5' - 10"	5.8
RESIDENTIAL	P	13.43	0' - 9"	7' - 2"	5.6
RESIDENTIAL	P	13.44	1' - 6"	10' - 0"	15.3
RESIDENTIAL	P	13.45	0' - 11"	3' - 6"	3.2
RESIDENTIAL	P	13.46	1' - 0"	5' - 7"	5.6
RESIDENTIAL	P	13.47	1' - 0"	2' - 10"	2.8
RESIDENTIAL	P	13.48	1' - 1"	7' - 0"	7.6
RESIDENTIAL	P	13.49	1' - 3"	3' - 0"	3.7
RESIDENTIAL	P	13.50	1' - 0"	5' - 11"	6.0
RESIDENTIAL	P	13.51	0' - 9"	6' - 4"	4.7
RESIDENTIAL	P	13.52	1' - 6"	2' - 11"	4.4
RESIDENTIAL	P	13.53	0' - 11"	6' - 2"	5.4
RESIDENTIAL	P	13.54	1' - 3"	11' - 5"	14.2
RESIDENTIAL	P	13.55	1' - 0"	5' - 10"	5.8
RESIDENTIAL	P	13.56	1' - 2"	6' - 2"	7.4
RESIDENTIAL	M	13.57	2' - 8"	3' - 1"	8.2
RESIDENTIAL	P	13.58	1' - 8"	5' - 2"	8.8
RESIDENTIAL	P	13.59	1' - 0"	7' - 2"	7.2
RESIDENTIAL	P	13.60	1' - 0"	4' - 3"	4.2
RESIDENTIAL	M	13.61	1' - 1"	1' - 8"	1.8
RESIDENTIAL	P	13.62	0' - 7"	4' - 9"	2.7
RESIDENTIAL	M	13.63	1' - 3"	1' - 9"	2.2
RESIDENTIAL	P	13.64	0' - 9"	3' - 3"	2.4
RESIDENTIAL	P	13.65	0' - 8"	2' - 3"	1.6
RESIDENTIAL	P	13.66	0' - 7"	3' - 1"	1.8
RESIDENTIAL	O	13.67	13' - 11"	26' - 2"	363.6
RESIDENTIAL	E	13.68	1' - 7"	4' - 3"	6.8
RESIDENTIAL	M	13.69	2' - 5"	5' - 0"	11.9
RESIDENTIAL	P	13.70	1' - 9"	3' - 5"	6.0
RESIDENTIAL	P	13.71	3' - 3"	6' - 9"	22.2
RESIDENTIAL	M	13.72	2' - 3"	3' - 3"	7.4
SUBTOTAL					1,055.8

13TH FLOOR AREA CALCULATIONS				
ZONE C5-3 MID				
USE	No.	*GFA	*DEDUCTIONS	*ZFA (SF)
RESIDENTIAL		4,244	1,040	3,204
TOTAL		4,244	1,040	3,204

13TH FLOOR DEDUCTIONS					
ZONE C5-3 MID					
USE	TYPE	No.	LENGTH	WIDTH	AREA (SF)
RESIDENTIAL	ST	13.73	0' - 8"	7' - 2"	4.8
RESIDENTIAL	ST	13.74	0' - 8"	1' - 6"	1.0
RESIDENTIAL	ST	13.75	0' - 8"	1' - 6"	1.0
RESIDENTIAL	M	13.76	2' - 7"	3' - 4"	8.7
RESIDENTIAL	M	13.77	1' - 4"	3' - 1"	4.1
RESIDENTIAL	M	13.78	3' - 3"	4' - 8"	15.2
RESIDENTIAL	M	13.79	0' - 5"	0' - 10"	0.4
RESIDENTIAL	M	13.80	4' - 7"	5' - 4"	24.4
RESIDENTIAL	M	13.81	1' - 1"	3' - 2"	3.4
RESIDENTIAL	M	13.82	1' - 5"	1' - 5"	2.0
RESIDENTIAL	M	13.83	5' - 0"	6' - 4"	31.5
RESIDENTIAL	M	13.84	2' - 2"	6' - 10"	14.8
RESIDENTIAL	M	13.85	1' - 7"	2' - 9"	4.4
RESIDENTIAL	P	13.86	0' - 10"	3' - 2"	2.7
RESIDENTIAL	P	13.87	1' - 0"	7' - 5"	7.4
RESIDENTIAL	P	13.88	1' - 0"	2' - 11"	2.9
RESIDENTIAL	P	13.89	1' - 1"	3' - 1"	3.4
RESIDENTIAL	P	13.90	1' - 0"	6' - 3"	6.3
RESIDENTIAL	P	13.91	0' - 7"	3' - 4"	1.8
RESIDENTIAL	P	13.92	1' - 2"	4' - 4"	4.9
RESIDENTIAL	P	13.93	1' - 1"	5' - 7"	6.1
RESIDENTIAL	M	13.94	2' - 2"	2' - 11"	6.2
RESIDENTIAL	P	13.95	1' - 0"	6' - 5"	6.4
RESIDENTIAL	M	13.96	1' - 4"	1' - 4"	1.8
RESIDENTIAL	M	13.97	3' - 5"	4' - 7"	15.6
RESIDENTIAL	O	13.98	1' - 6"	24' - 8"	36.9
RESIDENTIAL	O	13.99	11' - 9"	25' - 9"	302.9
RESIDENTIAL	M	13.100	0' - 5"	1' - 2"	0.5
RESIDENTIAL	O	13.101	5' - 4"	26' - 3"	140.4
RESIDENTIAL	O	13.102	9' - 2"	26' - 6"	243.2
RESIDENTIAL	O	13.103	5' - 6"	13' - 3"	72.9
RESIDENTIAL	O	13.104	5' - 7"	11' - 0"	61.9
SUBTOTAL					1,039.9

13TH FLOOR AREA CALCULATIONS			
ZONE C5-1 AND C5-3 MID			
USE	*GFA	*DEDUCTIONS	*ZFA (SF)
RESIDENTIAL	13,645	2,096	11,549
TOTAL	13,645	2,096	11,549

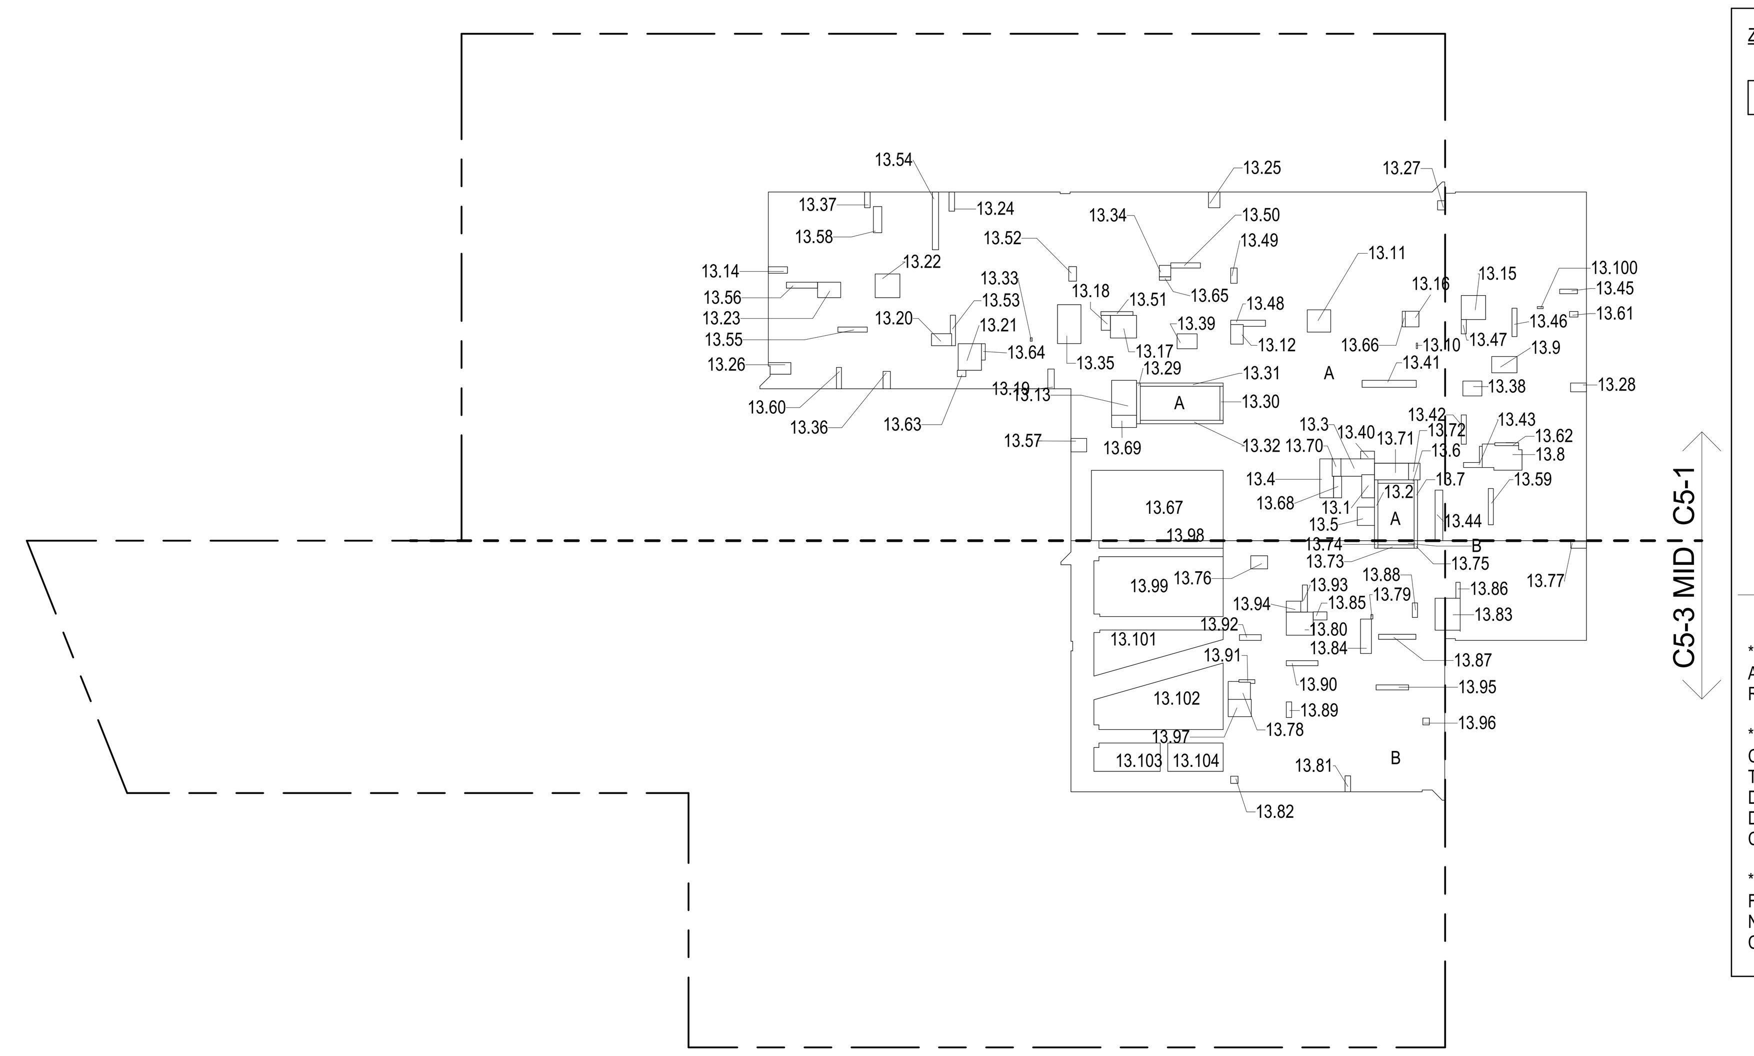

13TH FLOOR (MFD:32ND FLOOR) GROSS FLOOR AREA PLAN AND DEDUCTIONS 1
3/64" = 1'-0"

14TH FLOOR AREA CALCULATIONS				
ZONE C5-1				
USE	No.	*GFA	*DEDUCTIONS	*ZFA (SF)
RESIDENTIAL		9,401	703	8,698
TOTAL		9,401	703	8,698

14TH FLOOR DEDUCTIONS					
ZONE C5-1					
USE	TYPE	No.	LENGTH	WIDTH	AREA (SF)
RESIDENTIAL	E	14.1	2' - 6"	4' - 7"	11.6
RESIDENTIAL	ST	14.2	0' - 8"	12' - 1"	8.0
RESIDENTIAL	M	14.3	3' - 2"	6' - 11"	22.0
RESIDENTIAL	M	14.4	2' - 7"	7' - 11"	20.1
RESIDENTIAL	M	14.5	3' - 5"	3' - 8"	12.5
RESIDENTIAL	ST	14.6	0' - 8"	7' - 2"	4.8
RESIDENTIAL	ST	14.7	0' - 8"	12' - 1"	8.0
RESIDENTIAL	M	14.8	4' - 2"	7' - 10"	33.0
RESIDENTIAL	M	14.9	3' - 3"	5' - 0"	16.1
RESIDENTIAL	M	14.10	0' - 3"	1' - 2"	0.3
RESIDENTIAL	M	14.11	4' - 5"	4' - 8"	20.6
RESIDENTIAL	M	14.12	2' - 6"	3' - 11"	9.7
RESIDENTIAL	E	14.13	5' - 0"	6' - 11"	34.3
RESIDENTIAL	M	14.14	1' - 3"	3' - 10"	4.8
RESIDENTIAL	M	14.15	4' - 8"	4' - 10"	22.7
RESIDENTIAL	M	14.16	2' - 9"	3' - 1"	8.4
RESIDENTIAL	M	14.17	4' - 6"	5' - 2"	23.3
RESIDENTIAL	M	14.18	1' - 10"	3' - 0"	5.4
RESIDENTIAL	M	14.19	1' - 3"	3' - 11"	4.9
RESIDENTIAL	M	14.20	2' - 5"	4' - 0"	9.6
RESIDENTIAL	M	14.21	4' - 8"	5' - 3"	24.3
RESIDENTIAL	M	14.22	4' - 8"	4' - 11"	23.0
RESIDENTIAL	M	14.23	3' - 1"	4' - 7"	13.9
RESIDENTIAL	M	14.24	1' - 1"	3' - 10"	4.2
RESIDENTIAL	M	14.25	2' - 5"	3' - 1"	7.5
RESIDENTIAL	M	14.26	1' - 1"	4' - 2"	4.5
RESIDENTIAL	M	14.27	1' - 10"	1' - 10"	3.4
RESIDENTIAL	M	14.28	1' - 9"	3' - 2"	5.5
RESIDENTIAL	ST	14.29	0' - 9"	8' - 1"	5.9
RESIDENTIAL	ST	14.30	0' - 8"	6' - 9"	4.5
RESIDENTIAL	ST	14.31	0' - 8"	16' - 5"	11.0
RESIDENTIAL	ST	14.32	0' - 8"	16' - 5"	11.0
RESIDENTIAL	M	14.33	0' - 5"	0' - 8"	0.3
RESIDENTIAL	M	14.34	2' - 3"	2' - 4"	5.2
RESIDENTIAL	M	14.35	4' - 8"	7' - 8"	35.7
SUBTOTAL					

14TH FLOOR DEDUCTIONS					
ZONE C5-1					
USE	TYPE	No.	LENGTH	WIDTH	AREA (SF)
RESIDENTIAL	M	14.36	1' - 7"	3' - 5"	5.5
RESIDENTIAL	M	14.37	1' - 1"	3' - 2"	3.4
RESIDENTIAL	M	14.38	2' - 11"	3' - 9"	11.1
RESIDENTIAL	M	14.39	3' - 0"	4' - 0"	11.8
RESIDENTIAL	M	14.40	1' - 7"	2' - 9"	4.3
RESIDENTIAL	P	14.41	1' - 5"	10' - 9"	14.8
RESIDENTIAL	P	14.42	1' - 0"	5' - 10"	5.8
RESIDENTIAL	P	14.43	0' - 9"	7' - 1"	5.5
RESIDENTIAL	P	14.44	1' - 6"	10' - 0"	15.3
RESIDENTIAL	P	14.45	0' - 9"	5' - 1"	3.7
RESIDENTIAL	P	14.46	1' - 0"	5' - 7"	5.6
RESIDENTIAL	P	14.47	1' - 0"	2' - 10"	2.8
RESIDENTIAL	P	14.48	1' - 1"	7' - 0"	7.6
RESIDENTIAL	P	14.49	1' - 3"	3' - 0"	3.7
RESIDENTIAL	P	14.50	1' - 0"	5' - 11"	6.0
RESIDENTIAL	P	14.51	0' - 9"	6' - 4"	4.7
RESIDENTIAL	P	14.52	1' - 6"	2' - 11"	4.4
RESIDENTIAL	P	14.53	0' - 11"	6' - 2"	5.4
RESIDENTIAL	P	14.54	1' - 3"	11' - 5"	14.2
RESIDENTIAL	P	14.55	1' - 0"	5' - 10"	5.8
RESIDENTIAL	P	14.56	1' - 1"	6' - 2"	6.5
RESIDENTIAL	M	14.57	2' - 6"	3' - 1"	7.7
RESIDENTIAL	M	14.58	4' - 8"	4' - 11"	23.0
RESIDENTIAL	P	14.59	1' - 0"	5' - 2"	5.2
RESIDENTIAL	P	14.60	1' - 0"	7' - 2"	7.2
RESIDENTIAL	P	14.61	1' - 0"	4' - 3"	4.2
RESIDENTIAL	M	14.62	1' - 1"	3' - 4"	3.6
RESIDENTIAL	P	14.63	0' - 7"	4' - 6"	2.5
RESIDENTIAL	M	14.64	1' - 3"	1' - 9"	2.2
RESIDENTIAL	P	14.65	0' - 9"	3' - 3"	2.4
RESIDENTIAL	P	14.66	0' - 8"	2' - 3"	1.6
RESIDENTIAL	P	14.67	0' - 7"	3' - 1"	1.8
RESIDENTIAL	E	14.68	1' - 5"	4' - 3"	6.1
RESIDENTIAL	M	14.69	2' - 5"	5' - 0"	11.9
RESIDENTIAL	P	14.70	1' - 9"	3' - 5"	6.0
RESIDENTIAL	P	14.71	3' - 3"	6' - 9"	22.2
RESIDENTIAL	M	14.72	2' - 3"	3' - 3"	7.4
SUBTOTAL					703.2

14TH FLOOR AREA CALCULATIONS				
ZONE C5-3 MID				
USE	No.	*GFA	*DEDUCTIONS	*ZFA (SF)
RESIDENTIAL		4,244	273	3,970
TOTAL		4,244	273	3,970

14TH FLOOR DEDUCTIONS					
ZONE C5-3 MID					
USE	TYPE	No.	LENGTH	WIDTH	AREA (SF)
RESIDENTIAL	ST	14.73	0' - 8"	7' - 2"	4.8
RESIDENTIAL	ST	14.74	0' - 8"	1' - 6"	1.0
RESIDENTIAL	ST	14.75	0' - 8"	1' - 6"	1.0
RESIDENTIAL	M	14.76	2' - 7"	3' - 4"	8.7
RESIDENTIAL	M	14.77	1' - 4"	3' - 1"	4.1
RESIDENTIAL	M	14.78	3' - 3"	4' - 8"	15.2
RESIDENTIAL	M	14.79	0' - 5"	0' - 10"	0.4
RESIDENTIAL	M	14.80	4' - 7"	5' - 4"	24.4
RESIDENTIAL	M	14.81	1' - 1"	3' - 2"	3.4
RESIDENTIAL	M	14.82	1' - 0"	3' - 5"	3.4
RESIDENTIAL	M	14.83	5' - 0"	6' - 7"	32.7
RESIDENTIAL	M	14.84	2' - 2"	6' - 10"	14.8
RESIDENTIAL	M	14.85	1' - 7"	2' - 8"	4.3
RESIDENTIAL	P	14.86	0' - 10"	3' - 2"	2.7
RESIDENTIAL	P	14.87	1' - 0"	7' - 5"	7.4
RESIDENTIAL	P	14.88	1' - 6"	2' - 11"	4.3
RESIDENTIAL	P	14.89	1' - 1"	3' - 1"	3.4
RESIDENTIAL	P	14.90	1' - 0"	6' - 3"	6.3
RESIDENTIAL	P	14.91	0' - 7"	3' - 4"	1.8
RESIDENTIAL	P	14.92	1' - 2"	4' - 4"	4.9
RESIDENTIAL	P	14.93	1' - 1"	5' - 5"	5.8
RESIDENTIAL	P	14.94	1' - 1"	6' - 4"	6.7
RESIDENTIAL	M	14.95	4' - 7"	4' - 10"	22.1
RESIDENTIAL	M	14.96	4' - 9"	4' - 10"	22.8
RESIDENTIAL	P	14.97	0' - 11"	3' - 0"	2.8
RESIDENTIAL	P	14.98	1' - 2"	3' - 7"	4.1
RESIDENTIAL	P	14.99	0' - 6"	6' - 1"	3.1
RESIDENTIAL	M	14.100	2' - 2"	2' - 4"	5.0
RESIDENTIAL	M	14.101	1' - 2"	3' - 2"	3.7
RESIDENTIAL	M	14.102	1' - 0"	3' - 3"	3.2
RESIDENTIAL	P	14.103	1' - 0"	6' - 5"	6.4
RESIDENTIAL	P	14.104	0' - 11"	6' - 8"	6.1
RESIDENTIAL	P	14.105	1' - 0"	6' - 6"	6.5
RESIDENTIAL	M	14.106	1' - 7"	4' - 1"	6.3
SUBTOTAL					

14TH FLOOR AREA CALCULATIONS			
ZONE C5-1 AND C5-3 MID			
USE	*GFA	*DEDUCTIONS	*ZFA (SF)
RESIDENTIAL	13,645	977	12,668
TOTAL	13,645	977	12,668

14TH FLOOR DEDUCTIONS					
ZONE C5-3 MID					
USE	TYPE	No.	LENGTH	WIDTH	AREA (SF)
RESIDENTIAL	M	14.107	1' - 10"	2' - 1"	3.8
RESIDENTIAL	M	14.108	3' - 5"	4' - 7"	15.6
RESIDENTIAL	M	14.109	0' - 5"	1' - 2"	0.5
SUBTOTAL					273.5

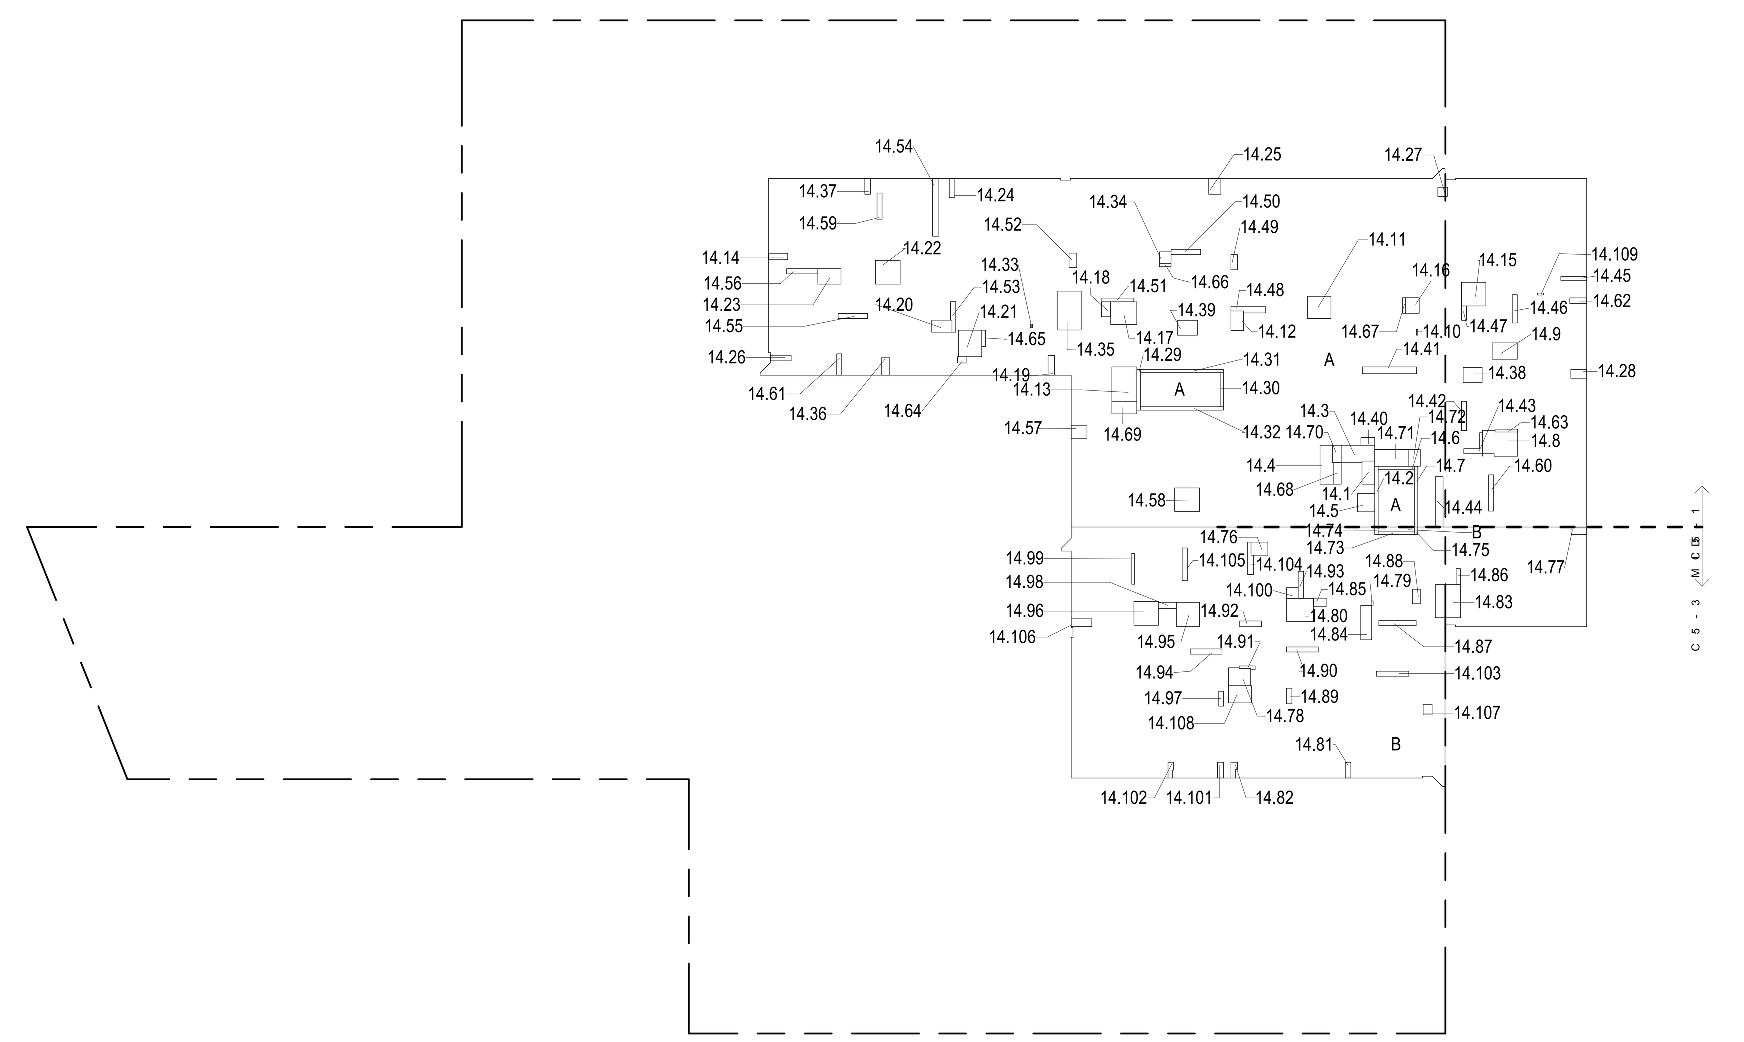

14TH FLOOR (MFD:33RD FLOOR) GROSS FLOOR AREA PLAN AND DEDUCTIONS 2
3/64" = 1'-0"

15TH FLOOR AREA CALCULATIONS				
ZONE C5-1				
USE	No.	*GFA	*DEDUCTIONS	*ZFA (SF)
RESIDENTIAL		9,401	703	8,698
TOTAL		9,401	703	8,698

15TH FLOOR DEDUCTIONS					
ZONE C5-1					
USE	TYPE	No.	LENGTH	WIDTH	AREA (SF)
RESIDENTIAL	E	15.1	2' - 6"	4' - 7"	11.6
RESIDENTIAL	ST	15.2	0' - 8"	12' - 1"	8.0
RESIDENTIAL	M	15.3	3' - 2"	6' - 11"	22.0
RESIDENTIAL	M	15.4	2' - 7"	7' - 11"	20.1
RESIDENTIAL	M	15.5	3' - 5"	3' - 8"	12.5
RESIDENTIAL	ST	15.6	0' - 8"	7' - 2"	4.8
RESIDENTIAL	ST	15.7	0' - 8"	12' - 1"	8.0
RESIDENTIAL	M	15.8	4' - 2"	7' - 10"	33.0
RESIDENTIAL	M	15.9	3' - 3"	5' - 0"	16.1
RESIDENTIAL	M	15.10	0' - 3"	1' - 2"	0.3
RESIDENTIAL	M	15.11	4' - 5"	4' - 8"	20.6
RESIDENTIAL	M	15.12	2' - 6"	3' - 11"	9.7
RESIDENTIAL	E	15.13	5' - 0"	6' - 11"	34.3
RESIDENTIAL	M	15.14	1' - 3"	3' - 10"	4.8
RESIDENTIAL	M	15.15	4' - 8"	4' - 10"	22.7
RESIDENTIAL	M	15.16	2' - 9"	3' - 1"	8.4
RESIDENTIAL	M	15.17	4' - 6"	5' - 2"	23.3
RESIDENTIAL	M	15.18	1' - 10"	3' - 0"	5.4
RESIDENTIAL	M	15.19	1' - 3"	3' - 11"	4.9
RESIDENTIAL	M	15.20	2' - 5"	4' - 0"	9.6
RESIDENTIAL	M	15.21	4' - 8"	5' - 3"	24.3
RESIDENTIAL	M	15.22	4' - 8"	4' - 11"	23.0
RESIDENTIAL	M	15.23	3' - 1"	4' - 7"	13.9
RESIDENTIAL	M	15.24	1' - 1"	3' - 10"	4.2
RESIDENTIAL	M	15.25	2' - 5"	3' - 1"	7.5
RESIDENTIAL	M	15.26	1' - 1"	4' - 2"	4.5
RESIDENTIAL	M	15.27	1' - 10"	1' - 10"	3.4
RESIDENTIAL	M	15.28	1' - 9"	3' - 2"	5.5
RESIDENTIAL	ST	15.29	0' - 9"	8' - 1"	5.9
RESIDENTIAL	ST	15.30	0' - 8"	6' - 9"	4.5
RESIDENTIAL	ST	15.31	0' - 8"	16' - 5"	11.0
RESIDENTIAL	ST	15.32	0' - 8"	16' - 5"	11.0
RESIDENTIAL	M	15.33	0' - 5"	0' - 8"	0.3
RESIDENTIAL	M	15.34	2' - 3"	2' - 4"	5.2
RESIDENTIAL	M	15.35	4' - 8"	7' - 8"	35.7
SUBTOTAL					

15TH FLOOR DEDUCTIONS					
ZONE C5-1					
USE	TYPE	No.	LENGTH	WIDTH	AREA (SF)
RESIDENTIAL	M	15.36	1' - 7"	3' - 5"	5.5
RESIDENTIAL	M	15.37	1' - 1"	3' - 2"	3.4
RESIDENTIAL	M	15.38	2' - 11"	3' - 9"	11.1
RESIDENTIAL	M	15.39	3' - 0"	4' - 0"	11.8
RESIDENTIAL	M	15.40	1' - 7"	2' - 9"	4.3
RESIDENTIAL	P	15.41	1' - 5"	10' - 9"	14.8
RESIDENTIAL	P	15.42	1' - 0"	5' - 10"	5.8
RESIDENTIAL	P	15.43	0' - 9"	7' - 1"	5.5
RESIDENTIAL	P	15.44	1' - 6"	10' - 0"	15.3
RESIDENTIAL	P	15.45	0' - 9"	5' - 1"	3.7
RESIDENTIAL	P	15.46	1' - 0"	5' - 7"	5.6
RESIDENTIAL	P	15.47	1' - 0"	2' - 10"	2.8
RESIDENTIAL	P	15.48	1' - 1"	7' - 0"	7.6
RESIDENTIAL	P	15.49	1' - 3"	3' - 0"	3.7
RESIDENTIAL	P	15.50	1' - 0"	5' - 11"	6.0
RESIDENTIAL	P	15.51	0' - 9"	6' - 4"	4.7
RESIDENTIAL	P	15.52	1' - 6"	2' - 11"	4.4
RESIDENTIAL	P	15.53	0' - 11"	6' - 2"	5.4
RESIDENTIAL	P	15.54	1' - 3"	11' - 5"	14.2
RESIDENTIAL	P	15.55	1' - 0"	5' - 10"	5.8
RESIDENTIAL	P	15.56	1' - 1"	6' - 2"	6.5
RESIDENTIAL	M	15.57	2' - 6"	3' - 1"	7.7
RESIDENTIAL	M	15.58	4' - 8"	4' - 11"	23.0
RESIDENTIAL	P	15.59	1' - 0"	5' - 2"	5.2
RESIDENTIAL	P	15.60	1' - 0"	7' - 2"	7.2
RESIDENTIAL	P	15.61	1' - 0"	4' - 3"	4.2
RESIDENTIAL	M	15.62	1' - 1"	3' - 4"	3.6
RESIDENTIAL	P	15.63	0' - 7"	4' - 6"	2.5
RESIDENTIAL	M	15.64	1' - 3"	1' - 9"	2.2
RESIDENTIAL	P	15.65	0' - 9"	3' - 3"	2.4
RESIDENTIAL	P	15.66	0' - 8"	2' - 3"	1.6
RESIDENTIAL	P	15.67	0' - 7"	3' - 1"	1.8
RESIDENTIAL	E	15.68	1' - 5"	4' - 3"	6.1
RESIDENTIAL	M	15.69	2' - 5"	5' - 0"	11.9
RESIDENTIAL	P	15.70	1' - 9"	3' - 5"	6.0
RESIDENTIAL	P	15.71	3' - 3"	6' - 9"	22.2
RESIDENTIAL	M	15.72	2' - 3"	3' - 3"	7.4
SUBTOTAL					703.2

15TH FLOOR AREA CALCULATIONS				
ZONE C5-3 MID				
USE	No.	*GFA	*DEDUCTIONS	*ZFA (SF)
RESIDENTIAL		4,244	273	3,970
TOTAL		4,244	273	3,970

15TH FLOOR DEDUCTIONS					
ZONE C5-3 MID					
USE	TYPE	No.	LENGTH	WIDTH	AREA (SF)
RESIDENTIAL	ST	15.73	0' - 8"	7' - 2"	4.8
RESIDENTIAL	ST	15.74	0' - 8"	1' - 6"	1.0
RESIDENTIAL	ST	15.75	0' - 8"	1' - 6"	1.0
RESIDENTIAL	M	15.76	2' - 7"	3' - 4"	8.7
RESIDENTIAL	M	15.77	1' - 4"	3' - 1"	4.1
RESIDENTIAL	M	15.78	3' - 3"	4' - 8"	15.2
RESIDENTIAL	M	15.79	0' - 5"	0' - 10"	0.4
RESIDENTIAL	M	15.80	4' - 7"	5' - 4"	24.4
RESIDENTIAL	M	15.81	1' - 1"	3' - 2"	3.4
RESIDENTIAL	M	15.82	1' - 0"	3' - 5"	3.4
RESIDENTIAL	M	15.83	5' - 0"	6' - 7"	32.7
RESIDENTIAL	M	15.84	2' - 2"	6' - 10"	14.8
RESIDENTIAL	M	15.85	1' - 7"	2' - 8"	4.3
RESIDENTIAL	P	15.86	0' - 10"	3' - 2"	2.7
RESIDENTIAL	P	15.87	1' - 0"	7' - 5"	7.4
RESIDENTIAL	P	15.88	1' - 6"	2' - 11"	4.3
RESIDENTIAL	P	15.89	1' - 1"	3' - 1"	3.4
RESIDENTIAL	P	15.90	1' - 0"	6' - 3"	6.3
RESIDENTIAL	P	15.91	0' - 7"	3' - 4"	1.8
RESIDENTIAL	P	15.92	1' - 2"	4' - 4"	4.9
RESIDENTIAL	P	15.93	1' - 1"	5' - 5"	5.8
RESIDENTIAL	P	15.94	1' - 1"	6' - 4"	6.7
RESIDENTIAL	M	15.95	4' - 7"	4' - 10"	22.1
RESIDENTIAL	M	15.96	4' - 9"	4' - 10"	22.8
RESIDENTIAL	P	15.97	0' - 11"	3' - 0"	2.8
RESIDENTIAL	P	15.98	1' - 2"	3' - 7"	4.1
RESIDENTIAL	P	15.99	0' - 6"	6' - 1"	3.1
RESIDENTIAL	M	15.100	2' - 2"	2' - 4"	5.0
RESIDENTIAL	M	15.101	1' - 2"	3' - 2"	3.7
RESIDENTIAL	M	15.102	1' - 0"	3' - 3"	3.2
RESIDENTIAL	P	15.103	1' - 0"	6' - 5"	6.4
RESIDENTIAL	P	15.104	0' - 11"	6' - 8"	6.1
RESIDENTIAL	P	15.105	1' - 0"	6' - 6"	6.5
RESIDENTIAL	M	15.106	1' - 7"	4' - 1"	6.3
SUBTOTAL					

15TH FLOOR AREA CALCULATIONS			
ZONE C5-1 AND C5-3 MID			
USE	*GFA	*DEDUCTIONS	*ZFA (SF)
RESIDENTIAL	13,645	977	12,668
TOTAL	13,645	977	12,668

15TH FLOOR DEDUCTIONS					
ZONE C5-3 MID					
USE	TYPE	No.	LENGTH	WIDTH	AREA (SF)
RESIDENTIAL	M	15.107	1' - 10"	2' - 1"	3.8
RESIDENTIAL	M	15.108	3' - 5"	4' - 7"	15.6
RESIDENTIAL	M	15.109	0' - 5"	1' - 2"	0.5
SUBTOTAL					273.5

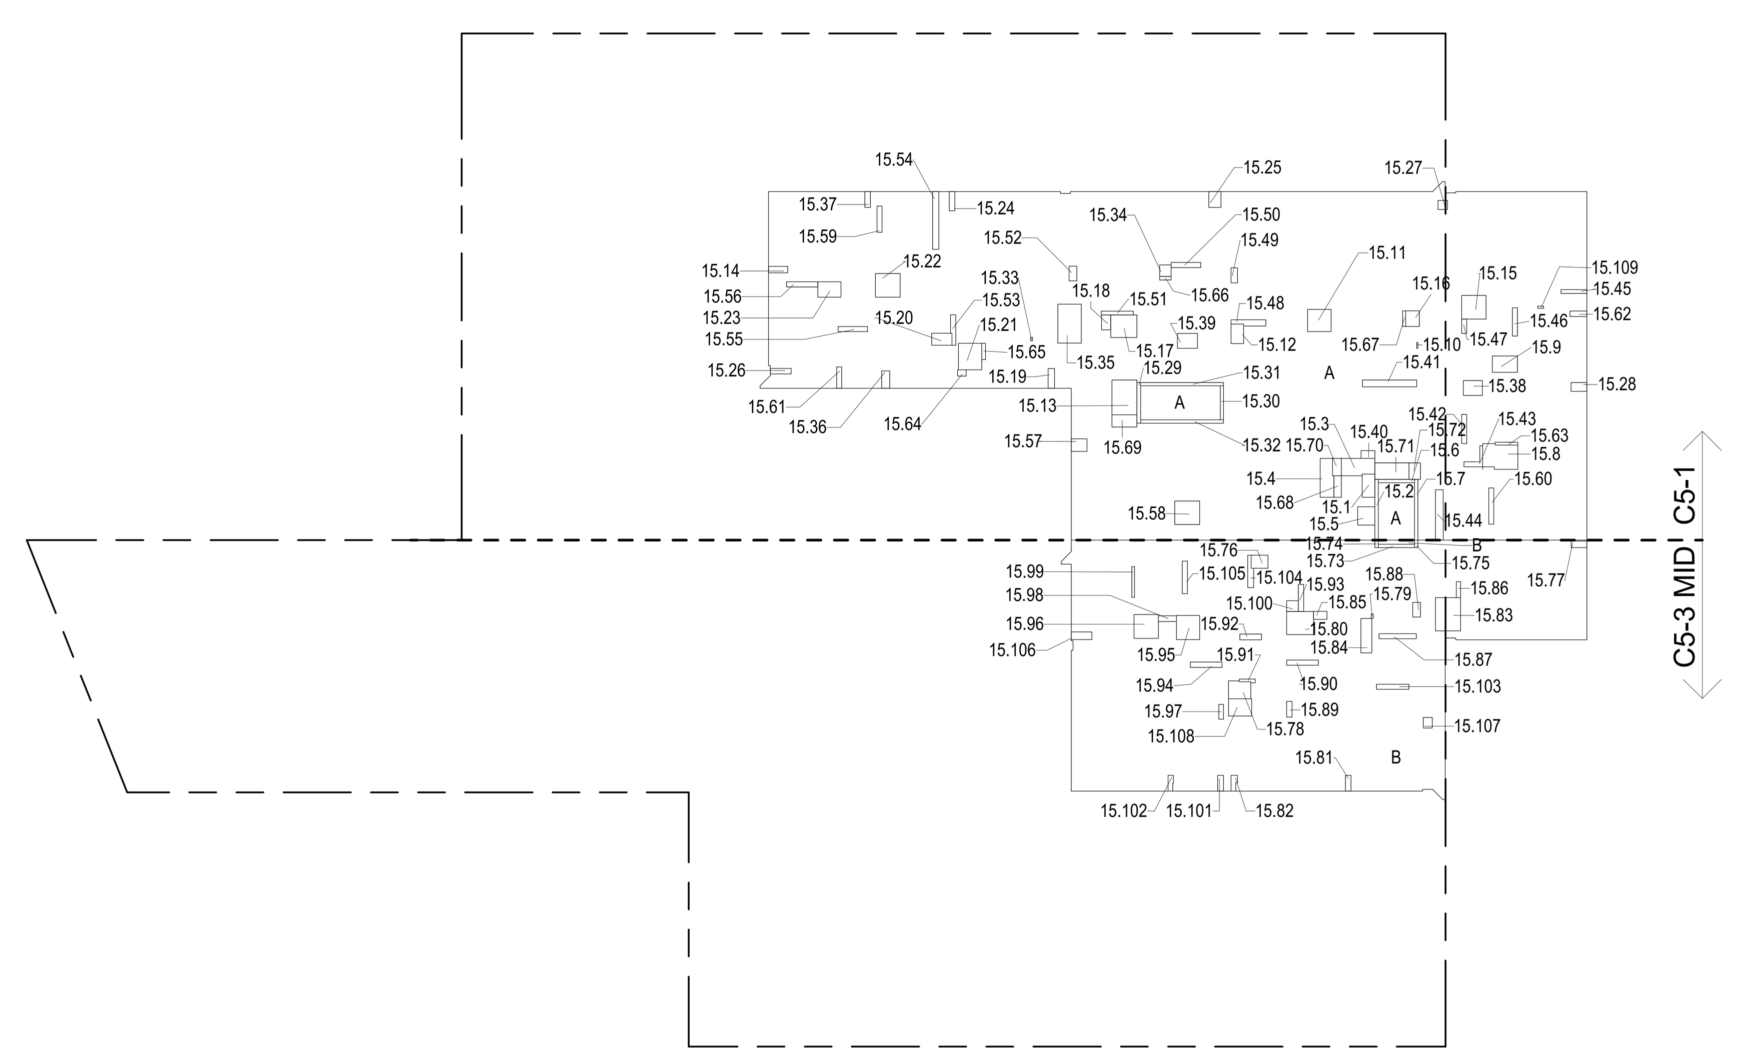

15TH FLOOR (MFD:34TH FLOOR) GROSS FLOOR AREA PLAN AND DEDUCTIONS 3
3/64" = 1'-0"

ZONING AND DEDUCT LEGEND

DEDUCTIONS

M - MECHANICAL ROOM / RISER
E - ELECTRICAL SHAFT / RISER
P - PLUMBING RISER
BG - BELOW GRADE
O - OPENING TO BELOW
L - LOADING BAYS
ST - 44" RESI STAIR SHAFT (INCLUDING 8" PERIMETER)
G - GAP FROM ADJACENT BUILDING
DEVELOPMENT LOT LINE

* WHERE APPLICABLE, DOCUMENTED AND CALCULATED AREAS HAVE BEEN ROUNDED TO ITS NEXT SIGNIFICANT DIGIT.

** LENGTH AND WIDTH DIMENSIONS FOR COMPLEX SHAPES HAVE BEEN SIMPLIFIED TO ILLUSTRATE ONLY LARGEST OVERALL DIMENSION RESPECTIVELY. AREA DOCUMENTED IS THE EXACT AREA OF THE COMPLEX SHAPE

*** ELECTRICAL DEDUCTIONS ARE ONLY FOR ELECTRICAL RISERS. AND CLOSETS. NO DEDUCTIONS TAKEN FOR TELEPHONE CLOSETS

DEPT OF BLDGS 121328205 Job Number
ES089558709 Scan Code

KEY PLAN:

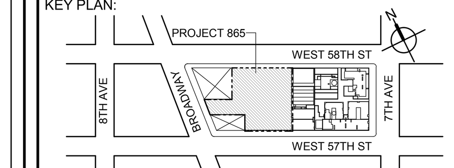

PROJECT NORTH
TRUE NORTH

DEVELOPER:
EXTELL DEVELOPMENT COMPANY
805 THIRD AVENUE, 7TH FLOOR
New York, NY 10022 USA
TEL: 212 712 6000 FAX: 212 712 6100

DESIGN ARCHITECT: Base Building Shell & Core
ADRIAN SMITH + GORDON GILL ARCHITECTURE
111 WEST MONROE STREET SUITE 2300
CHICAGO IL 60603
TEL: 312 920 1888 FAX: 312 920 1775

ARCHITECT OF RECORD: Base Building Shell & Core
AAI ARCHITECTS, P.C.
401 Wellington St. W., 3rd Floor
Toronto, ON M5V 1E7 Canada
TEL: 416 967 1500 FAX: 416 967 7150

STRUCTURAL ENGINEERS:
WSP CANTOR SEINUK
228 EAST 45th Street
New York, NY 10017 USA
TEL: 212 687 9888 FAX: 646 487 5501

MEP ENGINEERS:
AKF GROUP
1501 Broadway
New York, NY 10036 USA
TEL: 212 354 5656 FAX: 212 354 5668

GEOTECHNICAL ENGINEERS:
Langan Engineering & Environmental Services
21 Penn Plaza - 360 West 31st Street, 8th Floor
New York, NY 10001-2727
TEL: 212 479 5400 FAX: 212 479 5444

CODE CONSULTANTS:
Construction Consulting Associates
100 Church Street
New York, NY 10007
TEL: 212 385 1818 FAX: 212 385 1911

CURTAINWALL CONSULTANT:
AJLP Consulting
40 Worth Street. Suite 826
New York, NY 10013
TEL: 212 757 5659 FAX: 646 219 8508

LANDMARK/PRESERVATION CONSULTANT:
Higgins Quasebarth & Partners LLC
11 Hanover Square, 16th Floor
New York, NY 1005
TEL: 212 274 9468 FAX: 646 274 9380

LANDMARK/PRESERVATION CONSULTANT:
Jan Hird Pokorny Associates, Inc.
39 West 37th Street, 12A
New York, NY 10018
TEL: 212 759 6462 FAX: 212 759 6540

No.	DESCRIPTION:	DATE:
1	D.O.B. SUBMISSION	05 DEC 14
2	D.O.B. SUBMISSION	18 FEB 15
	D.O.B. SUBMISSION	27 APR 14
	D.O.B. AMENDMENT 2	21 SEP 15

0 10' - 8" 21' - 4" 42' - 8"

DOB SUBMISSION

Discrepancies must be reported immediately to the Architect before proceeding. Only figured dimensions are to be used. Contractors must check all dimensions on site. This drawing is protected by copyright.

ALL DIMENSIONS ARE SHOWN IN IMPERIAL.

CONSULTANT:
AAI ARCHITECTS, P.C.

PROJECT:
217 WEST 57TH STREET
NEW YORK, NY

DRAWING TITLE:
ZONING FLOOR AREA PLAN AND DEDUCTIONS
13TH, 14TH,15TH FLOOR

SEAL & SIGNATURE: REGISTERED ARCHITECT WIEPKE DAVID JANSEN No. 028881 STATE OF NEW YORK

DATE:	05 DEC 14
PROJECT No:	1216-00
DRAWN: Author	REV: 2
CHK: Checker	
SCALE: 3/64" = 1'-0"	
DWG No:	**Z-013.01**
DOB PAGE No:	14 of 569

DOB EMPLOYEE STAMP:
DOB B-SCAN:

CD PROGRESS ISSUE 1

FILE NAME: C:\Revit Local Files\AAI_TWR-ZONING-CD_jpeterm.rvt
PLOT DATE: 9/22/2015 6:06:15 PM

16TH FLOOR AREA CALCULATIONS				
ZONE C5-1				
USE	No.	*GFA	*DEDUCTIONS	*ZFA (SF)
RESIDENTIAL		9,401	703	8,698
TOTAL		9,401	703	8,698

16TH FLOOR DEDUCTIONS					
ZONE C5-1					
USE	TYPE	No.	LENGTH	WIDTH	AREA (SF)
RESIDENTIAL	E	16.1	2' - 6"	4' - 7"	11.6
RESIDENTIAL	ST	16.2	0' - 8"	12' - 1"	8.0
RESIDENTIAL	M	16.3	3' - 2"	6' - 11"	22.0
RESIDENTIAL	M	16.4	2' - 7"	7' - 11"	20.1
RESIDENTIAL	M	16.5	3' - 5"	3' - 8"	12.5
RESIDENTIAL	ST	16.6	0' - 8"	7' - 2"	4.8
RESIDENTIAL	ST	16.7	0' - 8"	12' - 1"	8.0
RESIDENTIAL	M	16.8	4' - 2"	7' - 10"	33.0
RESIDENTIAL	M	16.9	3' - 3"	5' - 0"	16.1
RESIDENTIAL	M	16.10	0' - 3"	1' - 2"	0.3
RESIDENTIAL	M	16.11	4' - 5"	4' - 8"	20.6
RESIDENTIAL	M	16.12	2' - 6"	3' - 11"	9.7
RESIDENTIAL	E	16.13	5' - 0"	6' - 11"	34.3
RESIDENTIAL	M	16.14	1' - 3"	3' - 10"	4.8
RESIDENTIAL	M	16.15	4' - 8"	4' - 10"	22.7
RESIDENTIAL	M	16.16	2' - 9"	3' - 1"	8.4
RESIDENTIAL	M	16.17	4' - 6"	5' - 2"	23.3
RESIDENTIAL	M	16.18	1' - 10"	3' - 0"	5.4
RESIDENTIAL	M	16.19	1' - 3"	3' - 11"	4.9
RESIDENTIAL	M	16.20	2' - 5"	4' - 0"	9.6
RESIDENTIAL	M	16.21	4' - 8"	5' - 3"	24.3
RESIDENTIAL	M	16.22	4' - 8"	4' - 11"	23.0
RESIDENTIAL	M	16.23	3' - 1"	4' - 7"	13.9
RESIDENTIAL	M	16.24	1' - 1"	3' - 10"	4.2
RESIDENTIAL	M	16.25	2' - 5"	3' - 1"	7.5
RESIDENTIAL	M	16.26	1' - 1"	4' - 2"	4.5
RESIDENTIAL	M	16.27	1' - 10"	1' - 10"	3.4
RESIDENTIAL	M	16.28	1' - 9"	3' - 2"	5.5
RESIDENTIAL	ST	16.29	0' - 9"	8' - 1"	5.9
RESIDENTIAL	ST	16.30	0' - 8"	6' - 9"	4.5
RESIDENTIAL	ST	16.31	0' - 8"	16' - 5"	11.0
RESIDENTIAL	ST	16.32	0' - 8"	16' - 5"	11.0
RESIDENTIAL	M	16.33	0' - 5"	0' - 8"	0.3
RESIDENTIAL	M	16.34	2' - 3"	2' - 4"	5.2
RESIDENTIAL	M	16.35	4' - 8"	7' - 8"	35.7
SUBTOTAL					

16TH FLOOR DEDUCTIONS					
ZONE C5-1					
USE	TYPE	No.	LENGTH	WIDTH	AREA (SF)
RESIDENTIAL	M	16.36	1' - 7"	3' - 5"	5.5
RESIDENTIAL	M	16.37	1' - 1"	3' - 2"	3.4
RESIDENTIAL	M	16.38	2' - 11"	3' - 9"	11.1
RESIDENTIAL	M	16.39	3' - 0"	4' - 0"	11.8
RESIDENTIAL	M	16.40	1' - 7"	2' - 9"	4.3
RESIDENTIAL	M	16.41	2' - 3"	3' - 3"	7.4
RESIDENTIAL	P	16.42	1' - 5"	10' - 9"	14.8
RESIDENTIAL	P	16.43	1' - 0"	5' - 10"	5.8
RESIDENTIAL	P	16.44	0' - 9"	7' - 1"	5.5
RESIDENTIAL	P	16.45	1' - 6"	10' - 0"	15.3
RESIDENTIAL	P	16.46	0' - 9"	5' - 1"	3.7
RESIDENTIAL	P	16.47	1' - 0"	5' - 7"	5.6
RESIDENTIAL	P	16.48	1' - 0"	2' - 10"	2.8
RESIDENTIAL	P	16.49	1' - 1"	7' - 0"	7.6
RESIDENTIAL	P	16.50	1' - 3"	3' - 0"	3.7
RESIDENTIAL	P	16.51	1' - 0"	5' - 11"	6.0
RESIDENTIAL	P	16.52	0' - 9"	6' - 4"	4.7
RESIDENTIAL	P	16.53	1' - 6"	2' - 11"	4.4
RESIDENTIAL	P	16.54	0' - 11"	6' - 2"	5.4
RESIDENTIAL	P	16.55	1' - 3"	11' - 5"	14.2
RESIDENTIAL	P	16.56	1' - 0"	5' - 10"	5.8
RESIDENTIAL	P	16.57	1' - 1"	6' - 2"	6.5
RESIDENTIAL	M	16.58	2' - 6"	3' - 1"	7.7
RESIDENTIAL	M	16.59	4' - 8"	4' - 11"	23.0
RESIDENTIAL	P	16.60	1' - 0"	5' - 2"	5.2
RESIDENTIAL	P	16.61	1' - 0"	7' - 2"	7.2
RESIDENTIAL	P	16.62	1' - 0"	4' - 3"	4.2
RESIDENTIAL	M	16.63	1' - 1"	3' - 4"	3.6
RESIDENTIAL	P	16.64	0' - 7"	4' - 6"	2.5
RESIDENTIAL	M	16.65	1' - 3"	1' - 9"	2.2
RESIDENTIAL	P	16.66	0' - 9"	3' - 3"	2.4
RESIDENTIAL	P	16.67	0' - 8"	2' - 3"	1.6
RESIDENTIAL	P	16.68	0' - 7"	3' - 1"	1.8
RESIDENTIAL	E	16.69	1' - 5"	4' - 3"	6.1
RESIDENTIAL	M	16.70	2' - 5"	5' - 0"	11.9
RESIDENTIAL	P	16.71	1' - 9"	3' - 5"	6.0
RESIDENTIAL	P	16.72	3' - 3"	6' - 9"	22.2
SUBTOTAL					703.2

16TH FLOOR AREA CALCULATIONS				
ZONE C5-3 MID				
USE	No.	*GFA	*DEDUCTIONS	*ZFA (SF)
RESIDENTIAL		4,244	273	3,970
TOTAL		4,244	273	3,970

16TH FLOOR DEDUCTIONS					
ZONE C5-3 MID					
USE	TYPE	No.	LENGTH	WIDTH	AREA (SF)
RESIDENTIAL	ST	16.73	0' - 8"	7' - 2"	4.8
RESIDENTIAL	ST	16.74	0' - 8"	1' - 6"	1.0
RESIDENTIAL	ST	16.75	0' - 8"	1' - 6"	1.0
RESIDENTIAL	M	16.76	2' - 7"	3' - 4"	8.7
RESIDENTIAL	M	16.77	1' - 4"	3' - 1"	4.1
RESIDENTIAL	M	16.78	3' - 3"	4' - 8"	15.2
RESIDENTIAL	M	16.79	0' - 5"	0' - 10"	0.4
RESIDENTIAL	M	16.80	4' - 7"	5' - 4"	24.4
RESIDENTIAL	M	16.81	1' - 1"	3' - 2"	3.4
RESIDENTIAL	M	16.82	1' - 0"	3' - 5"	3.4
RESIDENTIAL	M	16.83	5' - 0"	6' - 7"	32.7
RESIDENTIAL	M	16.84	2' - 2"	6' - 10"	14.8
RESIDENTIAL	M	16.85	1' - 7"	2' - 8"	4.3
RESIDENTIAL	P	16.86	0' - 10"	3' - 2"	2.7
RESIDENTIAL	P	16.87	1' - 0"	7' - 5"	7.4
RESIDENTIAL	P	16.88	1' - 6"	2' - 11"	4.3
RESIDENTIAL	P	16.89	1' - 1"	3' - 1"	3.4
RESIDENTIAL	P	16.90	1' - 0"	6' - 3"	6.3
RESIDENTIAL	P	16.91	0' - 7"	3' - 4"	1.8
RESIDENTIAL	P	16.92	1' - 2"	4' - 4"	4.9
RESIDENTIAL	P	16.93	1' - 1"	5' - 5"	5.8
RESIDENTIAL	P	16.94	1' - 1"	6' - 4"	6.7
RESIDENTIAL	M	16.95	4' - 7"	4' - 10"	22.1
RESIDENTIAL	M	16.96	4' - 9"	4' - 10"	22.8
RESIDENTIAL	P	16.97	0' - 11"	3' - 0"	2.8
RESIDENTIAL	P	16.98	1' - 2"	3' - 7"	4.1
RESIDENTIAL	P	16.99	0' - 6"	6' - 1"	3.1
RESIDENTIAL	M	16.100	2' - 2"	2' - 4"	5.0
RESIDENTIAL	M	16.101	1' - 2"	3' - 2"	3.7
RESIDENTIAL	M	16.102	1' - 0"	3' - 3"	3.2
RESIDENTIAL	P	16.103	1' - 0"	6' - 5"	6.4
RESIDENTIAL	P	16.104	0' - 11"	6' - 8"	6.1
SUBTOTAL					

16TH FLOOR AREA CALCULATIONS			
ZONE C5-1 AND C5-3 MID			
USE	*GFA	*DEDUCTIONS	*ZFA (SF)
RESIDENTIAL	13,645	977	12,668
TOTAL	13,645	977	12,668

16TH FLOOR DEDUCTIONS					
ZONE C5-3 MID					
USE	TYPE	No.	LENGTH	WIDTH	AREA (SF)
RESIDENTIAL	P	16.105	1' - 0"	6' - 6"	6.5
RESIDENTIAL	M	16.106	1' - 7"	4' - 1"	6.3
RESIDENTIAL	M	16.107	1' - 10"	2' - 1"	3.8
RESIDENTIAL	M	16.108	3' - 5"	4' - 7"	15.6
RESIDENTIAL	M	16.109	0' - 5"	1' - 2"	0.5
SUBTOTAL					273.5

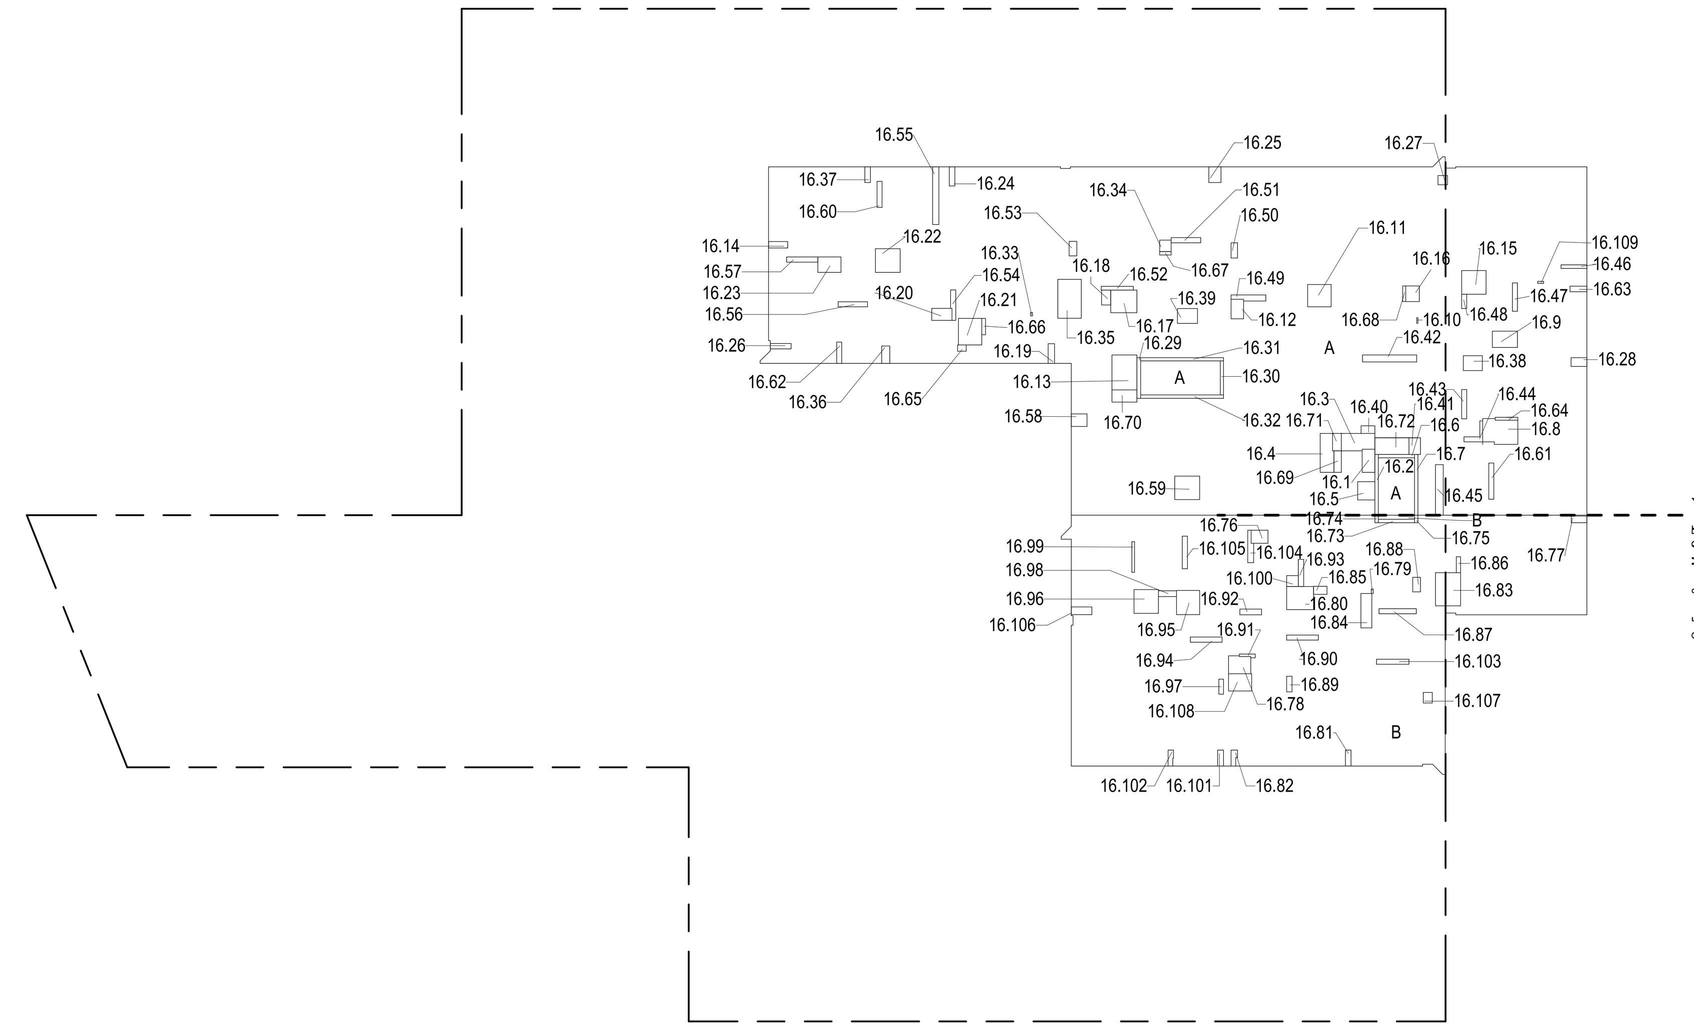

16TH FLOOR (MFD:35TH FLOOR) GROSS FLOOR AREA PLAN AND DEDUCTIONS (1)
3/64" = 1'-0"

17TH FLOOR AREA CALCULATIONS				
ZONE C5-1				
USE	No.	*GFA	*DEDUCTIONS	*ZFA (SF)
RESIDENTIAL		9,401	684	8,717
TOTAL		9,401	684	8,717

17TH FLOOR DEDUCTIONS					
ZONE C5-1					
USE	TYPE	No.	LENGTH	WIDTH	AREA (SF)
RESIDENTIAL	E	17.1	2' - 6"	4' - 7"	11.6
RESIDENTIAL	ST	17.2	0' - 8"	12' - 1"	8.0
RESIDENTIAL	M	17.3	3' - 4"	6' - 11"	22.8
RESIDENTIAL	M	17.4	2' - 6"	8' - 0"	20.4
RESIDENTIAL	M	17.5	3' - 5"	3' - 8"	12.5
RESIDENTIAL	ST	17.6	0' - 8"	7' - 2"	4.8
RESIDENTIAL	ST	17.7	0' - 8"	12' - 1"	8.0
RESIDENTIAL	M	17.8	3' - 9"	8' - 9"	33.0
RESIDENTIAL	M	17.9	3' - 2"	4' - 9"	15.0
RESIDENTIAL	M	17.10	0' - 3"	1' - 2"	0.3
RESIDENTIAL	M	17.11	4' - 5"	4' - 7"	20.4
RESIDENTIAL	M	17.12	2' - 6"	3' - 9"	9.3
RESIDENTIAL	E	17.13	5' - 0"	6' - 11"	34.3
RESIDENTIAL	M	17.14	1' - 1"	3' - 10"	4.2
RESIDENTIAL	M	17.15	4' - 8"	4' - 10"	22.7
RESIDENTIAL	M	17.16	2' - 10"	3' - 0"	8.4
RESIDENTIAL	M	17.17	4' - 5"	5' - 1"	22.5
RESIDENTIAL	M	17.18	1' - 11"	2' - 8"	5.2
RESIDENTIAL	M	17.19	1' - 6"	2' - 0"	3.0
RESIDENTIAL	M	17.20	2' - 5"	3' - 5"	8.2
RESIDENTIAL	M	17.21	4' - 8"	5' - 1"	23.4
RESIDENTIAL	M	17.22	4' - 8"	4' - 8"	21.9
RESIDENTIAL	M	17.23	3' - 1"	4' - 7"	14.0
RESIDENTIAL	M	17.24	1' - 8"	3' - 2"	5.2
RESIDENTIAL	M	17.25	2' - 3"	3' - 2"	7.0
RESIDENTIAL	M	17.26	1' - 1"	3' - 4"	3.6
RESIDENTIAL	M	17.27	1' - 10"	1' - 10"	3.4
RESIDENTIAL	M	17.28	1' - 7"	2' - 5"	3.9
RESIDENTIAL	ST	17.29	0' - 9"	8' - 1"	5.9
RESIDENTIAL	ST	17.30	0' - 8"	6' - 9"	4.5
RESIDENTIAL	ST	17.31	0' - 8"	16' - 5"	11.0
RESIDENTIAL	ST	17.32	0' - 8"	16' - 5"	11.0
RESIDENTIAL	M	17.33	0' - 5"	0' - 8"	0.3
RESIDENTIAL	M	17.34	2' - 2"	2' - 4"	5.0
RESIDENTIAL	M	17.35	4' - 6"	7' - 10"	35.5
SUBTOTAL					

17TH FLOOR DEDUCTIONS					
ZONE C5-1					
USE	TYPE	No.	LENGTH	WIDTH	AREA (SF)
RESIDENTIAL	M	17.36	1' - 1"	3' - 2"	3.4
RESIDENTIAL	M	17.37	1' - 1"	3' - 2"	3.4
RESIDENTIAL	M	17.38	2' - 11"	3' - 9"	10.9
RESIDENTIAL	M	17.39	3' - 0"	4' - 0"	11.8
RESIDENTIAL	M	17.40	1' - 4"	2' - 11"	3.9
RESIDENTIAL	M	17.41	2' - 3"	3' - 3"	7.4
RESIDENTIAL	P	17.42	1' - 5"	10' - 9"	14.8
RESIDENTIAL	P	17.43	1' - 0"	5' - 6"	5.5
RESIDENTIAL	P	17.44	1' - 6"	3' - 7"	5.5
RESIDENTIAL	P	17.45	1' - 6"	9' - 4"	14.3
RESIDENTIAL	P	17.46	0' - 9"	3' - 4"	2.4
RESIDENTIAL	P	17.47	1' - 1"	5' - 7"	6.2
RESIDENTIAL	P	17.48	1' - 0"	2' - 10"	2.8
RESIDENTIAL	P	17.49	0' - 8"	2' - 9"	1.9
RESIDENTIAL	P	17.50	1' - 0"	6' - 11"	6.7
RESIDENTIAL	P	17.51	1' - 1"	5' - 11"	6.5
RESIDENTIAL	P	17.52	0' - 9"	6' - 5"	5.0
RESIDENTIAL	P	17.53	1' - 6"	2' - 11"	4.4
RESIDENTIAL	P	17.54	1' - 0"	5' - 7"	5.4
RESIDENTIAL	P	17.55	1' - 3"	10' - 0"	12.3
RESIDENTIAL	P	17.56	1' - 0"	5' - 10"	5.8
RESIDENTIAL	P	17.57	1' - 1"	6' - 3"	6.6
RESIDENTIAL	M	17.58	2' - 6"	3' - 1"	7.7
RESIDENTIAL	M	17.59	4' - 8"	4' - 11"	23.0
RESIDENTIAL	P	17.60	1' - 0"	5' - 2"	5.2
RESIDENTIAL	P	17.61	1' - 0"	7' - 3"	7.2
RESIDENTIAL	P	17.62	1' - 1"	3' - 0"	3.1
RESIDENTIAL	M	17.63	1' - 1"	3' - 4"	3.6
RESIDENTIAL	P	17.64	0' - 9"	3' - 4"	2.5
RESIDENTIAL	M	17.65	1' - 3"	1' - 8"	2.1
RESIDENTIAL	P	17.66	0' - 9"	2' - 11"	2.2
RESIDENTIAL	P	17.67	1' - 3"	3' - 0"	3.7
RESIDENTIAL	E	17.68	1' - 5"	4' - 3"	6.1
RESIDENTIAL	M	17.69	2' - 5"	5' - 0"	11.9
RESIDENTIAL	P	17.70	1' - 9"	3' - 7"	6.2
RESIDENTIAL	P	17.71	3' - 3"	6' - 9"	22.2
SUBTOTAL					683.9

17TH FLOOR AREA CALCULATIONS				
ZONE C5-3 MID				
USE	No.	*GFA	*DEDUCTIONS	*ZFA (SF)
RESIDENTIAL		4,244	272	3,972
TOTAL		4,244	272	3,972

17TH FLOOR DEDUCTIONS					
ZONE C5-3 MID					
USE	TYPE	No.	LENGTH	WIDTH	AREA (SF)
RESIDENTIAL	ST	17.72	0' - 8"	7' - 2"	4.8
RESIDENTIAL	ST	17.73	0' - 8"	1' - 6"	1.0
RESIDENTIAL	ST	17.74	0' - 8"	1' - 6"	1.0
RESIDENTIAL	M	17.75	2' - 6"	3' - 0"	7.6
RESIDENTIAL	M	17.76	1' - 2"	3' - 2"	3.6
RESIDENTIAL	M	17.77	3' - 3"	3' - 5"	11.0
RESIDENTIAL	M	17.78	0' - 5"	0' - 10"	0.4
RESIDENTIAL	M	17.79	4' - 5"	5' - 1"	22.5
RESIDENTIAL	M	17.80	1' - 1"	3' - 2"	3.4
RESIDENTIAL	M	17.81	1' - 2"	1' - 7"	1.8
RESIDENTIAL	M	17.82	1' - 9"	2' - 0"	3.6
RESIDENTIAL	M	17.83	2' - 2"	6' - 10"	14.8
RESIDENTIAL	M	17.84	1' - 7"	2' - 2"	3.5
RESIDENTIAL	P	17.85	0' - 10"	3' - 2"	2.7
RESIDENTIAL	P	17.86	1' - 0"	7' - 5"	7.2
RESIDENTIAL	P	17.87	1' - 0"	2' - 11"	2.9
RESIDENTIAL	P	17.88	1' - 0"	3' - 0"	3.0
RESIDENTIAL	P	17.89	1' - 1"	5' - 6"	5.8
RESIDENTIAL	P	17.90	1' - 0"	3' - 10"	3.8
RESIDENTIAL	P	17.91	1' - 2"	4' - 8"	5.3
RESIDENTIAL	P	17.92	1' - 0"	4' - 11"	4.9
RESIDENTIAL	P	17.93	1' - 1"	6' - 6"	6.9
RESIDENTIAL	M	17.94	4' - 7"	4' - 10"	22.1
RESIDENTIAL	M	17.95	4' - 10"	4' - 10"	23.2
RESIDENTIAL	P	17.96	1' - 5"	3' - 0"	4.3
RESIDENTIAL	P	17.97	1' - 3"	3' - 3"	3.9
RESIDENTIAL	P	17.98	0' - 6"	6' - 1"	3.1
RESIDENTIAL	M	17.99	2' - 4"	3' - 0"	6.9
RESIDENTIAL	M	17.100	1' - 4"	3' - 2"	4.2
RESIDENTIAL	M	17.101	0' - 10"	3' - 4"	2.9
RESIDENTIAL	P	17.102	1' - 1"	7' - 2"	7.7
RESIDENTIAL	P	17.103	1' - 4"	6' - 4"	8.3
RESIDENTIAL	P	17.104	1' - 0"	6' - 7"	6.6
RESIDENTIAL	M	17.105	1' - 6"	4' - 1"	6.3
SUBTOTAL					

17TH FLOOR AREA CALCULATIONS			
ZONE C5-1 AND C5-3 MID			
USE	*GFA	*DEDUCTIONS	*ZFA (SF)
RESIDENTIAL	13,645	956	12,689
TOTAL	13,645	956	12,689

17TH FLOOR DEDUCTIONS					
ZONE C5-3 MID					
USE	TYPE	No.	LENGTH	WIDTH	AREA (SF)
RESIDENTIAL	M	17.106	1' - 5"	1' - 10"	2.6
RESIDENTIAL	M	17.107	3' - 10"	5' - 1"	19.4
RESIDENTIAL	M	17.108	4' - 2"	5' - 0"	20.8
RESIDENTIAL	M	17.109	2' - 5"	3' - 3"	7.7
RESIDENTIAL	M	17.110	0' - 5"	1' - 2"	0.5
SUBTOTAL					271.9

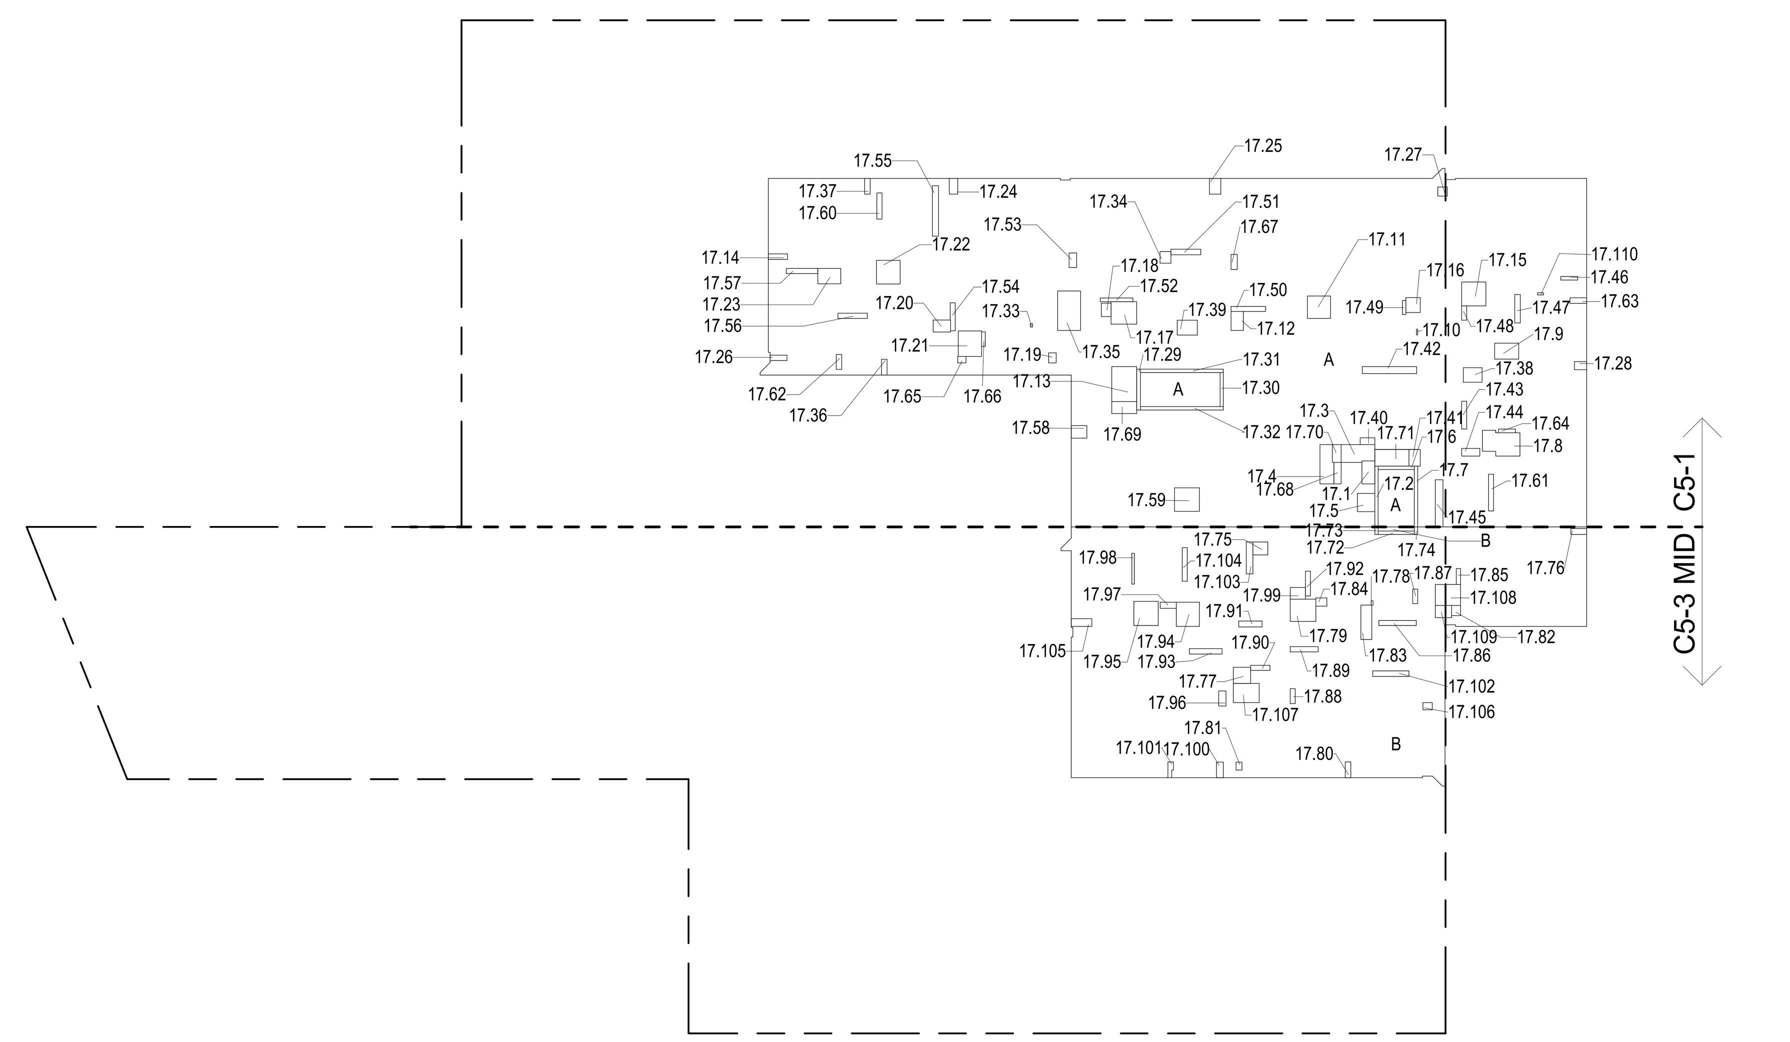

17TH FLOOR (MFD:36TH FLOOR) GROSS FLOOR AREA PLAN AND DEDUCTIONS (2)
3/64" = 1'-0"

18TH FLOOR AREA CALCULATIONS				
ZONE C5-1				
USE	No.	*GFA	*DEDUCTIONS	*ZFA (SF)
RESIDENTIAL		9,401	684	8,717
TOTAL		9,401	684	8,717

18TH FLOOR DEDUCTIONS					
ZONE C5-1					
USE	TYPE	No.	LENGTH	WIDTH	AREA (SF)
RESIDENTIAL	E	18.1	2' - 6"	4' - 7"	11.6
RESIDENTIAL	ST	18.2	0' - 8"	12' - 1"	8.0
RESIDENTIAL	M	18.3	3' - 4"	6' - 11"	22.8
RESIDENTIAL	M	18.4	2' - 6"	8' - 0"	20.4
RESIDENTIAL	M	18.5	3' - 5"	3' - 8"	12.5
RESIDENTIAL	ST	18.6	0' - 8"	7' - 2"	4.8
RESIDENTIAL	ST	18.7	0' - 8"	12' - 1"	8.0
RESIDENTIAL	M	18.8	3' - 9"	8' - 9"	33.0
RESIDENTIAL	M	18.9	3' - 2"	4' - 9"	15.0
RESIDENTIAL	M	18.10	0' - 3"	1' - 2"	0.3
RESIDENTIAL	M	18.11	4' - 5"	4' - 7"	20.4
RESIDENTIAL	M	18.12	2' - 6"	3' - 9"	9.3
RESIDENTIAL	E	18.13	5' - 0"	6' - 11"	34.3
RESIDENTIAL	M	18.14	1' - 1"	3' - 10"	4.2
RESIDENTIAL	M	18.15	4' - 8"	4' - 10"	22.7
RESIDENTIAL	M	18.16	2' - 10"	3' - 0"	8.4
RESIDENTIAL	M	18.17	4' - 5"	5' - 1"	22.5
RESIDENTIAL	M	18.18	1' - 11"	2' - 8"	5.2
RESIDENTIAL	M	18.19	1' - 6"	2' - 0"	3.0
RESIDENTIAL	M	18.20	2' - 5"	3' - 5"	8.2
RESIDENTIAL	M	18.21	4' - 8"	5' - 1"	23.4
RESIDENTIAL	M	18.22	4' - 8"	4' - 8"	21.9
RESIDENTIAL	M	18.23	3' - 1"	4' - 7"	14.0
RESIDENTIAL	M	18.24	1' - 8"	3' - 2"	5.2
RESIDENTIAL	M	18.25	2' - 3"	3' - 2"	7.0
RESIDENTIAL	M	18.26	1' - 1"	3' - 4"	3.6
RESIDENTIAL	M	18.27	1' - 10"	1' - 10"	3.4
RESIDENTIAL	M	18.28	1' - 7"	2' - 5"	3.9
RESIDENTIAL	ST	18.29	0' - 9"	8' - 1"	5.9
RESIDENTIAL	ST	18.30	0' - 8"	6' - 9"	4.5
RESIDENTIAL	ST	18.31	0' - 8"	16' - 5"	11.0
RESIDENTIAL	ST	18.32	0' - 8"	16' - 5"	11.0
RESIDENTIAL	M	18.33	0' - 5"	0' - 8"	0.3
RESIDENTIAL	P	18.34	1' - 9"	3' - 7"	6.2
RESIDENTIAL	M	18.35	2' - 2"	2' - 4"	5.0
SUBTOTAL					

18TH FLOOR DEDUCTIONS					
ZONE C5-1					
USE	TYPE	No.	LENGTH	WIDTH	AREA (SF)
RESIDENTIAL	M	18.36	4' - 6"	7' - 10"	35.5
RESIDENTIAL	M	18.37	1' - 1"	3' - 2"	3.4
RESIDENTIAL	M	18.38	1' - 1"	3' - 2"	3.4
RESIDENTIAL	M	18.39	2' - 11"	3' - 9"	10.9
RESIDENTIAL	M	18.40	3' - 0"	4' - 0"	11.8
RESIDENTIAL	M	18.41	1' - 4"	2' - 11"	3.9
RESIDENTIAL	M	18.42	2' - 3"	3' - 3"	7.4
RESIDENTIAL	P	18.43	1' - 5"	10' - 9"	14.8
RESIDENTIAL	P	18.44	1' - 0"	5' - 6"	5.5
RESIDENTIAL	P	18.45	1' - 6"	3' - 7"	5.5
RESIDENTIAL	P	18.46	1' - 6"	9' - 4"	14.3
RESIDENTIAL	P	18.47	0' - 9"	3' - 4"	2.4
RESIDENTIAL	P	18.48	1' - 1"	5' - 7"	6.2
RESIDENTIAL	P	18.49	1' - 0"	2' - 10"	2.8
RESIDENTIAL	P	18.50	0' - 8"	2' - 9"	1.9
RESIDENTIAL	P	18.51	1' - 0"	6' - 11"	6.7
RESIDENTIAL	P	18.52	1' - 1"	5' - 11"	6.5
RESIDENTIAL	P	18.53	0' - 9"	6' - 5"	5.0
RESIDENTIAL	P	18.54	1' - 6"	2' - 11"	4.4
RESIDENTIAL	P	18.55	1' - 0"	5' - 7"	5.4
RESIDENTIAL	P	18.56	1' - 3"	10' - 0"	12.3
RESIDENTIAL	P	18.57	1' - 0"	5' - 10"	5.8
RESIDENTIAL	P	18.58	1' - 1"	6' - 3"	6.6
RESIDENTIAL	M	18.59	2' - 6"	3' - 1"	7.7
RESIDENTIAL	M	18.60	4' - 8"	4' - 11"	23.0
RESIDENTIAL	P	18.61	1' - 0"	5' - 2"	5.2
RESIDENTIAL	P	18.62	1' - 0"	7' - 3"	7.2
RESIDENTIAL	P	18.63	1' - 1"	3' - 0"	3.1
RESIDENTIAL	M	18.64	1' - 1"	3' - 4"	3.6
RESIDENTIAL	P	18.65	0' - 9"	3' - 4"	2.5
RESIDENTIAL	M	18.66	1' - 3"	1' - 8"	2.1
RESIDENTIAL	P	18.67	0' - 9"	2' - 11"	2.2
RESIDENTIAL	P	18.68	1' - 3"	3' - 0"	3.7
RESIDENTIAL	E	18.69	1' - 5"	4' - 3"	6.1
RESIDENTIAL	M	18.70	2' - 5"	5' - 0"	11.9
RESIDENTIAL	P	18.71	3' - 3"	6' - 9"	22.2
SUBTOTAL					683.9

18TH FLOOR AREA CALCULATIONS				
ZONE C5-3 MID				
USE	No.	*GFA	*DEDUCTIONS	*ZFA (SF)
RESIDENTIAL		4,244	272	3,972
TOTAL		4,244	272	3,972

18TH FLOOR DEDUCTIONS					
ZONE C5-3 MID					
USE	TYPE	No.	LENGTH	WIDTH	AREA (SF)
RESIDENTIAL	ST	18.72	0' - 8"	7' - 2"	4.8
RESIDENTIAL	ST	18.73	0' - 8"	1' - 6"	1.0
RESIDENTIAL	ST	18.74	0' - 8"	1' - 6"	1.0
RESIDENTIAL	M	18.75	2' - 6"	3' - 0"	7.6
RESIDENTIAL	M	18.76	1' - 2"	3' - 2"	3.6
RESIDENTIAL	M	18.77	3' - 3"	3' - 5"	11.0
RESIDENTIAL	M	18.78	0' - 5"	0' - 10"	0.4
RESIDENTIAL	M	18.79	4' - 5"	5' - 1"	22.5
RESIDENTIAL	M	18.80	1' - 1"	3' - 2"	3.4
RESIDENTIAL	M	18.81	1' - 2"	1' - 7"	1.8
RESIDENTIAL	M	18.82	1' - 9"	2' - 0"	3.6
RESIDENTIAL	M	18.83	2' - 2"	6' - 10"	14.8
RESIDENTIAL	M	18.84	1' - 7"	2' - 2"	3.5
RESIDENTIAL	P	18.85	0' - 10"	3' - 2"	2.7
RESIDENTIAL	P	18.86	1' - 0"	7' - 5"	7.2
RESIDENTIAL	P	18.87	1' - 0"	2' - 11"	2.9
RESIDENTIAL	P	18.88	1' - 0"	3' - 0"	3.0
RESIDENTIAL	P	18.89	1' - 1"	5' - 6"	5.8
RESIDENTIAL	P	18.90	1' - 0"	3' - 10"	3.8
RESIDENTIAL	P	18.91	1' - 2"	4' - 8"	5.3
RESIDENTIAL	P	18.92	1' - 0"	4' - 11"	4.9
RESIDENTIAL	P	18.93	1' - 1"	6' - 6"	6.9
RESIDENTIAL	M	18.94	4' - 7"	4' - 10"	22.1
RESIDENTIAL	M	18.95	4' - 10"	4' - 10"	23.2
RESIDENTIAL	P	18.96	1' - 5"	3' - 0"	4.3
RESIDENTIAL	P	18.97	1' - 3"	3' - 3"	3.9
RESIDENTIAL	P	18.98	0' - 6"	6' - 1"	3.1
RESIDENTIAL	M	18.99	2' - 4"	3' - 0"	6.9
RESIDENTIAL	M	18.100	1' - 4"	3' - 2"	4.2
RESIDENTIAL	M	18.101	0' - 10"	3' - 4"	2.9
RESIDENTIAL	P	18.102	1' - 1"	7' - 2"	7.7
RESIDENTIAL	P	18.103	1' - 4"	6' - 4"	8.3
RESIDENTIAL	P	18.104	1' - 0"	6' - 7"	6.6
RESIDENTIAL	M	18.105	1' - 6"	4' - 1"	6.3
RESIDENTIAL	M	18.106	1' - 5"	1' - 10"	2.6
SUBTOTAL					

18TH FLOOR AREA CALCULATIONS			
ZONE C5-1 AND C5-3 MID			
USE	*GFA	*DEDUCTIONS	*ZFA (SF)
RESIDENTIAL	13,645	956	12,689
TOTAL	13,645	956	12,689

18TH FLOOR DEDUCTIONS					
ZONE C5-3 MID					
USE	TYPE	No.	LENGTH	WIDTH	AREA (SF)
RESIDENTIAL	M	18.107	3' - 10"	5' - 1"	19.4
RESIDENTIAL	M	18.108	4' - 2"	5' - 0"	20.8
RESIDENTIAL	M	18.109	2' - 5"	3' - 3"	7.7
RESIDENTIAL	M	18.110	0' - 5"	1' - 2"	0.5
SUBTOTAL					271.9

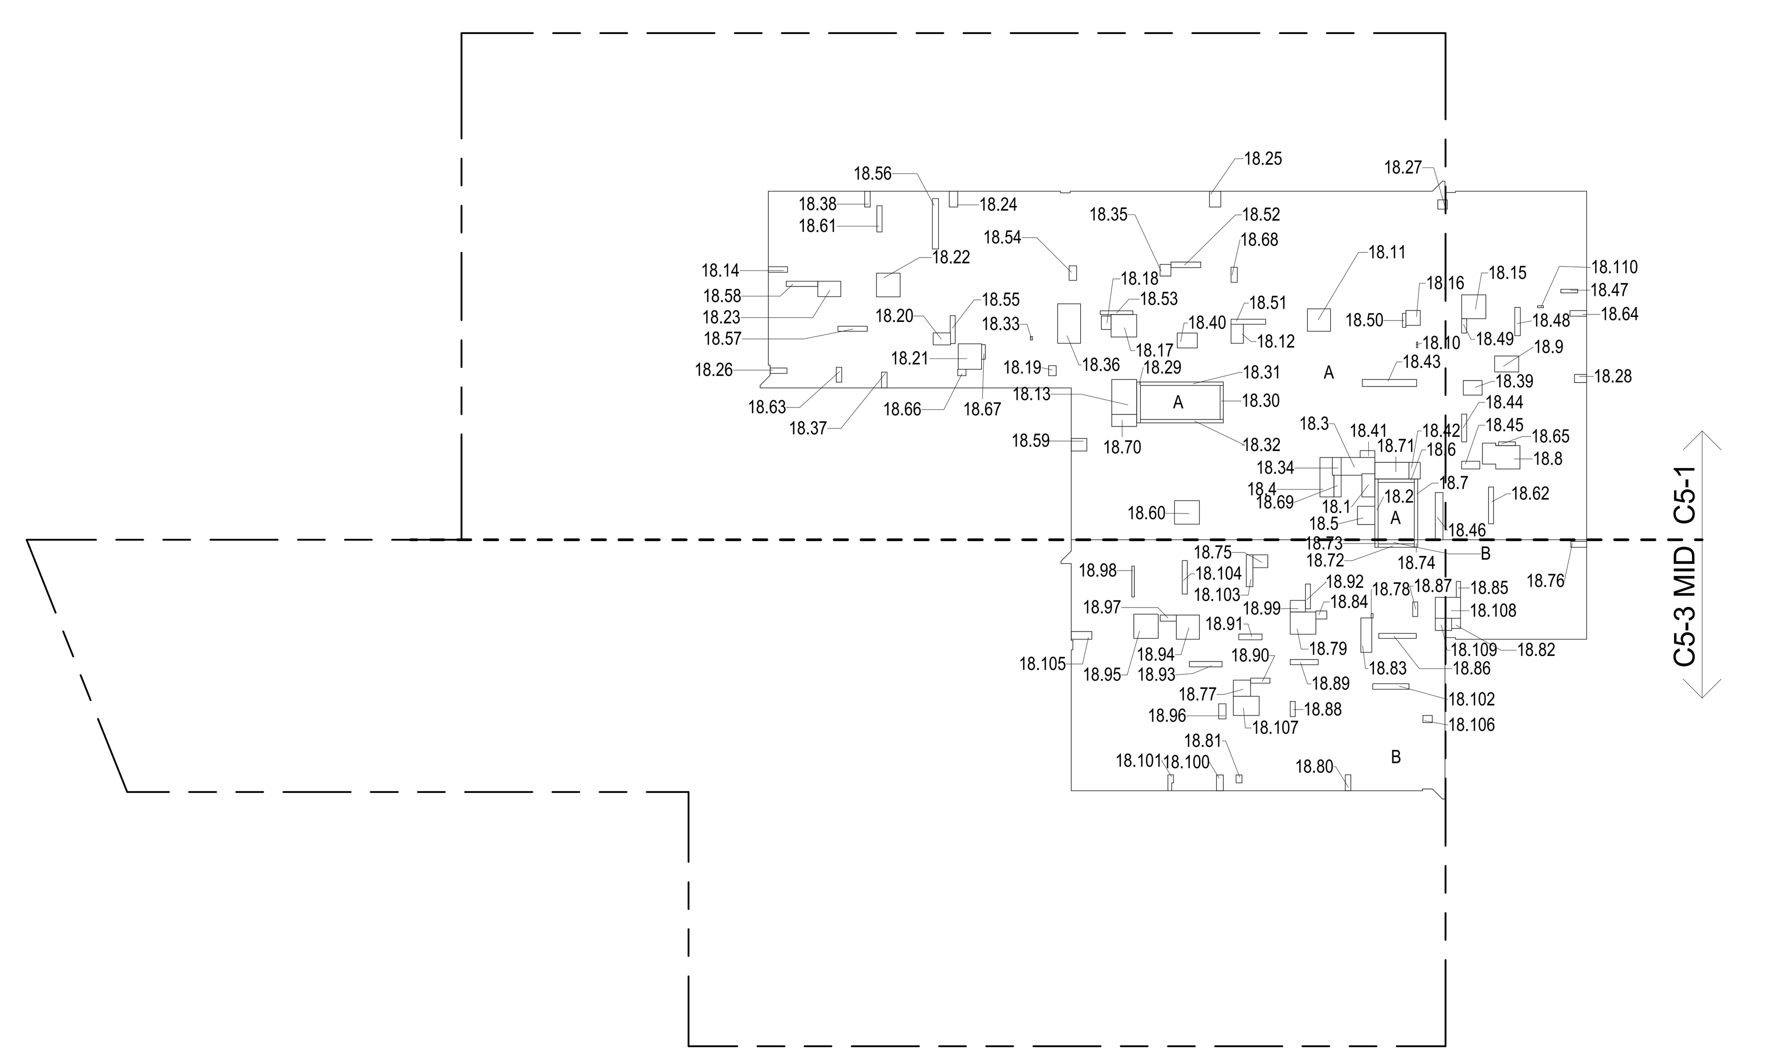

18TH FLOOR (MFD:37TH FLOOR) GROSS FLOOR AREA PLAN AND DEDUCTIONS (3)
3/64" = 1'-0"

ZONING AND DEDUCT LEGEND

- DEDUCTIONS
- M - MECHANICAL ROOM / RISER
- E - ELECTRICAL SHAFT / RISER
- P - PLUMBING RISER
- BG - BELOW GRADE
- O - OPENING TO BELOW
- L - LOADING BAYS
- ST - 44" RESI STAIR SHAFT (INCLUDING 8" PERIMETER)
- G - GAP FROM ADJACENT BUILDING
- DEVELOPMENT LOT LINE

* WHERE APPLICABLE, DOCUMENTED AND CALCULATED AREAS HAVE BEEN ROUNDED TO ITS NEXT SIGNIFICANT DIGIT.

** LENGTH AND WIDTH DIMENSIONS FOR COMPLEX SHAPES HAVE BEEN SIMPLIFIED TO ILLUSTRATE ONLY LARGEST OVERALL DIMENSION RESPECTIVELY. AREA DOCUMENTED IS THE EXACT AREA OF THE COMPLEX SHAPE

*** ELECTRICAL DEDUCTIONS ARE ONLY FOR ELECTRICAL RISERS. AND CLOSETS. NO DEDUCTIONS TAKEN FOR TELEPHONE CLOSETS

DEPT OF BLDGS 121328205 Job Number
ES828940648 Scan Code

KEY PLAN:

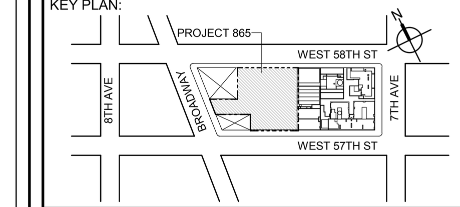

PROJECT NORTH | TRUE NORTH

DEVELOPER:
EXTELL DEVELOPMENT COMPANY
805 THIRD AVENUE, 7TH FLOOR
New York, NY 10022 USA
TEL: 212 712 6000 FAX: 212 712 6100

DESIGN ARCHITECT: Base Building Shell & Core
ADRIAN SMITH + GORDON GILL ARCHITECTURE
111 WEST MONROE STREET SUITE 2300
CHICAGO IL 60603
TEL: 312 920 1888 FAX: 312 920 1775

ARCHITECT OF RECORD: Base Building Shell & Core
AAI ARCHITECTS, P.C.
401 Wellington St. W., 3rd Floor
Toronto, ON M5V 1E7 Canada
TEL: 416 967 1500 FAX: 416 967 7150

STRUCTURAL ENGINEERS:
WSP CANTOR SEINUK
228 EAST 45th Street
New York, NY 10017 USA
TEL: 212 687 9888 FAX: 646 487 5501

MEP ENGINEERS:
AKF GROUP
1501 Broadway
New York, NY 10036 USA
TEL: 212 354 5656 FAX: 212 354 5668

GEOTECHNICAL ENGINEERS:
Langan Engineering & Environmental Services
21 Penn Plaza - 360 West 31st Street, 8th Floor
New York, NY 10001-2727
TEL: 212 479 5400 FAX: 212 479 5444

CODE CONSULTANTS:
Construction Consulting Associates
100 Church Street
New York, NY 10007
TEL: 212 385 1818 FAX: 212 385 1911

CURTAINWALL CONSULTANT:
AJLP Consulting
40 Worth Street, Suite 826
New York, NY 10013
TEL: 212 757 5659 FAX: 646 219 8508

LANDMARK/PRESERVATION CONSULTANT:
Higgins Quasebarth & Partners LLC
11 Hanover Square, 16th Floor
New York, NY 1005
TEL: 212 274 9468 FAX: 646 274 9380

LANDMARK/PRESERVATION CONSULTANT:
Jan Hird Pokorny Associates, Inc.
39 West 37th Street, 12A
New York, NY 10018
TEL: 212 759 6462 FAX: 212 759 6540

No.	DESCRIPTION:	DATE:
1	D.O.B. SUBMISSION	05 DEC 14
2	D.O.B. SUBMISSION	18 FEB 15
	D.O.B. SUBMISSION	27 APR 14
	D.O.B. AMENDMENT 2	21 SEP 15

0 10' - 8" 21' - 4" 42' - 8"

DOB SUBMISSION

Discrepancies must be reported immediately to the Architect before proceeding. Only figured dimensions are to be used. Contractors must check all dimensions on site. This drawing is protected by copyright.

ALL DIMENSIONS ARE SHOWN IN IMPERIAL.

CONSULTANT:
AAI ARCHITECTS, P.C.

PROJECT:
217 WEST 57TH STREET
NEW YORK, NY

DRAWING TITLE:
ZONING FLOOR AREA PLAN AND DEDUCTIONS
16TH, 17TH,18TH FLOOR

SEAL & SIGNATURE: REGISTERED ARCHITECT WIEPKE DAVID JANSEN No. 028881 STATE OF NEW YORK

DATE:	05 DEC 14
PROJECT No:	1216-00
DRAWN: Author	REV: 2
CHK: Checker	
SCALE: 3/64" = 1'-0"	
DWG No: Z-014.01	
DOB PAGE No:	15 of 569

DOB EMPLOYEE STAMP: | DOB B-SCAN:

CD PROGRESS ISSUE 1

36" x 48" Arch E -SHEET SIZE

FILE NAME: C:\Revit Local Files\AAI_TWR-ZONING-CD_jbetlem.rvt
PLOT DATE: 9/22/2015 6:06:35 PM

19TH FLOOR AREA CALCULATIONS				
ZONE C5-1				
USE	No.	*GFA	*DEDUCTIONS	*ZFA (SF)
RESIDENTIAL		9,401	704	8,697
TOTAL		9,401	704	8,697

19TH FLOOR DEDUCTIONS					
ZONE C5-1					
USE	TYPE	No.	LENGTH	WIDTH	AREA (SF)
RESIDENTIAL	E	19.1	2' - 6"	4' - 7"	11.6
RESIDENTIAL	ST	19.2	0' - 8"	12' - 1"	8.0
RESIDENTIAL	M	19.3	3' - 4"	6' - 11"	22.8
RESIDENTIAL	M	19.4	2' - 6"	8' - 0"	20.4
RESIDENTIAL	M	19.5	3' - 5"	3' - 8"	12.5
RESIDENTIAL	ST	19.6	0' - 8"	7' - 2"	4.8
RESIDENTIAL	ST	19.7	0' - 8"	12' - 1"	8.0
RESIDENTIAL	M	19.8	4' - 0"	8' - 9"	35.1
RESIDENTIAL	M	19.9	3' - 3"	5' - 2"	16.8
RESIDENTIAL	M	19.10	0' - 3"	1' - 2"	0.3
RESIDENTIAL	M	19.11	4' - 8"	4' - 8"	21.9
RESIDENTIAL	M	19.12	2' - 2"	2' - 7"	5.5
RESIDENTIAL	M	19.13	2' - 7"	3' - 9"	9.8
RESIDENTIAL	E	19.14	5' - 0"	6' - 11"	34.3
RESIDENTIAL	M	19.15	1' - 1"	3' - 10"	4.2
RESIDENTIAL	M	19.16	4' - 7"	4' - 10"	22.0
RESIDENTIAL	M	19.17	2' - 11"	3' - 4"	9.5
RESIDENTIAL	M	19.18	4' - 5"	5' - 1"	22.5
RESIDENTIAL	M	19.19	1' - 11"	2' - 7"	5.1
RESIDENTIAL	M	19.20	1' - 1"	4' - 0"	4.4
RESIDENTIAL	M	19.21	2' - 6"	3' - 7"	8.9
RESIDENTIAL	M	19.22	4' - 11"	5' - 2"	25.2
RESIDENTIAL	M	19.23	4' - 8"	4' - 8"	21.9
RESIDENTIAL	M	19.24	3' - 1"	4' - 7"	14.0
RESIDENTIAL	M	19.25	1' - 8"	3' - 2"	5.2
RESIDENTIAL	M	19.26	2' - 3"	3' - 2"	7.0
RESIDENTIAL	M	19.27	1' - 0"	3' - 4"	3.4
RESIDENTIAL	M	19.28	1' - 10"	1' - 10"	3.4
RESIDENTIAL	M	19.29	1' - 7"	2' - 4"	3.7
RESIDENTIAL	ST	19.30	0' - 9"	8' - 1"	5.9
RESIDENTIAL	ST	19.31	0' - 8"	6' - 9"	4.5
RESIDENTIAL	ST	19.32	0' - 8"	16' - 5"	11.0
RESIDENTIAL	ST	19.33	0' - 8"	16' - 5"	11.0
RESIDENTIAL	M	19.34	0' - 5"	0' - 8"	0.3
RESIDENTIAL	P	19.35	1' - 9"	3' - 7"	6.2
SUBTOTAL					

19TH FLOOR DEDUCTIONS					
ZONE C5-1					
USE	TYPE	No.	LENGTH	WIDTH	AREA (SF)
RESIDENTIAL	M	19.36	2' - 4"	2' - 6"	6.0
RESIDENTIAL	M	19.37	4' - 6"	7' - 10"	35.5
RESIDENTIAL	M	19.38	1' - 1"	3' - 3"	3.5
RESIDENTIAL	M	19.39	1' - 1"	3' - 4"	3.6
RESIDENTIAL	M	19.40	3' - 0"	3' - 11"	11.7
RESIDENTIAL	M	19.41	3' - 3"	4' - 3"	13.6
RESIDENTIAL	M	19.42	1' - 4"	2' - 11"	3.9
RESIDENTIAL	M	19.43	2' - 3"	3' - 3"	7.4
RESIDENTIAL	P	19.44	1' - 4"	10' - 9"	14.3
RESIDENTIAL	P	19.45	1' - 0"	5' - 10"	5.7
RESIDENTIAL	P	19.46	1' - 5"	3' - 7"	5.1
RESIDENTIAL	P	19.47	1' - 6"	9' - 4"	14.3
RESIDENTIAL	P	19.48	0' - 9"	3' - 6"	2.6
RESIDENTIAL	P	19.49	1' - 1"	6' - 0"	6.7
RESIDENTIAL	P	19.50	1' - 0"	3' - 0"	2.9
RESIDENTIAL	P	19.51	0' - 7"	2' - 9"	1.7
RESIDENTIAL	P	19.52	1' - 0"	6' - 11"	6.7
RESIDENTIAL	P	19.53	1' - 1"	5' - 10"	6.4
RESIDENTIAL	P	19.54	0' - 9"	6' - 5"	5.0
RESIDENTIAL	P	19.55	1' - 6"	2' - 11"	4.4
RESIDENTIAL	P	19.56	0' - 11"	5' - 7"	5.3
RESIDENTIAL	P	19.57	1' - 4"	10' - 0"	13.3
RESIDENTIAL	P	19.58	1' - 0"	5' - 10"	5.8
RESIDENTIAL	P	19.59	1' - 1"	6' - 3"	6.6
RESIDENTIAL	M	19.60	2' - 6"	3' - 1"	7.7
RESIDENTIAL	M	19.61	4' - 8"	4' - 11"	23.0
RESIDENTIAL	P	19.62	1' - 0"	5' - 0"	5.0
RESIDENTIAL	P	19.63	1' - 0"	7' - 3"	7.2
RESIDENTIAL	P	19.64	1' - 1"	3' - 0"	3.1
RESIDENTIAL	M	19.65	1' - 1"	3' - 4"	3.6
RESIDENTIAL	P	19.66	0' - 9"	3' - 4"	2.5
RESIDENTIAL	M	19.67	1' - 2"	1' - 10"	2.2
RESIDENTIAL	P	19.68	0' - 8"	2' - 10"	1.8
RESIDENTIAL	M	19.69	0' - 6"	1' - 2"	0.6
RESIDENTIAL	P	19.70	1' - 3"	3' - 0"	3.7
RESIDENTIAL	E	19.71	1' - 5"	4' - 3"	6.1
RESIDENTIAL	M	19.72	2' - 5"	5' - 0"	11.9
RESIDENTIAL	P	19.73	3' - 3"	6' - 9"	22.2
SUBTOTAL					703.9

19TH FLOOR AREA CALCULATIONS				
ZONE C5-3 MID				
USE	No.	*GFA	*DEDUCTIONS	*ZFA (SF)
RESIDENTIAL		4,243	273	3,970
TOTAL		4,243	273	3,970

19TH FLOOR DEDUCTIONS					
ZONE C5-3 MID					
USE	TYPE	No.	LENGTH	WIDTH	AREA (SF)
RESIDENTIAL	ST	19.74	0' - 8"	7' - 2"	4.8
RESIDENTIAL	ST	19.75	0' - 8"	1' - 6"	1.0
RESIDENTIAL	ST	19.76	0' - 8"	1' - 6"	1.0
RESIDENTIAL	M	19.77	2' - 8"	3' - 1"	8.3
RESIDENTIAL	M	19.78	1' - 2"	1' - 7"	1.8
RESIDENTIAL	M	19.79	3' - 0"	3' - 4"	10.1
RESIDENTIAL	M	19.80	0' - 5"	0' - 10"	0.4
RESIDENTIAL	M	19.81	4' - 5"	5' - 2"	22.8
RESIDENTIAL	M	19.82	1' - 1"	3' - 2"	3.4
RESIDENTIAL	M	19.83	1' - 5"	1' - 7"	2.3
RESIDENTIAL	M	19.84			3.5
RESIDENTIAL	M	19.85	2' - 4"	7' - 1"	16.2
RESIDENTIAL	M	19.86			3.5
RESIDENTIAL	P	19.87	0' - 10"	3' - 2"	2.7
RESIDENTIAL	P	19.88	1' - 0"	7' - 5"	7.2
RESIDENTIAL	P	19.89	1' - 6"	2' - 11"	4.3
RESIDENTIAL	P	19.90	0' - 11"	3' - 0"	2.7
RESIDENTIAL	P	19.91	1' - 1"	5' - 6"	5.8
RESIDENTIAL	P	19.92	1' - 0"	3' - 9"	3.7
RESIDENTIAL	P	19.93	1' - 2"	5' - 2"	5.9
RESIDENTIAL	P	19.94	1' - 0"	4' - 11"	4.9
RESIDENTIAL	P	19.95	1' - 1"	6' - 6"	6.9
RESIDENTIAL	M	19.96	4' - 7"	4' - 10"	22.1
RESIDENTIAL	M	19.97	5' - 0"	5' - 1"	25.4
RESIDENTIAL	P	19.98	1' - 5"	3' - 0"	4.3
RESIDENTIAL	P	19.99	1' - 3"	3' - 3"	3.9
RESIDENTIAL	P	19.100	0' - 6"	6' - 1"	3.1
RESIDENTIAL	M	19.101	2' - 4"	3' - 1"	7.2
RESIDENTIAL	M	19.102	1' - 4"	1' - 7"	2.1
RESIDENTIAL	M	19.103	0' - 11"	3' - 6"	3.2
RESIDENTIAL	P	19.104	1' - 1"	7' - 2"	7.7
RESIDENTIAL	P	19.105	1' - 3"	6' - 5"	8.3
RESIDENTIAL	P	19.106	1' - 0"	6' - 7"	6.6
RESIDENTIAL	M	19.107	1' - 7"	4' - 1"	6.4
RESIDENTIAL	M	19.108	1' - 5"	1' - 6"	2.1
SUBTOTAL					

19TH FLOOR AREA CALCULATIONS			
ZONE C5-1 AND C5-3 MID			
USE	*GFA	*DEDUCTIONS	*ZFA (SF)
RESIDENTIAL	13,645	977	12,668
TOTAL	13,645	977	12,668

19TH FLOOR DEDUCTIONS					
ZONE C5-3 MID					
USE	TYPE	No.	LENGTH	WIDTH	AREA (SF)
RESIDENTIAL	M	19.109	3' - 8"	5' - 0"	18.4
RESIDENTIAL	M	19.110	4' - 2"	5' - 0"	20.8
RESIDENTIAL	M	19.111	2' - 4"	3' - 6"	8.3
SUBTOTAL					273.1

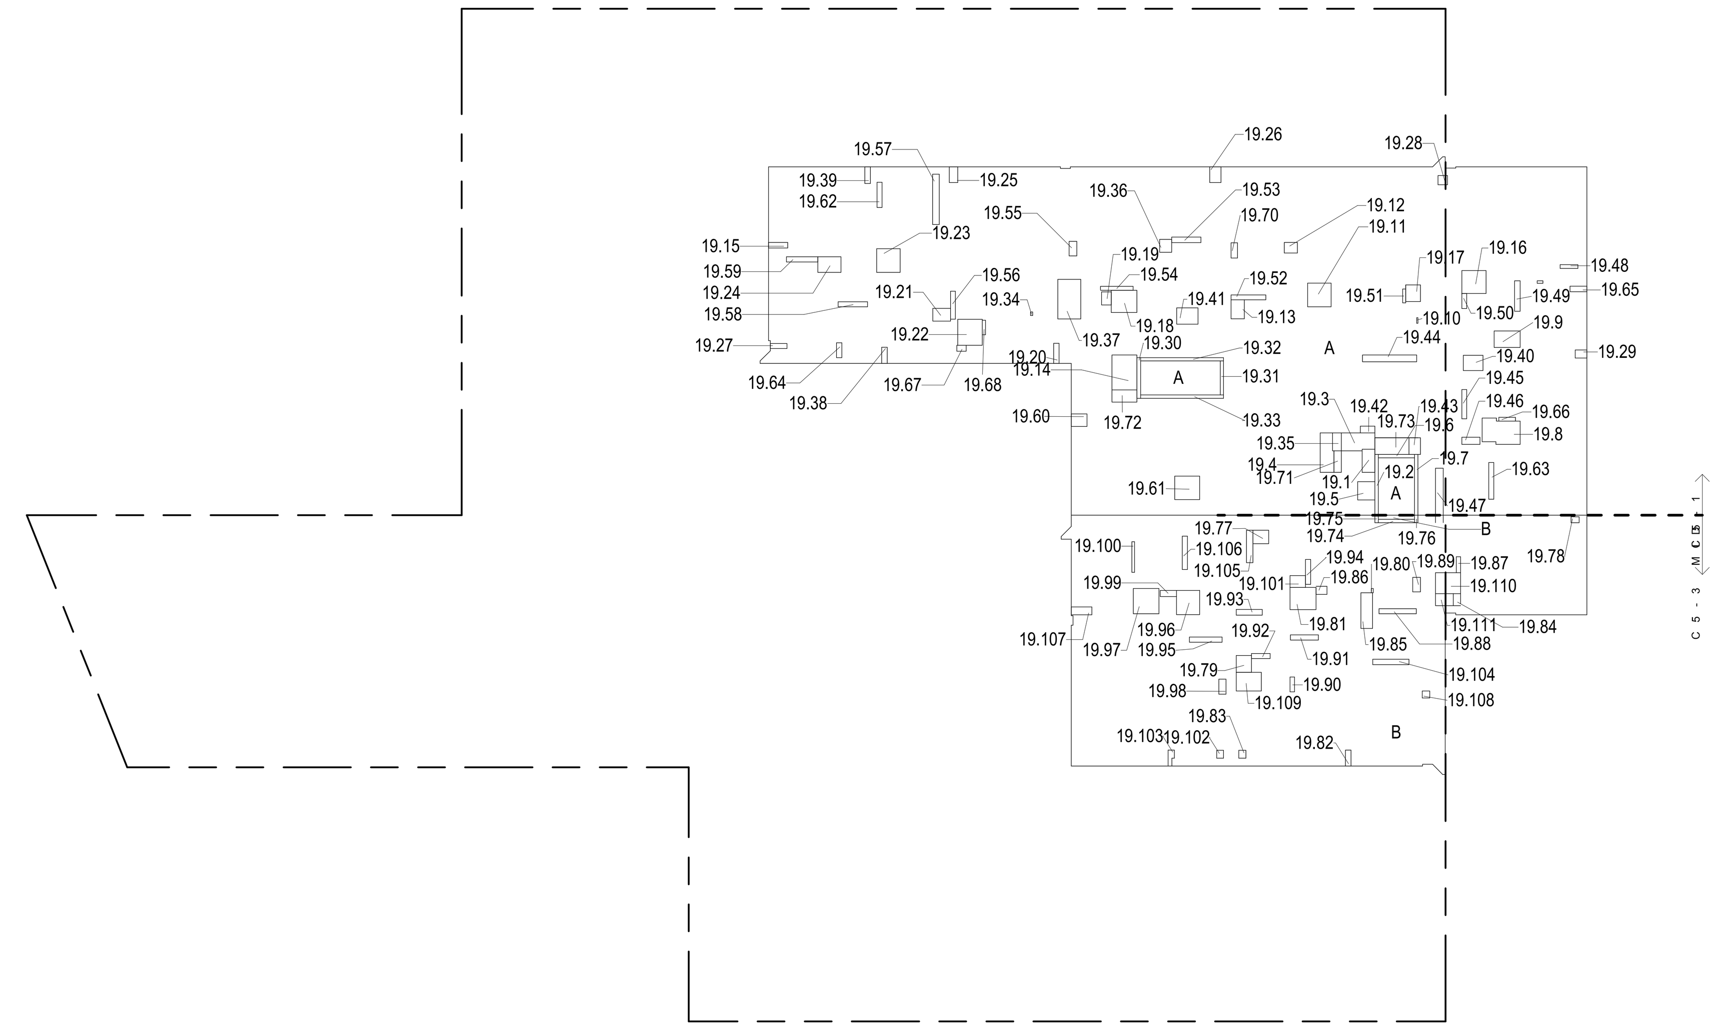

19TH FLOOR (MFD:38TH FLOOR) GROSS FLOOR AREA PLAN AND DEDUCTIONS 1
3/64" = 1'-0"

ZONING AND DEDUCT LEGEND

DEDUCTIONS

M - MECHANICAL ROOM / RISER

E - ELECTRICAL SHAFT / RISER

P - PLUMBING RISER

BG - BELOW GRADE

O - OPENING TO BELOW

L - LOADING BAYS

ST - 44" RESI STAIR SHAFT (INCLUDING 8" PERIMETER)

G - GAP FROM ADJACENT BUILDING

DEVELOPMENT LOT LINE

* WHERE APPLICABLE, DOCUMENTED AND CALCULATED AREAS HAVE BEEN ROUNDED TO ITS NEXT SIGNIFICANT DIGIT.

** LENGTH AND WIDTH DIMENSIONS FOR COMPLEX SHAPES HAVE BEEN SIMPLIFIED TO ILLUSTRATE ONLY LARGEST OVERALL DIMENSION RESPECTIVELY. AREA DOCUMENTED IS THE EXACT AREA OF THE COMPLEX SHAPE

*** ELECTRICAL DEDUCTIONS ARE ONLY FOR ELECTRICAL RISERS. AND CLOSETS. NO DEDUCTIONS TAKEN FOR TELEPHONE CLOSETS

20TH FLOOR AREA CALCULATIONS				
ZONE C5-1				
USE	No.	*GFA	*DEDUCTIONS	*ZFA (SF)
RESIDENTIAL		9,401	635	8,766
TOTAL		9,401	635	8,766

20TH FLOOR AREA CALCULATIONS				
ZONE C5-3 MID				
USE	No.	*GFA	*DEDUCTIONS	*ZFA (SF)
RESIDENTIAL		2,019	112	1,907
TOTAL		2,019	112	1,907

20TH FLOOR AREA CALCULATIONS			
ZONE C5-1 AND C5-3 MID			
USE	*GFA	*DEDUCTIONS	*ZFA (SF)
RESIDENTIAL	11,420	747	10,673
TOTAL	11,420	747	10,673

20TH FLOOR DEDUCTIONS					
ZONE C5-1					
USE	TYPE	No.	LENGTH	WIDTH	AREA (SF)
RESIDENTIAL	ST	20.1	0' - 8"	12' - 1"	8.0
RESIDENTIAL	M	20.2	3' - 5"	6' - 8"	22.8
RESIDENTIAL	M	20.3	2' - 7"	7' - 11"	20.1
RESIDENTIAL	M	20.4	3' - 5"	3' - 8"	12.5
RESIDENTIAL	ST	20.5	0' - 8"	7' - 2"	4.8
RESIDENTIAL	ST	20.6	0' - 8"	12' - 1"	8.0
RESIDENTIAL	M	20.7	3' - 8"	8' - 8"	32.0
RESIDENTIAL	M	20.8	2' - 7"	3' - 9"	9.8
RESIDENTIAL	P	20.9	1' - 0"	6' - 11"	6.9
RESIDENTIAL	M	20.10	4' - 5"	5' - 2"	22.8
RESIDENTIAL	M	20.11	2' - 0"	2' - 5"	4.9
RESIDENTIAL	P	20.12	1' - 4"	1' - 6"	2.0
RESIDENTIAL	ST	20.13	0' - 9"	8' - 1"	5.9
RESIDENTIAL	ST	20.14	0' - 8"	6' - 9"	4.5
RESIDENTIAL	ST	20.15	0' - 8"	16' - 5"	11.0
RESIDENTIAL	ST	20.16	0' - 8"	16' - 5"	11.0
RESIDENTIAL	E	20.17	2' - 7"	4' - 3"	10.9
RESIDENTIAL	P	20.18	1' - 6"	11' - 6"	17.2
RESIDENTIAL	M	20.19	2' - 6"	3' - 1"	7.7
RESIDENTIAL	P	20.20	1' - 9"	3' - 5"	6.0
RESIDENTIAL	P	20.21	1' - 1"	5' - 10"	6.4
RESIDENTIAL	P	20.22	1' - 0"	2' - 0"	2.0
RESIDENTIAL	M	20.23	1' - 3"	5' - 4"	6.6
RESIDENTIAL	M	20.24	2' - 4"	2' - 4"	5.3
RESIDENTIAL	P	20.25	1' - 6"	2' - 11"	4.4
RESIDENTIAL	M	20.26	4' - 6"	7' - 8"	34.8
RESIDENTIAL	M	20.27	2' - 8"	2' - 8"	7.3
RESIDENTIAL	M	20.28	2' - 9"	5' - 2"	14.0
RESIDENTIAL	M	20.29	2' - 3"	3' - 2"	7.0
RESIDENTIAL	M	20.30	1' - 1"	1' - 7"	1.7
RESIDENTIAL	M	20.31	3' - 4"	5' - 2"	17.0
RESIDENTIAL	P	20.32	0' - 10"	6' - 3"	5.2
RESIDENTIAL	M	20.33	1' - 9"	3' - 4"	5.8
RESIDENTIAL	P	20.34	1' - 6"	2' - 0"	3.0
RESIDENTIAL	M	20.35	4' - 8"	5' - 2"	24.0
SUBTOTAL					

20TH FLOOR DEDUCTIONS					
ZONE C5-1					
USE	TYPE	No.	LENGTH	WIDTH	AREA (SF)
RESIDENTIAL	M	20.36	3' - 11"	4' - 5"	17.1
RESIDENTIAL	M	20.37	1' - 1"	3' - 10"	4.2
RESIDENTIAL	M	20.38	1' - 1"	1' - 6"	1.7
RESIDENTIAL	M	20.39	2' - 6"	3' - 7"	8.9
RESIDENTIAL	M	20.40	4' - 11"	5' - 2"	25.2
RESIDENTIAL	M	20.41	4' - 8"	4' - 9"	22.3
RESIDENTIAL	M	20.42	3' - 1"	4' - 7"	14.0
RESIDENTIAL	M	20.43	1' - 8"	3' - 2"	5.2
RESIDENTIAL	M	20.44	1' - 0"	3' - 4"	3.4
RESIDENTIAL	M	20.45	0' - 5"	0' - 8"	0.3
RESIDENTIAL	M	20.46	1' - 0"	3' - 3"	3.2
RESIDENTIAL	M	20.47	1' - 1"	3' - 2"	3.4
RESIDENTIAL	P	20.48	0' - 11"	5' - 7"	5.3
RESIDENTIAL	P	20.49	1' - 3"	11' - 5"	14.2
RESIDENTIAL	P	20.50	1' - 0"	5' - 10"	5.8
RESIDENTIAL	P	20.51	1' - 1"	6' - 3"	6.6
RESIDENTIAL	P	20.52	1' - 0"	5' - 0"	4.8
RESIDENTIAL	P	20.53	1' - 1"	3' - 0"	3.2
RESIDENTIAL	M	20.54	1' - 2"	1' - 10"	2.2
RESIDENTIAL	P	20.55	0' - 8"	2' - 10"	1.8
RESIDENTIAL	E	20.56	5' - 0"	6' - 11"	34.3
RESIDENTIAL	P	20.57	1' - 6"	1' - 10"	2.8
RESIDENTIAL	P	20.58	1' - 4"	1' - 6"	2.0
RESIDENTIAL	P	20.59	0' - 11"	6' - 7"	5.8
RESIDENTIAL	M	20.60	1' - 10"	2' - 9"	4.9
RESIDENTIAL	M	20.61	1' - 2"	2' - 7"	3.0
RESIDENTIAL	P	20.62	1' - 0"	1' - 4"	1.3
RESIDENTIAL	P	20.63	1' - 0"	1' - 4"	1.3
RESIDENTIAL	P	20.64	1' - 6"	2' - 2"	3.2
RESIDENTIAL	P	20.65	1' - 4"	1' - 6"	2.0
RESIDENTIAL	P	20.66	1' - 3"	3' - 0"	3.7
RESIDENTIAL	E	20.67	1' - 5"	4' - 3"	6.1
RESIDENTIAL	M	20.68	2' - 5"	5' - 0"	11.9
RESIDENTIAL	P	20.69	3' - 4"	6' - 9"	22.2
RESIDENTIAL	M	20.70	1' - 8"	2' - 7"	4.4
SUBTOTAL					635.1

20TH FLOOR DEDUCTIONS					
ZONE C5-3 MID					
USE	TYPE	No.	LENGTH	WIDTH	AREA (SF)
RESIDENTIAL	ST	20.71	0' - 8"	7' - 2"	4.8
RESIDENTIAL	ST	20.72	0' - 8"	1' - 6"	1.0
RESIDENTIAL	ST	20.73	0' - 8"	1' - 6"	1.0
RESIDENTIAL	P	20.74	0' - 11"	1' - 0"	0.9
RESIDENTIAL	M	20.75	4' - 0"	4' - 11"	19.9
RESIDENTIAL	M	20.76	1' - 2"	3' - 2"	3.7
RESIDENTIAL	M	20.77	4' - 11"	6' - 6"	31.9
RESIDENTIAL	M	20.78	0' - 10"	4' - 1"	3.5
RESIDENTIAL	P	20.79	1' - 2"	5' - 6"	6.3
RESIDENTIAL	P	20.80	0' - 3"	4' - 1"	1.1
RESIDENTIAL	M	20.81	2' - 0"	5' - 2"	10.3
RESIDENTIAL	M	20.82	2' - 0"	2' - 7"	5.1
RESIDENTIAL	M	20.83	2' - 7"	4' - 2"	10.9
RESIDENTIAL	M	20.84	2' - 7"	3' - 6"	8.9
RESIDENTIAL	M	20.85	1' - 5"	2' - 1"	3.0
SUBTOTAL					112.2

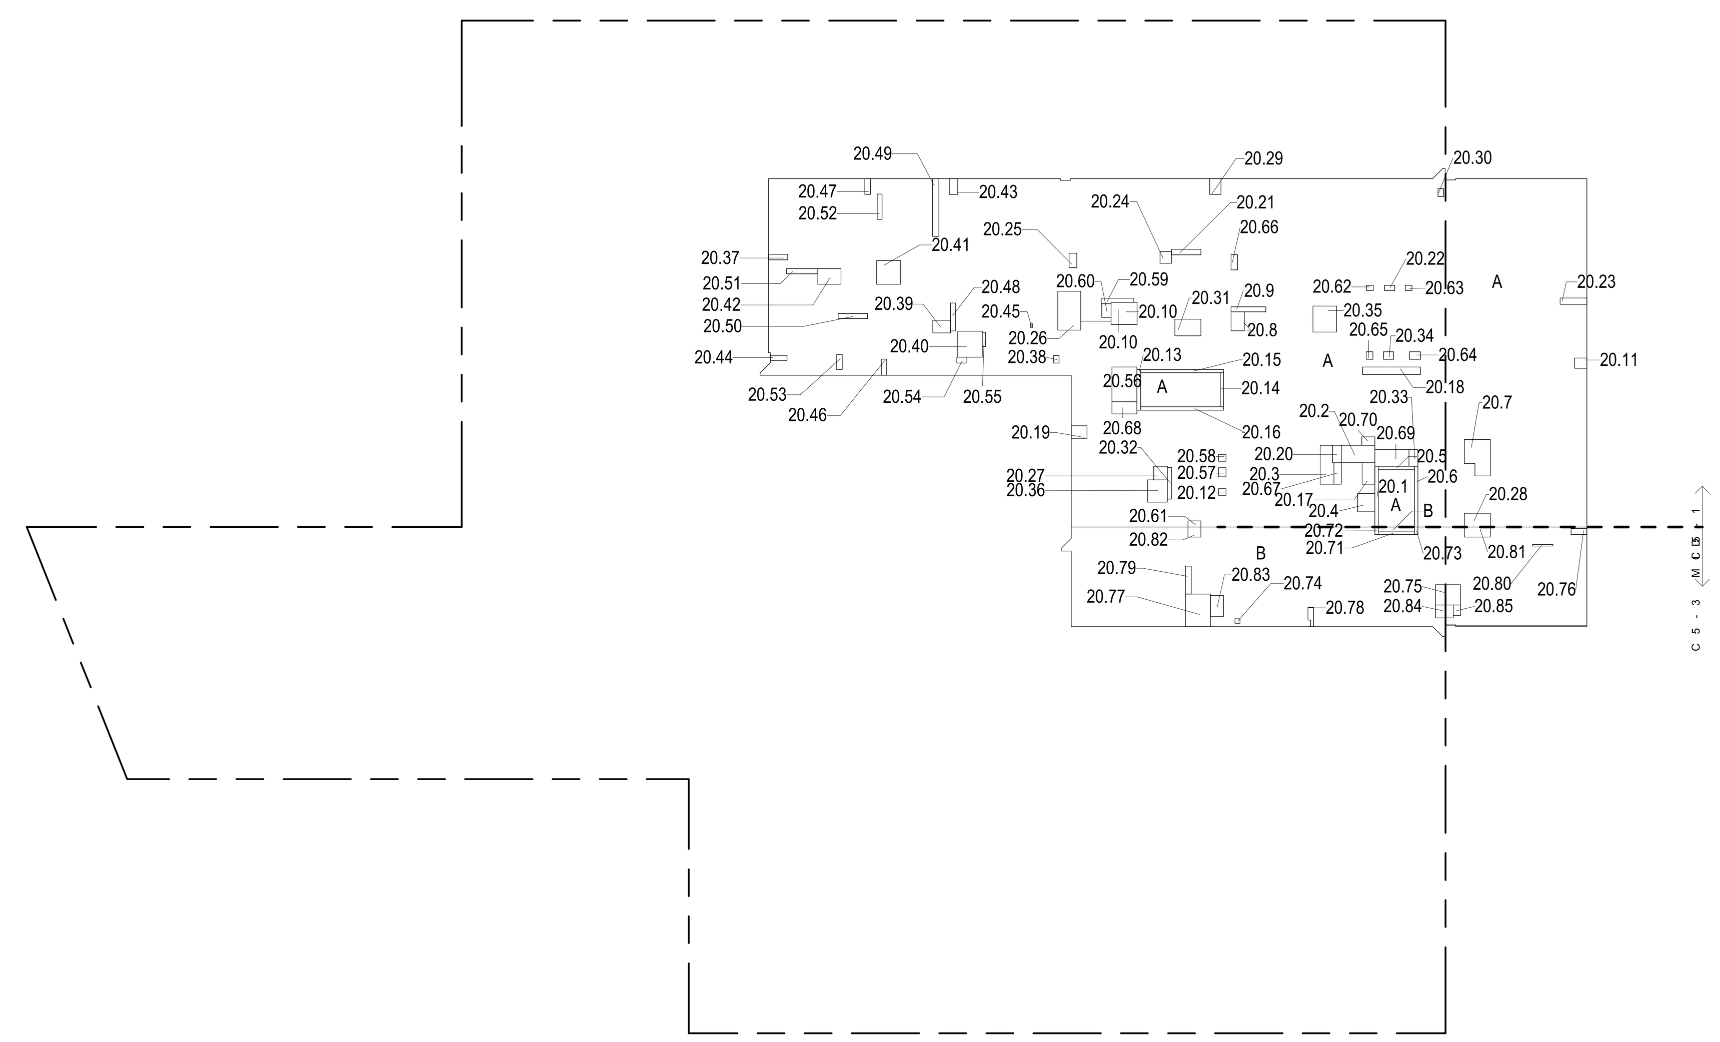

20TH FLOOR (MFD:39TH FLOOR) GROSS FLOOR AREA PLAN AND DEDUCTIONS 2
3/64" = 1'-0"

21ST FLOOR AREA CALCULATIONS				
ZONE C5-1				
USE	No.	*GFA	*DEDUCTIONS	*ZFA (SF)
RESIDENTIAL		9,401	692	8,709
TOTAL		9,401	692	8,709

21ST FLOOR AREA CALCULATIONS				
ZONE C5-3 MID				
USE	No.	*GFA	*DEDUCTIONS	*ZFA (SF)
RESIDENTIAL		2,023	167	1,856
TOTAL		2,023	167	1,856

21ST FLOOR AREA CALCULATIONS			
ZONE C5-1 AND C5-3 MID			
USE	*GFA	*DEDUCTIONS	*ZFA (SF)
RESIDENTIAL	11,424	860	10,565
TOTAL	11,424	860	10,565

21ST FLOOR DEDUCTIONS					
ZONE C5-1					
USE	TYPE	No.	LENGTH	WIDTH	AREA (SF)
RESIDENTIAL	E	21.1	4' - 3"	6' - 8"	28.5
RESIDENTIAL	ST	21.2	0' - 8"	12' - 1"	8.0
RESIDENTIAL	M	21.3	3' - 7"	6' - 8"	24.0
RESIDENTIAL	M	21.4	2' - 6"	8' - 1"	20.5
RESIDENTIAL	M	21.5	3' - 5"	3' - 8"	12.5
RESIDENTIAL	ST	21.6	0' - 8"	7' - 2"	4.8
RESIDENTIAL	ST	21.7	0' - 8"	12' - 1"	8.0
RESIDENTIAL	M	21.8	0' - 3"	1' - 0"	0.3
RESIDENTIAL	M	21.9	4' - 7"	4' - 7"	21.1
RESIDENTIAL	M	21.10	2' - 7"	4' - 0"	10.2
RESIDENTIAL	E	21.11	5' - 1"	6' - 10"	34.7
RESIDENTIAL	M	21.12	2' - 9"	3' - 6"	9.5
RESIDENTIAL	M	21.13	4' - 1"	5' - 6"	22.5
RESIDENTIAL	M	21.14	1' - 10"	3' - 0"	5.5
RESIDENTIAL	M	21.15	2' - 3"	3' - 2"	7.0
RESIDENTIAL	M	21.16	2' - 0"	2' - 4"	4.7
RESIDENTIAL	M	21.17	1' - 5"	2' - 3"	3.3
RESIDENTIAL	ST	21.18	0' - 9"	8' - 1"	5.9
RESIDENTIAL	ST	21.19	0' - 8"	6' - 9"	4.5
RESIDENTIAL	ST	21.20	0' - 8"	16' - 5"	11.0
RESIDENTIAL	ST	21.21	0' - 8"	16' - 5"	11.0
RESIDENTIAL	P	21.22	1' - 9"	3' - 7"	6.3
RESIDENTIAL	M	21.23	2' - 2"	2' - 4"	4.9
RESIDENTIAL	M	21.24	4' - 6"	7' - 8"	34.9
RESIDENTIAL	M	21.25	3' - 1"	4' - 11"	15.2
RESIDENTIAL	M	21.26	1' - 3"	2' - 11"	3.8
RESIDENTIAL	M	21.27	2' - 3"	3' - 4"	7.4
RESIDENTIAL	M	21.28	2' - 6"	3' - 1"	7.7
RESIDENTIAL	P	21.29	1' - 5"	11' - 9"	16.2
RESIDENTIAL	P	21.30	1' - 0"	4' - 3"	4.3
RESIDENTIAL	P	21.31	1' - 1"	6' - 8"	7.4
RESIDENTIAL	P	21.32	0' - 9"	2' - 7"	1.9
RESIDENTIAL	P	21.33	0' - 9"	3' - 10"	2.9
RESIDENTIAL	P	21.34	0' - 9"	6' - 11"	5.1
RESIDENTIAL	P	21.35	1' - 3"	3' - 0"	3.7
SUBTOTAL					

21ST FLOOR DEDUCTIONS					
ZONE C5-1					
USE	TYPE	No.	LENGTH	WIDTH	AREA (SF)
RESIDENTIAL	P	21.36	1' - 1"	6' - 0"	6.6
RESIDENTIAL	P	21.37	0' - 10"	6' - 6"	5.6
RESIDENTIAL	P	21.38	1' - 6"	2' - 11"	4.3
RESIDENTIAL	P	21.39	1' - 0"	4' - 4"	4.3
RESIDENTIAL	M	21.40	4' - 5"	4' - 10"	21.4
RESIDENTIAL	M	21.41	3' - 3"	5' - 8"	18.5
RESIDENTIAL	M	21.42	2' - 8"	7' - 9"	20.5
RESIDENTIAL	P	21.43	0' - 8"	2' - 7"	1.8
RESIDENTIAL	P	21.44	1' - 0"	2' - 11"	2.9
RESIDENTIAL	M	21.45	4' - 3"	4' - 9"	20.4
RESIDENTIAL	M	21.46	0' - 11"	3' - 4"	3.1
RESIDENTIAL	M	21.47	1' - 1"	3' - 10"	4.2
RESIDENTIAL	M	21.48	1' - 1"	3' - 11"	4.4
RESIDENTIAL	M	21.49	2' - 4"	3' - 4"	7.6
RESIDENTIAL	M	21.50	4' - 8"	5' - 1"	23.4
RESIDENTIAL	M	21.51	4' - 8"	4' - 8"	21.9
RESIDENTIAL	M	21.52	3' - 1"	4' - 7"	13.9
RESIDENTIAL	M	21.53	1' - 8"	3' - 2"	5.2
RESIDENTIAL	M	21.54	1' - 1"	3' - 4"	3.6
RESIDENTIAL	M	21.55	0' - 5"	0' - 8"	0.3
RESIDENTIAL	M	21.56	1' - 2"	3' - 2"	3.6
RESIDENTIAL	M	21.57	1' - 1"	3' - 2"	3.3
RESIDENTIAL	P	21.58	1' - 1"	5' - 7"	5.8
RESIDENTIAL	P	21.59	1' - 3"	11' - 5"	14.1
RESIDENTIAL	P	21.60	1' - 0"	5' - 10"	5.8
RESIDENTIAL	P	21.61	1' - 1"	6' - 3"	6.6
RESIDENTIAL	P	21.62	1' - 0"	5' - 0"	5.0
RESIDENTIAL	P	21.63	1' - 1"	3' - 0"	3.2
RESIDENTIAL	M	21.64	1' - 3"	1' - 9"	2.2
RESIDENTIAL	P	21.65	0' - 9"	2' - 11"	2.2
RESIDENTIAL	M	21.66	2' - 8"	2' - 8"	7.1
RESIDENTIAL	P	21.67	0' - 7"	2' - 7"	1.5
RESIDENTIAL	M	21.68	1' - 2"	1' - 2"	1.3
RESIDENTIAL	P	21.69	1' - 1"	8' - 2"	9.0
RESIDENTIAL	P	21.70	1' - 0"	7' - 11"	7.9
RESIDENTIAL	E	21.71	1' - 5"	4' - 3"	6.1
RESIDENTIAL	M	21.72	2' - 6"	5' - 0"	12.3
RESIDENTIAL	P	21.73	3' - 4"	6' - 9"	22.2
SUBTOTAL					692.4

21ST FLOOR DEDUCTIONS					
ZONE C5-3 MID					
USE	TYPE	No.	LENGTH	WIDTH	AREA (SF)
RESIDENTIAL	ST	21.74	0' - 8"	7' - 2"	4.8
RESIDENTIAL	ST	21.75	0' - 8"	1' - 6"	1.0
RESIDENTIAL	ST	21.76	0' - 8"	1' - 6"	1.0
RESIDENTIAL	M	21.77	1' - 2"	3' - 2"	3.7
RESIDENTIAL	P	21.78	1' - 1"	2' - 0"	2.2
RESIDENTIAL	M	21.79	4' - 0"	6' - 1"	24.4
RESIDENTIAL	M	21.80	2' - 11"	12' - 11"	37.8
RESIDENTIAL	P	21.81	1' - 6"	7' - 3"	10.9
RESIDENTIAL	M	21.82	2' - 11"	3' - 0"	8.8
RESIDENTIAL	M	21.83	3' - 1"	3' - 5"	10.6
RESIDENTIAL	M	21.84	2' - 0"	7' - 9"	15.5
RESIDENTIAL	P	21.85	0' - 5"	2' - 7"	1.0
RESIDENTIAL	P	21.86	0' - 7"	4' - 0"	2.4
RESIDENTIAL	M	21.87	0' - 8"	0' - 8"	0.5
RESIDENTIAL	P	21.88	1' - 2"	6' - 0"	6.9
RESIDENTIAL	M	21.89	2' - 1"	2' - 8"	5.6
RESIDENTIAL	M	21.90	1' - 1"	3' - 10"	4.2
RESIDENTIAL	M	21.91	4' - 8"	4' - 11"	22.8
RESIDENTIAL	M	21.92	1' - 6"	2' - 1"	3.2
SUBTOTAL					167.3

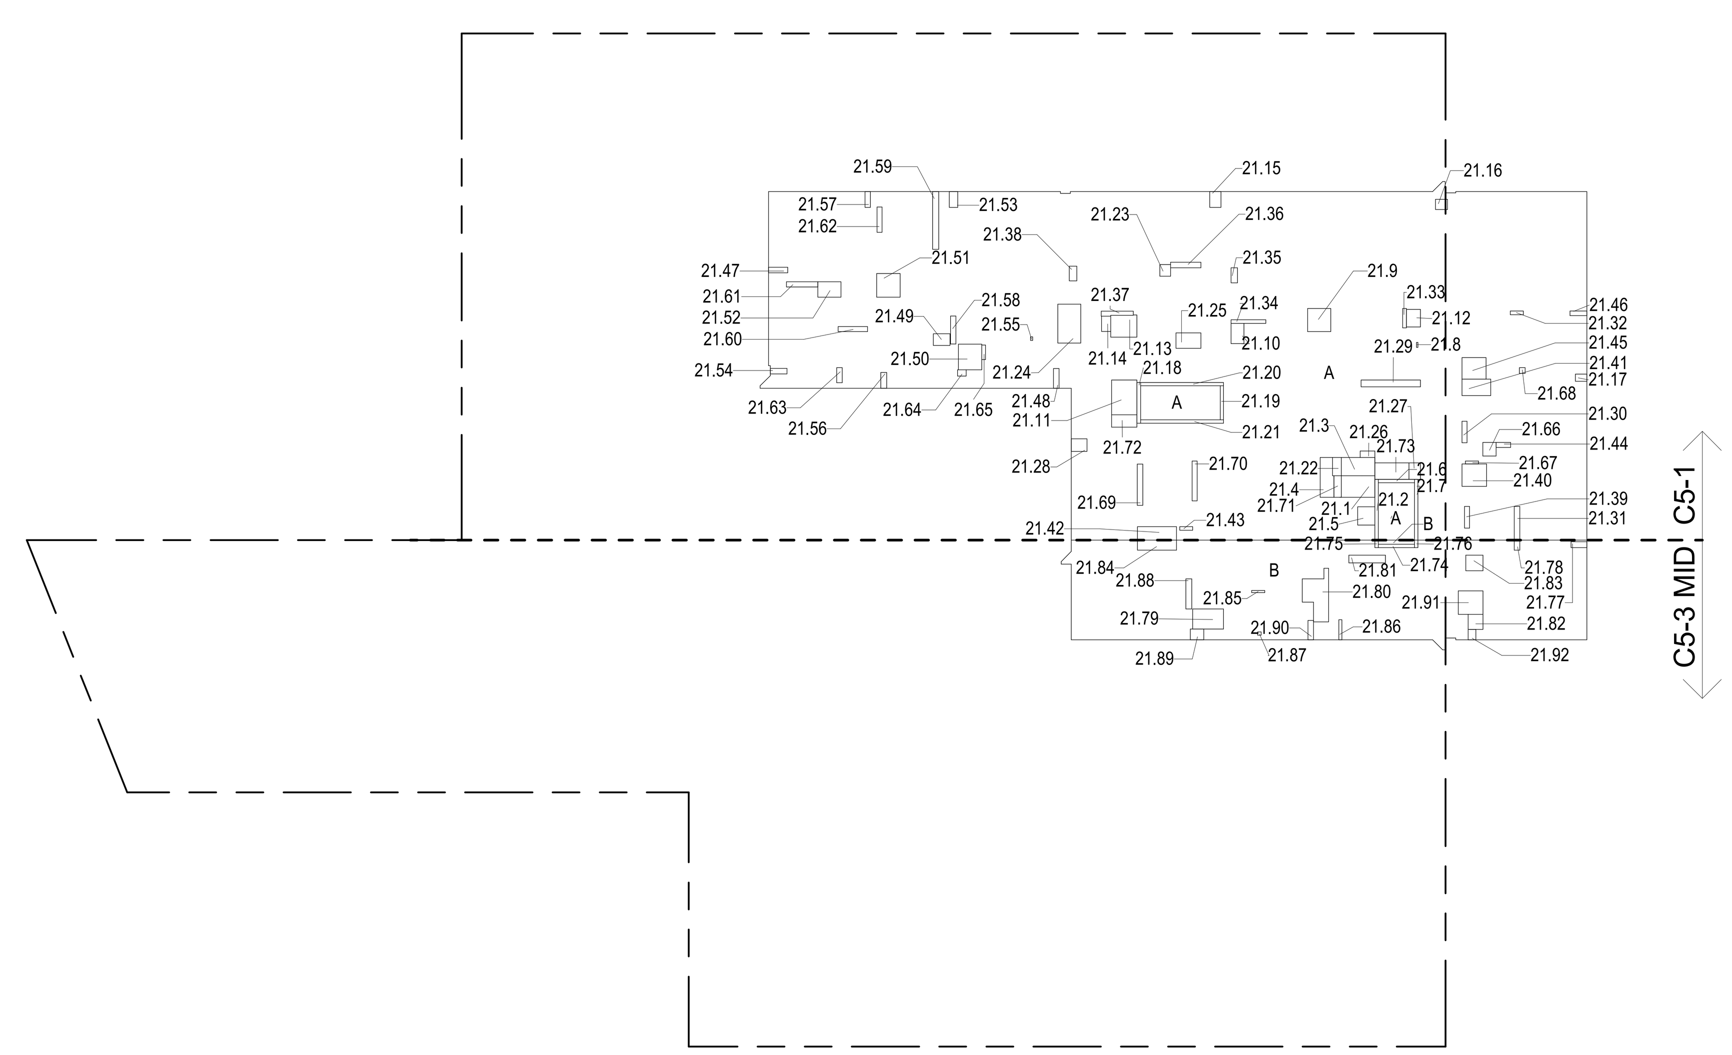

21ST FLOOR (MFD:43RD FLOOR) GROSS FLOOR AREA PLAN AND DEDUCTIONS 3
3/64" = 1'-0"

CD PROGRESS ISSUE 1

KEY PLAN:

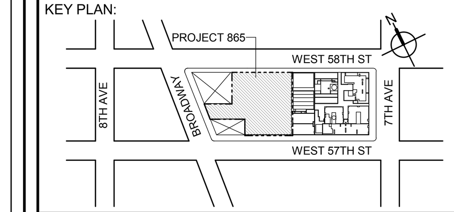

PROJECT NORTH | TRUE NORTH

DEVELOPER:
EXTELL DEVELOPMENT COMPANY
805 THIRD AVENUE, 7TH FLOOR
New York, NY 10022 USA
TEL: 212 712 6000 FAX: 212 712 6100

DESIGN ARCHITECT: Base Building Shell & Core
ADRIAN SMITH + GORDON GILL ARCHITECTURE
111 WEST MONROE STREET SUITE 2300
CHICAGO IL 60603
TEL: 312 920 1888 FAX: 312 920 1775

ARCHITECT OF RECORD: Base Building Shell & Core
AAI ARCHITECTS, P.C.
401 Wellington St. W., 3rd Floor
Toronto, ON M5V 1E7 Canada
TEL: 416 967 1500 FAX: 416 967 7150

STRUCTURAL ENGINEERS:
WSP CANTOR SEINUK
228 EAST 45th Street
New York, NY 10017 USA
TEL: 212 687 9888 FAX: 646 487 5501

MEP ENGINEERS:
AKF GROUP
1501 Broadway
New York, NY 10036 USA
TEL: 212 354 5656 FAX: 212 354 5668

GEOTECHNICAL ENGINEERS:
Langan Engineering & Environmental Services
21 Penn Plaza - 360 West 31st Street, 8th Floor
New York, NY 10001-2727
TEL: 212 479 5400 FAX: 212 479 5444

CODE CONSULTANTS:
Construction Consulting Associates
100 Church Street
New York, NY 10007
TEL: 212 385 1818 FAX: 212 385 1911

CURTAINWALL CONSULTANT:
AJLP Consulting
40 Worth Street. Suite 826
New York, NY 10013
TEL: 212 757 5659 FAX: 646 219 8508

LANDMARK/PRESERVATION CONSULTANT:
Higgins Quasebarth & Partners LLC
11 Hanover Square, 16th Floor
New York, NY 1005
TEL: 212 274 9468 FAX: 646 274 9380

LANDMARK/PRESERVATION CONSULTANT:
Jan Hird Pokorny Associates, Inc.
39 West 37th Street, 12A
New York, NY 10018
TEL: 212 759 6462 FAX: 212 759 6540

No.	DESCRIPTION:	DATE:
1	D.O.B. SUBMISSION	05 DEC 14
2	D.O.B. SUBMISSION	18 FEB 15
	D.O.B. SUBMISSION	27 APR 14
	D.O.B. AMENDMENT 2	21 SEP 15

0 10' - 8" 21' - 4" 42' - 8"

DOB SUBMISSION

Discrepancies must be reported immediately to the Architect before proceeding. Only figured dimensions are to be used. Contractors must check all dimensions on site. This drawing is protected by copyright.

ALL DIMENSIONS ARE SHOWN IN IMPERIAL.

CONSULTANT:
AAI ARCHITECTS, P.C.

PROJECT:
217 WEST 57TH STREET
NEW YORK, NY

DRAWING TITLE:
ZONING FLOOR AREA PLAN AND DEDUCTIONS
19TH, 20TH, 21ST FLOOR

SEAL & SIGNATURE: REGISTERED ARCHITECT WIEPKE DAVID JANSEN No. 028881 STATE OF NEW YORK

DATE: 05 DEC 14
PROJECT No: 1216-00
DRAWN: Author
CHK: Checker
REV: 2
SCALE: 3/64" = 1'-0"
DWG No: **Z-015.01**
DOB PAGE No: 16 of 569

DOB EMPLOYEE STAMP: | DOB B-SCAN:

DEPT OF BLDGS 121328205 Job Number
ES287446625 Scan Code
36" x 48" Arch E -SHEET SIZE
FILE NAME: C:\Revit Local Files\AAI_TWR-ZONING-CD_tpdiehm.rvt
PLOT DATE: 9/22/2015 6:06:56 PM

36" x 48" Arch E -SHEET SIZE

22ND FLOOR AREA CALCULATIONS ZONE C5-1				
USE	No.	*GFA	*DEDUCTIONS	*ZFA (SF)
RESIDENTIAL		9,401	675	8,727
TOTAL		9,401	675	8,727

22ND FLOOR DEDUCTIONS ZONE C5-1					
USE	TYPE	No.	LENGTH	WIDTH	AREA (SF)
RESIDENTIAL	E	22.1	2' - 7"	4' - 3"	10.9
RESIDENTIAL	ST	22.2	0' - 8"	12' - 1"	8.0
RESIDENTIAL	M	22.3	3' - 7"	6' - 8"	24.0
RESIDENTIAL	M	22.4	2' - 6"	8' - 1"	20.5
RESIDENTIAL	M	22.5	3' - 5"	3' - 8"	12.5
RESIDENTIAL	ST	22.6	0' - 8"	7' - 2"	4.8
RESIDENTIAL	ST	22.7	0' - 8"	12' - 1"	8.0
RESIDENTIAL	M	22.8	0' - 3"	1' - 0"	0.3
RESIDENTIAL	M	22.9	4' - 7"	4' - 8"	21.5
RESIDENTIAL	M	22.10	2' - 7"	4' - 0"	10.2
RESIDENTIAL	E	22.11	5' - 1"	6' - 10"	34.7
RESIDENTIAL	M	22.12	2' - 9"	3' - 6"	9.5
RESIDENTIAL	M	22.13	4' - 0"	5' - 8"	22.7
RESIDENTIAL	M	22.14	1' - 10"	3' - 0"	5.5
RESIDENTIAL	M	22.15	2' - 3"	3' - 2"	7.0
RESIDENTIAL	M	22.16	2' - 0"	2' - 4"	4.7
RESIDENTIAL	M	22.17	1' - 6"	2' - 3"	3.4
RESIDENTIAL	ST	22.18	0' - 9"	8' - 1"	5.9
RESIDENTIAL	ST	22.19	0' - 8"	6' - 9"	4.5
RESIDENTIAL	ST	22.20	0' - 8"	16' - 5"	11.0
RESIDENTIAL	ST	22.21	0' - 8"	16' - 5"	11.0
RESIDENTIAL	P	22.22	1' - 9"	3' - 7"	6.3
RESIDENTIAL	M	22.23	2' - 2"	2' - 4"	5.1
RESIDENTIAL	M	22.24	4' - 7"	7' - 10"	36.0
RESIDENTIAL	M	22.25	3' - 1"	4' - 11"	15.2
RESIDENTIAL	M	22.26	1' - 3"	2' - 11"	3.8
RESIDENTIAL	M	22.27	2' - 3"	3' - 4"	7.4
RESIDENTIAL	M	22.28	2' - 6"	3' - 1"	7.7
RESIDENTIAL	P	22.29	1' - 5"	11' - 9"	16.2
RESIDENTIAL	P	22.30	1' - 0"	5' - 8"	5.7
RESIDENTIAL	P	22.31	1' - 1"	6' - 8"	7.4
RESIDENTIAL	P	22.32	0' - 9"	3' - 4"	2.5
RESIDENTIAL	P	22.33	0' - 8"	3' - 10"	2.5
RESIDENTIAL	P	22.34	0' - 9"	6' - 11"	5.1
RESIDENTIAL	P	22.35	1' - 3"	3' - 0"	3.7
SUBTOTAL					

22ND FLOOR DEDUCTIONS ZONE C5-1					
USE	TYPE	No.	LENGTH	WIDTH	AREA (SF)
RESIDENTIAL	P	22.36	1' - 1"	6' - 0"	6.6
RESIDENTIAL	P	22.37	0' - 11"	6' - 6"	5.8
RESIDENTIAL	P	22.38	1' - 6"	2' - 11"	4.3
RESIDENTIAL	P	22.39	1' - 0"	4' - 4"	4.3
RESIDENTIAL	M	22.40	4' - 5"	4' - 5"	19.3
RESIDENTIAL	M	22.41	3' - 3"	5' - 3"	16.9
RESIDENTIAL	M	22.42	2' - 8"	7' - 10"	20.8
RESIDENTIAL	P	22.43	0' - 8"	3' - 4"	2.3
RESIDENTIAL	P	22.44	1' - 0"	3' - 8"	3.6
RESIDENTIAL	M	22.45	4' - 3"	4' - 9"	20.4
RESIDENTIAL	M	22.46	0' - 11"	1' - 9"	1.6
RESIDENTIAL	M	22.47	1' - 1"	3' - 10"	4.2
RESIDENTIAL	M	22.48	1' - 1"	3' - 11"	4.4
RESIDENTIAL	M	22.49	2' - 4"	3' - 4"	7.6
RESIDENTIAL	M	22.50	4' - 8"	4' - 11"	22.6
RESIDENTIAL	M	22.51	4' - 8"	4' - 8"	21.9
RESIDENTIAL	M	22.52	3' - 1"	4' - 6"	13.8
RESIDENTIAL	M	22.53	1' - 8"	3' - 2"	5.2
RESIDENTIAL	M	22.54	1' - 1"	3' - 4"	3.6
RESIDENTIAL	M	22.55	0' - 5"	0' - 8"	0.3
RESIDENTIAL	M	22.56	1' - 2"	3' - 2"	3.5
RESIDENTIAL	M	22.57	1' - 1"	3' - 2"	3.4
RESIDENTIAL	P	22.58	1' - 0"	5' - 7"	5.6
RESIDENTIAL	P	22.59	1' - 3"	11' - 5"	14.1
RESIDENTIAL	P	22.60	1' - 0"	5' - 10"	5.8
RESIDENTIAL	P	22.61	1' - 1"	6' - 4"	6.9
RESIDENTIAL	P	22.62	1' - 0"	5' - 0"	5.0
RESIDENTIAL	P	22.63	1' - 2"	3' - 0"	3.4
RESIDENTIAL	M	22.64	1' - 5"	1' - 9"	2.5
RESIDENTIAL	P	22.65	0' - 9"	2' - 11"	2.2
RESIDENTIAL	M	22.66	2' - 6"	2' - 8"	6.6
RESIDENTIAL	P	22.67	0' - 7"	3' - 4"	1.9
RESIDENTIAL	M	22.68	1' - 2"	1' - 2"	1.3
RESIDENTIAL	P	22.69	1' - 1"	8' - 2"	9.0
RESIDENTIAL	P	22.70	1' - 0"	7' - 11"	7.9
RESIDENTIAL	E	22.71	1' - 5"	4' - 3"	6.1
RESIDENTIAL	M	22.72	2' - 6"	5' - 0"	12.3
RESIDENTIAL	P	22.73	3' - 4"	6' - 9"	22.2
SUBTOTAL					674.7

22ND FLOOR AREA CALCULATIONS ZONE C5-3 MID				
USE	No.	*GFA	*DEDUCTIONS	*ZFA (SF)
RESIDENTIAL		2,023	169	1,854
TOTAL		2,023	169	1,854

22ND FLOOR DEDUCTIONS ZONE C5-3 MID					
USE	TYPE	No.	LENGTH	WIDTH	AREA (SF)
RESIDENTIAL	ST	22.74	0' - 8"	7' - 2"	4.8
RESIDENTIAL	ST	22.75	0' - 8"	1' - 6"	1.0
RESIDENTIAL	ST	22.76	0' - 8"	1' - 6"	1.0
RESIDENTIAL	M	22.77	1' - 2"	3' - 2"	3.7
RESIDENTIAL	P	22.78	1' - 1"	2' - 0"	2.2
RESIDENTIAL	M	22.79	4' - 0"	6' - 7"	26.4
RESIDENTIAL	M	22.80	2' - 11"	12' - 11"	37.8
RESIDENTIAL	P	22.81	1' - 6"	7' - 3"	10.9
RESIDENTIAL	M	22.82	2' - 11"	3' - 0"	8.8
RESIDENTIAL	M	22.83	3' - 1"	3' - 5"	10.6
RESIDENTIAL	M	22.84	2' - 0"	7' - 10"	15.7
RESIDENTIAL	P	22.85	0' - 5"	3' - 4"	1.4
RESIDENTIAL	P	22.86	0' - 7"	2' - 7"	1.6
RESIDENTIAL	M	22.87	0' - 8"	0' - 8"	0.5
RESIDENTIAL	P	22.88	1' - 2"	6' - 0"	6.9
RESIDENTIAL	M	22.89	2' - 1"	2' - 8"	5.6
RESIDENTIAL	M	22.90	1' - 1"	3' - 10"	4.2
RESIDENTIAL	M	22.91	4' - 8"	4' - 11"	22.8
RESIDENTIAL	M	22.92	1' - 6"	2' - 1"	3.2
SUBTOTAL					168.9

22ND FLOOR AREA CALCULATIONS ZONE C5-1 AND C5-3 MID			
USE	*GFA	*DEDUCTIONS	*ZFA (SF)
RESIDENTIAL	11,424	844	10,581
TOTAL	11,424	844	10,581

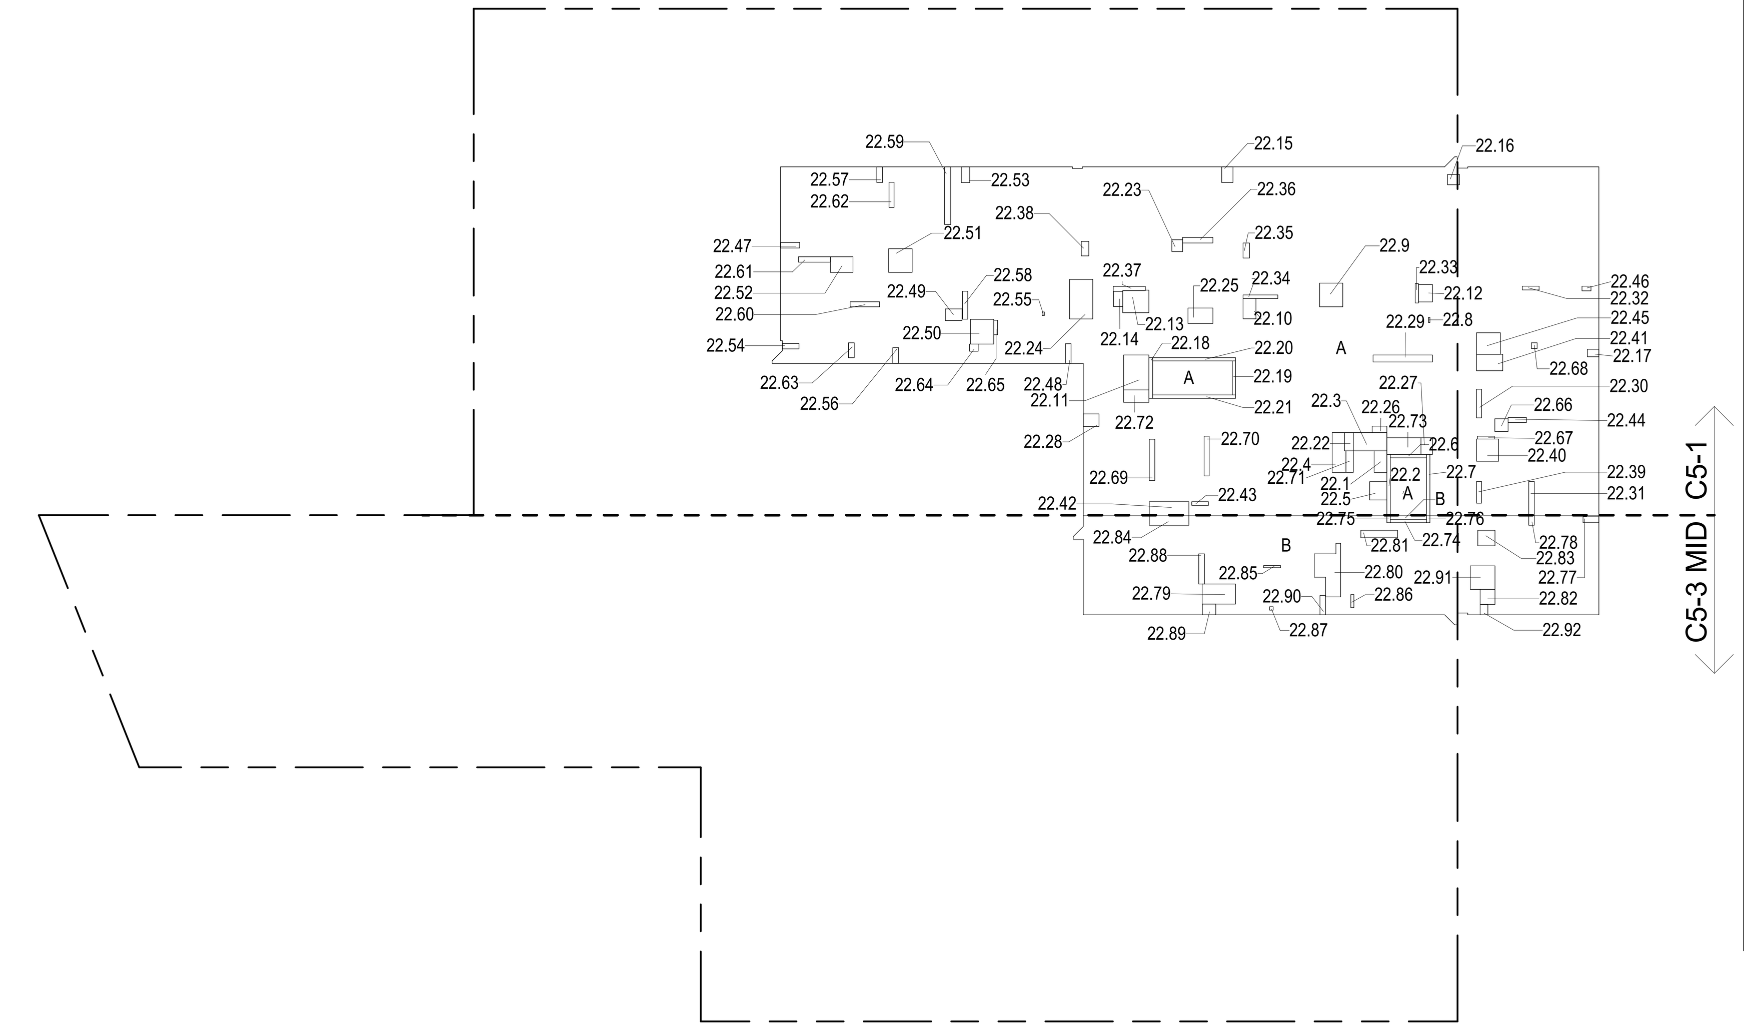

22ND FLOOR (MFD:45TH FLOOR) GROSS FLOOR AREA PLAN AND DEDUCTIONS (1)
3/64" = 1'-0"

23RD FLOOR AREA CALCULATIONS ZONE C5-1				
USE	No.	*GFA	*DEDUCTIONS	*ZFA (SF)
RESIDENTIAL		9,401	675	8,727
TOTAL		9,401	675	8,727

23RD FLOOR DEDUCTIONS ZONE C5-1					
USE	TYPE	No.	LENGTH	WIDTH	AREA (SF)
RESIDENTIAL	E	23.1	2' - 7"	4' - 3"	10.9
RESIDENTIAL	ST	23.2	0' - 8"	12' - 1"	8.0
RESIDENTIAL	M	23.3	3' - 7"	6' - 8"	24.0
RESIDENTIAL	M	23.4	2' - 6"	8' - 1"	20.5
RESIDENTIAL	M	23.5	3' - 5"	3' - 8"	12.5
RESIDENTIAL	ST	23.6	0' - 8"	7' - 2"	4.8
RESIDENTIAL	ST	23.7	0' - 8"	12' - 1"	8.0
RESIDENTIAL	M	23.8	0' - 3"	1' - 0"	0.3
RESIDENTIAL	M	23.9	4' - 7"	4' - 8"	21.5
RESIDENTIAL	M	23.10	2' - 7"	4' - 0"	10.2
RESIDENTIAL	E	23.11	5' - 1"	6' - 10"	34.7
RESIDENTIAL	M	23.12	2' - 9"	3' - 6"	9.5
RESIDENTIAL	M	23.13	4' - 0"	5' - 8"	22.7
RESIDENTIAL	M	23.14	1' - 10"	3' - 0"	5.5
RESIDENTIAL	M	23.15	2' - 3"	3' - 2"	7.0
RESIDENTIAL	M	23.16	2' - 0"	2' - 4"	4.7
RESIDENTIAL	M	23.17	1' - 6"	2' - 3"	3.4
RESIDENTIAL	ST	23.18	0' - 9"	8' - 1"	5.9
RESIDENTIAL	ST	23.19	0' - 8"	6' - 9"	4.5
RESIDENTIAL	ST	23.20	0' - 8"	16' - 5"	11.0
RESIDENTIAL	ST	23.21	0' - 8"	16' - 5"	11.0
RESIDENTIAL	P	23.22	1' - 9"	3' - 7"	6.3
RESIDENTIAL	M	23.23	2' - 2"	2' - 4"	5.1
RESIDENTIAL	M	23.24	4' - 7"	7' - 10"	36.0
RESIDENTIAL	M	23.25	3' - 1"	4' - 11"	15.2
RESIDENTIAL	M	23.26	1' - 3"	2' - 11"	3.8
RESIDENTIAL	M	23.27	2' - 3"	3' - 4"	7.4
RESIDENTIAL	M	23.28	2' - 6"	3' - 1"	7.7
RESIDENTIAL	P	23.29	1' - 5"	11' - 9"	16.2
RESIDENTIAL	P	23.30	1' - 0"	5' - 8"	5.7
RESIDENTIAL	P	23.31	1' - 1"	6' - 8"	7.4
RESIDENTIAL	P	23.32	0' - 9"	3' - 4"	2.5
RESIDENTIAL	P	23.33	0' - 8"	3' - 10"	2.5
RESIDENTIAL	P	23.34	0' - 9"	6' - 11"	5.1
RESIDENTIAL	P	23.35	1' - 3"	3' - 0"	3.7
SUBTOTAL					

23RD FLOOR DEDUCTIONS ZONE C5-1					
USE	TYPE	No.	LENGTH	WIDTH	AREA (SF)
RESIDENTIAL	P	23.36	1' - 1"	6' - 0"	6.6
RESIDENTIAL	P	23.37	0' - 11"	6' - 6"	5.8
RESIDENTIAL	P	23.38	1' - 6"	2' - 11"	4.3
RESIDENTIAL	P	23.39	1' - 0"	4' - 4"	4.3
RESIDENTIAL	M	23.40	4' - 5"	4' - 5"	19.3
RESIDENTIAL	M	23.41	3' - 3"	5' - 3"	16.9
RESIDENTIAL	M	23.42	2' - 8"	7' - 10"	20.8
RESIDENTIAL	P	23.43	0' - 8"	3' - 4"	2.3
RESIDENTIAL	P	23.44	1' - 0"	3' - 8"	3.6
RESIDENTIAL	M	23.45	4' - 3"	4' - 9"	20.4
RESIDENTIAL	M	23.46	0' - 11"	1' - 9"	1.6
RESIDENTIAL	M	23.47	1' - 1"	3' - 10"	4.2
RESIDENTIAL	M	23.48	1' - 1"	3' - 11"	4.4
RESIDENTIAL	M	23.49	2' - 4"	3' - 4"	7.6
RESIDENTIAL	M	23.50	4' - 8"	4' - 11"	22.6
RESIDENTIAL	M	23.51	4' - 8"	4' - 8"	21.9
RESIDENTIAL	M	23.52	3' - 1"	4' - 6"	13.8
RESIDENTIAL	M	23.53	1' - 8"	3' - 2"	5.2
RESIDENTIAL	M	23.54	1' - 1"	3' - 4"	3.6
RESIDENTIAL	M	23.55	0' - 5"	0' - 8"	0.3
RESIDENTIAL	M	23.56	1' - 2"	3' - 2"	3.5
RESIDENTIAL	M	23.57	1' - 1"	3' - 2"	3.4
RESIDENTIAL	P	23.58	1' - 0"	5' - 7"	5.6
RESIDENTIAL	P	23.59	1' - 3"	11' - 5"	14.1
RESIDENTIAL	P	23.60	1' - 0"	5' - 10"	5.8
RESIDENTIAL	P	23.61	1' - 1"	6' - 4"	6.9
RESIDENTIAL	P	23.62	1' - 0"	5' - 0"	5.0
RESIDENTIAL	P	23.63	1' - 2"	3' - 0"	3.4
RESIDENTIAL	M	23.64	1' - 5"	1' - 9"	2.5
RESIDENTIAL	P	23.65	0' - 9"	2' - 11"	2.2
RESIDENTIAL	M	23.66	2' - 6"	2' - 8"	6.6
RESIDENTIAL	P	23.67	0' - 7"	3' - 4"	1.9
RESIDENTIAL	M	23.68	1' - 2"	1' - 2"	1.3
RESIDENTIAL	P	23.69	1' - 1"	8' - 2"	9.0
RESIDENTIAL	P	23.70	1' - 0"	7' - 11"	7.9
RESIDENTIAL	E	23.71	1' - 5"	4' - 3"	6.1
RESIDENTIAL	M	23.72	2' - 6"	5' - 0"	12.3
RESIDENTIAL	P	23.73	3' - 4"	6' - 9"	22.2
SUBTOTAL					674.7

23RD FLOOR AREA CALCULATIONS ZONE C5-3 MID				
USE	No.	*GFA	*DEDUCTIONS	*ZFA (SF)
RESIDENTIAL		2,023	169	1,854
TOTAL		2,023	169	1,854

23RD FLOOR DEDUCTIONS ZONE C5-3 MID					
USE	TYPE	No.	LENGTH	WIDTH	AREA (SF)
RESIDENTIAL	ST	23.74	0' - 8"	7' - 2"	4.8
RESIDENTIAL	ST	23.75	0' - 8"	1' - 6"	1.0
RESIDENTIAL	ST	23.76	0' - 8"	1' - 6"	1.0
RESIDENTIAL	M	23.77	1' - 2"	3' - 2"	3.7
RESIDENTIAL	P	23.78	1' - 1"	2' - 0"	2.2
RESIDENTIAL	M	23.79	4' - 0"	6' - 7"	26.4
RESIDENTIAL	M	23.80	2' - 11"	12' - 11"	37.8
RESIDENTIAL	P	23.81	1' - 6"	7' - 3"	10.9
RESIDENTIAL	M	23.82	2' - 11"	3' - 0"	8.8
RESIDENTIAL	M	23.83	3' - 1"	3' - 5"	10.6
RESIDENTIAL	M	23.84	2' - 0"	7' - 10"	15.7
RESIDENTIAL	P	23.85	0' - 5"	3' - 4"	1.4
RESIDENTIAL	P	23.86	0' - 7"	2' - 7"	1.6
RESIDENTIAL	M	23.87	0' - 8"	0' - 8"	0.5
RESIDENTIAL	P	23.88	1' - 2"	6' - 0"	6.9
RESIDENTIAL	M	23.89	2' - 1"	2' - 8"	5.6
RESIDENTIAL	M	23.90	1' - 1"	3' - 10"	4.2
RESIDENTIAL	M	23.91	4' - 8"	4' - 11"	22.8
RESIDENTIAL	M	23.92	1' - 6"	2' - 1"	3.2
SUBTOTAL					168.9

23RD FLOOR AREA CALCULATIONS ZONE C5-1 AND C5-3 MID			
USE	*GFA	*DEDUCTIONS	*ZFA (SF)
RESIDENTIAL	11,424	844	10,581
TOTAL	11,424	844	10,581

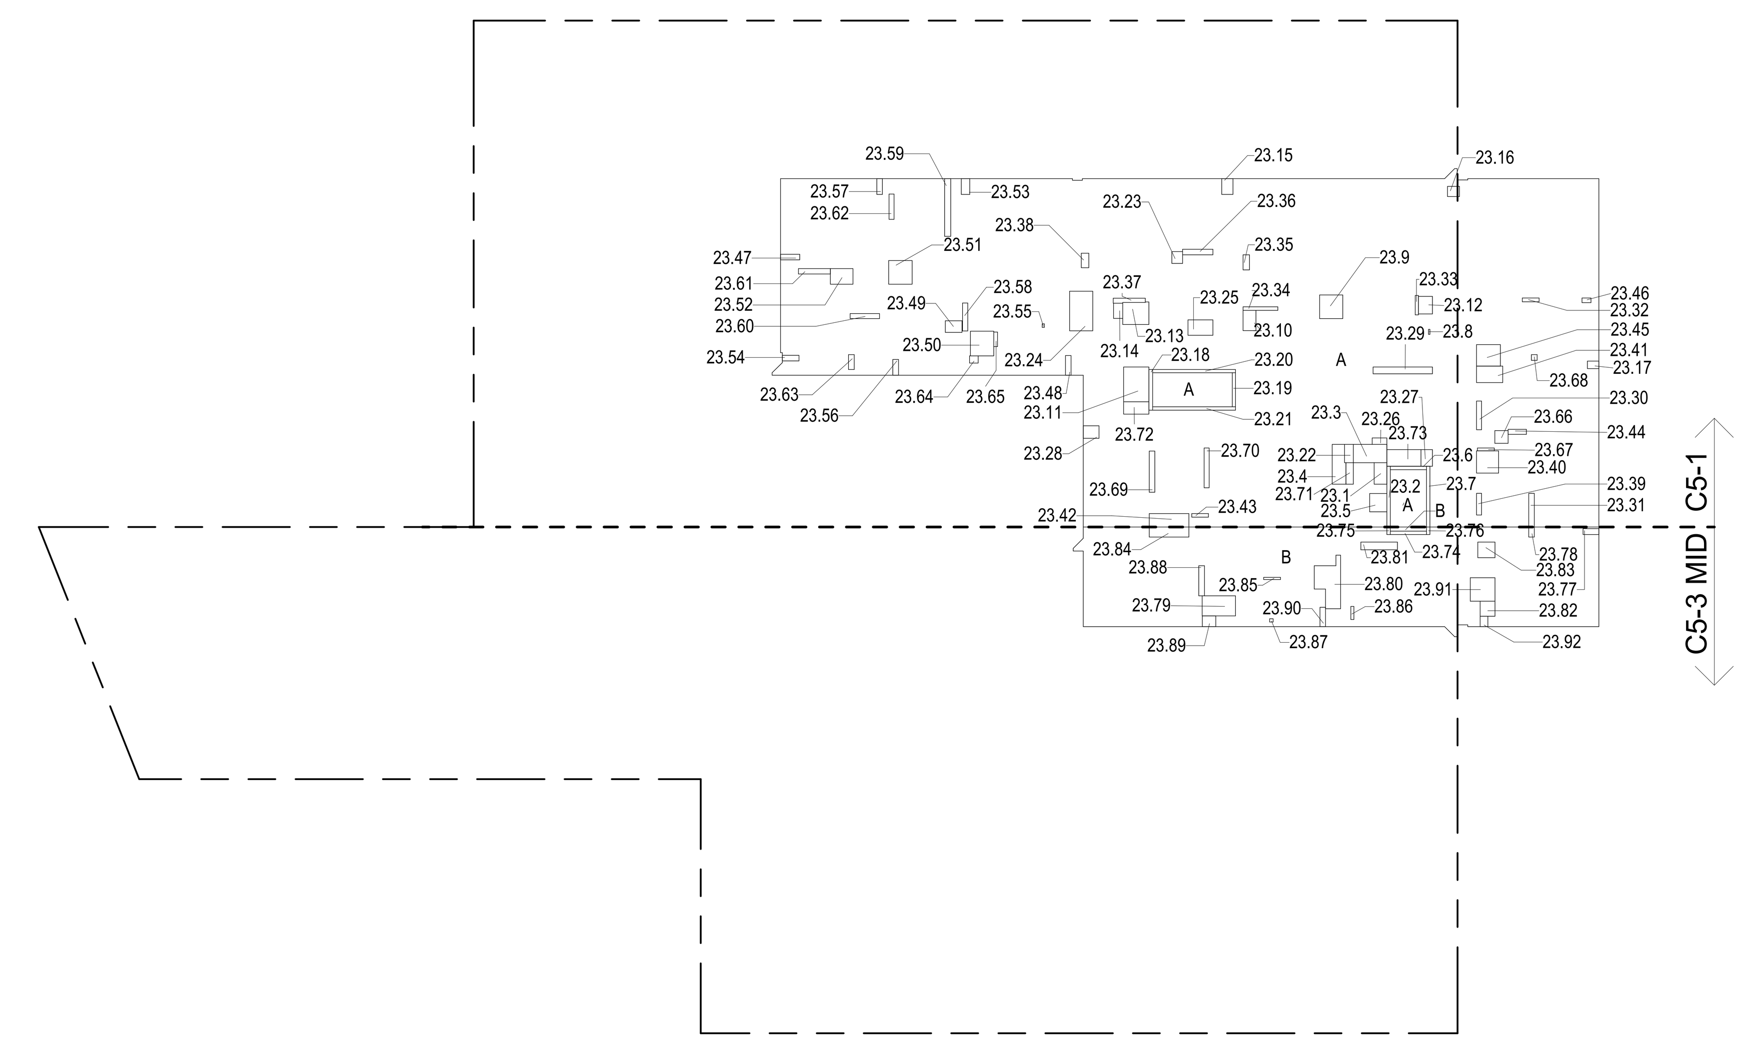

23RD FLOOR (MFD:46TH FLOOR) GROSS FLOOR AREA PLAN AND DEDUCTIONS (2)
3/64" = 1'-0"

24TH FLOOR AREA CALCULATIONS ZONE C5-1				
USE	No.	*GFA	*DEDUCTIONS	*ZFA (SF)
RESIDENTIAL		9,401	692	8,709
TOTAL		9,401	692	8,709

24TH FLOOR DEDUCTIONS ZONE C5-1					
USE	TYPE	No.	LENGTH	WIDTH	AREA (SF)
RESIDENTIAL	E	24.1	4' - 3"	6' - 8"	28.5
RESIDENTIAL	ST	24.2	0' - 8"	12' - 1"	8.0
RESIDENTIAL	M	24.3	3' - 7"	6' - 8"	24.0
RESIDENTIAL	M	24.4	2' - 6"	8' - 1"	20.5
RESIDENTIAL	M	24.5	3' - 5"	3' - 8"	12.5
RESIDENTIAL	ST	24.6	0' - 8"	7' - 2"	4.8
RESIDENTIAL	ST	24.7	0' - 8"	12' - 1"	8.0
RESIDENTIAL	M	24.8	0' - 3"	1' - 0"	0.3
RESIDENTIAL	M	24.9	4' - 7"	4' - 8"	21.5
RESIDENTIAL	M	24.10	2' - 7"	4' - 0"	10.2
RESIDENTIAL	E	24.11	5' - 1"	6' - 10"	34.7
RESIDENTIAL	M	24.12	2' - 9"	3' - 6"	9.5
RESIDENTIAL	M	24.13	4' - 0"	5' - 8"	22.7
RESIDENTIAL	M	24.14	1' - 10"	3' - 0"	5.5
RESIDENTIAL	M	24.15	2' - 3"	3' - 2"	7.0
RESIDENTIAL	M	24.16	2' - 0"	2' - 4"	4.7
RESIDENTIAL	M	24.17	1' - 6"	2' - 3"	3.4
RESIDENTIAL	ST	24.18	0' - 9"	8' - 1"	5.9
RESIDENTIAL	ST	24.19	0' - 8"	6' - 9"	4.5
RESIDENTIAL	ST	24.20	0' - 8"	16' - 5"	11.0
RESIDENTIAL	ST	24.21	0' - 8"	16' - 5"	11.0
RESIDENTIAL	P	24.22	1' - 9"	3' - 7"	6.3
RESIDENTIAL	M	24.23	2' - 2"	2' - 4"	5.1
RESIDENTIAL	M	24.24	4' - 7"	7' - 10"	36.0
RESIDENTIAL	M	24.25	3' - 1"	4' - 11"	15.2
RESIDENTIAL	M	24.26	1' - 3"	2' - 11"	3.8
RESIDENTIAL	M	24.27	2' - 3"	3' - 4"	7.4
RESIDENTIAL	M	24.28	2' - 6"	3' - 1"	7.7
RESIDENTIAL	P	24.29	1' - 5"	11' - 9"	16.2
RESIDENTIAL	P	24.30	1' - 0"	5' - 8"	5.7
RESIDENTIAL	P	24.31	1' - 1"	6' - 8"	7.4
RESIDENTIAL	P	24.32	0' - 9"	3' - 4"	2.5
RESIDENTIAL	P	24.33	0' - 8"	3' - 10"	2.5
RESIDENTIAL	P	24.34	0' - 9"	6' - 11"	5.1
RESIDENTIAL	P	24.35	1' - 3"	3' - 0"	3.7
SUBTOTAL					

24TH FLOOR DEDUCTIONS ZONE C5-1					
USE	TYPE	No.	LENGTH	WIDTH	AREA (SF)
RESIDENTIAL	P	24.36	1' - 1"	6' - 0"	6.6
RESIDENTIAL	P	24.37	0' - 11"	6' - 6"	5.8
RESIDENTIAL	P	24.38	1' - 6"	2' - 11"	4.3
RESIDENTIAL	P	24.39	1' - 0"	4' - 4"	4.3
RESIDENTIAL	M	24.40	4' - 5"	4' - 5"	19.3
RESIDENTIAL	M	24.41	3' - 3"	5' - 3"	16.9
RESIDENTIAL	M	24.42	2' - 8"	7' - 10"	20.8
RESIDENTIAL	P	24.43	0' - 8"	3' - 4"	2.3
RESIDENTIAL	P	24.44	1' - 0"	3' - 8"	3.6
RESIDENTIAL	M	24.45	4' - 3"	4' - 9"	20.4
RESIDENTIAL	M	24.46	0' - 11"	1' - 9"	1.6
RESIDENTIAL	M	24.47	1' - 1"	3' - 10"	4.2
RESIDENTIAL	M	24.48	1' - 1"	3' - 11"	4.4
RESIDENTIAL	M	24.49	2' - 4"	3' - 4"	7.6
RESIDENTIAL	M	24.50	4' - 8"	4' - 11"	22.6
RESIDENTIAL	M	24.51	4' - 8"	4' - 8"	21.9
RESIDENTIAL	M	24.52	3' - 1"	4' - 6"	13.8
RESIDENTIAL	M	24.53	1' - 8"	3' - 2"	5.2
RESIDENTIAL	M	24.54	1' - 1"	3' - 4"	3.6
RESIDENTIAL	M	24.55	0' - 5"	0' - 8"	0.3
RESIDENTIAL	M	24.56	1' - 2"	3' - 2"	3.5
RESIDENTIAL	M	24.57	1' - 1"	3' - 2"	3.4
RESIDENTIAL	P	24.58	1' - 0"	5' - 7"	5.6
RESIDENTIAL	P	24.59	1' - 3"	11' - 5"	14.1
RESIDENTIAL	P	24.60	1' - 0"	5' - 10"	5.8
RESIDENTIAL	P	24.61	1' - 1"	6' - 4"	6.9
RESIDENTIAL	P	24.62	1' - 0"	5' - 0"	5.0
RESIDENTIAL	P	24.63	1' - 2"	3' - 0"	3.4
RESIDENTIAL	M	24.64	1' - 5"	1' - 9"	2.5
RESIDENTIAL	P	24.65	0' - 9"	2' - 11"	2.2
RESIDENTIAL	M	24.66	2' - 6"	2' - 8"	6.6
RESIDENTIAL	P	24.67	0' - 7"	3' - 4"	1.9
RESIDENTIAL	M	24.68	1' - 2"	1' - 2"	1.3
RESIDENTIAL	P	24.69	1' - 1"	8' - 2"	9.0
RESIDENTIAL	P	24.70	1' - 0"	7' - 11"	7.9
RESIDENTIAL	E	24.71	1' - 5"	4' - 3"	6.1
RESIDENTIAL	M	24.72	2' - 6"	5' - 0"	12.3
RESIDENTIAL	P	24.73	3' - 4"	6' - 9"	22.2
SUBTOTAL					692.3

24TH FLOOR AREA CALCULATIONS ZONE C5-3 MID				
USE	No.	*GFA	*DEDUCTIONS	*ZFA (SF)
RESIDENTIAL		2,023	169	1,854
TOTAL		2,023	169	1,854

24TH FLOOR DEDUCTIONS ZONE C5-3 MID					
USE	TYPE	No.	LENGTH	WIDTH	AREA (SF)
RESIDENTIAL	ST	24.74	0' - 8"	7' - 2"	4.8
RESIDENTIAL	ST	24.75	0' - 8"	1' - 6"	1.0
RESIDENTIAL	ST	24.76	0' - 8"	1' - 6"	1.0
RESIDENTIAL	M	24.77	1' - 2"	3' - 2"	3.7
RESIDENTIAL	P	24.78	1' - 1"	2' - 0"	2.2
RESIDENTIAL	M	24.79	4' - 0"	6' - 7"	26.4
RESIDENTIAL	M	24.80	2' - 11"	12' - 11"	37.8
RESIDENTIAL	P	24.81	1' - 6"	7' - 3"	10.9
RESIDENTIAL	M	24.82	2' - 11"	3' - 0"	8.8
RESIDENTIAL	M	24.83	3' - 1"	3' - 5"	10.6
RESIDENTIAL	M	24.84	2' - 0"	7' - 10"	15.7
RESIDENTIAL	P	24.85	0' - 5"	3' - 4"	1.4
RESIDENTIAL	P	24.86	0' - 7"	2' - 7"	1.6
RESIDENTIAL	M	24.87	0' - 8"	0' - 8"	0.5
RESIDENTIAL	P	24.88	1' - 2"	6' - 0"	6.9
RESIDENTIAL	M	24.89	2' - 1"	2' - 8"	5.6
RESIDENTIAL	M	24.90	1' - 1"	3' - 10"	4.2
RESIDENTIAL	M	24.91	4' - 8"	4' - 11"	22.8
RESIDENTIAL	M	24.92	1' - 6"	2' - 1"	3.2
SUBTOTAL					168.9

24TH FLOOR AREA CALCULATIONS ZONE C5-1 AND C5-3 MID			
USE	*GFA	*DEDUCTIONS	*ZFA (SF)
RESIDENTIAL	11,424	861	10,563
TOTAL	11,424	861	10,563

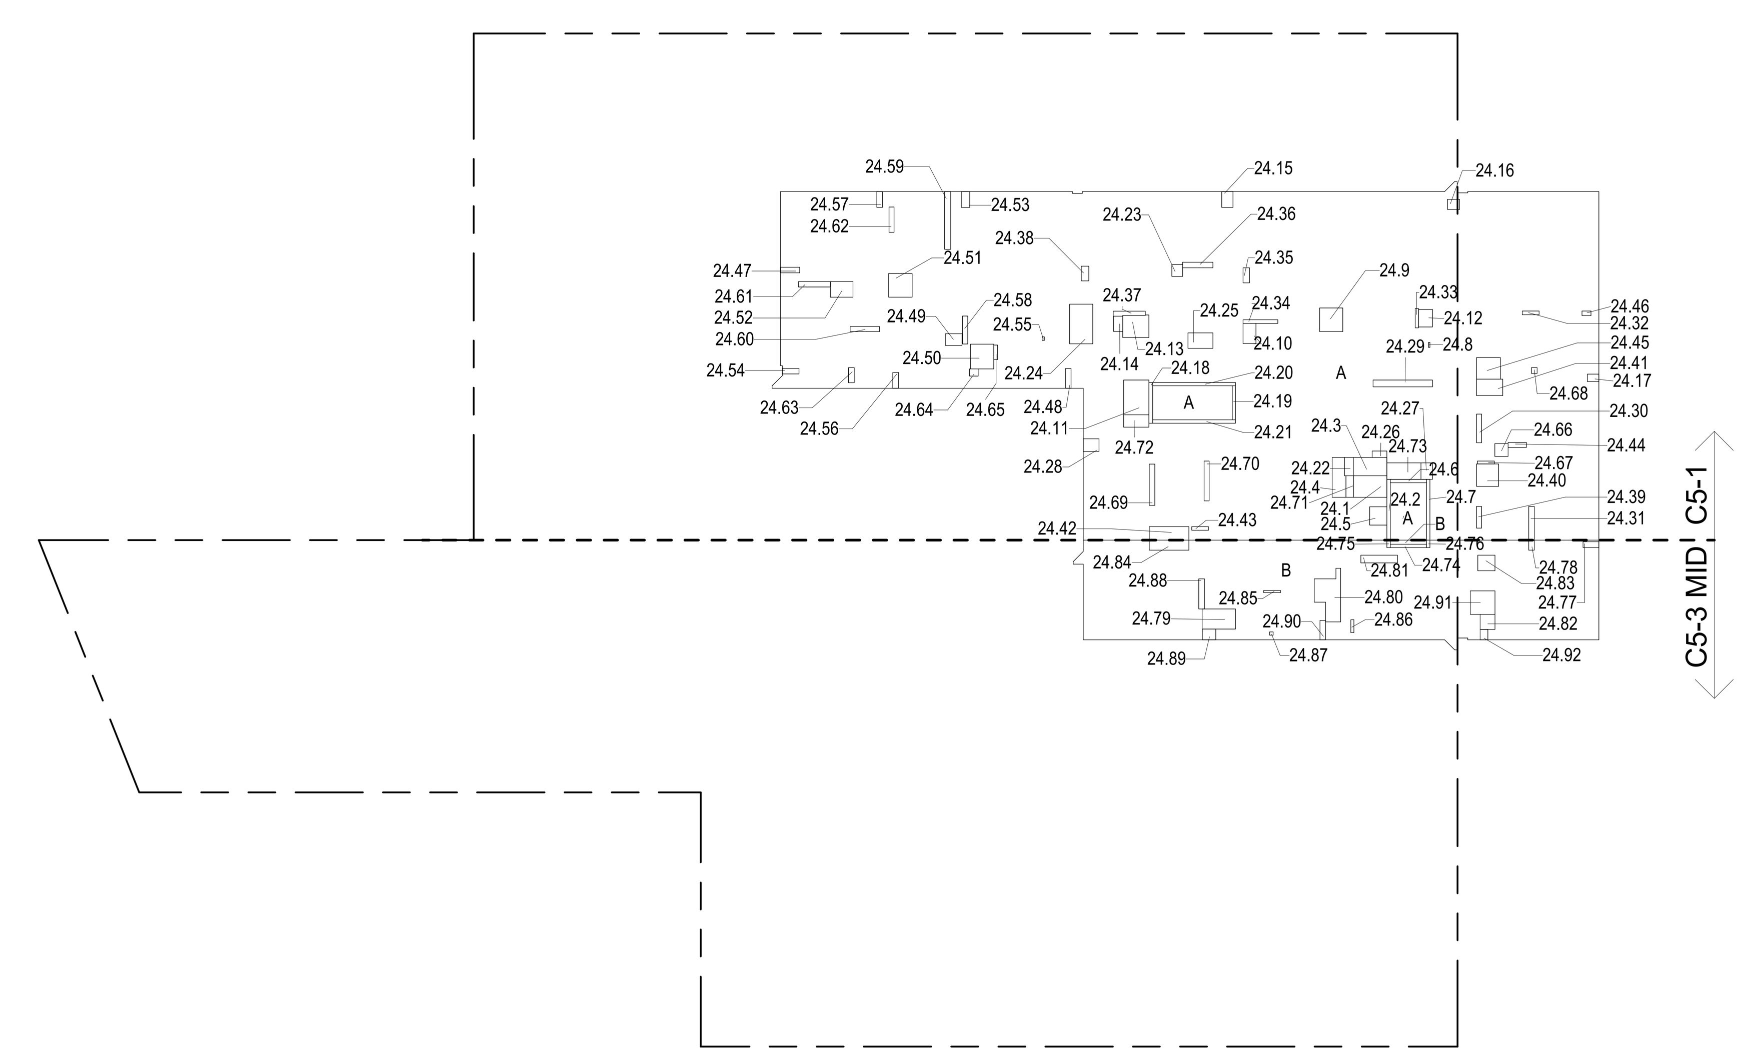

24TH FLOOR (MFD:47TH FLOOR) GROSS FLOOR AREA PLAN AND DEDUCTIONS (3)
3/64" = 1'-0"

ZONING AND DEDUCT LEGEND

- DEDUCTIONS
- M - MECHANICAL ROOM / RISER
- E - ELECTRICAL SHAFT / RISER
- P - PLUMBING RISER
- BG - BELOW GRADE
- O - OPENING TO BELOW
- L - LOADING BAYS
- ST - 44" RESI STAIR SHAFT (INCLUDING 8" PERIMETER)
- G - GAP FROM ADJACENT BUILDING
- DEVELOPMENT LOT LINE

* WHERE APPLICABLE, DOCUMENTED AND CALCULATED AREAS HAVE BEEN ROUNDED TO ITS NEXT SIGNIFICANT DIGIT.

** LENGTH AND WIDTH DIMENSIONS FOR COMPLEX SHAPES HAVE BEEN SIMPLIFIED TO ILLUSTRATE ONLY LARGEST OVERALL DIMENSION RESPECTIVELY. AREA DOCUMENTED IS THE EXACT AREA OF THE COMPLEX SHAPE

*** ELECTRICAL DEDUCTIONS ARE ONLY FOR ELECTRICAL RISERS. AND CLOSETS. NO DEDUCTIONS TAKEN FOR TELEPHONE CLOSETS

CD PROGRESS ISSUE 1

DEPT OF BLDGS 121328205 Job Number
ES762073842 Scan Code

KEY PLAN:

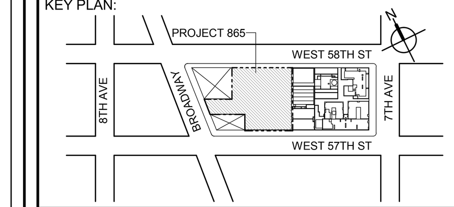

PROJECT NORTH | TRUE NORTH

DEVELOPER:
EXTELL DEVELOPMENT COMPANY
805 THIRD AVENUE, 7TH FLOOR
New York, NY 10022 USA
TEL: 212 712 6000 FAX: 212 712 6100

DESIGN ARCHITECT: Base Building Shell & Core
ADRIAN SMITH + GORDON GILL ARCHITECTURE
111 WEST MONROE STREET SUITE 2300
CHICAGO IL 60603
TEL: 312 920 1888 FAX: 312 920 1775

ARCHITECT OF RECORD: Base Building Shell & Core
AAI ARCHITECTS, P.C.
401 Wellington St. W., 3rd Floor
Toronto, ON M5V 1E7 Canada
TEL: 416 967 1500 FAX: 416 967 7150

STRUCTURAL ENGINEERS:
WSP CANTOR SEINUK
228 EAST 45th Street
New York, NY 10017 USA
TEL: 212 687 9888 FAX: 646 487 5501

MEP ENGINEERS:
AKF GROUP
1501 Broadway
New York, NY 10036 USA
TEL: 212 354 5656 FAX: 212 354 5668

GEOTECHNICAL ENGINEERS:
Langan Engineering & Environmental Services
21 Penn Plaza - 360 West 31st Street, 8th Floor
New York, NY 10001-2727
TEL: 212 479 5400 FAX: 212 479 5444

CODE CONSULTANTS:
Construction Consulting Associates
100 Church Street
New York, NY 10007
TEL: 212 385 1818 FAX: 212 385 1911

CURTAINWALL CONSULTANT:
AJLP Consulting
40 Worth Street. Suite 826
New York, NY 10013
TEL: 212 757 5659 FAX: 646 219 8508

LANDMARK/PRESERVATION CONSULTANT:
Higgins Quasebarth & Partners LLC
11 Hanover Square, 16th Floor
New York, NY 1005
TEL: 212 274 9468 FAX: 646 274 9380

LANDMARK/PRESERVATION CONSULTANT:
Jan Hird Pokorny Associates, Inc.
39 West 37th Street, 12A
New York, NY 10018
TEL: 212 759 6462 FAX: 212 759 6540

No.	DESCRIPTION:	DATE:
1	D.O.B. SUBMISSION	05 DEC 14
2	D.O.B. SUBMISSION	18 FEB 15
	D.O.B. SUBMISSION	27 APR 14
	D.O.B. AMENDMENT 2	21 SEP 15

0 10' - 8" 21' - 4" 42' - 8"

DOB SUBMISSION

Discrepancies must be reported immediately to the Architect before proceeding. Only figured dimensions are to be used. Contractors must check all dimensions on site. This drawing is protected by copyright.

ALL DIMENSIONS ARE SHOWN IN IMPERIAL.

CONSULTANT:
AAI ARCHITECTS, P.C.

PROJECT:
217 WEST 57TH STREET
NEW YORK, NY

DRAWING TITLE:
ZONING FLOOR AREA PLAN AND DEDUCTIONS
22ND 23RD, 24TH FLOOR

SEAL & SIGNATURE: REGISTERED ARCHITECT WIEPKE DAVID JANSEN No. 028881 STATE OF NEW YORK

DATE:	05 DEC 14
PROJECT No:	1216-00
DRAWN: Author	REV: 2
CHK: Checker	
SCALE: 3/64" = 1'-0"	
DWG No:	Z-016.01
DOB PAGE No:	17 of 569

DOB EMPLOYEE STAMP: | DOB B-SCAN:

FILE NAME: C:\Revit Local Files\AAI-TWR-ZONING-CD_pedlarim.rvt
PLOT DATE: 9/22/2015 6:07:16 PM

25TH FLOOR AREA CALCULATIONS
ZONE C5-1

USE	No.	*GFA	*DEDUCTIONS	*ZFA (SF)
RESIDENTIAL		9,401	675	8,727
TOTAL		9,401	675	8,727

25TH FLOOR DEDUCTIONS
ZONE C5-1

USE	TYPE	No.	LENGTH	WIDTH	AREA (SF)
RESIDENTIAL	E	25.1	2' - 7"	4' - 3"	10.9
RESIDENTIAL	ST	25.2	0' - 8"	12' - 1"	8.0
RESIDENTIAL	M	25.3	3' - 7"	6' - 8"	24.0
RESIDENTIAL	M	25.4	2' - 6"	8' - 1"	20.5
RESIDENTIAL	M	25.5	3' - 5"	3' - 8"	12.5
RESIDENTIAL	ST	25.6	0' - 8"	7' - 2"	4.8
RESIDENTIAL	ST	25.7	0' - 8"	12' - 1"	8.0
RESIDENTIAL	M	25.8	0' - 3"	1' - 0"	0.3
RESIDENTIAL	M	25.9	4' - 7"	4' - 8"	21.5
RESIDENTIAL	M	25.10	2' - 7"	4' - 0"	10.2
RESIDENTIAL	E	25.11	5' - 1"	6' - 10"	34.7
RESIDENTIAL	M	25.12	2' - 9"	3' - 6"	9.5
RESIDENTIAL	M	25.13	4' - 0"	5' - 8"	22.7
RESIDENTIAL	M	25.14	1' - 10"	3' - 0"	5.5
RESIDENTIAL	M	25.15	2' - 3"	3' - 2"	7.0
RESIDENTIAL	M	25.16	2' - 0"	2' - 4"	4.7
RESIDENTIAL	M	25.17	1' - 6"	2' - 3"	3.4
RESIDENTIAL	ST	25.18	0' - 9"	8' - 1"	5.9
RESIDENTIAL	ST	25.19	0' - 8"	6' - 9"	4.5
RESIDENTIAL	ST	25.20	0' - 8"	16' - 5"	11.0
RESIDENTIAL	ST	25.21	0' - 8"	16' - 5"	11.0
RESIDENTIAL	P	25.22	1' - 9"	3' - 7"	6.3
RESIDENTIAL	M	25.23	2' - 2"	2' - 4"	5.1
RESIDENTIAL	M	25.24	4' - 7"	7' - 10"	36.0
RESIDENTIAL	M	25.25	3' - 1"	4' - 11"	15.2
RESIDENTIAL	M	25.26	1' - 3"	2' - 11"	3.8
RESIDENTIAL	M	25.27	2' - 3"	3' - 4"	7.4
RESIDENTIAL	M	25.28	2' - 6"	3' - 1"	7.7
RESIDENTIAL	P	25.29	1' - 5"	11' - 9"	16.2
RESIDENTIAL	P	25.30	1' - 0"	5' - 8"	5.7
RESIDENTIAL	P	25.31	1' - 1"	6' - 8"	7.4
RESIDENTIAL	P	25.32	0' - 9"	3' - 4"	2.5
RESIDENTIAL	P	25.33	0' - 8"	3' - 10"	2.5
RESIDENTIAL	P	25.34	0' - 9"	6' - 11"	5.1
RESIDENTIAL	P	25.35	1' - 3"	3' - 0"	3.7
SUBTOTAL					

25TH FLOOR DEDUCTIONS
ZONE C5-1

USE	TYPE	No.	LENGTH	WIDTH	AREA (SF)
RESIDENTIAL	P	25.36	1' - 1"	6' - 0"	6.6
RESIDENTIAL	P	25.37	0' - 11"	6' - 6"	5.8
RESIDENTIAL	P	25.38	1' - 6"	2' - 11"	4.3
RESIDENTIAL	P	25.39	1' - 0"	4' - 4"	4.3
RESIDENTIAL	M	25.40	4' - 5"	4' - 5"	19.3
RESIDENTIAL	M	25.41	3' - 3"	5' - 3"	16.9
RESIDENTIAL	M	25.42	2' - 8"	7' - 10"	20.8
RESIDENTIAL	P	25.43	0' - 8"	3' - 4"	2.3
RESIDENTIAL	P	25.44	1' - 0"	3' - 8"	3.6
RESIDENTIAL	M	25.45	4' - 3"	4' - 9"	20.4
RESIDENTIAL	M	25.46	0' - 11"	1' - 9"	1.6
RESIDENTIAL	M	25.47	1' - 1"	3' - 10"	4.2
RESIDENTIAL	M	25.48	1' - 1"	3' - 11"	4.4
RESIDENTIAL	M	25.49	2' - 4"	3' - 4"	7.6
RESIDENTIAL	M	25.50	4' - 8"	4' - 11"	22.6
RESIDENTIAL	M	25.51	4' - 8"	4' - 8"	21.9
RESIDENTIAL	M	25.52	3' - 1"	4' - 6"	13.8
RESIDENTIAL	M	25.53	1' - 8"	3' - 2"	5.2
RESIDENTIAL	M	25.54	1' - 1"	3' - 4"	3.6
RESIDENTIAL	M	25.55	0' - 5"	0' - 8"	0.3
RESIDENTIAL	M	25.56	1' - 2"	3' - 2"	3.5
RESIDENTIAL	M	25.57	1' - 1"	3' - 2"	3.4
RESIDENTIAL	P	25.58	1' - 0"	5' - 7"	5.6
RESIDENTIAL	P	25.59	1' - 3"	11' - 5"	14.1
RESIDENTIAL	P	25.60	1' - 0"	5' - 10"	5.8
RESIDENTIAL	P	25.61	1' - 1"	6' - 4"	6.9
RESIDENTIAL	P	25.62	1' - 0"	5' - 0"	5.0
RESIDENTIAL	P	25.63	1' - 2"	3' - 0"	3.4
RESIDENTIAL	M	25.64	1' - 5"	1' - 9"	2.5
RESIDENTIAL	P	25.65	0' - 9"	2' - 11"	2.2
RESIDENTIAL	M	25.66	2' - 6"	2' - 8"	6.6
RESIDENTIAL	P	25.67	0' - 7"	3' - 4"	1.9
RESIDENTIAL	M	25.68	1' - 2"	1' - 2"	1.3
RESIDENTIAL	P	25.69	1' - 1"	8' - 2"	9.0
RESIDENTIAL	P	25.70	1' - 0"	7' - 11"	7.9
RESIDENTIAL	E	25.71	1' - 5"	4' - 3"	6.1
RESIDENTIAL	M	25.72	2' - 6"	5' - 0"	12.3
RESIDENTIAL	P	25.73	3' - 4"	6' - 9"	22.2
SUBTOTAL					674.7

25TH FLOOR AREA CALCULATIONS
ZONE C5-3 MID

USE	No.	*GFA	*DEDUCTIONS	*ZFA (SF)
RESIDENTIAL		2,023	169	1,854
TOTAL		2,023	169	1,854

25TH FLOOR DEDUCTIONS
ZONE C5-3 MID

USE	TYPE	No.	LENGTH	WIDTH	AREA (SF)
RESIDENTIAL	ST	25.74	0' - 8"	7' - 2"	4.8
RESIDENTIAL	ST	25.75	0' - 8"	1' - 6"	1.0
RESIDENTIAL	ST	25.76	0' - 8"	1' - 6"	1.0
RESIDENTIAL	M	25.77	1' - 2"	3' - 2"	3.7
RESIDENTIAL	P	25.78	1' - 1"	2' - 0"	2.2
RESIDENTIAL	M	25.79	4' - 0"	6' - 7"	26.4
RESIDENTIAL	M	25.80	2' - 11"	12' - 11"	37.8
RESIDENTIAL	P	25.81	1' - 6"	7' - 3"	10.9
RESIDENTIAL	M	25.82	2' - 11"	3' - 0"	8.8
RESIDENTIAL	M	25.83	3' - 1"	3' - 5"	10.6
RESIDENTIAL	M	25.84	2' - 0"	7' - 10"	15.7
RESIDENTIAL	P	25.85	0' - 5"	3' - 4"	1.4
RESIDENTIAL	P	25.86	0' - 7"	2' - 7"	1.6
RESIDENTIAL	M	25.87	0' - 8"	0' - 8"	0.5
RESIDENTIAL	P	25.88	1' - 2"	6' - 0"	6.9
RESIDENTIAL	M	25.89	2' - 1"	2' - 8"	5.6
RESIDENTIAL	M	25.90	1' - 1"	3' - 10"	4.2
RESIDENTIAL	M	25.91	4' - 8"	4' - 11"	22.8
RESIDENTIAL	M	25.92	1' - 6"	2' - 1"	3.2
SUBTOTAL					168.9

25TH FLOOR AREA CALCULATIONS
ZONE C5-1 AND C5-3 MID

USE	*GFA	*DEDUCTIONS	*ZFA (SF)
RESIDENTIAL	11,424	844	10,581
TOTAL	11,424	844	10,581

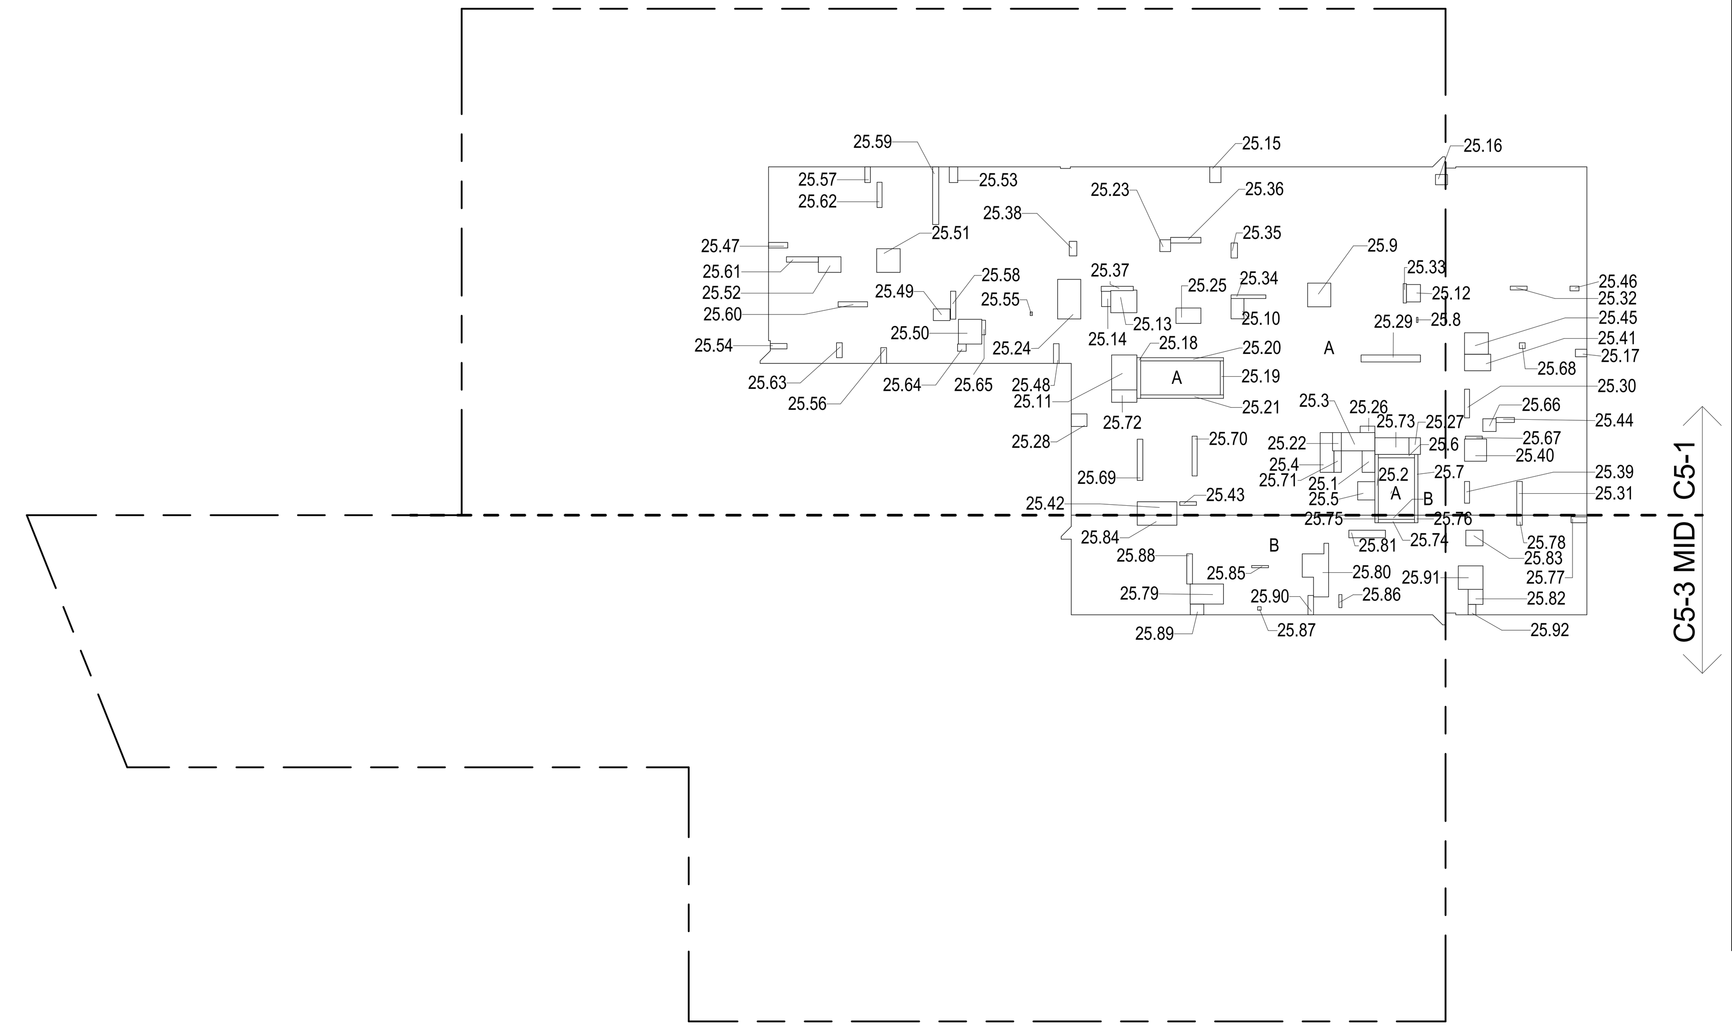

25TH FLOOR (MFD:48TH FLOOR) GROSS FLOOR AREA PLAN AND DEDUCTIONS 1
3/64" = 1'-0"

ZONING AND DEDUCT LEGEND

- DEDUCTIONS
- M - MECHANICAL ROOM / RISER
- E - ELECTRICAL SHAFT / RISER
- P - PLUMBING RISER
- BG - BELOW GRADE
- O - OPENING TO BELOW
- L - LOADING BAYS
- ST - 44" RESI STAIR SHAFT (INCLUDING 8" PERIMETER)
- G - GAP FROM ADJACENT BUILDING
- DEVELOPMENT LOT LINE

* WHERE APPLICABLE, DOCUMENTED AND CALCULATED AREAS HAVE BEEN ROUNDED TO ITS NEXT SIGNIFICANT DIGIT.

** LENGTH AND WIDTH DIMENSIONS FOR COMPLEX SHAPES HAVE BEEN SIMPLIFIED TO ILLUSTRATE ONLY LARGEST OVERALL DIMENSION RESPECTIVELY. AREA DOCUMENTED IS THE EXACT AREA OF THE COMPLEX SHAPE

*** ELECTRICAL DEDUCTIONS ARE ONLY FOR ELECTRICAL RISERS. AND CLOSETS. NO DEDUCTIONS TAKEN FOR TELEPHONE CLOSETS

26TH FLOOR AREA CALCULATIONS
ZONE C5-1

USE	No.	*GFA	*DEDUCTIONS	*ZFA (SF)
RESIDENTIAL		9,401	682	8,719
TOTAL		9,401	682	8,719

26TH FLOOR DEDUCTIONS
ZONE C5-1

USE	TYPE	No.	LENGTH	WIDTH	AREA (SF)
RESIDENTIAL	E	26.1	2' - 7"	4' - 3"	10.9
RESIDENTIAL	ST	26.2	0' - 8"	12' - 1"	8.0
RESIDENTIAL	M	26.3	3' - 7"	6' - 8"	24.0
RESIDENTIAL	M	26.4	2' - 6"	8' - 1"	20.5
RESIDENTIAL	M	26.5	3' - 5"	3' - 8"	12.5
RESIDENTIAL	ST	26.6	0' - 8"	7' - 2"	4.8
RESIDENTIAL	ST	26.7	0' - 8"	12' - 1"	8.0
RESIDENTIAL	M	26.8	0' - 3"	1' - 0"	0.3
RESIDENTIAL	M	26.9	4' - 7"	4' - 8"	21.5
RESIDENTIAL	M	26.10	2' - 7"	4' - 0"	10.2
RESIDENTIAL	E	26.11	5' - 1"	6' - 10"	34.7
RESIDENTIAL	M	26.12	2' - 9"	3' - 6"	9.5
RESIDENTIAL	M	26.13	4' - 0"	5' - 7"	22.3
RESIDENTIAL	M	26.14	2' - 1"	3' - 0"	6.3
RESIDENTIAL	M	26.15	2' - 3"	3' - 2"	7.0
RESIDENTIAL	M	26.16	2' - 0"	2' - 4"	4.7
RESIDENTIAL	M	26.17	1' - 5"	2' - 3"	3.3
RESIDENTIAL	ST	26.18	0' - 9"	8' - 1"	5.9
RESIDENTIAL	ST	26.19	0' - 8"	6' - 9"	4.5
RESIDENTIAL	ST	26.20	0' - 8"	16' - 5"	11.0
RESIDENTIAL	ST	26.21	0' - 8"	16' - 5"	11.0
RESIDENTIAL	P	26.22	1' - 9"	3' - 7"	6.3
RESIDENTIAL	M	26.23	2' - 5"	2' - 6"	6.0
RESIDENTIAL	M	26.24	4' - 7"	7' - 10"	36.0
RESIDENTIAL	M	26.25	3' - 1"	4' - 11"	15.2
RESIDENTIAL	M	26.26	1' - 3"	2' - 11"	3.8
RESIDENTIAL	M	26.27	2' - 3"	3' - 4"	7.4
RESIDENTIAL	M	26.28	2' - 6"	3' - 1"	7.7
RESIDENTIAL	P	26.29	1' - 5"	11' - 9"	16.2
RESIDENTIAL	P	26.30	1' - 0"	5' - 8"	5.7
RESIDENTIAL	P	26.31	1' - 1"	6' - 8"	7.4
RESIDENTIAL	P	26.32	0' - 9"	3' - 4"	2.5
RESIDENTIAL	P	26.33	0' - 8"	3' - 10"	2.5
RESIDENTIAL	P	26.34	0' - 9"	6' - 11"	5.1
RESIDENTIAL	P	26.35	1' - 3"	3' - 0"	3.7
SUBTOTAL					

26TH FLOOR DEDUCTIONS
ZONE C5-1

USE	TYPE	No.	LENGTH	WIDTH	AREA (SF)
RESIDENTIAL	P	26.36	1' - 1"	5' - 10"	6.5
RESIDENTIAL	P	26.37	0' - 11"	6' - 6"	5.8
RESIDENTIAL	P	26.38	1' - 6"	2' - 11"	4.3
RESIDENTIAL	P	26.39	1' - 0"	4' - 4"	4.3
RESIDENTIAL	M	26.40	4' - 5"	4' - 11"	21.9
RESIDENTIAL	M	26.41	3' - 3"	5' - 6"	17.8
RESIDENTIAL	M	26.42	2' - 8"	7' - 10"	20.8
RESIDENTIAL	P	26.43	0' - 8"	3' - 4"	2.3
RESIDENTIAL	P	26.44	1' - 0"	3' - 6"	3.5
RESIDENTIAL	M	26.45	4' - 3"	4' - 9"	20.4
RESIDENTIAL	M	26.46	0' - 11"	3' - 4"	3.1
RESIDENTIAL	M	26.47	1' - 1"	3' - 10"	4.2
RESIDENTIAL	M	26.48	1' - 1"	3' - 11"	4.4
RESIDENTIAL	M	26.49	2' - 4"	3' - 5"	7.8
RESIDENTIAL	M	26.50	4' - 8"	4' - 11"	22.6
RESIDENTIAL	M	26.51	4' - 8"	4' - 8"	21.9
RESIDENTIAL	M	26.52	3' - 1"	4' - 6"	13.8
RESIDENTIAL	M	26.53	1' - 6"	3' - 2"	4.7
RESIDENTIAL	M	26.54	1' - 1"	3' - 4"	3.6
RESIDENTIAL	M	26.55	0' - 5"	0' - 8"	0.3
RESIDENTIAL	M	26.56	1' - 2"	3' - 3"	3.6
RESIDENTIAL	M	26.57	1' - 1"	3' - 2"	3.4
RESIDENTIAL	P	26.58	1' - 0"	5' - 7"	5.6
RESIDENTIAL	P	26.59	1' - 3"	11' - 5"	14.1
RESIDENTIAL	P	26.60	1' - 0"	5' - 10"	5.8
RESIDENTIAL	P	26.61	1' - 1"	6' - 4"	6.9
RESIDENTIAL	P	26.62	1' - 0"	5' - 0"	5.0
RESIDENTIAL	P	26.63	1' - 1"	4' - 1"	4.5
RESIDENTIAL	M	26.64	1' - 5"	1' - 9"	2.5
RESIDENTIAL	P	26.65	0' - 9"	2' - 11"	2.2
RESIDENTIAL	M	26.66	2' - 9"	2' - 9"	7.5
RESIDENTIAL	P	26.67	0' - 7"	3' - 4"	1.9
RESIDENTIAL	P	26.68	1' - 1"	8' - 2"	9.0
RESIDENTIAL	P	26.69	1' - 0"	7' - 11"	7.9
RESIDENTIAL	M	26.70	1' - 2"	1' - 2"	1.3
RESIDENTIAL	E	26.71	1' - 5"	4' - 3"	6.1
RESIDENTIAL	M	26.72	2' - 6"	5' - 0"	12.3
RESIDENTIAL	P	26.73	3' - 4"	6' - 9"	22.2
SUBTOTAL					682.2

26TH FLOOR AREA CALCULATIONS
ZONE C5-3 MID

USE	No.	*GFA	*DEDUCTIONS	*ZFA (SF)
RESIDENTIAL		2,023	173	1,850
TOTAL		2,023	173	1,850

26TH FLOOR DEDUCTIONS
ZONE C5-3 MID

USE	TYPE	No.	LENGTH	WIDTH	AREA (SF)
RESIDENTIAL	ST	26.74	0' - 8"	7' - 2"	4.8
RESIDENTIAL	ST	26.75	0' - 8"	1' - 6"	1.0
RESIDENTIAL	ST	26.76	0' - 8"	1' - 6"	1.0
RESIDENTIAL	M	26.77	1' - 2"	3' - 2"	3.7
RESIDENTIAL	P	26.78	1' - 1"	2' - 0"	2.2
RESIDENTIAL	M	26.79	4' - 0"	6' - 7"	26.4
RESIDENTIAL	M	26.80	3' - 8"	10' - 3"	37.7
RESIDENTIAL	P	26.81	1' - 6"	7' - 3"	10.9
RESIDENTIAL	M	26.82	3' - 0"	3' - 2"	9.6
RESIDENTIAL	M	26.83	3' - 3"	3' - 6"	11.4
RESIDENTIAL	M	26.84	2' - 0"	7' - 10"	15.7
RESIDENTIAL	P	26.85	0' - 5"	3' - 4"	1.4
RESIDENTIAL	P	26.86	0' - 7"	4' - 11"	2.9
RESIDENTIAL	M	26.87	0' - 8"	0' - 8"	0.5
RESIDENTIAL	P	26.88	1' - 2"	6' - 0"	6.9
RESIDENTIAL	M	26.89	2' - 1"	2' - 8"	5.6
RESIDENTIAL	M	26.90	1' - 1"	3' - 10"	4.2
RESIDENTIAL	M	26.91	4' - 8"	5' - 1"	23.4
RESIDENTIAL	M	26.92	1' - 8"	2' - 1"	3.4
SUBTOTAL					172.6

26TH FLOOR AREA CALCULATIONS
ZONE C5-1 AND C5-3 MID

USE	*GFA	*DEDUCTIONS	*ZFA (SF)
RESIDENTIAL	11,424	855	10,570
TOTAL	11,424	855	10,570

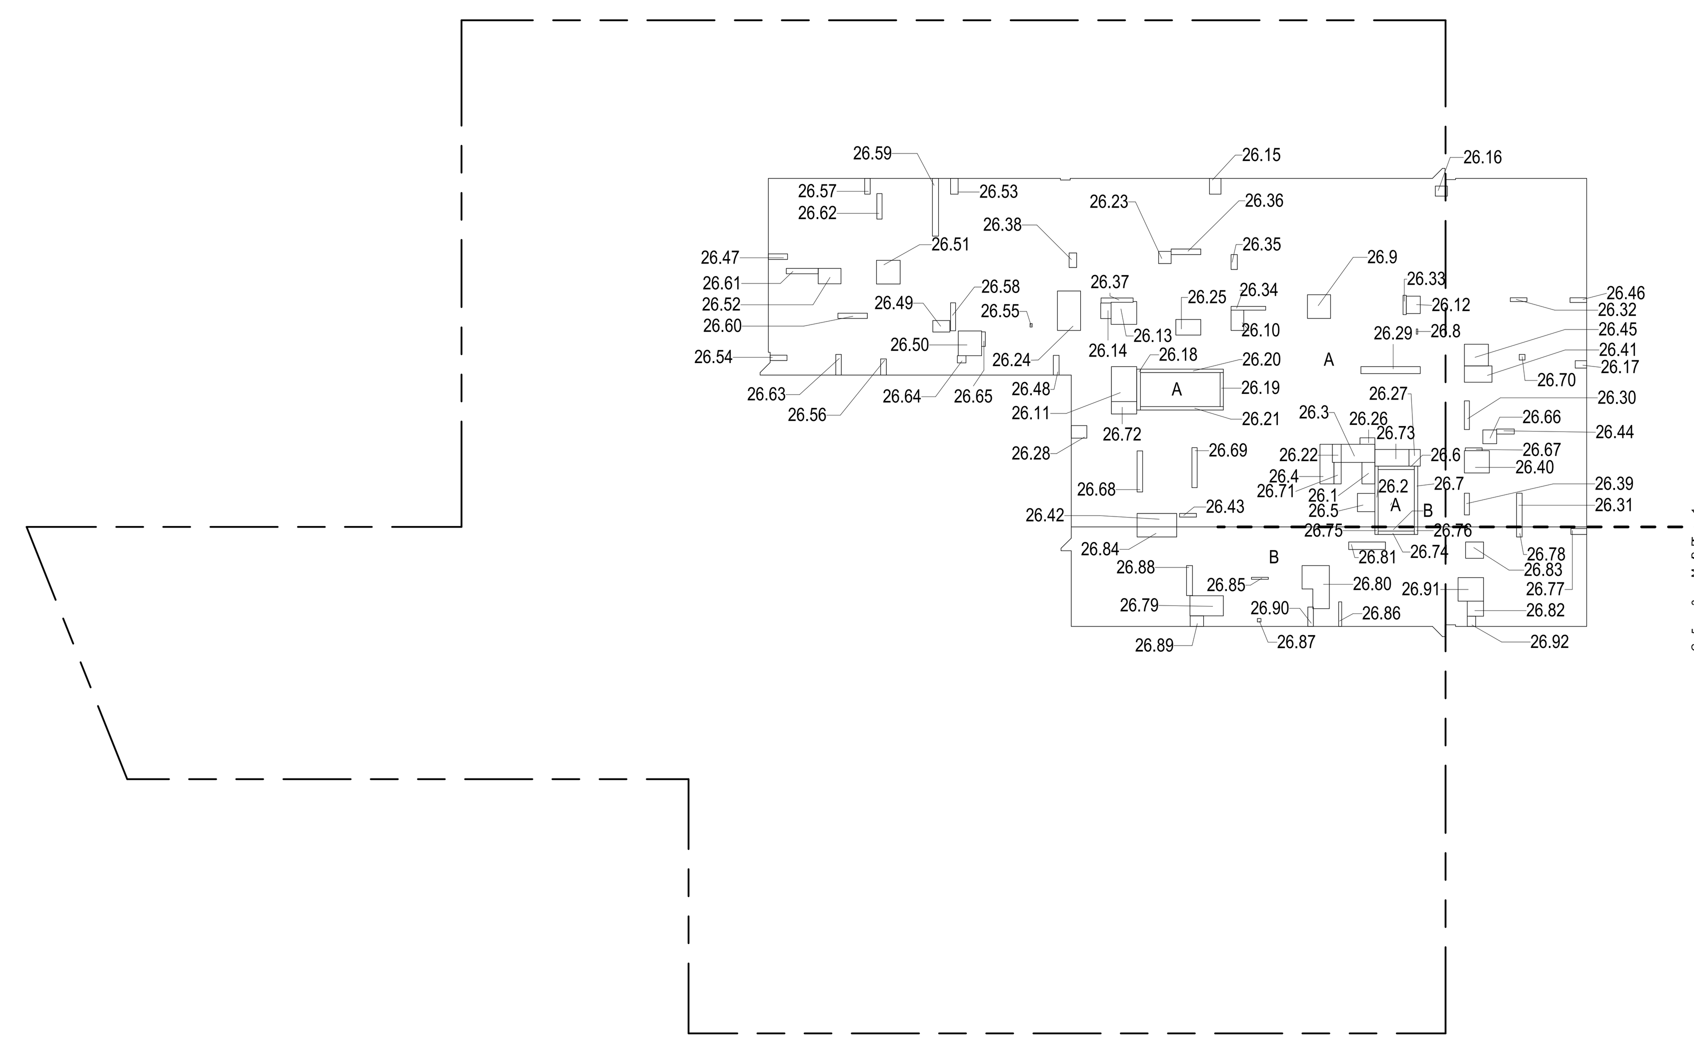

26TH FLOOR (MFD:49TH FLOOR) GROSS FLOOR AREA PLAN AND DEDUCTIONS 2
3/64" = 1'-0"

27TH FLOOR AREA CALCULATIONS
ZONE C5-1

USE	No.	*GFA	*DEDUCTIONS	*ZFA (SF)
RESIDENTIAL	27.1	9,146	9,146	0
TOTAL		9,146	9,146	0

27TH FLOOR DEDUCTIONS
ZONE C5-1

USE	TYPE	No.	LENGTH	WIDTH	AREA (SF)
RESIDENTIAL	M	27.1	49' - 11"	183' - 1"	9,146.2
SUBTOTAL					9,146.2

27TH FLOOR AREA CALCULATIONS
ZONE C5-3 MID

USE	No.	*GFA	*DEDUCTIONS	*ZFA (SF)
RESIDENTIAL	27.2	1,960	1,960	0
TOTAL		1,960	1,960	0

27TH FLOOR DEDUCTIONS
ZONE C5-3 MID

USE	TYPE	No.	LENGTH	WIDTH	AREA (SF)
RESIDENTIAL	M	27.2	18' - 9"	104' - 8"	1,959.9
SUBTOTAL					1,959.9

27TH FLOOR AREA CALCULATIONS
ZONE C5-1 AND C5-3 MID

USE	*GFA	*DEDUCTIONS	*ZFA (SF)
RESIDENTIAL	11,106	11,106	0
TOTAL	11,106	11,106	0

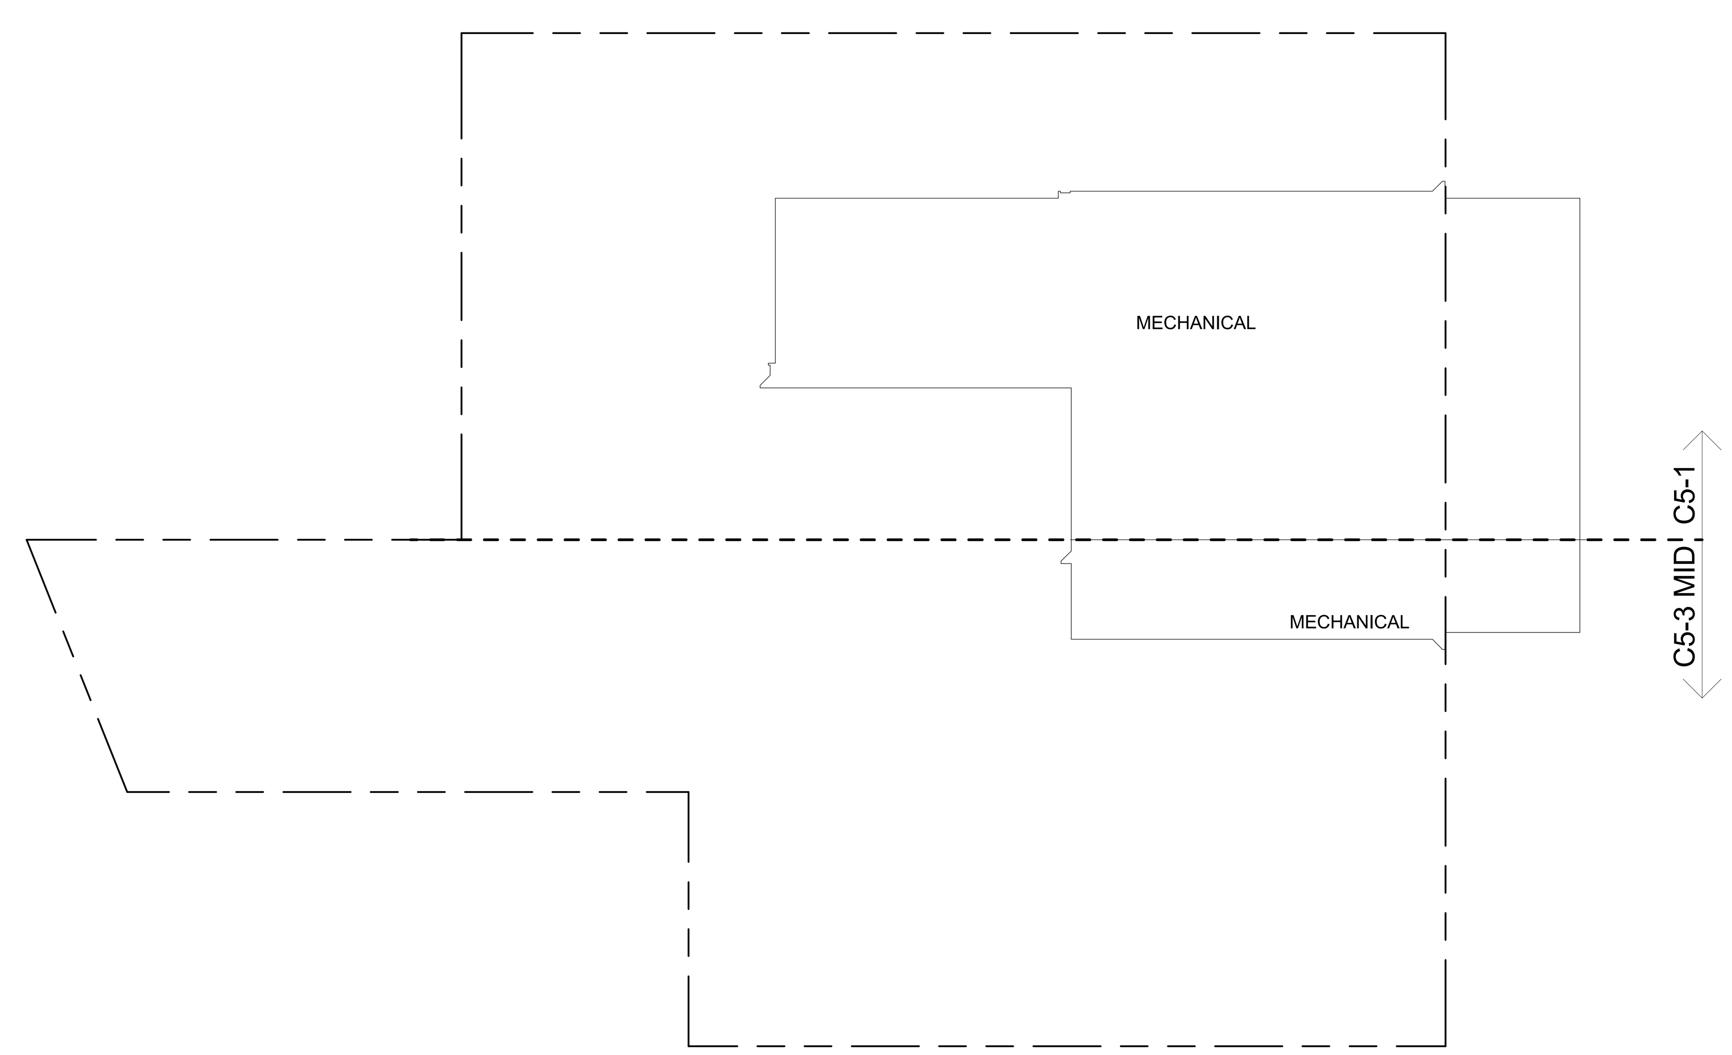

27TH FLOOR MEP (MFD:50TH FLOOR) 3
3/64" = 1'-0"

CD PROGRESS ISSUE 1

KEY PLAN:

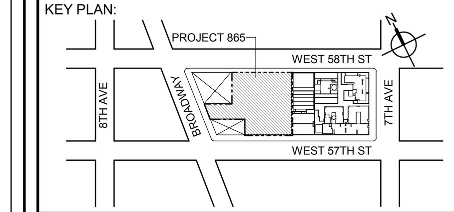

PROJECT NORTH / TRUE NORTH

DEVELOPER:
EXTELL DEVELOPMENT COMPANY
805 THIRD AVENUE, 7TH FLOOR
New York, NY 10022 USA
TEL: 212 712 6000 FAX: 212 712 6100

DESIGN ARCHITECT: Base Building Shell & Core
ADRIAN SMITH + GORDON GILL ARCHITECTURE
111 WEST MONROE STREET SUITE 2300
CHICAGO IL 60603
TEL: 312 920 1888 FAX: 312 920 1775

ARCHITECT OF RECORD: Base Building Shell & Core
AAI ARCHITECTS, P.C.
401 Wellington St. W., 3rd Floor
Toronto, ON M5V 1E7 Canada
TEL: 416 967 1500 FAX: 416 967 7150

STRUCTURAL ENGINEERS:
WSP CANTOR SEINUK
228 EAST 45th Street
New York, NY 10017 USA
TEL: 212 687 9888 FAX: 646 487 5501

MEP ENGINEERS:
AKF GROUP
1501 Broadway
New York, NY 10036 USA
TEL: 212 354 5656 FAX: 212 354 5668

GEOTECHNICAL ENGINEERS:
Langan Engineering & Environmental Services
21 Penn Plaza - 360 West 31st Street, 8th Floor
New York, NY 10001-2727
TEL: 212 479 5400 FAX: 212 479 5444

CODE CONSULTANTS:
Construction Consulting Associates
100 Church Street
New York, NY 10007
TEL: 212 385 1818 FAX: 212 385 1911

CURTAINWALL CONSULTANT:
AJLP Consulting
40 Worth Street. Suite 826
New York, NY 10013
TEL: 212 757 5659 FAX: 646 219 8508

LANDMARK/PRESERVATION CONSULTANT:
Higgins Quasebarth & Partners LLC
11 Hanover Square, 16th Floor
New York, NY 1005
TEL: 212 274 9468 FAX: 646 274 9380

LANDMARK/PRESERVATION CONSULTANT:
Jan Hird Pokorny Associates, Inc.
39 West 37th Street, 12A
New York, NY 10018
TEL: 212 759 6462 FAX: 212 759 6540

No.	DESCRIPTION:	DATE:
1	D.O.B. SUBMISSION	05 DEC 14
2	D.O.B. SUBMISSION	18 FEB 15
	D.O.B. SUBMISSION	27 APR 14
	D.O.B. AMENDMENT 2	21 SEP 15

0 10' - 8" 21' - 4" 42' - 8"

DOB SUBMISSION

Discrepancies must be reported immediately to the Architect before proceeding. Only figured dimensions are to be used. Contractors must check all dimensions on site. This drawing is protected by copyright.

ALL DIMENSIONS ARE SHOWN IN IMPERIAL.

CONSULTANT:
AAI ARCHITECTS, P.C.

PROJECT:
217 WEST 57TH STREET
NEW YORK, NY

DRAWING TITLE:
ZONING FLOOR AREA PLAN AND DEDUCTIONS
25TH, 26TH, 27TH FLOOR

SEAL & SIGNATURE: REGISTERED ARCHITECT WIEPKE DAVID JANSEN No. 028881 STATE OF NEW YORK

DATE:	05 DEC 14
PROJECT No:	1216-00
DRAWN: Author	REV: 2
CHK: Checker	
SCALE: 3/64" = 1'-0"	
DWG No:	Z-017.01
DOB PAGE No:	18 of 569

DOB EMPLOYEE STAMP: | DOB B-SCAN:

DEPT OF BLDGS 121328205 Job Number
ES797830871 Scan Code
36" x 48" Arch E - SHEET SIZE
FILE NAME: C:\Revit Local Files\AAI-TWR-ZONING-CD_jpellerim.rvt
PLOT DATE: 9/22/2015 6:07:36 PM

36" x 48" Arch E - SHEET SIZE

28TH FLOOR AREA CALCULATIONS ZONE C5-1				
USE	No.	*GFA	*DEDUCTIONS	*ZFA (SF)
RESIDENTIAL		7,060	492	6,568
TOTAL		7,060	492	6,568

28TH FLOOR AREA CALCULATIONS ZONE C5-3 MID				
USE	No.	*GFA	*DEDUCTIONS	*ZFA (SF)
RESIDENTIAL		2,023	118	1,905
TOTAL		2,023	118	1,905

28TH FLOOR AREA CALCULATIONS ZONE C5-1 AND C5-3 MID			
USE	*GFA	*DEDUCTIONS	*ZFA (SF)
RESIDENTIAL	9,083	611	8,473
TOTAL	9,083	611	8,473

28TH FLOOR DEDUCTIONS ZONE C5-1					
USE	TYPE	No.	LENGTH	WIDTH	AREA (SF)
RESIDENTIAL	M	28.1	4' - 10"	6' - 9"	32.3
RESIDENTIAL	M	28.2	2' - 8"	2' - 9"	7.4
RESIDENTIAL	ST	28.3	0' - 8"	25' - 5"	16.9
RESIDENTIAL	M	28.4	3' - 4"	7' - 5"	24.4
RESIDENTIAL	M	28.5	3' - 4"	4' - 6"	14.7
RESIDENTIAL	M	28.6	2' - 8"	3' - 1"	8.3
RESIDENTIAL	M	28.7	3' - 2"	3' - 4"	10.4
RESIDENTIAL	M	28.8	1' - 4"	3' - 4"	4.4
RESIDENTIAL	M	28.9	1' - 5"	3' - 2"	4.6
RESIDENTIAL	M	28.10	4' - 7"	6' - 3"	28.3
RESIDENTIAL	M	28.11	1' - 4"	6' - 10"	9.0
RESIDENTIAL	M	28.12	3' - 5"	3' - 8"	12.5
RESIDENTIAL	ST	28.13	0' - 8"	7' - 2"	4.8
RESIDENTIAL	ST	28.14	0' - 8"	25' - 5"	16.9
RESIDENTIAL	M	28.15	2' - 10"	4' - 5"	12.6
RESIDENTIAL	M	28.16	5' - 6"	5' - 9"	31.8
RESIDENTIAL	M	28.17	3' - 1"	4' - 6"	14.0
RESIDENTIAL	M	28.18	4' - 3"	9' - 10"	41.7
RESIDENTIAL	M	28.19	2' - 9"	3' - 10"	10.7
RESIDENTIAL	P	28.20	1' - 2"	3' - 10"	4.3
RESIDENTIAL	P	28.21	0' - 10"	3' - 7"	3.0
RESIDENTIAL	P	28.22	1' - 0"	5' - 10"	5.8
RESIDENTIAL	M	28.23	0' - 6"	0' - 8"	0.3
RESIDENTIAL	M	28.24	4' - 7"	5' - 3"	23.9
RESIDENTIAL	P	28.25	1' - 6"	7' - 5"	11.3
RESIDENTIAL	P	28.26	2' - 1"	3' - 7"	7.5
RESIDENTIAL	M	28.27	3' - 3"	7' - 5"	24.1
RESIDENTIAL	M	28.28	1' - 4"	3' - 6"	4.6
RESIDENTIAL	P	28.29	1' - 0"	6' - 3"	6.2
SUBTOTAL					

28TH FLOOR DEDUCTIONS ZONE C5-1					
USE	TYPE	No.	LENGTH	WIDTH	AREA (SF)
RESIDENTIAL	M	28.30	4' - 8"	4' - 10"	22.5
RESIDENTIAL	M	28.31	1' - 2"	2' - 8"	3.0
RESIDENTIAL	E	28.32	2' - 7"	4' - 7"	11.6
RESIDENTIAL	P	28.33	2' - 9"	4' - 7"	12.6
RESIDENTIAL	M	28.34	1' - 2"	3' - 6"	4.1
RESIDENTIAL	P	28.35	1' - 11"	7' - 8"	14.7
RESIDENTIAL	M	28.36	2' - 9"	3' - 1"	8.5
RESIDENTIAL	P	28.37	1' - 10"	3' - 5"	6.3
RESIDENTIAL	M	28.38	1' - 10"	3' - 5"	6.2
RESIDENTIAL	E	28.39	1' - 5"	4' - 3"	6.1
SUBTOTAL					492.4

28TH FLOOR DEDUCTIONS ZONE C5-3 MID					
USE	TYPE	No.	LENGTH	WIDTH	AREA (SF)
RESIDENTIAL	ST	28.40	0' - 8"	7' - 2"	4.8
RESIDENTIAL	M	28.41	1' - 9"	3' - 2"	5.7
RESIDENTIAL	ST	28.42	0' - 8"	1' - 6"	1.0
RESIDENTIAL	ST	28.43	0' - 8"	1' - 6"	1.0
RESIDENTIAL	M	28.44	2' - 8"	3' - 7"	9.5
RESIDENTIAL	M	28.45	4' - 10"	4' - 11"	23.8
RESIDENTIAL	M	28.46	0' - 9"	3' - 9"	2.8
RESIDENTIAL	P	28.47	1' - 6"	9' - 8"	14.6
RESIDENTIAL	P	28.48	1' - 6"	9' - 8"	14.9
RESIDENTIAL	P	28.49	1' - 0"	5' - 1"	4.9
RESIDENTIAL	P	28.50	1' - 1"	6' - 2"	6.8
RESIDENTIAL	M	28.51	2' - 3"	2' - 4"	5.3
RESIDENTIAL	M	28.52	4' - 0"	4' - 7"	18.4
RESIDENTIAL	M	28.53	1' - 10"	2' - 8"	4.8
SUBTOTAL					118.3

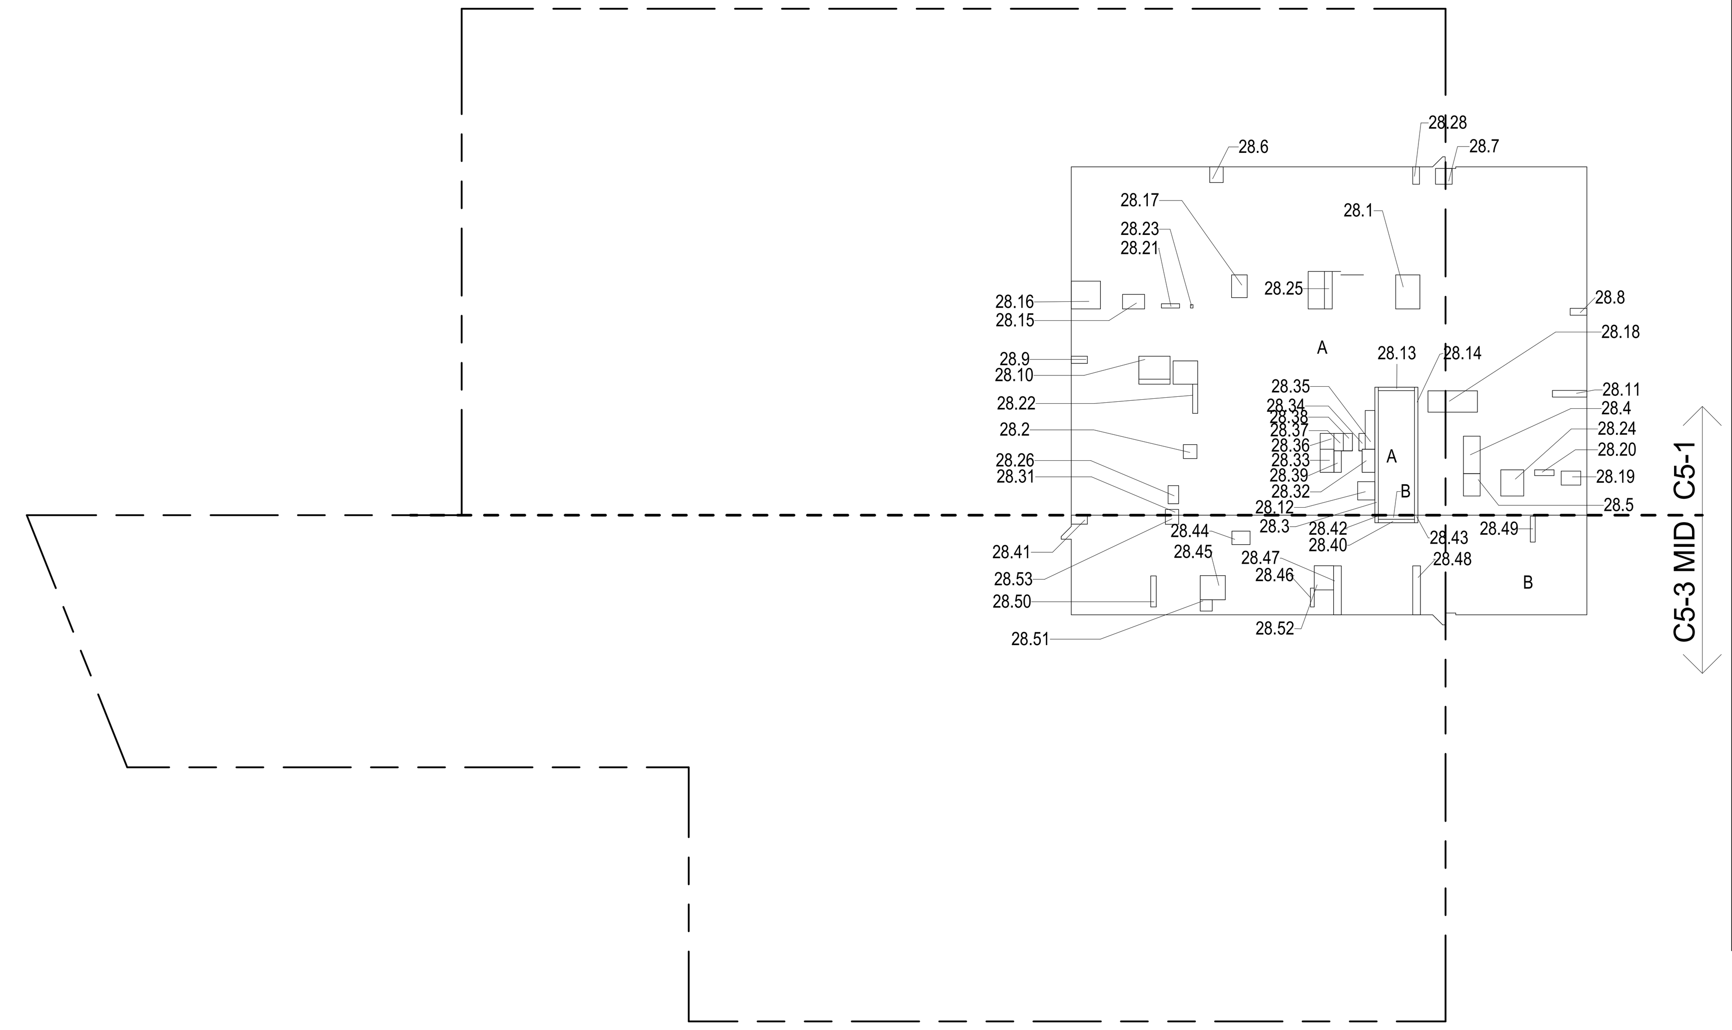

28TH FLOOR (MFD:53RD FLOOR) GROSS FLOOR AREA PLAN AND DEDUCTIONS
3/64" = 1'-0"
1

29TH FLOOR AREA CALCULATIONS ZONE C5-1				
USE	No.	*GFA	*DEDUCTIONS	*ZFA (SF)
RESIDENTIAL		7,060	473	6,587
TOTAL		7,060	473	6,587

29TH FLOOR AREA CALCULATIONS ZONE C5-3 MID				
USE	No.	*GFA	*DEDUCTIONS	*ZFA (SF)
RESIDENTIAL		2,023	151	1,872
TOTAL		2,023	151	1,872

29TH FLOOR AREA CALCULATIONS ZONE C5-1 AND C5-3 MID			
USE	*GFA	*DEDUCTIONS	*ZFA (SF)
RESIDENTIAL	9,083	624	8,460
TOTAL	9,083	624	8,460

29TH FLOOR DEDUCTIONS ZONE C5-1					
USE	TYPE	No.	LENGTH	WIDTH	AREA (SF)
RESIDENTIAL	M	29.1	2' - 7"	3' - 9"	9.8
RESIDENTIAL	M	29.2	2' - 1"	3' - 7"	7.6
RESIDENTIAL	M	29.3	4' - 8"	5' - 1"	23.7
RESIDENTIAL	M	29.4	2' - 9"	2' - 10"	7.8
RESIDENTIAL	E	29.5	2' - 7"	4' - 7"	11.6
RESIDENTIAL	ST	29.6	0' - 8"	25' - 5"	16.9
RESIDENTIAL	P	29.7	2' - 9"	4' - 7"	12.6
RESIDENTIAL	M	29.8	1' - 2"	3' - 6"	4.1
RESIDENTIAL	M	29.9	4' - 7"	4' - 8"	21.4
RESIDENTIAL	M	29.10	2' - 11"	5' - 1"	14.8
RESIDENTIAL	M	29.11	2' - 7"	3' - 2"	8.1
RESIDENTIAL	M	29.12	1' - 7"	3' - 3"	5.2
RESIDENTIAL	M	29.13	1' - 6"	3' - 5"	5.1
RESIDENTIAL	M	29.14	1' - 6"	3' - 2"	4.8
RESIDENTIAL	M	29.15	3' - 7"	4' - 3"	15.3
RESIDENTIAL	M	29.16	1' - 5"	4' - 1"	5.8
RESIDENTIAL	M	29.17	3' - 5"	3' - 8"	12.5
RESIDENTIAL	ST	29.18	0' - 8"	7' - 2"	4.8
RESIDENTIAL	ST	29.19	0' - 8"	25' - 5"	16.9
RESIDENTIAL	M	29.20	4' - 5"	4' - 11"	21.8
RESIDENTIAL	M	29.21	1' - 1"	5' - 2"	5.6
RESIDENTIAL	M	29.22	2' - 0"	3' - 0"	5.8
RESIDENTIAL	M	29.23	4' - 0"	7' - 6"	30.1
RESIDENTIAL	M	29.24	2' - 10"	3' - 0"	8.4
RESIDENTIAL	M	29.25	2' - 2"	2' - 8"	5.7
RESIDENTIAL	M	29.26	3' - 1"	4' - 4"	13.3
RESIDENTIAL	M	29.27	2' - 9"	4' - 10"	13.1
RESIDENTIAL	M	29.28	2' - 10"	4' - 9"	13.5
RESIDENTIAL	P	29.29	1' - 5"	6' - 1"	8.5
RESIDENTIAL	P	29.30	0' - 11"	2' - 11"	2.7
RESIDENTIAL	P	29.31	1' - 10"	11' - 5"	20.7
RESIDENTIAL	P	29.32	1' - 3"	4' - 0"	5.0
RESIDENTIAL	P	29.33	1' - 3"	3' - 4"	4.1
RESIDENTIAL	P	29.34	1' - 1"	3' - 8"	3.9
RESIDENTIAL	P	29.35	1' - 8"	6' - 6"	10.6
SUBTOTAL					

29TH FLOOR DEDUCTIONS ZONE C5-1					
USE	TYPE	No.	LENGTH	WIDTH	AREA (SF)
RESIDENTIAL	P	29.36	0' - 9"	4' - 8"	3.5
RESIDENTIAL	P	29.37	1' - 0"	3' - 2"	3.2
RESIDENTIAL	P	29.38	0' - 9"	6' - 1"	4.6
RESIDENTIAL	P	29.39	1' - 1"	2' - 9"	3.0
RESIDENTIAL	M	29.40	1' - 1"	1' - 4"	1.5
RESIDENTIAL	M	29.41	2' - 7"	3' - 1"	7.9
RESIDENTIAL	M	29.42	1' - 7"	3' - 2"	5.0
RESIDENTIAL	P	29.43	1' - 11"	7' - 8"	14.7
RESIDENTIAL	M	29.44	2' - 9"	3' - 1"	8.5
RESIDENTIAL	P	29.45	1' - 10"	3' - 5"	6.3
RESIDENTIAL	M	29.46	1' - 10"	3' - 5"	6.2
RESIDENTIAL	P	29.47	1' - 1"	2' - 6"	2.6
RESIDENTIAL	E	29.48	3' - 5"	5' - 4"	18.0
RESIDENTIAL	E	29.49	1' - 5"	4' - 3"	6.1
SUBTOTAL					472.8

29TH FLOOR DEDUCTIONS ZONE C5-3 MID					
USE	TYPE	No.	LENGTH	WIDTH	AREA (SF)
RESIDENTIAL	ST	29.50	0' - 8"	7' - 2"	4.8
RESIDENTIAL	M	29.51	1' - 3"	4' - 1"	5.2
RESIDENTIAL	M	29.52	1' - 9"	3' - 2"	5.6
RESIDENTIAL	ST	29.53	0' - 8"	1' - 6"	1.0
RESIDENTIAL	ST	29.54	0' - 8"	1' - 6"	1.0
RESIDENTIAL	M	29.55	2' - 9"	3' - 4"	9.0
RESIDENTIAL	M	29.56	4' - 10"	5' - 6"	26.5
RESIDENTIAL	M	29.57	1' - 7"	4' - 2"	6.6
RESIDENTIAL	M	29.58	1' - 8"	4' - 2"	6.8
RESIDENTIAL	M	29.59	4' - 10"	5' - 5"	26.2
RESIDENTIAL	M	29.60	2' - 8"	3' - 6"	9.2
RESIDENTIAL	M	29.61	1' - 9"	4' - 9"	8.3
RESIDENTIAL	P	29.62	1' - 1"	3' - 6"	3.9
RESIDENTIAL	P	29.63	1' - 1"	11' - 2"	12.1
RESIDENTIAL	P	29.64	1' - 5"	6' - 6"	8.9
RESIDENTIAL	M	29.65	1' - 4"	1' - 9"	2.4
RESIDENTIAL	P	29.66	0' - 6"	3' - 6"	1.8
RESIDENTIAL	P	29.67	1' - 1"	10' - 11"	11.8
SUBTOTAL					151.0

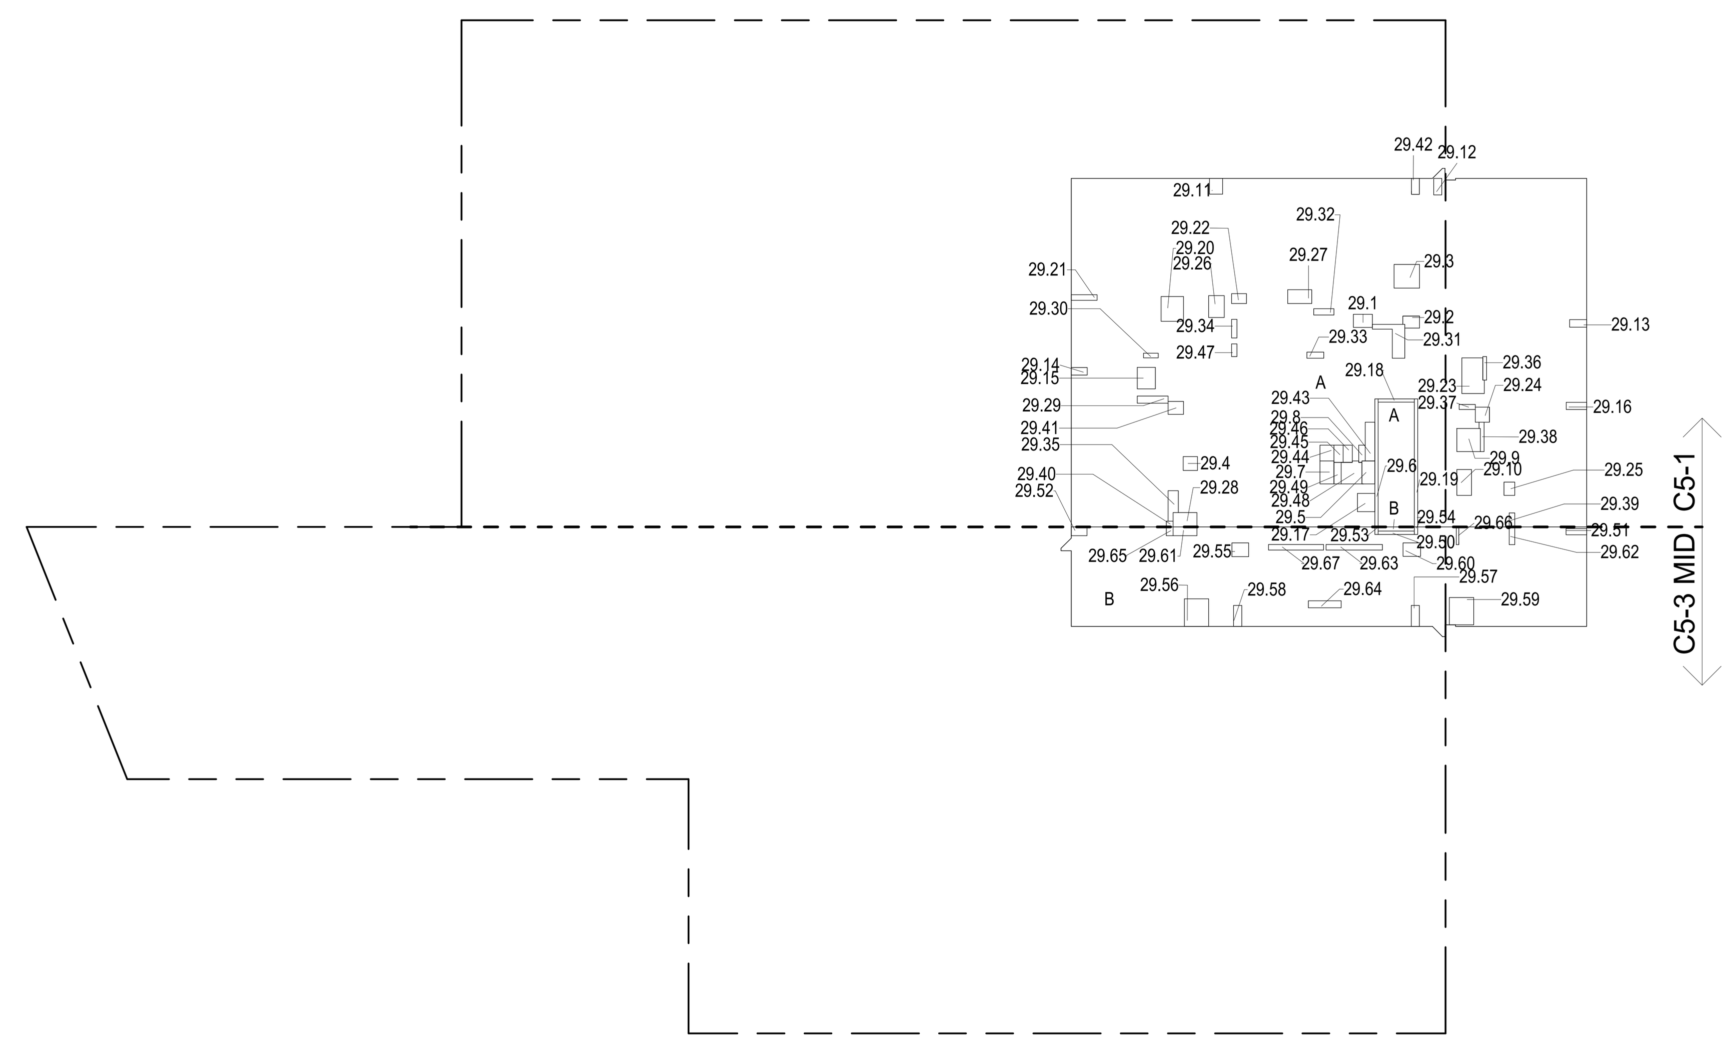

29TH FLOOR (MFD:54TH FLOOR) GROSS FLOOR AREA PLAN AND DEDUCTIONS
3/64" = 1'-0"
2

30TH FLOOR AREA CALCULATIONS ZONE C5-1				
USE	No.	*GFA	*DEDUCTIONS	*ZFA (SF)
RESIDENTIAL		7,060	455	6,605
TOTAL		7,060	455	6,605

30TH FLOOR AREA CALCULATIONS ZONE C5-3 MID				
USE	No.	*GFA	*DEDUCTIONS	*ZFA (SF)
RESIDENTIAL		2,023	151	1,872
TOTAL		2,023	151	1,872

30TH FLOOR AREA CALCULATIONS ZONE C5-1 AND C5-3 MID			
USE	*GFA	*DEDUCTIONS	*ZFA (SF)
RESIDENTIAL	9,083	606	8,478
TOTAL	9,083	606	8,478

30TH FLOOR DEDUCTIONS ZONE C5-1					
USE	TYPE	No.	LENGTH	WIDTH	AREA (SF)
RESIDENTIAL	M	30.1	2' - 7"	3' - 9"	9.8
RESIDENTIAL	M	30.2	2' - 1"	3' - 7"	7.6
RESIDENTIAL	M	30.3	4' - 8"	5' - 1"	23.7
RESIDENTIAL	M	30.4	2' - 9"	2' - 10"	7.8
RESIDENTIAL	ST	30.5	0' - 8"	25' - 5"	16.9
RESIDENTIAL	M	30.6	4' - 7"	4' - 8"	21.4
RESIDENTIAL	M	30.7	2' - 11"	5' - 1"	14.8
RESIDENTIAL	M	30.8	2' - 7"	3' - 2"	8.1
RESIDENTIAL	M	30.9	1' - 7"	3' - 3"	5.2
RESIDENTIAL	M	30.10	1' - 6"	3' - 5"	5.1
RESIDENTIAL	M	30.11	1' - 6"	3' - 2"	4.8
RESIDENTIAL	M	30.12	3' - 7"	4' - 3"	15.3
RESIDENTIAL	M	30.13	1' - 5"	4' - 1"	5.8
RESIDENTIAL	M	30.14	3' - 5"	3' - 8"	12.5
RESIDENTIAL	ST	30.15	0' - 8"	7' - 2"	4.8
RESIDENTIAL	ST	30.16	0' - 8"	25' - 5"	16.9
RESIDENTIAL	M	30.17	4' - 5"	4' - 11"	21.8
RESIDENTIAL	M	30.18	1' - 1"	5' - 2"	5.6
RESIDENTIAL	M	30.19	2' - 0"	3' - 0"	5.8
RESIDENTIAL	M	30.20	4' - 0"	7' - 6"	30.1
RESIDENTIAL	M	30.21	2' - 10"	3' - 0"	8.4
RESIDENTIAL	M	30.22	2' - 2"	2' - 8"	5.7
RESIDENTIAL	M	30.23	3' - 1"	4' - 4"	13.3
RESIDENTIAL	M	30.24	2' - 9"	4' - 10"	13.1
RESIDENTIAL	M	30.25	2' - 10"	4' - 9"	13.5
RESIDENTIAL	P	30.26	1' - 5"	6' - 1"	8.5
RESIDENTIAL	P	30.27	0' - 11"	2' - 11"	2.7
RESIDENTIAL	P	30.28	1' - 10"	11' - 5"	20.7
RESIDENTIAL	P	30.29	1' - 3"	4' - 0"	5.0
RESIDENTIAL	P	30.30	1' - 3"	3' - 4"	4.1
RESIDENTIAL	P	30.31	1' - 1"	3' - 8"	3.9
RESIDENTIAL	P	30.32	1' - 8"	6' - 6"	10.6
RESIDENTIAL	P	30.33	0' - 9"	4' - 8"	3.5
RESIDENTIAL	P	30.34	1' - 0"	3' - 2"	3.2
RESIDENTIAL	P	30.35	0' - 9"	6' - 1"	4.6
SUBTOTAL					

30TH FLOOR DEDUCTIONS ZONE C5-1					
USE	TYPE	No.	LENGTH	WIDTH	AREA (SF)
RESIDENTIAL	P	30.36	1' - 1"	2' - 9"	3.0
RESIDENTIAL	M	30.37	1' - 1"	1' - 4"	1.5
RESIDENTIAL	M	30.38	2' - 7"	3' - 1"	7.9
RESIDENTIAL	M	30.39	1' - 7"	3' - 2"	5.0
RESIDENTIAL	P	30.40	1' - 1"	2' - 6"	2.6
RESIDENTIAL	E	30.41	2' - 7"	4' - 7"	11.6
RESIDENTIAL	P	30.42	2' - 9"	4' - 7"	12.6
RESIDENTIAL	M	30.43	1' - 2"	3' - 6"	4.1
RESIDENTIAL	P	30.44	1' - 11"	7' - 8"	14.7
RESIDENTIAL	M	30.45	2' - 9"	3' - 1"	8.5
RESIDENTIAL	P	30.46	1' - 10"	3' - 5"	6.3
RESIDENTIAL	M	30.47	1' - 10"	3' - 5"	6.2
RESIDENTIAL	E	30.48	1' - 5"	4' - 3"	6.1
SUBTOTAL					454.8

30TH FLOOR DEDUCTIONS ZONE C5-3 MID					
USE	TYPE	No.	LENGTH	WIDTH	AREA (SF)
RESIDENTIAL	ST	30.49	0' - 8"	7' - 2"	4.8
RESIDENTIAL	M	30.50	1' - 3"	4' - 1"	5.2
RESIDENTIAL	M	30.51	1' - 9"	3' - 2"	5.6
RESIDENTIAL	ST	30.52	0' - 8"	1' - 6"	1.0
RESIDENTIAL	ST	30.53	0' - 8"	1' - 6"	1.0
RESIDENTIAL	M	30.54	2' - 9"	3' - 4"	9.0
RESIDENTIAL	M	30.55	4' - 10"	5' - 6"	26.5
RESIDENTIAL	M	30.56	1' - 7"	4' - 2"	6.6
RESIDENTIAL	M	30.57	1' - 8"	4' - 2"	6.8
RESIDENTIAL	M	30.58	4' - 10"	5' - 5"	26.2
RESIDENTIAL	M	30.59	2' - 8"	3' - 6"	9.2
RESIDENTIAL	M	30.60	1' - 9"	4' - 9"	8.3
RESIDENTIAL	P	30.61	1' - 1"	3' - 6"	3.9
RESIDENTIAL	P	30.62	1' - 1"	11' - 2"	12.1
RESIDENTIAL	P	30.63	1' - 5"	6' - 6"	8.9
RESIDENTIAL	M	30.64	1' - 4"	1' - 9"	2.4
RESIDENTIAL	P	30.65	0' - 6"	3' - 6"	1.8
RESIDENTIAL	P	30.66	1' - 1"	10' - 11"	11.8
SUBTOTAL					151.0

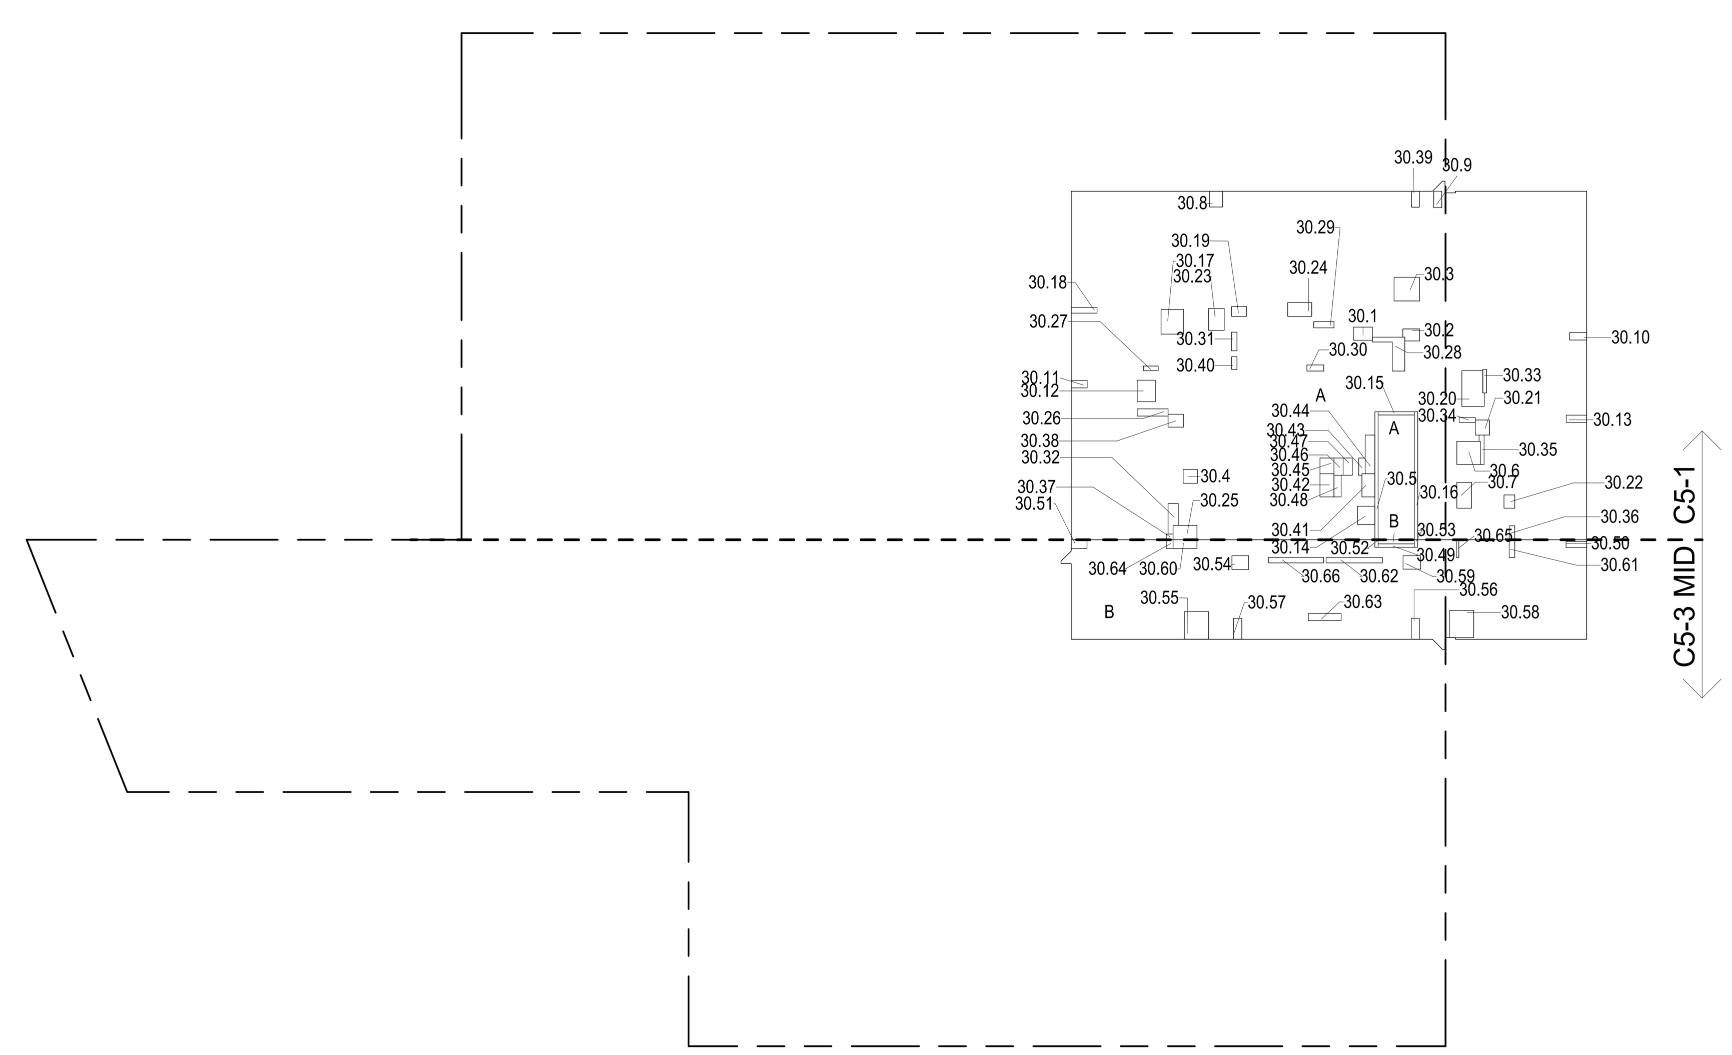

30TH FLOOR (MFD:55TH FLOOR) GROSS FLOOR AREA PLAN AND DEDUCTIONS
3/64" = 1'-0"
3

FILE NAME: C:\Revit Local Files\AAI-TWR-ZONING-CD_tpetlerim.rvt
PLOT DATE: 9/22/2015 6:07:56 PM

CD PROGRESS ISSUE 1

DEPT OF BLDGS 121328205 Job Number
ES896204161 Scan Code

ZONING AND DEDUCT LEGEND

- DEDUCTIONS
- M - MECHANICAL ROOM / RISER
- E - ELECTRICAL SHAFT / RISER
- P - PLUMBING RISER
- BG - BELOW GRADE
- O - OPENING TO BELOW
- L - LOADING BAYS
- ST - 44" RESI STAIR SHAFT (INCLUDING 8" PERIMETER)
- G - GAP FROM ADJACENT BUILDING
- DEVELOPMENT LOT LINE

* WHERE APPLICABLE, DOCUMENTED AND CALCULATED AREAS HAVE BEEN ROUNDED TO ITS NEXT SIGNIFICANT DIGIT.

** LENGTH AND WIDTH DIMENSIONS FOR COMPLEX SHAPES HAVE BEEN SIMPLIFIED TO ILLUSTRATE ONLY LARGEST OVERALL DIMENSION RESPECTIVELY. AREA DOCUMENTED IS THE EXACT AREA OF THE COMPLEX SHAPE

*** ELECTRICAL DEDUCTIONS ARE ONLY FOR ELECTRICAL RISERS. AND CLOSETS. NO DEDUCTIONS TAKEN FOR TELEPHONE CLOSETS

KEY PLAN:

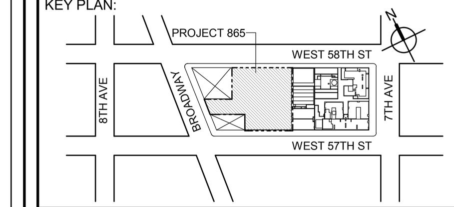

PROJECT NORTH
TRUE NORTH

DEVELOPER:
EXTELL DEVELOPMENT COMPANY
805 THIRD AVENUE, 7TH FLOOR
New York, NY 10022 USA
TEL: 212 712 6000 FAX: 212 712 6100

DESIGN ARCHITECT: Base Building Shell & Core
ADRIAN SMITH + GORDON GILL ARCHITECTURE
111 WEST MONROE STREET SUITE 2300
CHICAGO IL 60603
TEL: 312 920 1888 FAX: 312 920 1775

ARCHITECT OF RECORD: Base Building Shell & Core
AAI ARCHITECTS, P.C.
401 Wellington St. W., 3rd Floor
Toronto, ON M5V 1E7 Canada
TEL: 416 967 1500 FAX: 416 967 7150

STRUCTURAL ENGINEERS:
WSP CANTOR SEINUK
228 EAST 45th Street
New York, NY 10017 USA
TEL: 212 687 9888 FAX: 646 487 5501

MEP ENGINEERS:
AKF GROUP
1501 Broadway
New York, NY 10036 USA
TEL: 212 354 5656 FAX: 212 354 5668

GEOTECHNICAL ENGINEERS:
Langan Engineering & Environmental Services
21 Penn Plaza - 360 West 31st Street, 8th Floor
New York, NY 10001-2727
TEL: 212 479 5400 FAX: 212 479 5444

CODE CONSULTANTS:
Construction Consulting Associates
100 Church Street
New York, NY 10007
TEL: 212 385 1818 FAX: 212 385 1911

CURTAINWALL CONSULTANT:
AJLP Consulting
40 Worth Street. Suite 826
New York, NY 10013
TEL: 212 757 5659 FAX: 646 219 8508

LANDMARK/PRESERVATION CONSULTANT:
Higgins Quasebarth & Partners LLC
11 Hanover Square, 16th Floor
New York, NY 1005
TEL: 212 274 9468 FAX: 646 274 9380

LANDMARK/PRESERVATION CONSULTANT:
Jan Hird Pokorny Associates, Inc.
39 West 37th Street, 12A
New York, NY 10018
TEL: 212 759 6462 FAX: 212 759 6540

No.	DESCRIPTION:	DATE:
1	D.O.B. SUBMISSION	05 DEC 14
2	D.O.B. SUBMISSION	18 FEB 15
	D.O.B. SUBMISSION	27 APR 14
	D.O.B. AMENDMENT 2	21 SEP 15

0 10' - 8" 21' - 4" 42' - 8"

DOB SUBMISSION

Discrepancies must be reported immediately to the Architect before proceeding. Only figured dimensions are to be used. Contractors must check all dimensions on site. This drawing is protected by copyright.

ALL DIMENSIONS ARE SHOWN IN IMPERIAL.

CONSULTANT:
AAI ARCHITECTS, P.C.

PROJECT:
217 WEST 57TH STREET
NEW YORK, NY

DRAWING TITLE:
ZONING FLOOR AREA PLAN AND DEDUCTIONS
28TH, 29TH, 30TH FLOOR

SEAL & SIGNATURE:
REGISTERED ARCHITECT WIEPKE DAVID JANSEN No. 028881 STATE OF NEW YORK

DATE:	05 DEC 14
PROJECT No:	1216-00
DRAWN: Author	REV: 2
CHK: Checker	
SCALE: 3/64" = 1'-0"	
DWG No: Z-018.01	
DOB PAGE No:	19 of 569

DOB EMPLOYEE STAMP:
DOB B-SCAN:

36" x 48" Arch E -SHEET SIZE

DEPT OF BLDGS 121328205 Job Number
ES032815242 Scan Code

31ST FLOOR AREA CALCULATIONS				
ZONE C5-1				
USE	No.	*GFA	*DEDUCTIONS	*ZFA (SF)
RESIDENTIAL		7,060	455	6,605
TOTAL		7,060	455	6,605

31ST FLOOR AREA CALCULATIONS				
ZONE C5-3 MID				
USE	No.	*GFA	*DEDUCTIONS	*ZFA (SF)
RESIDENTIAL		2,023	151	1,872
TOTAL		2,023	151	1,872

31ST FLOOR AREA CALCULATIONS			
ZONE C5-1 AND C5-3 MID			
USE	*GFA	*DEDUCTIONS	*ZFA (SF)
RESIDENTIAL	9,083	606	8,478
TOTAL	9,083	606	8,478

31ST FLOOR DEDUCTIONS					
ZONE C5-1					
USE	TYPE	No.	LENGTH	WIDTH	AREA (SF)
RESIDENTIAL	M	31.1	2' - 7"	3' - 9"	9.8
RESIDENTIAL	M	31.2	2' - 1"	3' - 7"	7.6
RESIDENTIAL	M	31.3	4' - 8"	5' - 1"	23.7
RESIDENTIAL	M	31.4	2' - 9"	2' - 10"	7.8
RESIDENTIAL	ST	31.5	0' - 8"	25' - 5"	16.9
RESIDENTIAL	M	31.6	4' - 7"	4' - 8"	21.4
RESIDENTIAL	M	31.7	2' - 11"	5' - 1"	14.8
RESIDENTIAL	M	31.8	2' - 7"	3' - 2"	8.1
RESIDENTIAL	M	31.9	1' - 7"	3' - 3"	5.2
RESIDENTIAL	M	31.10	1' - 6"	3' - 5"	5.1
RESIDENTIAL	M	31.11	1' - 6"	3' - 2"	4.8
RESIDENTIAL	M	31.12	3' - 7"	4' - 3"	15.3
RESIDENTIAL	M	31.13	1' - 5"	4' - 1"	5.8
RESIDENTIAL	M	31.14	3' - 5"	3' - 8"	12.5
RESIDENTIAL	ST	31.15	0' - 8"	7' - 2"	4.8
RESIDENTIAL	ST	31.16	0' - 8"	25' - 5"	16.9
RESIDENTIAL	M	31.17	4' - 5"	4' - 11"	21.8
RESIDENTIAL	M	31.18	1' - 1"	5' - 2"	5.6
RESIDENTIAL	M	31.19	2' - 0"	3' - 0"	5.8
RESIDENTIAL	M	31.20	4' - 0"	7' - 6"	30.1
RESIDENTIAL	M	31.21	2' - 10"	3' - 0"	8.4
RESIDENTIAL	M	31.22	2' - 2"	2' - 8"	5.7
RESIDENTIAL	M	31.23	3' - 1"	4' - 4"	13.3
RESIDENTIAL	M	31.24	2' - 9"	4' - 10"	13.1
RESIDENTIAL	M	31.25	2' - 10"	4' - 9"	13.5
RESIDENTIAL	P	31.26	1' - 5"	6' - 1"	8.5
RESIDENTIAL	P	31.27	0' - 11"	2' - 11"	2.7
RESIDENTIAL	P	31.28	1' - 10"	11' - 5"	20.7
RESIDENTIAL	P	31.29	1' - 3"	4' - 0"	5.0
RESIDENTIAL	P	31.30	1' - 3"	3' - 4"	4.1
RESIDENTIAL	P	31.31	1' - 1"	3' - 8"	3.9
RESIDENTIAL	P	31.32	1' - 8"	6' - 6"	10.6
RESIDENTIAL	P	31.33	0' - 9"	4' - 8"	3.5
RESIDENTIAL	P	31.34	1' - 0"	3' - 2"	3.2
RESIDENTIAL	P	31.35	0' - 9"	6' - 1"	4.6
SUBTOTAL					

31ST FLOOR DEDUCTIONS					
ZONE C5-1					
USE	TYPE	No.	LENGTH	WIDTH	AREA (SF)
RESIDENTIAL	P	31.36	1' - 1"	2' - 9"	3.0
RESIDENTIAL	M	31.37	1' - 1"	1' - 4"	1.5
RESIDENTIAL	M	31.38	2' - 7"	3' - 1"	7.9
RESIDENTIAL	M	31.39	1' - 7"	3' - 2"	5.0
RESIDENTIAL	P	31.40	1' - 1"	2' - 6"	2.6
RESIDENTIAL	E	31.41	2' - 7"	4' - 7"	11.6
RESIDENTIAL	P	31.42	2' - 9"	4' - 7"	12.6
RESIDENTIAL	M	31.43	1' - 2"	3' - 6"	4.1
RESIDENTIAL	P	31.44	1' - 11"	7' - 8"	14.7
RESIDENTIAL	M	31.45	2' - 9"	3' - 1"	8.5
RESIDENTIAL	P	31.46	1' - 10"	3' - 5"	6.3
RESIDENTIAL	M	31.47	1' - 10"	3' - 5"	6.2
RESIDENTIAL	E	31.48	1' - 5"	4' - 3"	6.1
SUBTOTAL					454.8

31ST FLOOR DEDUCTIONS					
ZONE C5-3 MID					
USE	TYPE	No.	LENGTH	WIDTH	AREA (SF)
RESIDENTIAL	ST	31.49	0' - 8"	7' - 2"	4.8
RESIDENTIAL	M	31.50	1' - 3"	4' - 1"	5.2
RESIDENTIAL	M	31.51	1' - 9"	3' - 2"	5.6
RESIDENTIAL	ST	31.52	0' - 8"	1' - 6"	1.0
RESIDENTIAL	ST	31.53	0' - 8"	1' - 6"	1.0
RESIDENTIAL	M	31.54	2' - 9"	3' - 4"	9.0
RESIDENTIAL	M	31.55	4' - 10"	5' - 6"	26.5
RESIDENTIAL	M	31.56	1' - 7"	4' - 2"	6.6
RESIDENTIAL	M	31.57	1' - 8"	4' - 2"	6.8
RESIDENTIAL	M	31.58	4' - 10"	5' - 5"	26.2
RESIDENTIAL	M	31.59	2' - 8"	3' - 6"	9.2
RESIDENTIAL	M	31.60	1' - 9"	4' - 9"	8.3
RESIDENTIAL	P	31.61	1' - 1"	3' - 6"	3.9
RESIDENTIAL	P	31.62	1' - 1"	11' - 2"	12.1
RESIDENTIAL	P	31.63	1' - 5"	6' - 6"	8.9
RESIDENTIAL	M	31.64	1' - 4"	1' - 9"	2.4
RESIDENTIAL	P	31.65	0' - 6"	3' - 6"	1.8
RESIDENTIAL	P	31.66	1' - 1"	10' - 11"	11.8
SUBTOTAL					151.0

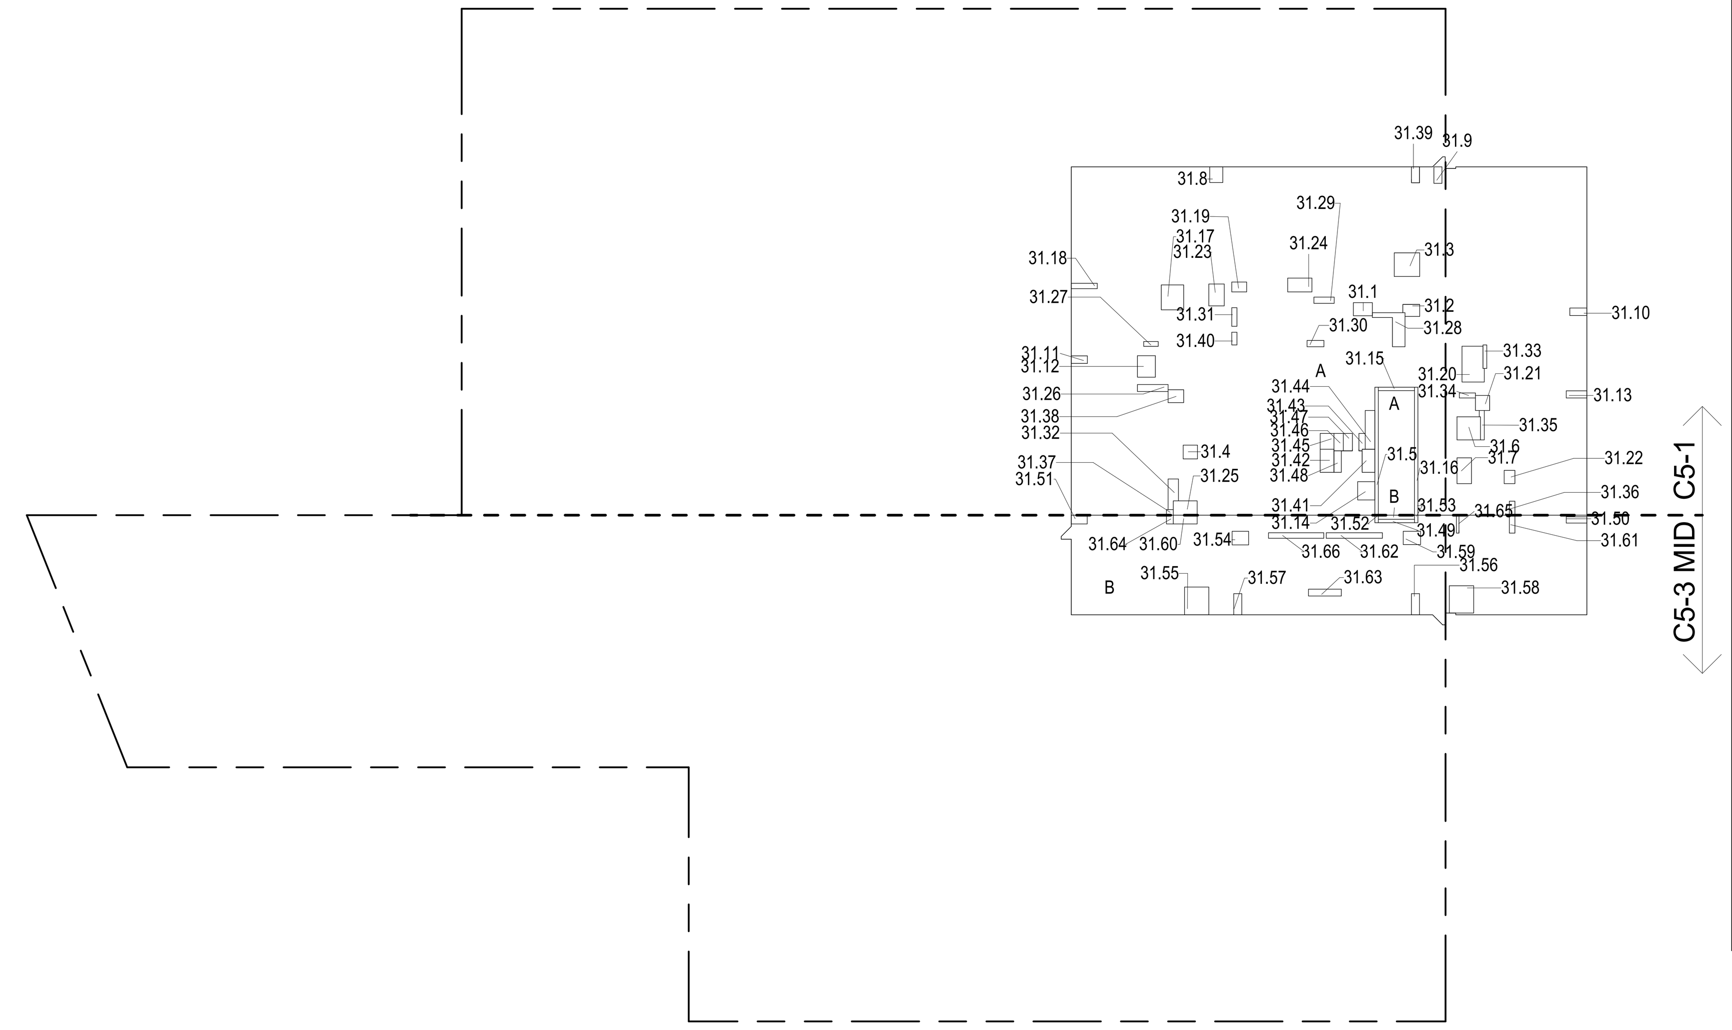

31ST FLOOR (MFD:56TH FLOOR) GROSS FLOOR AREA PLAN AND DEDUCTIONS (1)
3/64" = 1'-0"

32ND FLOOR AREA CALCULATIONS				
ZONE C5-1				
USE	No.	*GFA	*DEDUCTIONS	*ZFA (SF)
RESIDENTIAL		7,060	473	6,587
TOTAL		7,060	473	6,587

32ND FLOOR AREA CALCULATIONS				
ZONE C5-3 MID				
USE	No.	*GFA	*DEDUCTIONS	*ZFA (SF)
RESIDENTIAL		2,023	151	1,872
TOTAL		2,023	151	1,872

32ND FLOOR AREA CALCULATIONS			
ZONE C5-1 AND C5-3 MID			
USE	*GFA	*DEDUCTIONS	*ZFA (SF)
RESIDENTIAL	9,083	624	8,460
TOTAL	9,083	624	8,460

32ND FLOOR DEDUCTIONS					
ZONE C5-1					
USE	TYPE	No.	LENGTH	WIDTH	AREA (SF)
RESIDENTIAL	M	32.1	2' - 7"	3' - 9"	9.8
RESIDENTIAL	M	32.2	2' - 1"	3' - 7"	7.6
RESIDENTIAL	M	32.3	4' - 8"	5' - 1"	23.7
RESIDENTIAL	M	32.4	2' - 9"	2' - 10"	7.8
RESIDENTIAL	ST	32.5	0' - 8"	25' - 5"	16.9
RESIDENTIAL	M	32.6	4' - 7"	4' - 8"	21.4
RESIDENTIAL	M	32.7	2' - 11"	5' - 1"	14.8
RESIDENTIAL	M	32.8	2' - 7"	3' - 2"	8.1
RESIDENTIAL	M	32.9	1' - 7"	3' - 3"	5.2
RESIDENTIAL	M	32.10	1' - 6"	3' - 5"	5.1
RESIDENTIAL	M	32.11	1' - 6"	3' - 2"	4.8
RESIDENTIAL	M	32.12	3' - 7"	4' - 3"	15.3
RESIDENTIAL	M	32.13	1' - 5"	4' - 1"	5.8
RESIDENTIAL	M	32.14	3' - 5"	3' - 8"	12.5
RESIDENTIAL	ST	32.15	0' - 8"	7' - 2"	4.8
RESIDENTIAL	ST	32.16	0' - 8"	25' - 5"	16.9
RESIDENTIAL	M	32.17	4' - 5"	4' - 11"	21.8
RESIDENTIAL	M	32.18	1' - 1"	5' - 2"	5.6
RESIDENTIAL	M	32.19	2' - 0"	3' - 0"	5.8
RESIDENTIAL	M	32.20	4' - 0"	7' - 6"	30.1
RESIDENTIAL	M	32.21	2' - 10"	3' - 0"	8.4
RESIDENTIAL	M	32.22	2' - 2"	2' - 8"	5.7
RESIDENTIAL	M	32.23	3' - 1"	4' - 4"	13.3
RESIDENTIAL	M	32.24	2' - 9"	4' - 10"	13.1
RESIDENTIAL	M	32.25	2' - 10"	4' - 9"	13.5
RESIDENTIAL	P	32.26	1' - 5"	6' - 1"	8.5
RESIDENTIAL	P	32.27	0' - 11"	2' - 11"	2.7
RESIDENTIAL	P	32.28	1' - 10"	11' - 5"	20.7
RESIDENTIAL	P	32.29	1' - 3"	4' - 0"	5.0
RESIDENTIAL	P	32.30	1' - 3"	3' - 4"	4.1
RESIDENTIAL	P	32.31	1' - 1"	3' - 8"	3.9
RESIDENTIAL	P	32.32	1' - 8"	6' - 6"	10.6
RESIDENTIAL	P	32.33	0' - 9"	4' - 8"	3.5
RESIDENTIAL	P	32.34	1' - 0"	3' - 2"	3.2
RESIDENTIAL	P	32.35	0' - 9"	6' - 1"	4.6
SUBTOTAL					

32ND FLOOR DEDUCTIONS					
ZONE C5-1					
USE	TYPE	No.	LENGTH	WIDTH	AREA (SF)
RESIDENTIAL	P	32.36	1' - 1"	2' - 9"	3.0
RESIDENTIAL	M	32.37	1' - 1"	1' - 4"	1.5
RESIDENTIAL	M	32.38	2' - 7"	3' - 1"	7.9
RESIDENTIAL	M	32.39	1' - 7"	3' - 2"	5.0
RESIDENTIAL	P	32.40	1' - 1"	2' - 6"	2.6
RESIDENTIAL	E	32.41	2' - 7"	4' - 7"	11.6
RESIDENTIAL	P	32.42	2' - 9"	4' - 7"	12.6
RESIDENTIAL	M	32.43	1' - 2"	3' - 6"	4.1
RESIDENTIAL	P	32.44	1' - 11"	7' - 8"	14.7
RESIDENTIAL	M	32.45	2' - 9"	3' - 1"	8.5
RESIDENTIAL	P	32.46	1' - 10"	3' - 5"	6.3
RESIDENTIAL	M	32.47	1' - 10"	3' - 5"	6.2
RESIDENTIAL	E	32.48	3' - 5"	5' - 4"	18.0
RESIDENTIAL	E	32.49	1' - 5"	4' - 3"	6.1
SUBTOTAL					472.8

32ND FLOOR DEDUCTIONS					
ZONE C5-3 MID					
USE	TYPE	No.	LENGTH	WIDTH	AREA (SF)
RESIDENTIAL	ST	32.50	0' - 8"	7' - 2"	4.8
RESIDENTIAL	M	32.51	1' - 3"	4' - 1"	5.2
RESIDENTIAL	M	32.52	1' - 9"	3' - 2"	5.6
RESIDENTIAL	ST	32.53	0' - 8"	1' - 6"	1.0
RESIDENTIAL	ST	32.54	0' - 8"	1' - 6"	1.0
RESIDENTIAL	M	32.55	2' - 9"	3' - 4"	9.0
RESIDENTIAL	M	32.56	4' - 10"	5' - 6"	26.5
RESIDENTIAL	M	32.57	1' - 7"	4' - 2"	6.6
RESIDENTIAL	M	32.58	1' - 8"	4' - 2"	6.8
RESIDENTIAL	M	32.59	4' - 10"	5' - 5"	26.2
RESIDENTIAL	M	32.60	2' - 8"	3' - 6"	9.2
RESIDENTIAL	M	32.61	1' - 9"	4' - 9"	8.3
RESIDENTIAL	P	32.62	1' - 1"	3' - 6"	3.9
RESIDENTIAL	P	32.63	1' - 1"	11' - 2"	12.1
RESIDENTIAL	P	32.64	1' - 5"	6' - 6"	8.9
RESIDENTIAL	M	32.65	1' - 4"	1' - 9"	2.4
RESIDENTIAL	P	32.66	0' - 6"	3' - 6"	1.8
RESIDENTIAL	P	32.67	1' - 1"	10' - 11"	11.8
SUBTOTAL					151.0

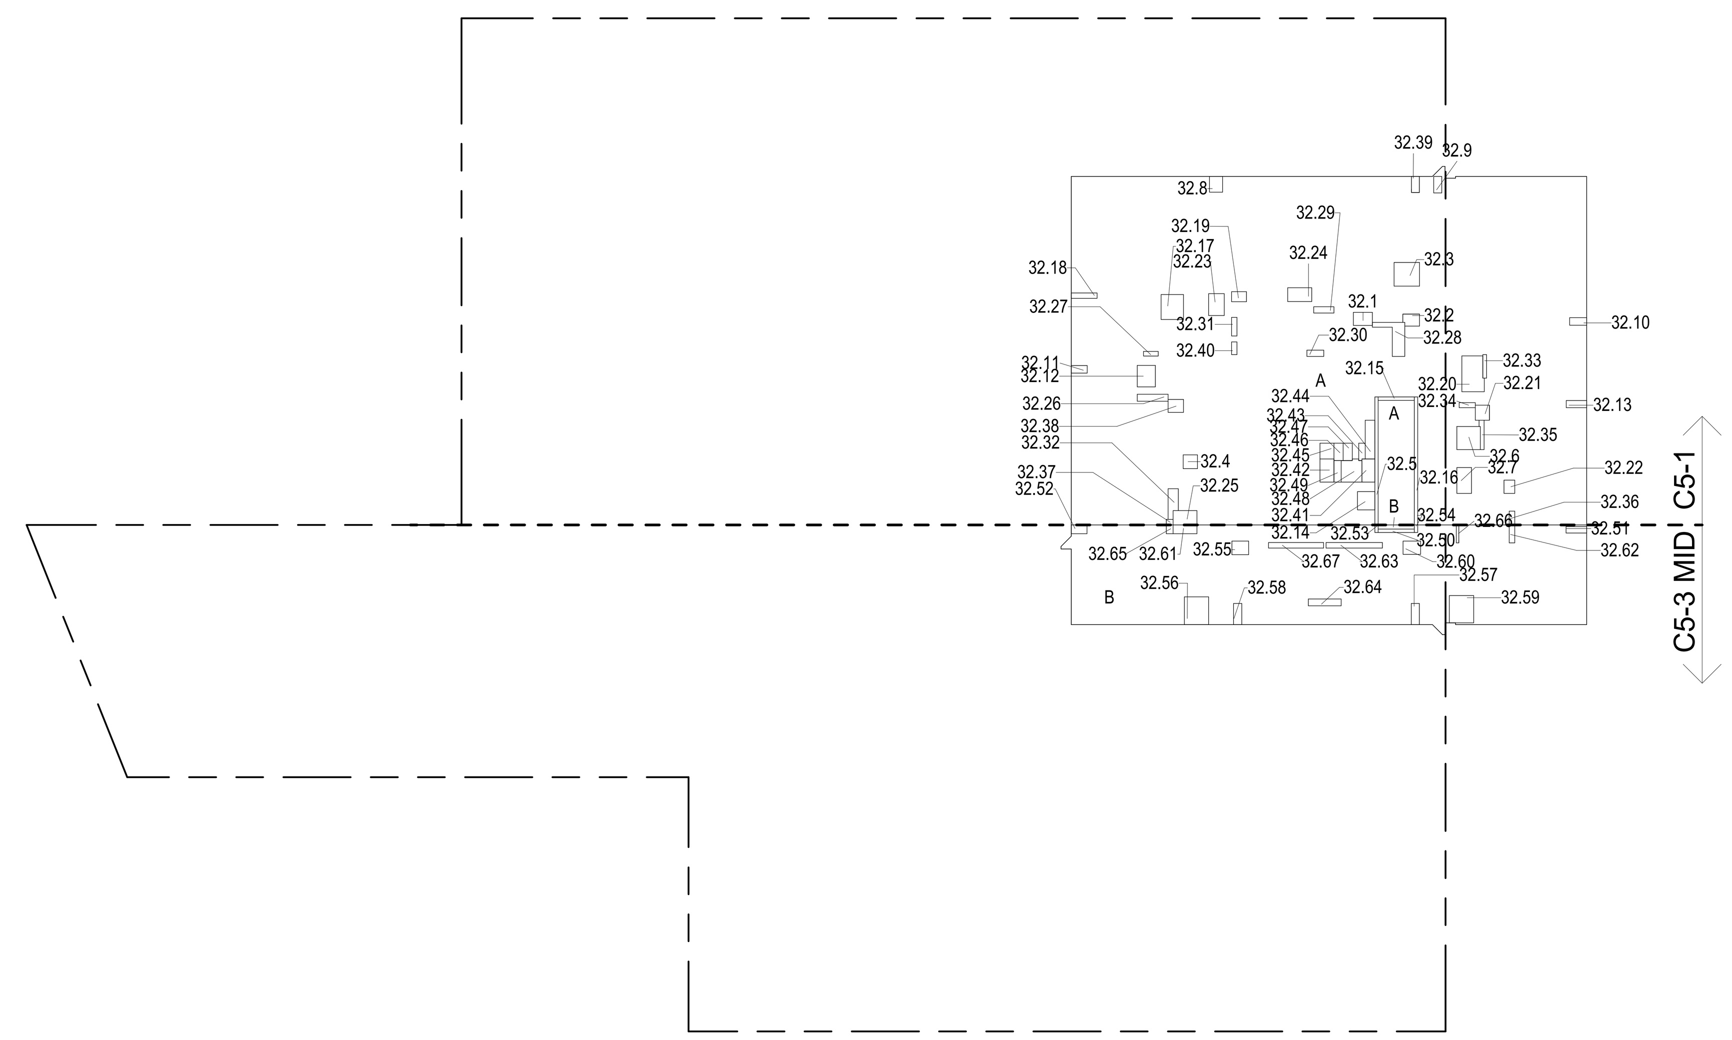

32ND FLOOR (MFD:57TH FLOOR) GROSS FLOOR AREA PLAN AND DEDUCTIONS (2)
3/64" = 1'-0"

33RD FLOOR AREA CALCULATIONS				
ZONE C5-1				
USE	No.	*GFA	*DEDUCTIONS	*ZFA (SF)
RESIDENTIAL		7,060	455	6,605
TOTAL		7,060	455	6,605

33RD FLOOR AREA CALCULATIONS				
ZONE C5-3 MID				
USE	No.	*GFA	*DEDUCTIONS	*ZFA (SF)
RESIDENTIAL		2,023	151	1,872
TOTAL		2,023	151	1,872

33RD FLOOR AREA CALCULATIONS			
ZONE C5-1 AND C5-3 MID			
USE	*GFA	*DEDUCTIONS	*ZFA (SF)
RESIDENTIAL	9,083	606	8,478
TOTAL	9,083	606	8,478

33RD FLOOR DEDUCTIONS					
ZONE C5-1					
USE	TYPE	No.	LENGTH	WIDTH	AREA (SF)
RESIDENTIAL	M	33.1	2' - 7"	3' - 9"	9.8
RESIDENTIAL	M	33.2	2' - 1"	3' - 7"	7.6
RESIDENTIAL	M	33.3	4' - 8"	5' - 1"	23.7
RESIDENTIAL	M	33.4	2' - 9"	2' - 10"	7.8
RESIDENTIAL	ST	33.5	0' - 8"	25' - 5"	16.9
RESIDENTIAL	M	33.6	4' - 7"	4' - 8"	21.4
RESIDENTIAL	M	33.7	2' - 11"	5' - 1"	14.8
RESIDENTIAL	M	33.8	2' - 7"	3' - 2"	8.1
RESIDENTIAL	M	33.9	1' - 7"	3' - 3"	5.2
RESIDENTIAL	M	33.10	1' - 6"	3' - 5"	5.1
RESIDENTIAL	M	33.11	1' - 6"	3' - 2"	4.8
RESIDENTIAL	M	33.12	3' - 7"	4' - 3"	15.3
RESIDENTIAL	M	33.13	1' - 5"	4' - 1"	5.8
RESIDENTIAL	M	33.14	3' - 5"	3' - 8"	12.5
RESIDENTIAL	ST	33.15	0' - 8"	7' - 2"	4.8
RESIDENTIAL	ST	33.16	0' - 8"	25' - 5"	16.9
RESIDENTIAL	M	33.17	4' - 5"	4' - 11"	21.8
RESIDENTIAL	M	33.18	1' - 1"	5' - 2"	5.6
RESIDENTIAL	M	33.19	2' - 0"	3' - 0"	5.8
RESIDENTIAL	M	33.20	4' - 0"	7' - 6"	30.1
RESIDENTIAL	M	33.21	2' - 10"	3' - 0"	8.4
RESIDENTIAL	M	33.22	2' - 2"	2' - 8"	5.7
RESIDENTIAL	M	33.23	3' - 1"	4' - 4"	13.3
RESIDENTIAL	M	33.24	2' - 9"	4' - 10"	13.1
RESIDENTIAL	M	33.25	2' - 10"	4' - 9"	13.5
RESIDENTIAL	P	33.26	1' - 5"	6' - 1"	8.5
RESIDENTIAL	P	33.27	0' - 11"	2' - 11"	2.7
RESIDENTIAL	P	33.28	1' - 10"	11' - 5"	20.7
RESIDENTIAL	P	33.29	1' - 3"	4' - 0"	5.0
RESIDENTIAL	P	33.30	1' - 3"	3' - 4"	4.1
RESIDENTIAL	P	33.31	1' - 1"	3' - 8"	3.9
RESIDENTIAL	P	33.32	1' - 8"	6' - 6"	10.6
RESIDENTIAL	P	33.33	0' - 9"	4' - 8"	3.5
RESIDENTIAL	P	33.34	1' - 0"	3' - 2"	3.2
RESIDENTIAL	P	33.35	0' - 9"	6' - 1"	4.6
SUBTOTAL					

33RD FLOOR DEDUCTIONS					
ZONE C5-1					
USE	TYPE	No.	LENGTH	WIDTH	AREA (SF)
RESIDENTIAL	P	33.36	1' - 1"	2' - 9"	3.0
RESIDENTIAL	M	33.37	1' - 1"	1' - 4"	1.5
RESIDENTIAL	M	33.38	2' - 7"	3' - 1"	7.9
RESIDENTIAL	M	33.39	1' - 7"	3' - 2"	5.0
RESIDENTIAL	P	33.40	1' - 1"	2' - 6"	2.6
RESIDENTIAL	E	33.41	2' - 7"	4' - 7"	11.6
RESIDENTIAL	P	33.42	2' - 9"	4' - 7"	12.6
RESIDENTIAL	M	33.43	1' - 2"	3' - 6"	4.1
RESIDENTIAL	P	33.44	1' - 11"	7' - 8"	14.7
RESIDENTIAL	M	33.45	2' - 9"	3' - 1"	8.5
RESIDENTIAL	P	33.46	1' - 10"	3' - 5"	6.3
RESIDENTIAL	M	33.47	1' - 10"	3' - 5"	6.2
RESIDENTIAL	E	33.48	1' - 5"	4' - 3"	6.1
SUBTOTAL					454.8

33RD FLOOR DEDUCTIONS					
ZONE C5-3 MID					
USE	TYPE	No.	LENGTH	WIDTH	AREA (SF)
RESIDENTIAL	ST	33.49	0' - 8"	7' - 2"	4.8
RESIDENTIAL	M	33.50	1' - 3"	4' - 1"	5.2
RESIDENTIAL	M	33.51	1' - 9"	3' - 2"	5.6
RESIDENTIAL	ST	33.52	0' - 8"	1' - 6"	1.0
RESIDENTIAL	ST	33.53	0' - 8"	1' - 6"	1.0
RESIDENTIAL	M	33.54	2' - 9"	3' - 4"	9.0
RESIDENTIAL	M	33.55	4' - 10"	5' - 6"	26.5
RESIDENTIAL	M	33.56	1' - 7"	4' - 2"	6.6
RESIDENTIAL	M	33.57	1' - 8"	4' - 2"	6.8
RESIDENTIAL	M	33.58	4' - 10"	5' - 5"	26.2
RESIDENTIAL	M	33.59	2' - 8"	3' - 6"	9.2
RESIDENTIAL	M	33.60	1' - 9"	4' - 9"	8.3
RESIDENTIAL	P	33.61	1' - 1"	3' - 6"	3.9
RESIDENTIAL	P	33.62	1' - 1"	11' - 2"	12.1
RESIDENTIAL	P	33.63	1' - 5"	6' - 6"	8.9
RESIDENTIAL	M	33.64	1' - 4"	1' - 9"	2.4
RESIDENTIAL	P	33.65	0' - 6"	3' - 6"	1.8
RESIDENTIAL	P	33.66	1' - 1"	10' - 11"	11.8
SUBTOTAL					151.0

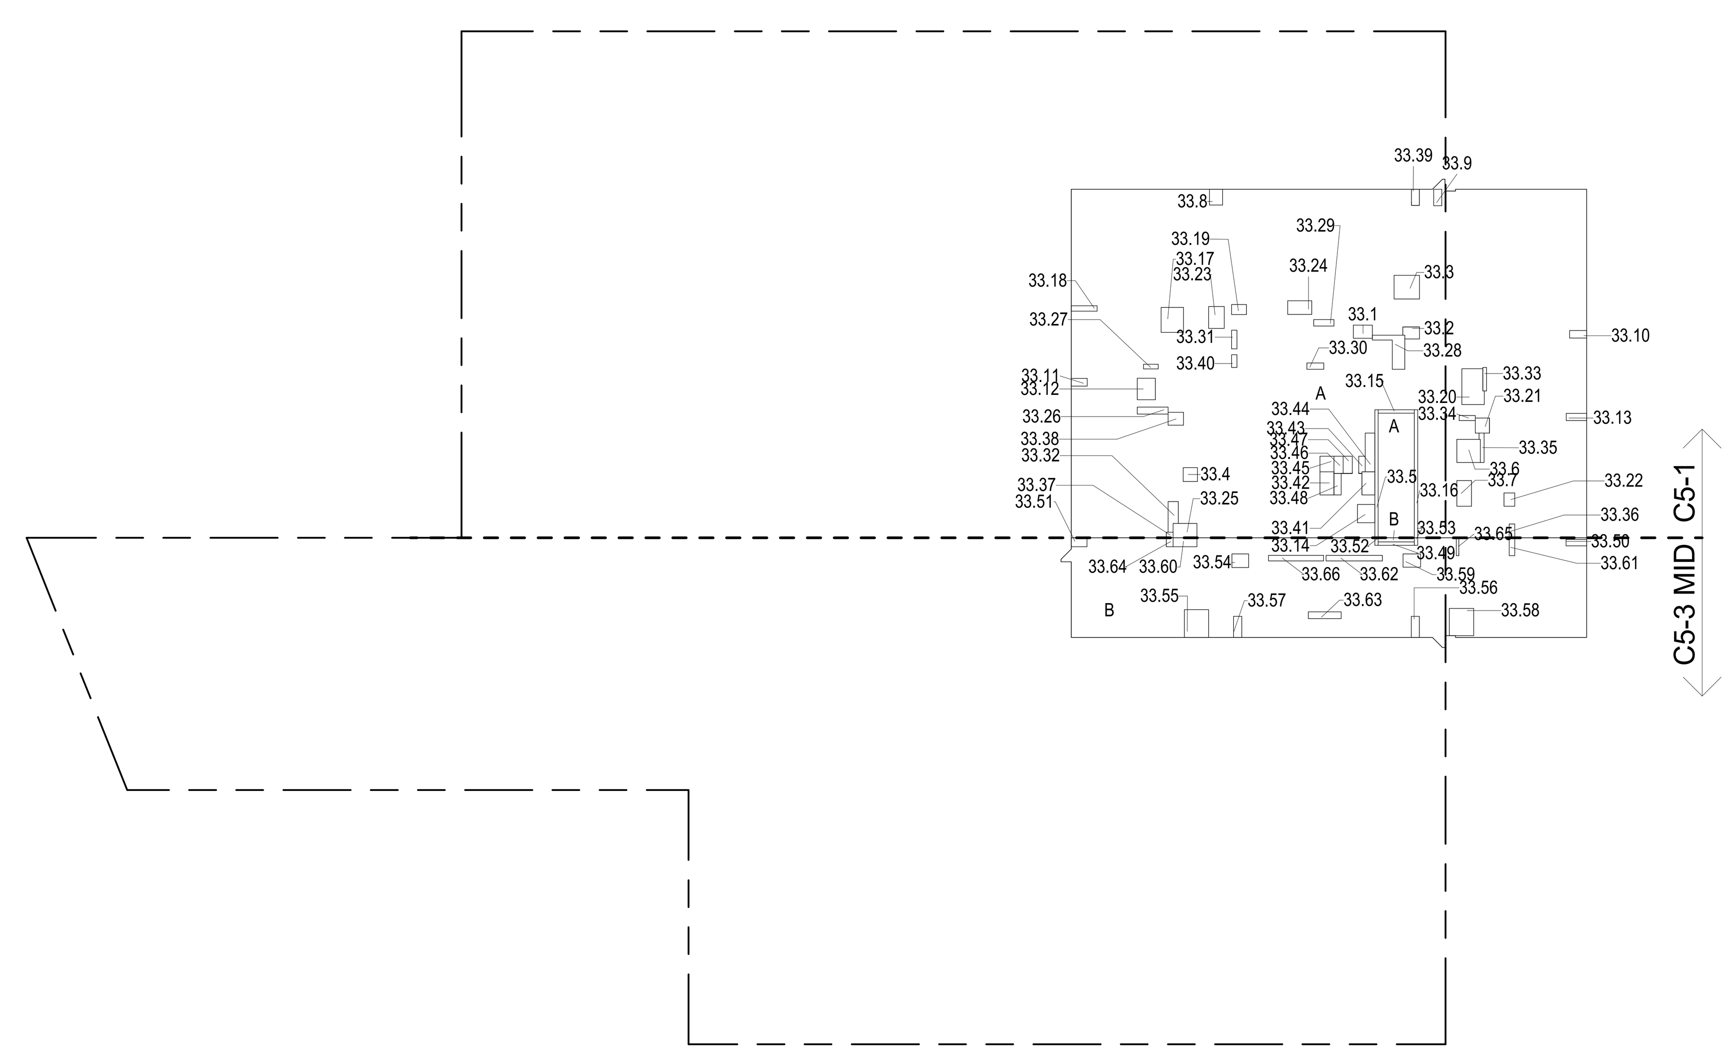

33RD FLOOR (MFD:58TH FLOOR) GROSS FLOOR AREA PLAN AND DEDUCTIONS (3)
3/64" = 1'-0"

ZONING AND DEDUCT LEGEND

- DEDUCTIONS
- M - MECHANICAL ROOM / RISER
- E - ELECTRICAL SHAFT / RISER
- P - PLUMBING RISER
- BG - BELOW GRADE
- O - OPENING TO BELOW
- L - LOADING BAYS
- ST - 44" RESI STAIR SHAFT (INCLUDING 8" PERIMETER)
- G - GAP FROM ADJACENT BUILDING
- DEVELOPMENT LOT LINE

* WHERE APPLICABLE, DOCUMENTED AND CALCULATED AREAS HAVE BEEN ROUNDED TO ITS NEXT SIGNIFICANT DIGIT.

** LENGTH AND WIDTH DIMENSIONS FOR COMPLEX SHAPES HAVE BEEN SIMPLIFIED TO ILLUSTRATE ONLY LARGEST OVERALL DIMENSION RESPECTIVELY. AREA DOCUMENTED IS THE EXACT AREA OF THE COMPLEX SHAPE

*** ELECTRICAL DEDUCTIONS ARE ONLY FOR ELECTRICAL RISERS. AND CLOSETS. NO DEDUCTIONS TAKEN FOR TELEPHONE CLOSETS

KEY PLAN:

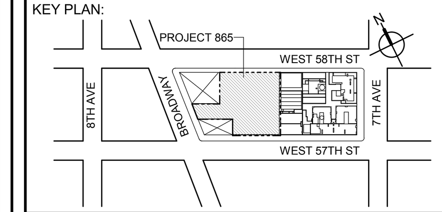

PROJECT NORTH | TRUE NORTH

DEVELOPER:
EXTELL DEVELOPMENT COMPANY
805 THIRD AVENUE, 7TH FLOOR
New York, NY 10022 USA
TEL: 212 712 6000 FAX: 212 712 6100

DESIGN ARCHITECT: Base Building Shell & Core
ADRIAN SMITH + GORDON GILL ARCHITECTURE
111 WEST MONROE STREET SUITE 2300
CHICAGO IL 60603
TEL: 312 920 1888 FAX: 312 920 1775

ARCHITECT OF RECORD: Base Building Shell & Core
AAI ARCHITECTS, P.C.
401 Wellington St. W., 3rd Floor
Toronto, ON M5V 1E7 Canada
TEL: 416 967 1500 FAX: 416 967 7150

STRUCTURAL ENGINEERS:
WSP CANTOR SEINUK
228 EAST 45th Street
New York, NY 10017 USA
TEL: 212 687 9888 FAX: 646 487 5501

MEP ENGINEERS:
AKF GROUP
1501 Broadway
New York, NY 10036 USA
TEL: 212 354 5656 FAX: 212 354 5668

GEOTECHNICAL ENGINEERS:
Langan Engineering & Environmental Services
21 Penn Plaza - 360 West 31st Street, 8th Floor
New York, NY 10001-2727
TEL: 212 479 5400 FAX: 212 479 5444

CODE CONSULTANTS:
Construction Consulting Associates
100 Church Street
New York, NY 10007
TEL: 212 385 1818 FAX: 212 385 1911

CURTAINWALL CONSULTANT:
AJLP Consulting
40 Worth Street. Suite 826
New York, NY 10013
TEL: 212 757 5659 FAX: 646 219 8508

LANDMARK/PRESERVATION CONSULTANT:
Higgins Quasebarth & Partners LLC
11 Hanover Square, 16th Floor
New York, NY 1005
TEL: 212 274 9468 FAX: 646 274 9380

LANDMARK/PRESERVATION CONSULTANT:
Jan Hird Pokorny Associates, Inc.
39 West 37th Street, 12A
New York, NY 10018
TEL: 212 759 6462 FAX: 212 759 6540

No.	DESCRIPTION:	DATE:
1	D.O.B. SUBMISSION	05 DEC 14
2	D.O.B. SUBMISSION	18 FEB 15
	D.O.B. SUBMISSION	27 APR 14
	D.O.B. AMENDMENT 2	21 SEP 15

0 10' - 8" 21' - 4" 42' - 8"

DOB SUBMISSION

Discrepancies must be reported immediately to the Architect before proceeding. Only figured dimensions are to be used. Contractors must check all dimensions on site. This drawing is protected by copyright.

ALL DIMENSIONS ARE SHOWN IN IMPERIAL.

CONSULTANT:
AAI ARCHITECTS, P.C.

PROJECT:
217 WEST 57TH STREET
NEW YORK, NY

DRAWING TITLE:
ZONING FLOOR AREA PLAN AND DEDUCTIONS
31ST, 32ND, 33RD FLOOR

SEAL & SIGNATURE: REGISTERED ARCHITECT WIEPKE DAVID JANSEN No. 028881 STATE OF NEW YORK

DATE:	05 DEC 14
PROJECT No:	1216-00
DRAWN: Author	REV: 2
CHK: Checker	
SCALE: 3/64" = 1'-0"	
DWG No: Z-019.01	
DOB PAGE No:	20 of 569

DOB EMPLOYEE STAMP: | DOB B-SCAN:

CD PROGRESS ISSUE 1

FILE NAME: C:\Revit Local Files\AAI_TWR-ZONING-CD_jpelerim.rvt
PLOT DATE: 9/22/2015 6:08:16 PM

DEPT OF BLDGS 121328205 Job Number

ES294696022 Scan Code

36" x 48" Arch E - SHEET SIZE

34TH FLOOR AREA CALCULATIONS ZONE C5-1				
USE	No.	*GFA	*DEDUCTIONS	*ZFA (SF)
RESIDENTIAL		7,060	455	6,605
TOTAL		7,060	455	6,605

34TH FLOOR AREA CALCULATIONS ZONE C5-3 MID				
USE	No.	*GFA	*DEDUCTIONS	*ZFA (SF)
RESIDENTIAL		2,023	151	1,872
TOTAL		2,023	151	1,872

34TH FLOOR AREA CALCULATIONS ZONE C5-1 AND C5-3 MID			
USE	*GFA	*DEDUCTIONS	*ZFA (SF)
RESIDENTIAL	9,083	606	8,478
TOTAL	9,083	606	8,478

34TH FLOOR DEDUCTIONS ZONE C5-1					
USE	TYPE	No.	LENGTH	WIDTH	AREA (SF)
RESIDENTIAL	M	34.1	2' - 7"	3' - 9"	9.8
RESIDENTIAL	M	34.2	2' - 1"	3' - 7"	7.6
RESIDENTIAL	M	34.3	4' - 8"	5' - 1"	23.7
RESIDENTIAL	M	34.4	2' - 9"	2' - 10"	7.8
RESIDENTIAL	ST	34.5	0' - 8"	25' - 5"	16.9
RESIDENTIAL	M	34.6	4' - 7"	4' - 8"	21.4
RESIDENTIAL	M	34.7	2' - 11"	5' - 1"	14.8
RESIDENTIAL	M	34.8	2' - 7"	3' - 2"	8.1
RESIDENTIAL	M	34.9	1' - 7"	3' - 3"	5.2
RESIDENTIAL	M	34.10	1' - 6"	3' - 5"	5.1
RESIDENTIAL	M	34.11	1' - 6"	3' - 2"	4.8
RESIDENTIAL	M	34.12	3' - 7"	4' - 3"	15.3
RESIDENTIAL	M	34.13	1' - 5"	4' - 1"	5.8
RESIDENTIAL	M	34.14	3' - 5"	3' - 8"	12.5
RESIDENTIAL	ST	34.15	0' - 8"	7' - 2"	4.8
RESIDENTIAL	ST	34.16	0' - 8"	25' - 5"	16.9
RESIDENTIAL	M	34.17	4' - 5"	4' - 11"	21.8
RESIDENTIAL	M	34.18	1' - 1"	5' - 2"	5.6
RESIDENTIAL	M	34.19	2' - 0"	3' - 0"	5.8
RESIDENTIAL	M	34.20	4' - 0"	7' - 6"	30.1
RESIDENTIAL	M	34.21	2' - 10"	3' - 0"	8.4
RESIDENTIAL	M	34.22	2' - 2"	2' - 8"	5.7
RESIDENTIAL	M	34.23	3' - 1"	4' - 4"	13.3
RESIDENTIAL	M	34.24	2' - 9"	4' - 10"	13.1
RESIDENTIAL	M	34.25	2' - 10"	4' - 9"	13.5
RESIDENTIAL	P	34.26	1' - 5"	6' - 1"	8.5
RESIDENTIAL	P	34.27	0' - 11"	2' - 11"	2.7
RESIDENTIAL	P	34.28	1' - 10"	11' - 5"	20.7
RESIDENTIAL	P	34.29	1' - 3"	4' - 0"	5.0
RESIDENTIAL	P	34.30	1' - 3"	3' - 4"	4.1
RESIDENTIAL	P	34.31	1' - 1"	3' - 8"	3.9
RESIDENTIAL	P	34.32	1' - 8"	6' - 6"	10.6
RESIDENTIAL	P	34.33	0' - 9"	4' - 8"	3.5
RESIDENTIAL	P	34.34	1' - 0"	3' - 2"	3.2
RESIDENTIAL	P	34.35	0' - 9"	6' - 1"	4.6
SUBTOTAL					

34TH FLOOR DEDUCTIONS ZONE C5-1					
USE	TYPE	No.	LENGTH	WIDTH	AREA (SF)
RESIDENTIAL	P	34.36	1' - 1"	2' - 9"	3.0
RESIDENTIAL	M	34.37	1' - 1"	1' - 4"	1.5
RESIDENTIAL	M	34.38	2' - 7"	3' - 1"	7.9
RESIDENTIAL	M	34.39	1' - 7"	3' - 2"	5.0
RESIDENTIAL	P	34.40	1' - 1"	2' - 6"	2.6
RESIDENTIAL	E	34.41	2' - 7"	4' - 7"	11.6
RESIDENTIAL	P	34.42	2' - 9"	4' - 7"	12.6
RESIDENTIAL	M	34.43	1' - 2"	3' - 6"	4.1
RESIDENTIAL	P	34.44	1' - 11"	7' - 8"	14.7
RESIDENTIAL	M	34.45	2' - 9"	3' - 1"	8.5
RESIDENTIAL	P	34.46	1' - 10"	3' - 5"	6.3
RESIDENTIAL	M	34.47	1' - 10"	3' - 5"	6.2
RESIDENTIAL	E	34.48	1' - 5"	4' - 3"	6.1
SUBTOTAL					454.8

34TH FLOOR DEDUCTIONS ZONE C5-3 MID					
USE	TYPE	No.	LENGTH	WIDTH	AREA (SF)
RESIDENTIAL	ST	34.49	0' - 8"	7' - 2"	4.8
RESIDENTIAL	M	34.50	1' - 3"	4' - 1"	5.2
RESIDENTIAL	M	34.51	1' - 9"	3' - 2"	5.6
RESIDENTIAL	ST	34.52	0' - 8"	1' - 6"	1.0
RESIDENTIAL	ST	34.53	0' - 8"	1' - 6"	1.0
RESIDENTIAL	M	34.54	2' - 9"	3' - 4"	9.0
RESIDENTIAL	M	34.55	4' - 10"	5' - 6"	26.5
RESIDENTIAL	M	34.56	1' - 7"	4' - 2"	6.6
RESIDENTIAL	M	34.57	1' - 8"	4' - 2"	6.8
RESIDENTIAL	M	34.58	4' - 10"	5' - 5"	26.2
RESIDENTIAL	M	34.59	2' - 8"	3' - 6"	9.2
RESIDENTIAL	M	34.60	1' - 9"	4' - 9"	8.3
RESIDENTIAL	P	34.61	1' - 1"	3' - 6"	3.9
RESIDENTIAL	P	34.62	1' - 1"	11' - 2"	12.1
RESIDENTIAL	P	34.63	1' - 5"	6' - 6"	8.9
RESIDENTIAL	M	34.64	1' - 4"	1' - 9"	2.4
RESIDENTIAL	P	34.65	0' - 6"	3' - 6"	1.8
RESIDENTIAL	P	34.66	1' - 1"	10' - 11"	11.8
SUBTOTAL					151.0

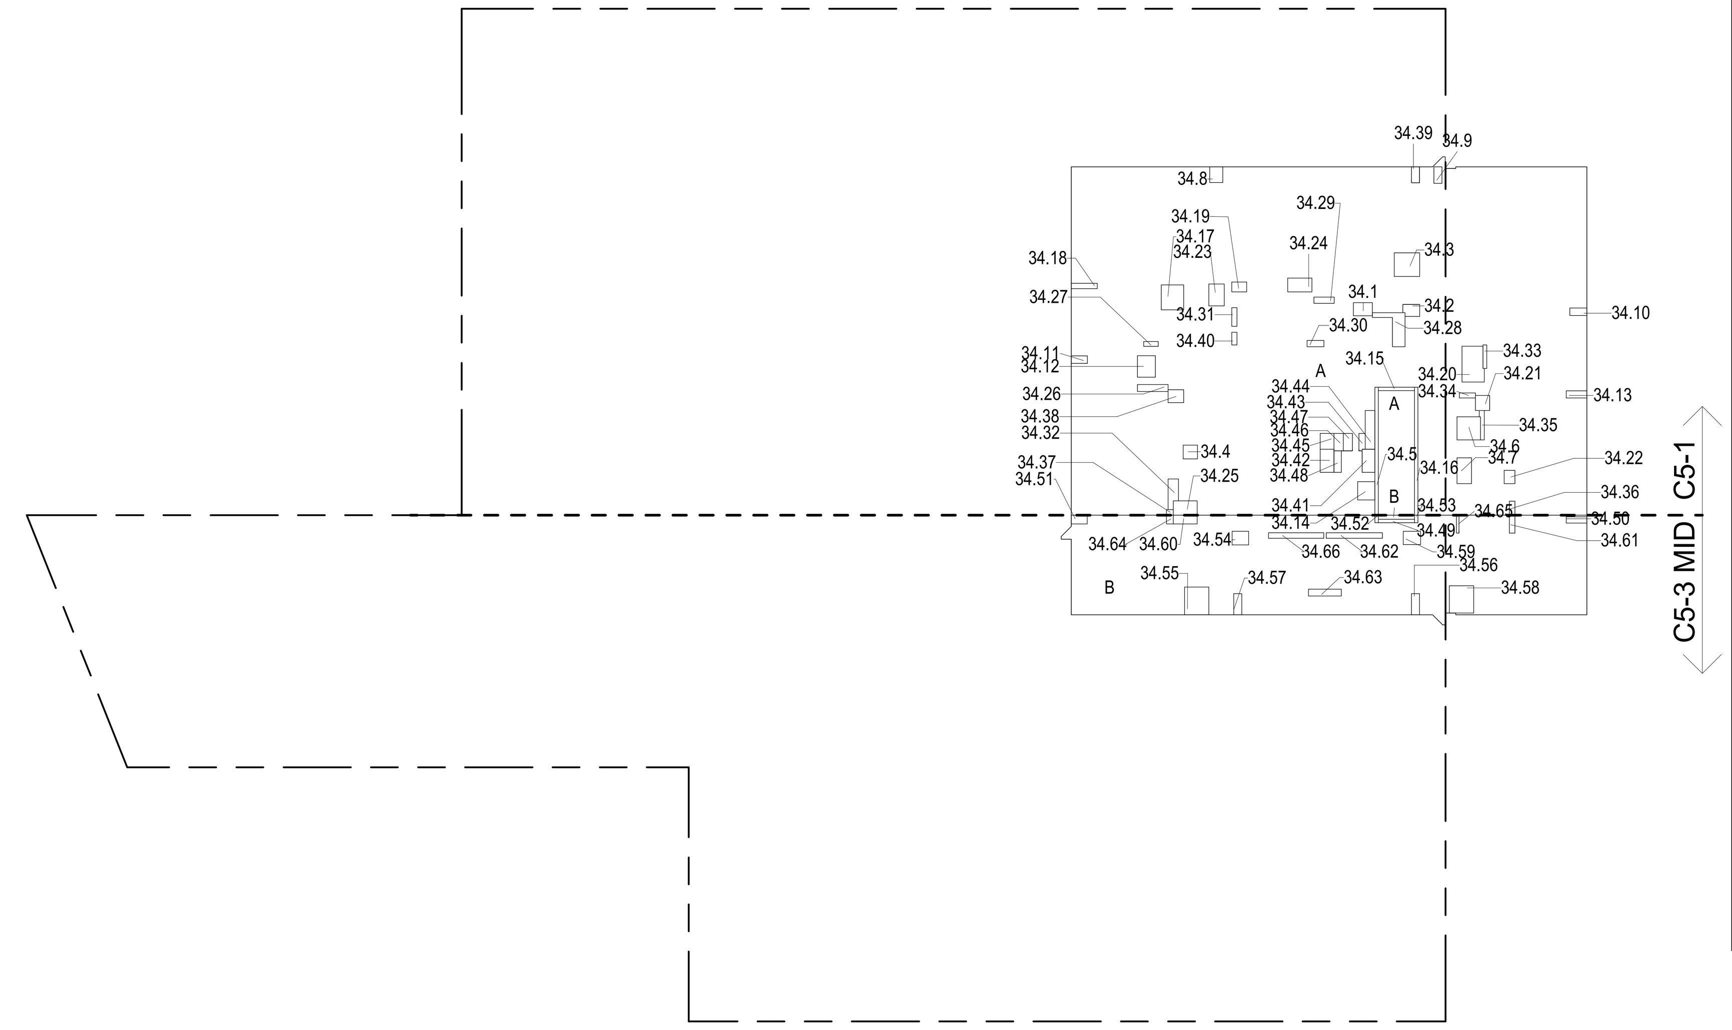

34TH FLOOR (MFD:59TH FLOOR) GROSS FLOOR AREA PLAN AND DEDUCTIONS (1)
3/64" = 1'-0"

35TH FLOOR AREA CALCULATIONS ZONE C5-1				
USE	No.	*GFA	*DEDUCTIONS	*ZFA (SF)
RESIDENTIAL		7,060	473	6,587
TOTAL		7,060	473	6,587

35TH FLOOR AREA CALCULATIONS ZONE C5-3 MID				
USE	No.	*GFA	*DEDUCTIONS	*ZFA (SF)
RESIDENTIAL		2,023	151	1,872
TOTAL		2,023	151	1,872

35TH FLOOR AREA CALCULATIONS ZONE C5-1 AND C5-3 MID			
USE	*GFA	*DEDUCTIONS	*ZFA (SF)
RESIDENTIAL	9,083	624	8,460
TOTAL	9,083	624	8,460

35TH FLOOR DEDUCTIONS ZONE C5-1					
USE	TYPE	No.	LENGTH	WIDTH	AREA (SF)
RESIDENTIAL	M	35.1	2' - 7"	3' - 9"	9.8
RESIDENTIAL	M	35.2	2' - 1"	3' - 7"	7.6
RESIDENTIAL	M	35.3	4' - 8"	5' - 1"	23.7
RESIDENTIAL	M	35.4	2' - 9"	2' - 10"	7.8
RESIDENTIAL	ST	35.5	0' - 8"	25' - 5"	16.9
RESIDENTIAL	M	35.6	4' - 7"	4' - 8"	21.4
RESIDENTIAL	M	35.7	2' - 11"	5' - 1"	14.8
RESIDENTIAL	M	35.8	2' - 7"	3' - 2"	8.1
RESIDENTIAL	M	35.9	1' - 7"	3' - 3"	5.2
RESIDENTIAL	M	35.10	1' - 6"	3' - 5"	5.1
RESIDENTIAL	M	35.11	1' - 6"	3' - 2"	4.8
RESIDENTIAL	M	35.12	3' - 7"	4' - 3"	15.3
RESIDENTIAL	M	35.13	1' - 5"	4' - 1"	5.8
RESIDENTIAL	M	35.14	3' - 5"	3' - 8"	12.5
RESIDENTIAL	ST	35.15	0' - 8"	7' - 2"	4.8
RESIDENTIAL	ST	35.16	0' - 8"	25' - 5"	16.9
RESIDENTIAL	M	35.17	4' - 5"	4' - 11"	21.8
RESIDENTIAL	M	35.18	1' - 1"	5' - 2"	5.6
RESIDENTIAL	M	35.19	2' - 0"	3' - 0"	5.8
RESIDENTIAL	M	35.20	4' - 0"	7' - 6"	30.1
RESIDENTIAL	M	35.21	2' - 10"	3' - 0"	8.4
RESIDENTIAL	M	35.22	2' - 2"	2' - 8"	5.7
RESIDENTIAL	M	35.23	3' - 1"	4' - 4"	13.3
RESIDENTIAL	M	35.24	2' - 9"	4' - 10"	13.1
RESIDENTIAL	M	35.25	2' - 10"	4' - 9"	13.5
RESIDENTIAL	P	35.26	1' - 5"	6' - 1"	8.5
RESIDENTIAL	P	35.27	0' - 11"	2' - 11"	2.7
RESIDENTIAL	P	35.28	1' - 10"	11' - 5"	20.7
RESIDENTIAL	P	35.29	1' - 3"	4' - 0"	5.0
RESIDENTIAL	P	35.30	1' - 3"	3' - 4"	4.1
RESIDENTIAL	P	35.31	1' - 1"	3' - 8"	3.9
RESIDENTIAL	P	35.32	1' - 8"	6' - 6"	10.6
RESIDENTIAL	P	35.33	0' - 9"	4' - 8"	3.5
RESIDENTIAL	P	35.34	1' - 0"	3' - 2"	3.2
RESIDENTIAL	P	35.35	0' - 9"	6' - 1"	4.6
SUBTOTAL					

35TH FLOOR DEDUCTIONS ZONE C5-1					
USE	TYPE	No.	LENGTH	WIDTH	AREA (SF)
RESIDENTIAL	P	35.36	1' - 1"	2' - 9"	3.0
RESIDENTIAL	M	35.37	1' - 1"	1' - 4"	1.5
RESIDENTIAL	M	35.38	2' - 7"	3' - 1"	7.9
RESIDENTIAL	M	35.39	1' - 7"	3' - 2"	5.0
RESIDENTIAL	P	35.40	1' - 1"	2' - 6"	2.6
RESIDENTIAL	E	35.41	2' - 7"	4' - 7"	11.6
RESIDENTIAL	P	35.42	2' - 9"	4' - 7"	12.6
RESIDENTIAL	M	35.43	1' - 2"	3' - 6"	4.1
RESIDENTIAL	P	35.44	1' - 11"	7' - 8"	14.7
RESIDENTIAL	M	35.45	2' - 9"	3' - 1"	8.5
RESIDENTIAL	P	35.46	1' - 10"	3' - 5"	6.3
RESIDENTIAL	M	35.47	1' - 10"	3' - 5"	6.2
RESIDENTIAL	E	35.48	3' - 5"	5' - 4"	18.0
RESIDENTIAL	E	35.49	1' - 5"	4' - 3"	6.1
SUBTOTAL					472.8

35TH FLOOR DEDUCTIONS ZONE C5-3 MID					
USE	TYPE	No.	LENGTH	WIDTH	AREA (SF)
RESIDENTIAL	ST	35.50	0' - 8"	7' - 2"	4.8
RESIDENTIAL	M	35.51	1' - 3"	4' - 1"	5.2
RESIDENTIAL	M	35.52	1' - 9"	3' - 2"	5.6
RESIDENTIAL	ST	35.53	0' - 8"	1' - 6"	1.0
RESIDENTIAL	ST	35.54	0' - 8"	1' - 6"	1.0
RESIDENTIAL	M	35.55	2' - 9"	3' - 4"	9.0
RESIDENTIAL	M	35.56	4' - 10"	5' - 6"	26.5
RESIDENTIAL	M	35.57	1' - 7"	4' - 2"	6.6
RESIDENTIAL	M	35.58	1' - 8"	4' - 2"	6.8
RESIDENTIAL	M	35.59	4' - 10"	5' - 5"	26.2
RESIDENTIAL	M	35.60	2' - 8"	3' - 6"	9.2
RESIDENTIAL	M	35.61	1' - 9"	4' - 9"	8.3
RESIDENTIAL	P	35.62	1' - 1"	3' - 6"	3.9
RESIDENTIAL	P	35.63	1' - 1"	11' - 2"	12.1
RESIDENTIAL	P	35.64	1' - 5"	6' - 6"	8.9
RESIDENTIAL	M	35.65	1' - 4"	1' - 9"	2.4
RESIDENTIAL	P	35.66	0' - 6"	3' - 6"	1.8
RESIDENTIAL	P	35.67	1' - 1"	10' - 11"	11.8
SUBTOTAL					151.0

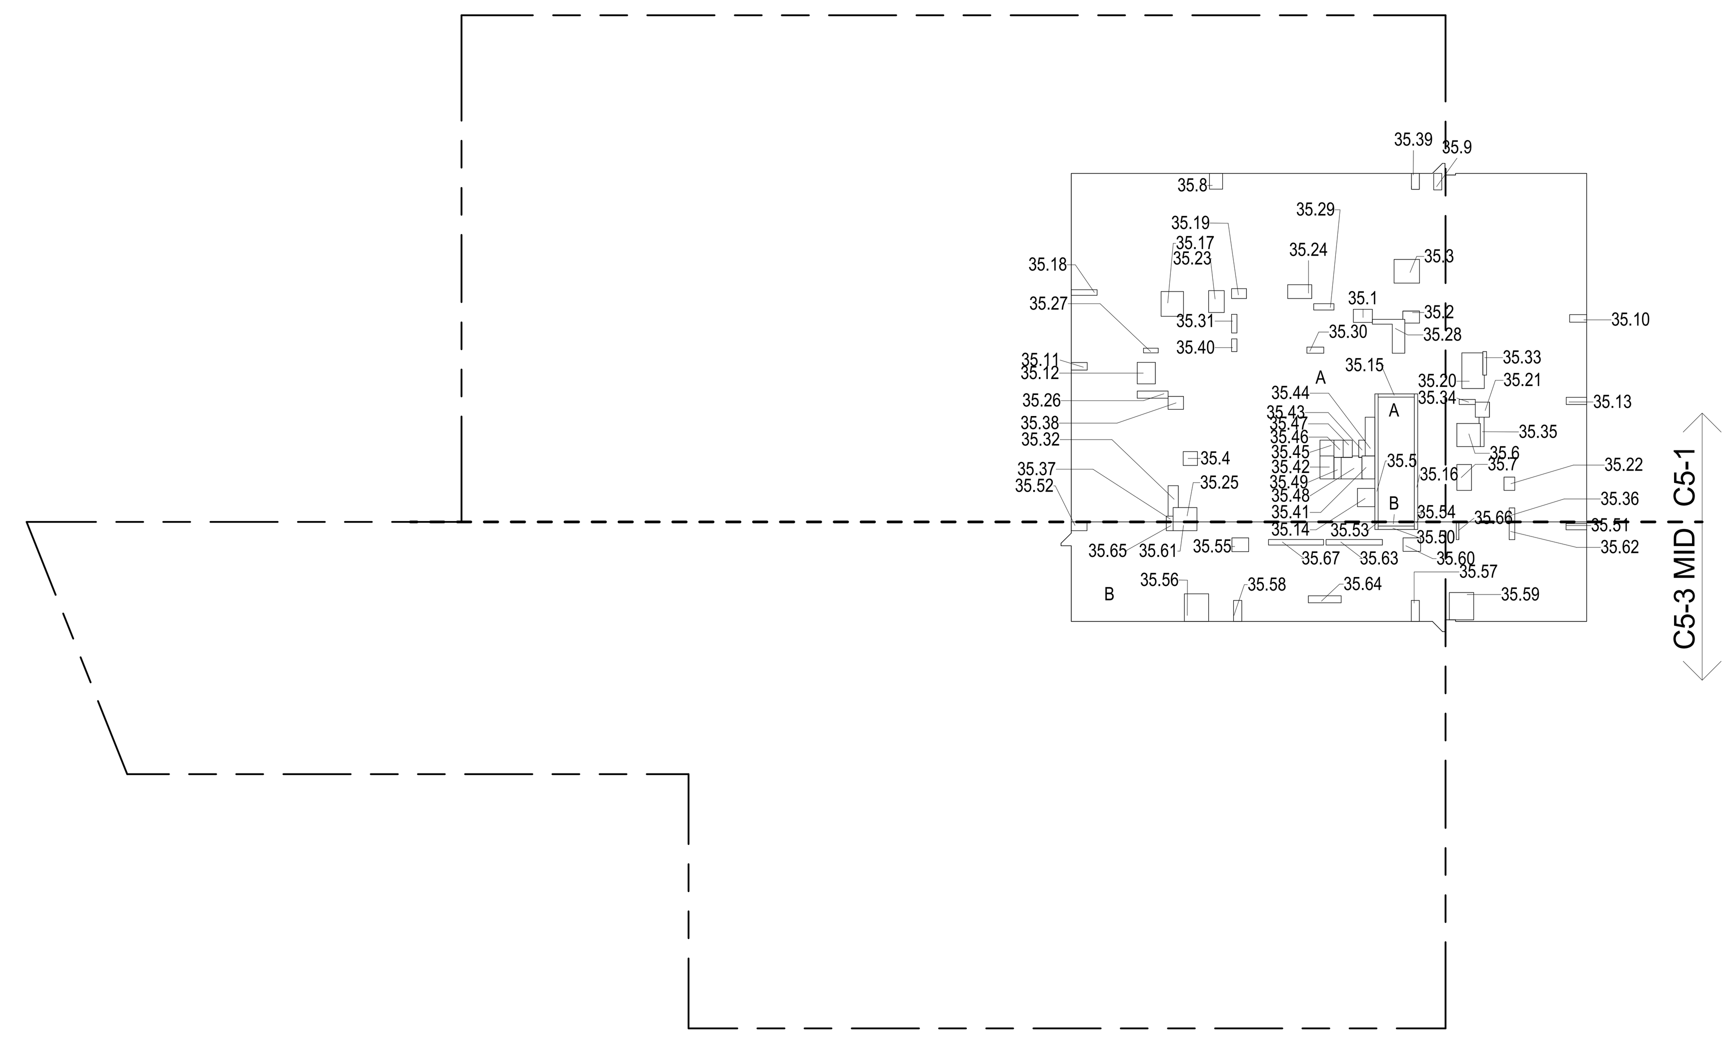

35TH FLOOR (MFD:60TH FLOOR) GROSS FLOOR AREA PLAN AND DEDUCTIONS (2)
3/64" = 1'-0"

36TH FLOOR AREA CALCULATIONS ZONE C5-1				
USE	No.	*GFA	*DEDUCTIONS	*ZFA (SF)
RESIDENTIAL		7,060	455	6,605
TOTAL		7,060	455	6,605

36TH FLOOR AREA CALCULATIONS ZONE C5-3 MID				
USE	No.	*GFA	*DEDUCTIONS	*ZFA (SF)
RESIDENTIAL		2,023	151	1,872
TOTAL		2,023	151	1,872

36TH FLOOR AREA CALCULATIONS ZONE C5-1 AND C5-3 MID			
USE	*GFA	*DEDUCTIONS	*ZFA (SF)
RESIDENTIAL	9,083	606	8,478
TOTAL	9,083	606	8,478

36TH FLOOR FLOOR DEDUCTIONS ZONE C5-1					
USE	TYPE	No.	LENGTH	WIDTH	AREA (SF)
RESIDENTIAL	M	36.1	2' - 7"	3' - 9"	9.8
RESIDENTIAL	M	36.2	2' - 1"	3' - 7"	7.6
RESIDENTIAL	M	36.3	4' - 8"	5' - 1"	23.7
RESIDENTIAL	M	36.4	2' - 9"	2' - 10"	7.8
RESIDENTIAL	ST	36.5	0' - 8"	25' - 5"	16.9
RESIDENTIAL	M	36.6	4' - 7"	4' - 8"	21.4
RESIDENTIAL	M	36.7	2' - 11"	5' - 1"	14.8
RESIDENTIAL	M	36.8	2' - 7"	3' - 2"	8.1
RESIDENTIAL	M	36.9	1' - 7"	3' - 3"	5.2
RESIDENTIAL	M	36.10	1' - 6"	3' - 5"	5.1
RESIDENTIAL	M	36.11	1' - 6"	3' - 2"	4.8
RESIDENTIAL	M	36.12	3' - 7"	4' - 3"	15.3
RESIDENTIAL	M	36.13	1' - 5"	4' - 1"	5.8
RESIDENTIAL	M	36.14	3' - 5"	3' - 8"	12.5
RESIDENTIAL	ST	36.15	0' - 8"	7' - 2"	4.8
RESIDENTIAL	ST	36.16	0' - 8"	25' - 5"	16.9
RESIDENTIAL	M	36.17	4' - 5"	4' - 11"	21.8
RESIDENTIAL	M	36.18	1' - 1"	5' - 2"	5.6
RESIDENTIAL	M	36.19	2' - 0"	3' - 0"	5.8
RESIDENTIAL	M	36.20	4' - 0"	7' - 6"	30.1
RESIDENTIAL	M	36.21	2' - 10"	3' - 0"	8.4
RESIDENTIAL	M	36.22	2' - 2"	2' - 8"	5.7
RESIDENTIAL	M	36.23	3' - 1"	4' - 4"	13.3
RESIDENTIAL	M	36.24	2' - 9"	4' - 10"	13.1
RESIDENTIAL	M	36.25	2' - 10"	4' - 9"	13.5
RESIDENTIAL	P	36.26	1' - 5"	6' - 1"	8.5
RESIDENTIAL	P	36.27	0' - 11"	2' - 11"	2.7
RESIDENTIAL	P	36.28	1' - 10"	11' - 5"	20.7
RESIDENTIAL	P	36.29	1' - 3"	4' - 0"	5.0
RESIDENTIAL	P	36.30	1' - 3"	3' - 4"	4.1
RESIDENTIAL	P	36.31	1' - 1"	3' - 8"	3.9
RESIDENTIAL	P	36.32	1' - 8"	6' - 6"	10.6
RESIDENTIAL	P	36.33	0' - 9"	4' - 8"	3.5
RESIDENTIAL	P	36.34	1' - 0"	3' - 2"	3.2
RESIDENTIAL	P	36.35	0' - 9"	6' - 1"	4.6
SUBTOTAL					

36TH FLOOR FLOOR DEDUCTIONS ZONE C5-1					
USE	TYPE	No.	LENGTH	WIDTH	AREA (SF)
RESIDENTIAL	P	36.36	1' - 1"	2' - 9"	3.0
RESIDENTIAL	M	36.37	1' - 1"	1' - 4"	1.5
RESIDENTIAL	M	36.38	2' - 7"	3' - 1"	7.9
RESIDENTIAL	M	36.39	1' - 7"	3' - 2"	5.0
RESIDENTIAL	P	36.40	1' - 1"	2' - 6"	2.6
RESIDENTIAL	E	36.41	2' - 7"	4' - 7"	11.6
RESIDENTIAL	P	36.42	2' - 9"	4' - 7"	12.6
RESIDENTIAL	M	36.43	1' - 2"	3' - 6"	4.1
RESIDENTIAL	P	36.44	1' - 11"	7' - 8"	14.7
RESIDENTIAL	M	36.45	2' - 9"	3' - 1"	8.5
RESIDENTIAL	P	36.46	1' - 10"	3' - 5"	6.3
RESIDENTIAL	M	36.47	1' - 10"	3' - 5"	6.2
RESIDENTIAL	E	36.48	1' - 5"	4' - 3"	6.1
SUBTOTAL					454.8

36TH FLOOR FLOOR DEDUCTIONS ZONE C5-3 MID					
USE	TYPE	No.	LENGTH	WIDTH	AREA (SF)
RESIDENTIAL	ST	36.49	0' - 8"	7' - 2"	4.8
RESIDENTIAL	M	36.50	1' - 3"	4' - 1"	5.2
RESIDENTIAL	M	36.51	1' - 9"	3' - 2"	5.6
RESIDENTIAL	ST	36.52	0' - 8"	1' - 6"	1.0
RESIDENTIAL	ST	36.53	0' - 8"	1' - 6"	1.0
RESIDENTIAL	M	36.54	2' - 9"	3' - 4"	9.0
RESIDENTIAL	M	36.55	4' - 10"	5' - 6"	26.5
RESIDENTIAL	M	36.56	1' - 7"	4' - 2"	6.6
RESIDENTIAL	M	36.57	1' - 8"	4' - 2"	6.8
RESIDENTIAL	M	36.58	4' - 10"	5' - 5"	26.2
RESIDENTIAL	M	36.59	2' - 8"	3' - 6"	9.2
RESIDENTIAL	M	36.60	1' - 9"	4' - 9"	8.3
RESIDENTIAL	P	36.61	1' - 1"	3' - 6"	3.9
RESIDENTIAL	P	36.62	1' - 1"	11' - 2"	12.1
RESIDENTIAL	P	36.63	1' - 5"	6' - 6"	8.9
RESIDENTIAL	M	36.64	1' - 4"	1' - 9"	2.4
RESIDENTIAL	P	36.65	0' - 6"	3' - 6"	1.8
RESIDENTIAL	P	36.66	1' - 1"	10' - 11"	11.8
SUBTOTAL					151.0

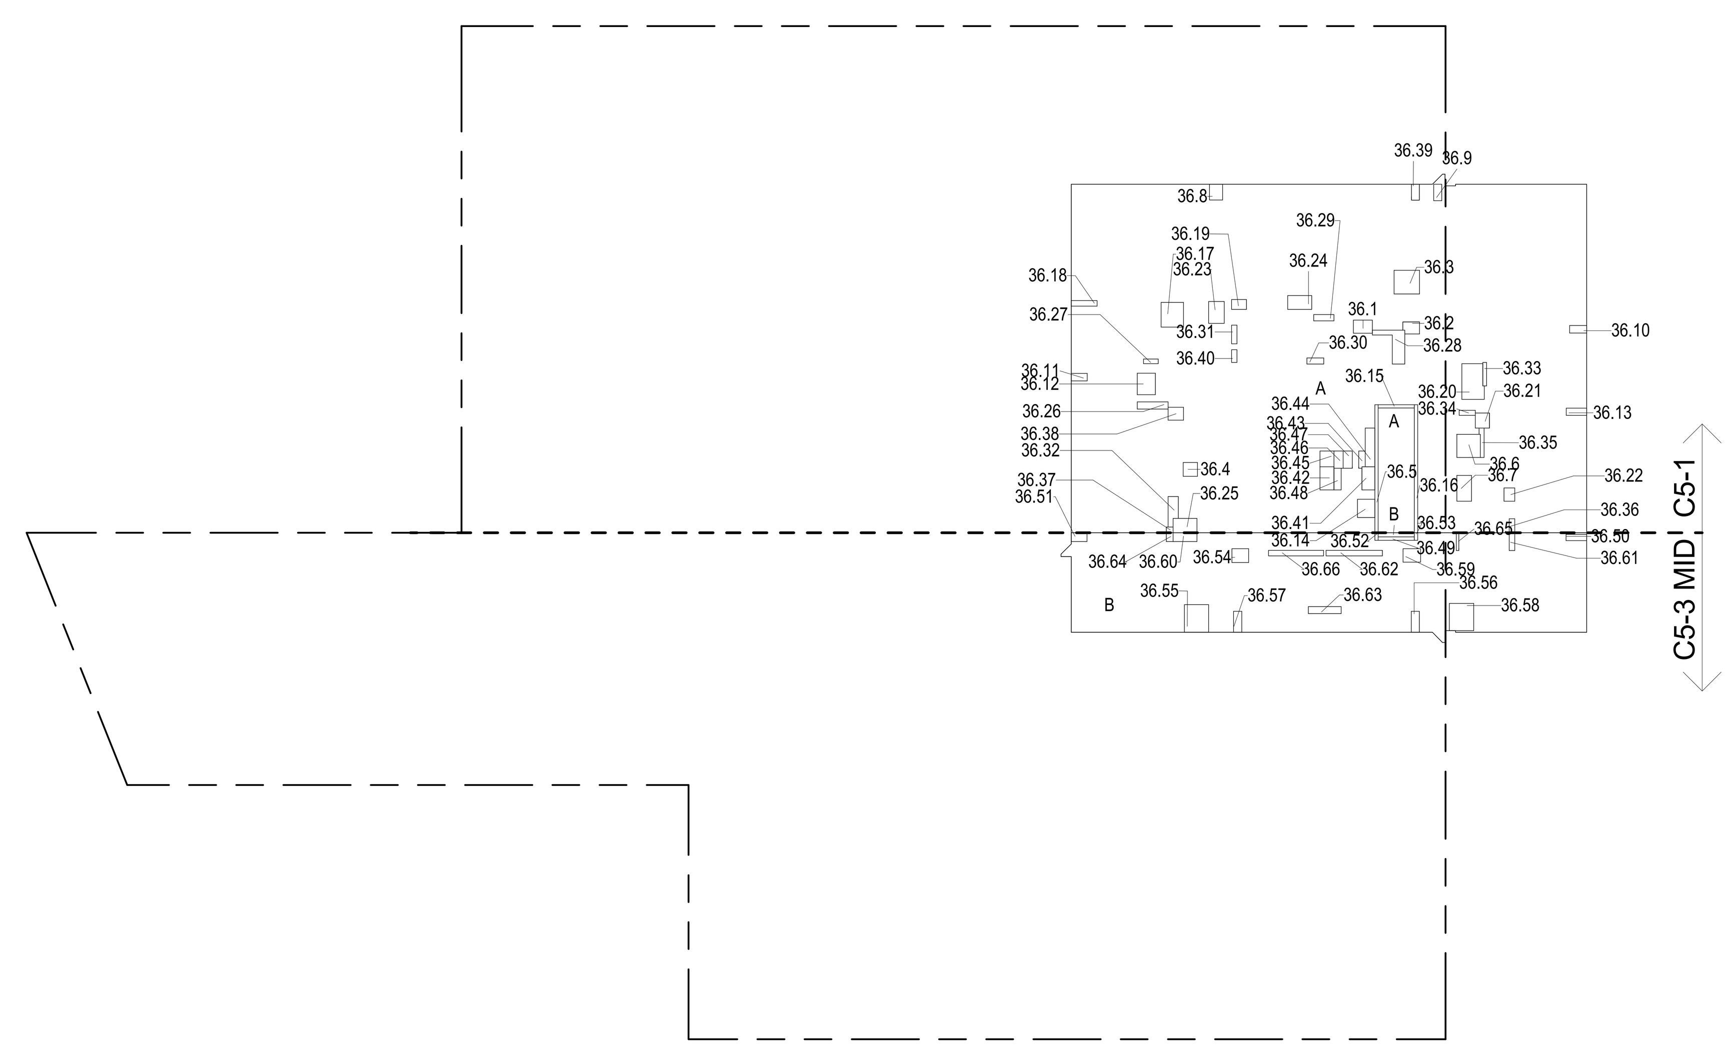

36TH FLOOR (MFD:61ST FLOOR) GROSS FLOOR AREA PLAN AND DEDUCTIONS (3)
3/64" = 1'-0"

FILE NAME: C:\Revit Local Files\AAI_TWR-ZONING-CD_pedlarm.rvt
PLOT DATE: 9/22/2015 6:17:32 PM

CD PROGRESS ISSUE 1

ZONING AND DEDUCT LEGEND

- DEDUCTIONS
- M - MECHANICAL ROOM / RISER
- E - ELECTRICAL SHAFT / RISER
- P - PLUMBING RISER
- BG - BELOW GRADE
- O - OPENING TO BELOW
- L - LOADING BAYS
- ST - 44" RESI STAIR SHAFT (INCLUDING 8" PERIMETER)
- G - GAP FROM ADJACENT BUILDING
- DEVELOPMENT LOT LINE

* WHERE APPLICABLE, DOCUMENTED AND CALCULATED AREAS HAVE BEEN ROUNDED TO ITS NEXT SIGNIFICANT DIGIT.

** LENGTH AND WIDTH DIMENSIONS FOR COMPLEX SHAPES HAVE BEEN SIMPLIFIED TO ILLUSTRATE ONLY LARGEST OVERALL DIMENSION RESPECTIVELY. AREA DOCUMENTED IS THE EXACT AREA OF THE COMPLEX SHAPE

*** ELECTRICAL DEDUCTIONS ARE ONLY FOR ELECTRICAL RISERS. AND CLOSETS. NO DEDUCTIONS TAKEN FOR TELEPHONE CLOSETS

KEY PLAN:

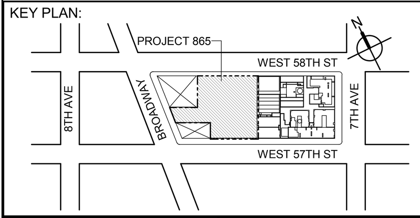

PROJECT NORTH

TRUE NORTH

DEVELOPER:
EXTELL DEVELOPMENT COMPANY
805 THIRD AVENUE, 7TH FLOOR
New York, NY 10022 USA
TEL: 212 712 6000 FAX: 212 712 6100

DESIGN ARCHITECT: Base Building Shell & Core
ADRIAN SMITH + GORDON GILL ARCHITECTURE
111 WEST MONROE STREET SUITE 2300
CHICAGO IL 60603
TEL: 312 920 1888 FAX: 312 920 1775

ARCHITECT OF RECORD: Base Building Shell & Core
AAI ARCHITECTS, P.C.
401 Wellington St. W., 3rd Floor
Toronto, ON M5V 1E7 Canada
TEL: 416 967 1500 FAX: 416 967 7150

STRUCTURAL ENGINEERS:
WSP CANTOR SEINUK
228 EAST 45th Street
New York, NY 10017 USA
TEL: 212 687 9888 FAX: 646 487 5501

MEP ENGINEERS:
AKF GROUP
1501 Broadway
New York, NY 10036 USA
TEL: 212 354 5656 FAX: 212 354 5668

GEOTECHNICAL ENGINEERS:
Langan Engineering & Environmental Services
21 Penn Plaza - 360 West 31st Street, 8th Floor
New York, NY 10001-2727
TEL: 212 479 5400 FAX: 212 479 5444

CODE CONSULTANTS:
Construction Consulting Associates
100 Church Street
New York, NY 10007
TEL: 212 385 1818 FAX: 212 385 1911

CURTAINWALL CONSULTANT:
AJLP Consulting
40 Worth Street. Suite 826
New York, NY 10013
TEL: 212 757 5659 FAX: 646 219 8508

LANDMARK/PRESERVATION CONSULTANT:
Higgins Quasebarth & Partners LLC
11 Hanover Square, 16th Floor
New York, NY 1005
TEL: 212 274 9468 FAX: 646 274 9380

LANDMARK/PRESERVATION CONSULTANT:
Jan Hird Pokorny Associates, Inc.
39 West 37th Street, 12A
New York, NY 10018
TEL: 212 759 6462 FAX: 212 759 6540

No.	DESCRIPTION:	DATE:
1	D.O.B. SUBMISSION	05 DEC 14
2	D.O.B. SUBMISSION	18 FEB 15
	D.O.B. SUBMISSION	27 APR 14
	D.O.B. AMENDMENT 2	21 SEP 15

0 10' - 8" 21' - 4" 42' - 8"

DOB SUBMISSION

Discrepancies must be reported immediately to the Architect before proceeding. Only figured dimensions are to be used. Contractors must check all dimensions on site. This drawing is protected by copyright.

ALL DIMENSIONS ARE SHOWN IN IMPERIAL.

CONSULTANT:
AAI ARCHITECTS, P.C.

PROJECT:
217 WEST 57TH STREET
NEW YORK, NY

DRAWING TITLE:
ZONING FLOOR AREA PLAN AND DEDUCTIONS
34TH, 35TH, 36TH FLOOR

SEAL & SIGNATURE:
REGISTERED ARCHITECT WIEPKE DAVID JANSEN No. 028881 STATE OF NEW YORK

DATE:	05 DEC 14
PROJECT No:	1216-00
DRAWN: Author	REV: 2
CHK: Checker	
SCALE: 3/64" = 1'-0"	
DWG No:	Z-020.01
DOB PAGE No:	21 of 569

DOB EMPLOYEE STAMP:

DOB B-SCAN:

37TH FLOOR AREA CALCULATIONS				
ZONE C5-1				
USE	No.	*GFA	*DEDUCTIONS	*ZFA (SF)
RESIDENTIAL		7,060	455	6,605
TOTAL		7,060	455	6,605

37TH FLOOR AREA CALCULATIONS				
ZONE C5-3 MID				
USE	No.	*GFA	*DEDUCTIONS	*ZFA (SF)
RESIDENTIAL		2,023	151	1,872
TOTAL		2,023	151	1,872

37TH FLOOR AREA CALCULATIONS			
ZONE C5-1 AND C5-3 MID			
USE	*GFA	*DEDUCTIONS	*ZFA (SF)
RESIDENTIAL	9,083	606	8,478
TOTAL	9,083	606	8,478

37TH FLOOR DEDUCTIONS					
ZONE C5-1					
USE	TYPE	No.	LENGTH	WIDTH	AREA (SF)
RESIDENTIAL	M	37.1	2' - 7"	3' - 9"	9.8
RESIDENTIAL	M	37.2	2' - 1"	3' - 7"	7.6
RESIDENTIAL	M	37.3	4' - 8"	5' - 1"	23.7
RESIDENTIAL	M	37.4	2' - 9"	2' - 10"	7.8
RESIDENTIAL	ST	37.5	0' - 8"	25' - 5"	16.9
RESIDENTIAL	M	37.6	4' - 7"	4' - 8"	21.4
RESIDENTIAL	M	37.7	2' - 11"	5' - 1"	14.8
RESIDENTIAL	M	37.8	2' - 7"	3' - 2"	8.1
RESIDENTIAL	M	37.9	1' - 7"	3' - 3"	5.2
RESIDENTIAL	M	37.10	1' - 6"	3' - 5"	5.1
RESIDENTIAL	M	37.11	1' - 6"	3' - 2"	4.8
RESIDENTIAL	M	37.12	3' - 7"	4' - 3"	15.3
RESIDENTIAL	M	37.13	1' - 5"	4' - 1"	5.8
RESIDENTIAL	M	37.14	3' - 5"	3' - 8"	12.5
RESIDENTIAL	ST	37.15	0' - 8"	7' - 2"	4.8
RESIDENTIAL	ST	37.16	0' - 8"	25' - 5"	16.9
RESIDENTIAL	M	37.17	4' - 5"	4' - 11"	21.8
RESIDENTIAL	M	37.18	1' - 1"	5' - 2"	5.6
RESIDENTIAL	M	37.19	2' - 0"	3' - 0"	5.8
RESIDENTIAL	M	37.20	4' - 0"	7' - 6"	30.1
RESIDENTIAL	M	37.21	2' - 10"	3' - 0"	8.4
RESIDENTIAL	M	37.22	2' - 2"	2' - 8"	5.7
RESIDENTIAL	M	37.23	3' - 1"	4' - 4"	13.3
RESIDENTIAL	M	37.24	2' - 9"	4' - 10"	13.1
RESIDENTIAL	M	37.25	2' - 10"	4' - 9"	13.5
RESIDENTIAL	P	37.26	1' - 5"	6' - 1"	8.5
RESIDENTIAL	P	37.27	0' - 11"	2' - 11"	2.7
RESIDENTIAL	P	37.28	1' - 10"	11' - 5"	20.7
RESIDENTIAL	P	37.29	1' - 3"	4' - 0"	5.0
RESIDENTIAL	P	37.30	1' - 3"	3' - 4"	4.1
RESIDENTIAL	P	37.31	1' - 1"	3' - 8"	3.9
RESIDENTIAL	P	37.32	1' - 8"	6' - 6"	10.6
RESIDENTIAL	P	37.33	0' - 9"	4' - 8"	3.5
RESIDENTIAL	P	37.34	1' - 0"	3' - 2"	3.2
RESIDENTIAL	P	37.35	0' - 9"	6' - 1"	4.6
SUBTOTAL					

37TH FLOOR DEDUCTIONS					
ZONE C5-1					
USE	TYPE	No.	LENGTH	WIDTH	AREA (SF)
RESIDENTIAL	P	37.36	1' - 1"	2' - 9"	3.0
RESIDENTIAL	M	37.37	1' - 1"	1' - 4"	1.5
RESIDENTIAL	M	37.38	2' - 7"	3' - 1"	7.9
RESIDENTIAL	M	37.39	1' - 7"	3' - 2"	5.0
RESIDENTIAL	P	37.40	1' - 1"	2' - 6"	2.6
RESIDENTIAL	E	37.41	2' - 7"	4' - 7"	11.6
RESIDENTIAL	P	37.42	2' - 9"	4' - 7"	12.6
RESIDENTIAL	M	37.43	1' - 2"	3' - 6"	4.1
RESIDENTIAL	P	37.44	1' - 11"	7' - 8"	14.7
RESIDENTIAL	M	37.45	2' - 9"	3' - 1"	8.5
RESIDENTIAL	P	37.46	1' - 10"	3' - 5"	6.3
RESIDENTIAL	M	37.47	1' - 10"	3' - 5"	6.2
RESIDENTIAL	E	37.48	1' - 5"	4' - 3"	6.1
SUBTOTAL					454.8

37TH FLOOR DEDUCTIONS					
ZONE C5-3 MID					
USE	TYPE	No.	LENGTH	WIDTH	AREA (SF)
RESIDENTIAL	ST	37.49	0' - 8"	7' - 2"	4.8
RESIDENTIAL	M	37.50	1' - 3"	4' - 1"	5.2
RESIDENTIAL	M	37.51	1' - 9"	3' - 2"	5.6
RESIDENTIAL	ST	37.52	0' - 8"	1' - 6"	1.0
RESIDENTIAL	ST	37.53	0' - 8"	1' - 6"	1.0
RESIDENTIAL	M	37.54	2' - 9"	3' - 4"	9.0
RESIDENTIAL	M	37.55	4' - 10"	5' - 6"	26.5
RESIDENTIAL	M	37.56	1' - 7"	4' - 2"	6.6
RESIDENTIAL	M	37.57	1' - 8"	4' - 2"	6.8
RESIDENTIAL	M	37.58	4' - 10"	5' - 5"	26.2
RESIDENTIAL	M	37.59	2' - 8"	3' - 6"	9.2
RESIDENTIAL	M	37.60	1' - 9"	4' - 9"	8.3
RESIDENTIAL	P	37.61	1' - 1"	3' - 6"	3.9
RESIDENTIAL	P	37.62	1' - 1"	11' - 2"	12.1
RESIDENTIAL	P	37.63	1' - 5"	6' - 6"	8.9
RESIDENTIAL	M	37.64	1' - 4"	1' - 9"	2.4
RESIDENTIAL	P	37.65	0' - 6"	3' - 6"	1.8
RESIDENTIAL	P	37.66	1' - 1"	10' - 11"	11.8
SUBTOTAL					151.0

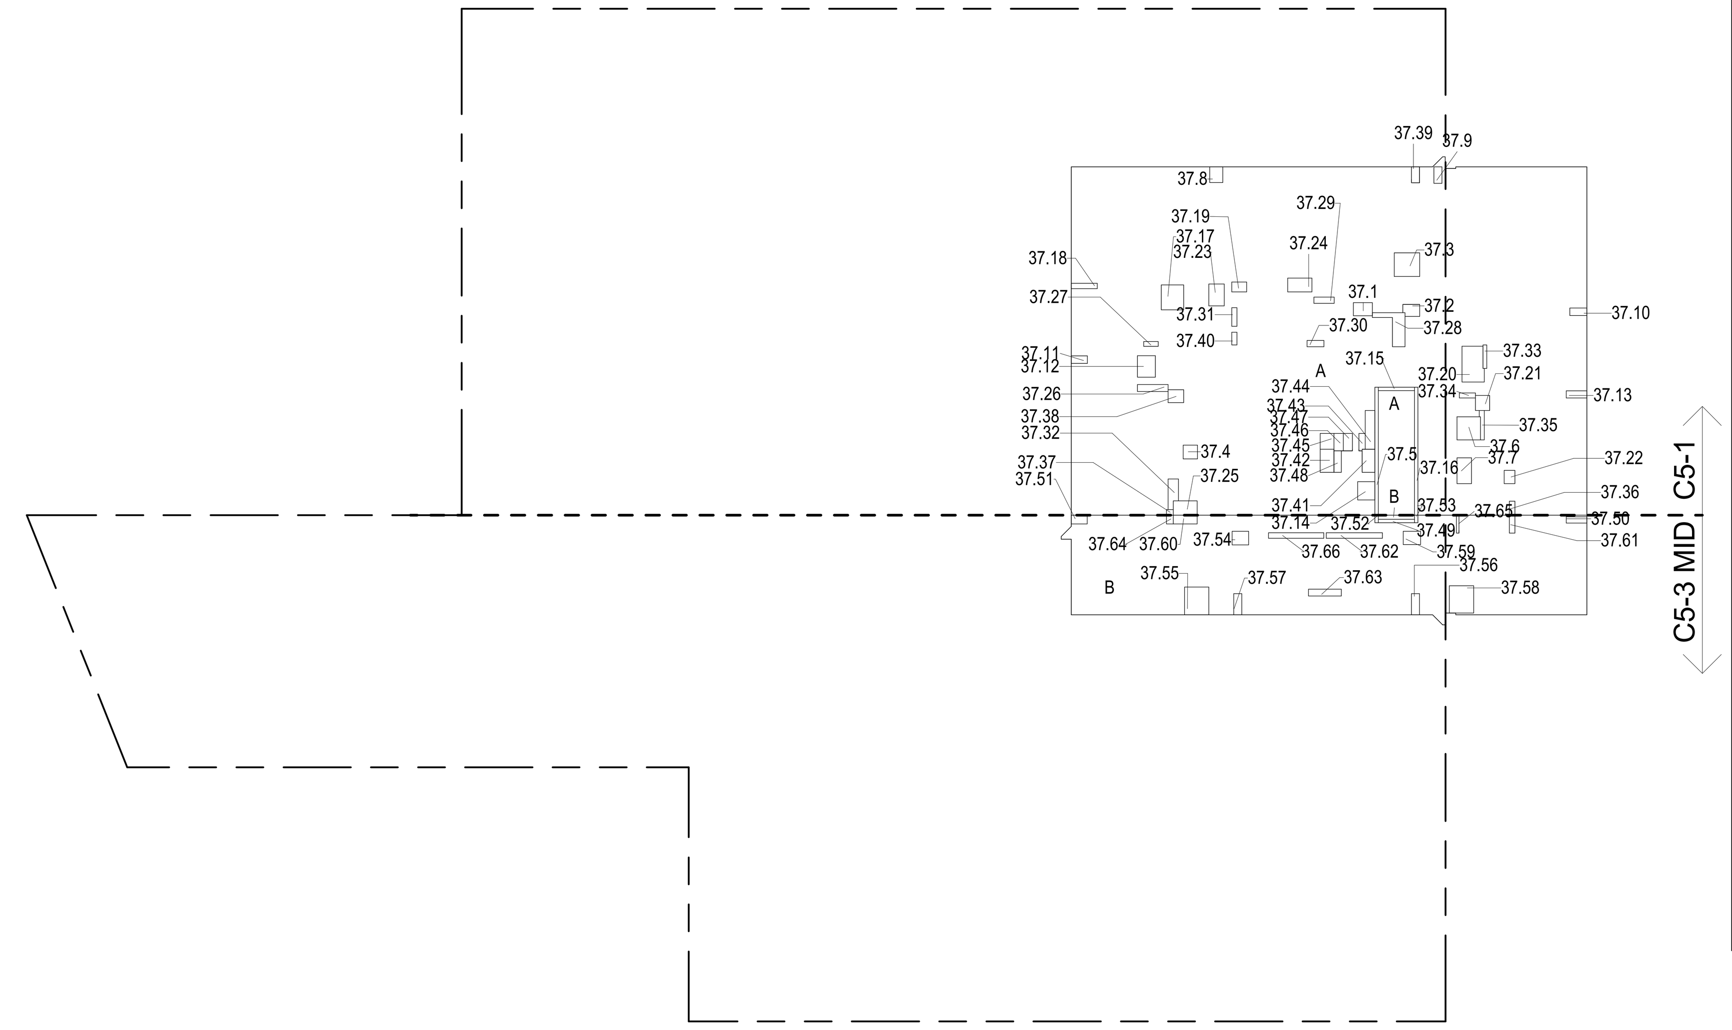

37TH FLOOR (MFD:62ND FLOOR) GROSS FLOOR AREA PLAN AND DEDUCTIONS (1)
3/64" = 1'-0"

38TH FLOOR AREA CALCULATIONS				
ZONE C5-1				
USE	No.	*GFA	*DEDUCTIONS	*ZFA (SF)
RESIDENTIAL		7,060	473	6,587
TOTAL		7,060	473	6,587

38TH FLOOR AREA CALCULATIONS				
ZONE C5-3 MID				
USE	No.	*GFA	*DEDUCTIONS	*ZFA (SF)
RESIDENTIAL		2,023	151	1,872
TOTAL		2,023	151	1,872

38TH FLOOR AREA CALCULATIONS			
ZONE C5-1 AND C5-3 MID			
USE	*GFA	*DEDUCTIONS	*ZFA (SF)
RESIDENTIAL	9,083	624	8,460
TOTAL	9,083	624	8,460

38TH FLOOR DEDUCTIONS					
ZONE C5-1					
USE	TYPE	No.	LENGTH	WIDTH	AREA (SF)
RESIDENTIAL	M	38.1	2' - 7"	3' - 9"	9.8
RESIDENTIAL	M	38.2	2' - 1"	3' - 7"	7.6
RESIDENTIAL	M	38.3	4' - 8"	5' - 1"	23.7
RESIDENTIAL	M	38.4	2' - 9"	2' - 10"	7.8
RESIDENTIAL	ST	38.5	0' - 8"	25' - 5"	16.9
RESIDENTIAL	M	38.6	4' - 7"	4' - 8"	21.4
RESIDENTIAL	M	38.7	2' - 11"	5' - 1"	14.8
RESIDENTIAL	M	38.8	2' - 7"	3' - 2"	8.1
RESIDENTIAL	M	38.9	1' - 7"	3' - 3"	5.2
RESIDENTIAL	M	38.10	1' - 6"	3' - 5"	5.1
RESIDENTIAL	M	38.11	1' - 6"	3' - 2"	4.8
RESIDENTIAL	M	38.12	3' - 7"	4' - 3"	15.3
RESIDENTIAL	M	38.13	1' - 5"	4' - 1"	5.8
RESIDENTIAL	M	38.14	3' - 5"	3' - 8"	12.5
RESIDENTIAL	ST	38.15	0' - 8"	7' - 2"	4.8
RESIDENTIAL	ST	38.16	0' - 8"	25' - 5"	16.9
RESIDENTIAL	M	38.17	4' - 5"	4' - 11"	21.8
RESIDENTIAL	M	38.18	1' - 1"	5' - 2"	5.6
RESIDENTIAL	M	38.19	2' - 0"	3' - 0"	5.8
RESIDENTIAL	M	38.20	4' - 0"	7' - 6"	30.1
RESIDENTIAL	M	38.21	2' - 10"	3' - 0"	8.4
RESIDENTIAL	M	38.22	2' - 2"	2' - 8"	5.7
RESIDENTIAL	M	38.23	3' - 1"	4' - 4"	13.3
RESIDENTIAL	M	38.24	2' - 9"	4' - 10"	13.1
RESIDENTIAL	M	38.25	2' - 10"	4' - 9"	13.5
RESIDENTIAL	P	38.26	1' - 5"	6' - 1"	8.5
RESIDENTIAL	P	38.27	0' - 11"	2' - 11"	2.7
RESIDENTIAL	P	38.28	1' - 10"	11' - 5"	20.7
RESIDENTIAL	P	38.29	1' - 3"	4' - 0"	5.0
RESIDENTIAL	P	38.30	1' - 3"	3' - 4"	4.1
RESIDENTIAL	P	38.31	1' - 1"	3' - 8"	3.9
RESIDENTIAL	P	38.32	1' - 8"	6' - 6"	10.6
RESIDENTIAL	P	38.33	0' - 9"	4' - 8"	3.5
RESIDENTIAL	P	38.34	1' - 0"	3' - 2"	3.2
RESIDENTIAL	P	38.35	0' - 9"	6' - 1"	4.6
SUBTOTAL					

38TH FLOOR DEDUCTIONS					
ZONE C5-1					
USE	TYPE	No.	LENGTH	WIDTH	AREA (SF)
RESIDENTIAL	P	38.36	1' - 1"	2' - 9"	3.0
RESIDENTIAL	M	38.37	1' - 1"	1' - 4"	1.5
RESIDENTIAL	M	38.38	2' - 7"	3' - 1"	7.9
RESIDENTIAL	M	38.39	1' - 7"	3' - 2"	5.0
RESIDENTIAL	P	38.40	1' - 1"	2' - 6"	2.6
RESIDENTIAL	E	38.41	2' - 7"	4' - 7"	11.6
RESIDENTIAL	P	38.42	2' - 9"	4' - 7"	12.6
RESIDENTIAL	M	38.43	1' - 2"	3' - 6"	4.1
RESIDENTIAL	P	38.44	1' - 11"	7' - 8"	14.7
RESIDENTIAL	M	38.45	2' - 9"	3' - 1"	8.5
RESIDENTIAL	P	38.46	1' - 10"	3' - 5"	6.3
RESIDENTIAL	M	38.47	1' - 10"	3' - 5"	6.2
RESIDENTIAL	E	38.48	3' - 5"	5' - 4"	18.0
RESIDENTIAL	E	38.49	1' - 5"	4' - 3"	6.1
SUBTOTAL					472.8

38TH FLOOR DEDUCTIONS					
ZONE C5-3 MID					
USE	TYPE	No.	LENGTH	WIDTH	AREA (SF)
RESIDENTIAL	ST	38.50	0' - 8"	7' - 2"	4.8
RESIDENTIAL	M	38.51	1' - 3"	4' - 1"	5.2
RESIDENTIAL	M	38.52	1' - 9"	3' - 2"	5.6
RESIDENTIAL	ST	38.53	0' - 8"	1' - 6"	1.0
RESIDENTIAL	ST	38.54	0' - 8"	1' - 6"	1.0
RESIDENTIAL	M	38.55	2' - 9"	3' - 4"	9.0
RESIDENTIAL	M	38.56	4' - 10"	5' - 6"	26.5
RESIDENTIAL	M	38.57	1' - 7"	4' - 2"	6.6
RESIDENTIAL	M	38.58	1' - 8"	4' - 2"	6.8
RESIDENTIAL	M	38.59	4' - 10"	5' - 5"	26.2
RESIDENTIAL	M	38.60	2' - 8"	3' - 6"	9.2
RESIDENTIAL	M	38.61	1' - 9"	4' - 9"	8.3
RESIDENTIAL	P	38.62	1' - 1"	3' - 6"	3.9
RESIDENTIAL	P	38.63	1' - 1"	11' - 2"	12.1
RESIDENTIAL	P	38.64	1' - 5"	6' - 6"	8.9
RESIDENTIAL	M	38.65	1' - 4"	1' - 9"	2.4
RESIDENTIAL	P	38.66	0' - 6"	3' - 6"	1.8
RESIDENTIAL	P	38.67	1' - 1"	10' - 11"	11.8
SUBTOTAL					151.0

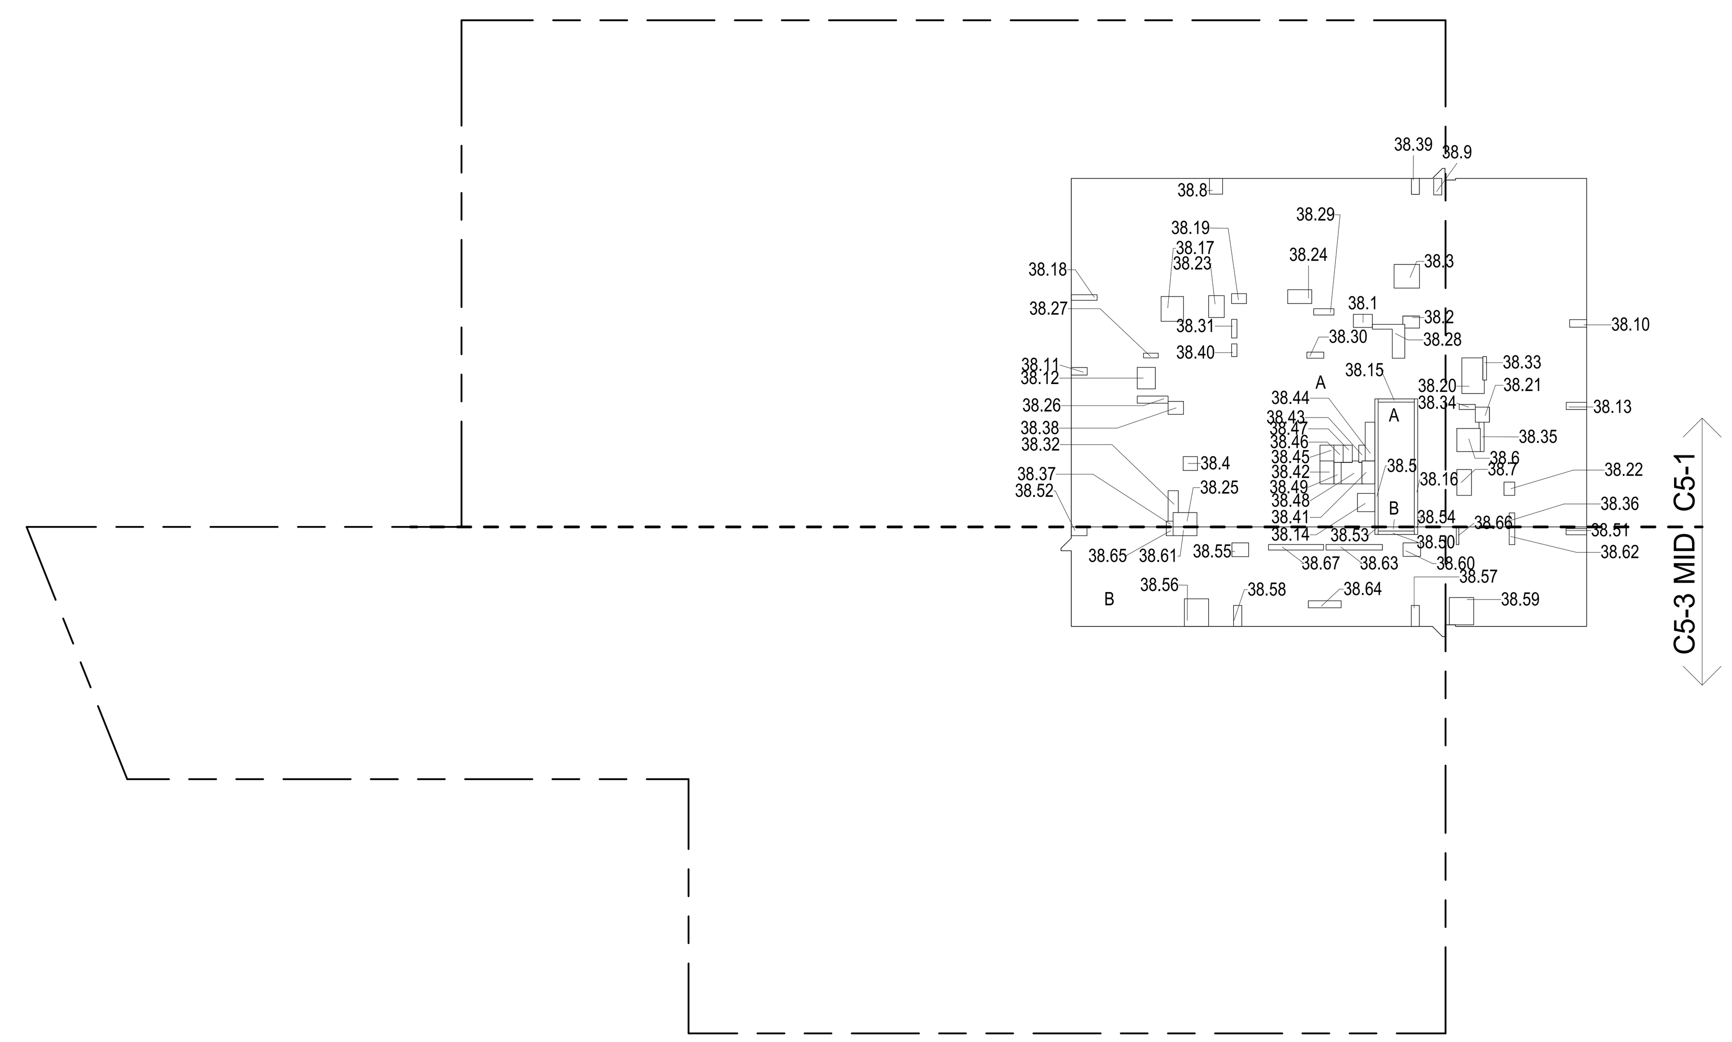

38TH FLOOR (MFD:63RD FLOOR) GROSS FLOOR AREA PLAN AND DEDUCTIONS (2)
3/64" = 1'-0"

39TH FLOOR AREA CALCULATIONS				
ZONE C5-1				
USE	No.	*GFA	*DEDUCTIONS	*ZFA (SF)
RESIDENTIAL		7,060	455	6,605
TOTAL		7,060	455	6,605

39TH FLOOR AREA CALCULATIONS				
ZONE C5-3 MID				
USE	No.	*GFA	*DEDUCTIONS	*ZFA (SF)
RESIDENTIAL		2,023	151	1,872
TOTAL		2,023	151	1,872

39TH FLOOR AREA CALCULATIONS			
ZONE C5-1 AND C5-3 MID			
USE	*GFA	*DEDUCTIONS	*ZFA (SF)
RESIDENTIAL	9,083	606	8,478
TOTAL	9,083	606	8,478

39TH FLOOR DEDUCTIONS					
ZONE C5-1					
USE	TYPE	No.	LENGTH	WIDTH	AREA (SF)
RESIDENTIAL	M	39.1	2' - 7"	3' - 9"	9.8
RESIDENTIAL	M	39.2	2' - 1"	3' - 7"	7.6
RESIDENTIAL	M	39.3	4' - 8"	5' - 1"	23.7
RESIDENTIAL	M	39.4	2' - 9"	2' - 10"	7.8
RESIDENTIAL	ST	39.5	0' - 8"	25' - 5"	16.9
RESIDENTIAL	M	39.6	4' - 7"	4' - 8"	21.4
RESIDENTIAL	M	39.7	2' - 11"	5' - 1"	14.8
RESIDENTIAL	M	39.8	2' - 7"	3' - 2"	8.1
RESIDENTIAL	M	39.9	1' - 7"	3' - 3"	5.2
RESIDENTIAL	M	39.10	1' - 6"	3' - 5"	5.1
RESIDENTIAL	M	39.11	1' - 6"	3' - 2"	4.8
RESIDENTIAL	M	39.12	3' - 7"	4' - 3"	15.3
RESIDENTIAL	M	39.13	1' - 5"	4' - 1"	5.8
RESIDENTIAL	M	39.14	3' - 5"	3' - 8"	12.5
RESIDENTIAL	ST	39.15	0' - 8"	7' - 2"	4.8
RESIDENTIAL	ST	39.16	0' - 8"	25' - 5"	16.9
RESIDENTIAL	M	39.17	4' - 5"	4' - 11"	21.8
RESIDENTIAL	M	39.18	1' - 1"	5' - 2"	5.6
RESIDENTIAL	M	39.19	2' - 0"	3' - 0"	5.8
RESIDENTIAL	M	39.20	4' - 0"	7' - 6"	30.1
RESIDENTIAL	M	39.21	2' - 10"	3' - 0"	8.4
RESIDENTIAL	M	39.22	2' - 2"	2' - 8"	5.7
RESIDENTIAL	M	39.23	3' - 1"	4' - 4"	13.3
RESIDENTIAL	M	39.24	2' - 9"	4' - 10"	13.1
RESIDENTIAL	M	39.25	2' - 10"	4' - 9"	13.5
RESIDENTIAL	P	39.26	1' - 5"	6' - 1"	8.5
RESIDENTIAL	P	39.27	0' - 11"	2' - 11"	2.7
RESIDENTIAL	P	39.28	1' - 10"	11' - 5"	20.7
RESIDENTIAL	P	39.29	1' - 3"	4' - 0"	5.0
RESIDENTIAL	P	39.30	1' - 3"	3' - 4"	4.1
RESIDENTIAL	P	39.31	1' - 1"	3' - 8"	3.9
RESIDENTIAL	P	39.32	1' - 8"	6' - 6"	10.6
RESIDENTIAL	P	39.33	0' - 9"	4' - 8"	3.5
RESIDENTIAL	P	39.34	1' - 0"	3' - 2"	3.2
RESIDENTIAL	P	39.35	0' - 9"	6' - 1"	4.6
SUBTOTAL					

39TH FLOOR DEDUCTIONS					
ZONE C5-1					
USE	TYPE	No.	LENGTH	WIDTH	AREA (SF)
RESIDENTIAL	P	39.36	1' - 1"	2' - 9"	3.0
RESIDENTIAL	M	39.37	1' - 1"	1' - 4"	1.5
RESIDENTIAL	M	39.38	2' - 7"	3' - 1"	7.9
RESIDENTIAL	M	39.39	1' - 7"	3' - 2"	5.0
RESIDENTIAL	P	39.40	1' - 1"	2' - 6"	2.6
RESIDENTIAL	E	39.41	2' - 7"	4' - 7"	11.6
RESIDENTIAL	P	39.42	2' - 9"	4' - 7"	12.6
RESIDENTIAL	M	39.43	1' - 2"	3' - 6"	4.1
RESIDENTIAL	P	39.44	1' - 11"	7' - 8"	14.7
RESIDENTIAL	M	39.45	2' - 9"	3' - 1"	8.5
RESIDENTIAL	P	39.46	1' - 10"	3' - 5"	6.3
RESIDENTIAL	M	39.47	1' - 10"	3' - 5"	6.2
RESIDENTIAL	E	39.48	1' - 5"	4' - 3"	6.1
SUBTOTAL					454.8

39TH FLOOR DEDUCTIONS					
ZONE C5-3 MID					
USE	TYPE	No.	LENGTH	WIDTH	AREA (SF)
RESIDENTIAL	ST	39.49	0' - 8"	7' - 2"	4.8
RESIDENTIAL	M	39.50	1' - 3"	4' - 1"	5.2
RESIDENTIAL	M	39.51	1' - 9"	3' - 2"	5.6
RESIDENTIAL	ST	39.52	0' - 8"	1' - 6"	1.0
RESIDENTIAL	ST	39.53	0' - 8"	1' - 6"	1.0
RESIDENTIAL	M	39.54	2' - 9"	3' - 4"	9.0
RESIDENTIAL	M	39.55	4' - 10"	5' - 6"	26.5
RESIDENTIAL	M	39.56	1' - 7"	4' - 2"	6.6
RESIDENTIAL	M	39.57	1' - 8"	4' - 2"	6.8
RESIDENTIAL	M	39.58	4' - 10"	5' - 5"	26.2
RESIDENTIAL	M	39.59	2' - 8"	3' - 6"	9.2
RESIDENTIAL	M	39.60	1' - 9"	4' - 9"	8.3
RESIDENTIAL	P	39.61	1' - 1"	3' - 6"	3.9
RESIDENTIAL	P	39.62	1' - 1"	11' - 2"	12.1
RESIDENTIAL	P	39.63	1' - 5"	6' - 6"	8.9
RESIDENTIAL	M	39.64	1' - 4"	1' - 9"	2.4
RESIDENTIAL	P	39.65	0' - 6"	3' - 6"	1.8
RESIDENTIAL	P	39.66	1' - 1"	10' - 11"	11.8
SUBTOTAL					151.0

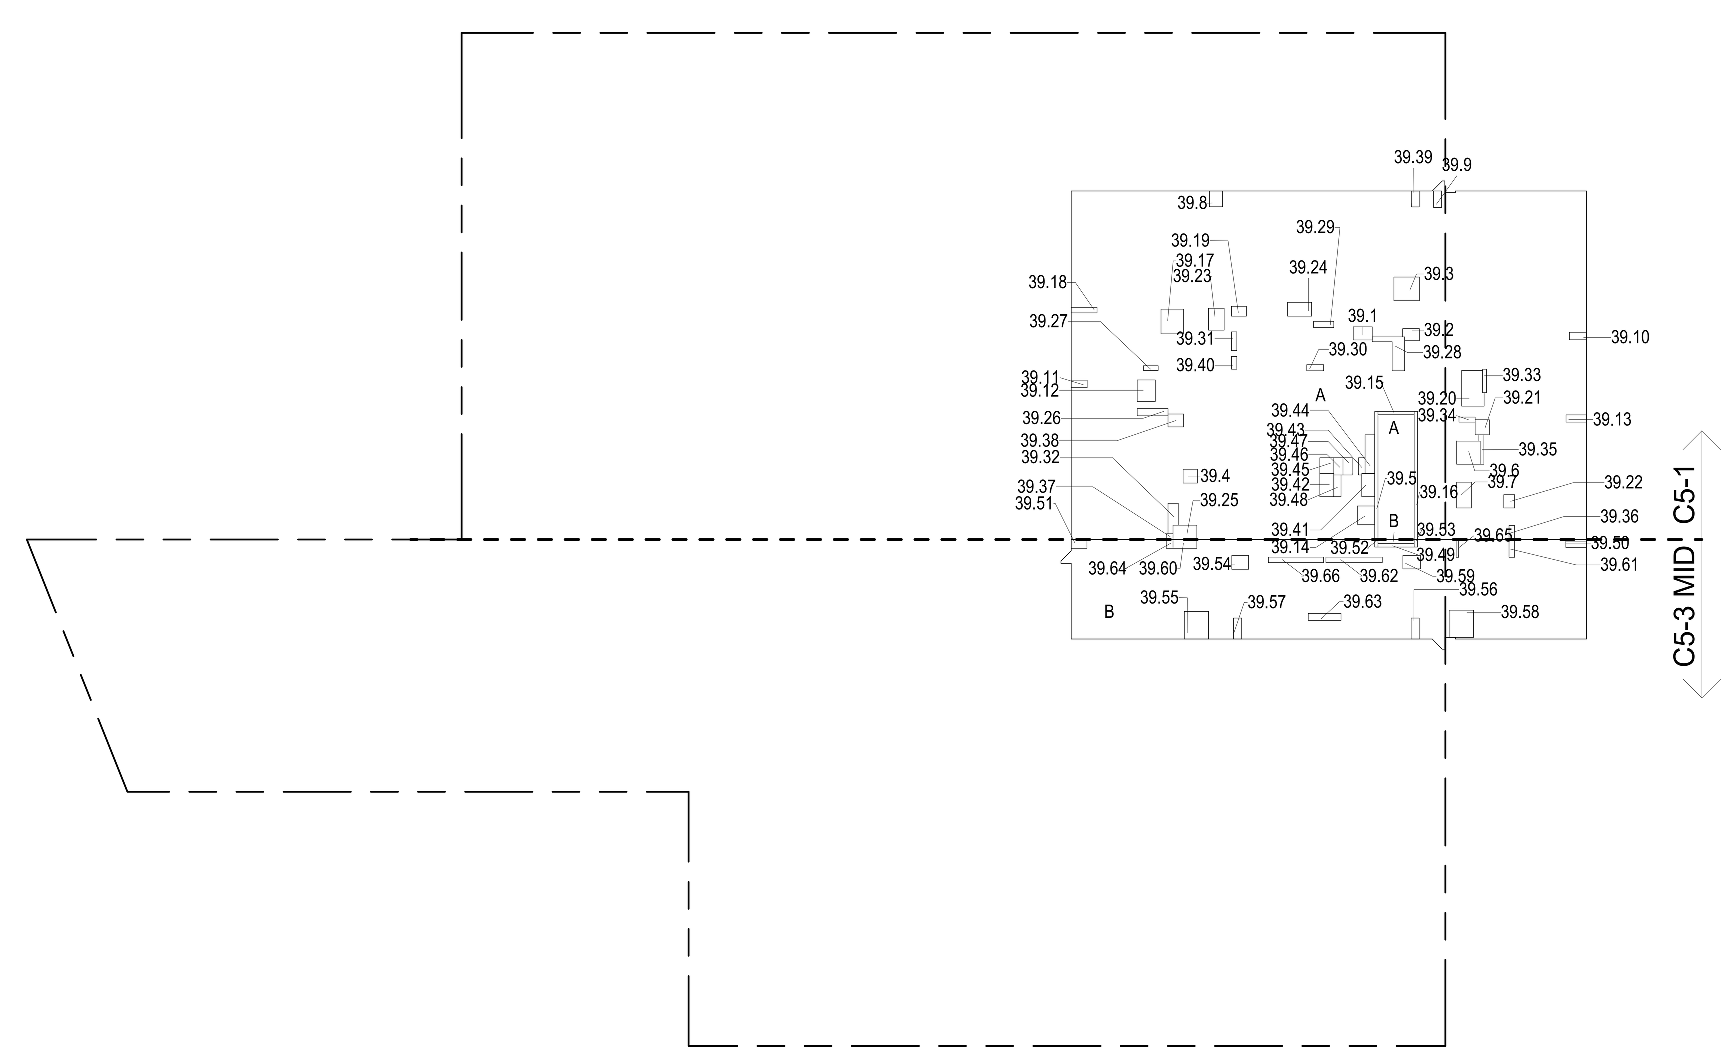

39TH FLOOR (MFD:64TH FLOOR) GROSS FLOOR AREA PLAN AND DEDUCTIONS (3)
3/64" = 1'-0"

ZONING AND DEDUCT LEGEND

DEDUCTIONS
M - MECHANICAL ROOM / RISER
E - ELECTRICAL SHAFT / RISER
P - PLUMBING RISER
BG - BELOW GRADE
O - OPENING TO BELOW
L - LOADING BAYS
ST - 44" RESI STAIR SHAFT (INCLUDING 8" PERIMETER)
G - GAP FROM ADJACENT BUILDING
DEVELOPMENT LOT LINE

* WHERE APPLICABLE, DOCUMENTED AND CALCULATED AREAS HAVE BEEN ROUNDED TO ITS NEXT SIGNIFICANT DIGIT.

** LENGTH AND WIDTH DIMENSIONS FOR COMPLEX SHAPES HAVE BEEN SIMPLIFIED TO ILLUSTRATE ONLY LARGEST OVERALL DIMENSION RESPECTIVELY. AREA DOCUMENTED IS THE EXACT AREA OF THE COMPLEX SHAPE

*** ELECTRICAL DEDUCTIONS ARE ONLY FOR ELECTRICAL RISERS. AND CLOSETS. NO DEDUCTIONS TAKEN FOR TELEPHONE CLOSETS

DEPT OF BLDGS 121328205 Job Number
ES449289561 Scan Code

KEY PLAN:

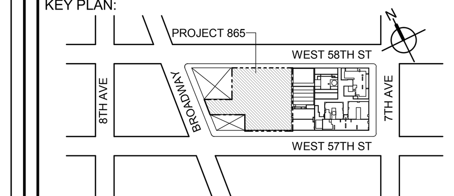

PROJECT NORTH
TRUE NORTH

DEVELOPER:
EXTELL DEVELOPMENT COMPANY
805 THIRD AVENUE, 7TH FLOOR
New York, NY 10022 USA
TEL: 212 712 6000 FAX: 212 712 6100

DESIGN ARCHITECT: Base Building Shell & Core
ADRIAN SMITH + GORDON GILL ARCHITECTURE
111 WEST MONROE STREET SUITE 2300
CHICAGO IL 60603
TEL: 312 920 1888 FAX: 312 920 1775

ARCHITECT OF RECORD: Base Building Shell & Core
AAI ARCHITECTS, P.C.
401 Wellington St. W., 3rd Floor
Toronto, ON M5V 1E7 Canada
TEL: 416 967 1500 FAX: 416 967 7150

STRUCTURAL ENGINEERS:
WSP CANTOR SEINUK
228 EAST 45th Street
New York, NY 10017 USA
TEL: 212 687 9888 FAX: 646 487 5501

MEP ENGINEERS:
AKF GROUP
1501 Broadway
New York, NY 10036 USA
TEL: 212 354 5656 FAX: 212 354 5668

GEOTECHNICAL ENGINEERS:
Langan Engineering & Environmental Services
21 Penn Plaza - 360 West 31st Street, 8th Floor
New York, NY 10001-2727
TEL: 212 479 5400 FAX: 212 479 5444

CODE CONSULTANTS:
Construction Consulting Associates
100 Church Street
New York, NY 10007
TEL: 212 385 1818 FAX: 212 385 1911

CURTAINWALL CONSULTANT:
AJLP Consulting
40 Worth Street. Suite 826
New York, NY 10013
TEL: 212 757 5659 FAX: 646 219 8508

LANDMARK/PRESERVATION CONSULTANT:
Higgins Quasebarth & Partners LLC
11 Hanover Square, 16th Floor
New York, NY 1005
TEL: 212 274 9468 FAX: 646 274 9380

LANDMARK/PRESERVATION CONSULTANT:
Jan Hird Pokorny Associates, Inc.
39 West 37th Street, 12A
New York, NY 10018
TEL: 212 759 6462 FAX: 212 759 6540

No.	DESCRIPTION:	DATE:
1	D.O.B. SUBMISSION	05 DEC 14
2	D.O.B. SUBMISSION	18 FEB 15
	D.O.B. SUBMISSION	27 APR 14
	D.O.B. AMENDMENT 2	21 SEP 15

0 10' - 8" 21' - 4" 42' - 8"

DOB SUBMISSION

Discrepancies must be reported immediately to the Architect before proceeding. Only figured dimensions are to be used. Contractors must check all dimensions on site. This drawing is protected by copyright.

ALL DIMENSIONS ARE SHOWN IN IMPERIAL.

CONSULTANT:
AAI ARCHITECTS, P.C.

PROJECT:
217 WEST 57TH STREET
NEW YORK, NY

DRAWING TITLE:
ZONING FLOOR AREA PLAN AND DEDUCTIONS
37TH, 38TH, 39TH FLOOR

SEAL & SIGNATURE: REGISTERED ARCHITECT WIEPKE DAVID JANSEN No. 028881 STATE OF NEW YORK

DATE:	05 DEC 14
PROJECT No:	1216-00
DRAWN: Author	REV: 2
CHK: Checker	
SCALE: 3/64" = 1'-0"	
DWG No:	Z-021.01
DOB PAGE No:	22 of 569

DOB EMPLOYEE STAMP:
DOB B-SCAN:

CD PROGRESS ISSUE 1

36" x 48" Arch E -SHEET SIZE
FILE NAME: C:\Revit Local Files\AAI_TWR-ZONING-CD_bpdlarim.rvt
PLOT DATE: 9/22/2015 6:08:35 PM

36" x 48" Arch E -SHEET SIZE

DEPT OF BLDGS 121328205 Job Number
ES370581536 Scan Code

40TH FLOOR AREA CALCULATIONS				
ZONE C5-1				
USE	No.	*GFA	*DEDUCTIONS	*ZFA (SF)
RESIDENTIAL		7,060	455	6,605
TOTAL		7,060	455	6,605

40TH FLOOR AREA CALCULATIONS				
ZONE C5-3 MID				
USE	No.	*GFA	*DEDUCTIONS	*ZFA (SF)
RESIDENTIAL		2,023	151	1,872
TOTAL		2,023	151	1,872

40TH FLOOR AREA CALCULATIONS			
ZONE C5-1 AND C5-3 MID			
USE	*GFA	*DEDUCTIONS	*ZFA (SF)
RESIDENTIAL	9,083	606	8,478
TOTAL	9,083	606	8,478

40TH FLOOR DEDUCTIONS					
ZONE C5-1					
USE	TYPE	No.	LENGTH	WIDTH	AREA (SF)
RESIDENTIAL	M	40.1	2' - 7"	3' - 9"	9.8
RESIDENTIAL	M	40.2	2' - 1"	3' - 7"	7.6
RESIDENTIAL	M	40.3	4' - 8"	5' - 1"	23.7
RESIDENTIAL	M	40.4	2' - 9"	2' - 10"	7.8
RESIDENTIAL	ST	40.5	0' - 8"	25' - 5"	16.9
RESIDENTIAL	M	40.6	4' - 7"	4' - 8"	21.4
RESIDENTIAL	M	40.7	2' - 11"	5' - 1"	14.8
RESIDENTIAL	M	40.8	2' - 7"	3' - 2"	8.1
RESIDENTIAL	M	40.9	1' - 7"	3' - 3"	5.2
RESIDENTIAL	M	40.10	1' - 6"	3' - 5"	5.1
RESIDENTIAL	M	40.11	1' - 6"	3' - 2"	4.8
RESIDENTIAL	M	40.12	3' - 7"	4' - 3"	15.3
RESIDENTIAL	M	40.13	1' - 5"	4' - 1"	5.8
RESIDENTIAL	M	40.14	3' - 5"	3' - 8"	12.5
RESIDENTIAL	ST	40.15	0' - 8"	7' - 2"	4.8
RESIDENTIAL	ST	40.16	0' - 8"	25' - 5"	16.9
RESIDENTIAL	M	40.17	4' - 5"	4' - 11"	21.8
RESIDENTIAL	M	40.18	1' - 1"	5' - 2"	5.6
RESIDENTIAL	M	40.19	2' - 0"	3' - 0"	5.8
RESIDENTIAL	M	40.20	4' - 0"	7' - 6"	30.1
RESIDENTIAL	M	40.21	2' - 10"	3' - 0"	8.4
RESIDENTIAL	M	40.22	2' - 2"	2' - 8"	5.7
RESIDENTIAL	M	40.23	3' - 1"	4' - 4"	13.3
RESIDENTIAL	M	40.24	2' - 9"	4' - 10"	13.1
RESIDENTIAL	M	40.25	2' - 10"	4' - 9"	13.5
RESIDENTIAL	P	40.26	1' - 5"	6' - 1"	8.5
RESIDENTIAL	P	40.27	0' - 11"	2' - 11"	2.7
RESIDENTIAL	P	40.28	1' - 10"	11' - 5"	20.7
RESIDENTIAL	P	40.29	1' - 3"	4' - 0"	5.0
RESIDENTIAL	P	40.30	1' - 3"	3' - 4"	4.1
RESIDENTIAL	P	40.31	1' - 1"	3' - 8"	3.9
RESIDENTIAL	P	40.32	1' - 8"	6' - 6"	10.6
RESIDENTIAL	P	40.33	0' - 9"	4' - 8"	3.5
RESIDENTIAL	P	40.34	1' - 0"	3' - 2"	3.2
RESIDENTIAL	P	40.35	0' - 9"	6' - 1"	4.6
SUBTOTAL					

40TH FLOOR DEDUCTIONS					
ZONE C5-1					
USE	TYPE	No.	LENGTH	WIDTH	AREA (SF)
RESIDENTIAL	P	40.36	1' - 1"	2' - 9"	3.0
RESIDENTIAL	M	40.37	1' - 1"	1' - 4"	1.5
RESIDENTIAL	M	40.38	2' - 7"	3' - 1"	7.9
RESIDENTIAL	M	40.39	1' - 7"	3' - 2"	5.0
RESIDENTIAL	P	40.40	1' - 1"	2' - 6"	2.6
RESIDENTIAL	E	40.41	2' - 7"	4' - 7"	11.6
RESIDENTIAL	P	40.42	2' - 9"	4' - 7"	12.6
RESIDENTIAL	M	40.43	1' - 2"	3' - 6"	4.1
RESIDENTIAL	P	40.44	1' - 11"	7' - 8"	14.7
RESIDENTIAL	M	40.45	2' - 9"	3' - 1"	8.5
RESIDENTIAL	P	40.46	1' - 10"	3' - 5"	6.3
RESIDENTIAL	M	40.47	1' - 10"	3' - 5"	6.2
RESIDENTIAL	E	40.48	1' - 5"	4' - 3"	6.1
SUBTOTAL					454.8

40TH FLOOR DEDUCTIONS					
ZONE C5-3 MID					
USE	TYPE	No.	LENGTH	WIDTH	AREA (SF)
RESIDENTIAL	ST	40.49	0' - 8"	7' - 2"	4.8
RESIDENTIAL	M	40.50	1' - 3"	4' - 1"	5.2
RESIDENTIAL	M	40.51	1' - 9"	3' - 2"	5.6
RESIDENTIAL	ST	40.52	0' - 8"	1' - 6"	1.0
RESIDENTIAL	ST	40.53	0' - 8"	1' - 6"	1.0
RESIDENTIAL	M	40.54	2' - 9"	3' - 4"	9.0
RESIDENTIAL	M	40.55	4' - 10"	5' - 6"	26.5
RESIDENTIAL	M	40.56	1' - 7"	4' - 2"	6.6
RESIDENTIAL	M	40.57	1' - 8"	4' - 2"	6.8
RESIDENTIAL	M	40.58	4' - 10"	5' - 5"	26.2
RESIDENTIAL	M	40.59	2' - 8"	3' - 6"	9.2
RESIDENTIAL	M	40.60	1' - 9"	4' - 9"	8.3
RESIDENTIAL	P	40.61	1' - 1"	3' - 6"	3.9
RESIDENTIAL	P	40.62	1' - 1"	11' - 2"	12.1
RESIDENTIAL	P	40.63	1' - 5"	6' - 6"	8.9
RESIDENTIAL	M	40.64	1' - 4"	1' - 9"	2.4
RESIDENTIAL	P	40.65	0' - 6"	3' - 6"	1.8
RESIDENTIAL	P	40.66	1' - 1"	10' - 11"	11.8
SUBTOTAL					151.0

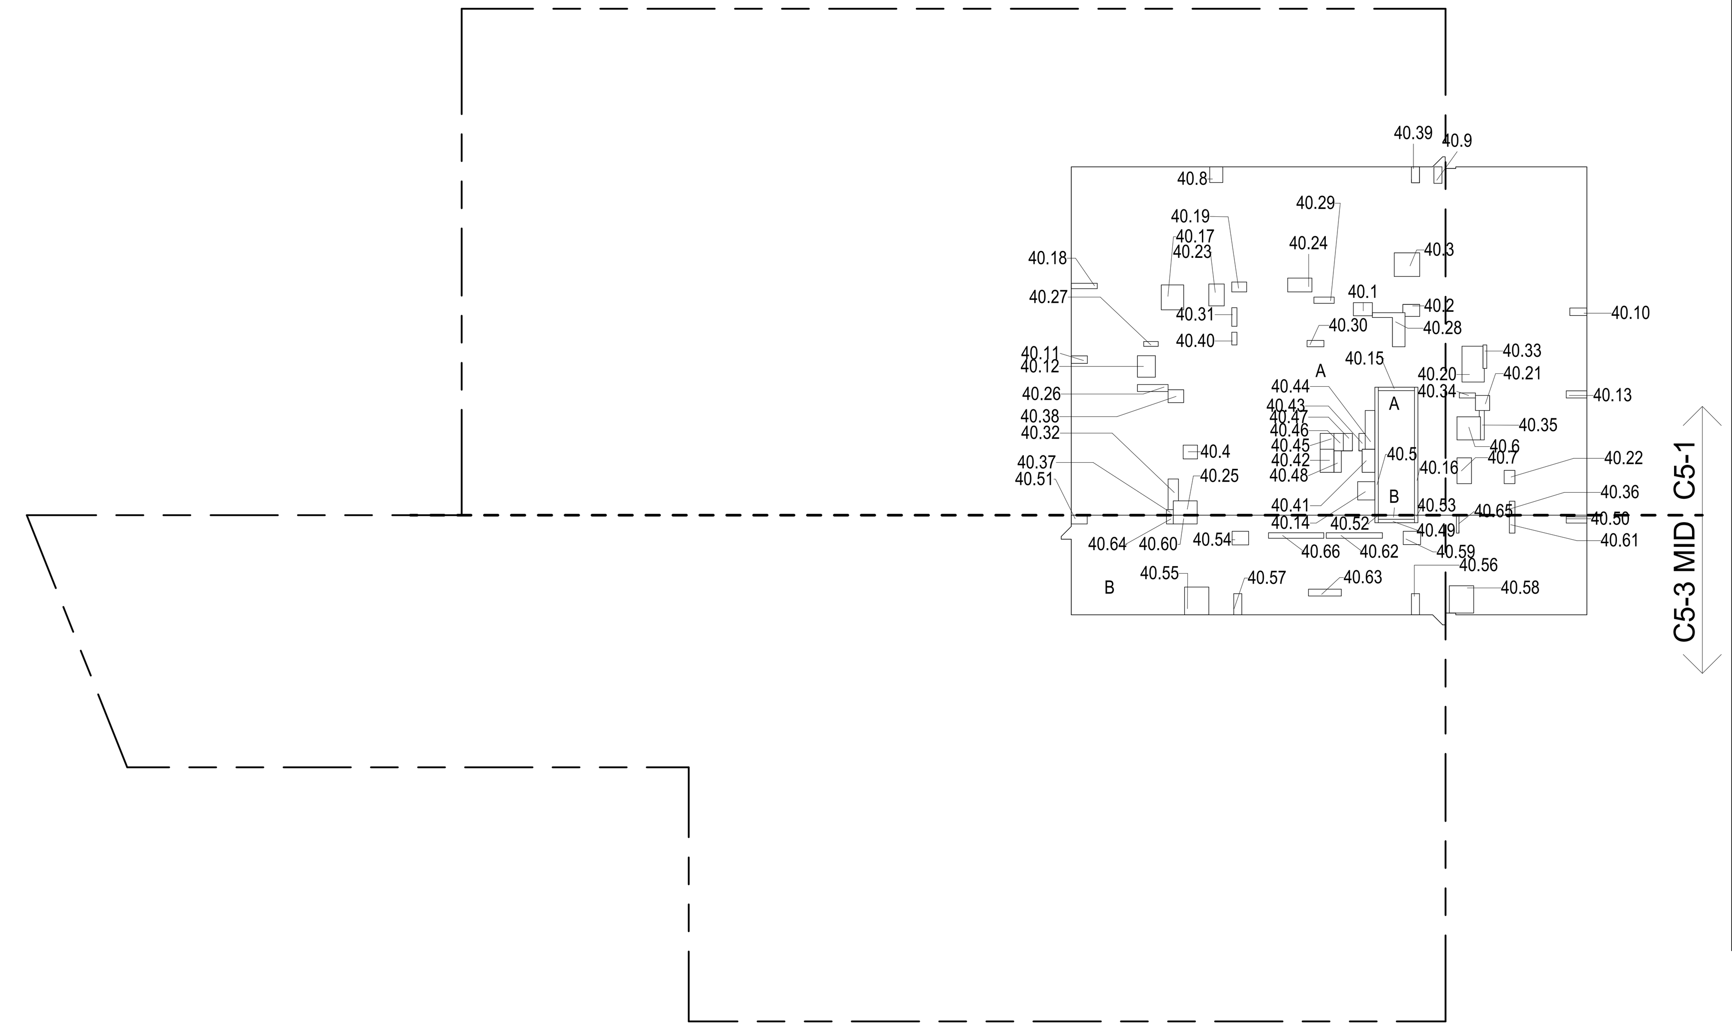

40TH FLOOR (MFD:65TH FLOOR) GROSS FLOOR AREA PLAN AND DEDUCTIONS (1)
3/64" = 1'-0"

41ST FLOOR AREA CALCULATIONS				
ZONE C5-1				
USE	No.	*GFA	*DEDUCTIONS	*ZFA (SF)
RESIDENTIAL		7,060	473	6,587
TOTAL		7,060	473	6,587

41ST FLOOR AREA CALCULATIONS				
ZONE C5-3 MID				
USE	No.	*GFA	*DEDUCTIONS	*ZFA (SF)
RESIDENTIAL		2,023	151	1,872
TOTAL		2,023	151	1,872

41ST FLOOR AREA CALCULATIONS			
ZONE C5-1 AND C5-3 MID			
USE	*GFA	*DEDUCTIONS	*ZFA (SF)
RESIDENTIAL	9,083	624	8,460
TOTAL	9,083	624	8,460

41ST FLOOR DEDUCTIONS					
ZONE C5-1					
USE	TYPE	No.	LENGTH	WIDTH	AREA (SF)
RESIDENTIAL	M	41.1	2' - 7"	3' - 9"	9.8
RESIDENTIAL	M	41.2	2' - 1"	3' - 7"	7.6
RESIDENTIAL	M	41.3	4' - 8"	5' - 1"	23.7
RESIDENTIAL	M	41.4	2' - 9"	2' - 10"	7.8
RESIDENTIAL	ST	41.5	0' - 8"	25' - 5"	16.9
RESIDENTIAL	M	41.6	4' - 7"	4' - 8"	21.4
RESIDENTIAL	M	41.7	2' - 11"	5' - 1"	14.8
RESIDENTIAL	M	41.8	2' - 7"	3' - 2"	8.1
RESIDENTIAL	M	41.9	1' - 7"	3' - 3"	5.2
RESIDENTIAL	M	41.10	1' - 6"	3' - 5"	5.1
RESIDENTIAL	M	41.11	1' - 6"	3' - 2"	4.8
RESIDENTIAL	M	41.12	3' - 7"	4' - 3"	15.3
RESIDENTIAL	M	41.13	1' - 5"	4' - 1"	5.8
RESIDENTIAL	M	41.14	3' - 5"	3' - 8"	12.5
RESIDENTIAL	ST	41.15	0' - 8"	7' - 2"	4.8
RESIDENTIAL	ST	41.16	0' - 8"	25' - 5"	16.9
RESIDENTIAL	M	41.17	4' - 5"	4' - 11"	21.8
RESIDENTIAL	M	41.18	1' - 1"	5' - 2"	5.6
RESIDENTIAL	M	41.19	2' - 0"	3' - 0"	5.8
RESIDENTIAL	M	41.20	4' - 0"	7' - 6"	30.1
RESIDENTIAL	M	41.21	2' - 10"	3' - 0"	8.4
RESIDENTIAL	M	41.22	2' - 2"	2' - 8"	5.7
RESIDENTIAL	M	41.23	3' - 1"	4' - 4"	13.3
RESIDENTIAL	M	41.24	2' - 9"	4' - 10"	13.1
RESIDENTIAL	M	41.25	2' - 10"	4' - 9"	13.5
RESIDENTIAL	P	41.26	1' - 5"	6' - 1"	8.5
RESIDENTIAL	P	41.27	0' - 11"	2' - 11"	2.7
RESIDENTIAL	P	41.28	1' - 10"	11' - 5"	20.7
RESIDENTIAL	P	41.29	1' - 3"	4' - 0"	5.0
RESIDENTIAL	P	41.30	1' - 3"	3' - 4"	4.1
RESIDENTIAL	P	41.31	1' - 1"	3' - 8"	3.9
RESIDENTIAL	P	41.32	1' - 8"	6' - 6"	10.6
RESIDENTIAL	P	41.33	0' - 9"	4' - 8"	3.5
RESIDENTIAL	P	41.34	1' - 0"	3' - 2"	3.2
RESIDENTIAL	P	41.35	0' - 9"	6' - 1"	4.6
SUBTOTAL					

41ST FLOOR DEDUCTIONS					
ZONE C5-1					
USE	TYPE	No.	LENGTH	WIDTH	AREA (SF)
RESIDENTIAL	P	41.36	1' - 1"	2' - 9"	3.0
RESIDENTIAL	M	41.37	1' - 1"	1' - 4"	1.5
RESIDENTIAL	M	41.38	2' - 7"	3' - 1"	7.9
RESIDENTIAL	M	41.39	1' - 7"	3' - 2"	5.0
RESIDENTIAL	P	41.40	1' - 1"	2' - 6"	2.6
RESIDENTIAL	E	41.41	2' - 7"	4' - 7"	11.6
RESIDENTIAL	P	41.42	2' - 9"	4' - 7"	12.6
RESIDENTIAL	M	41.43	1' - 2"	3' - 6"	4.1
RESIDENTIAL	P	41.44	1' - 11"	7' - 8"	14.7
RESIDENTIAL	M	41.45	2' - 9"	3' - 1"	8.5
RESIDENTIAL	P	41.46	1' - 10"	3' - 5"	6.3
RESIDENTIAL	M	41.47	1' - 10"	3' - 5"	6.2
RESIDENTIAL	E	41.48	3' - 5"	5' - 4"	18.0
RESIDENTIAL	E	41.49	1' - 5"	4' - 3"	6.1
SUBTOTAL					472.8

41ST FLOOR DEDUCTIONS					
ZONE C5-3 MID					
USE	TYPE	No.	LENGTH	WIDTH	AREA (SF)
RESIDENTIAL	ST	41.50	0' - 8"	7' - 2"	4.8
RESIDENTIAL	M	41.51	1' - 3"	4' - 1"	5.2
RESIDENTIAL	M	41.52	1' - 9"	3' - 2"	5.6
RESIDENTIAL	ST	41.53	0' - 8"	1' - 6"	1.0
RESIDENTIAL	ST	41.54	0' - 8"	1' - 6"	1.0
RESIDENTIAL	M	41.55	2' - 9"	3' - 4"	9.0
RESIDENTIAL	M	41.56	4' - 10"	5' - 6"	26.5
RESIDENTIAL	M	41.57	1' - 7"	4' - 2"	6.6
RESIDENTIAL	M	41.58	1' - 8"	4' - 2"	6.8
RESIDENTIAL	M	41.59	4' - 10"	5' - 5"	26.2
RESIDENTIAL	M	41.60	2' - 8"	3' - 6"	9.2
RESIDENTIAL	M	41.61	1' - 9"	4' - 9"	8.3
RESIDENTIAL	P	41.62	1' - 1"	3' - 6"	3.9
RESIDENTIAL	P	41.63	1' - 1"	11' - 2"	12.1
RESIDENTIAL	P	41.64	1' - 5"	6' - 6"	8.9
RESIDENTIAL	M	41.65	1' - 4"	1' - 9"	2.4
RESIDENTIAL	P	41.66	0' - 6"	3' - 6"	1.8
RESIDENTIAL	P	41.67	1' - 1"	10' - 11"	11.8
SUBTOTAL					151.0

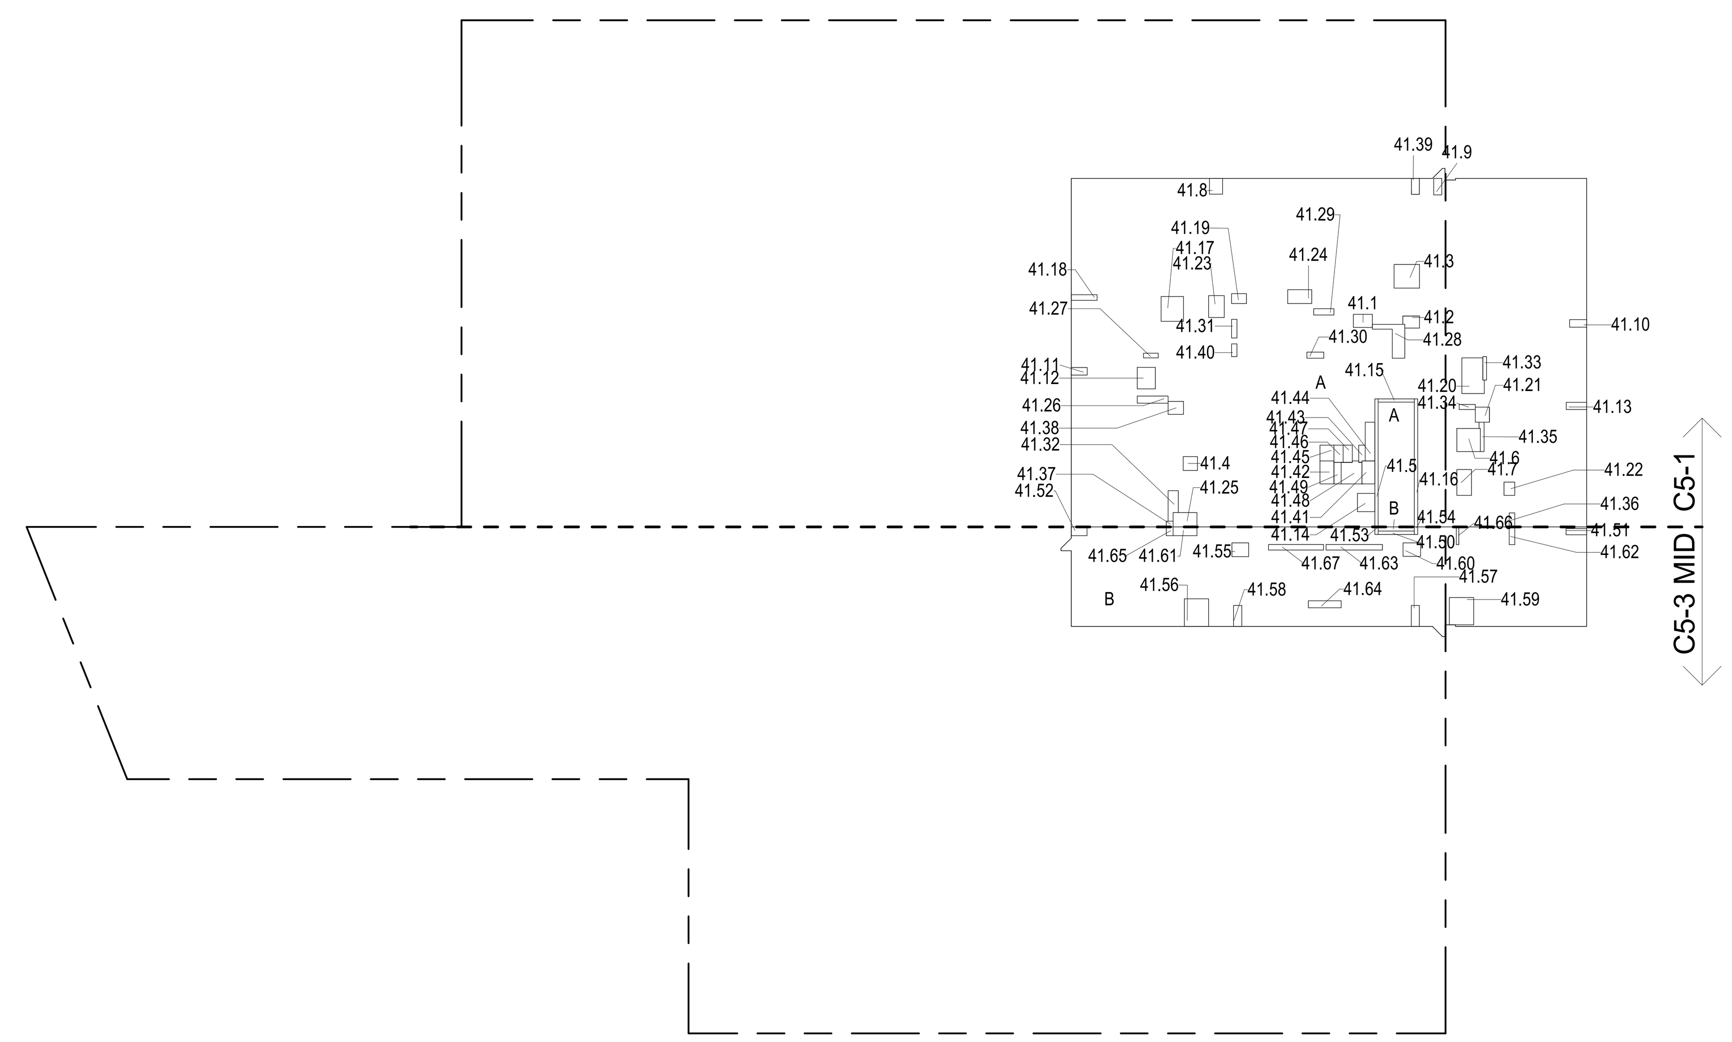

41ST FLOOR (MFD:66TH FLOOR) GROSS FLOOR AREA PLAN AND DEDUCTIONS (2)
3/64" = 1'-0"

42ND FLOOR AREA CALCULATIONS				
ZONE C5-1				
USE	No.	*GFA	*DEDUCTIONS	*ZFA (SF)
RESIDENTIAL		7,060	455	6,605
TOTAL		7,060	455	6,605

42ND FLOOR AREA CALCULATIONS				
ZONE C5-3 MID				
USE	No.	*GFA	*DEDUCTIONS	*ZFA (SF)
RESIDENTIAL		2,023	151	1,872
TOTAL		2,023	151	1,872

42ND FLOOR AREA CALCULATIONS			
ZONE C5-1 AND C5-3 MID			
USE	*GFA	*DEDUCTIONS	*ZFA (SF)
RESIDENTIAL	9,083	606	8,478
TOTAL	9,083	606	8,478

42ND FLOOR DEDUCTIONS					
ZONE C5-1					
USE	TYPE	No.	LENGTH	WIDTH	AREA (SF)
RESIDENTIAL	M	42.1	2' - 7"	3' - 9"	9.8
RESIDENTIAL	M	42.2	2' - 1"	3' - 7"	7.6
RESIDENTIAL	M	42.3	4' - 8"	5' - 1"	23.7
RESIDENTIAL	M	42.4	2' - 9"	2' - 10"	7.8
RESIDENTIAL	ST	42.5	0' - 8"	25' - 5"	16.9
RESIDENTIAL	M	42.6	4' - 7"	4' - 8"	21.4
RESIDENTIAL	M	42.7	2' - 11"	5' - 1"	14.8
RESIDENTIAL	M	42.8	2' - 7"	3' - 2"	8.1
RESIDENTIAL	M	42.9	1' - 7"	3' - 3"	5.2
RESIDENTIAL	M	42.10	1' - 6"	3' - 5"	5.1
RESIDENTIAL	M	42.11	1' - 6"	3' - 2"	4.8
RESIDENTIAL	M	42.12	3' - 7"	4' - 3"	15.3
RESIDENTIAL	M	42.13	1' - 5"	4' - 1"	5.8
RESIDENTIAL	M	42.14	3' - 5"	3' - 8"	12.5
RESIDENTIAL	ST	42.15	0' - 8"	7' - 2"	4.8
RESIDENTIAL	ST	42.16	0' - 8"	25' - 5"	16.9
RESIDENTIAL	M	42.17	4' - 5"	4' - 11"	21.8
RESIDENTIAL	M	42.18	1' - 1"	5' - 2"	5.6
RESIDENTIAL	M	42.19	2' - 0"	3' - 0"	5.8
RESIDENTIAL	M	42.20	4' - 0"	7' - 6"	30.1
RESIDENTIAL	M	42.21	2' - 10"	3' - 0"	8.4
RESIDENTIAL	M	42.22	2' - 2"	2' - 8"	5.7
RESIDENTIAL	M	42.23	3' - 1"	4' - 4"	13.3
RESIDENTIAL	M	42.24	2' - 9"	4' - 10"	13.1
RESIDENTIAL	M	42.25	2' - 10"	4' - 9"	13.5
RESIDENTIAL	P	42.26	1' - 5"	6' - 1"	8.5
RESIDENTIAL	P	42.27	0' - 11"	2' - 11"	2.7
RESIDENTIAL	P	42.28	1' - 10"	11' - 5"	20.7
RESIDENTIAL	P	42.29	1' - 3"	4' - 0"	5.0
RESIDENTIAL	P	42.30	1' - 3"	3' - 4"	4.1
RESIDENTIAL	P	42.31	1' - 1"	3' - 8"	3.9
RESIDENTIAL	P	42.32	1' - 8"	6' - 6"	10.6
RESIDENTIAL	P	42.33	0' - 9"	4' - 8"	3.5
RESIDENTIAL	P	42.34	1' - 0"	3' - 2"	3.2
RESIDENTIAL	P	42.35	0' - 9"	6' - 1"	4.6
SUBTOTAL					

42ND FLOOR DEDUCTIONS					
ZONE C5-1					
USE	TYPE	No.	LENGTH	WIDTH	AREA (SF)
RESIDENTIAL	P	42.36	1' - 1"	2' - 9"	3.0
RESIDENTIAL	M	42.37	1' - 1"	1' - 4"	1.5
RESIDENTIAL	M	42.38	2' - 7"	3' - 1"	7.9
RESIDENTIAL	M	42.39	1' - 7"	3' - 2"	5.0
RESIDENTIAL	P	42.40	1' - 1"	2' - 6"	2.6
RESIDENTIAL	E	42.41	2' - 7"	4' - 7"	11.6
RESIDENTIAL	P	42.42	2' - 9"	4' - 7"	12.6
RESIDENTIAL	M	42.43	1' - 2"	3' - 6"	4.1
RESIDENTIAL	P	42.44	1' - 11"	7' - 8"	14.7
RESIDENTIAL	M	42.45	2' - 9"	3' - 1"	8.5
RESIDENTIAL	P	42.46	1' - 10"	3' - 5"	6.3
RESIDENTIAL	M	42.47	1' - 10"	3' - 5"	6.2
RESIDENTIAL	E	42.48	1' - 5"	4' - 3"	6.1
SUBTOTAL					454.8

42ND FLOOR DEDUCTIONS					
ZONE C5-3 MID					
USE	TYPE	No.	LENGTH	WIDTH	AREA (SF)
RESIDENTIAL	ST	42.49	0' - 8"	7' - 2"	4.8
RESIDENTIAL	M	42.50	1' - 3"	4' - 1"	5.2
RESIDENTIAL	M	42.51	1' - 9"	3' - 2"	5.6
RESIDENTIAL	ST	42.52	0' - 8"	1' - 6"	1.0
RESIDENTIAL	ST	42.53	0' - 8"	1' - 6"	1.0
RESIDENTIAL	M	42.54	2' - 9"	3' - 4"	9.0
RESIDENTIAL	M	42.55	4' - 10"	5' - 6"	26.5
RESIDENTIAL	M	42.56	1' - 7"	4' - 2"	6.6
RESIDENTIAL	M	42.57	1' - 8"	4' - 2"	6.8
RESIDENTIAL	M	42.58	4' - 10"	5' - 5"	26.2
RESIDENTIAL	M	42.59	2' - 8"	3' - 6"	9.2
RESIDENTIAL	M	42.60	1' - 9"	4' - 9"	8.3
RESIDENTIAL	P	42.61	1' - 1"	3' - 6"	3.9
RESIDENTIAL	P	42.62	1' - 1"	11' - 2"	12.1
RESIDENTIAL	P	42.63	1' - 5"	6' - 6"	8.9
RESIDENTIAL	M	42.64	1' - 4"	1' - 9"	2.4
RESIDENTIAL	P	42.65	0' - 6"	3' - 6"	1.8
RESIDENTIAL	P	42.66	1' - 1"	10' - 11"	11.8
SUBTOTAL					151.0

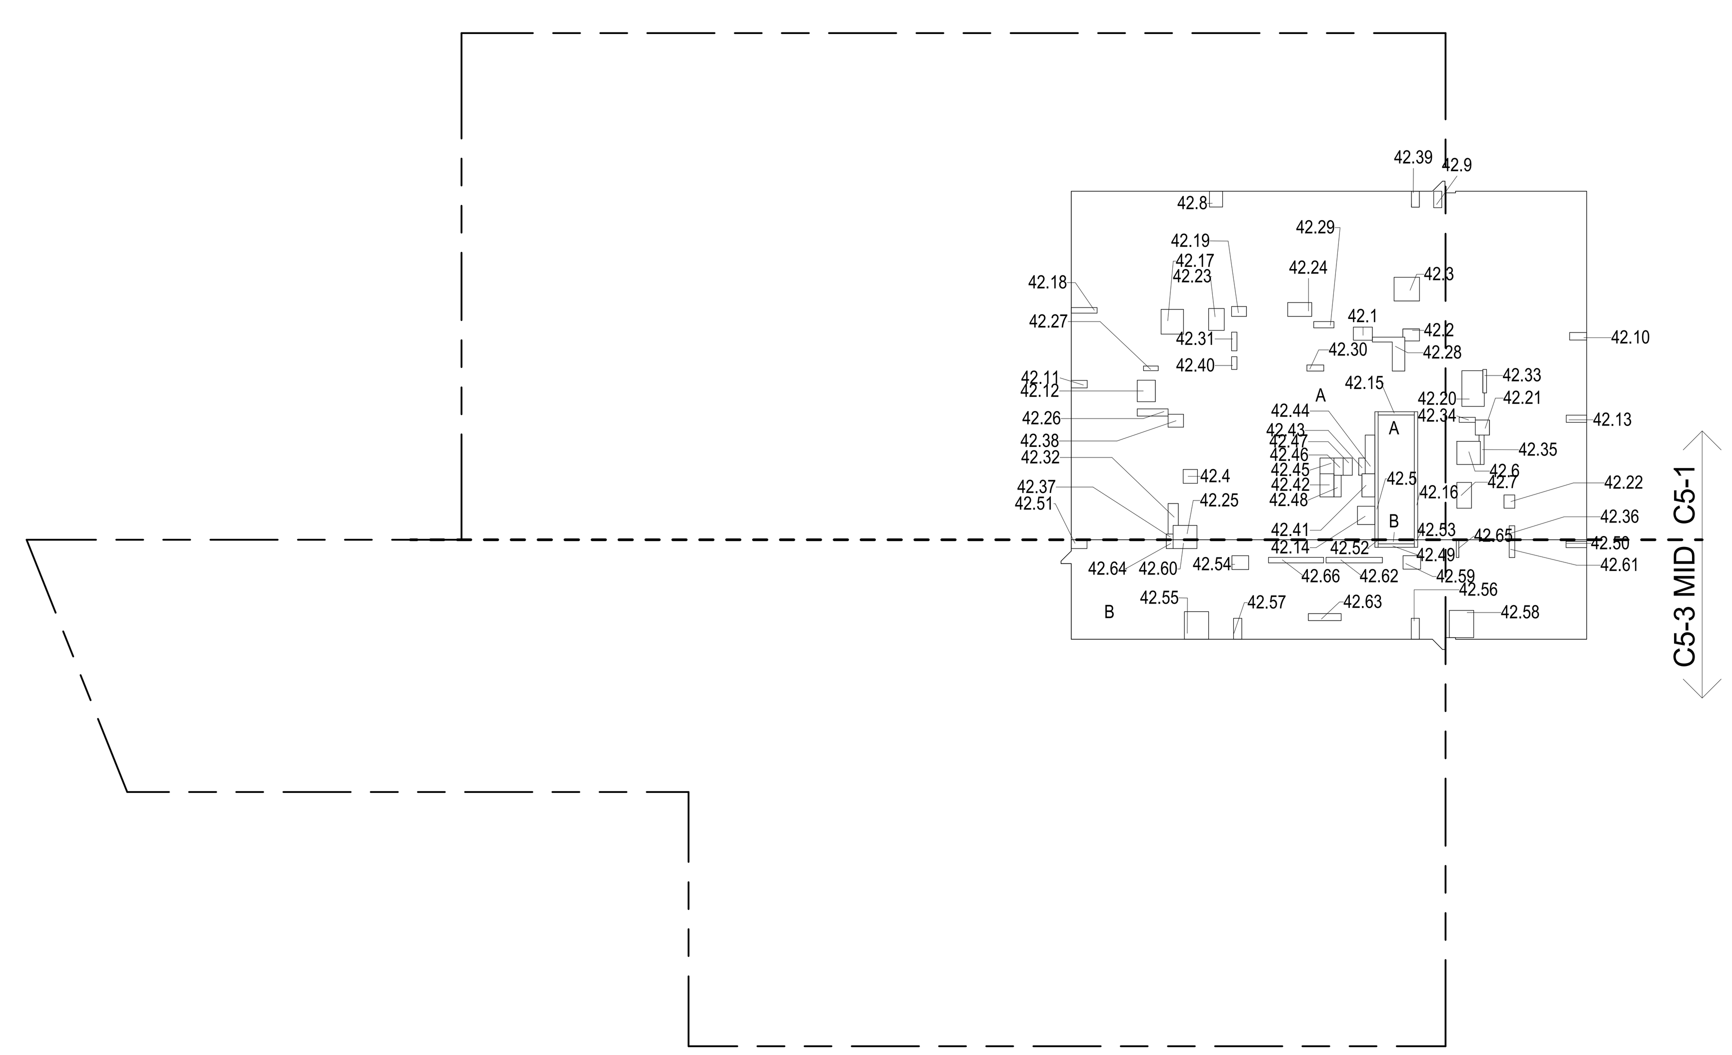

42ND FLOOR (MFD:67TH FLOOR) GROSS FLOOR AREA PLAN AND DEDUCTIONS (3)
3/64" = 1'-0"

ZONING AND DEDUCT LEGEND

- DEDUCTIONS
- M - MECHANICAL ROOM / RISER
- E - ELECTRICAL SHAFT / RISER
- P - PLUMBING RISER
- BG - BELOW GRADE
- O - OPENING TO BELOW
- L - LOADING BAYS
- ST - 44" RESI STAIR SHAFT (INCLUDING 8" PERIMETER)
- G - GAP FROM ADJACENT BUILDING
- DEVELOPMENT LOT LINE

* WHERE APPLICABLE, DOCUMENTED AND CALCULATED AREAS HAVE BEEN ROUNDED TO ITS NEXT SIGNIFICANT DIGIT.

** LENGTH AND WIDTH DIMENSIONS FOR COMPLEX SHAPES HAVE BEEN SIMPLIFIED TO ILLUSTRATE ONLY LARGEST OVERALL DIMENSION RESPECTIVELY. AREA DOCUMENTED IS THE EXACT AREA OF THE COMPLEX SHAPE

*** ELECTRICAL DEDUCTIONS ARE ONLY FOR ELECTRICAL RISERS. AND CLOSETS. NO DEDUCTIONS TAKEN FOR TELEPHONE CLOSETS

KEY PLAN:

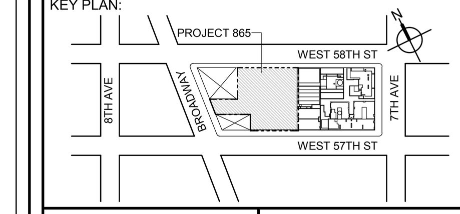

PROJECT NORTH | TRUE NORTH

DEVELOPER:
EXTELL DEVELOPMENT COMPANY
805 THIRD AVENUE, 7TH FLOOR
New York, NY 10022 USA
TEL: 212 712 6000 FAX: 212 712 6100

DESIGN ARCHITECT: Base Building Shell & Core
ADRIAN SMITH + GORDON GILL ARCHITECTURE
111 WEST MONROE STREET SUITE 2300
CHICAGO IL 60603
TEL: 312 920 1888 FAX: 312 920 1775

ARCHITECT OF RECORD: Base Building Shell & Core
AAI ARCHITECTS, P.C.
401 Wellington St. W., 3rd Floor
Toronto, ON M5V 1E7 Canada
TEL: 416 967 1500 FAX: 416 967 7150

STRUCTURAL ENGINEERS:
WSP CANTOR SEINUK
228 EAST 45th Street
New York, NY 10017 USA
TEL: 212 687 9888 FAX: 646 487 5501

MEP ENGINEERS:
AKF GROUP
1501 Broadway
New York, NY 10036 USA
TEL: 212 354 5656 FAX: 212 354 5668

GEOTECHNICAL ENGINEERS:
Langan Engineering & Environmental Services
21 Penn Plaza - 360 West 31st Street, 8th Floor
New York, NY 10001-2727
TEL: 212 479 5400 FAX: 212 479 5444

CODE CONSULTANTS:
Construction Consulting Associates
100 Church Street
New York, NY 10007
TEL: 212 385 1818 FAX: 212 385 1911

CURTAINWALL CONSULTANT:
AJLP Consulting
40 Worth Street. Suite 826
New York, NY 10013
TEL: 212 757 5659 FAX: 646 219 8508

LANDMARK/PRESERVATION CONSULTANT:
Higgins Quasebarth & Partners LLC
11 Hanover Square, 16th Floor
New York, NY 1005
TEL: 212 274 9468 FAX: 646 274 9380

LANDMARK/PRESERVATION CONSULTANT:
Jan Hird Pokorny Associates, Inc.
39 West 37th Street, 12A
New York, NY 10018
TEL: 212 759 6462 FAX: 212 759 6540

No.	DESCRIPTION:	DATE:
1	D.O.B. SUBMISSION	05 DEC 14
2	D.O.B. SUBMISSION	18 FEB 15
	D.O.B. SUBMISSION	27 APR 14
	D.O.B. AMENDMENT 2	21 SEP 15

0 10' - 8" 21' - 4" 42' - 8"

DOB SUBMISSION

Discrepancies must be reported immediately to the Architect before proceeding. Only figured dimensions are to be used. Contractors must check all dimensions on site. This drawing is protected by copyright.

ALL DIMENSIONS ARE SHOWN IN IMPERIAL.

CONSULTANT:
AAI ARCHITECTS, P.C.

PROJECT:
217 WEST 57TH STREET
NEW YORK, NY

DRAWING TITLE:
ZONING FLOOR AREA PLAN AND DEDUCTIONS
40TH, 41ST, 42ND FLOOR

SEAL & SIGNATURE: REGISTERED ARCHITECT WIEPKE DAVID JANSEN No. 028881 STATE OF NEW YORK

DATE:	05 DEC 14
PROJECT No:	1216-00
DRAWN: Author	REV: 2
CHK: Checker	
SCALE: 3/64" = 1'-0"	
DWG No:	**Z-022.01**
DOB PAGE No:	23 of 569

DOB EMPLOYEE STAMP: | DOB B-SCAN:

CD PROGRESS ISSUE 1

FILE NAME: C:\Revit Local Files\AAI-TWR-ZONING-CD_pedlarim.rvt
PLOT DATE: 9/22/2015 6:08:55 PM

43RD FLOOR AREA CALCULATIONS				
ZONE C5-1				
USE	No.	*GFA	*DEDUCTIONS	*ZFA (SF)
RESIDENTIAL		7,060	455	6,605
TOTAL		7,060	455	6,605

43RD FLOOR AREA CALCULATIONS				
ZONE C5-3 MID				
USE	No.	*GFA	*DEDUCTIONS	*ZFA (SF)
RESIDENTIAL		2,023	151	1,872
TOTAL		2,023	151	1,872

43RD FLOOR AREA CALCULATIONS			
ZONE C5-1 AND C5-3 MID			
USE	*GFA	*DEDUCTIONS	*ZFA (SF)
RESIDENTIAL	9,083	606	8,478
TOTAL	9,083	606	8,478

43RD FLOOR DEDUCTIONS					
ZONE C5-1					
USE	TYPE	No.	LENGTH	WIDTH	AREA (SF)
RESIDENTIAL	M	43.1	2' - 7"	3' - 9"	9.8
RESIDENTIAL	M	43.2	2' - 1"	3' - 7"	7.6
RESIDENTIAL	M	43.3	4' - 8"	5' - 1"	23.7
RESIDENTIAL	M	43.4	2' - 9"	2' - 10"	7.8
RESIDENTIAL	ST	43.5	0' - 8"	25' - 5"	16.9
RESIDENTIAL	M	43.6	4' - 7"	4' - 8"	21.4
RESIDENTIAL	M	43.7	2' - 11"	5' - 1"	14.8
RESIDENTIAL	M	43.8	2' - 7"	3' - 2"	8.1
RESIDENTIAL	M	43.9	1' - 7"	3' - 3"	5.2
RESIDENTIAL	M	43.10	1' - 6"	3' - 5"	5.1
RESIDENTIAL	M	43.11	1' - 6"	3' - 2"	4.8
RESIDENTIAL	M	43.12	3' - 7"	4' - 3"	15.3
RESIDENTIAL	M	43.13	1' - 5"	4' - 1"	5.8
RESIDENTIAL	M	43.14	3' - 5"	3' - 8"	12.5
RESIDENTIAL	ST	43.15	0' - 8"	7' - 2"	4.8
RESIDENTIAL	ST	43.16	0' - 8"	25' - 5"	16.9
RESIDENTIAL	M	43.17	4' - 5"	4' - 11"	21.8
RESIDENTIAL	M	43.18	1' - 1"	5' - 2"	5.6
RESIDENTIAL	M	43.19	2' - 0"	3' - 0"	5.8
RESIDENTIAL	M	43.20	4' - 0"	7' - 6"	30.1
RESIDENTIAL	M	43.21	2' - 10"	3' - 0"	8.4
RESIDENTIAL	M	43.22	2' - 2"	2' - 8"	5.7
RESIDENTIAL	M	43.23	3' - 1"	4' - 4"	13.3
RESIDENTIAL	M	43.24	2' - 9"	4' - 10"	13.1
RESIDENTIAL	M	43.25	2' - 10"	4' - 9"	13.5
RESIDENTIAL	P	43.26	1' - 5"	6' - 1"	8.5
RESIDENTIAL	P	43.27	0' - 11"	2' - 11"	2.7
RESIDENTIAL	P	43.28	1' - 10"	11' - 5"	20.7
RESIDENTIAL	P	43.29	1' - 3"	4' - 0"	5.0
RESIDENTIAL	P	43.30	1' - 3"	3' - 4"	4.1
RESIDENTIAL	P	43.31	1' - 1"	3' - 8"	3.9
RESIDENTIAL	P	43.32	1' - 8"	6' - 6"	10.6
RESIDENTIAL	P	43.33	0' - 9"	4' - 8"	3.5
RESIDENTIAL	P	43.34	1' - 0"	3' - 2"	3.2
RESIDENTIAL	P	43.35	0' - 9"	6' - 1"	4.6
SUBTOTAL					

43RD FLOOR DEDUCTIONS					
ZONE C5-1					
USE	TYPE	No.	LENGTH	WIDTH	AREA (SF)
RESIDENTIAL	P	43.36	1' - 1"	2' - 9"	3.0
RESIDENTIAL	M	43.37	1' - 1"	1' - 4"	1.5
RESIDENTIAL	M	43.38	2' - 7"	3' - 1"	7.9
RESIDENTIAL	M	43.39	1' - 7"	3' - 2"	5.0
RESIDENTIAL	P	43.40	1' - 1"	2' - 6"	2.6
RESIDENTIAL	E	43.41	2' - 7"	4' - 7"	11.6
RESIDENTIAL	P	43.42	2' - 9"	4' - 7"	12.6
RESIDENTIAL	M	43.43	1' - 2"	3' - 6"	4.1
RESIDENTIAL	P	43.44	1' - 11"	7' - 8"	14.7
RESIDENTIAL	M	43.45	2' - 9"	3' - 1"	8.5
RESIDENTIAL	P	43.46	1' - 10"	3' - 5"	6.3
RESIDENTIAL	M	43.47	1' - 10"	3' - 5"	6.2
RESIDENTIAL	E	43.48	1' - 5"	4' - 3"	6.1
SUBTOTAL					454.8

43RD FLOOR DEDUCTIONS					
ZONE C5-3 MID					
USE	TYPE	No.	LENGTH	WIDTH	AREA (SF)
RESIDENTIAL	ST	43.49	0' - 8"	7' - 2"	4.8
RESIDENTIAL	M	43.50	1' - 3"	4' - 1"	5.2
RESIDENTIAL	M	43.51	1' - 9"	3' - 2"	5.6
RESIDENTIAL	ST	43.52	0' - 8"	1' - 6"	1.0
RESIDENTIAL	ST	43.53	0' - 8"	1' - 6"	1.0
RESIDENTIAL	M	43.54	2' - 9"	3' - 4"	9.0
RESIDENTIAL	M	43.55	4' - 10"	5' - 6"	26.5
RESIDENTIAL	M	43.56	1' - 7"	4' - 2"	6.6
RESIDENTIAL	M	43.57	1' - 8"	4' - 2"	6.8
RESIDENTIAL	M	43.58	4' - 10"	5' - 5"	26.2
RESIDENTIAL	M	43.59	2' - 8"	3' - 6"	9.2
RESIDENTIAL	M	43.60	1' - 9"	4' - 9"	8.3
RESIDENTIAL	P	43.61	1' - 1"	3' - 6"	3.9
RESIDENTIAL	P	43.62	1' - 1"	11' - 2"	12.1
RESIDENTIAL	P	43.63	1' - 5"	6' - 6"	8.9
RESIDENTIAL	M	43.64	1' - 4"	1' - 9"	2.4
RESIDENTIAL	P	43.65	0' - 6"	3' - 6"	1.8
RESIDENTIAL	P	43.66	1' - 1"	10' - 11"	11.8
SUBTOTAL					151.0

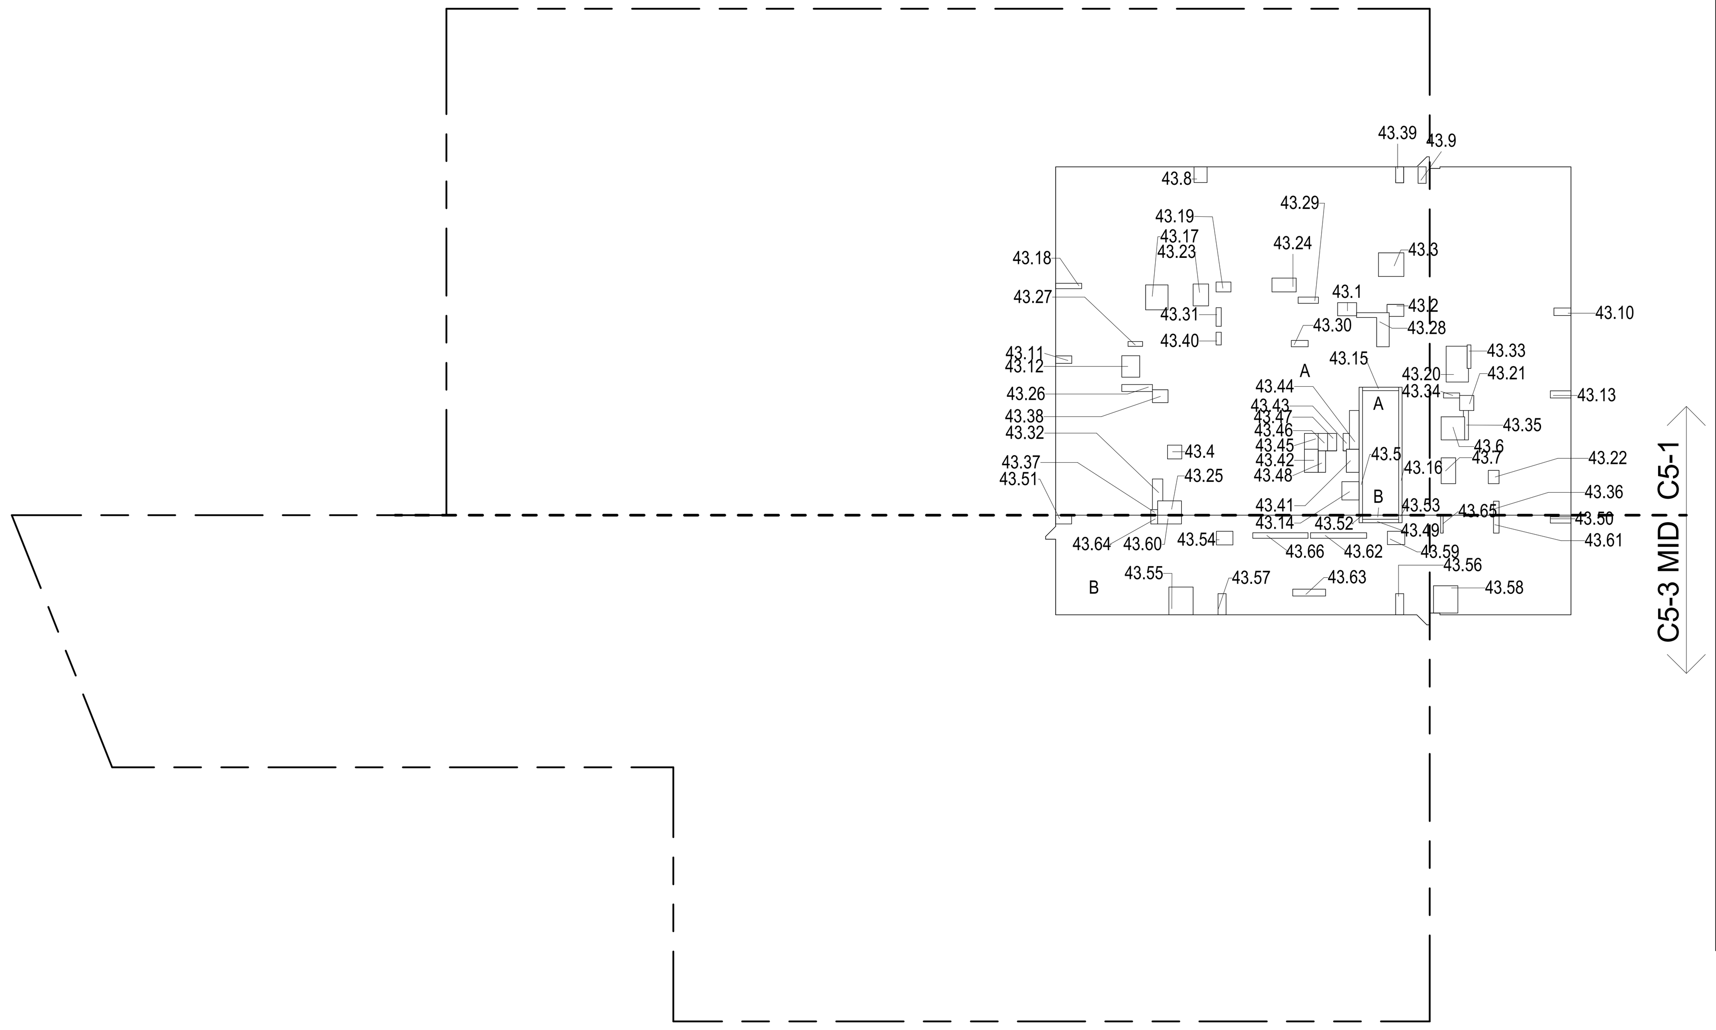

43RD FLOOR (MFD:68TH FLOOR) GROSS FLOOR AREA PLAN AND DEDUCTIONS (1)
3/64" = 1'-0"

44TH FLOOR AREA CALCULATIONS				
ZONE C5-1				
USE	No.	*GFA	*DEDUCTIONS	*ZFA (SF)
RESIDENTIAL		7,060	473	6,587
TOTAL		7,060	473	6,587

44TH FLOOR AREA CALCULATIONS				
ZONE C5-3 MID				
USE	No.	*GFA	*DEDUCTIONS	*ZFA (SF)
RESIDENTIAL		2,023	151	1,872
TOTAL		2,023	151	1,872

44TH FLOOR AREA CALCULATIONS			
ZONE C5-1 AND C5-3 MID			
USE	*GFA	*DEDUCTIONS	*ZFA (SF)
RESIDENTIAL	9,083	624	8,460
TOTAL	9,083	624	8,460

44TH FLOOR DEDUCTIONS					
ZONE C5-1					
USE	TYPE	No.	LENGTH	WIDTH	AREA (SF)
RESIDENTIAL	M	44.1	2' - 7"	3' - 9"	9.8
RESIDENTIAL	M	44.2	2' - 1"	3' - 7"	7.6
RESIDENTIAL	M	44.3	4' - 8"	5' - 1"	23.7
RESIDENTIAL	M	44.4	2' - 9"	2' - 10"	7.8
RESIDENTIAL	ST	44.5	0' - 8"	25' - 5"	16.9
RESIDENTIAL	M	44.6	4' - 7"	4' - 8"	21.4
RESIDENTIAL	M	44.7	2' - 11"	5' - 1"	14.8
RESIDENTIAL	M	44.8	2' - 7"	3' - 2"	8.1
RESIDENTIAL	M	44.9	1' - 7"	3' - 3"	5.2
RESIDENTIAL	M	44.10	1' - 6"	3' - 5"	5.1
RESIDENTIAL	M	44.11	1' - 6"	3' - 2"	4.8
RESIDENTIAL	M	44.12	3' - 7"	4' - 3"	15.3
RESIDENTIAL	M	44.13	1' - 5"	4' - 1"	5.8
RESIDENTIAL	M	44.14	3' - 5"	3' - 8"	12.5
RESIDENTIAL	ST	44.15	0' - 8"	7' - 2"	4.8
RESIDENTIAL	ST	44.16	0' - 8"	25' - 5"	16.9
RESIDENTIAL	M	44.17	4' - 5"	4' - 11"	21.8
RESIDENTIAL	M	44.18	1' - 1"	5' - 2"	5.6
RESIDENTIAL	M	44.19	2' - 0"	3' - 0"	5.8
RESIDENTIAL	M	44.20	4' - 0"	7' - 6"	30.1
RESIDENTIAL	M	44.21	2' - 10"	3' - 0"	8.4
RESIDENTIAL	M	44.22	2' - 2"	2' - 8"	5.7
RESIDENTIAL	M	44.23	3' - 1"	4' - 4"	13.3
RESIDENTIAL	M	44.24	2' - 9"	4' - 10"	13.1
RESIDENTIAL	M	44.25	2' - 10"	4' - 9"	13.5
RESIDENTIAL	P	44.26	1' - 5"	6' - 1"	8.5
RESIDENTIAL	P	44.27	0' - 11"	2' - 11"	2.7
RESIDENTIAL	P	44.28	1' - 10"	11' - 5"	20.7
RESIDENTIAL	P	44.29	1' - 3"	4' - 0"	5.0
RESIDENTIAL	P	44.30	1' - 3"	3' - 4"	4.1
RESIDENTIAL	P	44.31	1' - 1"	3' - 8"	3.9
RESIDENTIAL	P	44.32	1' - 8"	6' - 6"	10.6
RESIDENTIAL	P	44.33	0' - 9"	4' - 8"	3.5
RESIDENTIAL	P	44.34	1' - 0"	3' - 2"	3.2
RESIDENTIAL	P	44.35	0' - 9"	6' - 1"	4.6
SUBTOTAL					

44TH FLOOR DEDUCTIONS					
ZONE C5-1					
USE	TYPE	No.	LENGTH	WIDTH	AREA (SF)
RESIDENTIAL	P	44.36	1' - 1"	2' - 9"	3.0
RESIDENTIAL	M	44.37	1' - 1"	1' - 4"	1.5
RESIDENTIAL	M	44.38	2' - 7"	3' - 1"	7.9
RESIDENTIAL	M	44.39	1' - 7"	3' - 2"	5.0
RESIDENTIAL	P	44.40	1' - 1"	2' - 6"	2.6
RESIDENTIAL	E	44.41	2' - 7"	4' - 7"	11.6
RESIDENTIAL	P	44.42	2' - 9"	4' - 7"	12.6
RESIDENTIAL	M	44.43	1' - 2"	3' - 6"	4.1
RESIDENTIAL	P	44.44	1' - 11"	7' - 8"	14.7
RESIDENTIAL	M	44.45	2' - 9"	3' - 1"	8.5
RESIDENTIAL	P	44.46	1' - 10"	3' - 5"	6.3
RESIDENTIAL	M	44.47	1' - 10"	3' - 5"	6.2
RESIDENTIAL	E	44.48	3' - 5"	5' - 4"	18.0
RESIDENTIAL	E	44.49	1' - 5"	4' - 3"	6.1
SUBTOTAL					472.8

44TH FLOOR DEDUCTIONS					
ZONE C5-3 MID					
USE	TYPE	No.	LENGTH	WIDTH	AREA (SF)
RESIDENTIAL	ST	44.50	0' - 8"	7' - 2"	4.8
RESIDENTIAL	M	44.51	1' - 3"	4' - 1"	5.2
RESIDENTIAL	M	44.52	1' - 9"	3' - 2"	5.6
RESIDENTIAL	ST	44.53	0' - 8"	1' - 6"	1.0
RESIDENTIAL	ST	44.54	0' - 8"	1' - 6"	1.0
RESIDENTIAL	M	44.55	2' - 9"	3' - 4"	9.0
RESIDENTIAL	M	44.56	4' - 10"	5' - 6"	26.5
RESIDENTIAL	M	44.57	1' - 7"	4' - 2"	6.6
RESIDENTIAL	M	44.58	1' - 8"	4' - 2"	6.8
RESIDENTIAL	M	44.59	4' - 10"	5' - 5"	26.2
RESIDENTIAL	M	44.60	2' - 8"	3' - 6"	9.2
RESIDENTIAL	M	44.61	1' - 9"	4' - 9"	8.3
RESIDENTIAL	P	44.62	1' - 1"	3' - 6"	3.9
RESIDENTIAL	P	44.63	1' - 1"	11' - 2"	12.1
RESIDENTIAL	P	44.64	1' - 5"	6' - 6"	8.9
RESIDENTIAL	M	44.65	1' - 4"	1' - 9"	2.4
RESIDENTIAL	P	44.66	0' - 6"	3' - 6"	1.8
RESIDENTIAL	P	44.67	1' - 1"	10' - 11"	11.8
SUBTOTAL					151.0

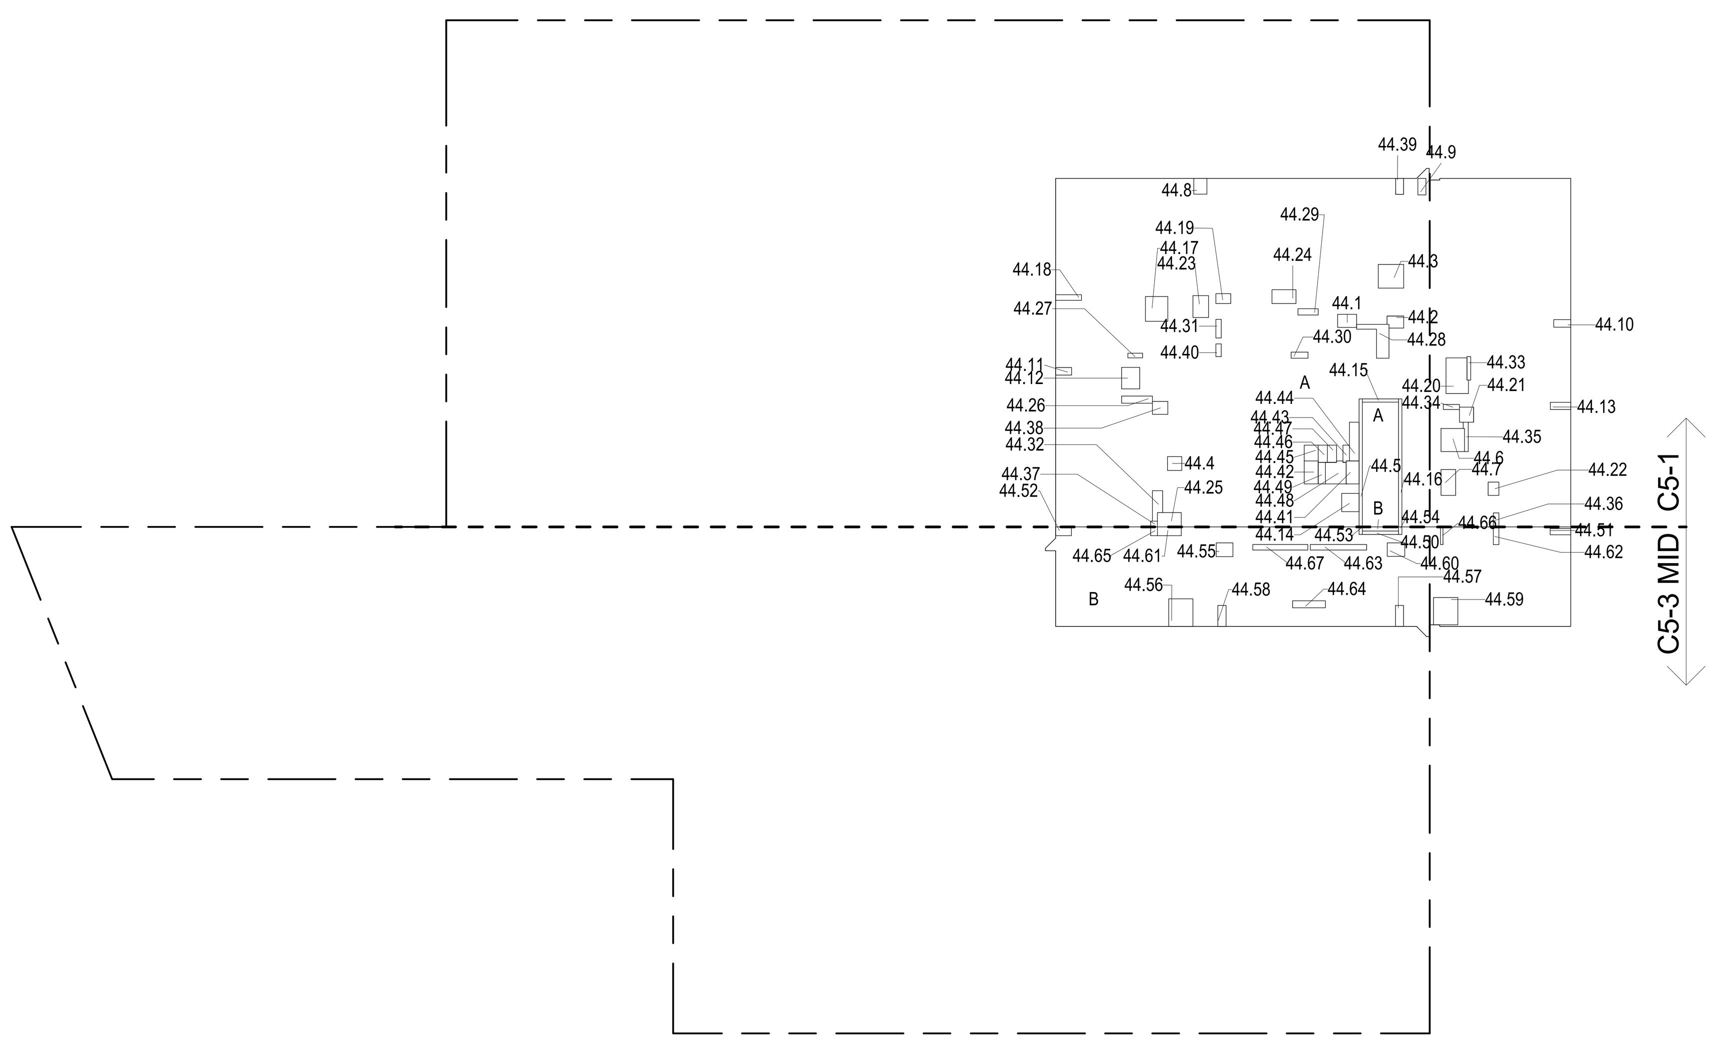

44TH FLOOR (MFD:69TH FLOOR) GROSS FLOOR AREA PLAN AND DEDUCTIONS (2)
3/64" = 1'-0"

45TH FLOOR AREA CALCULATIONS				
ZONE C5-1				
USE	No.	*GFA	*DEDUCTIONS	*ZFA (SF)
RESIDENTIAL		7,060	463	6,598
TOTAL		7,060	463	6,598

45TH FLOOR AREA CALCULATIONS				
ZONE C5-3 MID				
USE	No.	*GFA	*DEDUCTIONS	*ZFA (SF)
RESIDENTIAL		2,023	155	1,868
TOTAL		2,023	155	1,868

45TH FLOOR AREA CALCULATIONS			
ZONE C5-1 AND C5-3 MID			
USE	*GFA	*DEDUCTIONS	*ZFA (SF)
RESIDENTIAL	9,083	617	8,466
TOTAL	9,083	617	8,466

45TH FLOOR DEDUCTIONS					
ZONE C5-1					
USE	TYPE	No.	LENGTH	WIDTH	AREA (SF)
RESIDENTIAL	M	45.1	2' - 7"	4' - 1"	10.5
RESIDENTIAL	M	45.2	2' - 2"	3' - 8"	7.9
RESIDENTIAL	M	45.3	4' - 8"	5' - 2"	24.3
RESIDENTIAL	M	45.4	2' - 9"	2' - 9"	7.5
RESIDENTIAL	ST	45.5	0' - 8"	25' - 5"	16.9
RESIDENTIAL	M	45.6	4' - 7"	4' - 8"	21.4
RESIDENTIAL	M	45.7	3' - 1"	5' - 3"	16.3
RESIDENTIAL	M	45.8	2' - 11"	3' - 2"	9.1
RESIDENTIAL	M	45.9	1' - 7"	3' - 3"	5.2
RESIDENTIAL	M	45.10	1' - 8"	3' - 5"	5.6
RESIDENTIAL	M	45.11	1' - 6"	3' - 2"	4.8
RESIDENTIAL	M	45.12	3' - 7"	4' - 6"	16.2
RESIDENTIAL	M	45.13	1' - 5"	4' - 1"	5.8
RESIDENTIAL	M	45.14	3' - 5"	3' - 8"	12.5
RESIDENTIAL	ST	45.15	0' - 8"	7' - 2"	4.8
RESIDENTIAL	ST	45.16	0' - 8"	25' - 5"	16.9
RESIDENTIAL	M	45.17	4' - 5"	4' - 11"	21.8
RESIDENTIAL	M	45.18	1' - 1"	3' - 7"	3.9
RESIDENTIAL	M	45.19	2' - 1"	3' - 2"	6.7
RESIDENTIAL	M	45.20	4' - 0"	7' - 8"	30.7
RESIDENTIAL	M	45.21	2' - 11"	3' - 1"	9.0
RESIDENTIAL	M	45.22	2' - 5"	2' - 11"	6.9
RESIDENTIAL	M	45.23	3' - 4"	4' - 5"	14.4
RESIDENTIAL	M	45.24	3' - 0"	5' - 1"	14.9
RESIDENTIAL	M	45.25	2' - 10"	4' - 10"	13.6
RESIDENTIAL	P	45.26	1' - 5"	6' - 1"	8.5
RESIDENTIAL	P	45.27	1' - 2"	4' - 3"	4.9
RESIDENTIAL	P	45.28	2' - 6"	6' - 5"	16.1
RESIDENTIAL	P	45.29	1' - 3"	4' - 0"	5.0
RESIDENTIAL	P	45.30	1' - 1"	3' - 4"	3.6
RESIDENTIAL	P	45.31	0' - 8"	4' - 0"	2.7
RESIDENTIAL	P	45.32	1' - 8"	6' - 5"	10.6
RESIDENTIAL	P	45.33	0' - 9"	4' - 8"	3.5
RESIDENTIAL	P	45.34	1' - 0"	3' - 2"	3.2
RESIDENTIAL	P	45.35	0' - 9"	6' - 0"	4.6
SUBTOTAL					

45TH FLOOR DEDUCTIONS					
ZONE C5-1					
USE	TYPE	No.	LENGTH	WIDTH	AREA (SF)
RESIDENTIAL	P	45.36	1' - 3"	2' - 9"	3.3
RESIDENTIAL	M	45.37	1' - 1"	1' - 6"	1.7
RESIDENTIAL	M	45.38	2' - 10"	3' - 2"	8.9
RESIDENTIAL	M	45.39	1' - 7"	3' - 2"	5.0
RESIDENTIAL	E	45.40	0' - 8"	0' - 9"	0.5
RESIDENTIAL	E	45.41	0' - 8"	0' - 9"	0.5
RESIDENTIAL	E	45.42	0' - 8"	0' - 9"	0.5
RESIDENTIAL	P	45.43	0' - 8"	2' - 6"	1.7
RESIDENTIAL	E	45.44	2' - 7"	4' - 7"	11.6
RESIDENTIAL	P	45.45	2' - 9"	4' - 7"	12.6
RESIDENTIAL	M	45.46	1' - 2"	3' - 6"	4.1
RESIDENTIAL	P	45.47	1' - 11"	7' - 8"	14.7
RESIDENTIAL	M	45.48	2' - 9"	3' - 1"	8.5
RESIDENTIAL	P	45.49	1' - 10"	3' - 5"	6.3
RESIDENTIAL	M	45.50	1' - 10"	3' - 5"	6.2
RESIDENTIAL	E	45.51	1' - 5"	4' - 3"	6.1
SUBTOTAL					462.6

45TH FLOOR DEDUCTIONS					
ZONE C5-3 MID					
USE	TYPE	No.	LENGTH	WIDTH	AREA (SF)
RESIDENTIAL	ST	45.52	0' - 8"	7' - 2"	4.8
RESIDENTIAL	M	45.53	1' - 7"	4' - 1"	6.5
RESIDENTIAL	M	45.54	1' - 10"	3' - 2"	5.8
RESIDENTIAL	ST	45.55	0' - 8"	1' - 6"	1.0
RESIDENTIAL	ST	45.56	0' - 8"	1' - 6"	1.0
RESIDENTIAL	M	45.57	2' - 10"	3' - 7"	10.1
RESIDENTIAL	M	45.58	4' - 10"	5' - 6"	26.5
RESIDENTIAL	M	45.59	1' - 7"	4' - 2"	6.6
RESIDENTIAL	M	45.60	1' - 8"	4' - 2"	6.8
RESIDENTIAL	M	45.61	4' - 10"	5' - 5"	26.2
RESIDENTIAL	M	45.62	2' - 9"	3' - 5"	9.5
RESIDENTIAL	M	45.63	1' - 10"	4' - 10"	8.8
RESIDENTIAL	P	45.64	1' - 3"	3' - 6"	4.3
RESIDENTIAL	P	45.65	1' - 1"	11' - 0"	11.9
RESIDENTIAL	P	45.66	1' - 5"	6' - 1"	8.4
RESIDENTIAL	M	45.67	1' - 6"	1' - 10"	2.8
RESIDENTIAL	P	45.68	0' - 6"	3' - 6"	1.8
RESIDENTIAL	P	45.69	1' - 1"	11' - 1"	12.0
SUBTOTAL					154.7

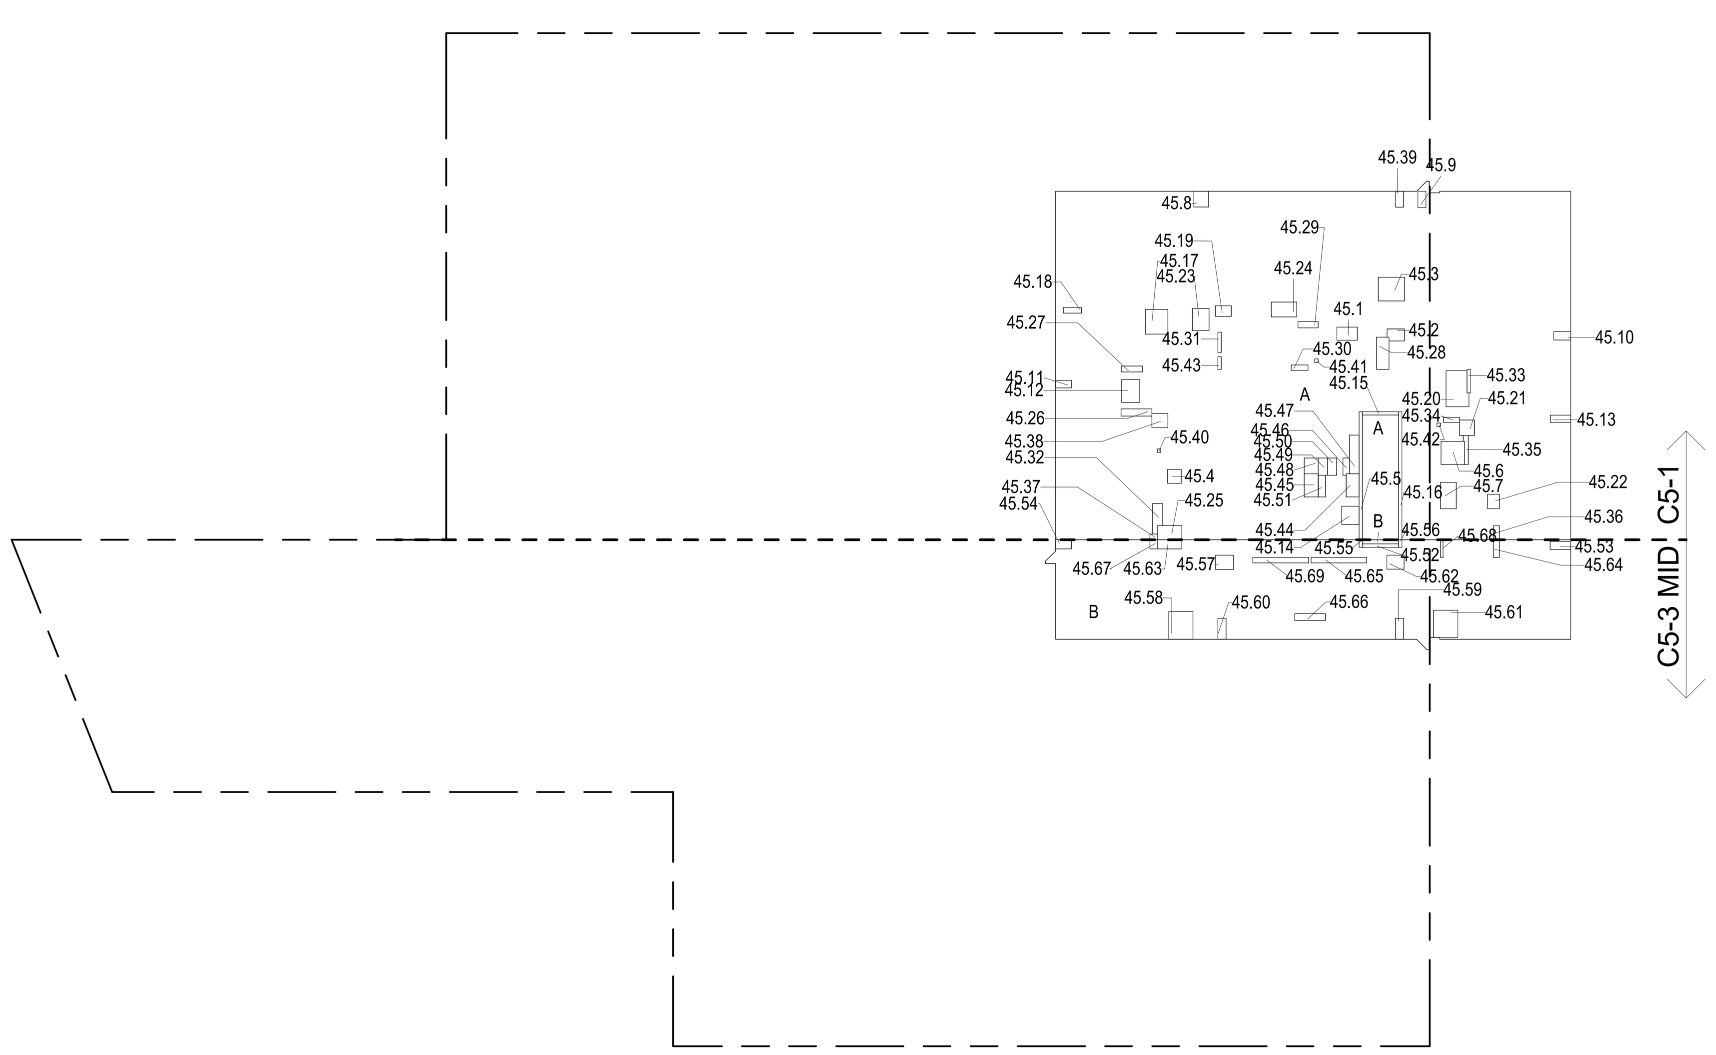

45TH FLOOR (MFD:70TH FLOOR) GROSS FLOOR AREA PLAN AND DEDUCTIONS (3)
3/64" = 1'-0"

ZONING AND DEDUCT LEGEND

- DEDUCTIONS
- M - MECHANICAL ROOM / RISER
- E - ELECTRICAL SHAFT / RISER
- P - PLUMBING RISER
- BG - BELOW GRADE
- O - OPENING TO BELOW
- L - LOADING BAYS
- ST - 44" RESI STAIR SHAFT (INCLUDING 8" PERIMETER)
- G - GAP FROM ADJACENT BUILDING
- DEVELOPMENT LOT LINE

* WHERE APPLICABLE, DOCUMENTED AND CALCULATED AREAS HAVE BEEN ROUNDED TO ITS NEXT SIGNIFICANT DIGIT.

** LENGTH AND WIDTH DIMENSIONS FOR COMPLEX SHAPES HAVE BEEN SIMPLIFIED TO ILLUSTRATE ONLY LARGEST OVERALL DIMENSION RESPECTIVELY. AREA DOCUMENTED IS THE EXACT AREA OF THE COMPLEX SHAPE

*** ELECTRICAL DEDUCTIONS ARE ONLY FOR ELECTRICAL RISERS. AND CLOSETS. NO DEDUCTIONS TAKEN FOR TELEPHONE CLOSETS

DEPT OF BLDGS 121328205 Job Number
ES876988708 Scan Code

KEY PLAN:

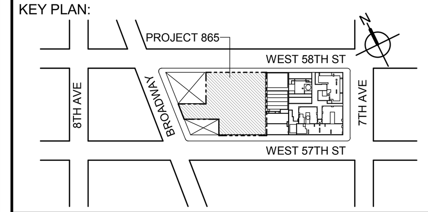

PROJECT NORTH | TRUE NORTH

DEVELOPER:
EXTELL DEVELOPMENT COMPANY
805 THIRD AVENUE, 7TH FLOOR
New York, NY 10022 USA
TEL: 212 712 6000 FAX: 212 712 6100

DESIGN ARCHITECT: Base Building Shell & Core
ADRIAN SMITH + GORDON GILL ARCHITECTURE
111 WEST MONROE STREET SUITE 2300
CHICAGO IL 60603
TEL: 312 920 1888 FAX: 312 920 1775

ARCHITECT OF RECORD: Base Building Shell & Core
AAI ARCHITECTS, P.C.
401 Wellington St. W., 3rd Floor
Toronto, ON M5V 1E7 Canada
TEL: 416 967 1500 FAX: 416 967 7150

STRUCTURAL ENGINEERS:
WSP CANTOR SEINUK
228 EAST 45th Street
New York, NY 10017 USA
TEL: 212 687 9888 FAX: 646 487 5501

MEP ENGINEERS:
AKF GROUP
1501 Broadway
New York, NY 10036 USA
TEL: 212 354 5656 FAX: 212 354 5668

GEOTECHNICAL ENGINEERS:
Langan Engineering & Environmental Services
21 Penn Plaza - 360 West 31st Street, 8th Floor
New York, NY 10001-2727
TEL: 212 479 5400 FAX: 212 479 5444

CODE CONSULTANTS:
Construction Consulting Associates
100 Church Street
New York, NY 10007
TEL: 212 385 1818 FAX: 212 385 1911

CURTAINWALL CONSULTANT:
AJLP Consulting
40 Worth Street. Suite 826
New York, NY 10013
TEL: 212 757 5659 FAX: 646 219 8508

LANDMARK/PRESERVATION CONSULTANT:
Higgins Quasebarth & Partners LLC
11 Hanover Square, 16th Floor
New York, NY 1005
TEL: 212 274 9468 FAX: 646 274 9380

LANDMARK/PRESERVATION CONSULTANT:
Jan Hird Pokorny Associates, Inc.
39 West 37th Street, 12A
New York, NY 10018
TEL: 212 759 6462 FAX: 212 759 6540

No.	DESCRIPTION:	DATE:
1	D.O.B. SUBMISSION	05 DEC 14
2	D.O.B. SUBMISSION	18 FEB 15
	D.O.B. SUBMISSION	27 APR 14
	D.O.B. AMENDMENT 2	21 SEP 15

0 10' - 8" 21' - 4" 42' - 8"

DOB SUBMISSION

Discrepancies must be reported immediately to the Architect before proceeding. Only figured dimensions are to be used. Contractors must check all dimensions on site. This drawing is protected by copyright.

ALL DIMENSIONS ARE SHOWN IN IMPERIAL.

CONSULTANT:
AAI ARCHITECTS, P.C.

PROJECT:
217 WEST 57TH STREET
NEW YORK, NY

DRAWING TITLE:
ZONING FLOOR AREA PLAN AND DEDUCTIONS
43RD, 44TH, 45TH FLOOR

SEAL & SIGNATURE: REGISTERED ARCHITECT WIEPKE DAVID JANSEN No. 028881 STATE OF NEW YORK

DATE:	05 DEC 14
PROJECT No:	1216-00
DRAWN: Author	REV: 2
CHK: Checker	
SCALE: 3/64" = 1'-0"	
DWG No:	Z-023.01
DOB PAGE No:	24 of 569

DOB EMPLOYEE STAMP: | DOB B-SCAN:

CD PROGRESS ISSUE 1

36" x 48" Arch E -SHEET SIZE

FILE NAME: C:\Revit Local Files\AAI-TWR-ZONING-CD_pedlerim.rvt
PLOT DATE: 9/22/2015 6:09:15 PM

36" x 48" Arch E -SHEET SIZE

46TH FLOOR AREA CALCULATIONS				
ZONE C5-1				
USE	No.	*GFA	*DEDUCTIONS	*ZFA (SF)
RESIDENTIAL	A	6,929	6,929	0
TOTAL		6,929	6,929	0

46TH FLOOR AREA CALCULATIONS				
ZONE C5-3 MID				
USE	No.	*GFA	*DEDUCTIONS	*ZFA (SF)
RESIDENTIAL	B	1,960	1,960	0
TOTAL		1,960	1,960	0

46TH FLOOR AREA CALCULATIONS			
ZONE C5-1 AND C5-3 MID			
USE	*GFA	*DEDUCTIONS	*ZFA (SF)
RESIDENTIAL	8,889	8,889	0
TOTAL	8,889	8,889	0

46TH FLOOR DEDUCTIONS					
ZONE C5-1					
USE	TYPE	No.	LENGTH	WIDTH	AREA (SF)
RESIDENTIAL	M	A	65' - 6"	105' - 9"	6,929.3
SUBTOTAL					6,929.3

46TH FLOOR DEDUCTIONS					
ZONE C5-3 MID					
USE	TYPE	No.	LENGTH	WIDTH	AREA (SF)
RESIDENTIAL	M	B	18' - 9"	104' - 8"	1,959.9
SUBTOTAL					1,959.9

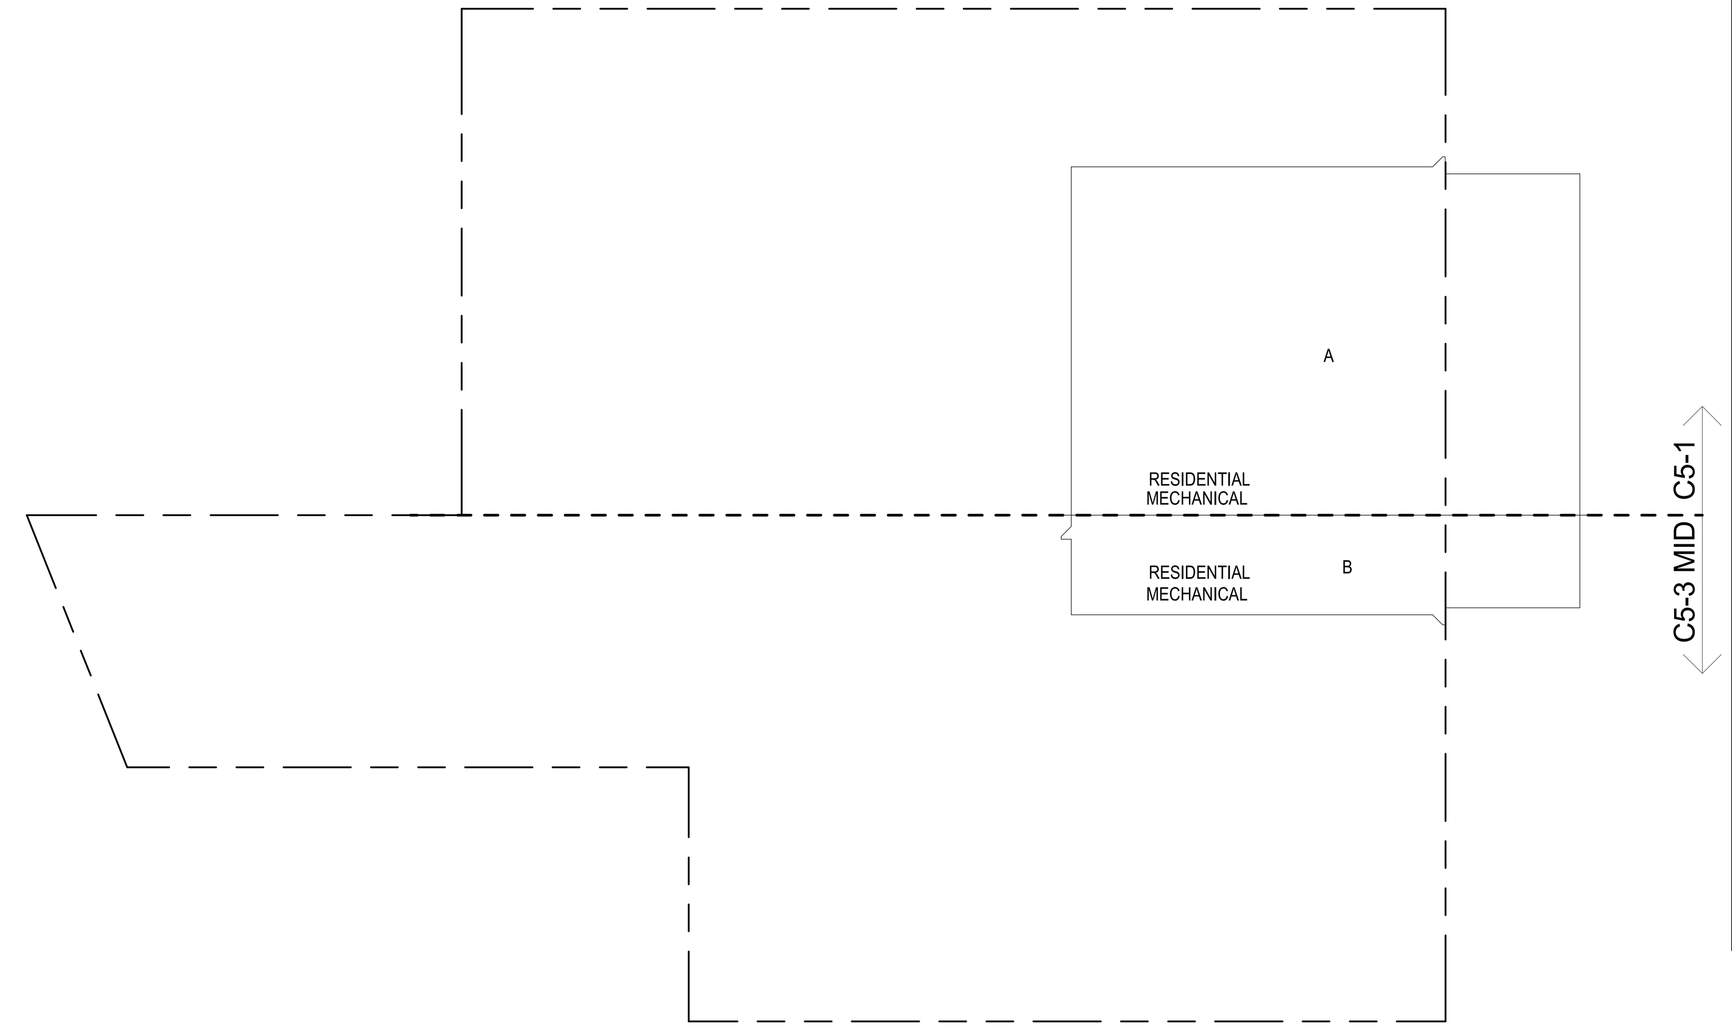

46TH FLOOR MEP (MFD:71ST FLOOR) 1
3/64" = 1'-0"

47TH FLOOR AREA CALCULATIONS				
ZONE C5-1				
USE	No.	*GFA	*DEDUCTIONS	*ZFA (SF)
RESIDENTIAL		6,763	423	6,340
TOTAL		6,763	423	6,340

47TH FLOOR AREA CALCULATIONS				
ZONE C5-3 MID				
USE	No.	*GFA	*DEDUCTIONS	*ZFA (SF)
RESIDENTIAL		2,023	110	1,913
TOTAL		2,023	110	1,913

47TH FLOOR AREA CALCULATIONS			
ZONE C5-1 AND C5-3 MID			
USE	*GFA	*DEDUCTIONS	*ZFA (SF)
RESIDENTIAL	8,786	533	8,253
TOTAL	8,786	533	8,253

47TH FLOOR DEDUCTIONS					
ZONE C5-1					
USE	TYPE	No.	LENGTH	WIDTH	AREA (SF)
RESIDENTIAL	ST	47.1	0' - 8"	26' - 1"	17.4
RESIDENTIAL	M	47.2	3' - 5"	3' - 8"	12.5
RESIDENTIAL	M	47.3	2' - 2"	3' - 0"	6.5
RESIDENTIAL	M	47.4	2' - 10"	5' - 9"	16.1
RESIDENTIAL	M	47.5	2' - 3"	2' - 9"	6.1
RESIDENTIAL	M	47.6	2' - 3"	2' - 10"	6.3
RESIDENTIAL	M	47.7	2' - 11"	3' - 2"	9.3
RESIDENTIAL	M	47.8	2' - 0"	3' - 5"	6.8
RESIDENTIAL	ST	47.9	0' - 8"	26' - 1"	17.4
RESIDENTIAL	M	47.10	4' - 10"	7' - 2"	34.6
RESIDENTIAL	M	47.11	4' - 1"	4' - 5"	17.9
RESIDENTIAL	M	47.12	1' - 4"	2' - 9"	3.8
RESIDENTIAL	M	47.13	0' - 6"	0' - 7"	0.3
RESIDENTIAL	P	47.14	1' - 6"	6' - 0"	9.0
RESIDENTIAL	P	47.15	2' - 4"	5' - 5"	12.5
RESIDENTIAL	P	47.16	0' - 11"	5' - 3"	4.7
RESIDENTIAL	P	47.17	0' - 10"	3' - 10"	3.2
RESIDENTIAL	P	47.18	1' - 1"	6' - 7"	7.2
RESIDENTIAL	P	47.19	1' - 2"	7' - 1"	8.1
RESIDENTIAL	P	47.20	1' - 1"	2' - 4"	2.6
SUBTOTAL					

47TH FLOOR DEDUCTIONS					
ZONE C5-1					
USE	TYPE	No.	LENGTH	WIDTH	AREA (SF)
RESIDENTIAL	P	47.21	0' - 10"	3' - 7"	3.1
RESIDENTIAL	M	47.22	1' - 7"	4' - 6"	7.1
RESIDENTIAL	M	47.23	2' - 8"	2' - 10"	7.3
RESIDENTIAL	M	47.24	2' - 8"	5' - 4"	14.0
RESIDENTIAL	M	47.25	2' - 11"	3' - 8"	10.6
RESIDENTIAL	P	47.26	0' - 10"	4' - 5"	3.7
RESIDENTIAL	M	47.27	2' - 6"	4' - 8"	11.7
RESIDENTIAL	M	47.28	0' - 6"	0' - 8"	0.3
RESIDENTIAL	M	47.29	4' - 7"	4' - 10"	22.2
RESIDENTIAL	M	47.30	4' - 5"	4' - 7"	20.2
RESIDENTIAL	M	47.31	4' - 2"	4' - 10"	20.0
RESIDENTIAL	M	47.32	4' - 8"	5' - 3"	24.4
RESIDENTIAL	P	47.33	0' - 6"	1' - 7"	0.8
RESIDENTIAL	ST	47.34	0' - 8"	7' - 2"	4.8
RESIDENTIAL	E	47.35	2' - 7"	4' - 7"	11.6
RESIDENTIAL	P	47.36	2' - 9"	4' - 7"	12.6
RESIDENTIAL	M	47.37	1' - 2"	3' - 6"	4.1
RESIDENTIAL	P	47.38	1' - 11"	7' - 8"	14.7
RESIDENTIAL	M	47.39	2' - 9"	3' - 1"	8.5
RESIDENTIAL	P	47.40	1' - 10"	3' - 5"	6.3
RESIDENTIAL	M	47.41	1' - 10"	3' - 5"	6.2
RESIDENTIAL	E	47.42	1' - 5"	4' - 3"	6.1
SUBTOTAL					422.8

47TH FLOOR DEDUCTIONS					
ZONE C5-3 MID					
USE	TYPE	No.	LENGTH	WIDTH	AREA (SF)
RESIDENTIAL	ST	47.43	0' - 8"	7' - 2"	4.8
RESIDENTIAL	M	47.44	0' - 2"	4' - 10"	0.7
RESIDENTIAL	M	47.45	3' - 0"	3' - 5"	10.1
RESIDENTIAL	M	47.46	2' - 11"	3' - 7"	10.4
RESIDENTIAL	ST	47.47	0' - 8"	1' - 6"	1.0
RESIDENTIAL	ST	47.48	0' - 8"	1' - 6"	1.0
RESIDENTIAL	M	47.49	4' - 10"	5' - 5"	26.2
RESIDENTIAL	P	47.50	1' - 5"	5' - 0"	6.9
RESIDENTIAL	P	47.51	1' - 4"	2' - 4"	3.1
RESIDENTIAL	P	47.52	0' - 6"	1' - 10"	0.9
RESIDENTIAL	P	47.53	1' - 1"	4' - 0"	4.4
RESIDENTIAL	M	47.54	1' - 6"	3' - 2"	4.8
RESIDENTIAL	M	47.55	2' - 1"	4' - 2"	8.7
RESIDENTIAL	P	47.56	1' - 4"	1' - 10"	2.5
RESIDENTIAL	P	47.57	1' - 4"	1' - 6"	2.0
RESIDENTIAL	P	47.58	1' - 4"	1' - 9"	2.3
RESIDENTIAL	M	47.59	1' - 7"	5' - 0"	7.9
RESIDENTIAL	M	47.60	1' - 10"	2' - 0"	3.7
RESIDENTIAL	M	47.61	2' - 2"	4' - 2"	9.0
SUBTOTAL					110.3

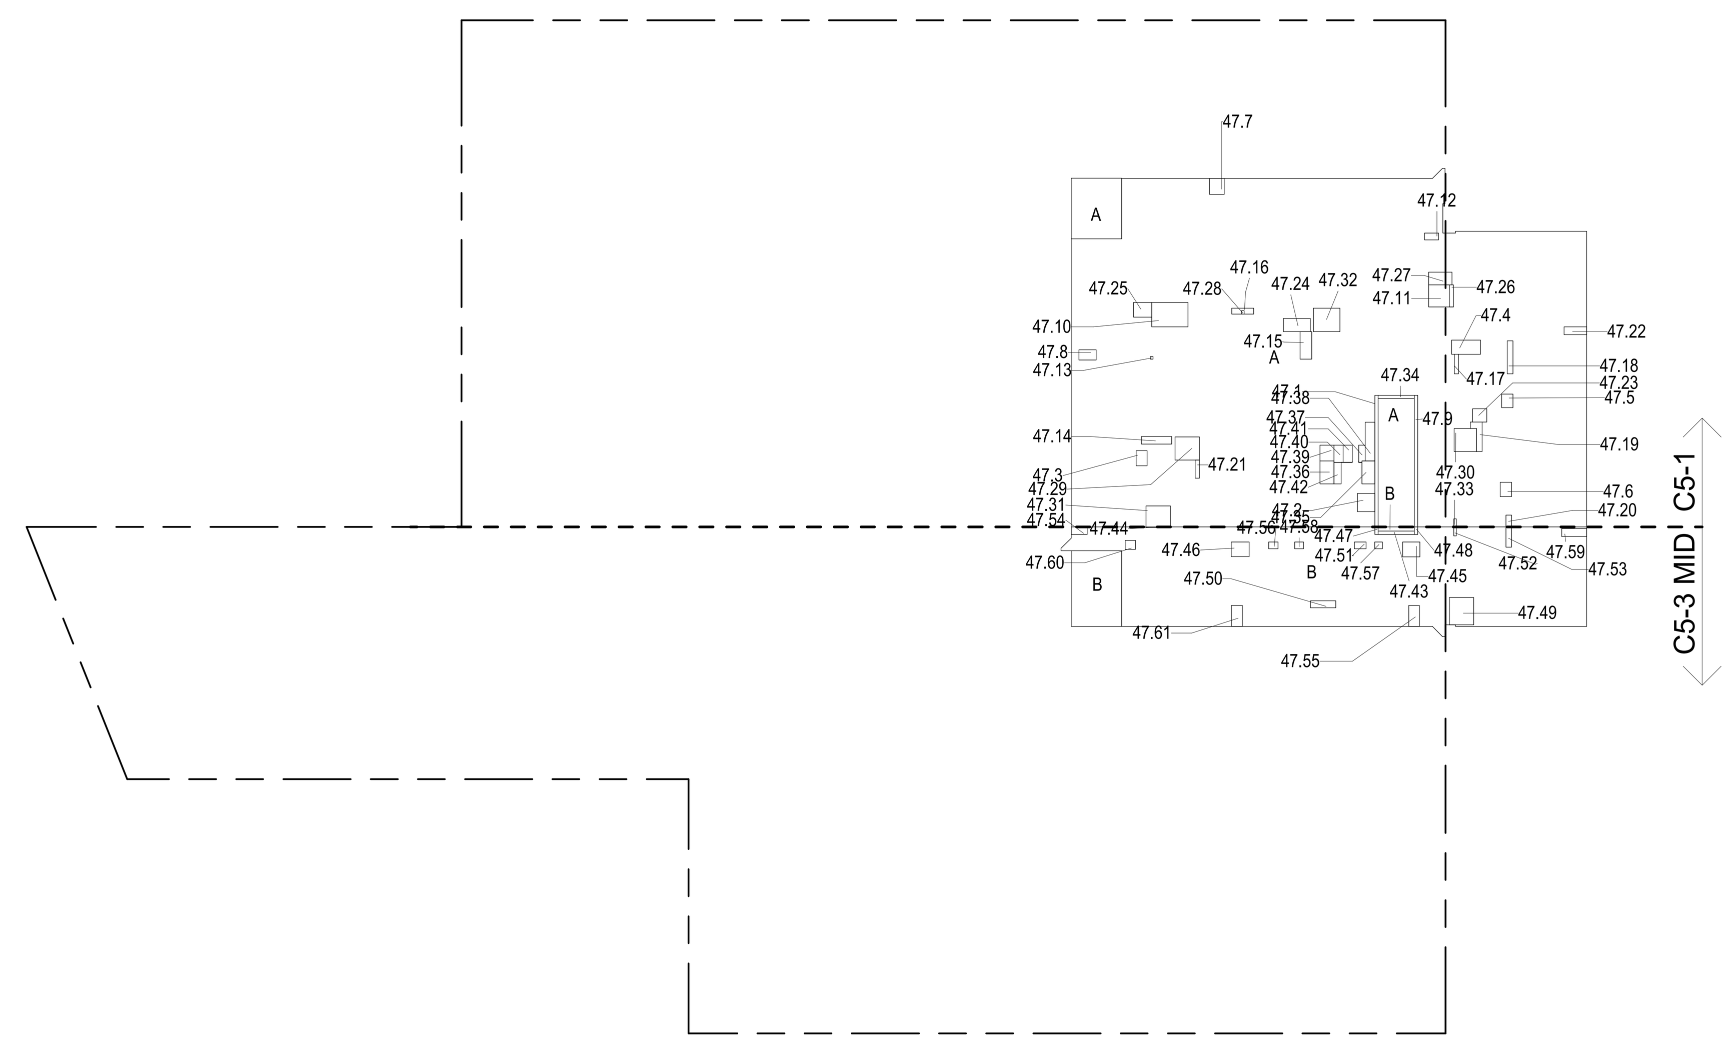

47TH FLOOR (MFD:77TH FLOOR) GROSS FLOOR AREA PLAN AND DEDUCTIONS 2
3/64" = 1'-0"

48TH FLOOR AREA CALCULATIONS				
ZONE C5-1				
USE	No.	*GFA	*DEDUCTIONS	*ZFA (SF)
RESIDENTIAL		6,643	444	6,199
TOTAL		6,643	444	6,199

48TH FLOOR AREA CALCULATIONS				
ZONE C5-3 MID				
USE	No.	*GFA	*DEDUCTIONS	*ZFA (SF)
RESIDENTIAL		1,873	106	1,767
TOTAL		1,873	106	1,767

48TH FLOOR AREA CALCULATIONS			
ZONE C5-1 AND C5-3 MID			
USE	*GFA	*DEDUCTIONS	*ZFA (SF)
RESIDENTIAL	8,516	550	7,966
TOTAL	8,516	550	7,966

48TH FLOOR DEDUCTIONS					
ZONE C5-1					
USE	TYPE	No.	LENGTH	WIDTH	AREA (SF)
RESIDENTIAL	ST	48.1	0' - 8"	26' - 1"	17.4
RESIDENTIAL	M	48.2	3' - 5"	3' - 8"	12.5
RESIDENTIAL	M	48.3	2' - 2"	2' - 10"	6.2
RESIDENTIAL	M	48.4	2' - 10"	5' - 9"	16.1
RESIDENTIAL	M	48.5	2' - 3"	2' - 10"	6.4
RESIDENTIAL	M	48.6	2' - 3"	2' - 10"	6.3
RESIDENTIAL	M	48.7	3' - 2"	3' - 3"	10.3
RESIDENTIAL	M	48.8	2' - 0"	3' - 5"	6.8
RESIDENTIAL	ST	48.9	0' - 8"	26' - 1"	17.4
RESIDENTIAL	M	48.10	4' - 10"	7' - 2"	34.6
RESIDENTIAL	M	48.11	4' - 1"	4' - 5"	17.9
RESIDENTIAL	M	48.12	1' - 9"	3' - 1"	5.2
RESIDENTIAL	M	48.13	0' - 7"	0' - 8"	0.4
RESIDENTIAL	P	48.14	1' - 6"	6' - 0"	9.0
RESIDENTIAL	P	48.15	2' - 6"	5' - 5"	13.6
RESIDENTIAL	P	48.16	0' - 11"	5' - 3"	4.7
RESIDENTIAL	P	48.17	0' - 10"	3' - 10"	3.2
RESIDENTIAL	P	48.18	1' - 1"	6' - 7"	7.2
RESIDENTIAL	P	48.19	1' - 2"	7' - 1"	8.1
RESIDENTIAL	P	48.20	1' - 1"	2' - 4"	2.6
SUBTOTAL					

48TH FLOOR DEDUCTIONS					
ZONE C5-1					
USE	TYPE	No.	LENGTH	WIDTH	AREA (SF)
RESIDENTIAL	P	48.21	0' - 10"	3' - 7"	3.1
RESIDENTIAL	M	48.22	1' - 7"	4' - 6"	7.1
RESIDENTIAL	M	48.23	2' - 8"	2' - 10"	7.3
RESIDENTIAL	M	48.24	2' - 8"	5' - 4"	14.0
RESIDENTIAL	M	48.25	2' - 11"	3' - 8"	10.6
RESIDENTIAL	P	48.26	0' - 10"	4' - 5"	3.7
RESIDENTIAL	M	48.27	2' - 6"	4' - 8"	11.7
RESIDENTIAL	M	48.28	0' - 6"	0' - 8"	0.3
RESIDENTIAL	M	48.29	4' - 7"	4' - 10"	22.2
RESIDENTIAL	M	48.30	4' - 5"	4' - 7"	20.2
RESIDENTIAL	M	48.31	4' - 2"	4' - 10"	20.0
RESIDENTIAL	M	48.32	4' - 8"	5' - 3"	24.4
RESIDENTIAL	P	48.33	0' - 6"	1' - 7"	0.8
RESIDENTIAL	ST	48.34	0' - 8"	7' - 2"	4.8
RESIDENTIAL	E	48.35	2' - 7"	4' - 7"	11.6
RESIDENTIAL	P	48.36	2' - 9"	4' - 7"	12.6
RESIDENTIAL	M	48.37	1' - 2"	3' - 6"	4.1
RESIDENTIAL	P	48.38	1' - 11"	7' - 8"	14.7
RESIDENTIAL	M	48.39	2' - 9"	3' - 1"	8.5
RESIDENTIAL	P	48.40	1' - 10"	3' - 5"	6.3
RESIDENTIAL	M	48.41	1' - 10"	3' - 5"	6.2
RESIDENTIAL	E	48.42	3' - 5"	5' - 4"	18.0
RESIDENTIAL	E	48.43	1' - 5"	4' - 3"	6.1
SUBTOTAL					444.4

48TH FLOOR DEDUCTIONS					
ZONE C5-3 MID					
USE	TYPE	No.	LENGTH	WIDTH	AREA (SF)
RESIDENTIAL	ST	48.44	0' - 8"	7' - 2"	4.8
RESIDENTIAL	M	48.45	0' - 2"	4' - 10"	0.7
RESIDENTIAL	ST	48.46	0' - 8"	1' - 6"	1.0
RESIDENTIAL	ST	48.47	0' - 8"	1' - 6"	1.0
RESIDENTIAL	M	48.48	4' - 10"	4' - 10"	23.4
RESIDENTIAL	P	48.49	1' - 5"	5' - 0"	7.1
RESIDENTIAL	P	48.50	1' - 0"	2' - 4"	2.3
RESIDENTIAL	P	48.51	0' - 6"	1' - 10"	0.9
RESIDENTIAL	P	48.52	1' - 1"	4' - 0"	4.4
RESIDENTIAL	M	48.53	1' - 10"	3' - 2"	5.8
RESIDENTIAL	P	48.54	1' - 0"	1' - 11"	1.9
RESIDENTIAL	P	48.55	1' - 0"	1' - 6"	1.5
RESIDENTIAL	P	48.56	1' - 0"	1' - 9"	1.8
RESIDENTIAL	M	48.57	1' - 7"	4' - 8"	7.3
RESIDENTIAL	M	48.58	3' - 0"	3' - 5"	10.1
RESIDENTIAL	M	48.59	2' - 11"	3' - 7"	10.4
RESIDENTIAL	M	48.60	2' - 1"	4' - 2"	8.7
RESIDENTIAL	M	48.61	1' - 10"	2' - 0"	3.7
RESIDENTIAL	M	48.62	2' - 2"	4' - 2"	9.0
SUBTOTAL					105.7

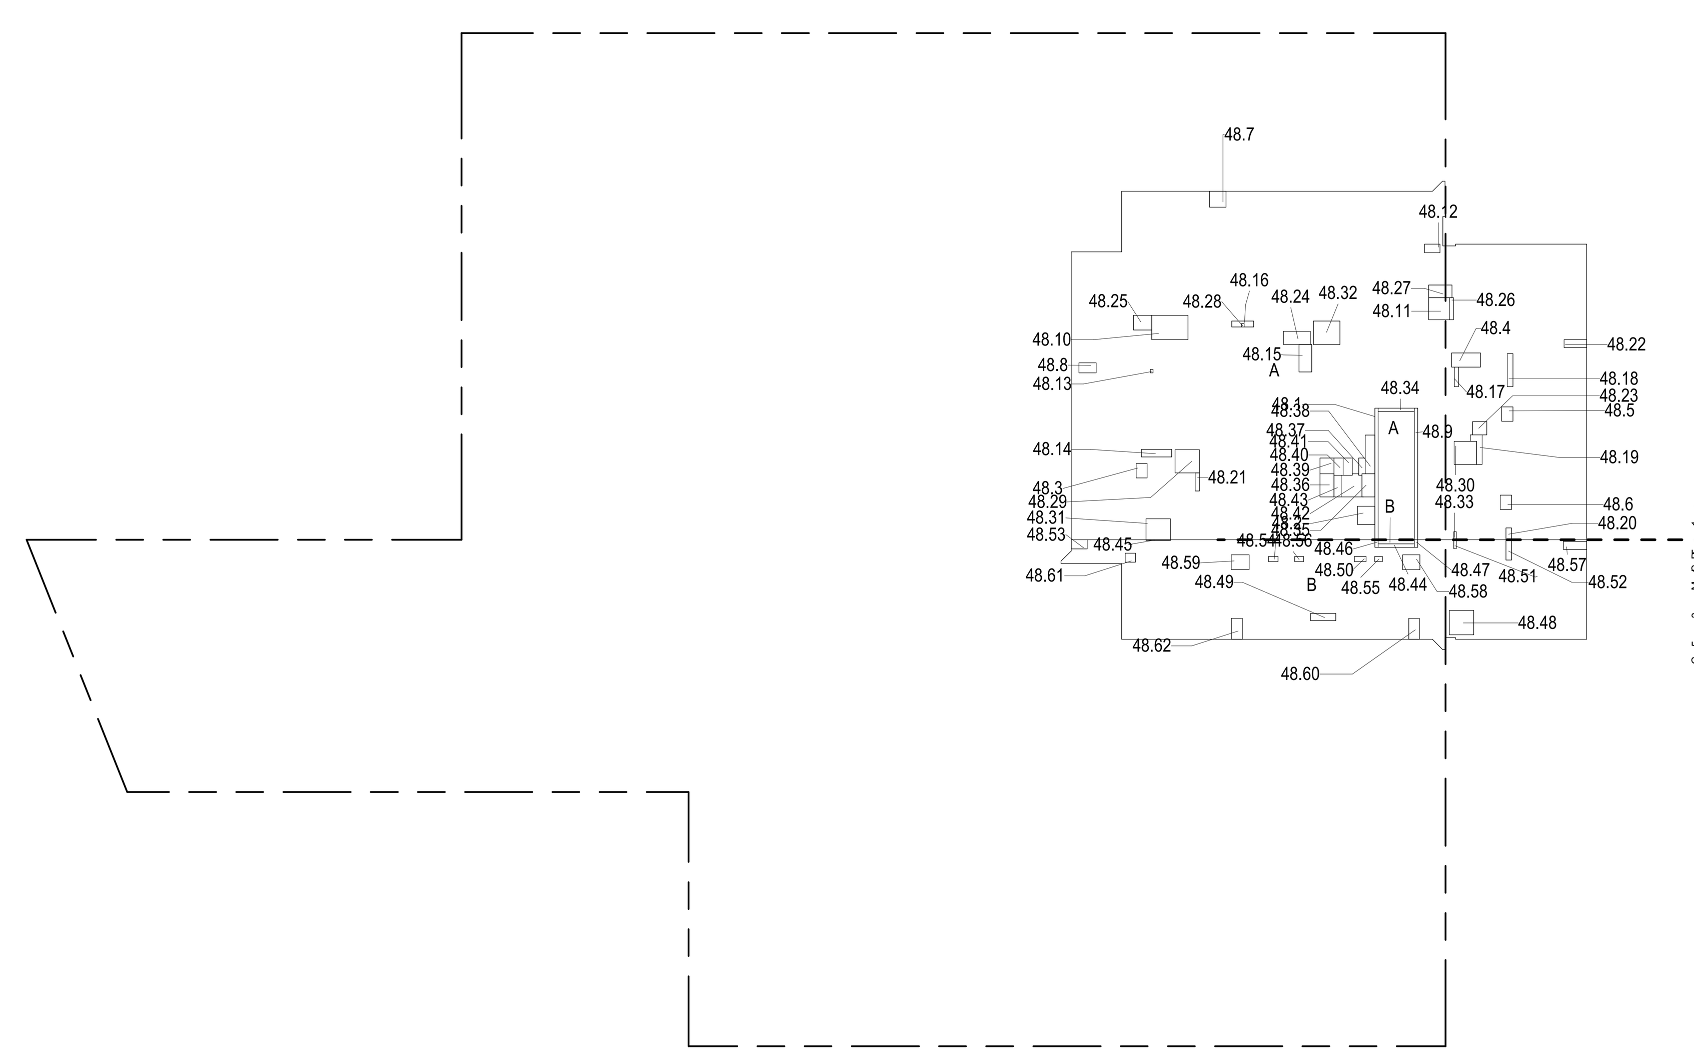

48TH FLOOR (MFD:78TH FLOOR) GROSS FLOOR AREA PLAN AND DEDUCTIONS 3
3/64" = 1'-0"

CD PROGRESS ISSUE 1

FILE NAME: C:\Revit Local Files\AAI-TWR-ZONING-CD_jpellerim.rvt
PLOT DATE: 9/22/2015 6:17:52 PM

DEPT OF BLDGS 121328205 Job Number
ES414962678 Scan Code

ZONING AND DEDUCT LEGEND

DEDUCTIONS

M - MECHANICAL ROOM / RISER
E - ELECTRICAL SHAFT / RISER
P - PLUMBING RISER
BG - BELOW GRADE
O - OPENING TO BELOW
L - LOADING BAYS
ST - 44" RESI STAIR SHAFT (INCLUDING 8" PERIMETER)
G - GAP FROM ADJACENT BUILDING
DEVELOPMENT LOT LINE

* WHERE APPLICABLE, DOCUMENTED AND CALCULATED AREAS HAVE BEEN ROUNDED TO ITS NEXT SIGNIFICANT DIGIT.

** LENGTH AND WIDTH DIMENSIONS FOR COMPLEX SHAPES HAVE BEEN SIMPLIFIED TO ILLUSTRATE ONLY LARGEST OVERALL DIMENSION RESPECTIVELY. AREA DOCUMENTED IS THE EXACT AREA OF THE COMPLEX SHAPE

*** ELECTRICAL DEDUCTIONS ARE ONLY FOR ELECTRICAL RISERS. AND CLOSETS. NO DEDUCTIONS TAKEN FOR TELEPHONE CLOSETS

KEY PLAN:

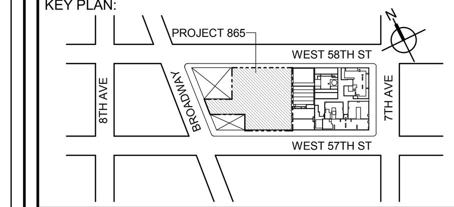

PROJECT NORTH
TRUE NORTH

DEVELOPER:
EXTELL DEVELOPMENT COMPANY
805 THIRD AVENUE, 7TH FLOOR
New York, NY 10022 USA
TEL: 212 712 6000 FAX: 212 712 6100

DESIGN ARCHITECT: Base Building Shell & Core
ADRIAN SMITH + GORDON GILL ARCHITECTURE
111 WEST MONROE STREET SUITE 2300
CHICAGO IL 60603
TEL: 312 920 1888 FAX: 312 920 1775

ARCHITECT OF RECORD: Base Building Shell & Core
AAI ARCHITECTS, P.C.
401 Wellington St. W., 3rd Floor
Toronto, ON M5V 1E7 Canada
TEL: 416 967 1500 FAX: 416 967 7150

STRUCTURAL ENGINEERS:
WSP CANTOR SEINUK
228 EAST 45th Street
New York, NY 10017 USA
TEL: 212 687 9888 FAX: 646 487 5501

MEP ENGINEERS:
AKF GROUP
1501 Broadway
New York, NY 10036 USA
TEL: 212 354 5656 FAX: 212 354 5668

GEOTECHNICAL ENGINEERS:
Langan Engineering & Environmental Services
21 Penn Plaza - 360 West 31st Street, 8th Floor
New York, NY 10001-2727
TEL: 212 479 5400 FAX: 212 479 5444

CODE CONSULTANTS:
Construction Consulting Associates
100 Church Street
New York, NY 10007
TEL: 212 385 1818 FAX: 212 385 1911

CURTAINWALL CONSULTANT:
AJLP Consulting
40 Worth Street. Suite 826
New York, NY 10013
TEL: 212 757 5659 FAX: 646 219 8508

LANDMARK/PRESERVATION CONSULTANT:
Higgins Quasebarth & Partners LLC
11 Hanover Square, 16th Floor
New York, NY 1005
TEL: 212 274 9468 FAX: 646 274 9380

LANDMARK/PRESERVATION CONSULTANT:
Jan Hird Pokorny Associates, Inc.
39 West 37th Street, 12A
New York, NY 10018
TEL: 212 759 6462 FAX: 212 759 6540

No.	DESCRIPTION:	DATE:
1	D.O.B. SUBMISSION	05 DEC 14
2	D.O.B. SUBMISSION	18 FEB 15
	D.O.B. SUBMISSION	27 APR 14
	D.O.B. AMENDMENT 2	21 SEP 15

0 10' - 8" 21' - 4" 42' - 8"

DOB SUBMISSION

Discrepancies must be reported immediately to the Architect before proceeding. Only figured dimensions are to be used. Contractors must check all dimensions on site. This drawing is protected by copyright.

ALL DIMENSIONS ARE SHOWN IN IMPERIAL.

CONSULTANT:
AAI ARCHITECTS, P.C.

PROJECT:
217 WEST 57TH STREET
NEW YORK, NY

DRAWING TITLE:
ZONING FLOOR AREA PLAN AND DEDUCTIONS
46TH, 47TH, 48TH FLOOR

SEAL & SIGNATURE:
REGISTERED ARCHITECT WIEPKE DAVID JANSEN No. 028881 STATE OF NEW YORK

DATE:	05 DEC 14
PROJECT No:	1216-00
DRAWN: Author	REV: 2
CHK: Checker	
SCALE: 3/64" = 1'-0"	
DWG No: Z-024.01	
DOB PAGE No:	25 of 569

DOB EMPLOYEE STAMP:
DOB B-SCAN:

36" x 48" Arch E -SHEET SIZE

DEPT OF BLDGS 121328205 Job Number
ES173073511 Scan Code

49TH FLOOR AREA CALCULATIONS
ZONE C5-1

USE	No.	*GFA	*DEDUCTIONS	*ZFA (SF)
RESIDENTIAL		6,643	426	6,217
TOTAL		6,643	426	6,217

49TH FLOOR AREA CALCULATIONS
ZONE C5-3 MID

USE	No.	*GFA	*DEDUCTIONS	*ZFA (SF)
RESIDENTIAL		1,873	106	1,767
TOTAL		1,873	106	1,767

49TH FLOOR AREA CALCULATIONS
ZONE C5-1 AND C5-3 MID

USE	*GFA	*DEDUCTIONS	*ZFA (SF)
RESIDENTIAL	8,516	532	7,984
TOTAL	8,516	532	7,984

49TH FLOOR DEDUCTIONS
ZONE C5-1

USE	TYPE	No.	LENGTH	WIDTH	AREA (SF)
RESIDENTIAL	ST	49.1	0' - 8"	26' - 1"	17.4
RESIDENTIAL	M	49.2	3' - 5"	3' - 8"	12.5
RESIDENTIAL	M	49.3	2' - 2"	2' - 10"	6.2
RESIDENTIAL	M	49.4	2' - 10"	5' - 9"	16.1
RESIDENTIAL	M	49.5	2' - 3"	2' - 10"	6.4
RESIDENTIAL	M	49.6	2' - 3"	2' - 10"	6.3
RESIDENTIAL	M	49.7	3' - 2"	3' - 3"	10.3
RESIDENTIAL	M	49.8	2' - 0"	3' - 5"	6.8
RESIDENTIAL	ST	49.9	0' - 8"	26' - 1"	17.4
RESIDENTIAL	M	49.10	4' - 10"	7' - 2"	34.6
RESIDENTIAL	M	49.11	4' - 1"	4' - 5"	17.9
RESIDENTIAL	M	49.12	1' - 9"	3' - 1"	5.2
RESIDENTIAL	M	49.13	0' - 7"	0' - 8"	0.4
RESIDENTIAL	P	49.14	1' - 6"	6' - 0"	9.0
RESIDENTIAL	P	49.15	2' - 6"	5' - 5"	13.6
RESIDENTIAL	P	49.16	0' - 11"	5' - 3"	4.7
RESIDENTIAL	P	49.17	0' - 10"	3' - 10"	3.2
RESIDENTIAL	P	49.18	1' - 1"	6' - 7"	7.2
RESIDENTIAL	P	49.19	1' - 2"	7' - 1"	8.1
RESIDENTIAL	P	49.20	1' - 1"	2' - 4"	2.6
RESIDENTIAL	P	49.21	0' - 10"	3' - 7"	3.1
RESIDENTIAL	M	49.22	1' - 7"	4' - 6"	7.1
RESIDENTIAL	M	49.23	2' - 8"	2' - 10"	7.3
RESIDENTIAL	M	49.24	2' - 8"	5' - 4"	14.0
RESIDENTIAL	M	49.25	2' - 11"	3' - 8"	10.6
RESIDENTIAL	P	49.26	0' - 10"	4' - 5"	3.7
RESIDENTIAL	M	49.27	2' - 6"	4' - 8"	11.7
RESIDENTIAL	M	49.28	0' - 6"	0' - 8"	0.3
RESIDENTIAL	M	49.29	4' - 7"	4' - 10"	22.2
RESIDENTIAL	M	49.30	4' - 5"	4' - 7"	20.2
RESIDENTIAL	M	49.31	4' - 2"	4' - 10"	20.0
RESIDENTIAL	M	49.32	4' - 8"	5' - 3"	24.4
RESIDENTIAL	P	49.33	0' - 6"	1' - 7"	0.8
RESIDENTIAL	ST	49.34	0' - 8"	7' - 2"	4.8
RESIDENTIAL	E	49.35	2' - 7"	4' - 7"	11.6
SUBTOTAL					

49TH FLOOR DEDUCTIONS
ZONE C5-1

USE	TYPE	No.	LENGTH	WIDTH	AREA (SF)
RESIDENTIAL	P	49.36	2' - 9"	4' - 7"	12.6
RESIDENTIAL	M	49.37	1' - 2"	3' - 6"	4.1
RESIDENTIAL	P	49.38	1' - 11"	7' - 8"	14.7
RESIDENTIAL	M	49.39	2' - 9"	3' - 1"	8.5
RESIDENTIAL	P	49.40	1' - 10"	3' - 5"	6.3
RESIDENTIAL	M	49.41	1' - 10"	3' - 5"	6.2
RESIDENTIAL	E	49.42	1' - 5"	4' - 3"	6.1
SUBTOTAL					426.4

49TH FLOOR DEDUCTIONS
ZONE C5-3 MID

USE	TYPE	No.	LENGTH	WIDTH	AREA (SF)
RESIDENTIAL	ST	49.43	0' - 8"	7' - 2"	4.8
RESIDENTIAL	M	49.44	0' - 2"	4' - 10"	0.7
RESIDENTIAL	ST	49.45	0' - 8"	1' - 6"	1.0
RESIDENTIAL	ST	49.46	0' - 8"	1' - 6"	1.0
RESIDENTIAL	M	49.47	4' - 10"	4' - 10"	23.4
RESIDENTIAL	P	49.48	1' - 5"	5' - 0"	7.1
RESIDENTIAL	P	49.49	1' - 0"	2' - 4"	2.3
RESIDENTIAL	P	49.50	0' - 6"	1' - 10"	0.9
RESIDENTIAL	P	49.51	1' - 1"	4' - 0"	4.4
RESIDENTIAL	M	49.52	1' - 10"	3' - 2"	5.8
RESIDENTIAL	P	49.53	1' - 0"	1' - 11"	1.9
RESIDENTIAL	P	49.54	1' - 0"	1' - 6"	1.5
RESIDENTIAL	P	49.55	1' - 0"	1' - 9"	1.8
RESIDENTIAL	M	49.56	1' - 7"	4' - 8"	7.3
RESIDENTIAL	M	49.57	3' - 0"	3' - 5"	10.1
RESIDENTIAL	M	49.58	2' - 11"	3' - 7"	10.4
RESIDENTIAL	M	49.59	2' - 1"	4' - 2"	8.7
RESIDENTIAL	M	49.60	1' - 10"	2' - 0"	3.7
RESIDENTIAL	M	49.61	2' - 2"	4' - 2"	9.0
SUBTOTAL					105.7

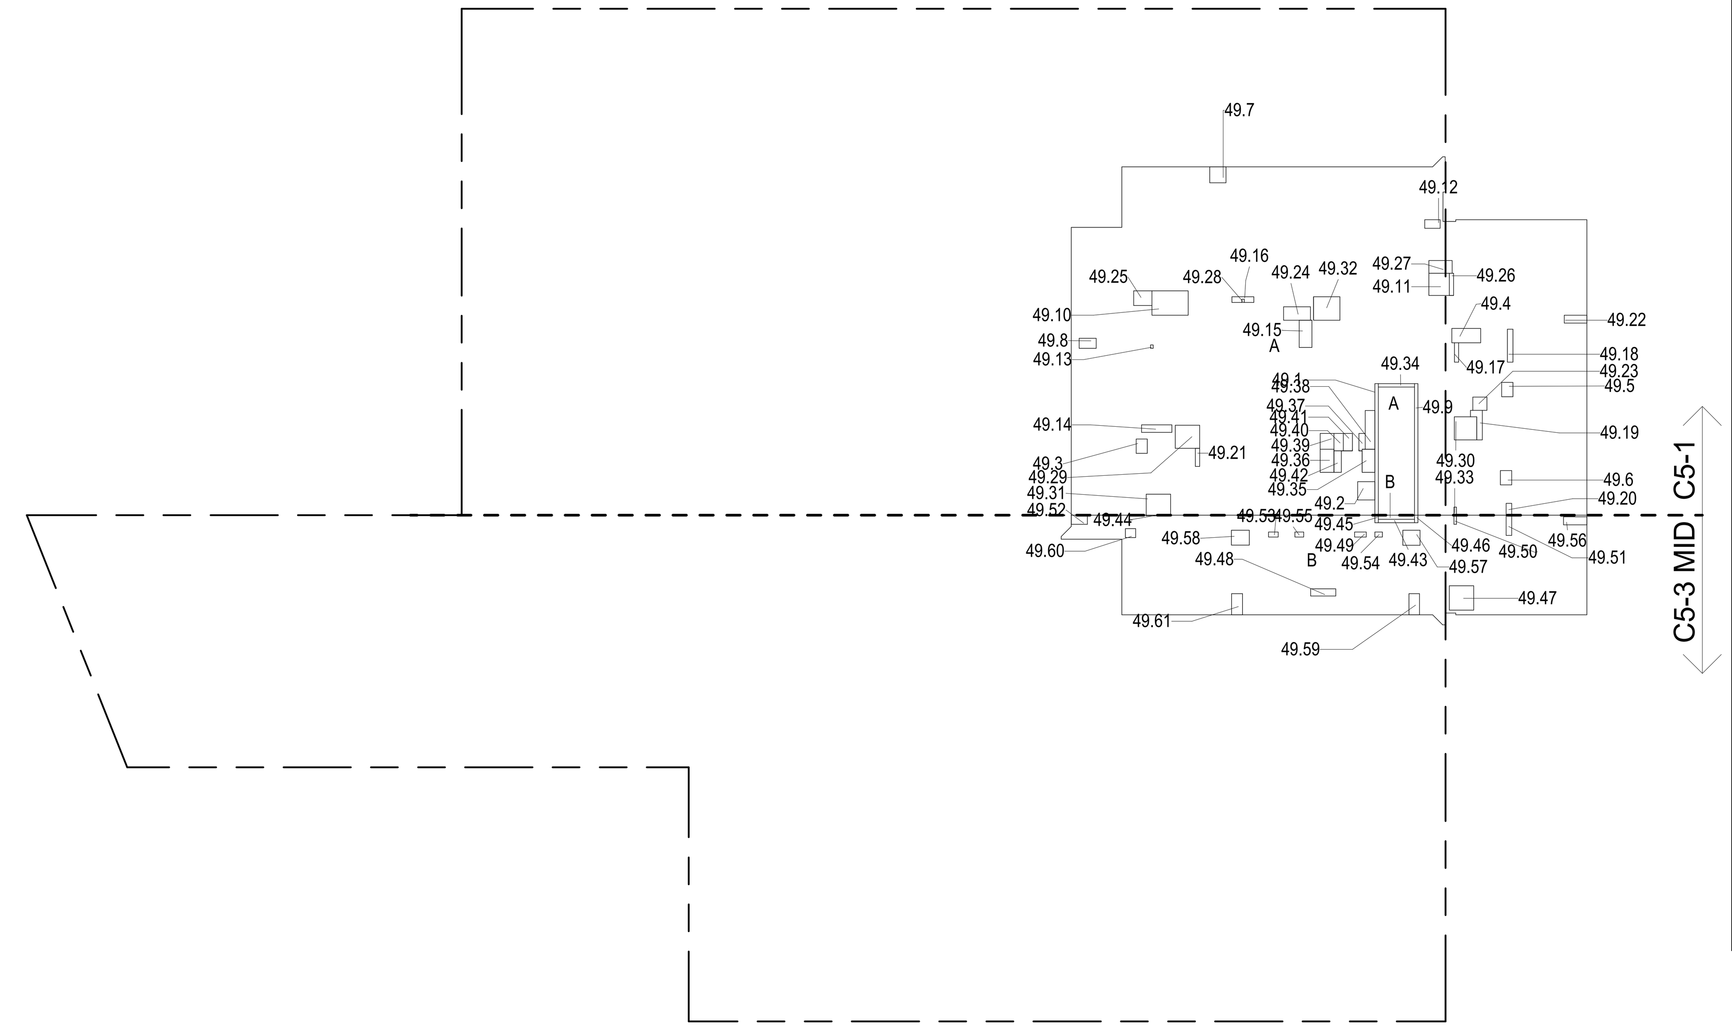

49TH FLOOR (MFD:79TH FLOOR) GROSS FLOOR AREA PLAN AND DEDUCTIONS (1)
3/64" = 1'-0"

50TH FLOOR AREA CALCULATIONS
ZONE C5-1

USE	No.	*GFA	*DEDUCTIONS	*ZFA (SF)
RESIDENTIAL		6,643	426	6,217
TOTAL		6,643	426	6,217

50TH FLOOR AREA CALCULATIONS
ZONE C5-3 MID

USE	No.	*GFA	*DEDUCTIONS	*ZFA (SF)
RESIDENTIAL		1,873	106	1,767
TOTAL		1,873	106	1,767

50TH FLOOR AREA CALCULATIONS
ZONE C5-1 AND C5-3 MID

USE	*GFA	*DEDUCTIONS	*ZFA (SF)
RESIDENTIAL	8,516	532	7,984
TOTAL	8,516	532	7,984

50TH FLOOR DEDUCTIONS
ZONE C5-1

USE	TYPE	No.	LENGTH	WIDTH	AREA (SF)
RESIDENTIAL	ST	50.1	0' - 8"	26' - 1"	17.4
RESIDENTIAL	M	50.2	3' - 5"	3' - 8"	12.5
RESIDENTIAL	M	50.3	2' - 2"	2' - 10"	6.2
RESIDENTIAL	M	50.4	2' - 10"	5' - 9"	16.1
RESIDENTIAL	M	50.5	2' - 3"	2' - 10"	6.4
RESIDENTIAL	M	50.6	2' - 3"	2' - 10"	6.3
RESIDENTIAL	M	50.7	3' - 2"	3' - 3"	10.3
RESIDENTIAL	M	50.8	2' - 0"	3' - 5"	6.8
RESIDENTIAL	ST	50.9	0' - 8"	26' - 1"	17.4
RESIDENTIAL	M	50.10	4' - 10"	7' - 2"	34.6
RESIDENTIAL	M	50.11	4' - 1"	4' - 5"	17.9
RESIDENTIAL	M	50.12	1' - 9"	3' - 1"	5.2
RESIDENTIAL	M	50.13	0' - 7"	0' - 8"	0.4
RESIDENTIAL	P	50.14	1' - 6"	6' - 0"	9.0
RESIDENTIAL	P	50.15	2' - 6"	5' - 5"	13.6
RESIDENTIAL	P	50.16	0' - 11"	5' - 3"	4.7
RESIDENTIAL	P	50.17	0' - 10"	3' - 10"	3.2
RESIDENTIAL	P	50.18	1' - 1"	6' - 7"	7.2
RESIDENTIAL	P	50.19	1' - 2"	7' - 1"	8.1
RESIDENTIAL	P	50.20	1' - 1"	2' - 4"	2.6
RESIDENTIAL	P	50.21	0' - 10"	3' - 7"	3.1
RESIDENTIAL	M	50.22	1' - 7"	4' - 6"	7.1
RESIDENTIAL	M	50.23	2' - 8"	2' - 10"	7.3
RESIDENTIAL	M	50.24	2' - 8"	5' - 4"	14.0
RESIDENTIAL	M	50.25	2' - 11"	3' - 8"	10.6
RESIDENTIAL	P	50.26	0' - 10"	4' - 5"	3.7
RESIDENTIAL	M	50.27	2' - 6"	4' - 8"	11.7
RESIDENTIAL	M	50.28	0' - 6"	0' - 8"	0.3
RESIDENTIAL	M	50.29	4' - 7"	4' - 10"	22.2
RESIDENTIAL	M	50.30	4' - 5"	4' - 7"	20.2
RESIDENTIAL	M	50.31	4' - 2"	4' - 10"	20.0
RESIDENTIAL	M	50.32	4' - 8"	5' - 3"	24.4
RESIDENTIAL	P	50.33	0' - 6"	1' - 7"	0.8
RESIDENTIAL	ST	50.34	0' - 8"	7' - 2"	4.8
RESIDENTIAL	E	50.35	2' - 7"	4' - 7"	11.6
SUBTOTAL					

50TH FLOOR DEDUCTIONS
ZONE C5-1

USE	TYPE	No.	LENGTH	WIDTH	AREA (SF)
RESIDENTIAL	P	50.36	2' - 9"	4' - 7"	12.6
RESIDENTIAL	M	50.37	1' - 2"	3' - 6"	4.1
RESIDENTIAL	P	50.38	1' - 11"	7' - 8"	14.7
RESIDENTIAL	M	50.39	2' - 9"	3' - 1"	8.5
RESIDENTIAL	P	50.40	1' - 10"	3' - 5"	6.3
RESIDENTIAL	M	50.41	1' - 10"	3' - 5"	6.2
RESIDENTIAL	E	50.42	1' - 5"	4' - 3"	6.1
SUBTOTAL					426.4

50TH FLOOR DEDUCTIONS
ZONE C5-3 MID

USE	TYPE	No.	LENGTH	WIDTH	AREA (SF)
RESIDENTIAL	ST	50.43	0' - 8"	7' - 2"	4.8
RESIDENTIAL	M	50.44	0' - 2"	4' - 10"	0.7
RESIDENTIAL	ST	50.45	0' - 8"	1' - 6"	1.0
RESIDENTIAL	ST	50.46	0' - 8"	1' - 6"	1.0
RESIDENTIAL	M	50.47	4' - 10"	4' - 10"	23.4
RESIDENTIAL	P	50.48	1' - 5"	5' - 0"	7.1
RESIDENTIAL	P	50.49	1' - 0"	2' - 4"	2.3
RESIDENTIAL	P	50.50	0' - 6"	1' - 10"	0.9
RESIDENTIAL	P	50.51	1' - 1"	4' - 0"	4.4
RESIDENTIAL	M	50.52	1' - 10"	3' - 2"	5.8
RESIDENTIAL	P	50.53	1' - 0"	1' - 11"	1.9
RESIDENTIAL	P	50.54	1' - 0"	1' - 6"	1.5
RESIDENTIAL	P	50.55	1' - 0"	1' - 9"	1.8
RESIDENTIAL	M	50.56	1' - 7"	4' - 8"	7.3
RESIDENTIAL	M	50.57	3' - 0"	3' - 5"	10.1
RESIDENTIAL	M	50.58	2' - 11"	3' - 7"	10.4
RESIDENTIAL	M	50.59	2' - 1"	4' - 2"	8.7
RESIDENTIAL	M	50.60	1' - 10"	2' - 0"	3.7
RESIDENTIAL	M	50.61	2' - 2"	4' - 2"	9.0
SUBTOTAL					105.7

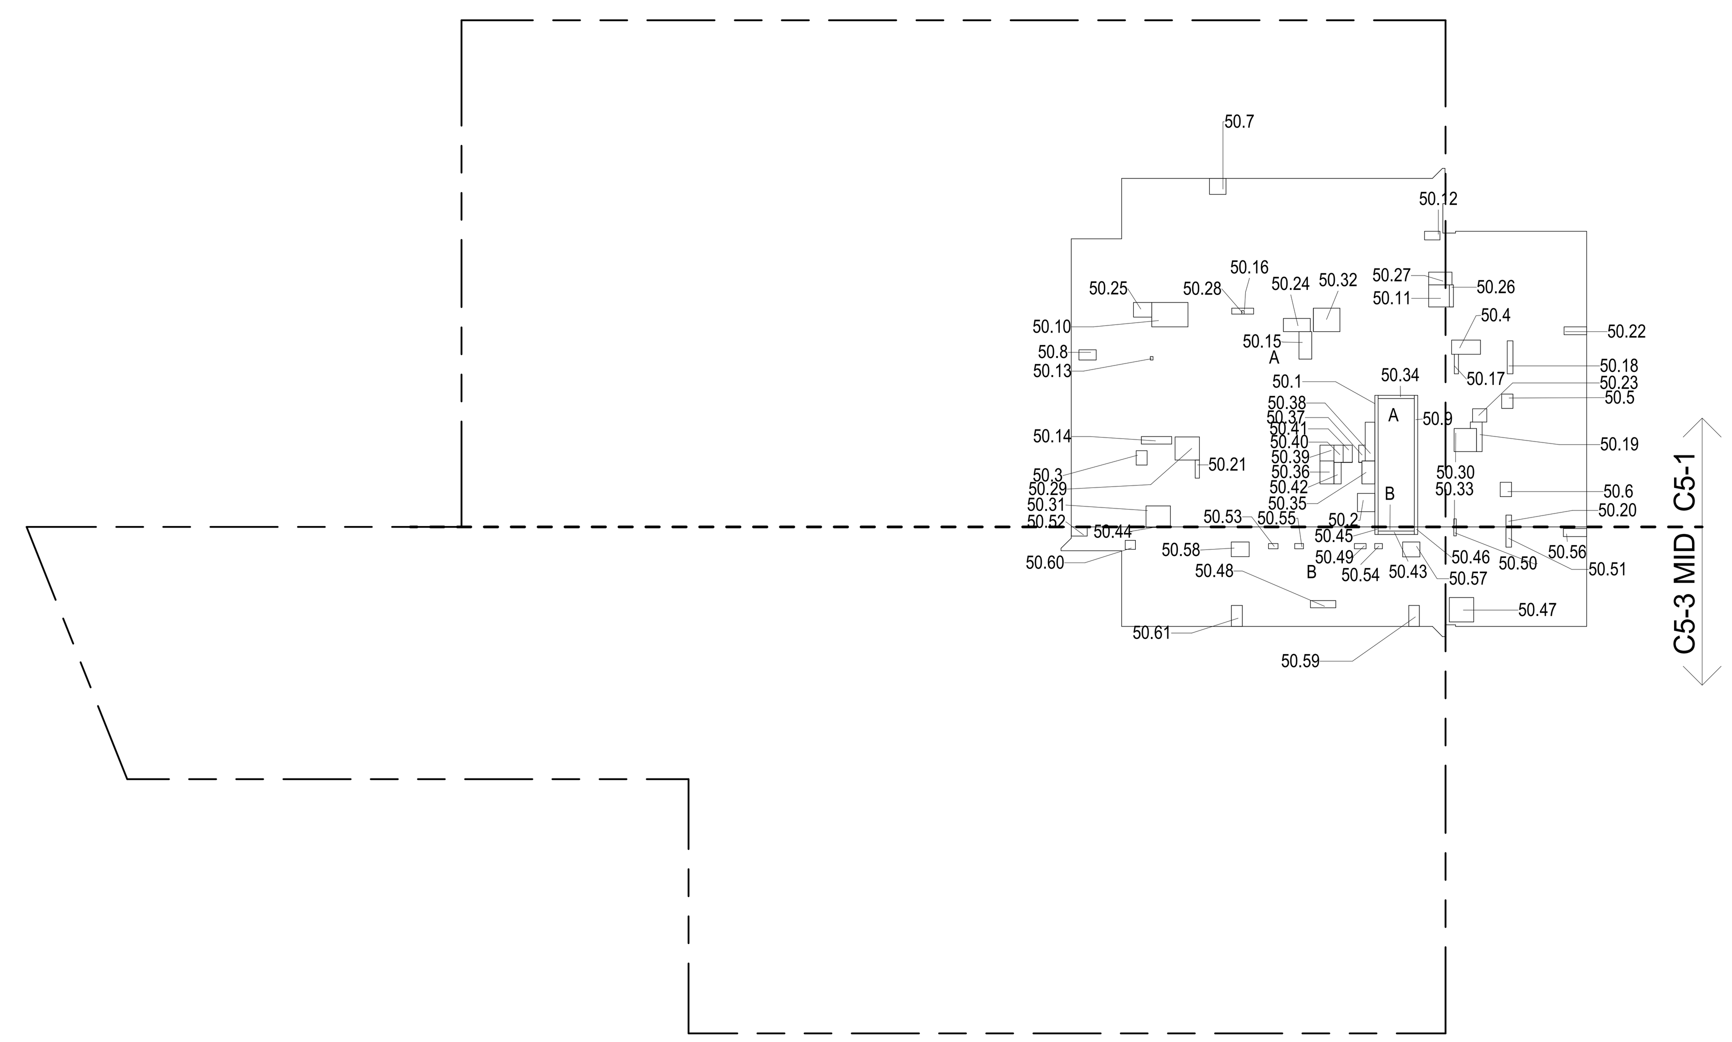

50TH FLOOR (MFD:80TH FLOOR) GROSS FLOOR AREA PLAN AND DEDUCTIONS (2)
3/64" = 1'-0"

51ST FLOOR AREA CALCULATIONS
ZONE C5-1

USE	No.	*GFA	*DEDUCTIONS	*ZFA (SF)
RESIDENTIAL		6,643	444	6,199
TOTAL		6,643	444	6,199

51ST FLOOR AREA CALCULATIONS
ZONE C5-3 MID

USE	No.	*GFA	*DEDUCTIONS	*ZFA (SF)
RESIDENTIAL		1,873	106	1,767
TOTAL		1,873	106	1,767

51ST FLOOR AREA CALCULATIONS
ZONE C5-1 AND C5-3 MID

USE	*GFA	*DEDUCTIONS	*ZFA (SF)
RESIDENTIAL	8,516	550	7,966
TOTAL	8,516	550	7,966

51ST FLOOR DEDUCTIONS
ZONE C5-1

USE	TYPE	No.	LENGTH	WIDTH	AREA (SF)
RESIDENTIAL	ST	51.1	0' - 8"	26' - 1"	17.4
RESIDENTIAL	M	51.2	3' - 5"	3' - 8"	12.5
RESIDENTIAL	M	51.3	2' - 2"	2' - 10"	6.2
RESIDENTIAL	M	51.4	2' - 10"	5' - 9"	16.1
RESIDENTIAL	M	51.5	2' - 3"	2' - 10"	6.4
RESIDENTIAL	M	51.6	2' - 3"	2' - 10"	6.3
RESIDENTIAL	M	51.7	3' - 2"	3' - 3"	10.3
RESIDENTIAL	M	51.8	2' - 0"	3' - 5"	6.8
RESIDENTIAL	ST	51.9	0' - 8"	26' - 1"	17.4
RESIDENTIAL	M	51.10	4' - 10"	7' - 2"	34.6
RESIDENTIAL	M	51.11	4' - 1"	4' - 5"	17.9
RESIDENTIAL	M	51.12	1' - 9"	3' - 1"	5.2
RESIDENTIAL	M	51.13	0' - 7"	0' - 8"	0.4
RESIDENTIAL	P	51.14	1' - 6"	6' - 0"	9.0
RESIDENTIAL	P	51.15	2' - 6"	5' - 5"	13.6
RESIDENTIAL	P	51.16	0' - 11"	5' - 3"	4.7
RESIDENTIAL	P	51.17	0' - 10"	3' - 10"	3.2
RESIDENTIAL	P	51.18	1' - 1"	6' - 7"	7.2
RESIDENTIAL	P	51.19	1' - 2"	7' - 1"	8.1
RESIDENTIAL	P	51.20	1' - 1"	2' - 4"	2.6
RESIDENTIAL	P	51.21	0' - 10"	3' - 7"	3.1
RESIDENTIAL	M	51.22	1' - 7"	4' - 6"	7.1
RESIDENTIAL	M	51.23	2' - 8"	2' - 10"	7.3
RESIDENTIAL	M	51.24	2' - 8"	5' - 4"	14.0
RESIDENTIAL	M	51.25	2' - 11"	3' - 8"	10.6
RESIDENTIAL	P	51.26	0' - 10"	4' - 5"	3.7
RESIDENTIAL	M	51.27	2' - 6"	4' - 8"	11.7
RESIDENTIAL	M	51.28	0' - 6"	0' - 8"	0.3
RESIDENTIAL	M	51.29	4' - 7"	4' - 10"	22.2
RESIDENTIAL	M	51.30	4' - 5"	4' - 7"	20.2
RESIDENTIAL	M	51.31	4' - 2"	4' - 10"	20.0
RESIDENTIAL	M	51.32	4' - 8"	5' - 3"	24.4
RESIDENTIAL	P	51.33	0' - 6"	1' - 7"	0.8
RESIDENTIAL	ST	51.34	0' - 8"	7' - 2"	4.8
RESIDENTIAL	E	51.35	2' - 7"	4' - 7"	11.6
SUBTOTAL					

51ST FLOOR DEDUCTIONS
ZONE C5-1

USE	TYPE	No.	LENGTH	WIDTH	AREA (SF)
RESIDENTIAL	P	51.36	2' - 9"	4' - 7"	12.6
RESIDENTIAL	M	51.37	1' - 2"	3' - 6"	4.1
RESIDENTIAL	P	51.38	1' - 11"	7' - 8"	14.7
RESIDENTIAL	M	51.39	2' - 9"	3' - 1"	8.5
RESIDENTIAL	P	51.40	1' - 10"	3' - 5"	6.3
RESIDENTIAL	M	51.41	1' - 10"	3' - 5"	6.2
RESIDENTIAL	E	51.42	3' - 5"	5' - 4"	18.0
RESIDENTIAL	E	51.43	1' - 5"	4' - 3"	6.1
SUBTOTAL					444.4

51ST FLOOR DEDUCTIONS
ZONE C5-3 MID

USE	TYPE	No.	LENGTH	WIDTH	AREA (SF)
RESIDENTIAL	ST	51.44	0' - 8"	7' - 2"	4.8
RESIDENTIAL	M	51.45	0' - 2"	4' - 10"	0.7
RESIDENTIAL	ST	51.46	0' - 8"	1' - 6"	1.0
RESIDENTIAL	ST	51.47	0' - 8"	1' - 6"	1.0
RESIDENTIAL	M	51.48	4' - 10"	4' - 10"	23.4
RESIDENTIAL	P	51.49	1' - 5"	5' - 0"	7.1
RESIDENTIAL	P	51.50	1' - 0"	2' - 4"	2.3
RESIDENTIAL	P	51.51	0' - 6"	1' - 10"	0.9
RESIDENTIAL	P	51.52	1' - 1"	4' - 0"	4.4
RESIDENTIAL	M	51.53	1' - 10"	3' - 2"	5.8
RESIDENTIAL	P	51.54	1' - 0"	1' - 11"	1.9
RESIDENTIAL	P	51.55	1' - 0"	1' - 6"	1.5
RESIDENTIAL	P	51.56	1' - 0"	1' - 9"	1.8
RESIDENTIAL	M	51.57	1' - 7"	4' - 8"	7.3
RESIDENTIAL	M	51.58	3' - 0"	3' - 5"	10.1
RESIDENTIAL	M	51.59	2' - 11"	3' - 7"	10.4
RESIDENTIAL	M	51.60	2' - 1"	4' - 2"	8.7
RESIDENTIAL	M	51.61	1' - 10"	2' - 0"	3.7
RESIDENTIAL	M	51.62	2' - 2"	4' - 2"	9.0
SUBTOTAL					105.7

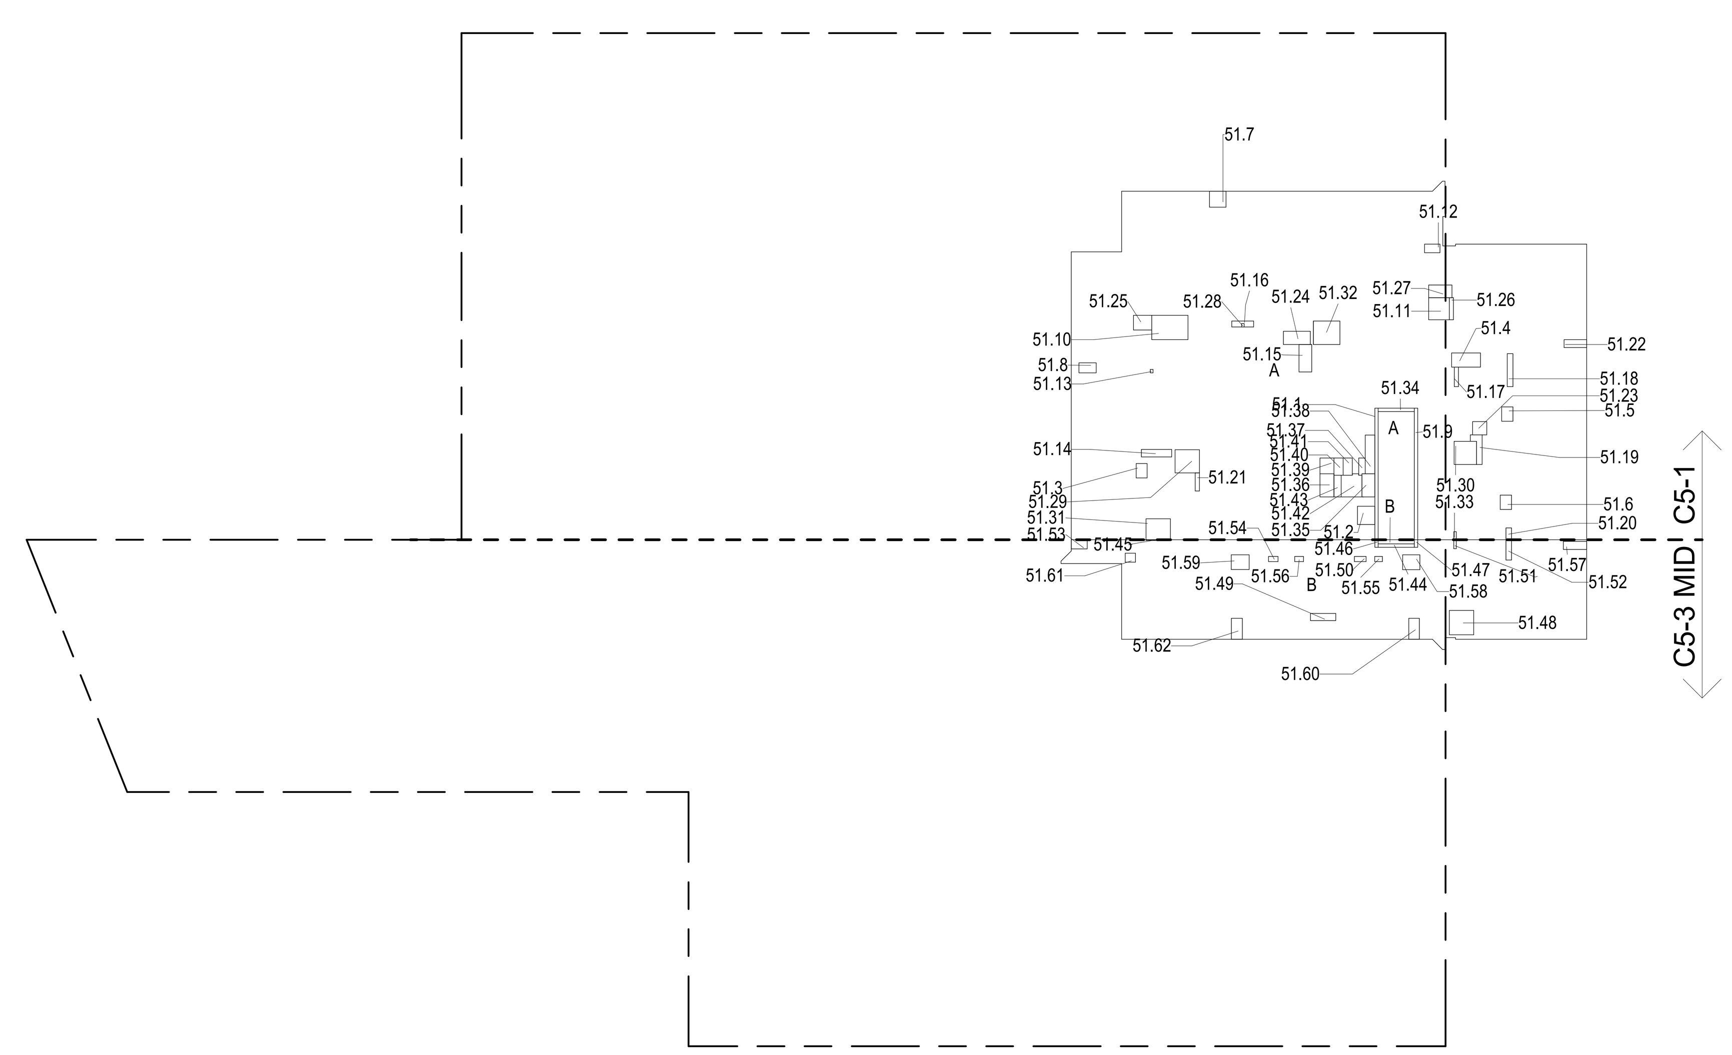

51ST FLOOR (MFD:81ST FLOOR) GROSS FLOOR AREA PLAN AND DEDUCTIONS (3)
3/64" = 1'-0"

ZONING AND DEDUCT LEGEND

DEDUCTIONS
M - MECHANICAL ROOM / RISER
E - ELECTRICAL SHAFT / RISER
P - PLUMBING RISER
BG - BELOW GRADE
O - OPENING TO BELOW
L - LOADING BAYS
ST - 44" RESI STAIR SHAFT (INCLUDING 8" PERIMETER)
G - GAP FROM ADJACENT BUILDING
DEVELOPMENT LOT LINE

* WHERE APPLICABLE, DOCUMENTED AND CALCULATED AREAS HAVE BEEN ROUNDED TO ITS NEXT SIGNIFICANT DIGIT.

** LENGTH AND WIDTH DIMENSIONS FOR COMPLEX SHAPES HAVE BEEN SIMPLIFIED TO ILLUSTRATE ONLY LARGEST OVERALL DIMENSION RESPECTIVELY. AREA DOCUMENTED IS THE EXACT AREA OF THE COMPLEX SHAPE

*** ELECTRICAL DEDUCTIONS ARE ONLY FOR ELECTRICAL RISERS. AND CLOSETS. NO DEDUCTIONS TAKEN FOR TELEPHONE CLOSETS

KEY PLAN:

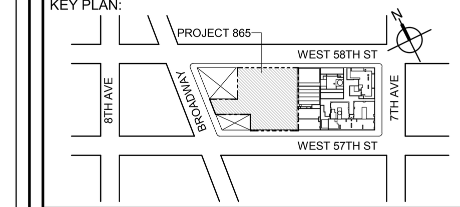

PROJECT NORTH | TRUE NORTH

DEVELOPER:
EXTELL DEVELOPMENT COMPANY
805 THIRD AVENUE, 7TH FLOOR
New York, NY 10022 USA
TEL: 212 712 6000 FAX: 212 712 6100

DESIGN ARCHITECT: Base Building Shell & Core
ADRIAN SMITH + GORDON GILL ARCHITECTURE
111 WEST MONROE STREET SUITE 2300
CHICAGO IL 60603
TEL: 312 920 1888 FAX: 312 920 1775

ARCHITECT OF RECORD: Base Building Shell & Core
AAI ARCHITECTS, P.C.
401 Wellington St. W., 3rd Floor
Toronto, ON M5V 1E7 Canada
TEL: 416 967 1500 FAX: 416 967 7150

STRUCTURAL ENGINEERS:
WSP CANTOR SEINUK
228 EAST 45th Street
New York, NY 10017 USA
TEL: 212 687 9888 FAX: 646 487 5501

MEP ENGINEERS:
AKF GROUP
1501 Broadway
New York, NY 10036 USA
TEL: 212 354 5656 FAX: 212 354 5668

GEOTECHNICAL ENGINEERS:
Langan Engineering & Environmental Services
21 Penn Plaza - 360 West 31st Street, 8th Floor
New York, NY 10001-2727
TEL: 212 479 5400 FAX: 212 479 5444

CODE CONSULTANTS:
Construction Consulting Associates
100 Church Street
New York, NY 10007
TEL: 212 385 1818 FAX: 212 385 1911

CURTAINWALL CONSULTANT:
AJLP Consulting
40 Worth Street, Suite 826
New York, NY 10013
TEL: 212 757 5659 FAX: 646 219 8508

LANDMARK/PRESERVATION CONSULTANT:
Higgins Quasebarth & Partners LLC
11 Hanover Square, 16th Floor
New York, NY 1005
TEL: 212 274 9468 FAX: 646 274 9380

LANDMARK/PRESERVATION CONSULTANT:
Jan Hird Pokorny Associates, Inc.
39 West 37th Street, 12A
New York, NY 10018
TEL: 212 759 6462 FAX: 212 759 6540

No.	DESCRIPTION:	DATE:
1	D.O.B. SUBMISSION	05 DEC 14
2	D.O.B. SUBMISSION	18 FEB 15
	D.O.B. SUBMISSION	27 APR 14
	D.O.B. AMENDMENT 2	21 SEP 15

0 10' - 8" 21' - 4" 42' - 8"

DOB SUBMISSION

Discrepancies must be reported immediately to the Architect before proceeding. Only figured dimensions are to be used. Contractors must check all dimensions on site. This drawing is protected by copyright.

ALL DIMENSIONS ARE SHOWN IN IMPERIAL.

CONSULTANT:
AAI ARCHITECTS, P.C.

PROJECT:
217 WEST 57TH STREET
NEW YORK, NY

DRAWING TITLE:
ZONING FLOOR AREA PLAN AND DEDUCTIONS
49TH, 50TH, 51ST FLOOR

SEAL & SIGNATURE:
REGISTERED ARCHITECT WIEPKE DAVID JANSEN No. 028881 STATE OF NEW YORK

DATE:	05 DEC 14
PROJECT No:	1216-00
DRAWN: Author	REV: 2
CHK: Checker	
SCALE: 3/64" = 1'-0"	
DWG No:	**Z-025.01**
DOB PAGE No:	26 of 569

DOB EMPLOYEE STAMP: | DOB B-SCAN:

CD PROGRESS ISSUE 1

FILE NAME: C:\Revit Local Files\AAI_TWR-ZONING-CD_pedlarim.rvt
PLOT DATE: 9/22/2015 6:09:35 PM

36" x 48" Arch E -SHEET SIZE

52ND FLOOR AREA CALCULATIONS				
ZONE C5-1				
USE	No.	*GFA	*DEDUCTIONS	*ZFA (SF)
RESIDENTIAL		6,643	426	6,217
TOTAL		6,643	426	6,217

52ND FLOOR AREA CALCULATIONS				
ZONE C5-3 MID				
USE	No.	*GFA	*DEDUCTIONS	*ZFA (SF)
RESIDENTIAL		1,873	106	1,767
TOTAL		1,873	106	1,767

52ND FLOOR AREA CALCULATIONS			
ZONE C5-1 AND C5-3 MID			
USE	*GFA	*DEDUCTIONS	*ZFA (SF)
RESIDENTIAL	8,516	532	7,984
TOTAL	8,516	532	7,984

52ND FLOOR DEDUCTIONS					
ZONE C5-1					
USE	TYPE	No.	LENGTH	WIDTH	AREA (SF)
RESIDENTIAL	ST	52.1	0' - 8"	26' - 1"	17.4
RESIDENTIAL	M	52.2	3' - 5"	3' - 8"	12.5
RESIDENTIAL	M	52.3	2' - 2"	2' - 10"	6.2
RESIDENTIAL	M	52.4	2' - 10"	5' - 9"	16.1
RESIDENTIAL	M	52.5	2' - 3"	2' - 10"	6.4
RESIDENTIAL	M	52.6	2' - 3"	2' - 10"	6.3
RESIDENTIAL	M	52.7	3' - 2"	3' - 3"	10.3
RESIDENTIAL	M	52.8	2' - 0"	3' - 5"	6.8
RESIDENTIAL	ST	52.9	0' - 8"	26' - 1"	17.4
RESIDENTIAL	M	52.10	4' - 10"	7' - 2"	34.6
RESIDENTIAL	M	52.11	4' - 1"	4' - 5"	17.9
RESIDENTIAL	M	52.12	1' - 9"	3' - 1"	5.2
RESIDENTIAL	M	52.13	0' - 7"	0' - 8"	0.4
RESIDENTIAL	P	52.14	1' - 6"	6' - 0"	9.0
RESIDENTIAL	P	52.15	2' - 6"	5' - 5"	13.6
RESIDENTIAL	P	52.16	0' - 11"	5' - 3"	4.7
RESIDENTIAL	P	52.17	0' - 10"	3' - 10"	3.2
RESIDENTIAL	P	52.18	1' - 1"	6' - 7"	7.2
RESIDENTIAL	P	52.19	1' - 2"	7' - 1"	8.1
RESIDENTIAL	P	52.20	1' - 1"	2' - 4"	2.6
RESIDENTIAL	P	52.21	0' - 10"	3' - 7"	3.1
RESIDENTIAL	M	52.22	1' - 7"	4' - 6"	7.1
RESIDENTIAL	M	52.23	2' - 8"	2' - 10"	7.3
RESIDENTIAL	M	52.24	2' - 8"	5' - 4"	14.0
RESIDENTIAL	M	52.25	2' - 11"	3' - 8"	10.6
RESIDENTIAL	P	52.26	0' - 10"	4' - 5"	3.7
RESIDENTIAL	M	52.27	2' - 6"	4' - 8"	11.7
RESIDENTIAL	M	52.28	0' - 6"	0' - 8"	0.3
RESIDENTIAL	M	52.29	4' - 7"	4' - 10"	22.2
RESIDENTIAL	M	52.30	4' - 5"	4' - 7"	20.2
RESIDENTIAL	M	52.31	4' - 2"	4' - 10"	20.0
RESIDENTIAL	M	52.32	4' - 8"	5' - 3"	24.4
RESIDENTIAL	P	52.33	0' - 6"	1' - 7"	0.8
RESIDENTIAL	ST	52.34	0' - 8"	7' - 2"	4.8
RESIDENTIAL	E	52.35	2' - 7"	4' - 7"	11.6
SUBTOTAL					

52ND FLOOR DEDUCTIONS					
ZONE C5-1					
USE	TYPE	No.	LENGTH	WIDTH	AREA (SF)
RESIDENTIAL	P	52.36	2' - 9"	4' - 7"	12.6
RESIDENTIAL	M	52.37	1' - 2"	3' - 6"	4.1
RESIDENTIAL	P	52.38	1' - 11"	7' - 8"	14.7
RESIDENTIAL	M	52.39	2' - 9"	3' - 1"	8.5
RESIDENTIAL	P	52.40	1' - 10"	3' - 5"	6.3
RESIDENTIAL	M	52.41	1' - 10"	3' - 5"	6.2
RESIDENTIAL	E	52.42	1' - 5"	4' - 3"	6.1
SUBTOTAL					426.4

52ND FLOOR DEDUCTIONS					
ZONE C5-3 MID					
USE	TYPE	No.	LENGTH	WIDTH	AREA (SF)
RESIDENTIAL	ST	52.43	0' - 8"	7' - 2"	4.8
RESIDENTIAL	M	52.44	0' - 2"	4' - 10"	0.7
RESIDENTIAL	ST	52.45	0' - 8"	1' - 6"	1.0
RESIDENTIAL	ST	52.46	0' - 8"	1' - 6"	1.0
RESIDENTIAL	M	52.47	4' - 10"	4' - 10"	23.4
RESIDENTIAL	P	52.48	1' - 5"	5' - 0"	7.1
RESIDENTIAL	P	52.49	1' - 0"	2' - 4"	2.3
RESIDENTIAL	P	52.50	0' - 6"	1' - 10"	0.9
RESIDENTIAL	P	52.51	1' - 1"	4' - 0"	4.4
RESIDENTIAL	M	52.52	1' - 10"	3' - 2"	5.8
RESIDENTIAL	P	52.53	1' - 0"	1' - 11"	1.9
RESIDENTIAL	P	52.54	1' - 0"	1' - 6"	1.5
RESIDENTIAL	P	52.55	1' - 0"	1' - 9"	1.8
RESIDENTIAL	M	52.56	1' - 7"	4' - 8"	7.3
RESIDENTIAL	M	52.57	3' - 0"	3' - 5"	10.1
RESIDENTIAL	M	52.58	2' - 11"	3' - 7"	10.4
RESIDENTIAL	M	52.59	2' - 1"	4' - 2"	8.7
RESIDENTIAL	M	52.60	1' - 10"	2' - 0"	3.7
RESIDENTIAL	M	52.61	2' - 2"	4' - 2"	9.0
SUBTOTAL					105.7

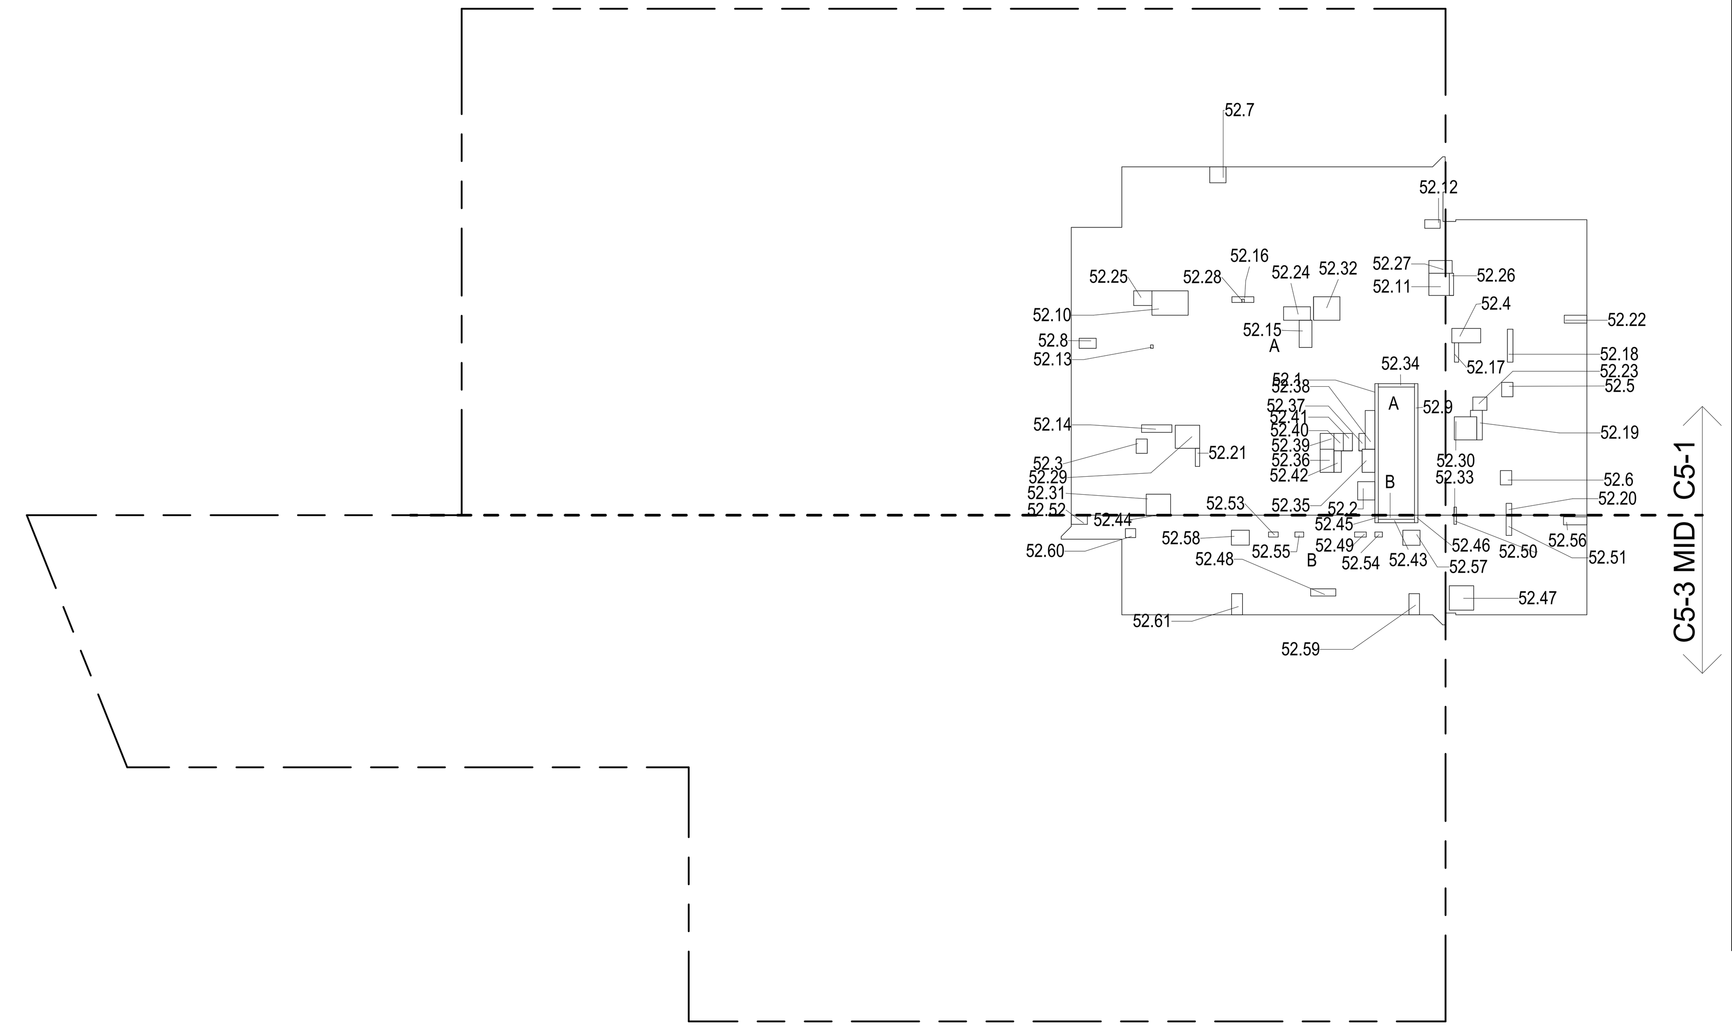

52ND FLOOR (MFD:82ND FLOOR) GROSS FLOOR AREA PLAN AND DEDUCTIONS
3/64" = 1'-0" (1)

53RD FLOOR AREA CALCULATIONS				
ZONE C5-1				
USE	No.	*GFA	*DEDUCTIONS	*ZFA (SF)
RESIDENTIAL		6,643	426	6,217
TOTAL		6,643	426	6,217

53RD FLOOR AREA CALCULATIONS				
ZONE C5-3 MID				
USE	No.	*GFA	*DEDUCTIONS	*ZFA (SF)
RESIDENTIAL		1,873	106	1,767
TOTAL		1,873	106	1,767

53RD FLOOR AREA CALCULATIONS			
ZONE C5-1 AND C5-3 MID			
USE	*GFA	*DEDUCTIONS	*ZFA (SF)
RESIDENTIAL	8,516	532	7,984
TOTAL	8,516	532	7,984

53RD FLOOR DEDUCTIONS					
ZONE C5-1					
USE	TYPE	No.	LENGTH	WIDTH	AREA (SF)
RESIDENTIAL	ST	53.1	0' - 8"	26' - 1"	17.4
RESIDENTIAL	M	53.2	3' - 5"	3' - 8"	12.5
RESIDENTIAL	M	53.3	2' - 2"	2' - 10"	6.2
RESIDENTIAL	M	53.4	2' - 10"	5' - 9"	16.1
RESIDENTIAL	M	53.5	2' - 3"	2' - 10"	6.4
RESIDENTIAL	M	53.6	2' - 3"	2' - 10"	6.3
RESIDENTIAL	M	53.7	3' - 2"	3' - 3"	10.3
RESIDENTIAL	M	53.8	2' - 0"	3' - 5"	6.8
RESIDENTIAL	ST	53.9	0' - 8"	26' - 1"	17.4
RESIDENTIAL	M	53.10	4' - 10"	7' - 2"	34.6
RESIDENTIAL	M	53.11	4' - 1"	4' - 5"	17.9
RESIDENTIAL	M	53.12	1' - 9"	3' - 1"	5.2
RESIDENTIAL	M	53.13	0' - 7"	0' - 8"	0.4
RESIDENTIAL	P	53.14	1' - 6"	6' - 0"	9.0
RESIDENTIAL	P	53.15	2' - 6"	5' - 5"	13.6
RESIDENTIAL	P	53.16	0' - 11"	5' - 3"	4.7
RESIDENTIAL	P	53.17	0' - 10"	3' - 10"	3.2
RESIDENTIAL	P	53.18	1' - 1"	6' - 7"	7.2
RESIDENTIAL	P	53.19	1' - 2"	7' - 1"	8.1
RESIDENTIAL	P	53.20	1' - 1"	2' - 4"	2.6
RESIDENTIAL	P	53.21	0' - 10"	3' - 7"	3.1
RESIDENTIAL	M	53.22	1' - 7"	4' - 6"	7.1
RESIDENTIAL	M	53.23	2' - 8"	2' - 10"	7.3
RESIDENTIAL	M	53.24	2' - 8"	5' - 4"	14.0
RESIDENTIAL	M	53.25	2' - 11"	3' - 8"	10.6
RESIDENTIAL	P	53.26	0' - 10"	4' - 5"	3.7
RESIDENTIAL	M	53.27	2' - 6"	4' - 8"	11.7
RESIDENTIAL	M	53.28	0' - 6"	0' - 8"	0.3
RESIDENTIAL	M	53.29	4' - 7"	4' - 10"	22.2
RESIDENTIAL	M	53.30	4' - 5"	4' - 7"	20.2
RESIDENTIAL	M	53.31	4' - 2"	4' - 10"	20.0
RESIDENTIAL	M	53.32	4' - 8"	5' - 3"	24.4
RESIDENTIAL	P	53.33	0' - 6"	1' - 7"	0.8
RESIDENTIAL	ST	53.34	0' - 8"	7' - 2"	4.8
RESIDENTIAL	E	53.35	2' - 7"	4' - 7"	11.6
SUBTOTAL					

53RD FLOOR DEDUCTIONS					
ZONE C5-1					
USE	TYPE	No.	LENGTH	WIDTH	AREA (SF)
RESIDENTIAL	P	53.36	2' - 9"	4' - 7"	12.6
RESIDENTIAL	M	53.37	1' - 2"	3' - 6"	4.1
RESIDENTIAL	P	53.38	1' - 11"	7' - 8"	14.7
RESIDENTIAL	M	53.39	2' - 9"	3' - 1"	8.5
RESIDENTIAL	P	53.40	1' - 10"	3' - 5"	6.3
RESIDENTIAL	M	53.41	1' - 10"	3' - 5"	6.2
RESIDENTIAL	E	53.42	1' - 5"	4' - 3"	6.1
SUBTOTAL					426.4

53RD FLOOR DEDUCTIONS					
ZONE C5-3 MID					
USE	TYPE	No.	LENGTH	WIDTH	AREA (SF)
RESIDENTIAL	ST	53.43	0' - 8"	7' - 2"	4.8
RESIDENTIAL	M	53.44	0' - 2"	4' - 10"	0.7
RESIDENTIAL	ST	53.45	0' - 8"	1' - 6"	1.0
RESIDENTIAL	ST	53.46	0' - 8"	1' - 6"	1.0
RESIDENTIAL	M	53.47	4' - 10"	4' - 10"	23.4
RESIDENTIAL	P	53.48	1' - 5"	5' - 0"	7.1
RESIDENTIAL	P	53.49	1' - 0"	2' - 4"	2.3
RESIDENTIAL	P	53.50	0' - 6"	1' - 10"	0.9
RESIDENTIAL	P	53.51	1' - 1"	4' - 0"	4.4
RESIDENTIAL	M	53.52	1' - 10"	3' - 2"	5.8
RESIDENTIAL	P	53.53	1' - 0"	1' - 11"	1.9
RESIDENTIAL	P	53.54	1' - 0"	1' - 6"	1.5
RESIDENTIAL	P	53.55	1' - 0"	1' - 9"	1.8
RESIDENTIAL	M	53.56	1' - 7"	4' - 8"	7.3
RESIDENTIAL	M	53.57	3' - 0"	3' - 5"	10.1
RESIDENTIAL	M	53.58	2' - 11"	3' - 7"	10.4
RESIDENTIAL	M	53.59	2' - 1"	4' - 2"	8.7
RESIDENTIAL	M	53.60	1' - 10"	2' - 0"	3.7
RESIDENTIAL	M	53.61	2' - 2"	4' - 2"	9.0
SUBTOTAL					105.7

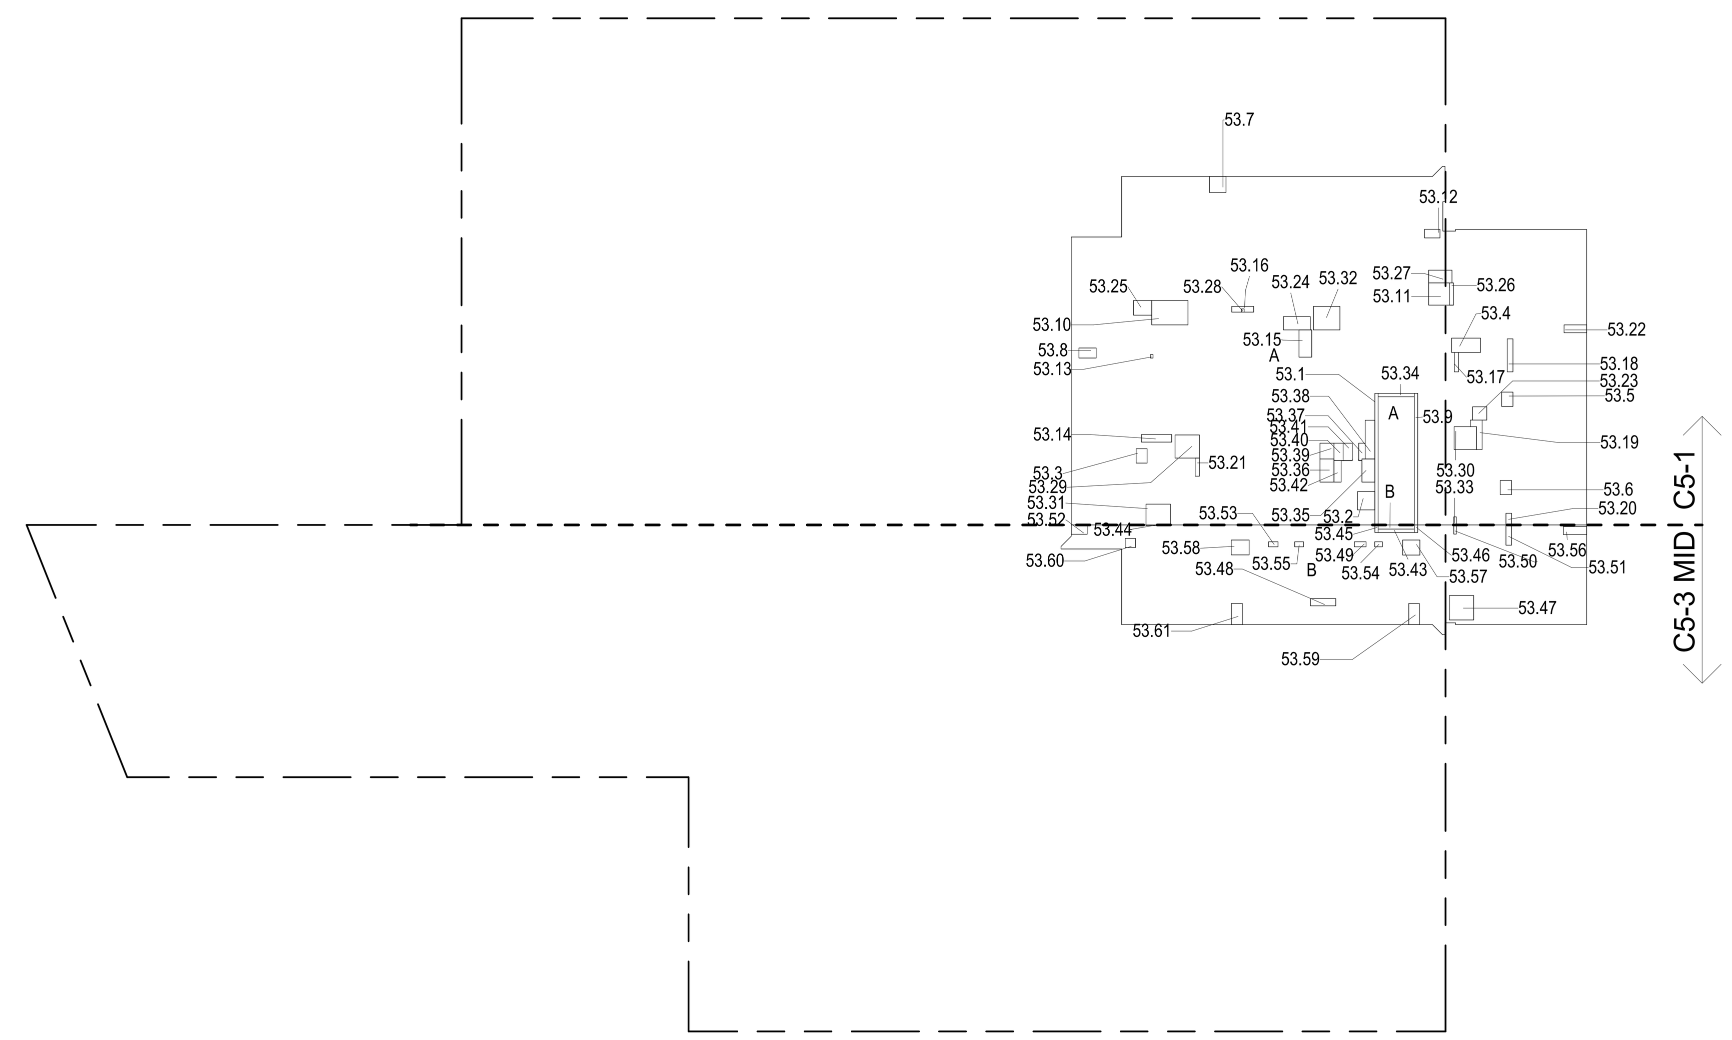

53RD FLOOR (MFD:83RD FLOOR) GROSS FLOOR AREA PLAN AND DEDUCTIONS
3/64" = 1'-0" (2)

54TH FLOOR AREA CALCULATIONS				
ZONE C5-1				
USE	No.	*GFA	*DEDUCTIONS	*ZFA (SF)
RESIDENTIAL		6,643	444	6,199
TOTAL		6,643	444	6,199

54TH FLOOR AREA CALCULATIONS				
ZONE C5-3 MID				
USE	No.	*GFA	*DEDUCTIONS	*ZFA (SF)
RESIDENTIAL		1,873	106	1,767
TOTAL		1,873	106	1,767

54TH FLOOR AREA CALCULATIONS			
ZONE C5-1 AND C5-3 MID			
USE	*GFA	*DEDUCTIONS	*ZFA (SF)
RESIDENTIAL	8,516	550	7,966
TOTAL	8,516	550	7,966

54TH FLOOR DEDUCTIONS					
ZONE C5-1					
USE	TYPE	No.	LENGTH	WIDTH	AREA (SF)
RESIDENTIAL	ST	54.1	0' - 8"	26' - 1"	17.4
RESIDENTIAL	M	54.2	3' - 5"	3' - 8"	12.5
RESIDENTIAL	M	54.3	2' - 2"	2' - 10"	6.2
RESIDENTIAL	M	54.4	2' - 10"	5' - 9"	16.1
RESIDENTIAL	M	54.5	2' - 3"	2' - 10"	6.4
RESIDENTIAL	M	54.6	2' - 3"	2' - 10"	6.3
RESIDENTIAL	M	54.7	3' - 2"	3' - 3"	10.3
RESIDENTIAL	M	54.8	2' - 0"	3' - 5"	6.8
RESIDENTIAL	ST	54.9	0' - 8"	26' - 1"	17.4
RESIDENTIAL	M	54.10	4' - 10"	7' - 2"	34.6
RESIDENTIAL	M	54.11	4' - 1"	4' - 5"	17.9
RESIDENTIAL	M	54.12	1' - 9"	3' - 1"	5.2
RESIDENTIAL	M	54.13	0' - 7"	0' - 8"	0.4
RESIDENTIAL	P	54.14	1' - 6"	6' - 0"	9.0
RESIDENTIAL	P	54.15	2' - 6"	5' - 5"	13.6
RESIDENTIAL	P	54.16	0' - 11"	5' - 3"	4.7
RESIDENTIAL	P	54.17	0' - 10"	3' - 10"	3.2
RESIDENTIAL	P	54.18	1' - 1"	6' - 7"	7.2
RESIDENTIAL	P	54.19	1' - 2"	7' - 1"	8.1
RESIDENTIAL	P	54.20	1' - 1"	2' - 4"	2.6
RESIDENTIAL	P	54.21	0' - 10"	3' - 7"	3.1
RESIDENTIAL	M	54.22	1' - 7"	4' - 6"	7.1
RESIDENTIAL	M	54.23	2' - 8"	2' - 10"	7.3
RESIDENTIAL	M	54.24	2' - 8"	5' - 4"	14.0
RESIDENTIAL	M	54.25	2' - 11"	3' - 8"	10.6
RESIDENTIAL	P	54.26	0' - 10"	4' - 5"	3.7
RESIDENTIAL	M	54.27	2' - 6"	4' - 8"	11.7
RESIDENTIAL	M	54.28	0' - 6"	0' - 8"	0.3
RESIDENTIAL	M	54.29	4' - 7"	4' - 10"	22.2
RESIDENTIAL	M	54.30	4' - 5"	4' - 7"	20.2
RESIDENTIAL	M	54.31	4' - 2"	4' - 10"	20.0
RESIDENTIAL	M	54.32	4' - 8"	5' - 3"	24.4
RESIDENTIAL	P	54.33	0' - 6"	1' - 7"	0.8
RESIDENTIAL	ST	54.34	0' - 8"	7' - 2"	4.8
RESIDENTIAL	E	54.35	2' - 7"	4' - 7"	11.6
SUBTOTAL					

54TH FLOOR DEDUCTIONS					
ZONE C5-1					
USE	TYPE	No.	LENGTH	WIDTH	AREA (SF)
RESIDENTIAL	P	54.36	2' - 9"	4' - 7"	12.6
RESIDENTIAL	M	54.37	1' - 2"	3' - 6"	4.1
RESIDENTIAL	P	54.38	1' - 11"	7' - 8"	14.7
RESIDENTIAL	M	54.39	2' - 9"	3' - 1"	8.5
RESIDENTIAL	P	54.40	1' - 10"	3' - 5"	6.3
RESIDENTIAL	M	54.41	1' - 10"	3' - 5"	6.2
RESIDENTIAL	E	54.42	3' - 5"	5' - 4"	18.0
RESIDENTIAL	E	54.43	1' - 5"	4' - 3"	6.1
SUBTOTAL					444.4

54TH FLOOR DEDUCTIONS					
ZONE C5-3 MID					
USE	TYPE	No.	LENGTH	WIDTH	AREA (SF)
RESIDENTIAL	ST	54.44	0' - 8"	7' - 2"	4.8
RESIDENTIAL	M	54.45	0' - 2"	4' - 10"	0.7
RESIDENTIAL	ST	54.46	0' - 8"	1' - 6"	1.0
RESIDENTIAL	ST	54.47	0' - 8"	1' - 6"	1.0
RESIDENTIAL	M	54.48	4' - 10"	4' - 10"	23.4
RESIDENTIAL	P	54.49	1' - 5"	5' - 0"	7.1
RESIDENTIAL	P	54.50	1' - 0"	2' - 4"	2.3
RESIDENTIAL	P	54.51	0' - 6"	1' - 10"	0.9
RESIDENTIAL	P	54.52	1' - 1"	4' - 0"	4.4
RESIDENTIAL	M	54.53	1' - 10"	3' - 2"	5.8
RESIDENTIAL	P	54.54	1' - 0"	1' - 11"	1.9
RESIDENTIAL	P	54.55	1' - 0"	1' - 6"	1.5
RESIDENTIAL	P	54.56	1' - 0"	1' - 9"	1.8
RESIDENTIAL	M	54.57	1' - 7"	4' - 8"	7.3
RESIDENTIAL	M	54.58	3' - 0"	3' - 5"	10.1
RESIDENTIAL	M	54.59	2' - 11"	3' - 7"	10.4
RESIDENTIAL	M	54.60	2' - 1"	4' - 2"	8.7
RESIDENTIAL	M	54.61	1' - 10"	2' - 0"	3.7
RESIDENTIAL	M	54.62	2' - 2"	4' - 2"	9.0
SUBTOTAL					105.7

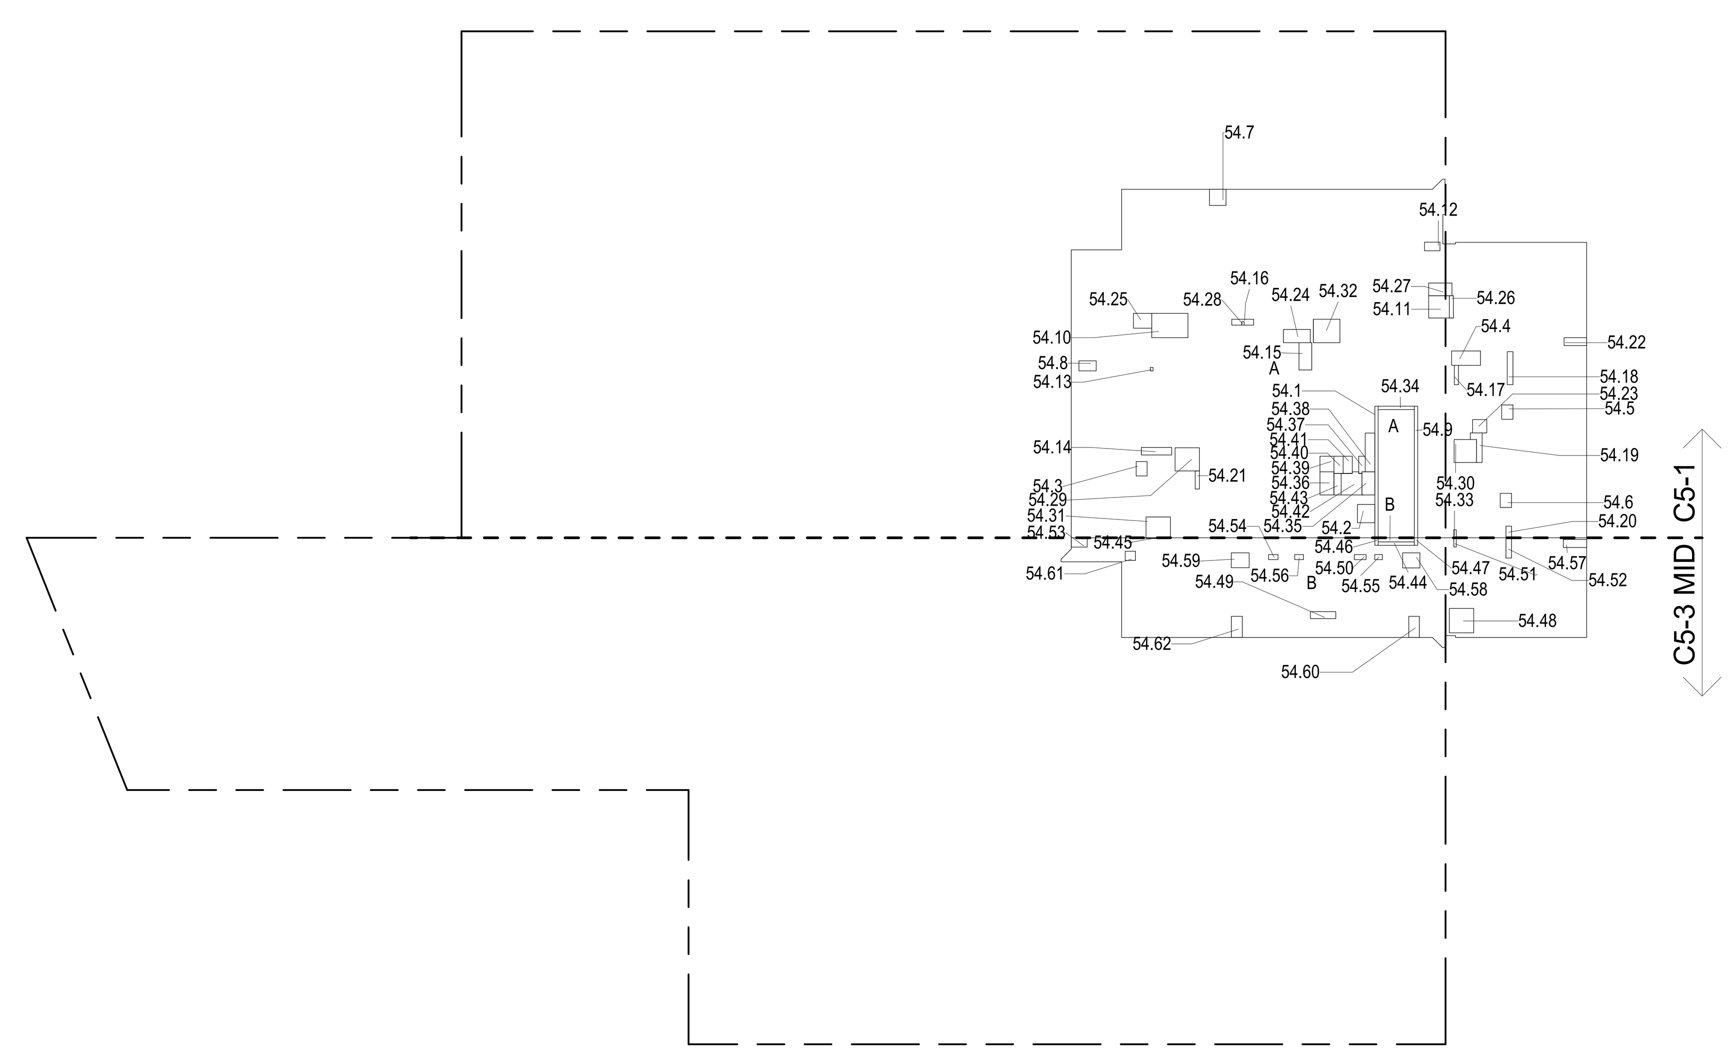

54TH FLOOR (MFD:84TH FLOOR) GROSS FLOOR AREA PLAN AND DEDUCTIONS
3/64" = 1'-0" (3)

ZONING AND DEDUCT LEGEND

- DEDUCTIONS
- M - MECHANICAL ROOM / RISER
- E - ELECTRICAL SHAFT / RISER
- P - PLUMBING RISER
- BG - BELOW GRADE
- O - OPENING TO BELOW
- L - LOADING BAYS
- ST - 44" RESI STAIR SHAFT (INCLUDING 8" PERIMETER)
- G - GAP FROM ADJACENT BUILDING
- DEVELOPMENT LOT LINE

* WHERE APPLICABLE, DOCUMENTED AND CALCULATED AREAS HAVE BEEN ROUNDED TO ITS NEXT SIGNIFICANT DIGIT.

** LENGTH AND WIDTH DIMENSIONS FOR COMPLEX SHAPES HAVE BEEN SIMPLIFIED TO ILLUSTRATE ONLY LARGEST OVERALL DIMENSION RESPECTIVELY. AREA DOCUMENTED IS THE EXACT AREA OF THE COMPLEX SHAPE

*** ELECTRICAL DEDUCTIONS ARE ONLY FOR ELECTRICAL RISERS. AND CLOSETS. NO DEDUCTIONS TAKEN FOR TELEPHONE CLOSETS

DEPT OF BLDGS 121328205 Job Number

ES184571019 Scan Code

KEY PLAN:

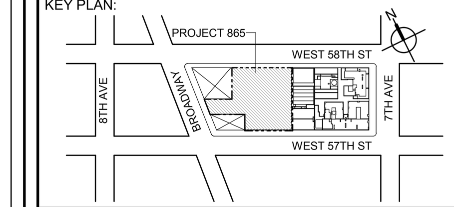

PROJECT NORTH

TRUE NORTH

DEVELOPER:
EXTELL DEVELOPMENT COMPANY
805 THIRD AVENUE, 7TH FLOOR
New York, NY 10022 USA
TEL: 212 712 6000 FAX: 212 712 6100

DESIGN ARCHITECT: Base Building Shell & Core
ADRIAN SMITH + GORDON GILL ARCHITECTURE
111 WEST MONROE STREET SUITE 2300
CHICAGO IL 60603
TEL: 312 920 1888 FAX: 312 920 1775

ARCHITECT OF RECORD: Base Building Shell & Core
AAI ARCHITECTS, P.C.
401 Wellington St. W., 3rd Floor
Toronto, ON M5V 1E7 Canada
TEL: 416 967 1500 FAX: 416 967 7150

STRUCTURAL ENGINEERS:
WSP CANTOR SEINUK
228 EAST 45th Street
New York, NY 10017 USA
TEL: 212 687 9888 FAX: 646 487 5501

MEP ENGINEERS:
AKF GROUP
1501 Broadway
New York, NY 10036 USA
TEL: 212 354 5656 FAX: 212 354 5668

GEOTECHNICAL ENGINEERS:
Langan Engineering & Environmental Services
21 Penn Plaza - 360 West 31st Street, 8th Floor
New York, NY 10001-2727
TEL: 212 479 5400 FAX: 212 479 5444

CODE CONSULTANTS:
Construction Consulting Associates
100 Church Street
New York, NY 10007
TEL: 212 385 1818 FAX: 212 385 1911

CURTAINWALL CONSULTANT:
AJLP Consulting
40 Worth Street, Suite 826
New York, NY 10013
TEL: 212 757 5659 FAX: 646 219 8508

LANDMARK/PRESERVATION CONSULTANT:
Higgins Quasebarth & Partners LLC
11 Hanover Square, 16th Floor
New York, NY 1005
TEL: 212 274 9468 FAX: 646 274 9380

LANDMARK/PRESERVATION CONSULTANT:
Jan Hird Pokorny Associates, Inc.
39 West 37th Street, 12A
New York, NY 10018
TEL: 212 759 6462 FAX: 212 759 6540

No.	DESCRIPTION:	DATE:
1	D.O.B. SUBMISSION	05 DEC 14
2	D.O.B. SUBMISSION	18 FEB 15
	D.O.B. SUBMISSION	27 APR 14
	D.O.B. AMENDMENT 2	21 SEP 15

0 10' - 8" 21' - 4" 42' - 8"

DOB SUBMISSION

Discrepancies must be reported immediately to the Architect before proceeding. Only figured dimensions are to be used. Contractors must check all dimensions on site. This drawing is protected by copyright.

ALL DIMENSIONS ARE SHOWN IN IMPERIAL.

CONSULTANT:

AAI ARCHITECTS, P.C.

PROJECT:

217 WEST 57TH STREET
NEW YORK, NY

DRAWING TITLE:

ZONING FLOOR AREA PLAN AND DEDUCTIONS
52ND, 53RD, 54TH FLOOR

SEAL & SIGNATURE:
REGISTERED ARCHITECT WIEPKE DAVID JANSEN No. 028881 STATE OF NEW YORK

DATE:	05 DEC 14
PROJECT No:	1216-00
DRAWN: Author	REV: 2
CHK: Checker	
SCALE: 3/64" = 1'-0"	
DWG No:	**Z-026.01**
DOB PAGE No:	27 of 569

DOB EMPLOYEE STAMP:

DOB B-SCAN:

CD PROGRESS ISSUE 1

FILE NAME: C:\Revit Local Files\AAI_TWR-ZONING-CD_jpediarim.rvt
PLOT DATE: 9/22/2015 6:09:54 PM

55TH FLOOR AREA CALCULATIONS				
ZONE C5-1				
USE	No.	*GFA	*DEDUCTIONS	*ZFA (SF)
RESIDENTIAL		6,643	426	6,217
TOTAL		6,643	426	6,217

55TH FLOOR AREA CALCULATIONS				
ZONE C5-3 MID				
USE	No.	*GFA	*DEDUCTIONS	*ZFA (SF)
RESIDENTIAL		1,873	106	1,767
TOTAL		1,873	106	1,767

55TH FLOOR AREA CALCULATIONS			
ZONE C5-1 AND C5-3 MID			
USE	*GFA	*DEDUCTIONS	*ZFA (SF)
RESIDENTIAL	8,516	532	7,984
TOTAL	8,516	532	7,984

55TH FLOOR DEDUCTIONS					
ZONE C5-1					
USE	TYPE	No.	LENGTH	WIDTH	AREA (SF)
RESIDENTIAL	ST	55.1	0' - 8"	26' - 1"	17.4
RESIDENTIAL	M	55.2	3' - 5"	3' - 8"	12.5
RESIDENTIAL	M	55.3	2' - 2"	2' - 10"	6.2
RESIDENTIAL	M	55.4	2' - 10"	5' - 9"	16.1
RESIDENTIAL	M	55.5	2' - 3"	2' - 10"	6.4
RESIDENTIAL	M	55.6	2' - 3"	2' - 10"	6.3
RESIDENTIAL	M	55.7	3' - 2"	3' - 3"	10.3
RESIDENTIAL	M	55.8	2' - 0"	3' - 5"	6.8
RESIDENTIAL	ST	55.9	0' - 8"	26' - 1"	17.4
RESIDENTIAL	M	55.10	4' - 10"	7' - 2"	34.6
RESIDENTIAL	M	55.11	4' - 1"	4' - 5"	17.9
RESIDENTIAL	M	55.12	1' - 9"	3' - 1"	5.2
RESIDENTIAL	M	55.13	0' - 7"	0' - 8"	0.4
RESIDENTIAL	P	55.14	1' - 6"	6' - 0"	9.0
RESIDENTIAL	P	55.15	2' - 6"	5' - 5"	13.6
RESIDENTIAL	P	55.16	0' - 11"	5' - 3"	4.7
RESIDENTIAL	P	55.17	0' - 10"	3' - 10"	3.2
RESIDENTIAL	P	55.18	1' - 1"	6' - 7"	7.2
RESIDENTIAL	P	55.19	1' - 2"	7' - 1"	8.1
RESIDENTIAL	P	55.20	1' - 1"	2' - 4"	2.6
RESIDENTIAL	P	55.21	0' - 10"	3' - 7"	3.1
RESIDENTIAL	M	55.22	1' - 7"	4' - 6"	7.1
RESIDENTIAL	M	55.23	2' - 8"	2' - 10"	7.3
RESIDENTIAL	M	55.24	2' - 8"	5' - 4"	14.0
RESIDENTIAL	M	55.25	2' - 11"	3' - 8"	10.6
RESIDENTIAL	P	55.26	0' - 10"	4' - 5"	3.7
RESIDENTIAL	M	55.27	2' - 6"	4' - 8"	11.7
RESIDENTIAL	M	55.28	0' - 6"	0' - 8"	0.3
RESIDENTIAL	M	55.29	4' - 7"	4' - 10"	22.2
RESIDENTIAL	M	55.30	4' - 5"	4' - 7"	20.2
RESIDENTIAL	M	55.31	4' - 2"	4' - 10"	20.0
RESIDENTIAL	M	55.32	4' - 8"	5' - 3"	24.4
RESIDENTIAL	P	55.33	0' - 6"	1' - 7"	0.8
RESIDENTIAL	ST	55.34	0' - 8"	7' - 2"	4.8
RESIDENTIAL	E	55.35	2' - 7"	4' - 7"	11.6
SUBTOTAL					

55TH FLOOR DEDUCTIONS					
ZONE C5-1					
USE	TYPE	No.	LENGTH	WIDTH	AREA (SF)
RESIDENTIAL	P	55.36	2' - 9"	4' - 7"	12.6
RESIDENTIAL	M	55.37	1' - 2"	3' - 6"	4.1
RESIDENTIAL	P	55.38	1' - 11"	7' - 8"	14.7
RESIDENTIAL	M	55.39	2' - 9"	3' - 1"	8.5
RESIDENTIAL	P	55.40	1' - 10"	3' - 5"	6.3
RESIDENTIAL	M	55.41	1' - 10"	3' - 5"	6.2
RESIDENTIAL	E	55.42	1' - 5"	4' - 3"	6.1
SUBTOTAL					426.4

55TH FLOOR DEDUCTIONS					
ZONE C5-3 MID					
USE	TYPE	No.	LENGTH	WIDTH	AREA (SF)
RESIDENTIAL	ST	55.43	0' - 8"	7' - 2"	4.8
RESIDENTIAL	M	55.44	0' - 2"	4' - 10"	0.7
RESIDENTIAL	ST	55.45	0' - 8"	1' - 6"	1.0
RESIDENTIAL	ST	55.46	0' - 8"	1' - 6"	1.0
RESIDENTIAL	M	55.47	4' - 10"	4' - 10"	23.4
RESIDENTIAL	P	55.48	1' - 5"	5' - 0"	7.1
RESIDENTIAL	P	55.49	1' - 0"	2' - 4"	2.3
RESIDENTIAL	P	55.50	0' - 6"	1' - 10"	0.9
RESIDENTIAL	P	55.51	1' - 1"	4' - 0"	4.4
RESIDENTIAL	M	55.52	1' - 10"	3' - 2"	5.8
RESIDENTIAL	P	55.53	1' - 0"	1' - 11"	1.9
RESIDENTIAL	P	55.54	1' - 0"	1' - 6"	1.5
RESIDENTIAL	P	55.55	1' - 0"	1' - 9"	1.8
RESIDENTIAL	M	55.56	1' - 7"	4' - 8"	7.3
RESIDENTIAL	M	55.57	3' - 0"	3' - 5"	10.1
RESIDENTIAL	M	55.58	2' - 11"	3' - 7"	10.4
RESIDENTIAL	M	55.59	2' - 1"	4' - 2"	8.7
RESIDENTIAL	M	55.60	1' - 10"	2' - 0"	3.7
RESIDENTIAL	M	55.61	2' - 2"	4' - 2"	9.0
SUBTOTAL					105.7

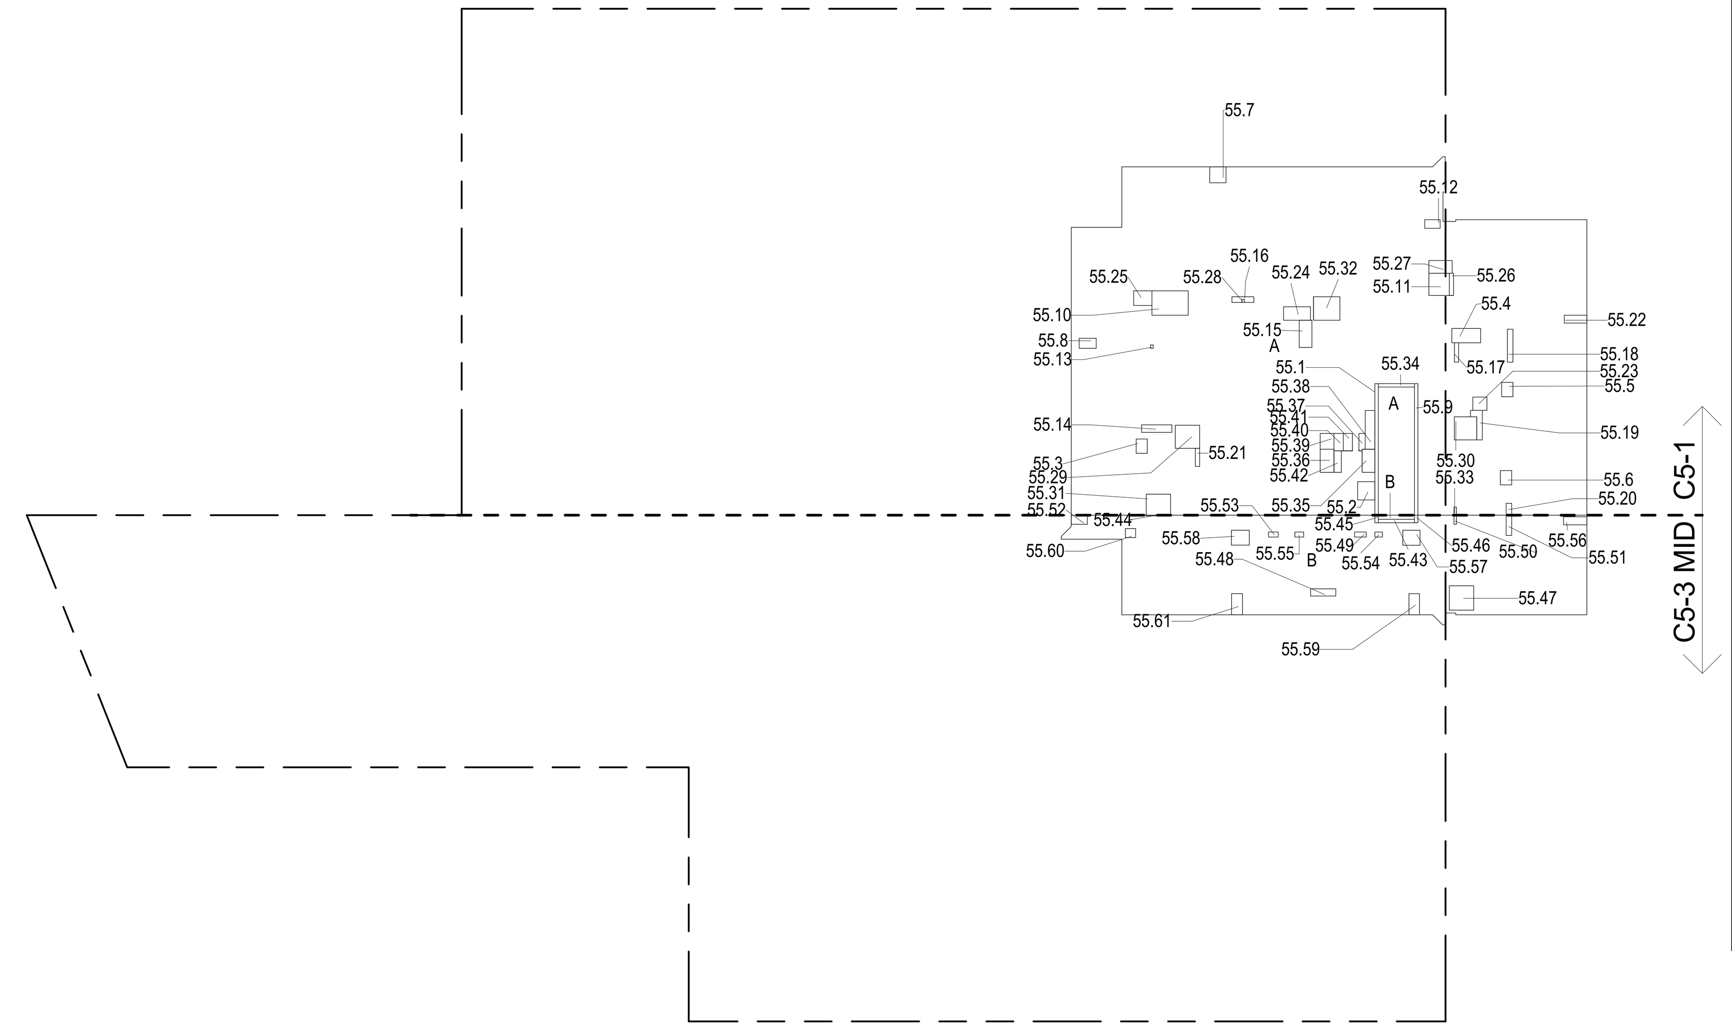

55TH FLOOR (MFD:85TH FLOOR) GROSS FLOOR AREA PLAN AND DEDUCTIONS (1)
3/64" = 1'-0"

56TH FLOOR AREA CALCULATIONS				
ZONE C5-1				
USE	No.	*GFA	*DEDUCTIONS	*ZFA (SF)
RESIDENTIAL		6,643	426	6,217
TOTAL		6,643	426	6,217

56TH FLOOR AREA CALCULATIONS				
ZONE C5-3 MID				
USE	No.	*GFA	*DEDUCTIONS	*ZFA (SF)
RESIDENTIAL		1,873	106	1,767
TOTAL		1,873	106	1,767

56TH FLOOR AREA CALCULATIONS			
ZONE C5-1 AND C5-3 MID			
USE	*GFA	*DEDUCTIONS	*ZFA (SF)
RESIDENTIAL	8,516	532	7,984
TOTAL	8,516	532	7,984

56TH FLOOR DEDUCTIONS					
ZONE C5-1					
USE	TYPE	No.	LENGTH	WIDTH	AREA (SF)
RESIDENTIAL	ST	56.1	0' - 8"	26' - 1"	17.4
RESIDENTIAL	M	56.2	3' - 5"	3' - 8"	12.5
RESIDENTIAL	M	56.3	2' - 2"	2' - 10"	6.2
RESIDENTIAL	M	56.4	2' - 10"	5' - 9"	16.1
RESIDENTIAL	M	56.5	2' - 3"	2' - 10"	6.4
RESIDENTIAL	M	56.6	2' - 3"	2' - 10"	6.3
RESIDENTIAL	M	56.7	3' - 2"	3' - 3"	10.3
RESIDENTIAL	M	56.8	2' - 0"	3' - 5"	6.8
RESIDENTIAL	ST	56.9	0' - 8"	26' - 1"	17.4
RESIDENTIAL	M	56.10	4' - 10"	7' - 2"	34.6
RESIDENTIAL	M	56.11	4' - 1"	4' - 5"	17.9
RESIDENTIAL	M	56.12	1' - 9"	3' - 1"	5.2
RESIDENTIAL	M	56.13	0' - 7"	0' - 8"	0.4
RESIDENTIAL	P	56.14	1' - 6"	6' - 0"	9.0
RESIDENTIAL	P	56.15	2' - 6"	5' - 5"	13.6
RESIDENTIAL	P	56.16	0' - 11"	5' - 3"	4.7
RESIDENTIAL	P	56.17	0' - 10"	3' - 10"	3.2
RESIDENTIAL	P	56.18	1' - 1"	6' - 7"	7.2
RESIDENTIAL	P	56.19	1' - 2"	7' - 1"	8.1
RESIDENTIAL	P	56.20	1' - 1"	2' - 4"	2.6
RESIDENTIAL	P	56.21	0' - 10"	3' - 7"	3.1
RESIDENTIAL	M	56.22	1' - 7"	4' - 6"	7.1
RESIDENTIAL	M	56.23	2' - 8"	2' - 10"	7.3
RESIDENTIAL	M	56.24	2' - 8"	5' - 4"	14.0
RESIDENTIAL	M	56.25	2' - 11"	3' - 8"	10.6
RESIDENTIAL	P	56.26	0' - 10"	4' - 5"	3.7
RESIDENTIAL	M	56.27	2' - 6"	4' - 8"	11.7
RESIDENTIAL	M	56.28	0' - 6"	0' - 8"	0.3
RESIDENTIAL	M	56.29	4' - 7"	4' - 10"	22.2
RESIDENTIAL	M	56.30	4' - 5"	4' - 7"	20.2
RESIDENTIAL	M	56.31	4' - 2"	4' - 10"	20.0
RESIDENTIAL	M	56.32	4' - 8"	5' - 3"	24.4
RESIDENTIAL	P	56.33	0' - 6"	1' - 7"	0.8
RESIDENTIAL	ST	56.34	0' - 8"	7' - 2"	4.8
RESIDENTIAL	E	56.35	2' - 7"	4' - 7"	11.6
SUBTOTAL					

56TH FLOOR DEDUCTIONS					
ZONE C5-1					
USE	TYPE	No.	LENGTH	WIDTH	AREA (SF)
RESIDENTIAL	P	56.36	2' - 9"	4' - 7"	12.6
RESIDENTIAL	M	56.37	1' - 2"	3' - 6"	4.1
RESIDENTIAL	P	56.38	1' - 11"	7' - 8"	14.7
RESIDENTIAL	M	56.39	2' - 9"	3' - 1"	8.5
RESIDENTIAL	P	56.40	1' - 10"	3' - 5"	6.3
RESIDENTIAL	M	56.41	1' - 10"	3' - 5"	6.2
RESIDENTIAL	E	56.42	1' - 5"	4' - 3"	6.1
SUBTOTAL					426.4

56TH FLOOR DEDUCTIONS					
ZONE C5-3 MID					
USE	TYPE	No.	LENGTH	WIDTH	AREA (SF)
RESIDENTIAL	ST	56.43	0' - 8"	7' - 2"	4.8
RESIDENTIAL	M	56.44	0' - 2"	4' - 10"	0.7
RESIDENTIAL	ST	56.45	0' - 8"	1' - 6"	1.0
RESIDENTIAL	ST	56.46	0' - 8"	1' - 6"	1.0
RESIDENTIAL	M	56.47	4' - 10"	4' - 10"	23.4
RESIDENTIAL	P	56.48	1' - 5"	5' - 0"	7.1
RESIDENTIAL	P	56.49	1' - 0"	2' - 4"	2.3
RESIDENTIAL	P	56.50	0' - 6"	1' - 10"	0.9
RESIDENTIAL	P	56.51	1' - 1"	4' - 0"	4.4
RESIDENTIAL	M	56.52	1' - 10"	3' - 2"	5.8
RESIDENTIAL	P	56.53	1' - 0"	1' - 11"	1.9
RESIDENTIAL	P	56.54	1' - 0"	1' - 6"	1.5
RESIDENTIAL	P	56.55	1' - 0"	1' - 9"	1.8
RESIDENTIAL	M	56.56	1' - 7"	4' - 8"	7.3
RESIDENTIAL	M	56.57	3' - 0"	3' - 5"	10.1
RESIDENTIAL	M	56.58	2' - 11"	3' - 7"	10.4
RESIDENTIAL	M	56.59	2' - 1"	4' - 2"	8.7
RESIDENTIAL	M	56.60	1' - 10"	2' - 0"	3.7
RESIDENTIAL	M	56.61	2' - 2"	4' - 2"	9.0
SUBTOTAL					105.7

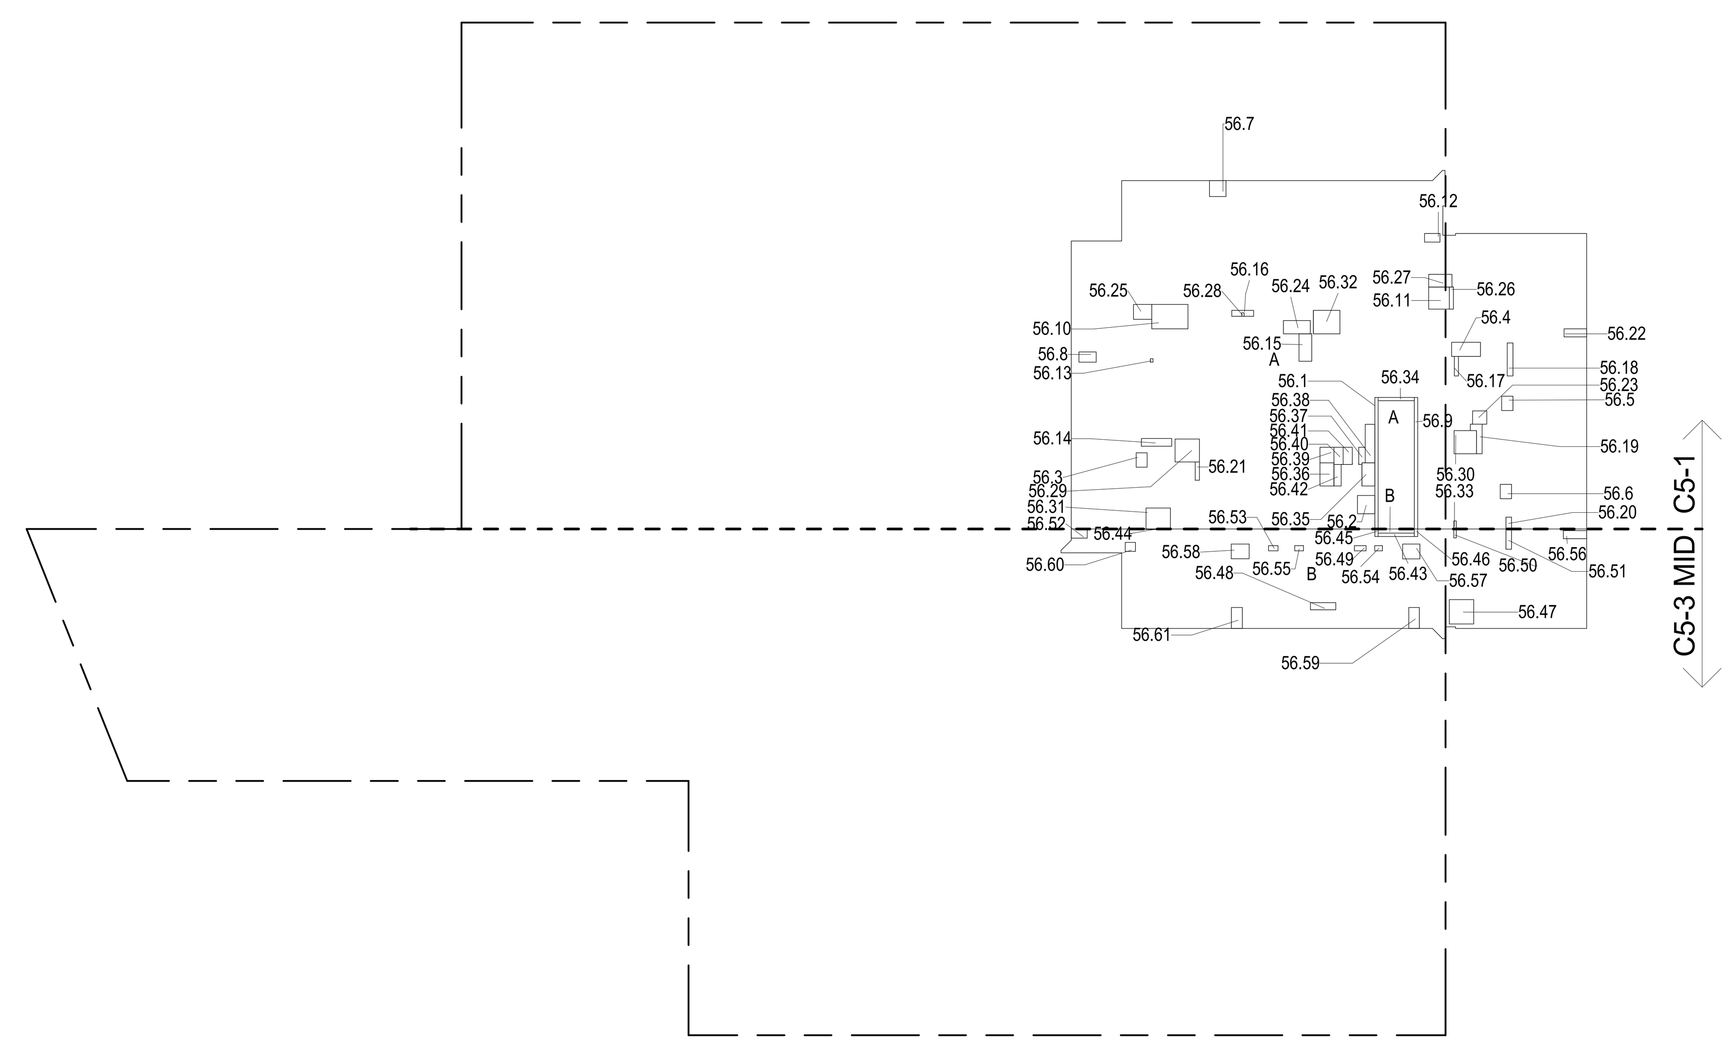

56TH FLOOR (MFD:86TH FLOOR) GROSS FLOOR AREA PLAN AND DEDUCTIONS (2)
3/64" = 1'-0"

57TH FLOOR AREA CALCULATIONS				
ZONE C5-1				
USE	No.	*GFA	*DEDUCTIONS	*ZFA (SF)
RESIDENTIAL		6,643	444	6,199
TOTAL		6,643	444	6,199

57TH FLOOR AREA CALCULATIONS				
ZONE C5-3 MID				
USE	No.	*GFA	*DEDUCTIONS	*ZFA (SF)
RESIDENTIAL		1,873	106	1,767
TOTAL		1,873	106	1,767

57TH FLOOR AREA CALCULATIONS			
ZONE C5-1 AND C5-3 MID			
USE	*GFA	*DEDUCTIONS	*ZFA (SF)
RESIDENTIAL	8,516	550	7,966
TOTAL	8,516	550	7,966

57TH FLOOR DEDUCTIONS					
ZONE C5-1					
USE	TYPE	No.	LENGTH	WIDTH	AREA (SF)
RESIDENTIAL	ST	57.1	0' - 8"	26' - 1"	17.4
RESIDENTIAL	M	57.2	3' - 5"	3' - 8"	12.5
RESIDENTIAL	M	57.3	2' - 2"	2' - 10"	6.2
RESIDENTIAL	M	57.4	2' - 10"	5' - 9"	16.1
RESIDENTIAL	M	57.5	2' - 3"	2' - 10"	6.4
RESIDENTIAL	M	57.6	2' - 3"	2' - 10"	6.3
RESIDENTIAL	M	57.7	3' - 2"	3' - 3"	10.3
RESIDENTIAL	M	57.8	2' - 0"	3' - 5"	6.8
RESIDENTIAL	ST	57.9	0' - 8"	26' - 1"	17.4
RESIDENTIAL	M	57.10	4' - 10"	7' - 2"	34.6
RESIDENTIAL	M	57.11	4' - 1"	4' - 5"	17.9
RESIDENTIAL	M	57.12	1' - 9"	3' - 1"	5.2
RESIDENTIAL	M	57.13	0' - 7"	0' - 8"	0.4
RESIDENTIAL	P	57.14	1' - 6"	6' - 0"	9.0
RESIDENTIAL	P	57.15	2' - 6"	5' - 5"	13.6
RESIDENTIAL	P	57.16	0' - 11"	5' - 3"	4.7
RESIDENTIAL	P	57.17	0' - 10"	3' - 10"	3.2
RESIDENTIAL	P	57.18	1' - 1"	6' - 7"	7.2
RESIDENTIAL	P	57.19	1' - 2"	7' - 1"	8.1
RESIDENTIAL	P	57.20	1' - 1"	2' - 4"	2.6
RESIDENTIAL	P	57.21	0' - 10"	3' - 7"	3.1
RESIDENTIAL	M	57.22	1' - 7"	4' - 6"	7.1
RESIDENTIAL	M	57.23	2' - 8"	2' - 10"	7.3
RESIDENTIAL	M	57.24	2' - 8"	5' - 4"	14.0
RESIDENTIAL	M	57.25	2' - 11"	3' - 8"	10.6
RESIDENTIAL	P	57.26	0' - 10"	4' - 5"	3.7
RESIDENTIAL	M	57.27	2' - 6"	4' - 8"	11.7
RESIDENTIAL	M	57.28	0' - 6"	0' - 8"	0.3
RESIDENTIAL	M	57.29	4' - 7"	4' - 10"	22.2
RESIDENTIAL	M	57.30	4' - 5"	4' - 7"	20.2
RESIDENTIAL	M	57.31	4' - 2"	4' - 10"	20.0
RESIDENTIAL	M	57.32	4' - 8"	5' - 3"	24.4
RESIDENTIAL	P	57.33	0' - 6"	1' - 7"	0.8
RESIDENTIAL	ST	57.34	0' - 8"	7' - 2"	4.8
RESIDENTIAL	E	57.35	2' - 7"	4' - 7"	11.6
SUBTOTAL					

57TH FLOOR DEDUCTIONS					
ZONE C5-1					
USE	TYPE	No.	LENGTH	WIDTH	AREA (SF)
RESIDENTIAL	P	57.36	2' - 9"	4' - 7"	12.6
RESIDENTIAL	M	57.37	1' - 2"	3' - 6"	4.1
RESIDENTIAL	P	57.38	1' - 11"	7' - 8"	14.7
RESIDENTIAL	M	57.39	2' - 9"	3' - 1"	8.5
RESIDENTIAL	P	57.40	1' - 10"	3' - 5"	6.3
RESIDENTIAL	M	57.41	1' - 10"	3' - 5"	6.2
RESIDENTIAL	E	57.42	3' - 5"	5' - 4"	18.0
RESIDENTIAL	E	57.43	1' - 5"	4' - 3"	6.1
SUBTOTAL					444.4

57TH FLOOR DEDUCTIONS					
ZONE C5-3 MID					
USE	TYPE	No.	LENGTH	WIDTH	AREA (SF)
RESIDENTIAL	ST	57.44	0' - 8"	7' - 2"	4.8
RESIDENTIAL	M	57.45	0' - 2"	4' - 10"	0.7
RESIDENTIAL	ST	57.46	0' - 8"	1' - 6"	1.0
RESIDENTIAL	ST	57.47	0' - 8"	1' - 6"	1.0
RESIDENTIAL	M	57.48	4' - 10"	4' - 10"	23.4
RESIDENTIAL	P	57.49	1' - 5"	5' - 0"	7.1
RESIDENTIAL	P	57.50	1' - 0"	2' - 4"	2.3
RESIDENTIAL	P	57.51	0' - 6"	1' - 10"	0.9
RESIDENTIAL	P	57.52	1' - 1"	4' - 0"	4.4
RESIDENTIAL	M	57.53	1' - 10"	3' - 2"	5.8
RESIDENTIAL	P	57.54	1' - 0"	1' - 11"	1.9
RESIDENTIAL	P	57.55	1' - 0"	1' - 6"	1.5
RESIDENTIAL	P	57.56	1' - 0"	1' - 9"	1.8
RESIDENTIAL	M	57.57	1' - 7"	4' - 8"	7.3
RESIDENTIAL	M	57.58	3' - 0"	3' - 5"	10.1
RESIDENTIAL	M	57.59	2' - 11"	3' - 7"	10.4
RESIDENTIAL	M	57.60	2' - 1"	4' - 2"	8.7
RESIDENTIAL	M	57.61	1' - 10"	2' - 0"	3.7
RESIDENTIAL	M	57.62	2' - 2"	4' - 2"	9.0
SUBTOTAL					105.7

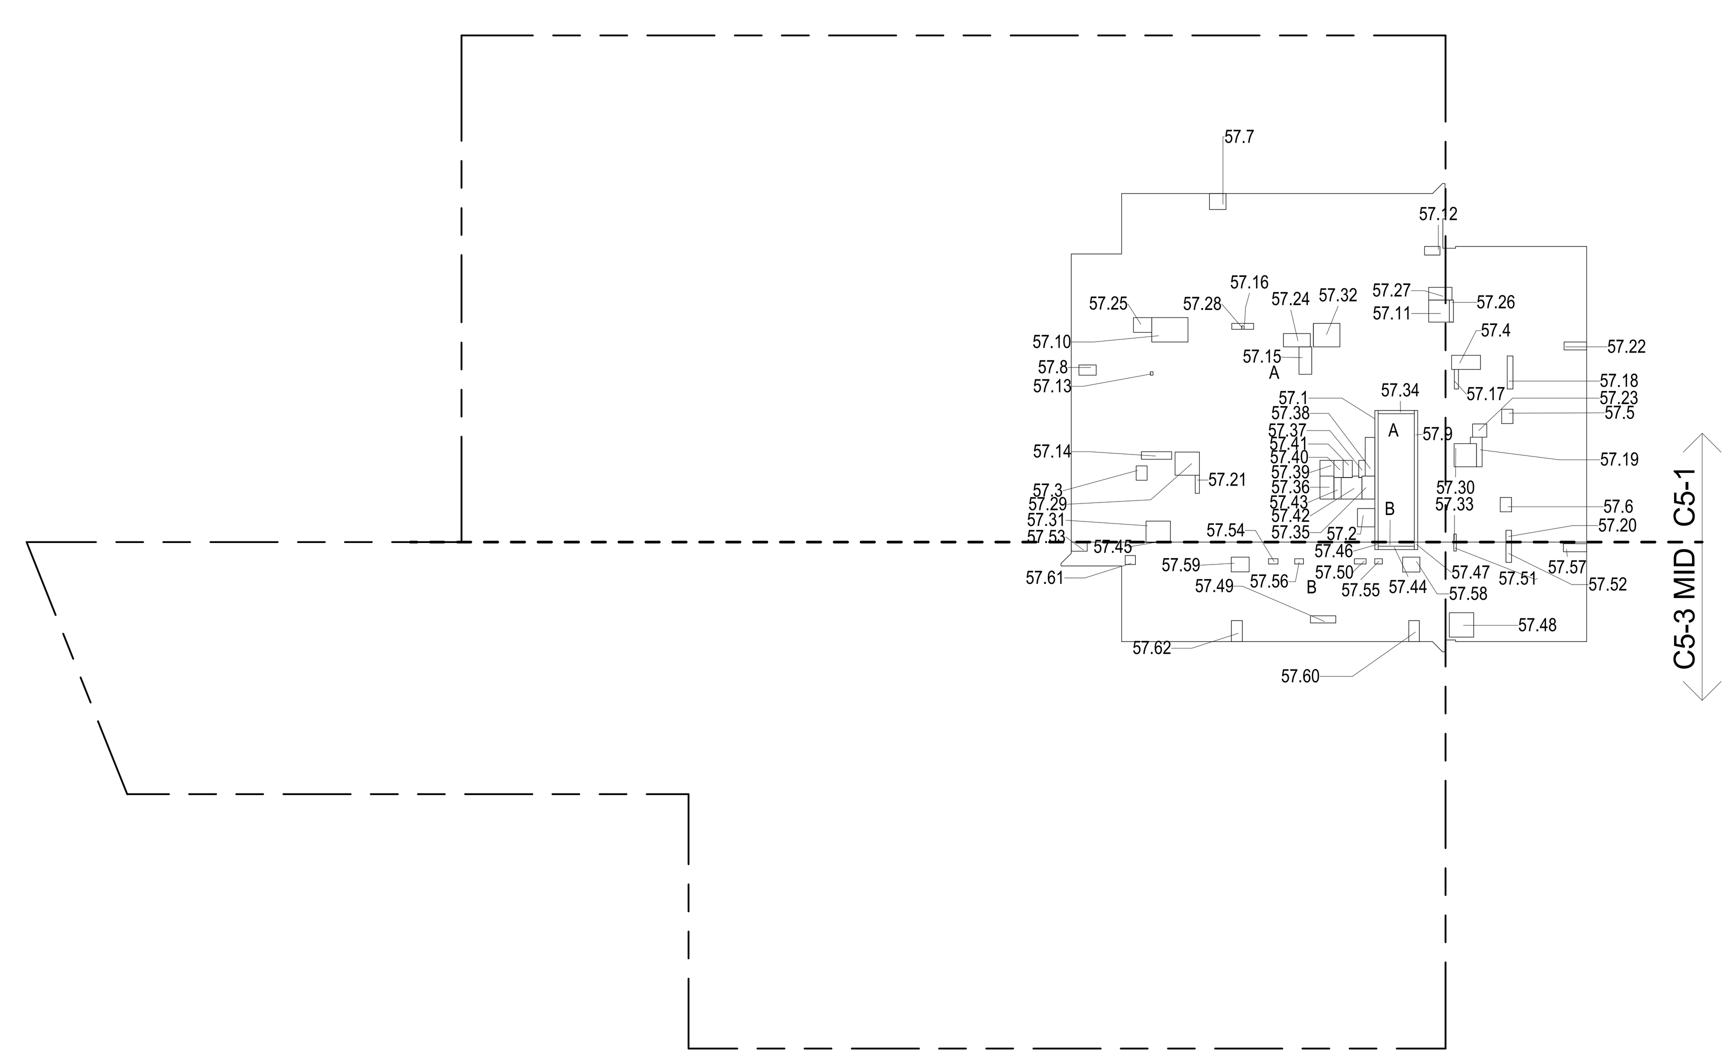

57TH FLOOR (MFD:87TH FLOOR) GROSS FLOOR AREA PLAN AND DEDUCTIONS (3)
3/64" = 1'-0"

ZONING AND DEDUCT LEGEND

- DEDUCTIONS
- M - MECHANICAL ROOM / RISER
- E - ELECTRICAL SHAFT / RISER
- P - PLUMBING RISER
- BG - BELOW GRADE
- O - OPENING TO BELOW
- L - LOADING BAYS
- ST - 44" RESI STAIR SHAFT (INCLUDING 8" PERIMETER)
- G - GAP FROM ADJACENT BUILDING
- DEVELOPMENT LOT LINE

* WHERE APPLICABLE, DOCUMENTED AND CALCULATED AREAS HAVE BEEN ROUNDED TO ITS NEXT SIGNIFICANT DIGIT.

** LENGTH AND WIDTH DIMENSIONS FOR COMPLEX SHAPES HAVE BEEN SIMPLIFIED TO ILLUSTRATE ONLY LARGEST OVERALL DIMENSION RESPECTIVELY. AREA DOCUMENTED IS THE EXACT AREA OF THE COMPLEX SHAPE

*** ELECTRICAL DEDUCTIONS ARE ONLY FOR ELECTRICAL RISERS. AND CLOSETS. NO DEDUCTIONS TAKEN FOR TELEPHONE CLOSETS

CD PROGRESS ISSUE 1

DEPT OF BLDGS 121328205 Job Number
ES329389478 Scan Code

KEY PLAN:

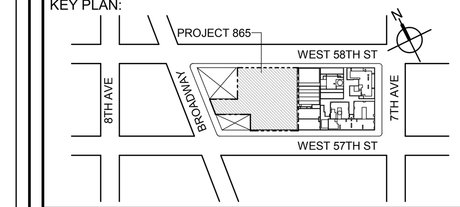

PROJECT NORTH
TRUE NORTH

DEVELOPER:
EXTELL DEVELOPMENT COMPANY
805 THIRD AVENUE, 7TH FLOOR
New York, NY 10022 USA
TEL: 212 712 6000 FAX: 212 712 6100

DESIGN ARCHITECT: Base Building Shell & Core
ADRIAN SMITH + GORDON GILL ARCHITECTURE
111 WEST MONROE STREET SUITE 2300
CHICAGO IL 60603
TEL: 312 920 1888 FAX: 312 920 1775

ARCHITECT OF RECORD: Base Building Shell & Core
AAI ARCHITECTS, P.C.
401 Wellington St. W., 3rd Floor
Toronto, ON M5V 1E7 Canada
TEL: 416 967 1500 FAX: 416 967 7150

STRUCTURAL ENGINEERS:
WSP CANTOR SEINUK
228 EAST 45th Street
New York, NY 10017 USA
TEL: 212 687 9888 FAX: 646 487 5501

MEP ENGINEERS:
AKF GROUP
1501 Broadway
New York, NY 10036 USA
TEL: 212 354 5656 FAX: 212 354 5668

GEOTECHNICAL ENGINEERS:
Langan Engineering & Environmental Services
21 Penn Plaza - 360 West 31st Street, 8th Floor
New York, NY 10001-2727
TEL: 212 479 5400 FAX: 212 479 5444

CODE CONSULTANTS:
Construction Consulting Associates
100 Church Street
New York, NY 10007
TEL: 212 385 1818 FAX: 212 385 1911

CURTAINWALL CONSULTANT:
AJLP Consulting
40 Worth Street. Suite 826
New York, NY 10013
TEL: 212 757 5659 FAX: 646 219 8508

LANDMARK/PRESERVATION CONSULTANT:
Higgins Quasebarth & Partners LLC
11 Hanover Square, 16th Floor
New York, NY 1005
TEL: 212 274 9468 FAX: 646 274 9380

LANDMARK/PRESERVATION CONSULTANT:
Jan Hird Pokorny Associates, Inc.
39 West 37th Street, 12A
New York, NY 10018
TEL: 212 759 6462 FAX: 212 759 6540

No.	DESCRIPTION:	DATE:
1	D.O.B. SUBMISSION	05 DEC 14
2	D.O.B. SUBMISSION	18 FEB 15
	D.O.B. SUBMISSION	27 APR 14
	D.O.B. AMENDMENT 2	21 SEP 15

0 10' - 8" 21' - 4" 42' - 8"

DOB SUBMISSION

Discrepancies must be reported immediately to the Architect before proceeding. Only figured dimensions are to be used. Contractors must check all dimensions on site. This drawing is protected by copyright.

ALL DIMENSIONS ARE SHOWN IN IMPERIAL.

CONSULTANT:
AAI ARCHITECTS, P.C.

PROJECT:
217 WEST 57TH STREET
NEW YORK, NY

DRAWING TITLE:
ZONING FLOOR AREA PLAN AND DEDUCTIONS
55TH, 56TH, 57TH FLOOR

SEAL & SIGNATURE:
REGISTERED ARCHITECT WIEPKE DAVID JANSEN No. 028881 STATE OF NEW YORK

DATE:	05 DEC 14
PROJECT No:	1216-00
DRAWN: Author	REV: 2
CHK: Checker	
SCALE: 3/64" = 1'-0"	
DWG No:	Z-027.01
DOB PAGE No:	28 of 569

DOB EMPLOYEE STAMP:
DOB B-SCAN:

36" x 48" Arch E -SHEET SIZE

FILE NAME: C:\Revit Local Files\AAI-TWR-ZONING-CD_jpeterm.rvt
PLOT DATE: 9/22/2015 6:18:12 PM

58TH FLOOR AREA CALCULATIONS ZONE C5-1				
USE	No.	*GFA	*DEDUCTIONS	* ZFA (SF)
RESIDENTIAL		6,643	426	6,217
TOTAL		6,643	426	6,217

58TH FLOOR AREA CALCULATIONS ZONE C5-3 MID				
USE	No.	*GFA	*DEDUCTIONS	* ZFA (SF)
RESIDENTIAL		1,873	106	1,767
TOTAL		1,873	106	1,767

58TH FLOOR AREA CALCULATIONS ZONE C5-1 AND C5-3 MID			
USE	*GFA	*DEDUCTIONS	* ZFA (SF)
RESIDENTIAL	8,516	532	7,984
TOTAL	8,516	532	7,984

58TH FLOOR DEDUCTIONS ZONE C5-1					
USE	TYPE	No.	LENGTH	WIDTH	AREA (SF)
RESIDENTIAL	ST	58.1	0' - 8"	26' - 1"	17.4
RESIDENTIAL	M	58.2	3' - 5"	3' - 8"	12.5
RESIDENTIAL	M	58.3	2' - 2"	2' - 10"	6.2
RESIDENTIAL	M	58.4	2' - 10"	5' - 9"	16.1
RESIDENTIAL	M	58.5	2' - 3"	2' - 10"	6.4
RESIDENTIAL	M	58.6	2' - 3"	2' - 10"	6.3
RESIDENTIAL	M	58.7	3' - 2"	3' - 3"	10.3
RESIDENTIAL	M	58.8	2' - 0"	3' - 5"	6.8
RESIDENTIAL	ST	58.9	0' - 8"	26' - 1"	17.4
RESIDENTIAL	M	58.10	4' - 10"	7' - 2"	34.6
RESIDENTIAL	M	58.11	4' - 1"	4' - 5"	17.9
RESIDENTIAL	M	58.12	1' - 9"	3' - 1"	5.2
RESIDENTIAL	M	58.13	0' - 7"	0' - 8"	0.4
RESIDENTIAL	P	58.14	1' - 6"	6' - 0"	9.0
RESIDENTIAL	P	58.15	2' - 6"	5' - 5"	13.6
RESIDENTIAL	P	58.16	0' - 11"	5' - 3"	4.7
RESIDENTIAL	P	58.17	0' - 10"	3' - 10"	3.2
RESIDENTIAL	P	58.18	1' - 1"	6' - 7"	7.2
RESIDENTIAL	P	58.19	1' - 2"	7' - 1"	8.1
RESIDENTIAL	P	58.20	1' - 1"	2' - 4"	2.6
RESIDENTIAL	P	58.21	0' - 10"	3' - 7"	3.1
RESIDENTIAL	M	58.22	1' - 7"	4' - 6"	7.1
RESIDENTIAL	M	58.23	2' - 8"	2' - 10"	7.3
RESIDENTIAL	M	58.24	2' - 8"	5' - 4"	14.0
RESIDENTIAL	M	58.25	2' - 11"	3' - 8"	10.6
RESIDENTIAL	P	58.26	0' - 10"	4' - 5"	3.7
RESIDENTIAL	M	58.27	2' - 6"	4' - 8"	11.7
RESIDENTIAL	M	58.28	0' - 6"	0' - 8"	0.3
RESIDENTIAL	M	58.29	4' - 7"	4' - 10"	22.2
RESIDENTIAL	M	58.30	4' - 5"	4' - 7"	20.2
RESIDENTIAL	M	58.31	4' - 2"	4' - 10"	20.0
RESIDENTIAL	M	58.32	4' - 8"	5' - 3"	24.4
RESIDENTIAL	P	58.33	0' - 6"	1' - 7"	0.8
RESIDENTIAL	ST	58.34	0' - 8"	7' - 2"	4.8
RESIDENTIAL	E	58.35	2' - 7"	4' - 7"	11.6
SUBTOTAL					

58TH FLOOR DEDUCTIONS ZONE C5-1					
USE	TYPE	No.	LENGTH	WIDTH	AREA (SF)
RESIDENTIAL	P	58.36	2' - 9"	4' - 7"	12.6
RESIDENTIAL	M	58.37	1' - 2"	3' - 6"	4.1
RESIDENTIAL	P	58.38	1' - 11"	7' - 8"	14.7
RESIDENTIAL	M	58.39	2' - 9"	3' - 1"	8.5
RESIDENTIAL	P	58.40	1' - 10"	3' - 5"	6.3
RESIDENTIAL	M	58.41	1' - 10"	3' - 5"	6.2
RESIDENTIAL	E	58.42	1' - 5"	4' - 3"	6.1
SUBTOTAL					426.4

58TH FLOOR DEDUCTIONS ZONE C5-3 MID					
USE	TYPE	No.	LENGTH	WIDTH	AREA (SF)
RESIDENTIAL	ST	58.43	0' - 8"	7' - 2"	4.8
RESIDENTIAL	M	58.44	0' - 2"	4' - 10"	0.7
RESIDENTIAL	ST	58.45	0' - 8"	1' - 6"	1.0
RESIDENTIAL	ST	58.46	0' - 8"	1' - 6"	1.0
RESIDENTIAL	M	58.47	4' - 10"	4' - 10"	23.4
RESIDENTIAL	P	58.48	1' - 5"	5' - 0"	7.1
RESIDENTIAL	P	58.49	1' - 0"	2' - 4"	2.3
RESIDENTIAL	P	58.50	0' - 6"	1' - 10"	0.9
RESIDENTIAL	P	58.51	1' - 1"	4' - 0"	4.4
RESIDENTIAL	M	58.52	1' - 10"	3' - 2"	5.8
RESIDENTIAL	P	58.53	1' - 0"	1' - 11"	1.9
RESIDENTIAL	P	58.54	1' - 0"	1' - 6"	1.5
RESIDENTIAL	P	58.55	1' - 0"	1' - 9"	1.8
RESIDENTIAL	M	58.56	1' - 7"	4' - 8"	7.3
RESIDENTIAL	M	58.57	3' - 0"	3' - 5"	10.1
RESIDENTIAL	M	58.58	2' - 11"	3' - 7"	10.4
RESIDENTIAL	M	58.59	2' - 1"	4' - 2"	8.7
RESIDENTIAL	M	58.60	1' - 10"	2' - 0"	3.7
RESIDENTIAL	M	58.61	2' - 2"	4' - 2"	9.0
SUBTOTAL					105.7

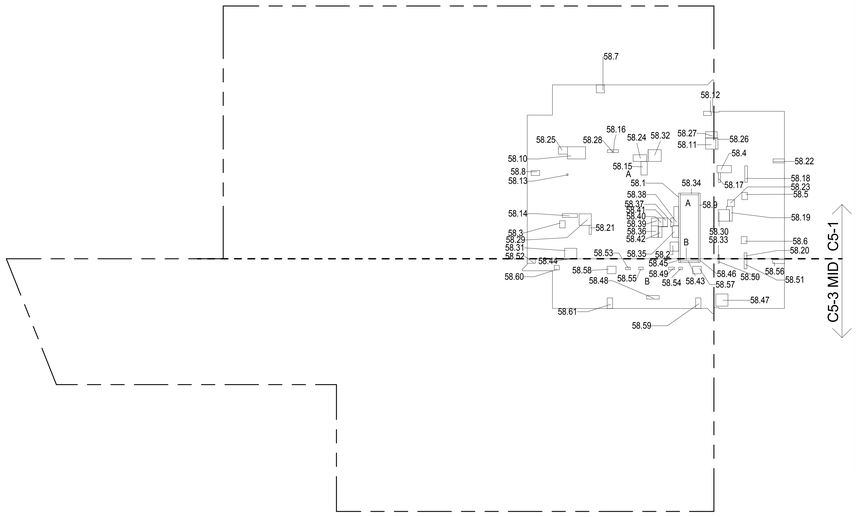

58TH FLOOR (MFD:88TH FLOOR) GROSS FLOOR AREA PLAN AND DEDUCTIONS 1
3/64" = 1'-0"

ZONING AND DEDUCT LEGEND

DEDUCTIONS

M - MECHANICAL ROOM / RISER
E - ELECTRICAL SHAFT / RISER
P - PLUMBING RISER
BG - BELOW GRADE
O - OPENING TO BELOW
L - LOADING BAYS
ST - 44" RESI STAIR SHAFT (INCLUDING 8" PERIMETER)
G - GAP FROM ADJACENT BUILDING

DEVELOPMENT LOT LINE

* WHERE APPLICABLE, DOCUMENTED AND CALCULATED AREAS HAVE BEEN ROUNDED TO ITS NEXT SIGNIFICANT DIGIT.

** LENGTH AND WIDTH DIMENSIONS FOR COMPLEX SHAPES HAVE BEEN SIMPLIFIED TO ILLUSTRATE ONLY LARGEST OVERALL DIMENSION RESPECTIVELY. AREA DOCUMENTED IS THE EXACT AREA OF THE COMPLEX SHAPE

*** ELECTRICAL DEDUCTIONS ARE ONLY FOR ELECTRICAL RISERS. AND CLOSETS. NO DEDUCTIONS TAKEN FOR TELEPHONE CLOSETS

59TH FLOOR AREA CALCULATIONS ZONE C5-1				
USE	No.	*GFA	*DEDUCTIONS	* ZFA (SF)
RESIDENTIAL		6,643	426	6,217
TOTAL		6,643	426	6,217

59TH FLOOR AREA CALCULATIONS ZONE C5-3 MID				
USE	No.	*GFA	*DEDUCTIONS	* ZFA (SF)
RESIDENTIAL		1,873	106	1,767
TOTAL		1,873	106	1,767

59TH FLOOR AREA CALCULATIONS ZONE C5-1 AND C5-3 MID			
USE	*GFA	*DEDUCTIONS	* ZFA (SF)
RESIDENTIAL	8,516	532	7,984
TOTAL	8,516	532	7,984

59TH FLOOR DEDUCTIONS ZONE C5-1					
USE	TYPE	No.	LENGTH	WIDTH	AREA (SF)
RESIDENTIAL	ST	59.1	0' - 8"	26' - 1"	17.4
RESIDENTIAL	M	59.2	3' - 5"	3' - 8"	12.5
RESIDENTIAL	M	59.3	2' - 2"	2' - 10"	6.2
RESIDENTIAL	M	59.4	2' - 10"	5' - 9"	16.1
RESIDENTIAL	M	59.5	2' - 3"	2' - 10"	6.4
RESIDENTIAL	M	59.6	2' - 3"	2' - 10"	6.3
RESIDENTIAL	M	59.7	3' - 2"	3' - 3"	10.3
RESIDENTIAL	M	59.8	2' - 0"	3' - 5"	6.8
RESIDENTIAL	ST	59.9	0' - 8"	26' - 1"	17.4
RESIDENTIAL	M	59.10	4' - 10"	7' - 2"	34.6
RESIDENTIAL	M	59.11	4' - 1"	4' - 5"	17.9
RESIDENTIAL	M	59.12	1' - 9"	3' - 1"	5.2
RESIDENTIAL	M	59.13	0' - 7"	0' - 8"	0.4
RESIDENTIAL	P	59.14	1' - 6"	6' - 0"	9.0
RESIDENTIAL	P	59.15	2' - 6"	5' - 5"	13.6
RESIDENTIAL	P	59.16	0' - 11"	5' - 3"	4.7
RESIDENTIAL	P	59.17	0' - 10"	3' - 10"	3.2
RESIDENTIAL	P	59.18	1' - 1"	6' - 7"	7.2
RESIDENTIAL	P	59.19	1' - 2"	7' - 1"	8.1
RESIDENTIAL	P	59.20	1' - 1"	2' - 4"	2.6
RESIDENTIAL	P	59.21	0' - 10"	3' - 7"	3.1
RESIDENTIAL	M	59.22	1' - 7"	4' - 6"	7.1
RESIDENTIAL	M	59.23	2' - 8"	2' - 10"	7.3
RESIDENTIAL	M	59.24	2' - 8"	5' - 4"	14.0
RESIDENTIAL	M	59.25	2' - 11"	3' - 8"	10.6
RESIDENTIAL	P	59.26	0' - 10"	4' - 5"	3.7
RESIDENTIAL	M	59.27	2' - 6"	4' - 8"	11.7
RESIDENTIAL	M	59.28	0' - 6"	0' - 8"	0.3
RESIDENTIAL	M	59.29	4' - 7"	4' - 10"	22.2
RESIDENTIAL	M	59.30	4' - 5"	4' - 7"	20.2
RESIDENTIAL	M	59.31	4' - 2"	4' - 10"	20.0
RESIDENTIAL	M	59.32	4' - 8"	5' - 3"	24.4
RESIDENTIAL	P	59.33	0' - 6"	1' - 7"	0.8
RESIDENTIAL	ST	59.34	0' - 8"	7' - 2"	4.8
RESIDENTIAL	E	59.35	2' - 7"	4' - 7"	11.6
SUBTOTAL					

59TH FLOOR DEDUCTIONS ZONE C5-1					
USE	TYPE	No.	LENGTH	WIDTH	AREA (SF)
RESIDENTIAL	P	59.36	2' - 9"	4' - 7"	12.6
RESIDENTIAL	M	59.37	1' - 2"	3' - 6"	4.1
RESIDENTIAL	P	59.38	1' - 11"	7' - 8"	14.7
RESIDENTIAL	M	59.39	2' - 9"	3' - 1"	8.5
RESIDENTIAL	P	59.40	1' - 10"	3' - 5"	6.3
RESIDENTIAL	M	59.41	1' - 10"	3' - 5"	6.2
RESIDENTIAL	E	59.42	1' - 5"	4' - 3"	6.1
SUBTOTAL					426.4

59TH FLOOR DEDUCTIONS ZONE C5-3 MID					
USE	TYPE	No.	LENGTH	WIDTH	AREA (SF)
RESIDENTIAL	ST	59.43	0' - 8"	7' - 2"	4.8
RESIDENTIAL	M	59.44	0' - 2"	4' - 10"	0.7
RESIDENTIAL	ST	59.45	0' - 8"	1' - 6"	1.0
RESIDENTIAL	ST	59.46	0' - 8"	1' - 6"	1.0
RESIDENTIAL	M	59.47	4' - 10"	4' - 10"	23.4
RESIDENTIAL	P	59.48	1' - 5"	5' - 0"	7.1
RESIDENTIAL	P	59.49	1' - 0"	2' - 4"	2.3
RESIDENTIAL	P	59.50	0' - 6"	1' - 10"	0.9
RESIDENTIAL	P	59.51	1' - 1"	4' - 0"	4.4
RESIDENTIAL	M	59.52	1' - 10"	3' - 2"	5.8
RESIDENTIAL	P	59.53	1' - 0"	1' - 11"	1.9
RESIDENTIAL	P	59.54	1' - 0"	1' - 6"	1.5
RESIDENTIAL	P	59.55	1' - 0"	1' - 9"	1.8
RESIDENTIAL	M	59.56	1' - 7"	4' - 8"	7.3
RESIDENTIAL	M	59.57	3' - 0"	3' - 5"	10.1
RESIDENTIAL	M	59.58	2' - 11"	3' - 7"	10.4
RESIDENTIAL	M	59.59	2' - 1"	4' - 2"	8.7
RESIDENTIAL	M	59.60	1' - 10"	2' - 0"	3.7
RESIDENTIAL	M	59.61	2' - 2"	4' - 2"	9.0
SUBTOTAL					105.7

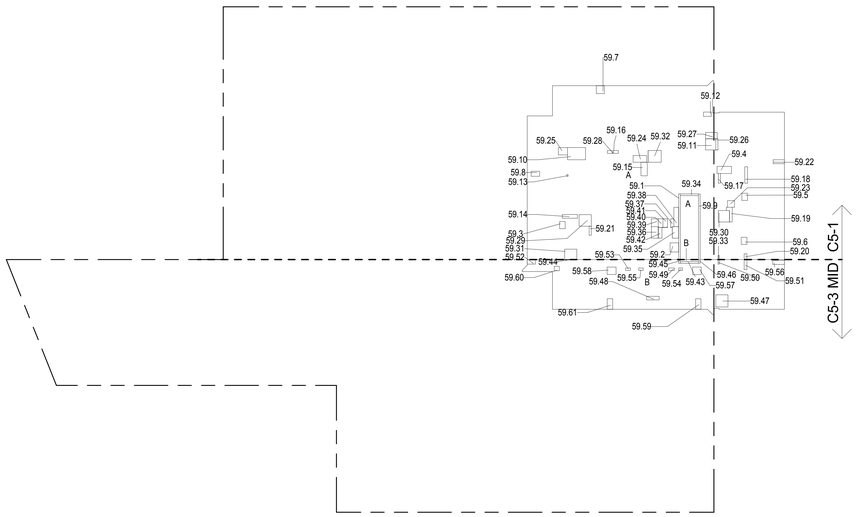

59TH FLOOR (MFD:89TH FLOOR) GROSS FLOOR AREA PLAN AND DEDUCTIONS 2
3/64" = 1'-0"

60TH FLOOR AREA CALCULATIONS ZONE C5-1				
USE	No.	*GFA	*DEDUCTIONS	* ZFA (SF)
RESIDENTIAL		6,643	444	6,199
TOTAL		6,643	444	6,199

60TH FLOOR AREA CALCULATIONS ZONE C5-3 MID				
USE	No.	*GFA	*DEDUCTIONS	* ZFA (SF)
RESIDENTIAL		1,873	106	1,767
TOTAL		1,873	106	1,767

60TH FLOOR AREA CALCULATIONS ZONE C5-1 AND C5-3 MID			
USE	*GFA	*DEDUCTIONS	* ZFA (SF)
RESIDENTIAL	8,516	550	7,966
TOTAL	8,516	550	7,966

60TH FLOOR DEDUCTIONS ZONE C5-1					
USE	TYPE	No.	LENGTH	WIDTH	AREA (SF)
RESIDENTIAL	ST	60.1	0' - 8"	26' - 1"	17.4
RESIDENTIAL	M	60.2	3' - 5"	3' - 8"	12.5
RESIDENTIAL	M	60.3	2' - 2"	2' - 10"	6.2
RESIDENTIAL	M	60.4	2' - 10"	5' - 9"	16.1
RESIDENTIAL	M	60.5	2' - 3"	2' - 10"	6.4
RESIDENTIAL	M	60.6	2' - 3"	2' - 10"	6.3
RESIDENTIAL	M	60.7	3' - 2"	3' - 3"	10.3
RESIDENTIAL	M	60.8	2' - 0"	3' - 5"	6.8
RESIDENTIAL	ST	60.9	0' - 8"	26' - 1"	17.4
RESIDENTIAL	M	60.10	4' - 10"	7' - 2"	34.6
RESIDENTIAL	M	60.11	4' - 1"	4' - 5"	17.9
RESIDENTIAL	M	60.12	1' - 9"	3' - 1"	5.2
RESIDENTIAL	M	60.13	0' - 7"	0' - 8"	0.4
RESIDENTIAL	P	60.14	1' - 6"	6' - 0"	9.0
RESIDENTIAL	P	60.15	2' - 6"	5' - 5"	13.6
RESIDENTIAL	P	60.16	0' - 11"	5' - 3"	4.7
RESIDENTIAL	P	60.17	0' - 10"	3' - 10"	3.2
RESIDENTIAL	P	60.18	1' - 1"	6' - 7"	7.2
RESIDENTIAL	P	60.19	1' - 2"	7' - 1"	8.1
RESIDENTIAL	P	60.20	1' - 1"	2' - 4"	2.6
RESIDENTIAL	P	60.21	0' - 10"	3' - 7"	3.1
RESIDENTIAL	M	60.22	1' - 7"	4' - 6"	7.1
RESIDENTIAL	M	60.23	2' - 8"	2' - 10"	7.3
RESIDENTIAL	M	60.24	2' - 8"	5' - 4"	14.0
RESIDENTIAL	M	60.25	2' - 11"	3' - 8"	10.6
RESIDENTIAL	P	60.26	0' - 10"	4' - 5"	3.7
RESIDENTIAL	M	60.27	2' - 6"	4' - 8"	11.7
RESIDENTIAL	M	60.28	0' - 6"	0' - 8"	0.3
RESIDENTIAL	M	60.29	4' - 7"	4' - 10"	22.2
RESIDENTIAL	M	60.30	4' - 5"	4' - 7"	20.2
RESIDENTIAL	M	60.31	4' - 2"	4' - 10"	20.0
RESIDENTIAL	M	60.32	4' - 8"	5' - 3"	24.4
RESIDENTIAL	P	60.33	0' - 6"	1' - 7"	0.8
RESIDENTIAL	ST	60.34	0' - 8"	7' - 2"	4.8
RESIDENTIAL	E	60.35	2' - 7"	4' - 7"	11.6
SUBTOTAL					

60TH FLOOR DEDUCTIONS ZONE C5-1					
USE	TYPE	No.	LENGTH	WIDTH	AREA (SF)
RESIDENTIAL	P	60.36	2' - 9"	4' - 7"	12.6
RESIDENTIAL	M	60.37	1' - 2"	3' - 6"	4.1
RESIDENTIAL	P	60.38	1' - 11"	7' - 8"	14.7
RESIDENTIAL	M	60.39	2' - 9"	3' - 1"	8.5
RESIDENTIAL	P	60.40	1' - 10"	3' - 5"	6.3
RESIDENTIAL	M	60.41	1' - 10"	3' - 5"	6.2
RESIDENTIAL	E	60.42	3' - 5"	5' - 4"	18.0
RESIDENTIAL	E	60.43	1' - 5"	4' - 3"	6.1
SUBTOTAL					444.4

60TH FLOOR DEDUCTIONS ZONE C5-3 MID					
USE	TYPE	No.	LENGTH	WIDTH	AREA (SF)
RESIDENTIAL	ST	60.44	0' - 8"	7' - 2"	4.8
RESIDENTIAL	M	60.45	0' - 2"	4' - 10"	0.7
RESIDENTIAL	ST	60.46	0' - 8"	1' - 6"	1.0
RESIDENTIAL	ST	60.47	0' - 8"	1' - 6"	1.0
RESIDENTIAL	M	60.48	4' - 10"	4' - 10"	23.4
RESIDENTIAL	P	60.49	1' - 5"	5' - 0"	7.1
RESIDENTIAL	P	60.50	1' - 0"	2' - 4"	2.3
RESIDENTIAL	P	60.51	0' - 6"	1' - 10"	0.9
RESIDENTIAL	P	60.52	1' - 1"	4' - 0"	4.4
RESIDENTIAL	M	60.53	1' - 10"	3' - 2"	5.8
RESIDENTIAL	P	60.54	1' - 0"	1' - 11"	1.9
RESIDENTIAL	P	60.55	1' - 0"	1' - 6"	1.5
RESIDENTIAL	P	60.56	1' - 0"	1' - 9"	1.8
RESIDENTIAL	M	60.57	1' - 7"	4' - 8"	7.3
RESIDENTIAL	M	60.58	3' - 0"	3' - 5"	10.1
RESIDENTIAL	M	60.59	2' - 11"	3' - 7"	10.4
RESIDENTIAL	M	60.60	2' - 1"	4' - 2"	8.7
RESIDENTIAL	M	60.61	1' - 10"	2' - 0"	3.7
RESIDENTIAL	M	60.62	2' - 2"	4' - 2"	9.0
SUBTOTAL					105.7

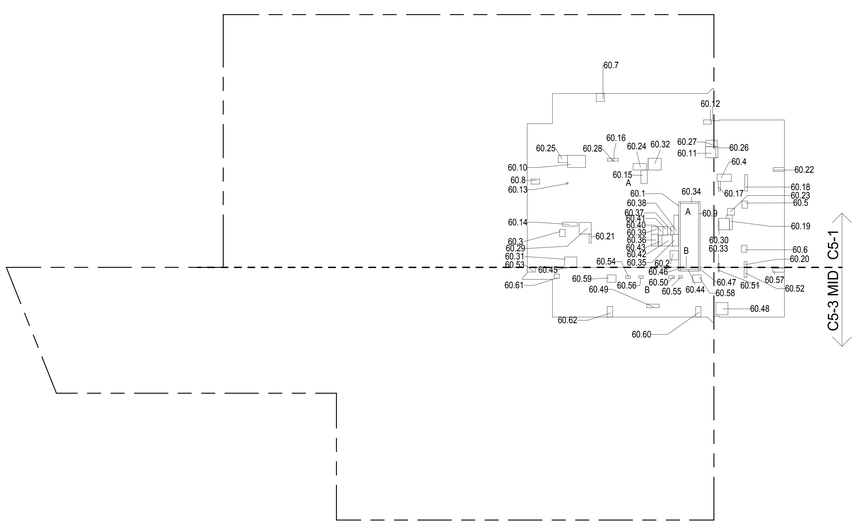

60TH FLOOR (MFD:90TH FLOOR) GROSS FLOOR AREA PLAN AND DEDUCTIONS 3
3/64" = 1'-0"

CD PROGRESS ISSUE 1

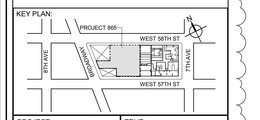

PROJECT NORTH

TRUE NORTH

DEVELOPER:
EXTELL DEVELOPMENT COMPANY
805 THIRD AVENUE, 7TH FLOOR
New York, NY 10022 USA
TEL: 212 712 6000 FAX: 212 712 6100

DESIGN ARCHITECT: Base Building Shell & Core
ADRIAN SMITH + GORDON GILL ARCHITECTURE
111 WEST MONROE STREET SUITE 2300
CHICAGO IL 60603
TEL: 312 920 1888 FAX: 312 920 1775

ARCHITECT OF RECORD: Base Building Shell & Core
AAI ARCHITECTS, P.C.
401 Wellington St. W., 3rd Floor
Toronto, ON M5V 1E7 Canada
TEL: 416 967 1500 FAX: 416 967 7150

STRUCTURAL ENGINEERS:
WSP CANTOR SEINUK
228 EAST 45th Street
New York, NY 10017 USA
TEL: 212 687 9888 FAX: 646 487 5501

MEP ENGINEERS:
AKF GROUP
1501 Broadway
New York, NY 10036 USA
TEL: 212 354 5656 FAX: 212 354 5668

GEOTECHNICAL ENGINEERS:
Langan Engineering & Environmental Services
21 Penn Plaza - 360 West 31st Street, 8th Floor
New York, NY 10001-2727
TEL: 212 479 5400 FAX: 212 479 5444

CODE CONSULTANTS:
Construction Consulting Associates
100 Church Street
New York, NY 10007
TEL: 212 385 1818 FAX: 212 385 1911

CURTAINWALL CONSULTANT:
AJLP Consulting
40 Worth Street, Suite 826
New York, NY 10013
TEL: 212 757 5659 FAX: 646 219 8508

LANDMARK/PRESERVATION CONSULTANT:
Higgins Quasebarth & Partners LLC
11 Hanover Square, 16th Floor
New York, NY 1005
TEL: 212 274 9468 FAX: 646 274 9380

LANDMARK/PRESERVATION CONSULTANT:
Jan Hird Pokorny Associates, Inc.
39 West 37th Street, 12A
New York, NY 10018
TEL: 212 759 6462 FAX: 212 759 6540

No.	DESCRIPTION:	DATE:
1	D.O.B. SUBMISSION	05 DEC 14
2	D.O.B. SUBMISSION	18 FEB 15
	D.O.B. SUBMISSION	27 APR 14
	D.O.B. AMENDMENT 2	21 SEP 15

0 10' - 8" 21' - 4" 42' - 8"

DOB SUBMISSION

Discrepancies must be reported immediately to the Architect before proceeding. Only figured dimensions are to be used. Contractors must check all dimensions on site. This drawing is protected by copyright.

ALL DIMENSIONS ARE SHOWN IN IMPERIAL.

CONSULTANT:
AAI ARCHITECTS, P.C.

PROJECT:
217 WEST 57TH STREET
NEW YORK, NY

DRAWING TITLE:
ZONING FLOOR AREA PLAN AND DEDUCTIONS
58TH, 59TH, 60TH FLOOR

SEAL & SIGNATURE:
REGISTERED ARCHITECT MICHAEL DAVID JAMES No. 028881 STATE OF NEW YORK

DATE:	05 DEC 14
PROJECT No:	1216-00
DRAWN: Author	REV:
CHK: Checker	2
SCALE: 3/64" = 1'-0"	
DWG No:	Z-028.01
DOB PAGE No:	29 of 569

DOB EMPLOYEE STAMP:

DOB B-SCAN:

61ST FLOOR AREA CALCULATIONS				
ZONE C5-1				
USE	No.	*GFA	*DEDUCTIONS	*ZFA (SF)
RESIDENTIAL		6,643	426	6,217
TOTAL		6,643	426	6,217

61ST FLOOR DEDUCTIONS					
ZONE C5-1					
USE	TYPE	No.	LENGTH	WIDTH	AREA (SF)
RESIDENTIAL	ST	61.1	0' - 8"	26' - 1"	17.4
RESIDENTIAL	M	61.2	3' - 5"	3' - 8"	12.5
RESIDENTIAL	M	61.3	2' - 2"	2' - 10"	6.2
RESIDENTIAL	M	61.4	2' - 10"	5' - 9"	16.1
RESIDENTIAL	M	61.5	2' - 3"	2' - 10"	6.4
RESIDENTIAL	M	61.6	2' - 3"	2' - 10"	6.3
RESIDENTIAL	M	61.7	3' - 2"	3' - 3"	10.3
RESIDENTIAL	M	61.8	2' - 0"	3' - 5"	6.8
RESIDENTIAL	ST	61.9	0' - 8"	26' - 1"	17.4
RESIDENTIAL	M	61.10	4' - 10"	7' - 2"	34.6
RESIDENTIAL	M	61.11	4' - 1"	4' - 5"	17.9
RESIDENTIAL	M	61.12	1' - 9"	3' - 1"	5.2
RESIDENTIAL	M	61.13	0' - 7"	0' - 8"	0.4
RESIDENTIAL	P	61.14	1' - 6"	6' - 0"	9.0
RESIDENTIAL	P	61.15	2' - 6"	5' - 5"	13.6
RESIDENTIAL	P	61.16	0' - 11"	5' - 3"	4.7
RESIDENTIAL	P	61.17	0' - 10"	3' - 10"	3.2
RESIDENTIAL	P	61.18	1' - 1"	6' - 7"	7.2
RESIDENTIAL	P	61.19	1' - 2"	7' - 1"	8.1
RESIDENTIAL	P	61.20	1' - 1"	2' - 4"	2.6
RESIDENTIAL	P	61.21	0' - 10"	3' - 7"	3.1
RESIDENTIAL	M	61.22	1' - 7"	4' - 6"	7.1
RESIDENTIAL	M	61.23	2' - 8"	2' - 10"	7.3
RESIDENTIAL	M	61.24	2' - 8"	5' - 4"	14.0
RESIDENTIAL	M	61.25	2' - 11"	3' - 8"	10.6
RESIDENTIAL	P	61.26	0' - 10"	4' - 5"	3.7
RESIDENTIAL	M	61.27	2' - 6"	4' - 8"	11.7
RESIDENTIAL	M	61.28	0' - 6"	0' - 8"	0.3
RESIDENTIAL	M	61.29	4' - 7"	4' - 10"	22.2
RESIDENTIAL	M	61.30	4' - 5"	4' - 7"	20.2
RESIDENTIAL	M	61.31	4' - 2"	4' - 10"	20.0
RESIDENTIAL	M	61.32	4' - 8"	5' - 3"	24.4
RESIDENTIAL	P	61.33	0' - 6"	1' - 7"	0.8
RESIDENTIAL	ST	61.34	0' - 8"	7' - 2"	4.8
RESIDENTIAL	E	61.35	2' - 7"	4' - 7"	11.6
SUBTOTAL					

61ST FLOOR DEDUCTIONS					
ZONE C5-1					
USE	TYPE	No.	LENGTH	WIDTH	AREA (SF)
RESIDENTIAL	P	61.36	2' - 9"	4' - 7"	12.6
RESIDENTIAL	M	61.37	1' - 2"	3' - 6"	4.1
RESIDENTIAL	P	61.38	1' - 11"	7' - 8"	14.7
RESIDENTIAL	M	61.39	2' - 9"	3' - 1"	8.5
RESIDENTIAL	P	61.40	1' - 10"	3' - 5"	6.3
RESIDENTIAL	M	61.41	1' - 10"	3' - 5"	6.2
RESIDENTIAL	E	61.42	1' - 5"	4' - 3"	6.1
SUBTOTAL					426.4

61ST FLOOR AREA CALCULATIONS				
ZONE C5-3 MID				
USE	No.	*GFA	*DEDUCTIONS	*ZFA (SF)
RESIDENTIAL		1,873	106	1,767
TOTAL		1,873	106	1,767

61ST FLOOR DEDUCTIONS					
ZONE C5-3 MID					
USE	TYPE	No.	LENGTH	WIDTH	AREA (SF)
RESIDENTIAL	ST	61.43	0' - 8"	7' - 2"	4.8
RESIDENTIAL	M	61.44	0' - 2"	4' - 10"	0.7
RESIDENTIAL	ST	61.45	0' - 8"	1' - 6"	1.0
RESIDENTIAL	ST	61.46	0' - 8"	1' - 6"	1.0
RESIDENTIAL	M	61.47	4' - 10"	4' - 10"	23.4
RESIDENTIAL	P	61.48	1' - 5"	5' - 0"	7.1
RESIDENTIAL	P	61.49	1' - 0"	2' - 4"	2.3
RESIDENTIAL	P	61.50	0' - 6"	1' - 10"	0.9
RESIDENTIAL	P	61.51	1' - 1"	4' - 0"	4.4
RESIDENTIAL	M	61.52	1' - 10"	3' - 2"	5.8
RESIDENTIAL	P	61.53	1' - 0"	1' - 11"	1.9
RESIDENTIAL	P	61.54	1' - 0"	1' - 6"	1.5
RESIDENTIAL	P	61.55	1' - 0"	1' - 9"	1.8
RESIDENTIAL	M	61.56	1' - 7"	4' - 8"	7.3
RESIDENTIAL	M	61.57	3' - 0"	3' - 5"	10.1
RESIDENTIAL	M	61.58	2' - 11"	3' - 7"	10.4
RESIDENTIAL	M	61.59	2' - 1"	4' - 2"	8.7
RESIDENTIAL	M	61.60	1' - 10"	2' - 0"	3.7
RESIDENTIAL	M	61.61	2' - 2"	4' - 2"	9.0
SUBTOTAL					105.7

61ST FLOOR AREA CALCULATIONS			
ZONE C5-1 AND C5-3 MID			
USE	*GFA	*DEDUCTIONS	*ZFA (SF)
RESIDENTIAL	8,516	532	7,984
TOTAL	8,516	532	7,984

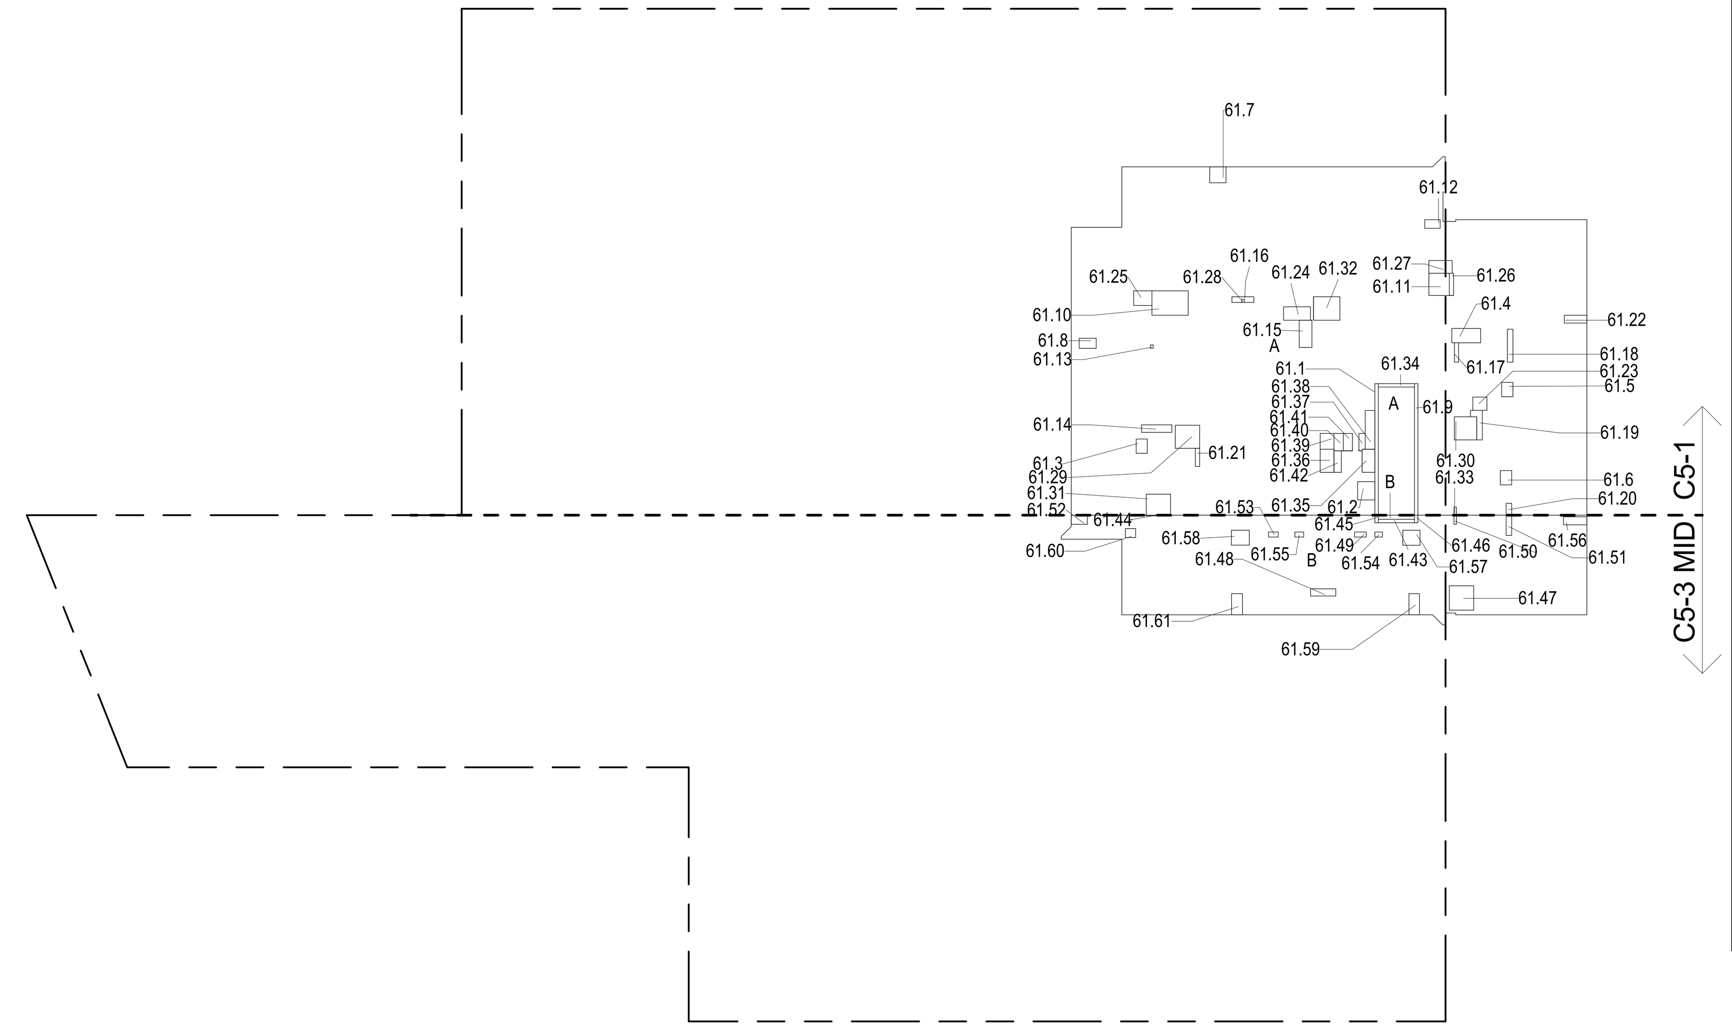

61ST FLOOR (MFD:91ST FLOOR) GROSS FLOOR AREA PLAN AND DEDUCTIONS 1
3/64" = 1'-0"

62ND FLOOR AREA CALCULATIONS				
ZONE C5-1				
USE	No.	*GFA	*DEDUCTIONS	*ZFA (SF)
RESIDENTIAL		6,643	426	6,217
TOTAL		6,643	426	6,217

62ND FLOOR DEDUCTIONS					
ZONE C5-1					
USE	TYPE	No.	LENGTH	WIDTH	AREA (SF)
RESIDENTIAL	ST	62.1	0' - 8"	26' - 1"	17.4
RESIDENTIAL	M	62.2	3' - 5"	3' - 8"	12.5
RESIDENTIAL	M	62.3	2' - 2"	2' - 10"	6.2
RESIDENTIAL	M	62.4	2' - 10"	5' - 9"	16.1
RESIDENTIAL	M	62.5	2' - 3"	2' - 10"	6.4
RESIDENTIAL	M	62.6	2' - 3"	2' - 10"	6.3
RESIDENTIAL	M	62.7	3' - 2"	3' - 3"	10.3
RESIDENTIAL	M	62.8	2' - 0"	3' - 5"	6.8
RESIDENTIAL	ST	62.9	0' - 8"	26' - 1"	17.4
RESIDENTIAL	M	62.10	4' - 10"	7' - 2"	34.6
RESIDENTIAL	M	62.11	4' - 1"	4' - 5"	17.9
RESIDENTIAL	M	62.12	1' - 9"	3' - 1"	5.2
RESIDENTIAL	M	62.13	0' - 7"	0' - 8"	0.4
RESIDENTIAL	P	62.14	1' - 6"	6' - 0"	9.0
RESIDENTIAL	P	62.15	2' - 6"	5' - 5"	13.6
RESIDENTIAL	P	62.16	0' - 11"	5' - 3"	4.7
RESIDENTIAL	P	62.17	0' - 10"	3' - 10"	3.2
RESIDENTIAL	P	62.18	1' - 1"	6' - 7"	7.2
RESIDENTIAL	P	62.19	1' - 2"	7' - 1"	8.1
RESIDENTIAL	P	62.20	1' - 1"	2' - 4"	2.6
RESIDENTIAL	P	62.21	0' - 10"	3' - 7"	3.1
RESIDENTIAL	M	62.22	1' - 7"	4' - 6"	7.1
RESIDENTIAL	M	62.23	2' - 8"	2' - 10"	7.3
RESIDENTIAL	M	62.24	2' - 8"	5' - 4"	14.0
RESIDENTIAL	M	62.25	2' - 11"	3' - 8"	10.6
RESIDENTIAL	P	62.26	0' - 10"	4' - 5"	3.7
RESIDENTIAL	M	62.27	2' - 6"	4' - 8"	11.7
RESIDENTIAL	M	62.28	0' - 6"	0' - 8"	0.3
RESIDENTIAL	M	62.29	4' - 7"	4' - 10"	22.2
RESIDENTIAL	M	62.30	4' - 5"	4' - 7"	20.2
RESIDENTIAL	M	62.31	4' - 2"	4' - 10"	20.0
RESIDENTIAL	M	62.32	4' - 8"	5' - 3"	24.4
RESIDENTIAL	P	62.33	0' - 6"	1' - 7"	0.8
RESIDENTIAL	ST	62.34	0' - 8"	7' - 2"	4.8
RESIDENTIAL	E	62.35	2' - 7"	4' - 7"	11.6
SUBTOTAL					

62ND FLOOR DEDUCTIONS					
ZONE C5-1					
USE	TYPE	No.	LENGTH	WIDTH	AREA (SF)
RESIDENTIAL	P	62.36	2' - 9"	4' - 7"	12.6
RESIDENTIAL	M	62.37	1' - 2"	3' - 6"	4.1
RESIDENTIAL	P	62.38	1' - 11"	7' - 8"	14.7
RESIDENTIAL	M	62.39	2' - 9"	3' - 1"	8.5
RESIDENTIAL	P	62.40	1' - 10"	3' - 5"	6.3
RESIDENTIAL	M	62.41	1' - 10"	3' - 5"	6.2
RESIDENTIAL	E	62.42	1' - 5"	4' - 3"	6.1
SUBTOTAL					426.4

62ND FLOOR AREA CALCULATIONS				
ZONE C5-3 MID				
USE	No.	*GFA	*DEDUCTIONS	*ZFA (SF)
RESIDENTIAL		1,873	106	1,767
TOTAL		1,873	106	1,767

62ND FLOOR DEDUCTIONS					
ZONE C5-3 MID					
USE	TYPE	No.	LENGTH	WIDTH	AREA (SF)
RESIDENTIAL	ST	62.43	0' - 8"	7' - 2"	4.8
RESIDENTIAL	M	62.44	0' - 2"	4' - 10"	0.7
RESIDENTIAL	ST	62.45	0' - 8"	1' - 6"	1.0
RESIDENTIAL	ST	62.46	0' - 8"	1' - 6"	1.0
RESIDENTIAL	M	62.47	4' - 10"	4' - 10"	23.4
RESIDENTIAL	P	62.48	1' - 5"	5' - 0"	7.1
RESIDENTIAL	P	62.49	1' - 0"	2' - 4"	2.3
RESIDENTIAL	P	62.50	0' - 6"	1' - 10"	0.9
RESIDENTIAL	P	62.51	1' - 1"	4' - 0"	4.4
RESIDENTIAL	M	62.52	1' - 10"	3' - 2"	5.8
RESIDENTIAL	P	62.53	1' - 0"	1' - 11"	1.9
RESIDENTIAL	P	62.54	1' - 0"	1' - 6"	1.5
RESIDENTIAL	P	62.55	1' - 0"	1' - 9"	1.8
RESIDENTIAL	M	62.56	1' - 7"	4' - 8"	7.3
RESIDENTIAL	M	62.57	3' - 0"	3' - 5"	10.1
RESIDENTIAL	M	62.58	2' - 11"	3' - 7"	10.4
RESIDENTIAL	M	62.59	2' - 1"	4' - 2"	8.7
RESIDENTIAL	M	62.60	1' - 10"	2' - 0"	3.7
RESIDENTIAL	M	62.61	2' - 2"	4' - 2"	9.0
SUBTOTAL					105.7

62ND FLOOR AREA CALCULATIONS			
ZONE C5-1 AND C5-3 MID			
USE	*GFA	*DEDUCTIONS	*ZFA (SF)
RESIDENTIAL	8,516	532	7,984
TOTAL	8,516	532	7,984

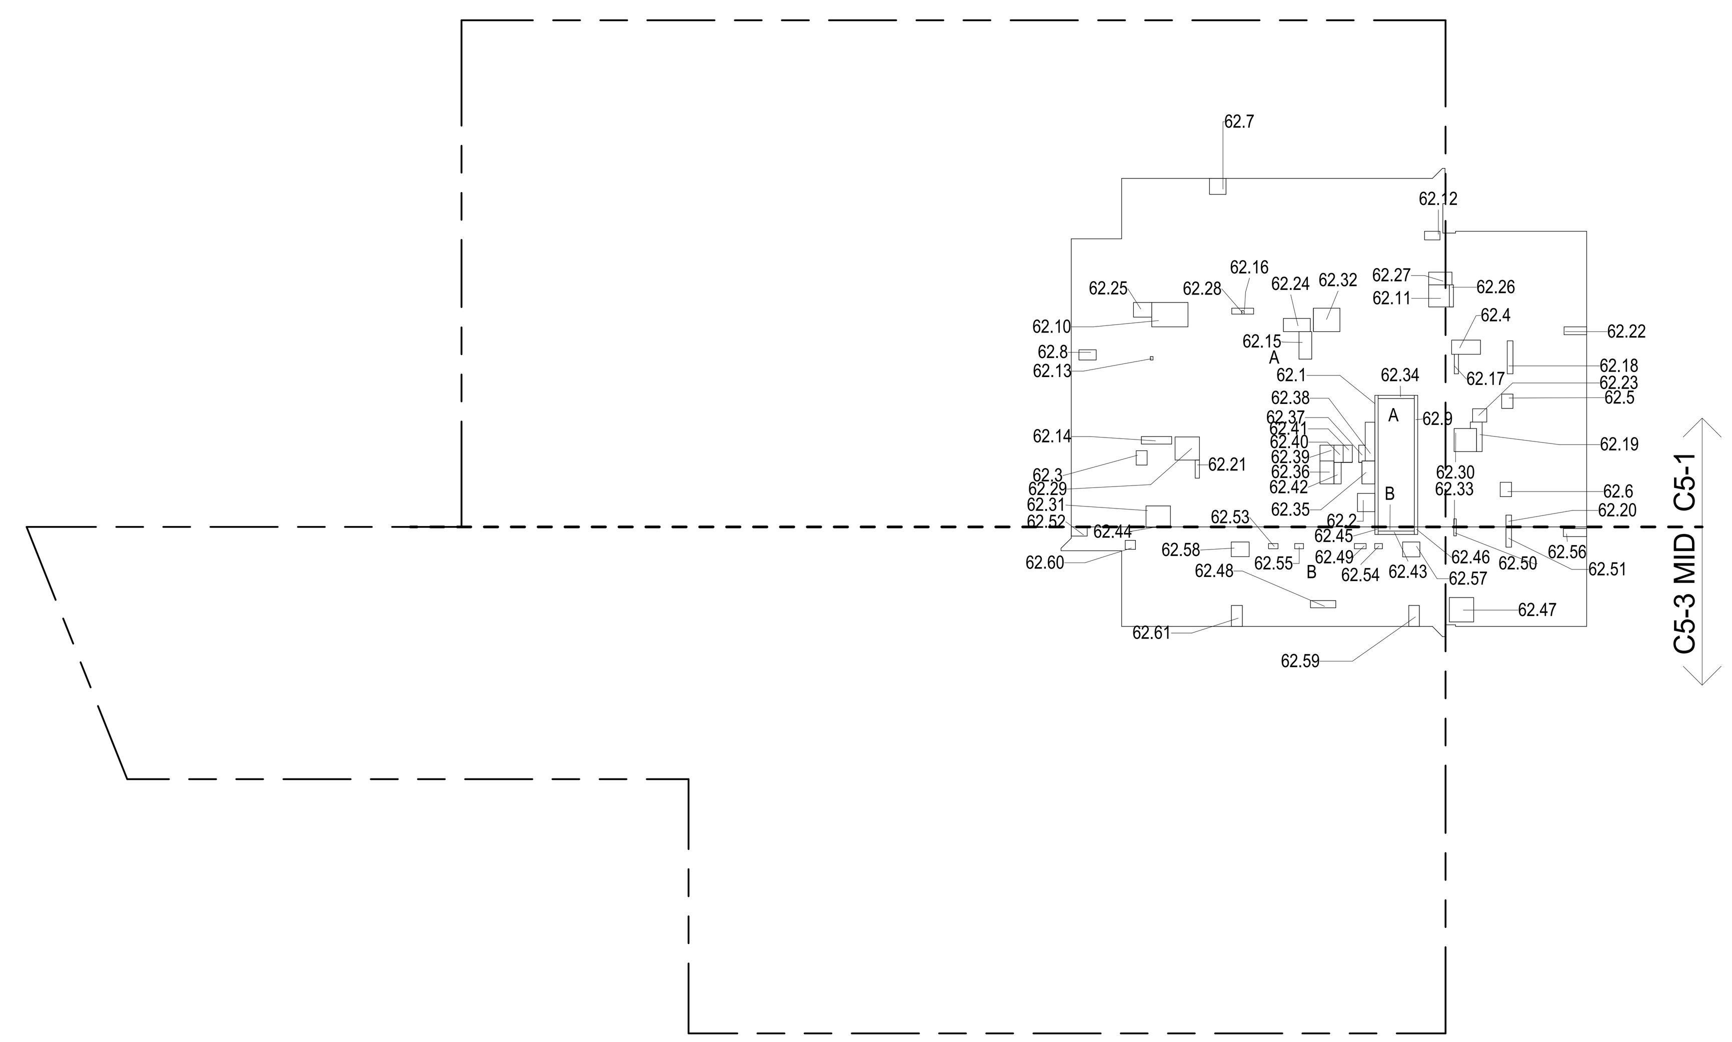

62ND FLOOR (MFD:92ND FLOOR) GROSS FLOOR AREA PLAN AND DEDUCTIONS 2
3/64" = 1'-0"

63RD FLOOR AREA CALCULATIONS				
ZONE C5-1				
USE	No.	*GFA	*DEDUCTIONS	*ZFA (SF)
RESIDENTIAL		6,643	444	6,199
TOTAL		6,643	444	6,199

63RD FLOOR DEDUCTIONS					
ZONE C5-1					
USE	TYPE	No.	LENGTH	WIDTH	AREA (SF)
RESIDENTIAL	ST	63.1	0' - 8"	26' - 1"	17.4
RESIDENTIAL	M	63.2	3' - 5"	3' - 8"	12.5
RESIDENTIAL	M	63.3	2' - 2"	2' - 10"	6.2
RESIDENTIAL	M	63.4	2' - 10"	5' - 9"	16.1
RESIDENTIAL	M	63.5	2' - 3"	2' - 10"	6.4
RESIDENTIAL	M	63.6	2' - 3"	2' - 10"	6.3
RESIDENTIAL	M	63.7	3' - 2"	3' - 3"	10.3
RESIDENTIAL	M	63.8	2' - 0"	3' - 5"	6.8
RESIDENTIAL	ST	63.9	0' - 8"	26' - 1"	17.4
RESIDENTIAL	M	63.10	4' - 10"	7' - 2"	34.6
RESIDENTIAL	M	63.11	4' - 1"	4' - 5"	17.9
RESIDENTIAL	M	63.12	1' - 9"	3' - 1"	5.2
RESIDENTIAL	M	63.13	0' - 7"	0' - 8"	0.4
RESIDENTIAL	P	63.14	1' - 6"	6' - 0"	9.0
RESIDENTIAL	P	63.15	2' - 6"	5' - 5"	13.6
RESIDENTIAL	P	63.16	0' - 11"	5' - 3"	4.7
RESIDENTIAL	P	63.17	0' - 10"	3' - 10"	3.2
RESIDENTIAL	P	63.18	1' - 1"	6' - 7"	7.2
RESIDENTIAL	P	63.19	1' - 2"	7' - 1"	8.1
RESIDENTIAL	P	63.20	1' - 1"	2' - 4"	2.6
RESIDENTIAL	P	63.21	0' - 10"	3' - 7"	3.1
RESIDENTIAL	M	63.22	1' - 7"	4' - 6"	7.1
RESIDENTIAL	M	63.23	2' - 8"	2' - 10"	7.3
RESIDENTIAL	M	63.24	2' - 8"	5' - 4"	14.0
RESIDENTIAL	M	63.25	2' - 11"	3' - 8"	10.6
RESIDENTIAL	P	63.26	0' - 10"	4' - 5"	3.7
RESIDENTIAL	M	63.27	2' - 6"	4' - 8"	11.7
RESIDENTIAL	M	63.28	0' - 6"	0' - 8"	0.3
RESIDENTIAL	M	63.29	4' - 7"	4' - 10"	22.2
RESIDENTIAL	M	63.30	4' - 5"	4' - 7"	20.2
RESIDENTIAL	M	63.31	4' - 2"	4' - 10"	20.0
RESIDENTIAL	M	63.32	4' - 8"	5' - 3"	24.4
RESIDENTIAL	P	63.33	0' - 6"	1' - 7"	0.8
RESIDENTIAL	ST	63.34	0' - 8"	7' - 2"	4.8
RESIDENTIAL	E	63.35	2' - 7"	4' - 7"	11.6
SUBTOTAL					

63RD FLOOR DEDUCTIONS					
ZONE C5-1					
USE	TYPE	No.	LENGTH	WIDTH	AREA (SF)
RESIDENTIAL	P	63.36	2' - 9"	4' - 7"	12.6
RESIDENTIAL	M	63.37	1' - 2"	3' - 6"	4.1
RESIDENTIAL	P	63.38	1' - 11"	7' - 8"	14.7
RESIDENTIAL	M	63.39	2' - 9"	3' - 1"	8.5
RESIDENTIAL	P	63.40	1' - 10"	3' - 5"	6.3
RESIDENTIAL	M	63.41	1' - 10"	3' - 5"	6.2
RESIDENTIAL	E	63.42	3' - 5"	5' - 4"	18.0
RESIDENTIAL	E	63.43	1' - 5"	4' - 3"	6.1
SUBTOTAL					444.4

63RD FLOOR AREA CALCULATIONS				
ZONE C5-3 MID				
USE	No.	*GFA	*DEDUCTIONS	*ZFA (SF)
RESIDENTIAL		1,873	106	1,767
TOTAL		1,873	106	1,767

63RD FLOOR DEDUCTIONS					
ZONE C5-3 MID					
USE	TYPE	No.	LENGTH	WIDTH	AREA (SF)
RESIDENTIAL	ST	63.44	0' - 8"	7' - 2"	4.8
RESIDENTIAL	M	63.45	0' - 2"	4' - 10"	0.7
RESIDENTIAL	ST	63.46	0' - 8"	1' - 6"	1.0
RESIDENTIAL	ST	63.47	0' - 8"	1' - 6"	1.0
RESIDENTIAL	M	63.48	4' - 10"	4' - 10"	23.4
RESIDENTIAL	P	63.49	1' - 5"	5' - 0"	7.1
RESIDENTIAL	P	63.50	1' - 0"	2' - 4"	2.3
RESIDENTIAL	P	63.51	0' - 6"	1' - 10"	0.9
RESIDENTIAL	P	63.52	1' - 1"	4' - 0"	4.4
RESIDENTIAL	M	63.53	1' - 10"	3' - 2"	5.8
RESIDENTIAL	P	63.54	1' - 0"	1' - 11"	1.9
RESIDENTIAL	P	63.55	1' - 0"	1' - 6"	1.5
RESIDENTIAL	P	63.56	1' - 0"	1' - 9"	1.8
RESIDENTIAL	M	63.57	1' - 7"	4' - 8"	7.3
RESIDENTIAL	M	63.58	3' - 0"	3' - 5"	10.1
RESIDENTIAL	M	63.59	2' - 11"	3' - 7"	10.4
RESIDENTIAL	M	63.60	2' - 1"	4' - 2"	8.7
RESIDENTIAL	M	63.61	1' - 10"	2' - 0"	3.7
RESIDENTIAL	M	63.62	2' - 2"	4' - 2"	9.0
SUBTOTAL					105.7

63RD FLOOR AREA CALCULATIONS			
ZONE C5-1 AND C5-3 MID			
USE	*GFA	*DEDUCTIONS	*ZFA (SF)
RESIDENTIAL	8,516	550	7,966
TOTAL	8,516	550	7,966

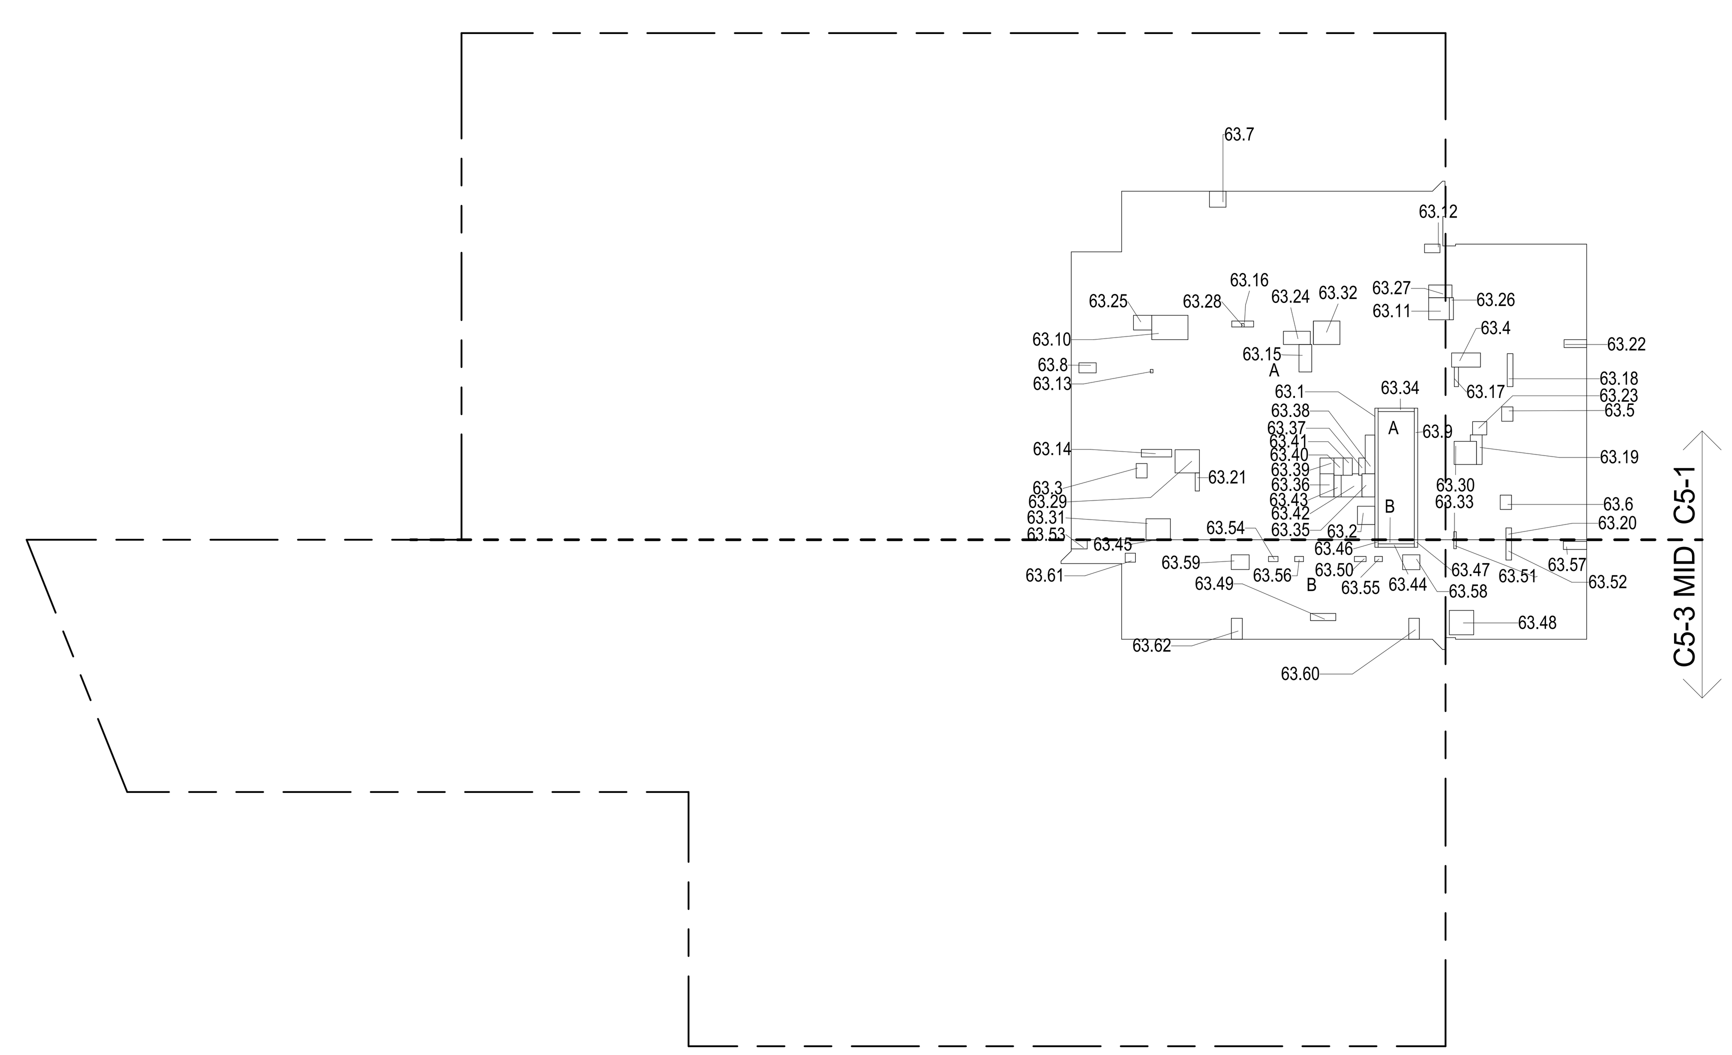

63RD FLOOR (MFD:93RD FLOOR) GROSS FLOOR AREA PLAN AND DEDUCTIONS 3
3/64" = 1'-0"

ZONING AND DEDUCT LEGEND

DEDUCTIONS

M - MECHANICAL ROOM / RISER

E - ELECTRICAL SHAFT / RISER

P - PLUMBING RISER

BG - BELOW GRADE

O - OPENING TO BELOW

L - LOADING BAYS

ST - 44" RESI STAIR SHAFT (INCLUDING 8" PERIMETER)

G - GAP FROM ADJACENT BUILDING

DEVELOPMENT LOT LINE

* WHERE APPLICABLE, DOCUMENTED AND CALCULATED AREAS HAVE BEEN ROUNDED TO ITS NEXT SIGNIFICANT DIGIT.

** LENGTH AND WIDTH DIMENSIONS FOR COMPLEX SHAPES HAVE BEEN SIMPLIFIED TO ILLUSTRATE ONLY LARGEST OVERALL DIMENSION RESPECTIVELY. AREA DOCUMENTED IS THE EXACT AREA OF THE COMPLEX SHAPE

*** ELECTRICAL DEDUCTIONS ARE ONLY FOR ELECTRICAL RISERS. AND CLOSETS. NO DEDUCTIONS TAKEN FOR TELEPHONE CLOSETS

DEPT OF BLDGS 121328205 Job Number
ES874942135 Scan Code

KEY PLAN:

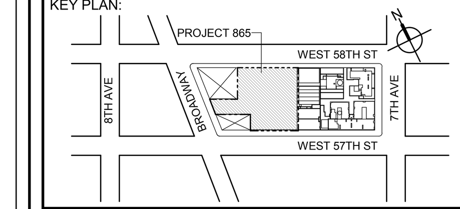

PROJECT NORTH
TRUE NORTH

DEVELOPER:
EXTELL DEVELOPMENT COMPANY
805 THIRD AVENUE, 7TH FLOOR
New York, NY 10022 USA
TEL: 212 712 6000 FAX: 212 712 6100

DESIGN ARCHITECT: Base Building Shell & Core
ADRIAN SMITH + GORDON GILL ARCHITECTURE
111 WEST MONROE STREET SUITE 2300
CHICAGO IL 60603
TEL: 312 920 1888 FAX: 312 920 1775

ARCHITECT OF RECORD: Base Building Shell & Core
AAI ARCHITECTS, P.C.
401 Wellington St. W., 3rd Floor
Toronto, ON M5V 1E7 Canada
TEL: 416 967 1500 FAX: 416 967 7150

STRUCTURAL ENGINEERS:
WSP CANTOR SEINUK
228 EAST 45th Street
New York, NY 10017 USA
TEL: 212 687 9888 FAX: 646 487 5501

MEP ENGINEERS:
AKF GROUP
1501 Broadway
New York, NY 10036 USA
TEL: 212 354 5656 FAX: 212 354 5668

GEOTECHNICAL ENGINEERS:
Langan Engineering & Environmental Services
21 Penn Plaza - 360 West 31st Street, 8th Floor
New York, NY 10001-2727
TEL: 212 479 5400 FAX: 212 479 5444

CODE CONSULTANTS:
Construction Consulting Associates
100 Church Street
New York, NY 10007
TEL: 212 385 1818 FAX: 212 385 1911

CURTAINWALL CONSULTANT:
AJLP Consulting
40 Worth Street. Suite 826
New York, NY 10013
TEL: 212 757 5659 FAX: 646 219 8508

LANDMARK/PRESERVATION CONSULTANT:
Higgins Quasebarth & Partners LLC
11 Hanover Square, 16th Floor
New York, NY 1005
TEL: 212 274 9468 FAX: 646 274 9380

LANDMARK/PRESERVATION CONSULTANT:
Jan Hird Pokorny Associates, Inc.
39 West 37th Street, 12A
New York, NY 10018
TEL: 212 759 6462 FAX: 212 759 6540

No.	DESCRIPTION:	DATE:
1	D.O.B. SUBMISSION	05 DEC 14
2	D.O.B. SUBMISSION	18 FEB 15
	D.O.B. SUBMISSION	27 APR 14
	D.O.B. AMENDMENT 2	21 SEP 15

0 10' - 8" 21' - 4" 42' - 8"

DOB SUBMISSION

Discrepancies must be reported immediately to the Architect before proceeding. Only figured dimensions are to be used. Contractors must check all dimensions on site. This drawing is protected by copyright.

ALL DIMENSIONS ARE SHOWN IN IMPERIAL.

CONSULTANT:
AAI ARCHITECTS, P.C.

PROJECT:
217 WEST 57TH STREET
NEW YORK, NY

DRAWING TITLE:
ZONING FLOOR AREA PLAN AND DEDUCTIONS
61ST, 62ND, 63RD FLOOR

SEAL & SIGNATURE:
REGISTERED ARCHITECT WIEPKE DAVID JANSEN No. 028881 STATE OF NEW YORK

DATE:	05 DEC 14
PROJECT No:	1216-00
DRAWN: Author	REV: 2
CHK: Checker	
SCALE: 3/64" = 1'-0"	
DWG No:	**Z-029.01**
DOB PAGE No:	30 of 569

DOB EMPLOYEE STAMP:
DOB B-SCAN:

CD PROGRESS ISSUE 1

36" x 48" Arch E -SHEET SIZE

FILE NAME: C:\Revit Local Files\AAI-TWR-ZONING-CD_jpdlerim.rvt
PLOT DATE: 9/22/2015 6:10:34 PM

64TH FLOOR AREA CALCULATIONS				
ZONE C5-1				
USE	No.	*GFA	*DEDUCTIONS	*ZFA (SF)
RESIDENTIAL		6,643	426	6,217
TOTAL		6,643	426	6,217

64TH FLOOR AREA CALCULATIONS				
ZONE C5-3 MID				
USE	No.	*GFA	*DEDUCTIONS	*ZFA (SF)
RESIDENTIAL		1,873	106	1,767
TOTAL		1,873	106	1,767

64TH FLOOR AREA CALCULATIONS			
ZONE C5-1 AND C5-3 MID			
USE	*GFA	*DEDUCTIONS	*ZFA (SF)
RESIDENTIAL	8,516	532	7,984
TOTAL	8,516	532	7,984

64TH FLOOR DEDUCTIONS					
ZONE C5-1					
USE	TYPE	No.	LENGTH	WIDTH	AREA (SF)
RESIDENTIAL	ST	64.1	0' - 8"	26' - 1"	17.4
RESIDENTIAL	M	64.2	3' - 5"	3' - 8"	12.5
RESIDENTIAL	M	64.3	2' - 2"	2' - 10"	6.2
RESIDENTIAL	M	64.4	2' - 10"	5' - 9"	16.1
RESIDENTIAL	M	64.5	2' - 3"	2' - 10"	6.4
RESIDENTIAL	M	64.6	2' - 3"	2' - 10"	6.3
RESIDENTIAL	M	64.7	3' - 2"	3' - 3"	10.3
RESIDENTIAL	M	64.8	2' - 0"	3' - 5"	6.8
RESIDENTIAL	ST	64.9	0' - 8"	26' - 1"	17.4
RESIDENTIAL	M	64.10	4' - 10"	7' - 2"	34.6
RESIDENTIAL	M	64.11	4' - 1"	4' - 5"	17.9
RESIDENTIAL	M	64.12	1' - 9"	3' - 1"	5.2
RESIDENTIAL	M	64.13	0' - 7"	0' - 8"	0.4
RESIDENTIAL	P	64.14	1' - 6"	6' - 0"	9.0
RESIDENTIAL	P	64.15	2' - 6"	5' - 5"	13.6
RESIDENTIAL	P	64.16	0' - 11"	5' - 3"	4.7
RESIDENTIAL	P	64.17	0' - 10"	3' - 10"	3.2
RESIDENTIAL	P	64.18	1' - 1"	6' - 7"	7.2
RESIDENTIAL	P	64.19	1' - 2"	7' - 1"	8.1
RESIDENTIAL	P	64.20	1' - 1"	2' - 4"	2.6
RESIDENTIAL	P	64.21	0' - 10"	3' - 7"	3.1
RESIDENTIAL	M	64.22	1' - 7"	4' - 6"	7.1
RESIDENTIAL	M	64.23	2' - 8"	2' - 10"	7.3
RESIDENTIAL	M	64.24	2' - 8"	5' - 4"	14.0
RESIDENTIAL	M	64.25	2' - 11"	3' - 8"	10.6
RESIDENTIAL	P	64.26	0' - 10"	4' - 5"	3.7
RESIDENTIAL	M	64.27	2' - 6"	4' - 8"	11.7
RESIDENTIAL	M	64.28	0' - 6"	0' - 8"	0.3
RESIDENTIAL	M	64.29	4' - 7"	4' - 10"	22.2
RESIDENTIAL	M	64.30	4' - 5"	4' - 7"	20.2
RESIDENTIAL	M	64.31	4' - 2"	4' - 10"	20.0
RESIDENTIAL	M	64.32	4' - 8"	5' - 3"	24.4
RESIDENTIAL	P	64.33	0' - 6"	1' - 7"	0.8
RESIDENTIAL	ST	64.34	0' - 8"	7' - 2"	4.8
RESIDENTIAL	E	64.35	2' - 7"	4' - 7"	11.6
SUBTOTAL					

64TH FLOOR DEDUCTIONS					
ZONE C5-1					
USE	TYPE	No.	LENGTH	WIDTH	AREA (SF)
RESIDENTIAL	P	64.36	2' - 9"	4' - 7"	12.6
RESIDENTIAL	M	64.37	1' - 2"	3' - 6"	4.1
RESIDENTIAL	P	64.38	1' - 11"	7' - 8"	14.7
RESIDENTIAL	M	64.39	2' - 9"	3' - 1"	8.5
RESIDENTIAL	P	64.40	1' - 10"	3' - 5"	6.3
RESIDENTIAL	M	64.41	1' - 10"	3' - 5"	6.2
RESIDENTIAL	E	64.42	1' - 5"	4' - 3"	6.1
SUBTOTAL					426.4

64TH FLOOR DEDUCTIONS					
ZONE C5-3 MID					
USE	TYPE	No.	LENGTH	WIDTH	AREA (SF)
RESIDENTIAL	ST	64.43	0' - 8"	7' - 2"	4.8
RESIDENTIAL	M	64.44	0' - 2"	4' - 10"	0.7
RESIDENTIAL	ST	64.45	0' - 8"	1' - 6"	1.0
RESIDENTIAL	ST	64.46	0' - 8"	1' - 6"	1.0
RESIDENTIAL	M	64.47	4' - 10"	4' - 10"	23.4
RESIDENTIAL	P	64.48	1' - 5"	5' - 0"	7.1
RESIDENTIAL	P	64.49	1' - 0"	2' - 4"	2.3
RESIDENTIAL	P	64.50	0' - 6"	1' - 10"	0.9
RESIDENTIAL	P	64.51	1' - 1"	4' - 0"	4.4
RESIDENTIAL	M	64.52	1' - 10"	3' - 2"	5.8
RESIDENTIAL	P	64.53	1' - 0"	1' - 11"	1.9
RESIDENTIAL	P	64.54	1' - 0"	1' - 6"	1.5
RESIDENTIAL	P	64.55	1' - 0"	1' - 9"	1.8
RESIDENTIAL	M	64.56	1' - 7"	4' - 8"	7.3
RESIDENTIAL	M	64.57	3' - 0"	3' - 5"	10.1
RESIDENTIAL	M	64.58	2' - 11"	3' - 7"	10.4
RESIDENTIAL	M	64.59	2' - 1"	4' - 2"	8.7
RESIDENTIAL	M	64.60	1' - 10"	2' - 0"	3.7
RESIDENTIAL	M	64.61	2' - 2"	4' - 2"	9.0
SUBTOTAL					105.7

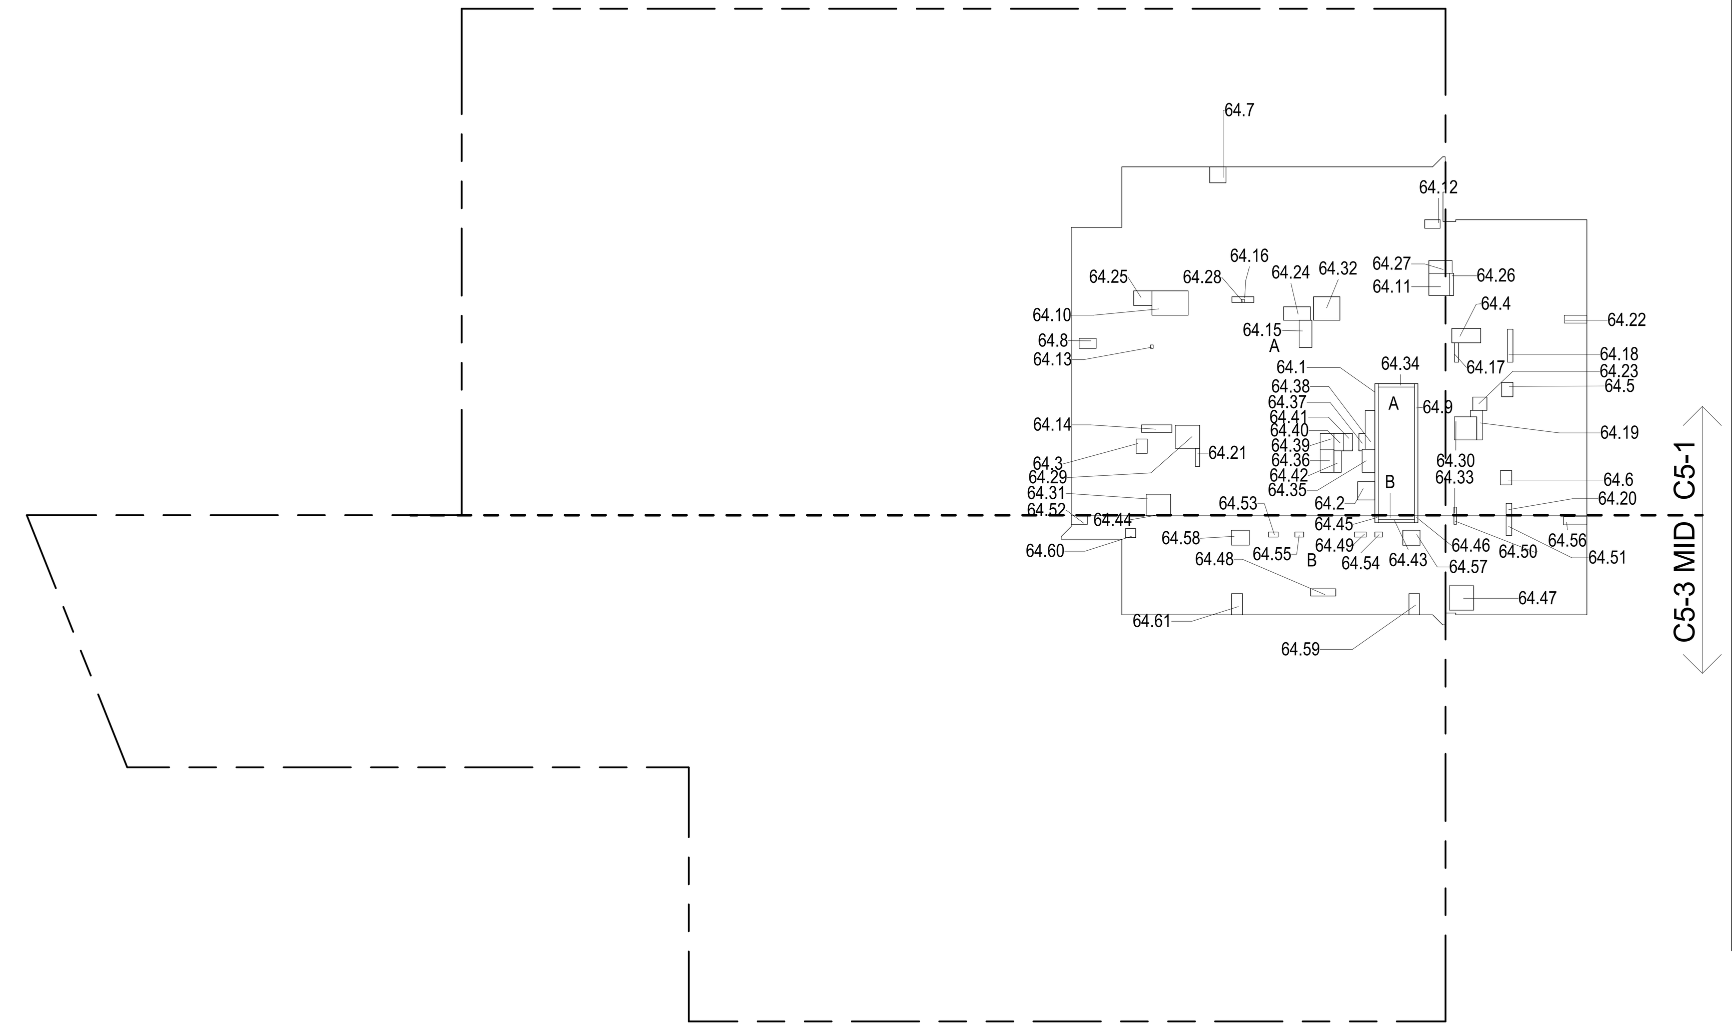

64TH FLOOR (MFD:94TH FLOOR) GROSS FLOOR AREA PLAN AND DEDUCTIONS (1)
3/64" = 1'-0"

65TH FLOOR AREA CALCULATIONS				
ZONE C5-1				
USE	No.	*GFA	*DEDUCTIONS	*ZFA (SF)
RESIDENTIAL		6,643	426	6,217
TOTAL		6,643	426	6,217

65TH FLOOR AREA CALCULATIONS				
ZONE C5-3 MID				
USE	No.	*GFA	*DEDUCTIONS	*ZFA (SF)
RESIDENTIAL		1,873	106	1,767
TOTAL		1,873	106	1,767

65TH FLOOR AREA CALCULATIONS			
ZONE C5-1 AND C5-3 MID			
USE	*GFA	*DEDUCTIONS	*ZFA (SF)
RESIDENTIAL	8,516	532	7,984
TOTAL	8,516	532	7,984

65TH FLOOR DEDUCTIONS					
ZONE C5-1					
USE	TYPE	No.	LENGTH	WIDTH	AREA (SF)
RESIDENTIAL	ST	65.1	0' - 8"	26' - 1"	17.4
RESIDENTIAL	M	65.2	3' - 5"	3' - 8"	12.5
RESIDENTIAL	M	65.3	2' - 2"	2' - 10"	6.2
RESIDENTIAL	M	65.4	2' - 10"	5' - 9"	16.1
RESIDENTIAL	M	65.5	2' - 3"	2' - 10"	6.4
RESIDENTIAL	M	65.6	2' - 3"	2' - 10"	6.3
RESIDENTIAL	M	65.7	3' - 2"	3' - 3"	10.3
RESIDENTIAL	M	65.8	2' - 0"	3' - 5"	6.8
RESIDENTIAL	ST	65.9	0' - 8"	26' - 1"	17.4
RESIDENTIAL	M	65.10	4' - 10"	7' - 2"	34.6
RESIDENTIAL	M	65.11	4' - 1"	4' - 5"	17.9
RESIDENTIAL	M	65.12	1' - 9"	3' - 1"	5.2
RESIDENTIAL	M	65.13	0' - 7"	0' - 8"	0.4
RESIDENTIAL	P	65.14	1' - 6"	6' - 0"	9.0
RESIDENTIAL	P	65.15	2' - 6"	5' - 5"	13.6
RESIDENTIAL	P	65.16	0' - 11"	5' - 3"	4.7
RESIDENTIAL	P	65.17	0' - 10"	3' - 10"	3.2
RESIDENTIAL	P	65.18	1' - 1"	6' - 7"	7.2
RESIDENTIAL	P	65.19	1' - 2"	7' - 1"	8.1
RESIDENTIAL	P	65.20	1' - 1"	2' - 4"	2.6
RESIDENTIAL	P	65.21	0' - 10"	3' - 7"	3.1
RESIDENTIAL	M	65.22	1' - 7"	4' - 6"	7.1
RESIDENTIAL	M	65.23	2' - 8"	2' - 10"	7.3
RESIDENTIAL	M	65.24	2' - 8"	5' - 4"	14.0
RESIDENTIAL	M	65.25	2' - 11"	3' - 8"	10.6
RESIDENTIAL	P	65.26	0' - 10"	4' - 5"	3.7
RESIDENTIAL	M	65.27	2' - 6"	4' - 8"	11.7
RESIDENTIAL	M	65.28	0' - 6"	0' - 8"	0.3
RESIDENTIAL	M	65.29	4' - 7"	4' - 10"	22.2
RESIDENTIAL	M	65.30	4' - 5"	4' - 7"	20.2
RESIDENTIAL	M	65.31	4' - 2"	4' - 10"	20.0
RESIDENTIAL	M	65.32	4' - 8"	5' - 3"	24.4
RESIDENTIAL	P	65.33	0' - 6"	1' - 7"	0.8
RESIDENTIAL	ST	65.34	0' - 8"	7' - 2"	4.8
RESIDENTIAL	E	65.35	2' - 7"	4' - 7"	11.6
SUBTOTAL					

65TH FLOOR DEDUCTIONS					
ZONE C5-1					
USE	TYPE	No.	LENGTH	WIDTH	AREA (SF)
RESIDENTIAL	P	65.36	2' - 9"	4' - 7"	12.6
RESIDENTIAL	M	65.37	1' - 2"	3' - 6"	4.1
RESIDENTIAL	P	65.38	1' - 11"	7' - 8"	14.7
RESIDENTIAL	M	65.39	2' - 9"	3' - 1"	8.5
RESIDENTIAL	P	65.40	1' - 10"	3' - 5"	6.3
RESIDENTIAL	M	65.41	1' - 10"	3' - 5"	6.2
RESIDENTIAL	E	65.42	1' - 5"	4' - 3"	6.1
SUBTOTAL					426.4

65TH FLOOR DEDUCTIONS					
ZONE C5-3 MID					
USE	TYPE	No.	LENGTH	WIDTH	AREA (SF)
RESIDENTIAL	ST	65.43	0' - 8"	7' - 2"	4.8
RESIDENTIAL	M	65.44	0' - 2"	4' - 10"	0.7
RESIDENTIAL	ST	65.45	0' - 8"	1' - 6"	1.0
RESIDENTIAL	ST	65.46	0' - 8"	1' - 6"	1.0
RESIDENTIAL	M	65.47	4' - 10"	4' - 10"	23.4
RESIDENTIAL	P	65.48	1' - 5"	5' - 0"	7.1
RESIDENTIAL	P	65.49	1' - 0"	2' - 4"	2.3
RESIDENTIAL	P	65.50	0' - 6"	1' - 10"	0.9
RESIDENTIAL	P	65.51	1' - 1"	4' - 0"	4.4
RESIDENTIAL	M	65.52	1' - 10"	3' - 2"	5.8
RESIDENTIAL	P	65.53	1' - 0"	1' - 11"	1.9
RESIDENTIAL	P	65.54	1' - 0"	1' - 6"	1.5
RESIDENTIAL	P	65.55	1' - 0"	1' - 9"	1.8
RESIDENTIAL	M	65.56	1' - 7"	4' - 8"	7.3
RESIDENTIAL	M	65.57	3' - 0"	3' - 5"	10.1
RESIDENTIAL	M	65.58	2' - 11"	3' - 7"	10.4
RESIDENTIAL	M	65.59	2' - 1"	4' - 2"	8.7
RESIDENTIAL	M	65.60	1' - 10"	2' - 0"	3.7
RESIDENTIAL	M	65.61	2' - 2"	4' - 2"	9.0
SUBTOTAL					105.7

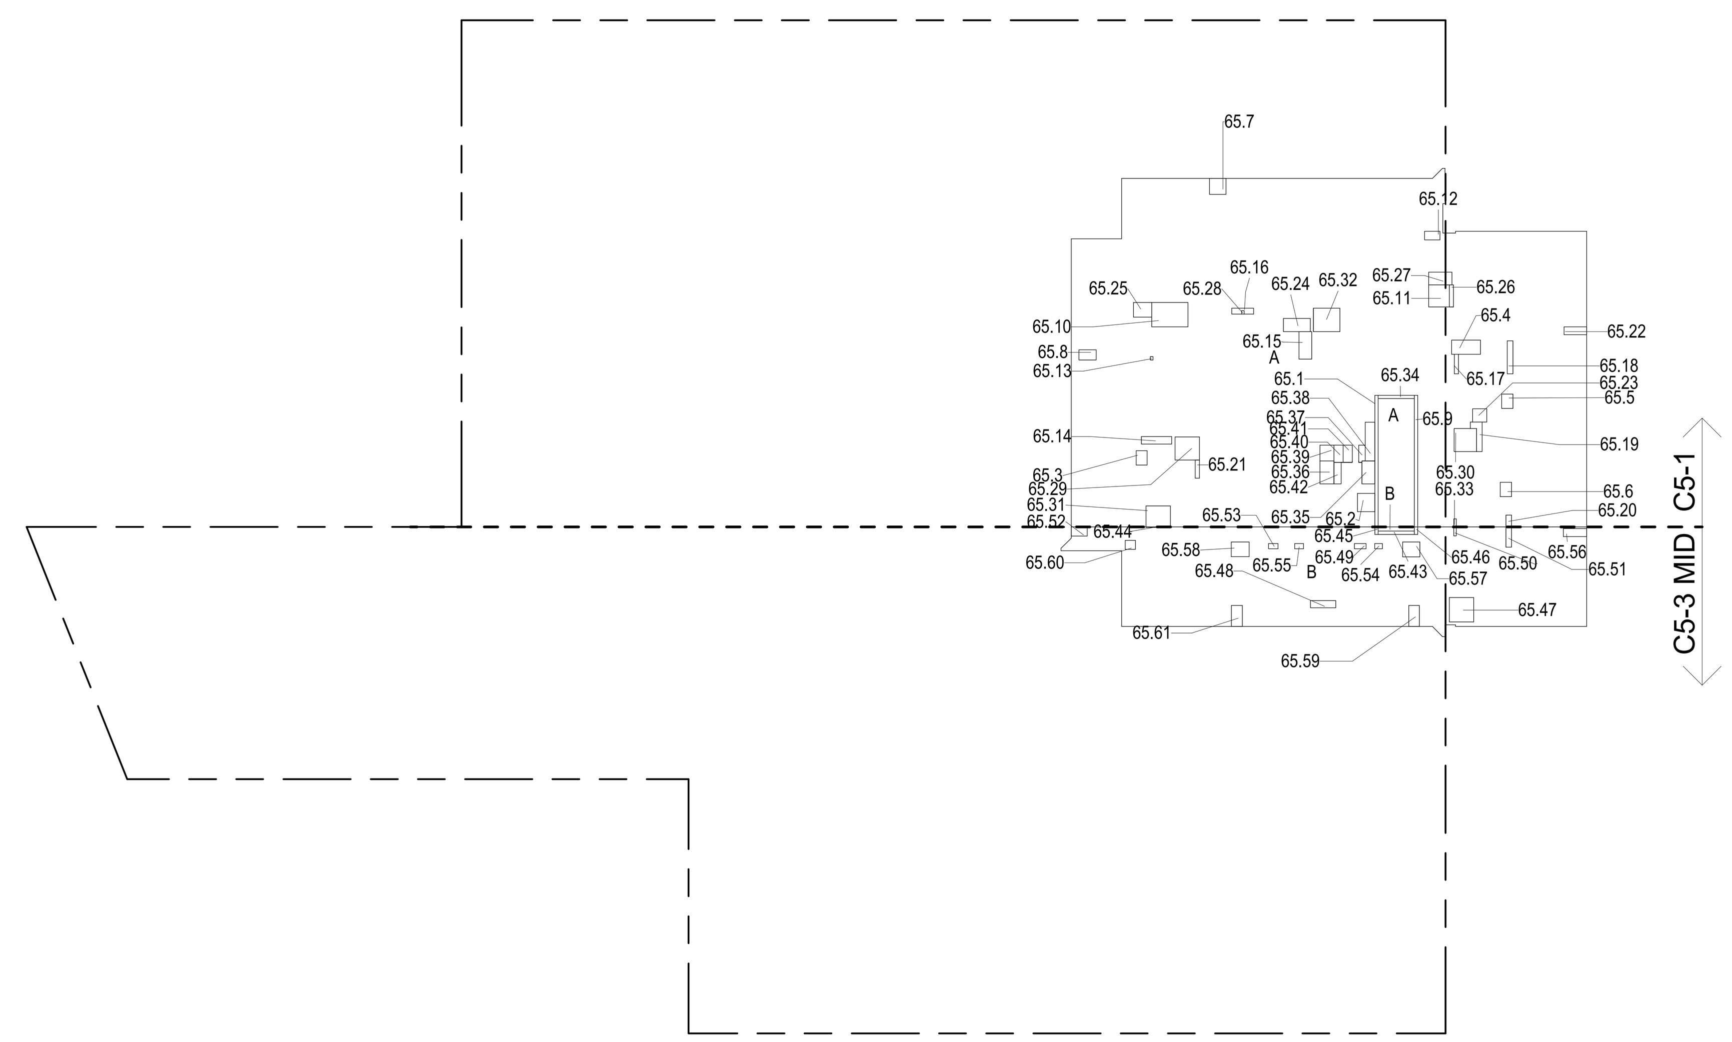

65TH FLOOR (MFD:95TH FLOOR) GROSS FLOOR AREA PLAN AND DEDUCTIONS (2)
3/64" = 1'-0"

66TH FLOOR AREA CALCULATIONS				
ZONE C5-1				
USE	No.	*GFA	*DEDUCTIONS	*ZFA (SF)
RESIDENTIAL		6,643	430	6,213
TOTAL		6,643	430	6,213

66TH FLOOR AREA CALCULATIONS				
ZONE C5-3 MID				
USE	No.	*GFA	*DEDUCTIONS	*ZFA (SF)
RESIDENTIAL		1,873	103	1,770
TOTAL		1,873	103	1,770

66TH FLOOR AREA CALCULATIONS			
ZONE C5-1 AND C5-3 MID			
USE	*GFA	*DEDUCTIONS	*ZFA (SF)
RESIDENTIAL	8,516	533	7,983
TOTAL	8,516	533	7,983

66TH FLOOR DEDUCTIONS					
ZONE C5-1					
USE	TYPE	No.	LENGTH	WIDTH	AREA (SF)
RESIDENTIAL	ST	66.1	0' - 8"	26' - 1"	17.4
RESIDENTIAL	M	66.2	3' - 5"	3' - 8"	12.5
RESIDENTIAL	M	66.3	2' - 4"	2' - 11"	6.8
RESIDENTIAL	M	66.4	3' - 0"	5' - 8"	16.9
RESIDENTIAL	M	66.5	2' - 4"	2' - 10"	6.8
RESIDENTIAL	M	66.6	2' - 4"	3' - 0"	7.2
RESIDENTIAL	M	66.7	2' - 7"	2' - 11"	7.4
RESIDENTIAL	M	66.8	2' - 0"	3' - 8"	7.3
RESIDENTIAL	ST	66.9	0' - 8"	26' - 1"	17.4
RESIDENTIAL	M	66.10	5' - 1"	7' - 4"	36.8
RESIDENTIAL	M	66.11	3' - 9"	4' - 5"	16.5
RESIDENTIAL	M	66.12	1' - 4"	2' - 10"	3.8
RESIDENTIAL	M	66.13	0' - 6"	0' - 7"	0.3
RESIDENTIAL	P	66.14	1' - 6"	6' - 1"	9.2
RESIDENTIAL	P	66.15	2' - 6"	5' - 5"	13.6
RESIDENTIAL	P	66.16	1' - 0"	5' - 7"	5.4
RESIDENTIAL	P	66.17	0' - 10"	3' - 11"	3.2
RESIDENTIAL	P	66.18	1' - 1"	6' - 5"	7.1
RESIDENTIAL	P	66.19	1' - 0"	7' - 1"	7.3
RESIDENTIAL	P	66.20	1' - 1"	2' - 4"	2.6
RESIDENTIAL	P	66.21	0' - 10"	3' - 7"	3.1
RESIDENTIAL	M	66.22	1' - 7"	4' - 6"	7.1
RESIDENTIAL	M	66.23	2' - 11"	3' - 1"	8.8
RESIDENTIAL	M	66.24	2' - 9"	5' - 10"	16.0
RESIDENTIAL	M	66.25	3' - 2"	3' - 8"	11.4
RESIDENTIAL	P	66.26	1' - 0"	4' - 5"	4.2
RESIDENTIAL	M	66.27	2' - 9"	4' - 3"	11.6
RESIDENTIAL	M	66.28	0' - 6"	0' - 8"	0.3
RESIDENTIAL	M	66.29	4' - 7"	4' - 10"	22.2
RESIDENTIAL	M	66.30	4' - 5"	4' - 7"	20.3
RESIDENTIAL	M	66.31	4' - 2"	4' - 10"	20.0
RESIDENTIAL	M	66.32	4' - 8"	5' - 0"	23.4
RESIDENTIAL	P	66.33	0' - 6"	1' - 7"	0.8
RESIDENTIAL	ST	66.34	0' - 8"	7' - 2"	4.8
RESIDENTIAL	E	66.35	2' - 7"	4' - 7"	11.6
SUBTOTAL					

66TH FLOOR DEDUCTIONS					
ZONE C5-1					
USE	TYPE	No.	LENGTH	WIDTH	AREA (SF)
RESIDENTIAL	P	66.36	2' - 9"	4' - 7"	12.6
RESIDENTIAL	M	66.37	1' - 2"	3' - 6"	4.1
RESIDENTIAL	P	66.38	1' - 11"	7' - 8"	14.7
RESIDENTIAL	M	66.39	2' - 9"	3' - 1"	8.5
RESIDENTIAL	P	66.40	1' - 10"	3' - 5"	6.3
RESIDENTIAL	M	66.41	1' - 10"	3' - 5"	6.2
RESIDENTIAL	E	66.42	1' - 5"	4' - 3"	6.1
SUBTOTAL					429.6

66TH FLOOR DEDUCTIONS					
ZONE C5-3 MID					
USE	TYPE	No.	LENGTH	WIDTH	AREA (SF)
RESIDENTIAL	ST	66.43	0' - 8"	7' - 2"	4.8
RESIDENTIAL	M	66.44	0' - 2"	4' - 10"	0.7
RESIDENTIAL	ST	66.45	0' - 8"	1' - 6"	1.0
RESIDENTIAL	ST	66.46	0' - 8"	1' - 6"	1.0
RESIDENTIAL	M	66.47	4' - 10"	5' - 5"	26.2
RESIDENTIAL	P	66.48	1' - 5"	5' - 0"	6.9
RESIDENTIAL	P	66.49	1' - 0"	2' - 4"	2.3
RESIDENTIAL	P	66.50	0' - 6"	1' - 10"	0.9
RESIDENTIAL	P	66.51	1' - 1"	4' - 0"	4.4
RESIDENTIAL	M	66.52	1' - 6"	3' - 2"	4.8
RESIDENTIAL	P	66.53	1' - 0"	1' - 8"	1.7
RESIDENTIAL	P	66.54	1' - 0"	1' - 6"	1.5
RESIDENTIAL	P	66.55	1' - 0"	1' - 9"	1.8
RESIDENTIAL	M	66.56	1' - 7"	4' - 8"	7.3
RESIDENTIAL	M	66.57	3' - 0"	3' - 5"	10.1
RESIDENTIAL	M	66.58	2' - 11"	3' - 7"	10.4
RESIDENTIAL	M	66.59	2' - 1"	4' - 2"	8.7
RESIDENTIAL	M	66.60	2' - 2"	4' - 2"	9.0
SUBTOTAL					103.4

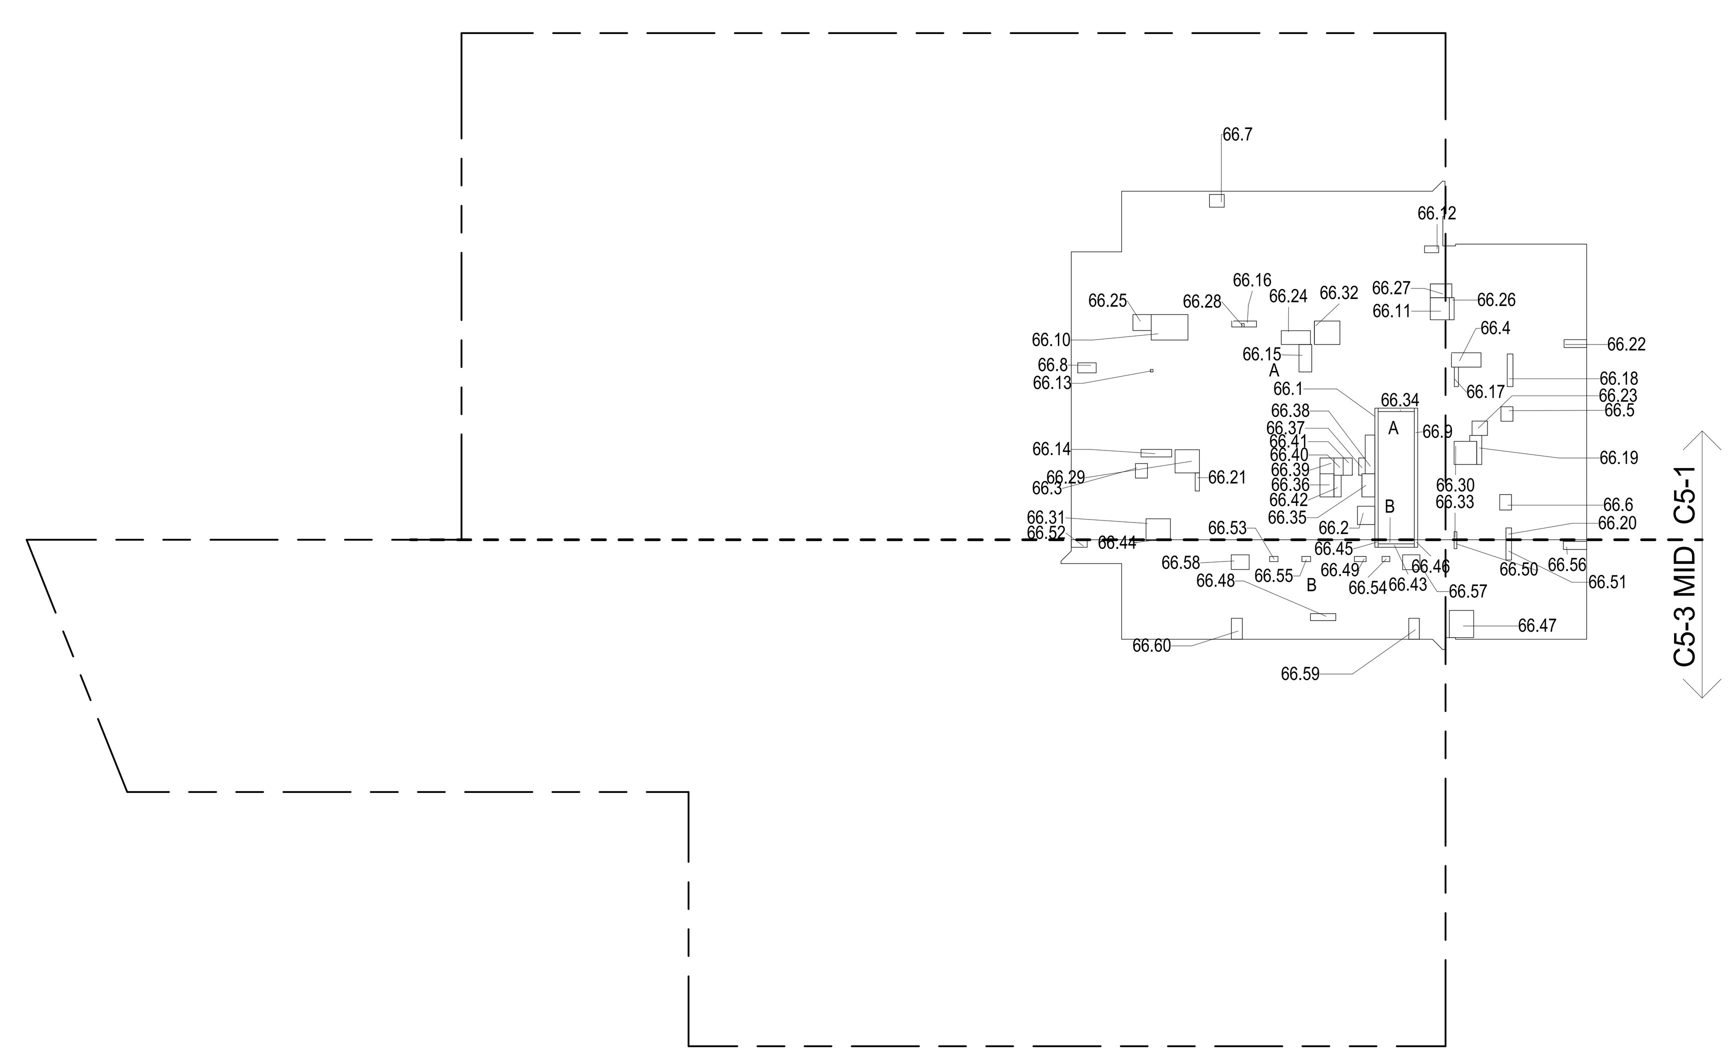

66TH FLOOR (MFD:96TH FLOOR) GROSS FLOOR AREA PLAN AND DEDUCTIONS (3)
3/64" = 1'-0"

ZONING AND DEDUCT LEGEND

DEDUCTIONS

- M - MECHANICAL ROOM / RISER
- E - ELECTRICAL SHAFT / RISER
- P - PLUMBING RISER
- BG - BELOW GRADE
- O - OPENING TO BELOW
- L - LOADING BAYS
- ST - 44" RESI STAIR SHAFT (INCLUDING 8" PERIMETER)
- G - GAP FROM ADJACENT BUILDING
- DEVELOPMENT LOT LINE

* WHERE APPLICABLE, DOCUMENTED AND CALCULATED AREAS HAVE BEEN ROUNDED TO ITS NEXT SIGNIFICANT DIGIT.

** LENGTH AND WIDTH DIMENSIONS FOR COMPLEX SHAPES HAVE BEEN SIMPLIFIED TO ILLUSTRATE ONLY LARGEST OVERALL DIMENSION RESPECTIVELY. AREA DOCUMENTED IS THE EXACT AREA OF THE COMPLEX SHAPE

*** ELECTRICAL DEDUCTIONS ARE ONLY FOR ELECTRICAL RISERS. AND CLOSETS. NO DEDUCTIONS TAKEN FOR TELEPHONE CLOSETS

DEPT OF BLDGS 121328205 Job Number
ES859834578 Scan Code

KEY PLAN:

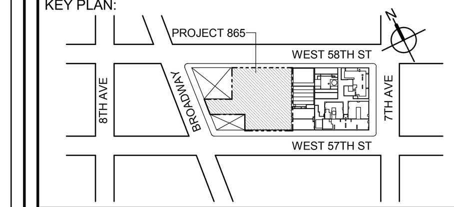

PROJECT NORTH | TRUE NORTH

DEVELOPER:
EXTELL DEVELOPMENT COMPANY
805 THIRD AVENUE, 7TH FLOOR
New York, NY 10022 USA
TEL: 212 712 6000 FAX: 212 712 6100

DESIGN ARCHITECT: Base Building Shell & Core
ADRIAN SMITH + GORDON GILL ARCHITECTURE
111 WEST MONROE STREET SUITE 2300
CHICAGO IL 60603
TEL: 312 920 1888 FAX: 312 920 1775

ARCHITECT OF RECORD: Base Building Shell & Core
AAI ARCHITECTS, P.C.
401 Wellington St. W., 3rd Floor
Toronto, ON M5V 1E7 Canada
TEL: 416 967 1500 FAX: 416 967 7150

STRUCTURAL ENGINEERS:
WSP CANTOR SEINUK
228 EAST 45th Street
New York, NY 10017 USA
TEL: 212 687 9888 FAX: 646 487 5501

MEP ENGINEERS:
AKF GROUP
1501 Broadway
New York, NY 10036 USA
TEL: 212 354 5656 FAX: 212 354 5668

GEOTECHNICAL ENGINEERS:
Langan Engineering & Environmental Services
21 Penn Plaza - 360 West 31st Street, 8th Floor
New York, NY 10001-2727
TEL: 212 479 5400 FAX: 212 479 5444

CODE CONSULTANTS:
Construction Consulting Associates
100 Church Street
New York, NY 10007
TEL: 212 385 1818 FAX: 212 385 1911

CURTAINWALL CONSULTANT:
AJLP Consulting
40 Worth Street. Suite 826
New York, NY 10013
TEL: 212 757 5659 FAX: 646 219 8508

LANDMARK/PRESERVATION CONSULTANT:
Higgins Quasebarth & Partners LLC
11 Hanover Square, 16th Floor
New York, NY 1005
TEL: 212 274 9468 FAX: 646 274 9380

LANDMARK/PRESERVATION CONSULTANT:
Jan Hird Pokorny Associates, Inc.
39 West 37th Street, 12A
New York, NY 10018
TEL: 212 759 6462 FAX: 212 759 6540

No.	DESCRIPTION:	DATE:
1	D.O.B. SUBMISSION	05 DEC 14
2	D.O.B. SUBMISSION	18 FEB 15
	D.O.B. SUBMISSION	27 APR 14
	D.O.B. AMENDMENT 2	21 SEP 15

0 10' - 8" 21' - 4" 42' - 8"

DOB SUBMISSION

Discrepancies must be reported immediately to the Architect before proceeding. Only figured dimensions are to be used. Contractors must check all dimensions on site. This drawing is protected by copyright.

ALL DIMENSIONS ARE SHOWN IN IMPERIAL.

CONSULTANT:
AAI ARCHITECTS, P.C.

PROJECT:
217 WEST 57TH STREET
NEW YORK, NY

DRAWING TITLE:
ZONING FLOOR AREA PLAN AND DEDUCTIONS
64TH, 65TH, 66TH FLOOR

SEAL & SIGNATURE: REGISTERED ARCHITECT WIEPKE DAVID JANSEN No. 028881 STATE OF NEW YORK

DATE:	05 DEC 14
PROJECT No:	1216-00
DRAWN: Author	REV: 2
CHK: Checker	
SCALE: 3/64" = 1'-0"	
DWG No: Z-030.01	
DOB PAGE No:	31 of 569

DOB EMPLOYEE STAMP: | DOB B-SCAN:

CD PROGRESS ISSUE 1

36" x 48" Arch E -SHEET SIZE

FILE NAME: C:\Revit Local Files\AAI_TWR-ZONING-CD_pedlarim.rvt
PLOT DATE: 9/22/2015 6:10:54 PM

69TH FLOOR AREA CALCULATIONS ZONE C5-1				
USE	No.	*GFA	*DEDUCTIONS	*ZFA (SF)
RESIDENTIAL		6,352	306	6,046
TOTAL		6,352	306	6,046

69TH FLOOR AREA CALCULATIONS ZONE C5-3 MID				
USE	No.	*GFA	*DEDUCTIONS	*ZFA (SF)
RESIDENTIAL		1,873	131	1,742
TOTAL		1,873	131	1,742

69TH FLOOR AREA CALCULATIONS ZONE C5-1 AND C5-3 MID			
USE	*GFA	*DEDUCTIONS	*ZFA (SF)
RESIDENTIAL	8,225	437	7,788
TOTAL	8,225	437	7,788

69TH FLOOR DEDUCTIONS ZONE C5-1					
USE	TYPE	No.	LENGTH	WIDTH	AREA (SF)
RESIDENTIAL	ST	69.1	1' - 4"	20' - 9"	27.7
RESIDENTIAL	P	69.2	4' - 6"	5' - 5"	24.6
RESIDENTIAL	M	69.3	3' - 5"	3' - 8"	12.5
RESIDENTIAL	M	69.4	3' - 3"	5' - 3"	16.8
RESIDENTIAL	M	69.5	2' - 11"	4' - 0"	11.6
RESIDENTIAL	M	69.6	1' - 1"	3' - 2"	3.5
RESIDENTIAL	M	69.7	3' - 10"	6' - 1"	23.3
RESIDENTIAL	M	69.8	4' - 8"	4' - 10"	22.5
RESIDENTIAL	M	69.9	4' - 8"	5' - 4"	24.9
RESIDENTIAL	P	69.10	1' - 1"	5' - 9"	6.1
RESIDENTIAL	M	69.11	4' - 2"	5' - 9"	23.7
RESIDENTIAL	M	69.12	5' - 1"	5' - 5"	27.6
RESIDENTIAL	P	69.13	1' - 0"	7' - 3"	7.3
RESIDENTIAL	M	69.14	1' - 6"	3' - 9"	5.6
RESIDENTIAL	P	69.15	1' - 1"	4' - 2"	4.6
RESIDENTIAL	P	69.16	1' - 0"	4' - 11"	4.9
RESIDENTIAL	M	69.17	1' - 3"	1' - 8"	2.1
RESIDENTIAL	M	69.18	1' - 2"	3' - 1"	3.6
RESIDENTIAL	ST	69.19	0' - 8"	31' - 6"	20.1
RESIDENTIAL	M	69.20	2' - 1"	3' - 2"	6.7
RESIDENTIAL	M	69.21	2' - 1"	5' - 11"	12.4
RESIDENTIAL	P	69.22	1' - 1"	3' - 5"	3.8
RESIDENTIAL	E	69.23	1' - 4"	3' - 2"	4.2
RESIDENTIAL	E	69.24	1' - 4"	2' - 6"	3.3
RESIDENTIAL	E	69.25	0' - 9"	3' - 5"	2.5
SUBTOTAL					305.8

69TH FLOOR DEDUCTIONS ZONE C5-3 MID					
USE	TYPE	No.	LENGTH	WIDTH	AREA (SF)
RESIDENTIAL	ST	69.26	0' - 8"	7' - 2"	4.8
RESIDENTIAL	M	69.27	1' - 0"	1' - 6"	1.5
RESIDENTIAL	M	69.28	4' - 11"	5' - 1"	24.6
RESIDENTIAL	ST	69.29	0' - 8"	1' - 6"	1.0
RESIDENTIAL	ST	69.30	0' - 8"	1' - 6"	1.0
RESIDENTIAL	P	69.31	0' - 10"	3' - 5"	3.0
RESIDENTIAL	P	69.32	1' - 0"	1' - 6"	1.5
RESIDENTIAL	P	69.33	1' - 0"	5' - 6"	5.5
RESIDENTIAL	M	69.34	2' - 1"	5' - 0"	10.3
RESIDENTIAL	M	69.35	3' - 6"	8' - 3"	28.9
RESIDENTIAL	P	69.36	0' - 8"	4' - 1"	2.8
RESIDENTIAL	M	69.37	4' - 5"	8' - 3"	36.4
RESIDENTIAL	M	69.38	1' - 6"	3' - 1"	4.6
RESIDENTIAL	M	69.39	1' - 5"	3' - 6"	4.9
SUBTOTAL					130.9

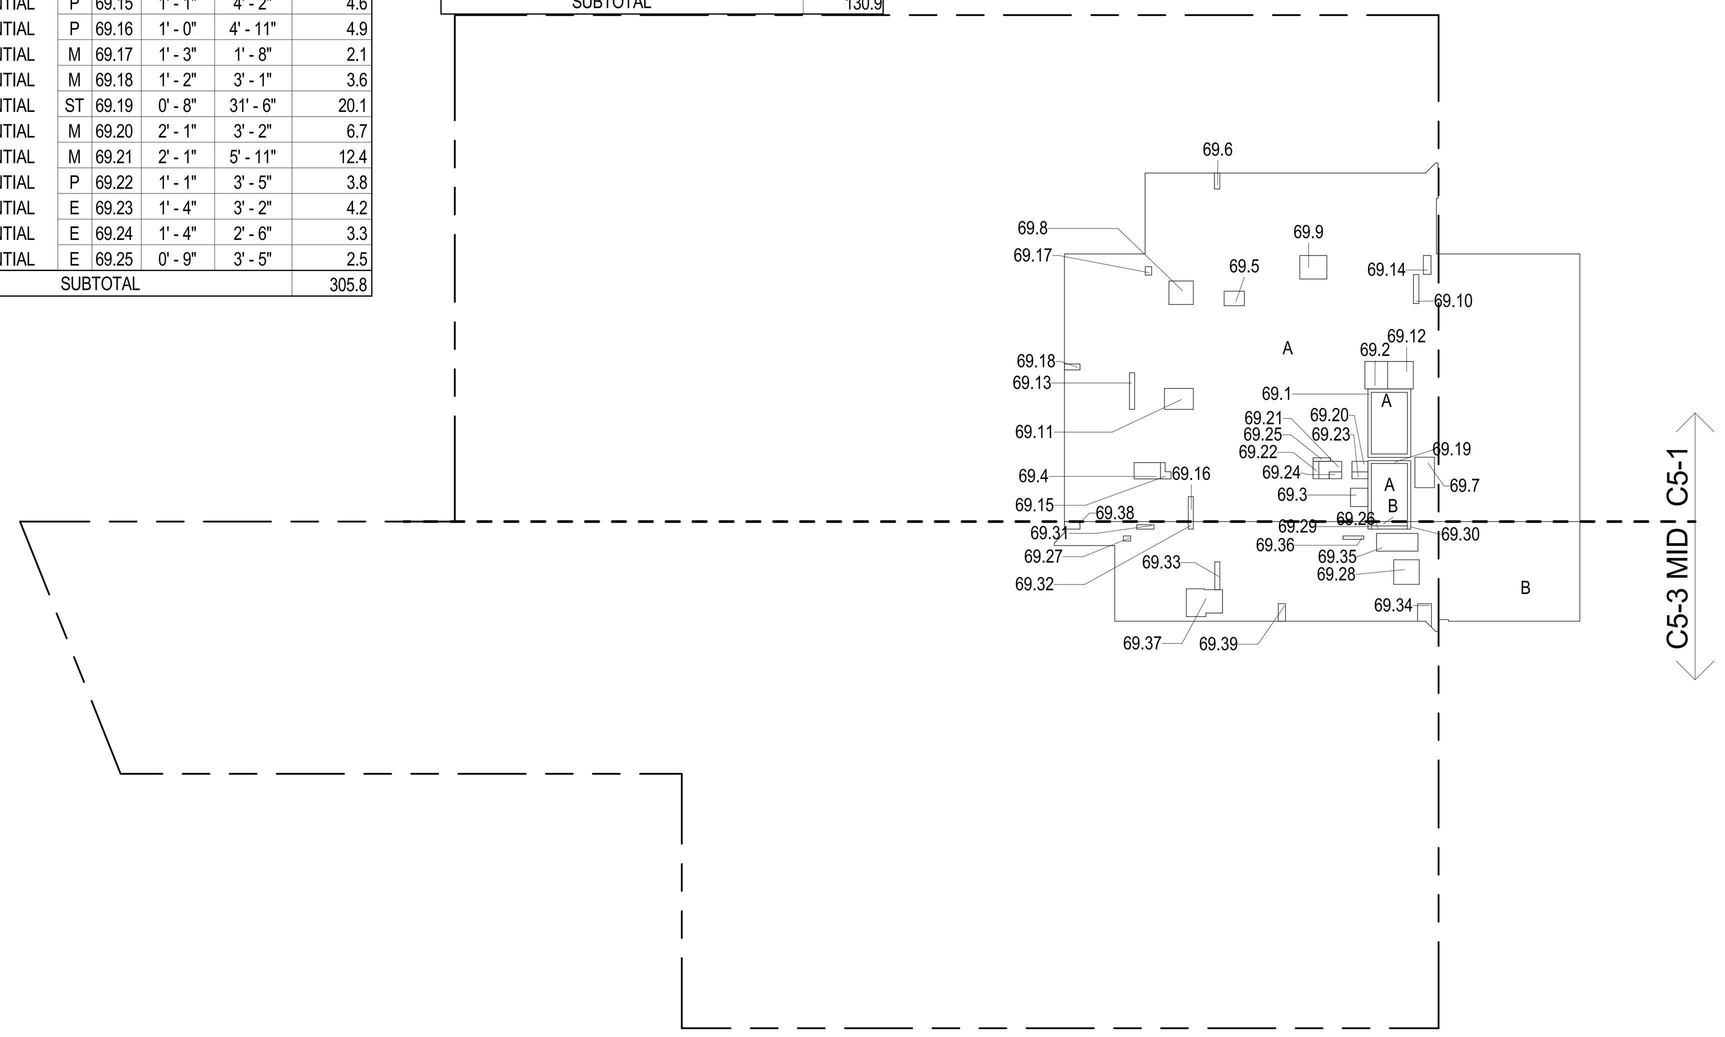

69TH FLOOR (MFD:107TH FLOOR) GROSS FLOOR AREA PLAN AND DEDUCTIONS (4)
3/64" = 1'-0"

70TH FLOOR AREA CALCULATIONS ZONE C5-1				
USE	No.	*GFA	*DEDUCTIONS	*ZFA (SF)
RESIDENTIAL		6,285	2,028	4,257
TOTAL		6,285	2,028	4,257

70TH FLOOR AREA CALCULATIONS ZONE C5-3 MID				
USE	No.	*GFA	*DEDUCTIONS	*ZFA (SF)
RESIDENTIAL		1,873	739	1,134
TOTAL		1,873	739	1,134

70TH FLOOR AREA CALCULATIONS ZONE C5-1 AND C5-3 MID			
USE	*GFA	*DEDUCTIONS	*ZFA (SF)
RESIDENTIAL	8,158	2,767	5,391
TOTAL	8,158	2,767	5,391

70TH FLOOR DEDUCTIONS ZONE C5-1					
USE	TYPE	No.	LENGTH	WIDTH	AREA (SF)
RESIDENTIAL	ST	70.1	1' - 4"	20' - 9"	27.7
RESIDENTIAL	M	70.2	4' - 7"	4' - 11"	22.6
RESIDENTIAL	P	70.3	4' - 8"	4' - 11"	22.9
RESIDENTIAL	M	70.4	4' - 3"	8' - 2"	34.4
RESIDENTIAL	M	70.5	3' - 5"	3' - 8"	12.5
RESIDENTIAL	M	70.6	2' - 7"	3' - 5"	8.6
RESIDENTIAL	M	70.7	1' - 8"	3' - 4"	5.5
RESIDENTIAL	M	70.8	2' - 6"	2' - 7"	6.5
RESIDENTIAL	M	70.9	2' - 11"	3' - 0"	8.9
RESIDENTIAL	P	70.10	1' - 6"	4' - 7"	6.8
RESIDENTIAL	P	70.11	1' - 0"	7' - 6"	7.6
RESIDENTIAL	M	70.12	4' - 9"	5' - 0"	23.8
RESIDENTIAL	M	70.13	1' - 1"	3' - 2"	3.5
RESIDENTIAL	M	70.14	3' - 7"	6' - 1"	21.7
RESIDENTIAL	M	70.15	3' - 7"	9' - 3"	33.3
RESIDENTIAL	M	70.16	1' - 2"	4' - 2"	4.8
RESIDENTIAL	P	70.17	1' - 5"	3' - 9"	5.2
RESIDENTIAL	P	70.18	1' - 0"	4' - 11"	5.0
RESIDENTIAL	O	70.19	24' - 8"	60' - 11"	1,502.0
RESIDENTIAL	P	70.20	1' - 5"	3' - 4"	4.6
RESIDENTIAL	P	70.21	1' - 0"	7' - 2"	7.2
RESIDENTIAL	M	70.22	5' - 0"	6' - 7"	32.6
RESIDENTIAL	ST	70.23	0' - 8"	31' - 3"	20.8
RESIDENTIAL	O	70.24	2' - 6"	67' - 1"	166.8
RESIDENTIAL	M	70.25	2' - 1"	3' - 2"	6.7
RESIDENTIAL	M	70.26	2' - 1"	5' - 11"	12.4
RESIDENTIAL	P	70.27	1' - 1"	3' - 5"	3.8
RESIDENTIAL	E	70.28	1' - 4"	3' - 2"	4.2
RESIDENTIAL	E	70.29	1' - 4"	2' - 6"	3.3
RESIDENTIAL	E	70.30	0' - 9"	3' - 5"	2.5
					2,028.3
SUBTOTAL					

70TH FLOOR DEDUCTIONS ZONE C5-3 MID					
USE	TYPE	No.	LENGTH	WIDTH	AREA (SF)
RESIDENTIAL	ST	70.31	0' - 8"	7' - 2"	4.8
RESIDENTIAL	M	70.32	1' - 6"	2' - 1"	3.0
RESIDENTIAL	M	70.33	4' - 7"	4' - 8"	21.5
RESIDENTIAL	P	70.34	1' - 6"	6' - 4"	9.5
RESIDENTIAL	O	70.35	17' - 1"	33' - 1"	565.1
RESIDENTIAL	ST	70.36	0' - 8"	1' - 6"	1.0
RESIDENTIAL	ST	70.37	0' - 8"	1' - 6"	1.0
RESIDENTIAL	M	70.38	5' - 2"	11' - 7"	59.2
RESIDENTIAL	M	70.39	4' - 4"	10' - 5"	45.1
RESIDENTIAL	P	70.40	1' - 0"	3' - 8"	3.7
RESIDENTIAL	M	70.41	1' - 4"	3' - 6"	4.6
RESIDENTIAL	P	70.42	1' - 0"	2' - 0"	2.0
RESIDENTIAL	P	70.43	1' - 5"	3' - 5"	4.7
RESIDENTIAL	M	70.44	1' - 6"	3' - 1"	4.6
RESIDENTIAL	M	70.45	1' - 11"	4' - 10"	9.2
SUBTOTAL					739.1

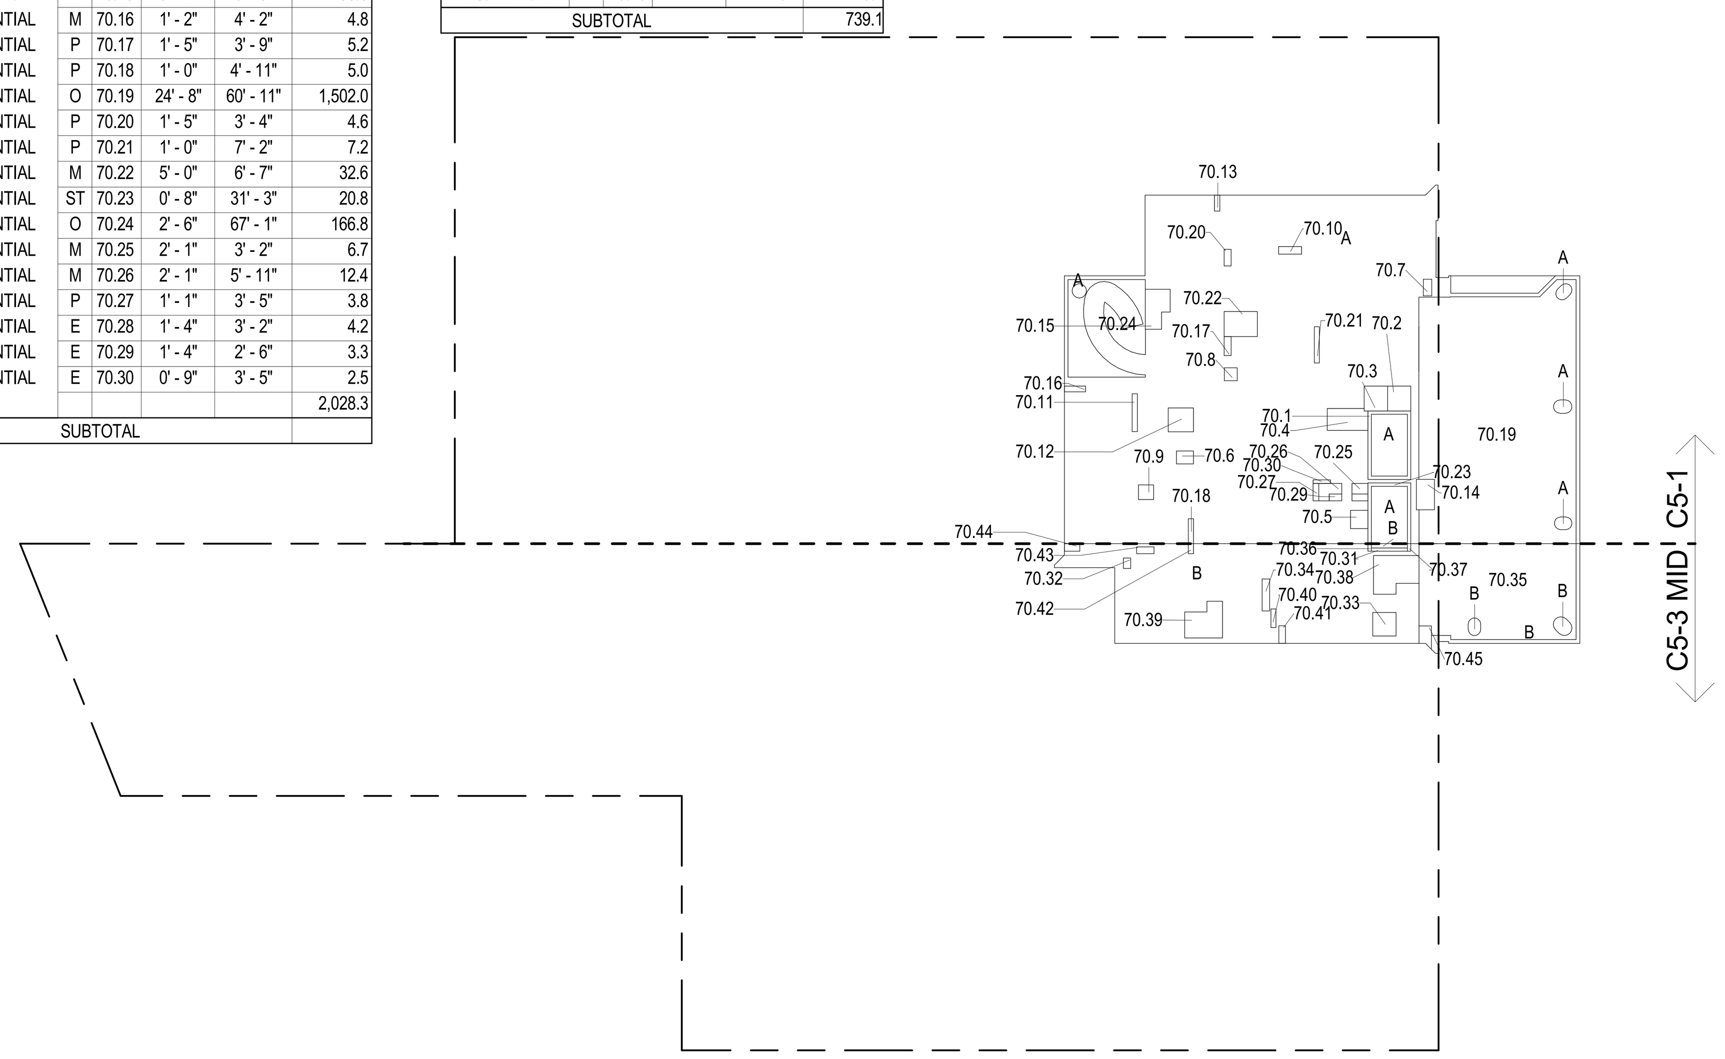

70TH FLOOR (MFD:108TH FLOOR) GROSS FLOOR AREA PLAN AND DEDUCTIONS (5)
3/64" = 1'-0"

67TH FLOOR DEDUCTIONS ZONE C5-1					
USE	TYPE	No.	LENGTH	WIDTH	AREA (SF)
RESIDENTIAL	M	67.1	57' - 11"	114' - 7"	6,638.9
SUBTOTAL					6,638.9

67TH FLOOR DEDUCTIONS ZONE C5-3 MID					
USE	TYPE	No.	LENGTH	WIDTH	AREA (SF)
RESIDENTIAL	M	67.2	17' - 5"	107' - 2"	1,869.8
SUBTOTAL					1,869.8

67TH FLOOR AREA CALCULATIONS ZONE C5-1				
USE	No.	*GFA	*DEDUCTIONS	*ZFA (SF)
RESIDENTIAL	67.1	6,639	6,639	0
TOTAL		6,639	6,639	0

67TH FLOOR AREA CALCULATIONS ZONE C5-1 AND C5-3 MID			
USE	*GFA	*DEDUCTIONS	*ZFA (SF)
RESIDENTIAL	8,509	8,509	0
TOTAL	8,509	8,509	0

67TH FLOOR AREA CALCULATIONS ZONE C5-3 MID				
USE	No.	*GFA	*DEDUCTIONS	*ZFA (SF)
RESIDENTIAL	67.2	1,870	1,870	0
TOTAL		1,870	1,870	0

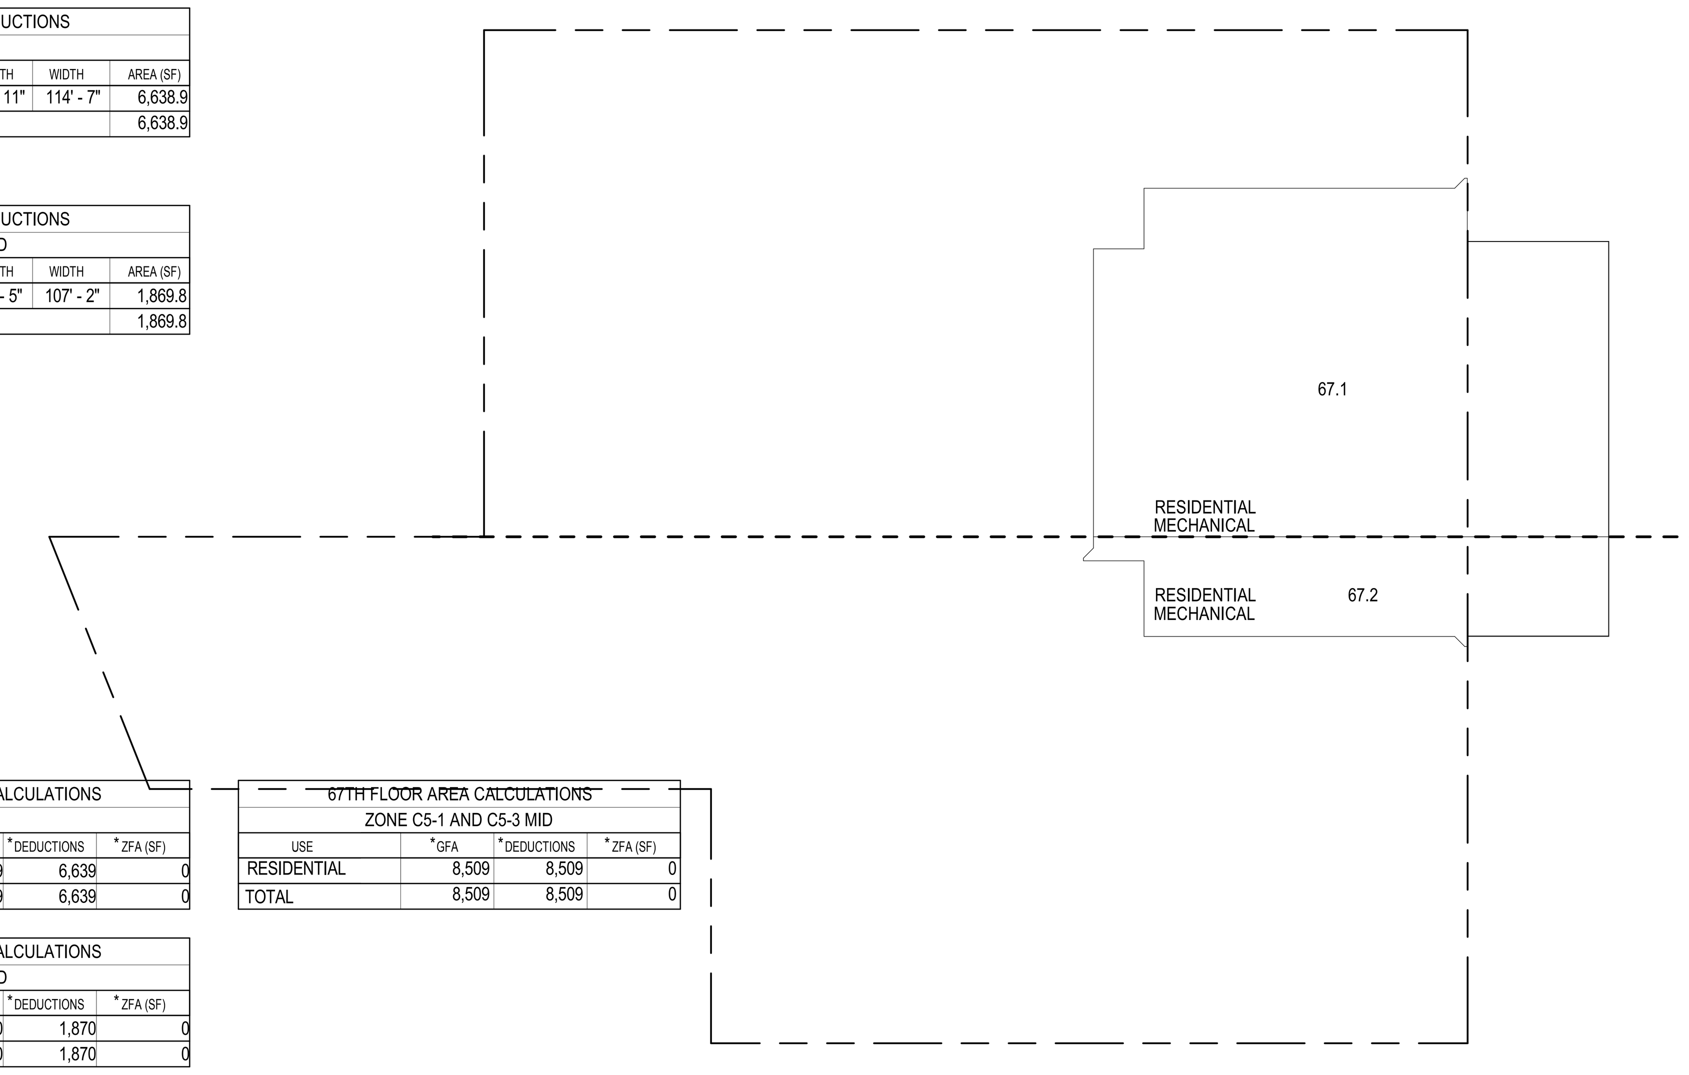

67TH FLOOR (MFD:97TH FLOOR) GROSS FLOOR AREA PLAN AND DEDUCTIONS (1)
3/64" = 1'-0"

67TH FLOOR MEZ DEDUCTIONS ZONE C5-1					
USE	TYPE	No.	LENGTH	WIDTH	AREA (SF)
RESIDENTIAL	M	67M.1	33' - 8"	168' - 10"	5,685.1
RESIDENTIAL	O	67M.2	27' - 0"	31' - 3"	843.8
RESIDENTIAL	O	67M.3	11' - 10"	27' - 1"	320.7
RESIDENTIAL	M	67M.4	1' - 4"	85' - 2"	110.1
RESIDENTIAL	O	67M.5	12' - 11"	36' - 6"	471.5
RESIDENTIAL	O	67M.6	1' - 6"	27' - 0"	40.5
SUBTOTAL					7,471.5

67TH FLOOR MEZ DEDUCTIONS ZONE C5-3 MID					
USE	TYPE	No.	LENGTH	WIDTH	AREA (SF)
RESIDENTIAL	M	67M.7	1' - 4"	46' - 5"	59.9
RESIDENTIAL	M	67M.8	8' - 5"	116' - 6"	977.3
SUBTOTAL					1,037.2

67TH FLOOR MEZ AREA CALCULATIONS ZONE C5-1				
USE	No.	*GFA	*DEDUCTIONS	*ZFA (SF)
RESIDENTIAL		7,472	7,472	0
TOTAL		7,472	7,472	0

67TH FLOOR MEZ AREA CALCULATIONS ZONE C5-1 AND C5-3 MID			
USE	*GFA	*DEDUCTIONS	*ZFA (SF)
RESIDENTIAL	8,509	8,509	0
TOTAL	8,509	8,509	0

67TH FLOOR MEZ AREA CALCULATIONS ZONE C5-3 MID				
USE	No.	*GFA	*DEDUCTIONS	*ZFA (SF)
RESIDENTIAL		1,037	1,037	0
TOTAL		1,037	1,037	0

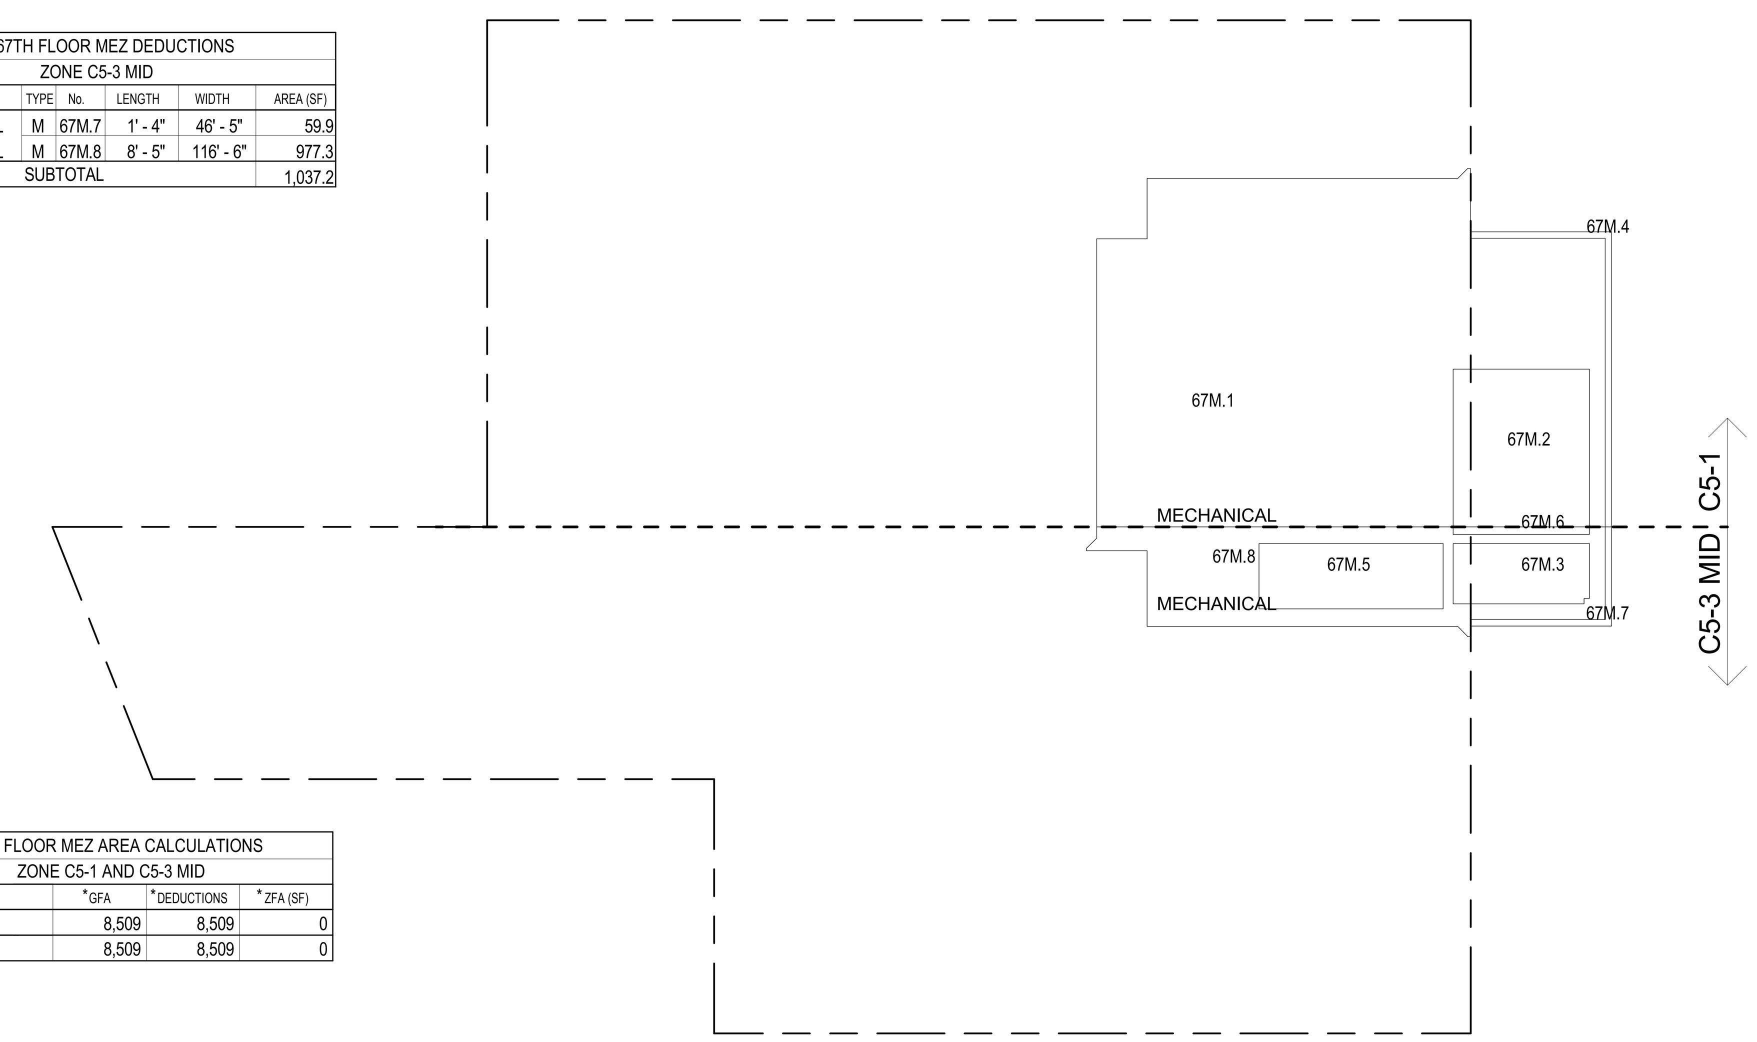

67TH FLOOR INTER (MFD:98TH FLOOR) GROSS FLOOR AREA PLAN AND DEDUCTIONS (2)
3/64" = 1'-0"

68TH FLOOR DEDUCTIONS ZONE C5-1					
USE	TYPE	No.	LENGTH	WIDTH	AREA (SF)
RESIDENTIAL	M	68.1	3' - 8"	6' - 7"	24.3
RESIDENTIAL	M	68.2	1' - 1"	3' - 2"	3.5
RESIDENTIAL	M	68.3	1' - 1"	1' - 6"	1.7
RESIDENTIAL	M	68.4	1' - 7"	1' - 9"	2.8
RESIDENTIAL	M	68.5	1' - 6"	1' - 9"	2.6
RESIDENTIAL	M	68.6	3' - 5"	3' - 8"	12.5
RESIDENTIAL	M	68.7	2' - 10"	4' - 7"	12.9
RESIDENTIAL	M	68.8	1' - 1"	2' - 0"	2.2
RESIDENTIAL	M	68.9	3' - 9"	4' - 4"	16.5
RESIDENTIAL	M	68.10	4' - 3"	5' - 11"	25.0
RESIDENTIAL	M	68.11	0' - 10"	3' - 9"	3.0
RESIDENTIAL	M	68.12	1' - 10"	2' - 6"	4.6
RESIDENTIAL	M	68.13	4' - 9"	5' - 2"	24.5
RESIDENTIAL	M	68.14	4' - 2"	8' - 0"	33.2
RESIDENTIAL	M	68.15	2' - 1"	3' - 2"	6.7
RESIDENTIAL	M	68.16	2' - 1"	2' - 6"	5.3
RESIDENTIAL	M	68.17	1' - 0"	1' - 9"	1.7
RESIDENTIAL	P	68.18	2' - 9"	7' - 1"	19.2
RESIDENTIAL	P	68.19	1' - 1"	3' - 5"	3.8
RESIDENTIAL	E	68.20	1' - 4"	3' - 2"	4.2
RESIDENTIAL	E	68.21	1' - 4"	2' - 6"	3.3
RESIDENTIAL	E	68.22	0' - 9"	3' - 5"	2.5
RESIDENTIAL	ST	68.23	0' - 8"	7' - 2"	4.8
RESIDENTIAL	ST	68.24	0' - 8"	13' - 7"	9.1
RESIDENTIAL	ST	68.25	0' - 8"	7' - 2"	4.8
RESIDENTIAL	ST	68.26	0' - 8"	13' - 7"	9.1
SUBTOTAL					

68TH FLOOR DEDUCTIONS ZONE C5-1					
USE	TYPE	No.	LENGTH	WIDTH	AREA (SF)
RESIDENTIAL	ST	68.27	0' - 8"	12' - 1"	8.1
RESIDENTIAL	ST	68.28	0' - 8"	7' - 2"	4.8
RESIDENTIAL	ST	68.29	0' - 8"	12' - 1"	8.1
RESIDENTIAL	M	68.30	2' - 1"	3' - 5"	7.1
SUBTOTAL					271.7

68TH FLOOR DEDUCTIONS ZONE C5-3 MID					
USE	TYPE	No.	LENGTH	WIDTH	AREA (SF)
RESIDENTIAL	M	68.31	2' - 8"	14' - 3"	37.4
RESIDENTIAL	M	68.32	7' - 10"	9' - 3"	71.9
RESIDENTIAL	M	68.33	3' - 11"	11' - 7"	45.7
RESIDENTIAL	M	68.34	3' - 1"	13' - 5"	41.5
RESIDENTIAL	M	68.35	1' - 0"	1' - 5"	1.4
RESIDENTIAL	P	68.36	1' - 4"	9' - 3"	12.5
RESIDENTIAL	P	68.37	1' - 11"	13' - 6"	25.9
RESIDENTIAL	ST	68.38	0' - 8"	1' - 6"	1.0
RESIDENTIAL	ST	68.39	0' - 8"	7' - 2"	4.8
RESIDENTIAL	ST	68.40	0' - 8"	1' - 6"	1.0
RESIDENTIAL	P	68.41	1' - 0"	3' - 11"	3.9
RESIDENTIAL	P	68.42	1' - 2"	9' - 2"	10.9
SUBTOTAL					257.8

68TH FLOOR AREA CALCULATIONS ZONE C5-1				
USE	No.	*GFA	*DEDUCTIONS	*ZFA (SF)
RESIDENTIAL		6,646	272	6,374
TOTAL		6,646	272	6,374

68TH FLOOR AREA CALCULATIONS ZONE C5-3 MID				
USE	No.	*GFA	*DEDUCTIONS	*ZFA (SF)
RESIDENTIAL		1,874	258	1,616
TOTAL		1,874	258	1,616

68TH FLOOR AREA CALCULATIONS ZONE C5-1 AND C5-3 MID			
USE	*GFA	*DEDUCTIONS	*ZFA (SF)
RESIDENTIAL	8,520	529	7,991
TOTAL	8,520	529	7,991

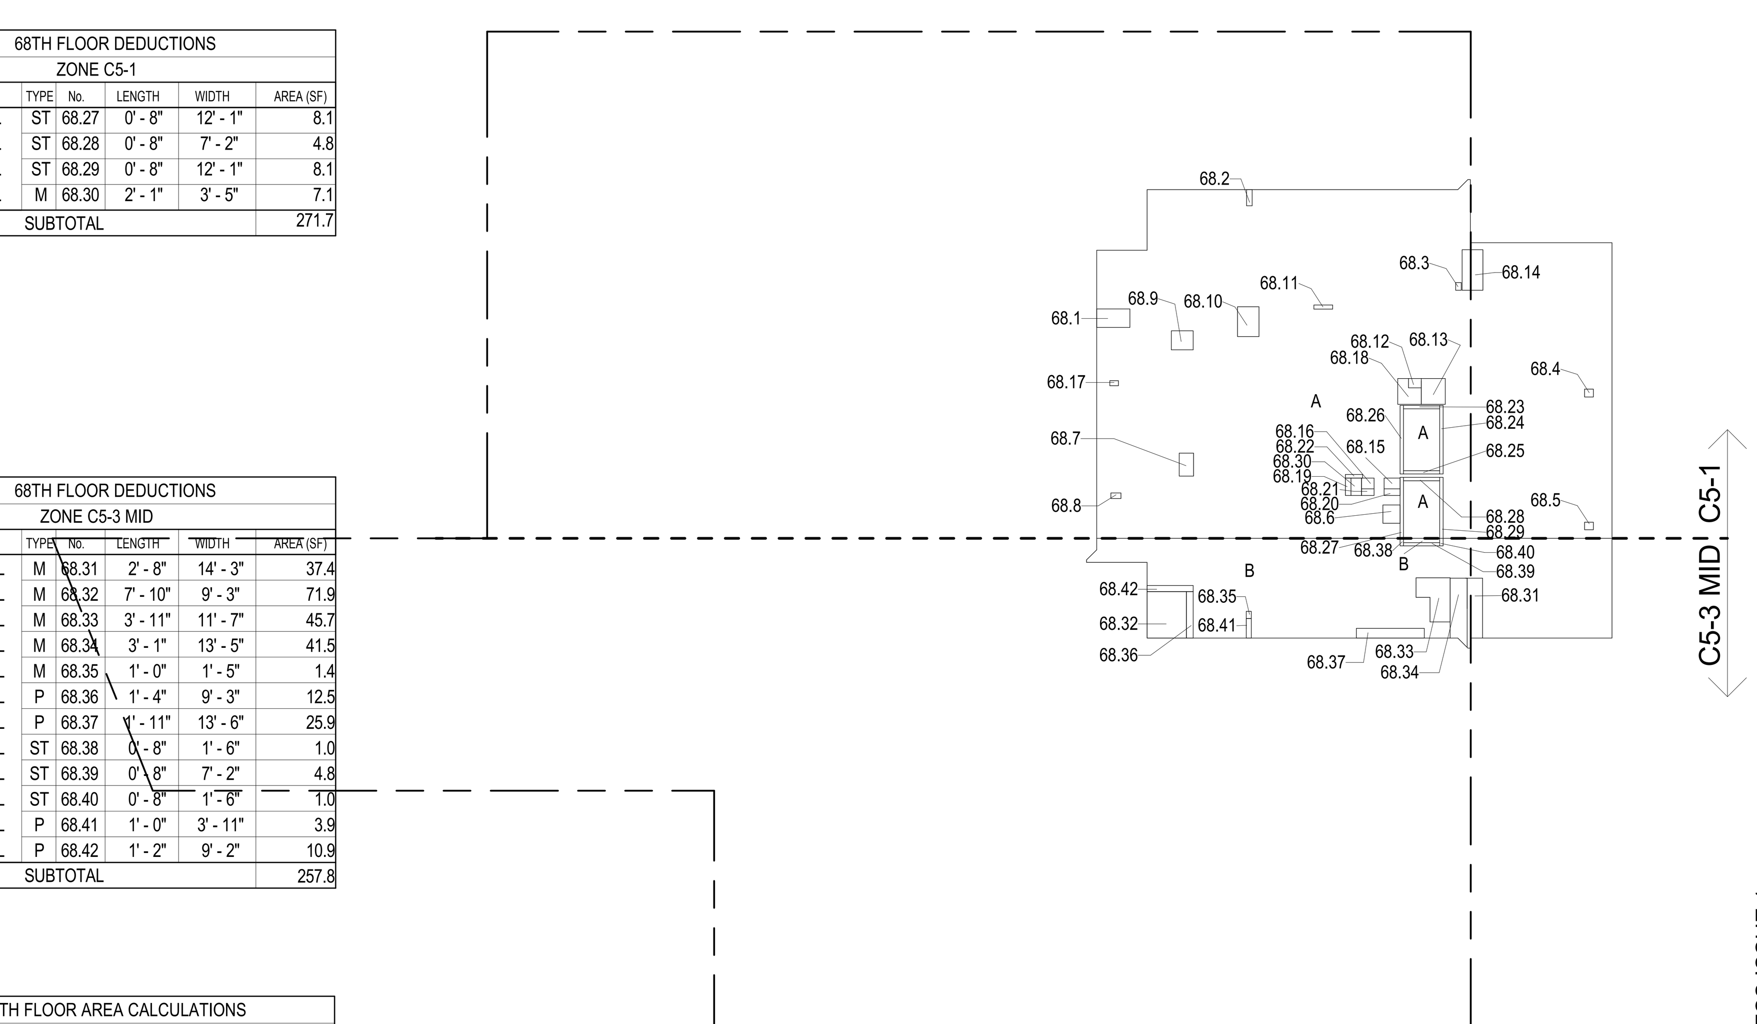

68TH FLOOR (MFD:100TH FLOOR) GROSS FLOOR AREA PLAN AND DEDUCTIONS (3)
3/64" = 1'-0"

ZONING AND DEDUCT LEGEND

- DEDUCTIONS
- M - MECHANICAL ROOM / RISER
- E - ELECTRICAL SHAFT / RISER
- P - PLUMBING RISER
- BG - BELOW GRADE
- O - OPENING TO BELOW
- L - LOADING BAYS
- ST - 44" RESI STAIR SHAFT (INCLUDING 8" PERIMETER)
- G - GAP FROM ADJACENT BUILDING
- DEVELOPMENT LOT LINE

* WHERE APPLICABLE, DOCUMENTED AND CALCULATED AREAS HAVE BEEN ROUNDED TO ITS NEXT SIGNIFICANT DIGIT.

** LENGTH AND WIDTH DIMENSIONS FOR COMPLEX SHAPES HAVE BEEN SIMPLIFIED TO ILLUSTRATE ONLY LARGEST OVERALL DIMENSION RESPECTIVELY. AREA DOCUMENTED IS THE EXACT AREA OF THE COMPLEX SHAPE

*** ELECTRICAL DEDUCTIONS ARE ONLY FOR ELECTRICAL RISERS. AND CLOSETS. NO DEDUCTIONS TAKEN FOR TELEPHONE CLOSETS

DEPT OF BLDGS 121328205 Job Number
ES075097302 Scan Code

KEY PLAN:

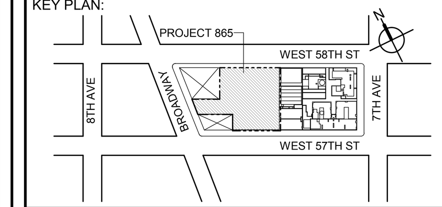

PROJECT NORTH
TRUE NORTH

DEVELOPER:
EXTELL DEVELOPMENT COMPANY
805 THIRD AVENUE, 7TH FLOOR
New York, NY 10022 USA
TEL: 212 712 6000 FAX: 212 712 6100

DESIGN ARCHITECT: Base Building Shell & Core
ADRIAN SMITH + GORDON GILL ARCHITECTURE
111 WEST MONROE STREET SUITE 2300
CHICAGO IL 60603
TEL: 312 920 1888 FAX: 312 920 1775

ARCHITECT OF RECORD: Base Building Shell & Core
AAI ARCHITECTS, P.C.
401 Wellington St. W., 3rd Floor
Toronto, ON M5V 1E7 Canada
TEL: 416 967 1500 FAX: 416 967 7150

STRUCTURAL ENGINEERS:
WSP CANTOR SEINUK
228 EAST 45th Street
New York, NY 10017 USA
TEL: 212 687 9888 FAX: 646 487 5501

MEP ENGINEERS:
AKF GROUP
1501 Broadway
New York, NY 10036 USA
TEL: 212 354 5656 FAX: 212 354 5668

GEOTECHNICAL ENGINEERS:
Langan Engineering & Environmental Services
21 Penn Plaza - 360 West 31st Street, 8th Floor
New York, NY 10001-2727
TEL: 212 479 5400 FAX: 212 479 5444

CODE CONSULTANTS:
Construction Consulting Associates
100 Church Street
New York, NY 10007
TEL: 212 385 1818 FAX: 212 385 1911

CURTAINWALL CONSULTANT:
AJLP Consulting
40 Worth Street. Suite 826
New York, NY 10013
TEL: 212 757 5659 FAX: 646 219 8508

LANDMARK/PRESERVATION CONSULTANT:
Higgins Quasebarth & Partners LLC
11 Hanover Square, 16th Floor
New York, NY 1005
TEL: 212 274 9468 FAX: 646 274 9380

LANDMARK/PRESERVATION CONSULTANT:
Jan Hird Pokorny Associates, Inc.
39 West 37th Street, 12A
New York, NY 10018
TEL: 212 759 6462 FAX: 212 759 6540

No.	DESCRIPTION:	DATE:
1	D.O.B. SUBMISSION	05 DEC 14
2	D.O.B. SUBMISSION	18 FEB 15
	D.O.B. SUBMISSION	27 APR 14
	D.O.B. AMENDMENT 2	21 SEP 15

0 10' - 8" 21' - 4" 42' - 8"

DOB SUBMISSION

Discrepancies must be reported immediately to the Architect before proceeding. Only figured dimensions are to be used. Contractors must check all dimensions on site. This drawing is protected by copyright.

ALL DIMENSIONS ARE SHOWN IN IMPERIAL.

CONSULTANT:
AAI ARCHITECTS, P.C.

PROJECT:
217 WEST 57TH STREET
NEW YORK, NY

DRAWING TITLE:
ZONING FLOOR AREA PLAN AND DEDUCTIONS
67TH, 67TH INTER, 68TH, 69TH, 70TH FLOOR

SEAL & SIGNATURE: REGISTERED ARCHITECT WIEPKE DAVID JANSEN No. 028881 STATE OF NEW YORK

DATE:	05 DEC 14
PROJECT No:	1216-00
DRAWN: Author	REV: 2
CHK: Checker	
SCALE: 3/64" = 1'-0"	
DWG No:	Z-031.01
DOB PAGE No:	32 of 569

DOB EMPLOYEE STAMP: DOB B-SCAN:

CD PROGRESS ISSUE 1

36" x 48" Arch E -SHEET SIZE

FILE NAME: C:\Revit Local Files\AAI-TWR-ZONING-CD_bedlarim.rvt
PLOT DATE: 9/22/2015 6:11:24 PM

DEPT OF BLDGS 121328205 Job Number
ES734814383 Scan Code

71ST FLOOR AREA CALCULATIONS				
ZONE C5-1				
USE	No.	*GFA	*DEDUCTIONS	*ZFA (SF)
RESIDENTIAL		6,327	341	5,986
TOTAL		6,327	341	5,986

71ST FLOOR AREA CALCULATIONS				
ZONE C5-3 MID				
USE	No.	*GFA	*DEDUCTIONS	*ZFA (SF)
RESIDENTIAL		1,506	133	1,373
TOTAL		1,506	133	1,373

71ST FLOOR AREA CALCULATIONS			
ZONE C5-1 AND C5-3 MID			
USE	*GFA	*DEDUCTIONS	*ZFA (SF)
RESIDENTIAL	7,833	473	7,360
TOTAL	7,833	473	7,360

71ST FLOOR DEDUCTIONS					
ZONE C5-1					
USE	TYPE	No.	LENGTH	WIDTH	AREA (SF)
RESIDENTIAL	P	71.1	4' - 11"	5' - 5"	26.6
RESIDENTIAL	M	71.2	1' - 1"	3' - 2"	3.5
RESIDENTIAL	M	71.3	4' - 11"	7' - 7"	37.6
RESIDENTIAL	M	71.4	4' - 4"	4' - 11"	21.6
RESIDENTIAL	ST	71.5	0' - 8"	7' - 2"	4.6
RESIDENTIAL	ST	71.6	0' - 8"	34' - 3"	22.8
RESIDENTIAL	M	71.7	4' - 5"	7' - 9"	34.6
RESIDENTIAL	M	71.8	2' - 10"	2' - 10"	7.8
RESIDENTIAL	M	71.9	3' - 5"	3' - 8"	12.5
RESIDENTIAL	M	71.10	1' - 3"	2' - 6"	3.1
RESIDENTIAL	M	71.11	4' - 10"	5' - 5"	26.3
RESIDENTIAL	M	71.12	2' - 1"	4' - 4"	9.0
RESIDENTIAL	P	71.13	1' - 0"	5' - 11"	5.9
RESIDENTIAL	P	71.14	1' - 0"	8' - 9"	8.8
RESIDENTIAL	P	71.15	1' - 0"	5' - 9"	5.8
RESIDENTIAL	ST	71.16	0' - 8"	31' - 2"	20.8
RESIDENTIAL	P	71.17	0' - 10"	4' - 0"	3.3
RESIDENTIAL	P	71.18	1' - 0"	6' - 4"	6.3
RESIDENTIAL	P	71.19	0' - 11"	6' - 7"	6.2
RESIDENTIAL	P	71.20	1' - 6"	1' - 10"	2.8
RESIDENTIAL	P	71.21	1' - 2"	1' - 10"	2.1
RESIDENTIAL	M	71.22	2' - 2"	3' - 5"	7.4
RESIDENTIAL	M	71.23	2' - 10"	3' - 1"	8.7
RESIDENTIAL	M	71.24	2' - 6"	2' - 9"	6.7
RESIDENTIAL	M	71.25	2' - 8"	3' - 2"	8.3
RESIDENTIAL	M	71.26	1' - 5"	3' - 2"	4.3
RESIDENTIAL	M	71.27	2' - 1"	3' - 2"	6.7
RESIDENTIAL	M	71.28	2' - 1"	5' - 11"	12.4
RESIDENTIAL	P	71.29	1' - 1"	3' - 5"	3.8
RESIDENTIAL	E	71.30	1' - 4"	3' - 2"	4.2
RESIDENTIAL	E	71.31	1' - 4"	2' - 6"	3.3
RESIDENTIAL	E	71.32	0' - 9"	3' - 5"	2.5
SUBTOTAL					340.6

71ST FLOOR DEDUCTIONS					
ZONE C5-3 MID					
USE	TYPE	No.	LENGTH	WIDTH	AREA (SF)
RESIDENTIAL	ST	71.33	0' - 8"	8' - 8"	5.8
RESIDENTIAL	M	71.34	3' - 0"	5' - 6"	16.6
RESIDENTIAL	ST	71.35	0' - 8"	1' - 6"	1.0
RESIDENTIAL	M	71.36	2' - 10"	3' - 5"	9.6
RESIDENTIAL	M	71.37	2' - 3"	4' - 4"	9.5
RESIDENTIAL	M	71.38	3' - 10"	5' - 0"	19.0
RESIDENTIAL	P	71.39	1' - 6"	4' - 11"	7.4
RESIDENTIAL	P	71.40	1' - 4"	2' - 11"	3.9
RESIDENTIAL	P	71.41	1' - 0"	9' - 0"	9.0
RESIDENTIAL	P	71.42	0' - 11"	3' - 4"	2.9
RESIDENTIAL	M	71.43	1' - 4"	1' - 6"	2.0
RESIDENTIAL	M	71.44	4' - 1"	4' - 8"	19.1
RESIDENTIAL	M	71.45	2' - 4"	3' - 2"	7.4
RESIDENTIAL	M	71.46	1' - 1"	3' - 3"	3.5
RESIDENTIAL	M	71.47	1' - 8"	3' - 0"	5.0
RESIDENTIAL	M	71.48	2' - 4"	3' - 5"	8.0
RESIDENTIAL	M	71.49	1' - 0"	3' - 2"	3.2
SUBTOTAL					132.7

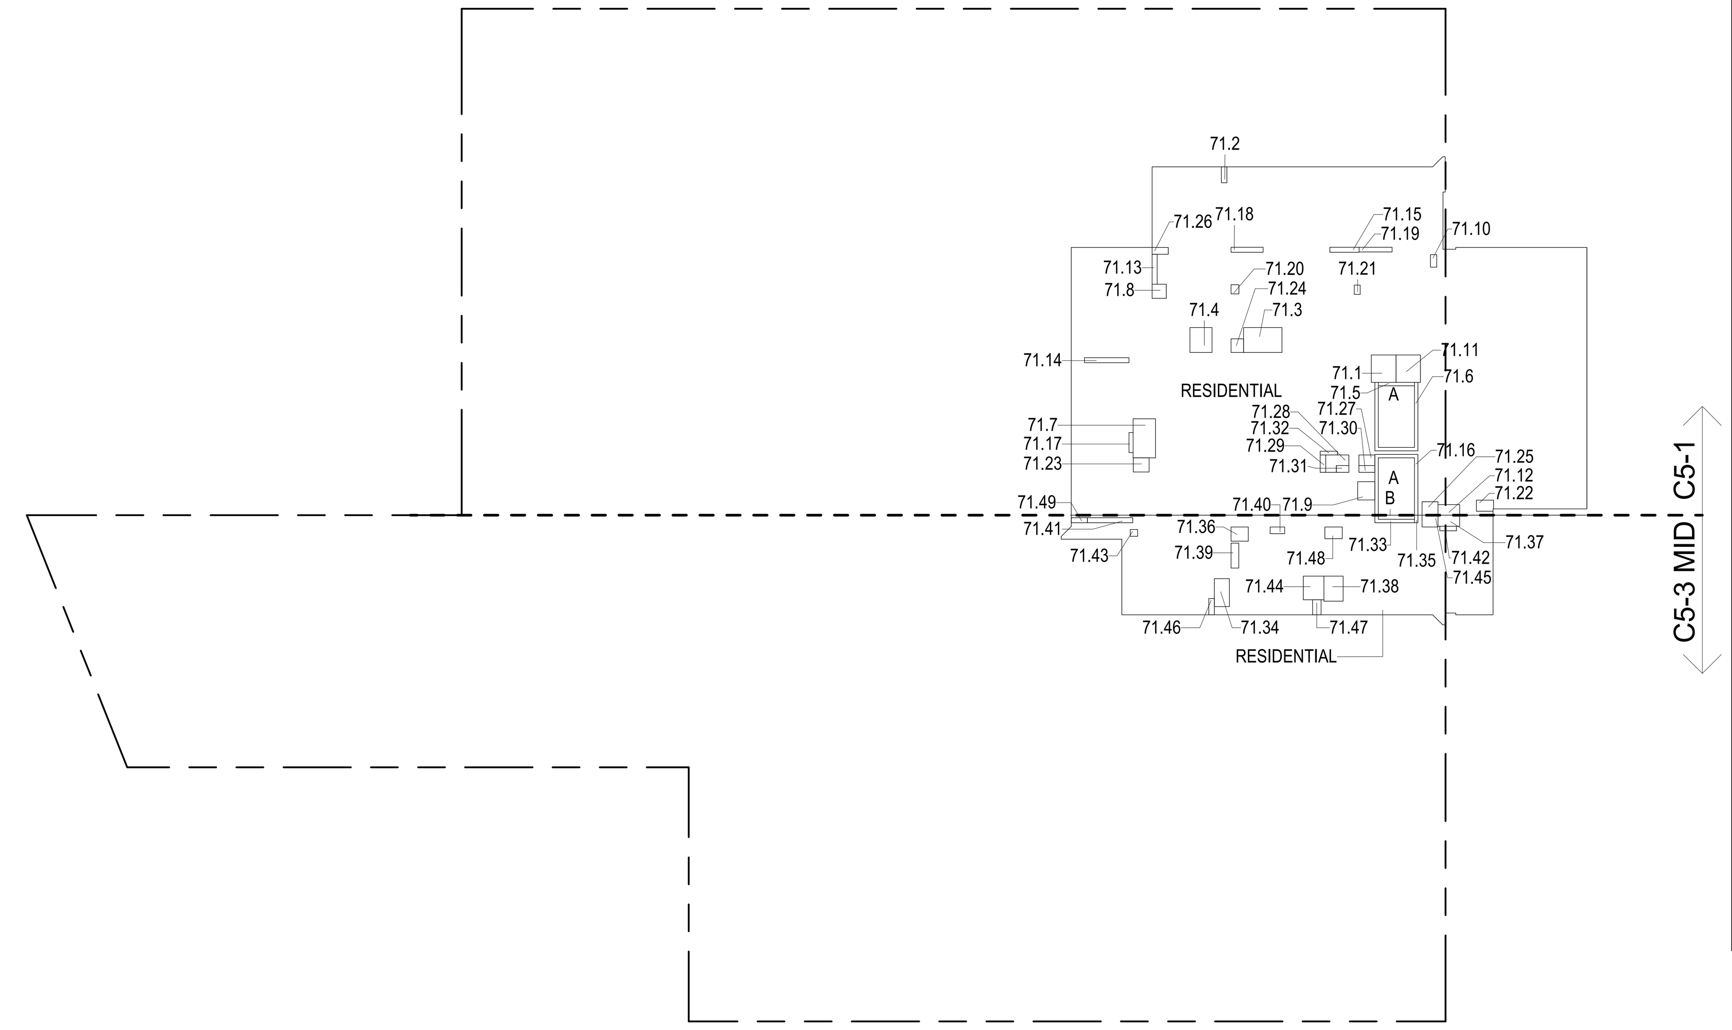

71ST FLOOR (MFD:109TH FLOOR) GROSS FLOOR AREA PLAN AND DEDUCTIONS (1)
3/64" = 1'-0"

ZONING AND DEDUCT LEGEND

- DEDUCTIONS
- M - MECHANICAL ROOM / RISER
- E - ELECTRICAL SHAFT / RISER
- P - PLUMBING RISER
- BG - BELOW GRADE
- O - OPENING TO BELOW
- L - LOADING BAYS
- ST - 44" RESI STAIR SHAFT (INCLUDING 8" PERIMETER)
- G - GAP FROM ADJACENT BUILDING
- DEVELOPMENT LOT LINE

* WHERE APPLICABLE, DOCUMENTED AND CALCULATED AREAS HAVE BEEN ROUNDED TO ITS NEXT SIGNIFICANT DIGIT.

** LENGTH AND WIDTH DIMENSIONS FOR COMPLEX SHAPES HAVE BEEN SIMPLIFIED TO ILLUSTRATE ONLY LARGEST OVERALL DIMENSION RESPECTIVELY. AREA DOCUMENTED IS THE EXACT AREA OF THE COMPLEX SHAPE

*** ELECTRICAL DEDUCTIONS ARE ONLY FOR ELECTRICAL RISERS. AND CLOSETS. NO DEDUCTIONS TAKEN FOR TELEPHONE CLOSETS

72ND FLOOR AREA CALCULATIONS				
ZONE C5-1				
USE	No.	*GFA	*DEDUCTIONS	*ZFA (SF)
RESIDENTIAL		6,327	340	5,987
TOTAL		6,327	340	5,987

72ND FLOOR AREA CALCULATIONS				
ZONE C5-3 MID				
USE	No.	*GFA	*DEDUCTIONS	*ZFA (SF)
RESIDENTIAL		1,506	134	1,372
TOTAL		1,506	134	1,372

72ND FLOOR AREA CALCULATIONS			
ZONE C5-1 AND C5-3 MID			
USE	*GFA	*DEDUCTIONS	*ZFA (SF)
RESIDENTIAL	7,833	474	7,359
TOTAL	7,833	474	7,359

72ND FLOOR DEDUCTIONS					
ZONE C5-1					
USE	TYPE	No.	LENGTH	WIDTH	AREA (SF)
RESIDENTIAL	P	72.1	4' - 11"	5' - 5"	26.6
RESIDENTIAL	M	72.2	1' - 1"	3' - 2"	3.5
RESIDENTIAL	M	72.3	4' - 11"	7' - 7"	37.6
RESIDENTIAL	M	72.4	4' - 11"	4' - 11"	24.1
RESIDENTIAL	ST	72.5	0' - 8"	7' - 2"	4.6
RESIDENTIAL	ST	72.6	0' - 8"	34' - 3"	22.8
RESIDENTIAL	M	72.7	4' - 5"	7' - 9"	34.6
RESIDENTIAL	M	72.8	2' - 10"	2' - 10"	7.8
RESIDENTIAL	M	72.9	3' - 5"	3' - 8"	12.5
RESIDENTIAL	M	72.10	1' - 3"	2' - 6"	3.1
RESIDENTIAL	M	72.11	4' - 10"	5' - 5"	26.3
RESIDENTIAL	M	72.12	2' - 1"	4' - 6"	9.4
RESIDENTIAL	P	72.13	1' - 0"	5' - 11"	5.9
RESIDENTIAL	P	72.14	1' - 0"	7' - 2"	7.2
RESIDENTIAL	P	72.15	1' - 0"	5' - 9"	5.8
RESIDENTIAL	ST	72.16	0' - 8"	31' - 2"	20.8
RESIDENTIAL	P	72.17	0' - 10"	4' - 0"	3.3
RESIDENTIAL	P	72.18	1' - 0"	5' - 10"	5.8
RESIDENTIAL	P	72.19	0' - 11"	6' - 7"	6.2
RESIDENTIAL	P	72.20	1' - 0"	1' - 10"	1.9
RESIDENTIAL	P	72.21	1' - 2"	1' - 10"	2.1
RESIDENTIAL	M	72.22	1' - 6"	2' - 2"	3.3
RESIDENTIAL	M	72.23	2' - 10"	3' - 1"	8.7
RESIDENTIAL	M	72.24	2' - 6"	2' - 9"	6.7
RESIDENTIAL	M	72.25	2' - 8"	3' - 0"	7.9
RESIDENTIAL	M	72.26	1' - 5"	3' - 2"	4.3
RESIDENTIAL	M	72.27	1' - 0"	4' - 3"	4.2
RESIDENTIAL	M	72.28	2' - 1"	3' - 2"	6.7
RESIDENTIAL	M	72.29	2' - 1"	5' - 11"	12.4
RESIDENTIAL	P	72.30	1' - 1"	3' - 5"	3.8
RESIDENTIAL	E	72.31	1' - 4"	3' - 2"	4.2
RESIDENTIAL	E	72.32	1' - 4"	2' - 6"	3.3
RESIDENTIAL	E	72.33	0' - 9"	3' - 5"	2.5
SUBTOTAL					340.1

72ND FLOOR DEDUCTIONS					
ZONE C5-3 MID					
USE	TYPE	No.	LENGTH	WIDTH	AREA (SF)
RESIDENTIAL	ST	72.34	0' - 8"	8' - 8"	5.8
RESIDENTIAL	M	72.35	3' - 0"	5' - 6"	16.6
RESIDENTIAL	ST	72.36	0' - 8"	1' - 6"	1.0
RESIDENTIAL	M	72.37	2' - 10"	3' - 5"	9.6
RESIDENTIAL	M	72.38	2' - 3"	4' - 6"	9.9
RESIDENTIAL	M	72.39	3' - 10"	5' - 0"	19.0
RESIDENTIAL	P	72.40	1' - 6"	4' - 11"	7.4
RESIDENTIAL	P	72.41	1' - 4"	2' - 11"	3.9
RESIDENTIAL	P	72.42	1' - 0"	9' - 0"	9.0
RESIDENTIAL	P	72.43	0' - 11"	3' - 4"	2.9
RESIDENTIAL	M	72.44	1' - 6"	2' - 1"	3.1
RESIDENTIAL	M	72.45	4' - 1"	4' - 8"	19.1
RESIDENTIAL	M	72.46	2' - 4"	3' - 0"	7.0
RESIDENTIAL	M	72.47	1' - 1"	3' - 3"	3.5
RESIDENTIAL	M	72.48	1' - 8"	3' - 0"	5.0
RESIDENTIAL	M	72.49	2' - 4"	3' - 5"	8.0
RESIDENTIAL	M	72.50	1' - 0"	3' - 2"	3.2
SUBTOTAL					133.8

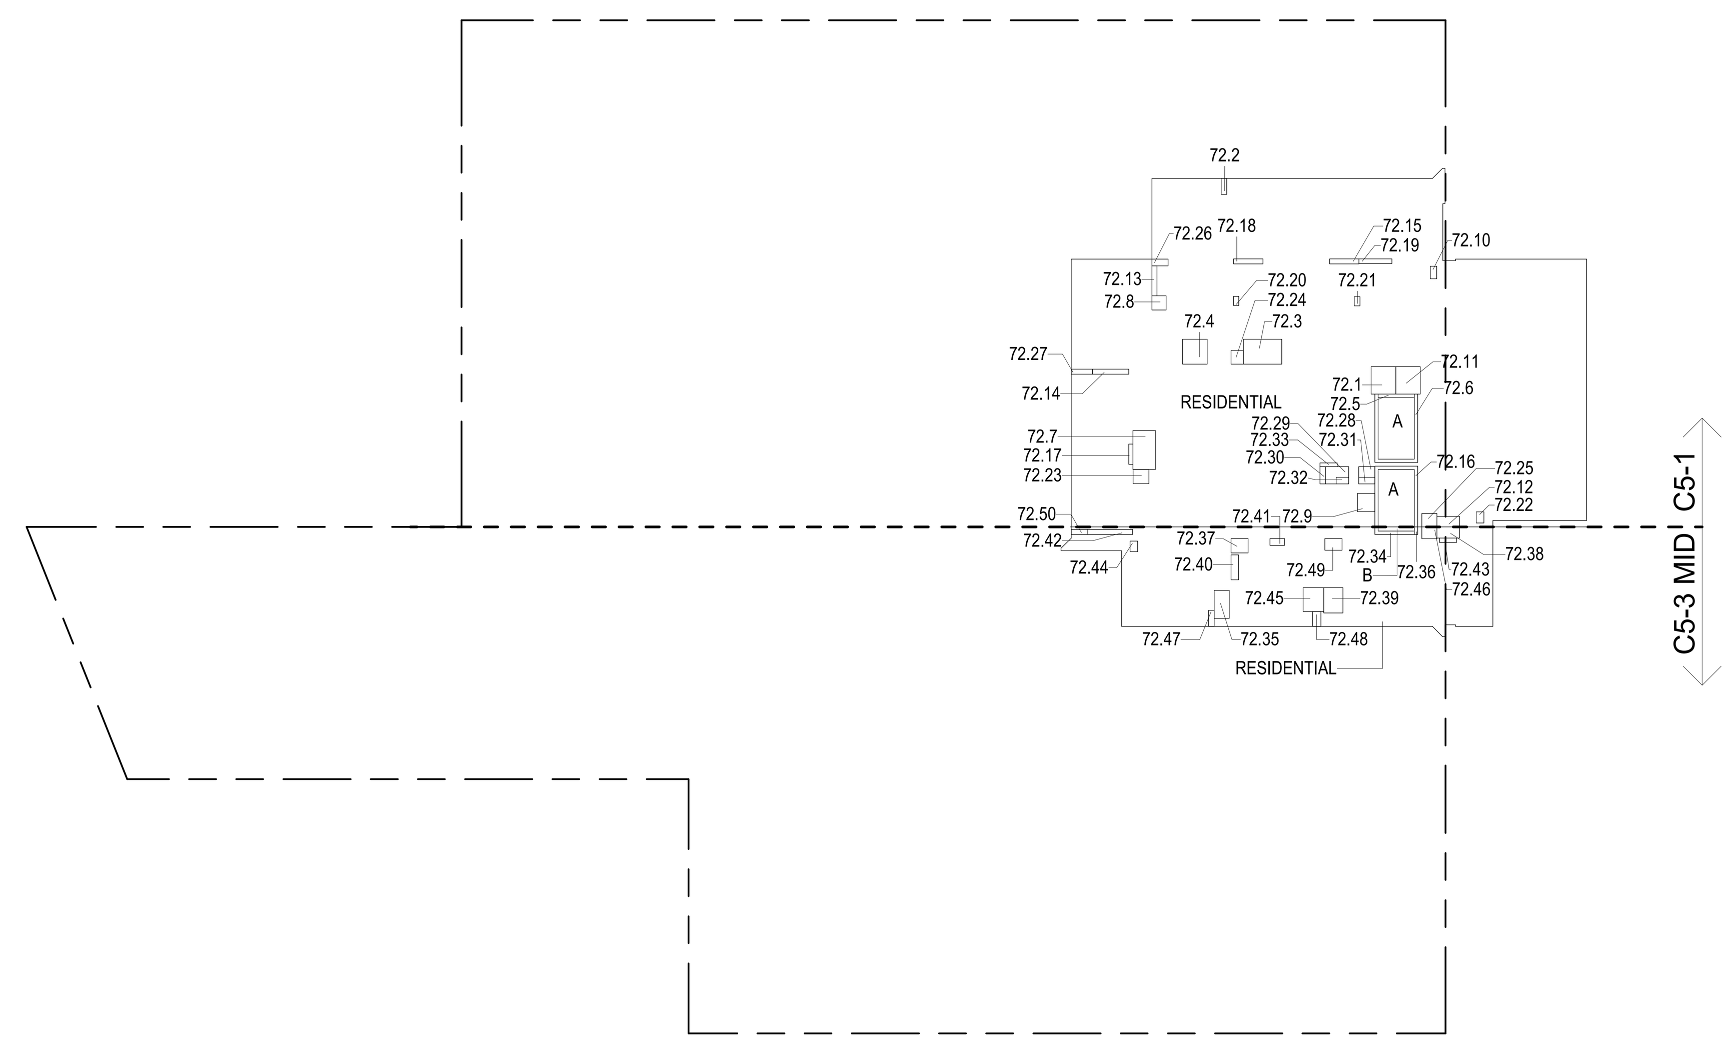

72ND FLOOR (MFD:110TH FLOOR) GROSS FLOOR AREA PLAN AND DEDUCTIONS (2)
3/64" = 1'-0"

73RD FLOOR AREA CALCULATIONS				
ZONE C5-1				
USE	No.	*GFA	*DEDUCTIONS	*ZFA (SF)
RESIDENTIAL		6,327	340	5,987
TOTAL		6,327	340	5,987

73RD FLOOR AREA CALCULATIONS				
ZONE C5-3 MID				
USE	No.	*GFA	*DEDUCTIONS	*ZFA (SF)
RESIDENTIAL		1,506	134	1,372
TOTAL		1,506	134	1,372

73RD FLOOR AREA CALCULATIONS			
ZONE C5-1 AND C5-3 MID			
USE	*GFA	*DEDUCTIONS	*ZFA (SF)
RESIDENTIAL	7,833	474	7,359
TOTAL	7,833	474	7,359

73RD FLOOR DEDUCTIONS					
ZONE C5-1					
USE	TYPE	No.	LENGTH	WIDTH	AREA (SF)
RESIDENTIAL	P	73.1	4' - 11"	5' - 5"	26.6
RESIDENTIAL	M	73.2	1' - 1"	3' - 2"	3.5
RESIDENTIAL	M	73.3	4' - 11"	7' - 7"	37.6
RESIDENTIAL	M	73.4	4' - 11"	4' - 11"	24.1
RESIDENTIAL	ST	73.5	0' - 8"	7' - 2"	4.6
RESIDENTIAL	ST	73.6	0' - 8"	34' - 3"	22.8
RESIDENTIAL	M	73.7	4' - 5"	7' - 9"	34.6
RESIDENTIAL	M	73.8	2' - 10"	2' - 10"	7.8
RESIDENTIAL	M	73.9	3' - 5"	3' - 8"	12.5
RESIDENTIAL	M	73.10	1' - 3"	2' - 6"	3.1
RESIDENTIAL	M	73.11	4' - 10"	5' - 5"	26.3
RESIDENTIAL	M	73.12	2' - 1"	4' - 6"	9.4
RESIDENTIAL	P	73.13	1' - 0"	5' - 11"	5.9
RESIDENTIAL	P	73.14	1' - 0"	7' - 2"	7.2
RESIDENTIAL	P	73.15	1' - 0"	5' - 9"	5.8
RESIDENTIAL	ST	73.16	0' - 8"	31' - 2"	20.8
RESIDENTIAL	P	73.17	0' - 10"	4' - 0"	3.3
RESIDENTIAL	P	73.18	1' - 0"	5' - 10"	5.8
RESIDENTIAL	P	73.19	0' - 11"	6' - 7"	6.2
RESIDENTIAL	P	73.20	1' - 0"	1' - 10"	1.9
RESIDENTIAL	P	73.21	1' - 2"	1' - 10"	2.1
RESIDENTIAL	M	73.22	1' - 6"	2' - 2"	3.3
RESIDENTIAL	M	73.23	2' - 10"	3' - 1"	8.7
RESIDENTIAL	M	73.24	2' - 6"	2' - 9"	6.7
RESIDENTIAL	M	73.25	2' - 8"	3' - 0"	7.9
RESIDENTIAL	M	73.26	1' - 5"	3' - 2"	4.3
RESIDENTIAL	M	73.27	1' - 0"	4' - 3"	4.2
RESIDENTIAL	M	73.28	2' - 1"	3' - 2"	6.7
RESIDENTIAL	M	73.29	2' - 1"	5' - 11"	12.4
RESIDENTIAL	P	73.30	1' - 1"	3' - 5"	3.8
RESIDENTIAL	E	73.31	1' - 4"	3' - 2"	4.2
RESIDENTIAL	E	73.32	1' - 4"	2' - 6"	3.3
RESIDENTIAL	E	73.33	0' - 9"	3' - 5"	2.5
SUBTOTAL					340.1

73RD FLOOR DEDUCTIONS					
ZONE C5-3 MID					
USE	TYPE	No.	LENGTH	WIDTH	AREA (SF)
RESIDENTIAL	ST	73.34	0' - 8"	8' - 8"	5.8
RESIDENTIAL	M	73.35	3' - 0"	5' - 6"	16.6
RESIDENTIAL	ST	73.36	0' - 8"	1' - 6"	1.0
RESIDENTIAL	M	73.37	2' - 10"	3' - 5"	9.6
RESIDENTIAL	M	73.38	2' - 3"	4' - 6"	9.9
RESIDENTIAL	M	73.39	3' - 10"	5' - 0"	19.0
RESIDENTIAL	P	73.40	1' - 6"	4' - 11"	7.4
RESIDENTIAL	P	73.41	1' - 4"	2' - 11"	3.9
RESIDENTIAL	P	73.42	1' - 0"	9' - 0"	9.0
RESIDENTIAL	P	73.43	0' - 11"	3' - 4"	2.9
RESIDENTIAL	M	73.44	1' - 6"	2' - 1"	3.1
RESIDENTIAL	M	73.45	4' - 1"	4' - 8"	19.1
RESIDENTIAL	M	73.46	2' - 4"	3' - 0"	7.0
RESIDENTIAL	M	73.47	1' - 1"	3' - 3"	3.5
RESIDENTIAL	M	73.48	1' - 8"	3' - 0"	5.0
RESIDENTIAL	M	73.49	2' - 4"	3' - 5"	8.0
RESIDENTIAL	M	73.50	1' - 0"	3' - 2"	3.2
SUBTOTAL					133.8

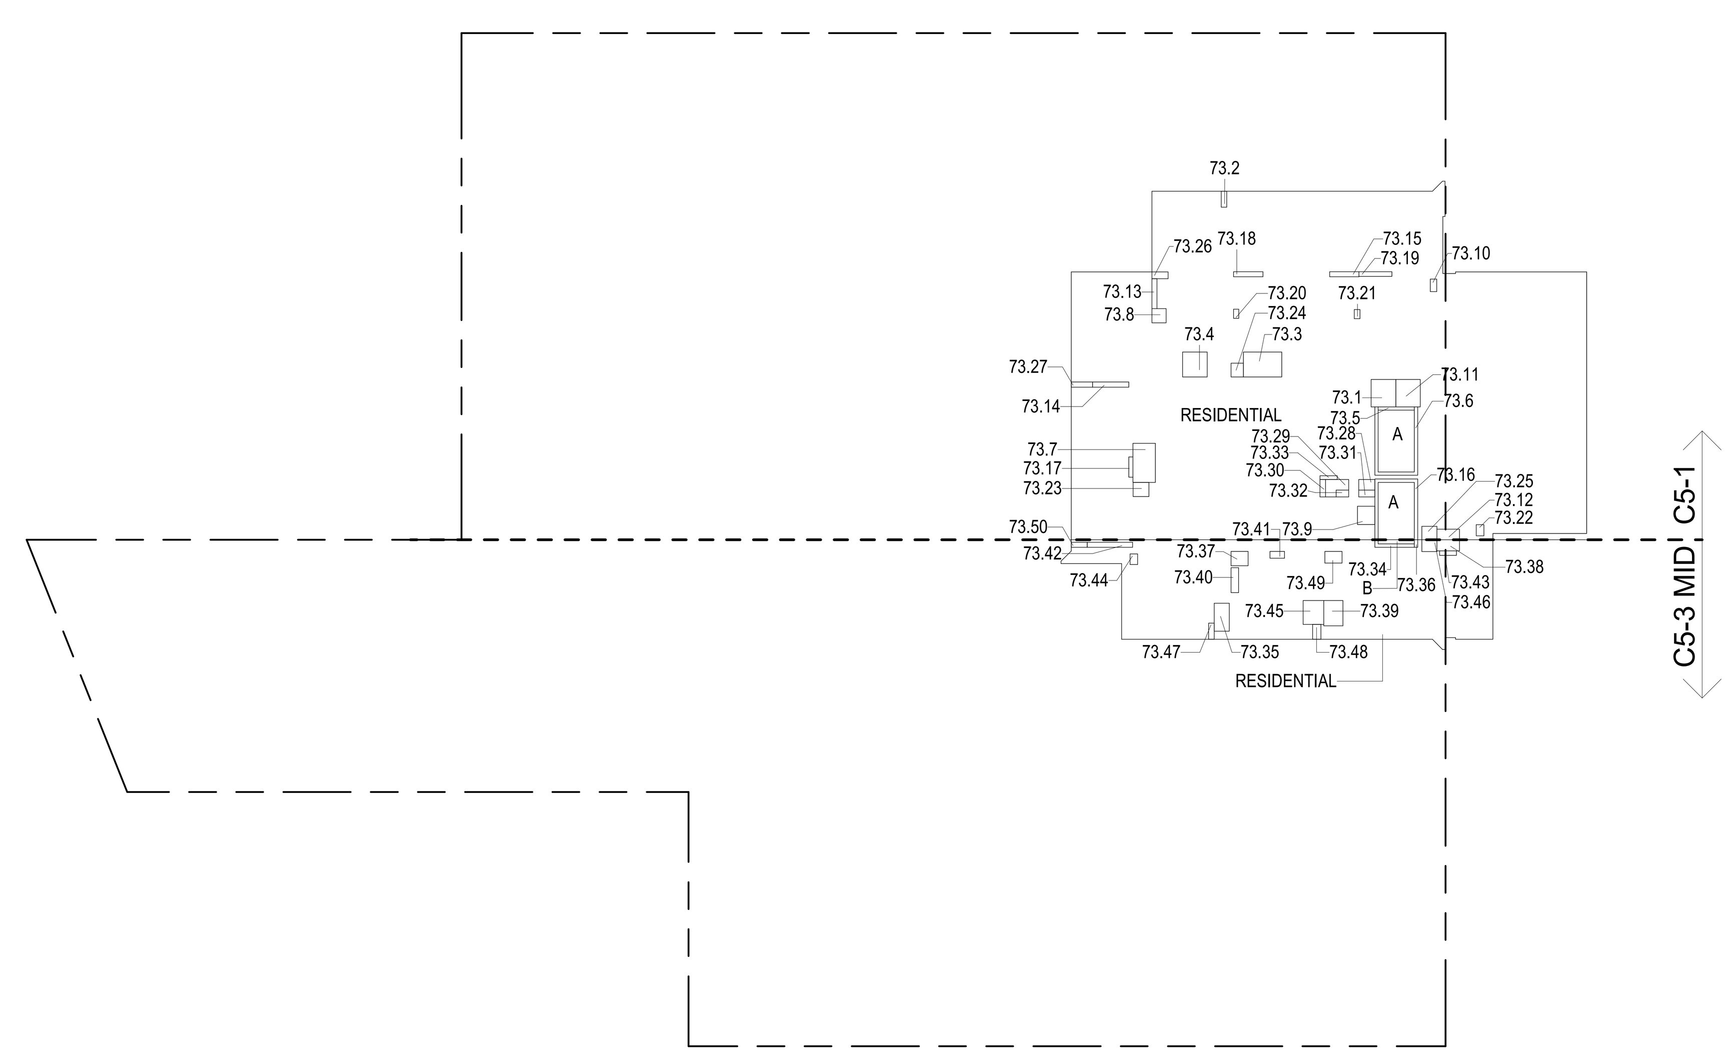

73RD FLOOR (MFD:111TH FLOOR) GROSS FLOOR AREA PLAN AND DEDUCTIONS (3)
3/64" = 1'-0"

CD PROGRESS ISSUE 1

KEY PLAN:

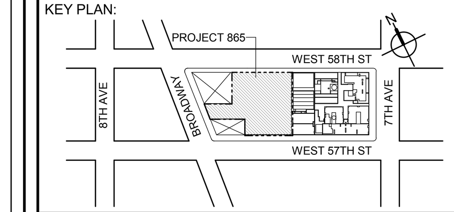

PROJECT NORTH — TRUE NORTH

DEVELOPER:
EXTELL DEVELOPMENT COMPANY
805 THIRD AVENUE, 7TH FLOOR
New York, NY 10022 USA
TEL: 212 712 6000 FAX: 212 712 6100

DESIGN ARCHITECT: Base Building Shell & Core
ADRIAN SMITH + GORDON GILL ARCHITECTURE
111 WEST MONROE STREET SUITE 2300
CHICAGO IL 60603
TEL: 312 920 1888 FAX: 312 920 1775

ARCHITECT OF RECORD: Base Building Shell & Core
AAI ARCHITECTS, P.C.
401 Wellington St. W., 3rd Floor
Toronto, ON M5V 1E7 Canada
TEL: 416 967 1500 FAX: 416 967 7150

STRUCTURAL ENGINEERS:
WSP CANTOR SEINUK
228 EAST 45th Street
New York, NY 10017 USA
TEL: 212 687 9888 FAX: 646 487 5501

MEP ENGINEERS:
AKF GROUP
1501 Broadway
New York, NY 10036 USA
TEL: 212 354 5656 FAX: 212 354 5668

GEOTECHNICAL ENGINEERS:
Langan Engineering & Environmental Services
21 Penn Plaza - 360 West 31st Street, 8th Floor
New York, NY 10001-2727
TEL: 212 479 5400 FAX: 212 479 5444

CODE CONSULTANTS:
Construction Consulting Associates
100 Church Street
New York, NY 10007
TEL: 212 385 1818 FAX: 212 385 1911

CURTAINWALL CONSULTANT:
AJLP Consulting
40 Worth Street. Suite 826
New York, NY 10013
TEL: 212 757 5659 FAX: 646 219 8508

LANDMARK/PRESERVATION CONSULTANT:
Higgins Quasebarth & Partners LLC
11 Hanover Square, 16th Floor
New York, NY 1005
TEL: 212 274 9468 FAX: 646 274 9380

LANDMARK/PRESERVATION CONSULTANT:
Jan Hird Pokorny Associates, Inc.
39 West 37th Street, 12A
New York, NY 10018
TEL: 212 759 6462 FAX: 212 759 6540

No.	DESCRIPTION:	DATE:
1	D.O.B. SUBMISSION	05 DEC 14
2	D.O.B. SUBMISSION	18 FEB 15
	D.O.B. SUBMISSION	27 APR 14
	D.O.B. AMENDMENT 2	21 SEP 15

0 10' - 8" 21' - 4" 42' - 8"

DOB SUBMISSION

Discrepancies must be reported immediately to the Architect before proceeding. Only figured dimensions are to be used. Contractors must check all dimensions on site. This drawing is protected by copyright.

ALL DIMENSIONS ARE SHOWN IN IMPERIAL.

CONSULTANT:
AAI ARCHITECTS, P.C.

PROJECT:
217 WEST 57TH STREET
NEW YORK, NY

DRAWING TITLE:
ZONING FLOOR AREA PLAN AND DEDUCTIONS
71ST, 72ND, 73RD FLOOR

SEAL & SIGNATURE: REGISTERED ARCHITECT WIEPKE DAVID JANSEN No. 028881 STATE OF NEW YORK

DATE:	05 DEC 14
PROJECT No:	1216-00
DRAWN: Author	REV: 2
CHK: Checker	
SCALE: 3/64" = 1'-0"	
DWG No:	**Z-032.01**
DOB PAGE No:	33 of 569

DOB EMPLOYEE STAMP: | DOB B-SCAN:

36" x 48" Arch E -SHEET SIZE
FILE NAME: C:\Revit Local Files\AAI-TWR-ZONING-CD_jpellerin.rvt
PLOT DATE: 9/22/2015 6:17:12 PM

74TH FLOOR AREA CALCULATIONS				
ZONE C5-1				
USE	No.	*GFA	*DEDUCTIONS	*ZFA (SF)
RESIDENTIAL		6,327	340	5,987
TOTAL		6,327	340	5,987

74TH FLOOR AREA CALCULATIONS				
ZONE C5-3 MID				
USE	No.	*GFA	*DEDUCTIONS	*ZFA (SF)
RESIDENTIAL		1,506	134	1,372
TOTAL		1,506	134	1,372

74TH FLOOR AREA CALCULATIONS			
ZONE C5-1 AND C5-3 MID			
USE	*GFA	*DEDUCTIONS	*ZFA (SF)
RESIDENTIAL	7,833	474	7,359
TOTAL	7,833	474	7,359

74TH FLOOR DEDUCTIONS					
ZONE C5-1					
USE	TYPE	No.	LENGTH	WIDTH	AREA (SF)
RESIDENTIAL	P	74.1	4' - 11"	5' - 5"	26.6
RESIDENTIAL	M	74.2	1' - 1"	3' - 2"	3.5
RESIDENTIAL	M	74.3	4' - 11"	7' - 7"	37.6
RESIDENTIAL	M	74.4	4' - 11"	4' - 11"	24.1
RESIDENTIAL	ST	74.5	0' - 8"	7' - 2"	4.6
RESIDENTIAL	ST	74.6	0' - 8"	34' - 3"	22.8
RESIDENTIAL	M	74.7	4' - 5"	7' - 9"	34.6
RESIDENTIAL	M	74.8	2' - 10"	2' - 10"	7.8
RESIDENTIAL	M	74.9	3' - 5"	3' - 8"	12.5
RESIDENTIAL	M	74.10	1' - 3"	2' - 6"	3.1
RESIDENTIAL	M	74.11	4' - 10"	5' - 5"	26.3
RESIDENTIAL	M	74.12	2' - 1"	4' - 6"	9.4
RESIDENTIAL	P	74.13	1' - 0"	5' - 11"	5.9
RESIDENTIAL	P	74.14	1' - 0"	7' - 2"	7.2
RESIDENTIAL	P	74.15	1' - 0"	5' - 9"	5.8
RESIDENTIAL	ST	74.16	0' - 8"	31' - 2"	20.8
RESIDENTIAL	P	74.17	0' - 10"	4' - 0"	3.3
RESIDENTIAL	P	74.18	1' - 0"	5' - 10"	5.8
RESIDENTIAL	P	74.19	0' - 11"	6' - 7"	6.2
RESIDENTIAL	P	74.20	1' - 0"	1' - 10"	1.9
RESIDENTIAL	P	74.21	1' - 2"	1' - 10"	2.1
RESIDENTIAL	M	74.22	1' - 6"	2' - 2"	3.3
RESIDENTIAL	M	74.23	2' - 10"	3' - 1"	8.7
RESIDENTIAL	M	74.24	2' - 6"	2' - 9"	6.7
RESIDENTIAL	M	74.25	2' - 8"	3' - 0"	7.9
RESIDENTIAL	M	74.26	1' - 5"	3' - 2"	4.3
RESIDENTIAL	M	74.27	1' - 0"	4' - 3"	4.2
RESIDENTIAL	M	74.28	2' - 1"	3' - 2"	6.7
RESIDENTIAL	M	74.29	2' - 1"	5' - 11"	12.4
RESIDENTIAL	P	74.30	1' - 1"	3' - 5"	3.8
RESIDENTIAL	E	74.31	1' - 4"	3' - 2"	4.2
RESIDENTIAL	E	74.32	1' - 4"	2' - 6"	3.3
RESIDENTIAL	E	74.33	0' - 9"	3' - 5"	2.5
SUBTOTAL					340.1

74TH FLOOR DEDUCTIONS					
ZONE C5-3 MID					
USE	TYPE	No.	LENGTH	WIDTH	AREA (SF)
RESIDENTIAL	ST	74.34	0' - 8"	8' - 8"	5.8
RESIDENTIAL	M	74.35	3' - 0"	5' - 6"	16.6
RESIDENTIAL	ST	74.36	0' - 8"	1' - 6"	1.0
RESIDENTIAL	M	74.37	2' - 10"	3' - 5"	9.6
RESIDENTIAL	M	74.38	2' - 3"	4' - 6"	9.9
RESIDENTIAL	M	74.39	3' - 10"	5' - 0"	19.0
RESIDENTIAL	P	74.40	1' - 6"	4' - 11"	7.4
RESIDENTIAL	P	74.41	1' - 4"	2' - 11"	3.9
RESIDENTIAL	P	74.42	1' - 0"	9' - 0"	9.0
RESIDENTIAL	P	74.43	0' - 11"	3' - 4"	2.9
RESIDENTIAL	M	74.44	1' - 6"	2' - 1"	3.1
RESIDENTIAL	M	74.45	4' - 1"	4' - 8"	19.1
RESIDENTIAL	M	74.46	2' - 4"	3' - 0"	7.0
RESIDENTIAL	M	74.47	1' - 1"	3' - 3"	3.5
RESIDENTIAL	M	74.48	1' - 8"	3' - 0"	5.0
RESIDENTIAL	M	74.49	2' - 4"	3' - 5"	8.0
RESIDENTIAL	M	74.50	1' - 0"	3' - 2"	3.2
SUBTOTAL					133.8

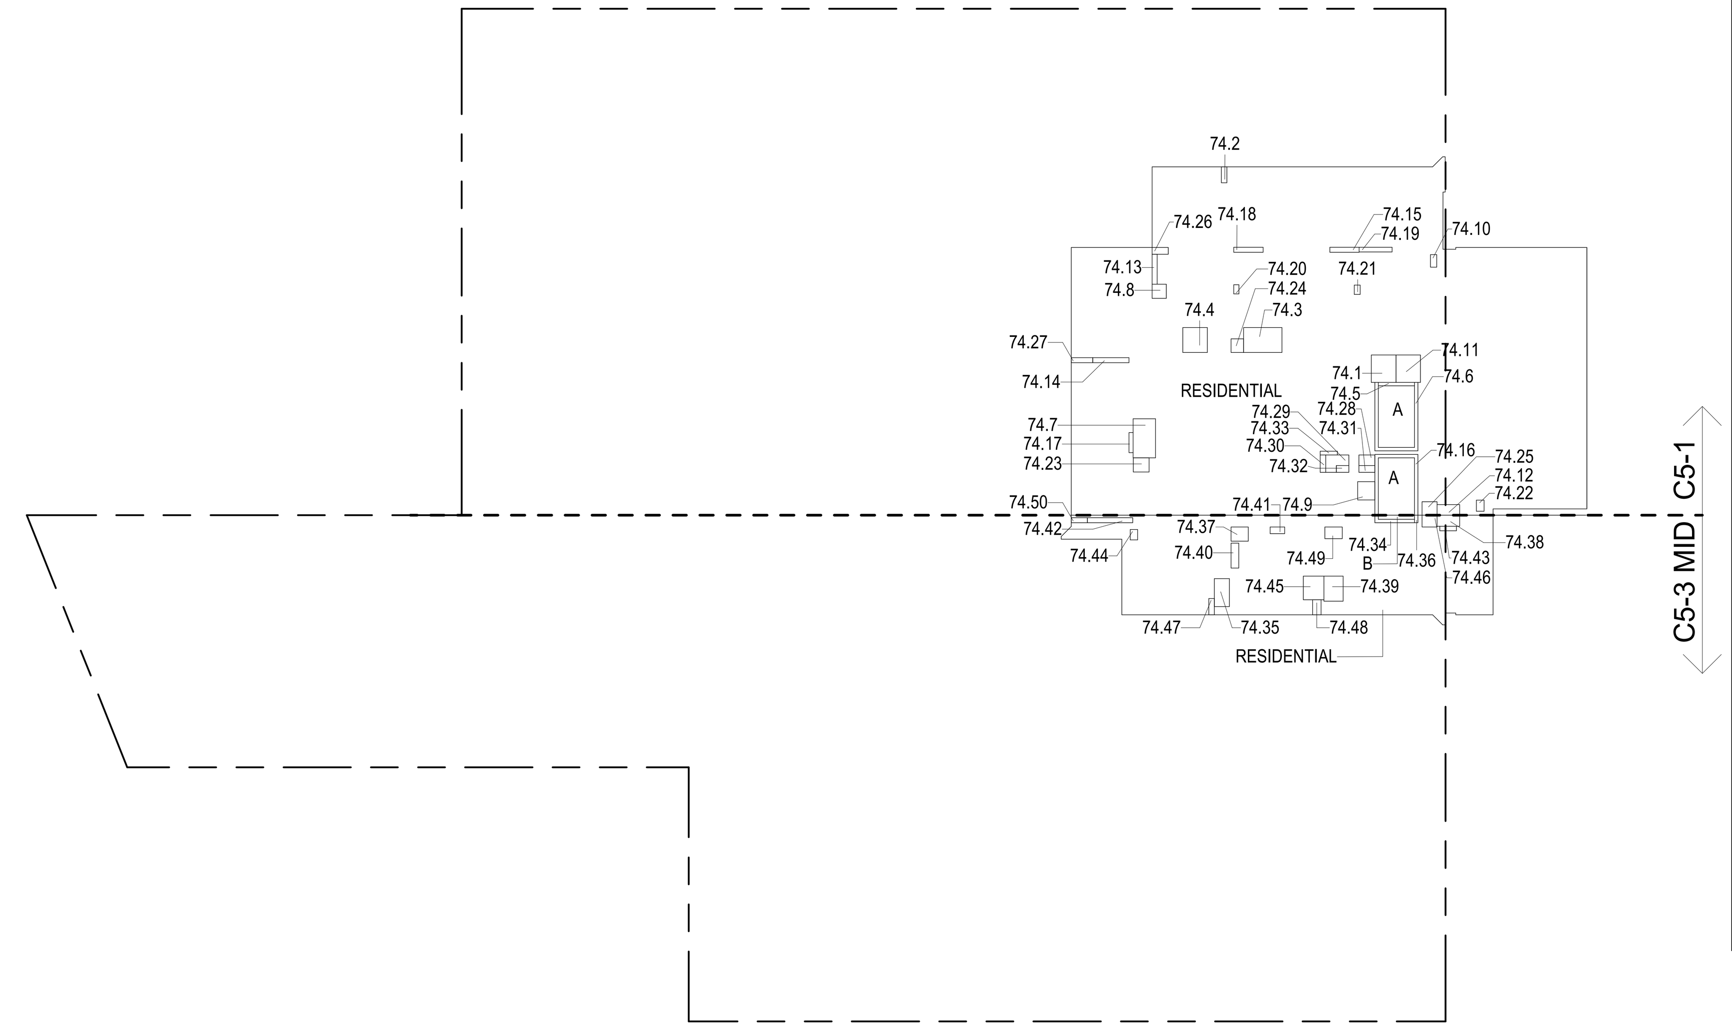

74TH FLOOR (MFD:112TH FLOOR) GROSS FLOOR AREA PLAN AND DEDUCTIONS 1
3/64" = 1'-0"

75TH FLOOR AREA CALCULATIONS				
ZONE C5-1				
USE	No.	*GFA	*DEDUCTIONS	*ZFA (SF)
RESIDENTIAL		6,327	340	5,987
TOTAL		6,327	340	5,987

75TH FLOOR AREA CALCULATIONS				
ZONE C5-3 MID				
USE	No.	*GFA	*DEDUCTIONS	*ZFA (SF)
RESIDENTIAL		1,506	134	1,372
TOTAL		1,506	134	1,372

75TH FLOOR AREA CALCULATIONS			
ZONE C5-1 AND C5-3 MID			
USE	*GFA	*DEDUCTIONS	*ZFA (SF)
RESIDENTIAL	7,833	474	7,359
TOTAL	7,833	474	7,359

75TH FLOOR DEDUCTIONS					
ZONE C5-1					
USE	TYPE	No.	LENGTH	WIDTH	AREA (SF)
RESIDENTIAL	P	75.1	4' - 11"	5' - 5"	26.6
RESIDENTIAL	M	75.2	1' - 1"	3' - 2"	3.5
RESIDENTIAL	M	75.3	4' - 11"	7' - 7"	37.6
RESIDENTIAL	M	75.4	4' - 11"	4' - 11"	24.1
RESIDENTIAL	ST	75.5	0' - 8"	7' - 2"	4.6
RESIDENTIAL	ST	75.6	0' - 8"	34' - 3"	22.8
RESIDENTIAL	M	75.7	4' - 5"	7' - 9"	34.6
RESIDENTIAL	M	75.8	2' - 10"	2' - 10"	7.8
RESIDENTIAL	M	75.9	3' - 5"	3' - 8"	12.5
RESIDENTIAL	M	75.10	1' - 3"	2' - 6"	3.1
RESIDENTIAL	M	75.11	4' - 10"	5' - 5"	26.3
RESIDENTIAL	M	75.12	2' - 1"	4' - 6"	9.4
RESIDENTIAL	P	75.13	1' - 0"	5' - 11"	5.9
RESIDENTIAL	P	75.14	1' - 0"	7' - 2"	7.2
RESIDENTIAL	P	75.15	1' - 0"	5' - 9"	5.8
RESIDENTIAL	ST	75.16	0' - 8"	31' - 2"	20.8
RESIDENTIAL	P	75.17	0' - 10"	4' - 0"	3.3
RESIDENTIAL	P	75.18	1' - 0"	5' - 10"	5.8
RESIDENTIAL	P	75.19	0' - 11"	6' - 7"	6.2
RESIDENTIAL	P	75.20	1' - 0"	1' - 10"	1.9
RESIDENTIAL	P	75.21	1' - 2"	1' - 10"	2.1
RESIDENTIAL	M	75.22	1' - 6"	2' - 2"	3.3
RESIDENTIAL	M	75.23	2' - 10"	3' - 1"	8.7
RESIDENTIAL	M	75.24	2' - 6"	2' - 9"	6.7
RESIDENTIAL	M	75.25	2' - 8"	3' - 0"	7.9
RESIDENTIAL	M	75.26	1' - 5"	3' - 2"	4.3
RESIDENTIAL	M	75.27	1' - 0"	4' - 3"	4.2
RESIDENTIAL	M	75.28	2' - 1"	3' - 2"	6.7
RESIDENTIAL	M	75.29	2' - 1"	5' - 11"	12.4
RESIDENTIAL	P	75.30	1' - 1"	3' - 5"	3.8
RESIDENTIAL	E	75.31	1' - 4"	3' - 2"	4.2
RESIDENTIAL	E	75.32	1' - 4"	2' - 6"	3.3
RESIDENTIAL	E	75.33	0' - 9"	3' - 5"	2.5
SUBTOTAL					340.1

75TH FLOOR DEDUCTIONS					
ZONE C5-3 MID					
USE	TYPE	No.	LENGTH	WIDTH	AREA (SF)
RESIDENTIAL	ST	75.34	0' - 8"	8' - 8"	5.8
RESIDENTIAL	M	75.35	3' - 0"	5' - 6"	16.6
RESIDENTIAL	ST	75.36	0' - 8"	1' - 6"	1.0
RESIDENTIAL	M	75.37	2' - 10"	3' - 5"	9.6
RESIDENTIAL	M	75.38	2' - 3"	4' - 6"	9.9
RESIDENTIAL	M	75.39	3' - 10"	5' - 0"	19.0
RESIDENTIAL	P	75.40	1' - 6"	4' - 11"	7.4
RESIDENTIAL	P	75.41	1' - 4"	2' - 11"	3.9
RESIDENTIAL	P	75.42	1' - 0"	9' - 0"	9.0
RESIDENTIAL	P	75.43	0' - 11"	3' - 4"	2.9
RESIDENTIAL	M	75.44	1' - 6"	2' - 1"	3.1
RESIDENTIAL	M	75.45	4' - 1"	4' - 8"	19.1
RESIDENTIAL	M	75.46	2' - 4"	3' - 0"	7.0
RESIDENTIAL	M	75.47	1' - 1"	3' - 3"	3.5
RESIDENTIAL	M	75.48	1' - 8"	3' - 0"	5.0
RESIDENTIAL	M	75.49	2' - 4"	3' - 5"	8.0
RESIDENTIAL	M	75.50	1' - 0"	3' - 2"	3.2
SUBTOTAL					133.8

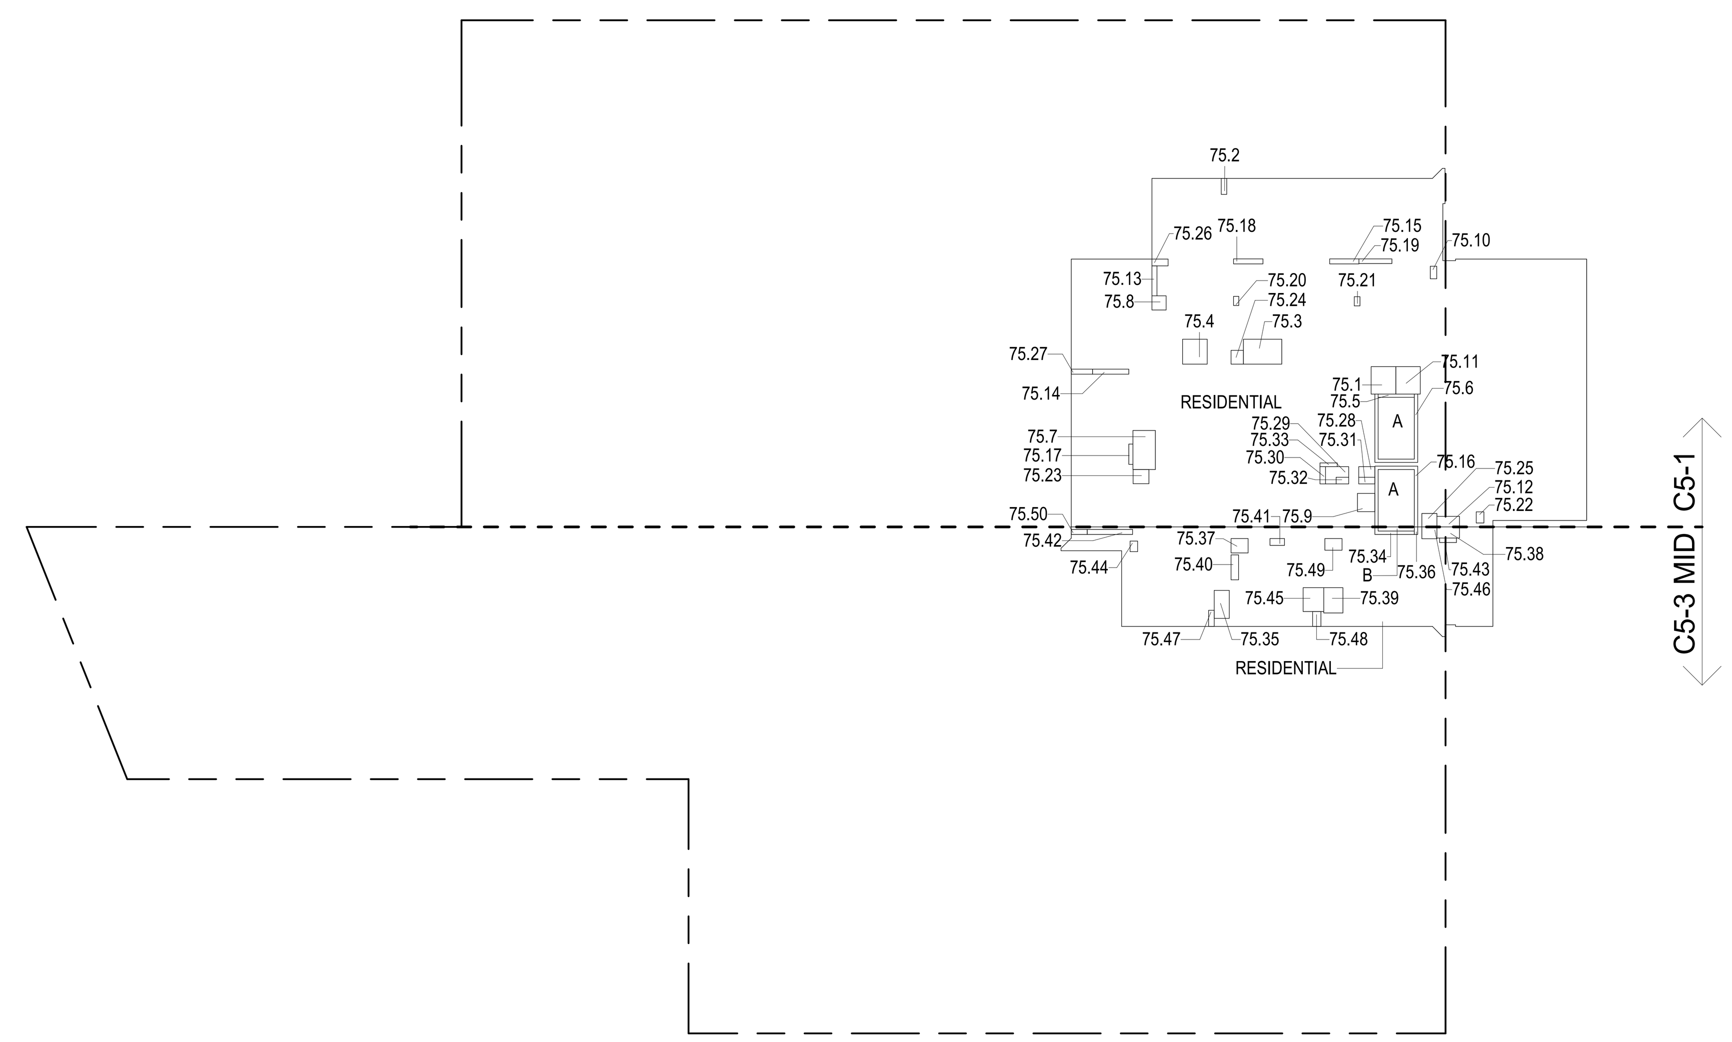

75TH FLOOR (MFD:113TH FLOOR) GROSS FLOOR AREA PLAN AND DEDUCTIONS 2
3/64" = 1'-0"

76TH FLOOR AREA CALCULATIONS				
ZONE C5-1				
USE	No.	*GFA	*DEDUCTIONS	*ZFA (SF)
RESIDENTIAL		6,327	340	5,987
TOTAL		6,327	340	5,987

76TH FLOOR AREA CALCULATIONS				
ZONE C5-3 MID				
USE	No.	*GFA	*DEDUCTIONS	*ZFA (SF)
RESIDENTIAL		1,506	134	1,372
TOTAL		1,506	134	1,372

76TH FLOOR AREA CALCULATIONS			
ZONE C5-1 AND C5-3 MID			
USE	*GFA	*DEDUCTIONS	*ZFA (SF)
RESIDENTIAL	7,833	474	7,359
TOTAL	7,833	474	7,359

76TH FLOOR DEDUCTIONS					
ZONE C5-1					
USE	TYPE	No.	LENGTH	WIDTH	AREA (SF)
RESIDENTIAL	P	76.1	4' - 11"	5' - 5"	26.6
RESIDENTIAL	M	76.2	1' - 1"	3' - 2"	3.5
RESIDENTIAL	M	76.3	4' - 11"	7' - 7"	37.6
RESIDENTIAL	M	76.4	4' - 11"	4' - 11"	24.1
RESIDENTIAL	ST	76.5	0' - 8"	7' - 2"	4.6
RESIDENTIAL	ST	76.6	0' - 8"	34' - 3"	22.8
RESIDENTIAL	M	76.7	4' - 5"	7' - 9"	34.6
RESIDENTIAL	M	76.8	2' - 10"	2' - 10"	7.8
RESIDENTIAL	M	76.9	3' - 5"	3' - 8"	12.5
RESIDENTIAL	M	76.10	1' - 3"	2' - 6"	3.1
RESIDENTIAL	M	76.11	4' - 10"	5' - 5"	26.3
RESIDENTIAL	M	76.12	2' - 1"	4' - 6"	9.4
RESIDENTIAL	P	76.13	1' - 0"	5' - 11"	5.9
RESIDENTIAL	P	76.14	1' - 0"	7' - 2"	7.2
RESIDENTIAL	P	76.15	1' - 0"	5' - 9"	5.8
RESIDENTIAL	ST	76.16	0' - 8"	31' - 2"	20.8
RESIDENTIAL	P	76.17	0' - 10"	4' - 0"	3.3
RESIDENTIAL	P	76.18	1' - 0"	5' - 10"	5.8
RESIDENTIAL	P	76.19	0' - 11"	6' - 7"	6.2
RESIDENTIAL	P	76.20	1' - 0"	1' - 10"	1.9
RESIDENTIAL	P	76.21	1' - 2"	1' - 10"	2.1
RESIDENTIAL	M	76.22	1' - 6"	2' - 2"	3.3
RESIDENTIAL	M	76.23	2' - 10"	3' - 1"	8.7
RESIDENTIAL	M	76.24	2' - 6"	2' - 9"	6.7
RESIDENTIAL	M	76.25	2' - 8"	3' - 0"	7.9
RESIDENTIAL	M	76.26	1' - 5"	3' - 2"	4.3
RESIDENTIAL	M	76.27	1' - 0"	4' - 3"	4.2
RESIDENTIAL	M	76.28	2' - 1"	3' - 2"	6.7
RESIDENTIAL	M	76.29	2' - 1"	5' - 11"	12.4
RESIDENTIAL	P	76.30	1' - 1"	3' - 5"	3.8
RESIDENTIAL	E	76.31	1' - 4"	3' - 2"	4.2
RESIDENTIAL	E	76.32	1' - 4"	2' - 6"	3.3
RESIDENTIAL	E	76.33	0' - 9"	3' - 5"	2.5
SUBTOTAL					340.1

76TH FLOOR DEDUCTIONS					
ZONE C5-3 MID					
USE	TYPE	No.	LENGTH	WIDTH	AREA (SF)
RESIDENTIAL	ST	76.34	0' - 8"	8' - 8"	5.8
RESIDENTIAL	M	76.35	3' - 0"	5' - 6"	16.6
RESIDENTIAL	ST	76.36	0' - 8"	1' - 6"	1.0
RESIDENTIAL	M	76.37	2' - 10"	3' - 5"	9.6
RESIDENTIAL	M	76.38	2' - 3"	4' - 6"	9.9
RESIDENTIAL	M	76.39	3' - 10"	5' - 0"	19.0
RESIDENTIAL	P	76.40	1' - 6"	4' - 11"	7.4
RESIDENTIAL	P	76.41	1' - 4"	2' - 11"	3.9
RESIDENTIAL	P	76.42	1' - 0"	9' - 0"	9.0
RESIDENTIAL	P	76.43	0' - 11"	3' - 4"	2.9
RESIDENTIAL	M	76.44	1' - 6"	2' - 1"	3.1
RESIDENTIAL	M	76.45	4' - 1"	4' - 8"	19.1
RESIDENTIAL	M	76.46	2' - 4"	3' - 0"	7.0
RESIDENTIAL	M	76.47	1' - 1"	3' - 3"	3.5
RESIDENTIAL	M	76.48	1' - 8"	3' - 0"	5.0
RESIDENTIAL	M	76.49	2' - 4"	3' - 5"	8.0
RESIDENTIAL	M	76.50	1' - 0"	3' - 2"	3.2
SUBTOTAL					133.8

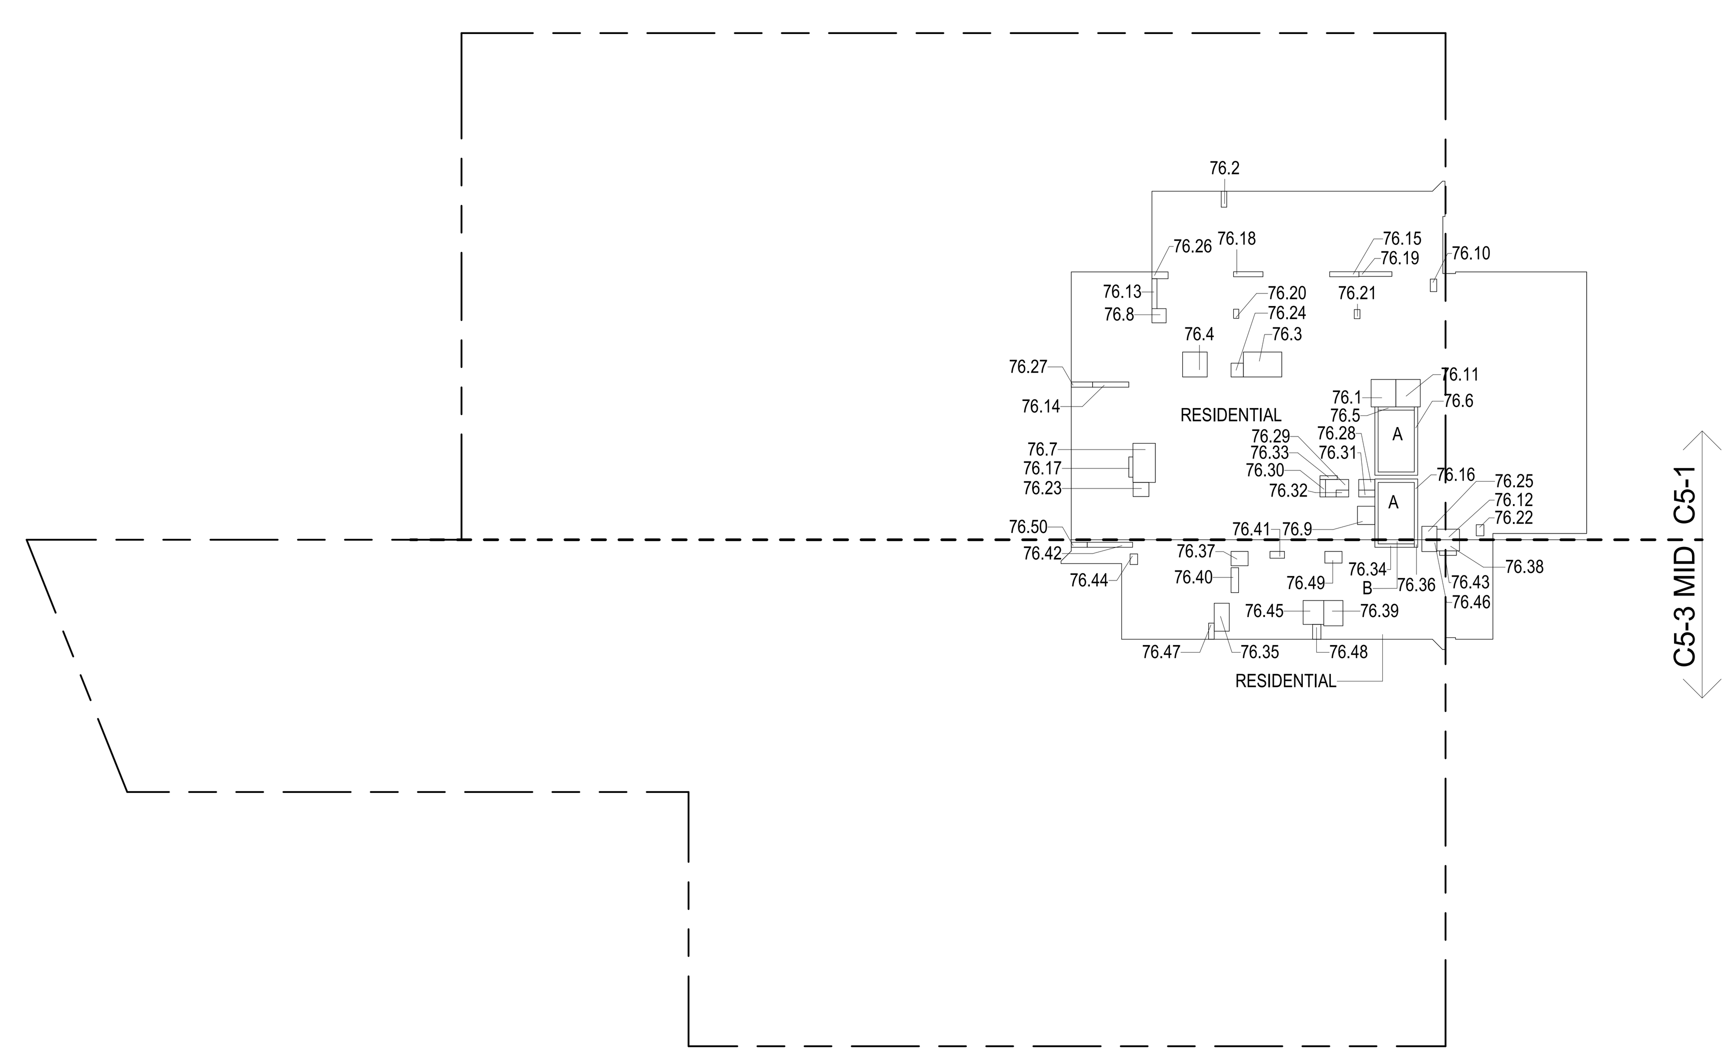

76TH FLOOR (MFD:114TH FLOOR) GROSS FLOOR AREA PLAN AND DEDUCTIONS 3
3/64" = 1'-0"

ZONING AND DEDUCT LEGEND

DEDUCTIONS

- M - MECHANICAL ROOM / RISER
- E - ELECTRICAL SHAFT / RISER
- P - PLUMBING RISER
- BG - BELOW GRADE
- O - OPENING TO BELOW
- L - LOADING BAYS
- ST - 44" RESI STAIR SHAFT (INCLUDING 8" PERIMETER)
- G - GAP FROM ADJACENT BUILDING

DEVELOPMENT LOT LINE

* WHERE APPLICABLE, DOCUMENTED AND CALCULATED AREAS HAVE BEEN ROUNDED TO ITS NEXT SIGNIFICANT DIGIT.

** LENGTH AND WIDTH DIMENSIONS FOR COMPLEX SHAPES HAVE BEEN SIMPLIFIED TO ILLUSTRATE ONLY LARGEST OVERALL DIMENSION RESPECTIVELY. AREA DOCUMENTED IS THE EXACT AREA OF THE COMPLEX SHAPE

*** ELECTRICAL DEDUCTIONS ARE ONLY FOR ELECTRICAL RISERS. AND CLOSETS. NO DEDUCTIONS TAKEN FOR TELEPHONE CLOSETS

DEPT OF BLDGS 121328205 Job Number

ES800272159 Scan Code

KEY PLAN:

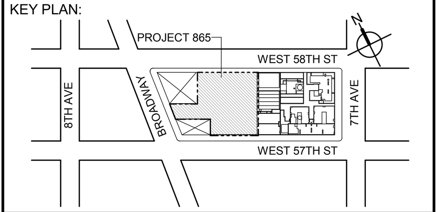

PROJECT NORTH

TRUE NORTH

DEVELOPER:
EXTELL DEVELOPMENT COMPANY
805 THIRD AVENUE, 7TH FLOOR
New York, NY 10022 USA
TEL: 212 712 6000 FAX: 212 712 6100

DESIGN ARCHITECT: Base Building Shell & Core
ADRIAN SMITH + GORDON GILL ARCHITECTURE
111 WEST MONROE STREET SUITE 2300
CHICAGO IL 60603
TEL: 312 920 1888 FAX: 312 920 1775

ARCHITECT OF RECORD: Base Building Shell & Core
AAI ARCHITECTS, P.C.
401 Wellington St. W., 3rd Floor
Toronto, ON M5V 1E7 Canada
TEL: 416 967 1500 FAX: 416 967 7150

STRUCTURAL ENGINEERS:
WSP CANTOR SEINUK
228 EAST 45th Street
New York, NY 10017 USA
TEL: 212 687 9888 FAX: 646 487 5501

MEP ENGINEERS:
AKF GROUP
1501 Broadway
New York, NY 10036 USA
TEL: 212 354 5656 FAX: 212 354 5668

GEOTECHNICAL ENGINEERS:
Langan Engineering & Environmental Services
21 Penn Plaza - 360 West 31st Street, 8th Floor
New York, NY 10001-2727
TEL: 212 479 5400 FAX: 212 479 5444

CODE CONSULTANTS:
Construction Consulting Associates
100 Church Street
New York, NY 10007
TEL: 212 385 1818 FAX: 212 385 1911

CURTAINWALL CONSULTANT:
AJLP Consulting
40 Worth Street. Suite 826
New York, NY 10013
TEL: 212 757 5659 FAX: 646 219 8508

LANDMARK/PRESERVATION CONSULTANT:
Higgins Quasebarth & Partners LLC
11 Hanover Square, 16th Floor
New York, NY 1005
TEL: 212 274 9468 FAX: 646 274 9380

LANDMARK/PRESERVATION CONSULTANT:
Jan Hird Pokorny Associates, Inc.
39 West 37th Street, 12A
New York, NY 10018
TEL: 212 759 6462 FAX: 212 759 6540

No.	DESCRIPTION:	DATE:
1	D.O.B. SUBMISSION	05 DEC 14
2	D.O.B. SUBMISSION	18 FEB 15
	D.O.B. SUBMISSION	27 APR 14
	D.O.B. AMENDMENT 2	21 SEP 15

0 10' - 8" 21' - 4" 42' - 8"

DOB SUBMISSION

Discrepancies must be reported immediately to the Architect before proceeding. Only figured dimensions are to be used. Contractors must check all dimensions on site. This drawing is protected by copyright.

ALL DIMENSIONS ARE SHOWN IN IMPERIAL.

CONSULTANT:
AAI ARCHITECTS, P.C.

PROJECT:
217 WEST 57TH STREET
NEW YORK, NY

DRAWING TITLE:
ZONING FLOOR AREA PLAN AND DEDUCTIONS
74TH, 75TH, 76TH FLOOR

SEAL & SIGNATURE:
REGISTERED ARCHITECT
WIEPKE DAVID JANSEN
No. 028881
STATE OF NEW YORK

DATE:	05 DEC 14
PROJECT No:	1216-00
DRAWN: Author	REV: 2
CHK: Checker	
SCALE: 3/64" = 1'-0"	
DWG No:	Z-033.01
DOB PAGE No:	34 of 569

DOB EMPLOYEE STAMP:

DOB B-SCAN:

CD PROGRESS ISSUE 1

36" x 48" Arch E -SHEET SIZE

FILE NAME: C:\Revit Local Files\AAI-TWR-ZONING-CD_ipedlarim.rvt
PLOT DATE: 9/22/2015 6:16:52 PM

36" x 48" Arch E - SHEET SIZE

77TH FLOOR AREA CALCULATIONS				
ZONE C5-1				
USE	No.	*GFA	*DEDUCTIONS	*ZFA (SF)
RESIDENTIAL		6,327	340	5,987
TOTAL		6,327	340	5,987

77TH FLOOR AREA CALCULATIONS				
ZONE C5-3 MID				
USE	No.	*GFA	*DEDUCTIONS	*ZFA (SF)
RESIDENTIAL		1,506	134	1,372
TOTAL		1,506	134	1,372

77TH FLOOR AREA CALCULATIONS			
ZONE C5-1 AND C5-3 MID			
USE	*GFA	*DEDUCTIONS	*ZFA (SF)
RESIDENTIAL	7,833	474	7,359
TOTAL	7,833	474	7,359

77TH FLOOR DEDUCTIONS					
ZONE C5-1					
USE	TYPE	No.	LENGTH	WIDTH	AREA (SF)
RESIDENTIAL	P	77.1	4' - 11"	5' - 5"	26.6
RESIDENTIAL	M	77.2	1' - 1"	3' - 2"	3.5
RESIDENTIAL	M	77.3	4' - 11"	7' - 7"	37.6
RESIDENTIAL	M	77.4	4' - 11"	4' - 11"	24.1
RESIDENTIAL	ST	77.5	0' - 8"	7' - 2"	4.6
RESIDENTIAL	ST	77.6	0' - 8"	34' - 3"	22.8
RESIDENTIAL	M	77.7	4' - 5"	7' - 9"	34.6
RESIDENTIAL	M	77.8	2' - 10"	2' - 10"	7.8
RESIDENTIAL	M	77.9	3' - 5"	3' - 8"	12.5
RESIDENTIAL	M	77.10	1' - 3"	2' - 6"	3.1
RESIDENTIAL	M	77.11	4' - 10"	5' - 5"	26.3
RESIDENTIAL	M	77.12	2' - 1"	4' - 6"	9.4
RESIDENTIAL	P	77.13	1' - 0"	5' - 11"	5.9
RESIDENTIAL	P	77.14	1' - 0"	7' - 2"	7.2
RESIDENTIAL	P	77.15	1' - 0"	5' - 9"	5.8
RESIDENTIAL	ST	77.16	0' - 8"	31' - 2"	20.8
RESIDENTIAL	P	77.17	0' - 10"	4' - 0"	3.3
RESIDENTIAL	P	77.18	1' - 0"	5' - 10"	5.8
RESIDENTIAL	P	77.19	0' - 11"	6' - 7"	6.2
RESIDENTIAL	P	77.20	1' - 0"	1' - 10"	1.9
RESIDENTIAL	P	77.21	1' - 2"	1' - 10"	2.1
RESIDENTIAL	M	77.22	1' - 6"	2' - 2"	3.3
RESIDENTIAL	M	77.23	2' - 10"	3' - 1"	8.7
RESIDENTIAL	M	77.24	2' - 6"	2' - 9"	6.7
RESIDENTIAL	M	77.25	2' - 8"	3' - 0"	7.9
RESIDENTIAL	M	77.26	1' - 5"	3' - 2"	4.3
RESIDENTIAL	M	77.27	1' - 0"	4' - 3"	4.2
RESIDENTIAL	M	77.28	2' - 1"	3' - 2"	6.7
RESIDENTIAL	M	77.29	2' - 1"	5' - 11"	12.4
RESIDENTIAL	P	77.30	1' - 1"	3' - 5"	3.8
RESIDENTIAL	E	77.31	1' - 4"	3' - 2"	4.2
RESIDENTIAL	E	77.32	1' - 4"	2' - 6"	3.3
RESIDENTIAL	E	77.33	0' - 9"	3' - 5"	2.5
SUBTOTAL					340.1

77TH FLOOR DEDUCTIONS					
ZONE C5-3 MID					
USE	TYPE	No.	LENGTH	WIDTH	AREA (SF)
RESIDENTIAL	ST	77.34	0' - 8"	8' - 8"	5.8
RESIDENTIAL	M	77.35	3' - 0"	5' - 6"	16.6
RESIDENTIAL	ST	77.36	0' - 8"	1' - 6"	1.0
RESIDENTIAL	M	77.37	2' - 10"	3' - 5"	9.6
RESIDENTIAL	M	77.38	2' - 3"	4' - 6"	9.9
RESIDENTIAL	M	77.39	3' - 10"	5' - 0"	19.0
RESIDENTIAL	P	77.40	1' - 6"	4' - 11"	7.4
RESIDENTIAL	P	77.41	1' - 4"	2' - 11"	3.9
RESIDENTIAL	P	77.42	1' - 0"	9' - 0"	9.0
RESIDENTIAL	P	77.43	0' - 11"	3' - 4"	2.9
RESIDENTIAL	M	77.44	1' - 6"	2' - 1"	3.1
RESIDENTIAL	M	77.45	4' - 1"	4' - 8"	19.1
RESIDENTIAL	M	77.46	2' - 4"	3' - 0"	7.0
RESIDENTIAL	M	77.47	1' - 1"	3' - 3"	3.5
RESIDENTIAL	M	77.48	1' - 8"	3' - 0"	5.0
RESIDENTIAL	M	77.49	2' - 4"	3' - 5"	8.0
RESIDENTIAL	M	77.50	1' - 0"	3' - 2"	3.2
SUBTOTAL					133.8

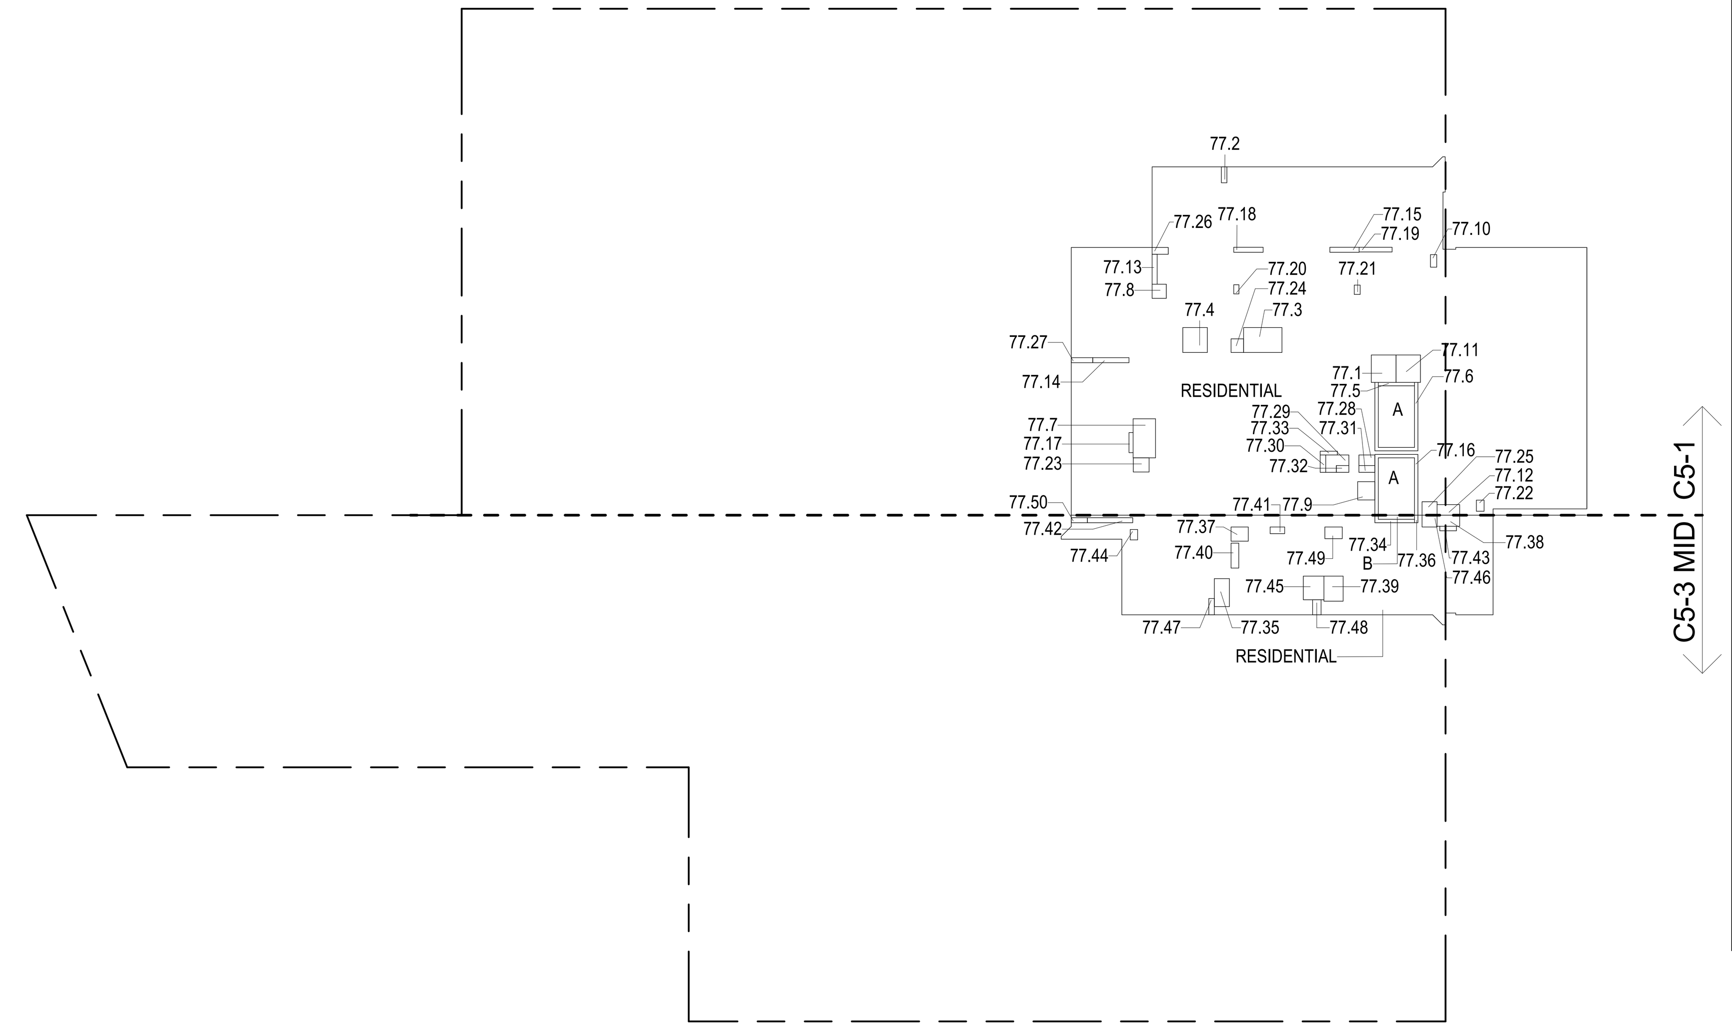

77TH FLOOR (MFD:115TH FLOOR) GROSS FLOOR AREA PLAN AND DEDUCTIONS (1)
3/64" = 1'-0"

78TH FLOOR AREA CALCULATIONS				
ZONE C5-1				
USE	No.	*GFA	*DEDUCTIONS	*ZFA (SF)
RESIDENTIAL		6,327	340	5,987
TOTAL		6,327	340	5,987

78TH FLOOR AREA CALCULATIONS				
ZONE C5-3 MID				
USE	No.	*GFA	*DEDUCTIONS	*ZFA (SF)
RESIDENTIAL		1,506	134	1,372
TOTAL		1,506	134	1,372

78TH FLOOR AREA CALCULATIONS			
ZONE C5-1 AND C5-3 MID			
USE	*GFA	*DEDUCTIONS	*ZFA (SF)
RESIDENTIAL	7,833	474	7,359
TOTAL	7,833	474	7,359

78TH FLOOR DEDUCTIONS					
ZONE C5-1					
USE	TYPE	No.	LENGTH	WIDTH	AREA (SF)
RESIDENTIAL	P	78.1	4' - 11"	5' - 5"	26.6
RESIDENTIAL	M	78.2	1' - 1"	3' - 2"	3.5
RESIDENTIAL	M	78.3	4' - 11"	7' - 7"	37.6
RESIDENTIAL	M	78.4	4' - 11"	4' - 11"	24.1
RESIDENTIAL	ST	78.5	0' - 8"	7' - 2"	4.6
RESIDENTIAL	ST	78.6	0' - 8"	34' - 3"	22.8
RESIDENTIAL	M	78.7	4' - 5"	7' - 9"	34.6
RESIDENTIAL	M	78.8	2' - 10"	2' - 10"	7.8
RESIDENTIAL	M	78.9	3' - 5"	3' - 8"	12.5
RESIDENTIAL	M	78.10	1' - 3"	2' - 6"	3.1
RESIDENTIAL	M	78.11	4' - 10"	5' - 5"	26.3
RESIDENTIAL	M	78.12	2' - 1"	4' - 6"	9.4
RESIDENTIAL	P	78.13	1' - 0"	5' - 11"	5.9
RESIDENTIAL	P	78.14	1' - 0"	7' - 2"	7.2
RESIDENTIAL	P	78.15	1' - 0"	5' - 9"	5.8
RESIDENTIAL	ST	78.16	0' - 8"	31' - 2"	20.8
RESIDENTIAL	P	78.17	0' - 10"	4' - 0"	3.3
RESIDENTIAL	P	78.18	1' - 0"	5' - 10"	5.8
RESIDENTIAL	P	78.19	0' - 11"	6' - 7"	6.2
RESIDENTIAL	P	78.20	1' - 0"	1' - 10"	1.9
RESIDENTIAL	P	78.21	1' - 2"	1' - 10"	2.1
RESIDENTIAL	M	78.22	1' - 6"	2' - 2"	3.3
RESIDENTIAL	M	78.23	2' - 10"	3' - 1"	8.7
RESIDENTIAL	M	78.24	2' - 6"	2' - 9"	6.7
RESIDENTIAL	M	78.25	2' - 8"	3' - 0"	7.9
RESIDENTIAL	M	78.26	1' - 5"	3' - 2"	4.3
RESIDENTIAL	M	78.27	1' - 0"	4' - 3"	4.2
RESIDENTIAL	M	78.28	2' - 1"	3' - 2"	6.7
RESIDENTIAL	M	78.29	2' - 1"	5' - 11"	12.4
RESIDENTIAL	P	78.30	1' - 1"	3' - 5"	3.8
RESIDENTIAL	E	78.31	1' - 4"	3' - 2"	4.2
RESIDENTIAL	E	78.32	1' - 4"	2' - 6"	3.3
RESIDENTIAL	E	78.33	0' - 9"	3' - 5"	2.5
SUBTOTAL					340.1

78TH FLOOR DEDUCTIONS					
ZONE C5-3 MID					
USE	TYPE	No.	LENGTH	WIDTH	AREA (SF)
RESIDENTIAL	ST	78.34	0' - 8"	8' - 8"	5.8
RESIDENTIAL	M	78.35	3' - 0"	5' - 6"	16.6
RESIDENTIAL	ST	78.36	0' - 8"	1' - 6"	1.0
RESIDENTIAL	M	78.37	2' - 10"	3' - 5"	9.6
RESIDENTIAL	M	78.38	2' - 3"	4' - 6"	9.9
RESIDENTIAL	M	78.39	3' - 10"	5' - 0"	19.0
RESIDENTIAL	P	78.40	1' - 6"	4' - 11"	7.4
RESIDENTIAL	P	78.41	1' - 4"	2' - 11"	3.9
RESIDENTIAL	P	78.42	1' - 0"	9' - 0"	9.0
RESIDENTIAL	P	78.43	0' - 11"	3' - 4"	2.9
RESIDENTIAL	M	78.44	1' - 6"	2' - 1"	3.1
RESIDENTIAL	M	78.45	4' - 1"	4' - 8"	19.1
RESIDENTIAL	M	78.46	2' - 4"	3' - 0"	7.0
RESIDENTIAL	M	78.47	1' - 1"	3' - 3"	3.5
RESIDENTIAL	M	78.48	1' - 8"	3' - 0"	5.0
RESIDENTIAL	M	78.49	2' - 4"	3' - 5"	8.0
RESIDENTIAL	M	78.50	1' - 0"	3' - 2"	3.2
SUBTOTAL					133.8

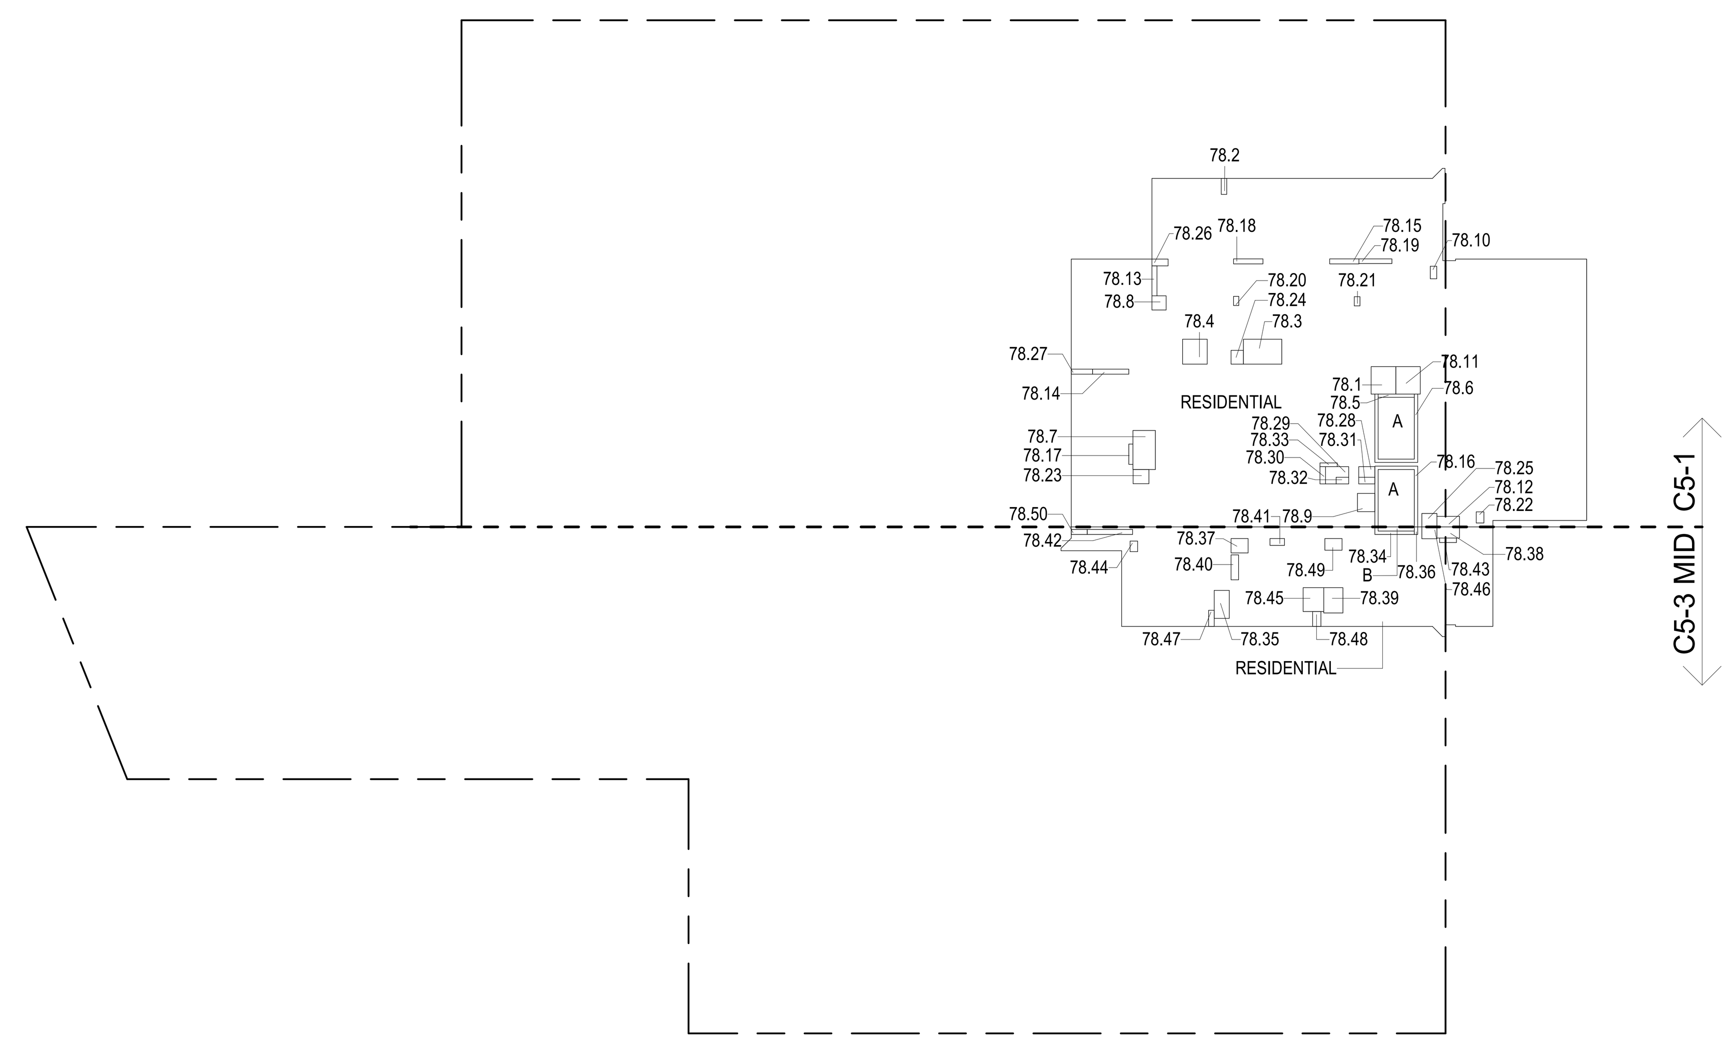

78TH FLOOR (MFD:116TH FLOOR) GROSS FLOOR AREA PLAN AND DEDUCTIONS (2)
3/64" = 1'-0"

79TH FLOOR AREA CALCULATIONS				
ZONE C5-1				
USE	No.	*GFA	*DEDUCTIONS	*ZFA (SF)
RESIDENTIAL		6,327	340	5,987
TOTAL		6,327	340	5,987

79TH FLOOR AREA CALCULATIONS				
ZONE C5-3 MID				
USE	No.	*GFA	*DEDUCTIONS	*ZFA (SF)
RESIDENTIAL		1,506	134	1,372
TOTAL		1,506	134	1,372

79TH FLOOR AREA CALCULATIONS			
ZONE C5-1 AND C5-3 MID			
USE	*GFA	*DEDUCTIONS	*ZFA (SF)
RESIDENTIAL	7,833	474	7,359
TOTAL	7,833	474	7,359

79TH FLOOR DEDUCTIONS					
ZONE C5-1					
USE	TYPE	No.	LENGTH	WIDTH	AREA (SF)
RESIDENTIAL	P	79.1	4' - 11"	5' - 5"	26.6
RESIDENTIAL	M	79.2	1' - 1"	3' - 2"	3.5
RESIDENTIAL	M	79.3	4' - 11"	7' - 7"	37.6
RESIDENTIAL	M	79.4	4' - 11"	4' - 11"	24.1
RESIDENTIAL	ST	79.5	0' - 8"	7' - 2"	4.6
RESIDENTIAL	ST	79.6	0' - 8"	34' - 3"	22.8
RESIDENTIAL	M	79.7	4' - 5"	7' - 9"	34.6
RESIDENTIAL	M	79.8	2' - 10"	2' - 10"	7.8
RESIDENTIAL	M	79.9	3' - 5"	3' - 8"	12.5
RESIDENTIAL	M	79.10	1' - 3"	2' - 6"	3.1
RESIDENTIAL	M	79.11	4' - 10"	5' - 5"	26.3
RESIDENTIAL	M	79.12	2' - 1"	4' - 6"	9.4
RESIDENTIAL	P	79.13	1' - 0"	5' - 11"	5.9
RESIDENTIAL	P	79.14	1' - 0"	7' - 2"	7.2
RESIDENTIAL	P	79.15	1' - 0"	5' - 9"	5.8
RESIDENTIAL	ST	79.16	0' - 8"	31' - 2"	20.8
RESIDENTIAL	P	79.17	0' - 10"	4' - 0"	3.3
RESIDENTIAL	P	79.18	1' - 0"	5' - 10"	5.8
RESIDENTIAL	P	79.19	0' - 11"	6' - 7"	6.2
RESIDENTIAL	P	79.20	1' - 0"	1' - 10"	1.9
RESIDENTIAL	P	79.21	1' - 2"	1' - 10"	2.1
RESIDENTIAL	M	79.22	1' - 6"	2' - 2"	3.3
RESIDENTIAL	M	79.23	2' - 10"	3' - 1"	8.7
RESIDENTIAL	M	79.24	2' - 6"	2' - 9"	6.7
RESIDENTIAL	M	79.25	2' - 8"	3' - 0"	7.9
RESIDENTIAL	M	79.26	1' - 5"	3' - 2"	4.3
RESIDENTIAL	M	79.27	1' - 0"	4' - 3"	4.2
RESIDENTIAL	M	79.28	2' - 1"	3' - 2"	6.7
RESIDENTIAL	M	79.29	2' - 1"	5' - 11"	12.4
RESIDENTIAL	P	79.30	1' - 1"	3' - 5"	3.8
RESIDENTIAL	E	79.31	1' - 4"	3' - 2"	4.2
RESIDENTIAL	E	79.32	1' - 4"	2' - 6"	3.3
RESIDENTIAL	E	79.33	0' - 9"	3' - 5"	2.5
SUBTOTAL					340.1

79TH FLOOR DEDUCTIONS					
ZONE C5-3 MID					
USE	TYPE	No.	LENGTH	WIDTH	AREA (SF)
RESIDENTIAL	ST	79.34	0' - 8"	8' - 8"	5.8
RESIDENTIAL	M	79.35	3' - 0"	5' - 6"	16.6
RESIDENTIAL	ST	79.36	0' - 8"	1' - 6"	1.0
RESIDENTIAL	M	79.37	2' - 10"	3' - 5"	9.6
RESIDENTIAL	M	79.38	2' - 3"	4' - 6"	9.9
RESIDENTIAL	M	79.39	3' - 10"	5' - 0"	19.0
RESIDENTIAL	P	79.40	1' - 6"	4' - 11"	7.4
RESIDENTIAL	P	79.41	1' - 4"	2' - 11"	3.9
RESIDENTIAL	P	79.42	1' - 0"	9' - 0"	9.0
RESIDENTIAL	P	79.43	0' - 11"	3' - 4"	2.9
RESIDENTIAL	M	79.44	1' - 6"	2' - 1"	3.1
RESIDENTIAL	M	79.45	4' - 1"	4' - 8"	19.1
RESIDENTIAL	M	79.46	2' - 4"	3' - 0"	7.0
RESIDENTIAL	M	79.47	1' - 1"	3' - 3"	3.5
RESIDENTIAL	M	79.48	1' - 8"	3' - 0"	5.0
RESIDENTIAL	M	79.49	2' - 4"	3' - 5"	8.0
RESIDENTIAL	M	79.50	1' - 0"	3' - 2"	3.2
SUBTOTAL					133.8

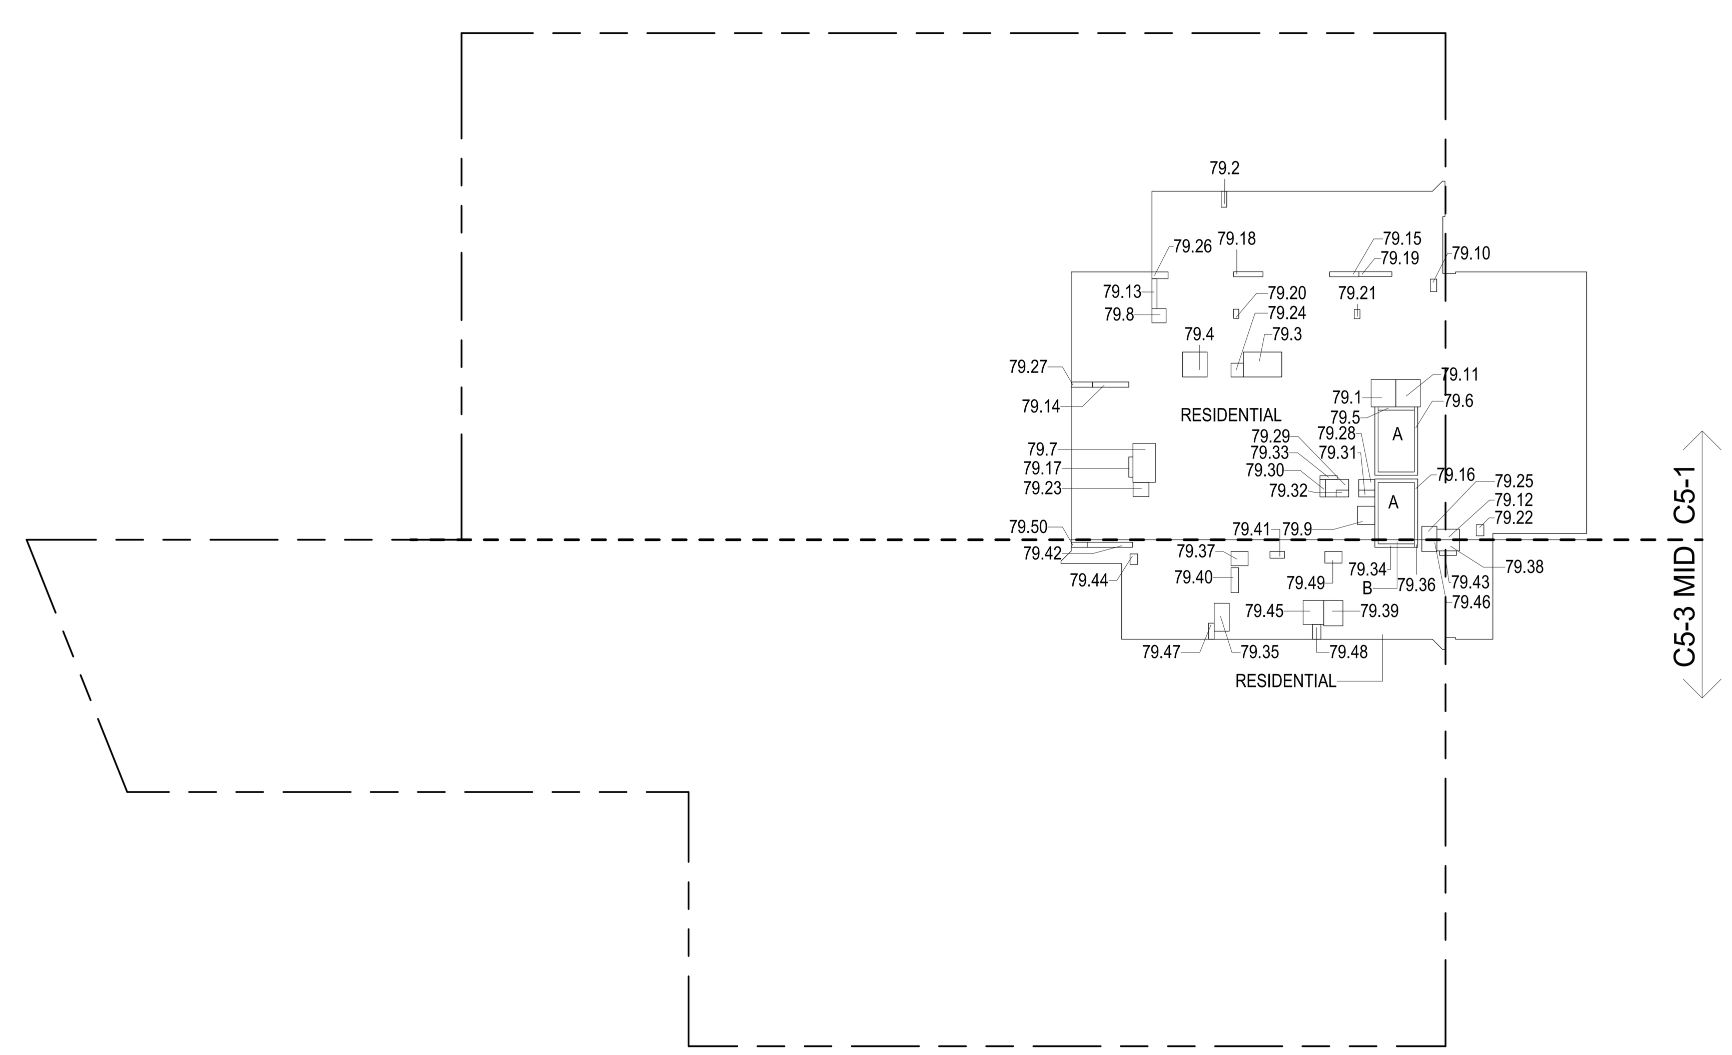

79TH FLOOR (MFD:117TH FLOOR) GROSS FLOOR AREA PLAN AND DEDUCTIONS (3)
3/64" = 1'-0"

FILE NAME: C:\Revit Local Files\AAI_TWR-ZONING-CD_jpdlerim.rvt
PLOT DATE: 9/22/2015 6:16:33 PM

DEPT OF BLDGS 121328205 Job Number
ES589512358 Scan Code

ZONING AND DEDUCT LEGEND

DEDUCTIONS

- M - MECHANICAL ROOM / RISER
- E - ELECTRICAL SHAFT / RISER
- P - PLUMBING RISER
- BG - BELOW GRADE
- O - OPENING TO BELOW
- L - LOADING BAYS
- ST - 44" RESI STAIR SHAFT (INCLUDING 8" PERIMETER)
- G - GAP FROM ADJACENT BUILDING

DEVELOPMENT LOT LINE

* WHERE APPLICABLE, DOCUMENTED AND CALCULATED AREAS HAVE BEEN ROUNDED TO ITS NEXT SIGNIFICANT DIGIT.

** LENGTH AND WIDTH DIMENSIONS FOR COMPLEX SHAPES HAVE BEEN SIMPLIFIED TO ILLUSTRATE ONLY LARGEST OVERALL DIMENSION RESPECTIVELY. AREA DOCUMENTED IS THE EXACT AREA OF THE COMPLEX SHAPE

*** ELECTRICAL DEDUCTIONS ARE ONLY FOR ELECTRICAL RISERS. AND CLOSETS. NO DEDUCTIONS TAKEN FOR TELEPHONE CLOSETS

CD PROGRESS ISSUE 1

KEY PLAN:

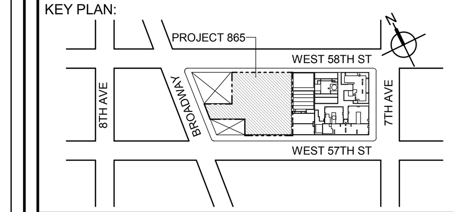

PROJECT NORTH | TRUE NORTH

DEVELOPER:
EXTELL DEVELOPMENT COMPANY
805 THIRD AVENUE, 7TH FLOOR
New York, NY 10022 USA
TEL: 212 712 6000 FAX: 212 712 6100

DESIGN ARCHITECT: Base Building Shell & Core
ADRIAN SMITH + GORDON GILL ARCHITECTURE
111 WEST MONROE STREET SUITE 2300
CHICAGO IL 60603
TEL: 312 920 1888 FAX: 312 920 1775

ARCHITECT OF RECORD: Base Building Shell & Core
AAI ARCHITECTS, P.C.
401 Wellington St. W., 3rd Floor
Toronto, ON M5V 1E7 Canada
TEL: 416 967 1500 FAX: 416 967 7150

STRUCTURAL ENGINEERS:
WSP CANTOR SEINUK
228 EAST 45th Street
New York, NY 10017 USA
TEL: 212 687 9888 FAX: 646 487 5501

MEP ENGINEERS:
AKF GROUP
1501 Broadway
New York, NY 10036 USA
TEL: 212 354 5656 FAX: 212 354 5668

GEOTECHNICAL ENGINEERS:
Langan Engineering & Environmental Services
21 Penn Plaza - 360 West 31st Street, 8th Floor
New York, NY 10001-2727
TEL: 212 479 5400 FAX: 212 479 5444

CODE CONSULTANTS:
Construction Consulting Associates
100 Church Street
New York, NY 10007
TEL: 212 385 1818 FAX: 212 385 1911

CURTAINWALL CONSULTANT:
AJLP Consulting
40 Worth Street. Suite 826
New York, NY 10013
TEL: 212 757 5659 FAX: 646 219 8508

LANDMARK/PRESERVATION CONSULTANT:
Higgins Quasebarth & Partners LLC
11 Hanover Square, 16th Floor
New York, NY 1005
TEL: 212 274 9468 FAX: 646 274 9380

LANDMARK/PRESERVATION CONSULTANT:
Jan Hird Pokorny Associates, Inc.
39 West 37th Street, 12A
New York, NY 10018
TEL: 212 759 6462 FAX: 212 759 6540

No.	DESCRIPTION:	DATE:
1	D.O.B. SUBMISSION	05 DEC 14
2	D.O.B. SUBMISSION	18 FEB 15
	D.O.B. SUBMISSION	27 APR 14
	D.O.B. AMENDMENT 2	21 SEP 15

0 10' - 8" 21' - 4" 42' - 8"

DOB SUBMISSION

Discrepancies must be reported immediately to the Architect before proceeding. Only figured dimensions are to be used. Contractors must check all dimensions on site. This drawing is protected by copyright.

ALL DIMENSIONS ARE SHOWN IN IMPERIAL.

CONSULTANT:
AAI ARCHITECTS, P.C.

PROJECT:
217 WEST 57TH STREET
NEW YORK, NY

DRAWING TITLE:
ZONING FLOOR AREA PLAN AND DEDUCTIONS
77TH, 78TH, 79TH FLOOR

SEAL & SIGNATURE:
REGISTERED ARCHITECT WIEPKE DAVID JANSEN No. 028881 STATE OF NEW YORK

DATE:	05 DEC 14
PROJECT No:	1216-00
DRAWN: Author	REV: 2
CHK: Checker	
SCALE: 3/64" = 1'-0"	
DWG No: **Z-034.01**	
DOB PAGE No:	35 of 569

DOB EMPLOYEE STAMP: | DOB B-SCAN:

80TH FLOOR AREA CALCULATIONS				
ZONE C5-1				
USE	No.	*GFA	*DEDUCTIONS	*ZFA (SF)
RESIDENTIAL		6,327	340	5,987
TOTAL		6,327	340	5,987

80TH FLOOR AREA CALCULATIONS				
ZONE C5-3 MID				
USE	No.	*GFA	*DEDUCTIONS	*ZFA (SF)
RESIDENTIAL		1,506	134	1,372
TOTAL		1,506	134	1,372

80TH FLOOR AREA CALCULATIONS			
ZONE C5-1 AND C5-3 MID			
USE	*GFA	*DEDUCTIONS	*ZFA (SF)
RESIDENTIAL	7,833	474	7,359
TOTAL	7,833	474	7,359

80TH FLOOR DEDUCTIONS					
ZONE C5-1					
USE	TYPE	No.	LENGTH	WIDTH	AREA (SF)
RESIDENTIAL	P	80.1	4' - 11"	5' - 5"	26.6
RESIDENTIAL	M	80.2	1' - 1"	3' - 2"	3.5
RESIDENTIAL	M	80.3	4' - 11"	7' - 7"	37.6
RESIDENTIAL	M	80.4	4' - 11"	4' - 11"	24.1
RESIDENTIAL	ST	80.5	0' - 8"	7' - 2"	4.6
RESIDENTIAL	ST	80.6	0' - 8"	34' - 3"	22.8
RESIDENTIAL	M	80.7	4' - 5"	7' - 9"	34.6
RESIDENTIAL	M	80.8	2' - 10"	2' - 10"	7.8
RESIDENTIAL	M	80.9	3' - 5"	3' - 8"	12.5
RESIDENTIAL	M	80.10	1' - 3"	2' - 6"	3.1
RESIDENTIAL	M	80.11	4' - 10"	5' - 5"	26.3
RESIDENTIAL	M	80.12	2' - 1"	4' - 6"	9.4
RESIDENTIAL	P	80.13	1' - 0"	5' - 11"	5.9
RESIDENTIAL	P	80.14	1' - 0"	7' - 2"	7.2
RESIDENTIAL	P	80.15	1' - 0"	5' - 9"	5.8
RESIDENTIAL	ST	80.16	0' - 8"	31' - 2"	20.8
RESIDENTIAL	P	80.17	0' - 10"	4' - 0"	3.3
RESIDENTIAL	P	80.18	1' - 0"	5' - 10"	5.8
RESIDENTIAL	P	80.19	0' - 11"	6' - 7"	6.2
RESIDENTIAL	P	80.20	1' - 0"	1' - 10"	1.9
RESIDENTIAL	P	80.21	1' - 2"	1' - 10"	2.1
RESIDENTIAL	M	80.22	1' - 6"	2' - 2"	3.3
RESIDENTIAL	M	80.23	2' - 10"	3' - 1"	8.7
RESIDENTIAL	M	80.24	2' - 6"	2' - 9"	6.7
RESIDENTIAL	M	80.25	2' - 8"	3' - 0"	7.9
RESIDENTIAL	M	80.26	1' - 5"	3' - 2"	4.3
RESIDENTIAL	M	80.27	1' - 0"	4' - 3"	4.2
RESIDENTIAL	M	80.28	2' - 1"	3' - 2"	6.7
RESIDENTIAL	M	80.29	2' - 1"	5' - 11"	12.4
RESIDENTIAL	P	80.30	1' - 1"	3' - 5"	3.8
RESIDENTIAL	E	80.31	1' - 4"	3' - 2"	4.2
RESIDENTIAL	E	80.32	1' - 4"	2' - 6"	3.3
RESIDENTIAL	E	80.33	0' - 9"	3' - 5"	2.5
SUBTOTAL					340.1

80TH FLOOR DEDUCTIONS					
ZONE C5-3 MID					
USE	TYPE	No.	LENGTH	WIDTH	AREA (SF)
RESIDENTIAL	ST	80.34	0' - 8"	8' - 8"	5.8
RESIDENTIAL	M	80.35	3' - 0"	5' - 6"	16.6
RESIDENTIAL	ST	80.36	0' - 8"	1' - 6"	1.0
RESIDENTIAL	M	80.37	2' - 10"	3' - 5"	9.6
RESIDENTIAL	M	80.38	2' - 3"	4' - 6"	9.9
RESIDENTIAL	M	80.39	3' - 10"	5' - 0"	19.0
RESIDENTIAL	P	80.40	1' - 6"	4' - 11"	7.4
RESIDENTIAL	P	80.41	1' - 4"	2' - 11"	3.9
RESIDENTIAL	P	80.42	1' - 0"	9' - 0"	9.0
RESIDENTIAL	P	80.43	0' - 11"	3' - 4"	2.9
RESIDENTIAL	M	80.44	1' - 6"	2' - 1"	3.1
RESIDENTIAL	M	80.45	4' - 1"	4' - 8"	19.1
RESIDENTIAL	M	80.46	2' - 4"	3' - 0"	7.0
RESIDENTIAL	M	80.47	1' - 1"	3' - 3"	3.5
RESIDENTIAL	M	80.48	1' - 8"	3' - 0"	5.0
RESIDENTIAL	M	80.49	2' - 4"	3' - 5"	8.0
RESIDENTIAL	M	80.50	1' - 0"	3' - 2"	3.2
SUBTOTAL					133.8

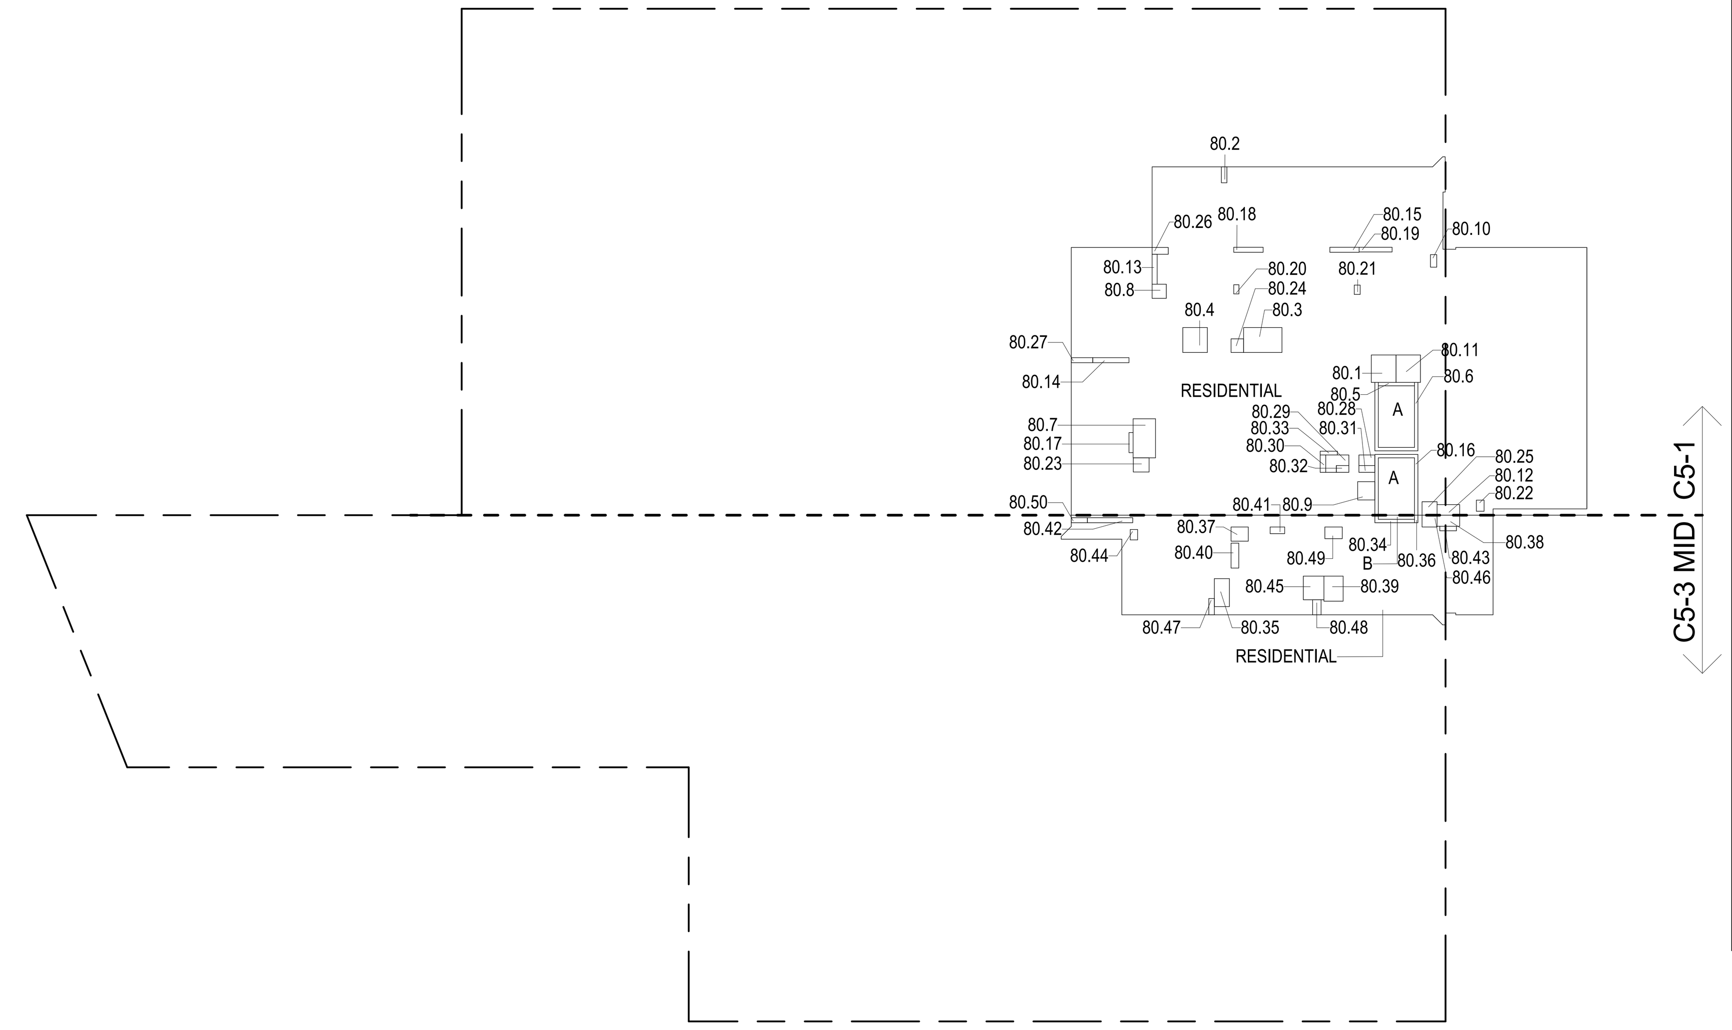

80TH FLOOR (MFD:118TH FLOOR) GROSS FLOOR AREA PLAN AND DEDUCTIONS (1)
3/64" = 1'-0"

81ST FLOOR AREA CALCULATIONS				
ZONE C5-1				
USE	No.	*GFA	*DEDUCTIONS	*ZFA (SF)
RESIDENTIAL		6,327	340	5,987
TOTAL		6,327	340	5,987

81ST FLOOR AREA CALCULATIONS				
ZONE C5-3 MID				
USE	No.	*GFA	*DEDUCTIONS	*ZFA (SF)
RESIDENTIAL		1,506	134	1,372
TOTAL		1,506	134	1,372

81ST FLOOR AREA CALCULATIONS			
ZONE C5-1 AND C5-3 MID			
USE	*GFA	*DEDUCTIONS	*ZFA (SF)
RESIDENTIAL	7,833	474	7,360
TOTAL	7,833	474	7,360

81ST FLOOR DEDUCTIONS					
ZONE C5-1					
USE	TYPE	No.	LENGTH	WIDTH	AREA (SF)
RESIDENTIAL	P	81.1	4' - 11"	5' - 5"	26.6
RESIDENTIAL	M	81.2	1' - 1"	3' - 2"	3.5
RESIDENTIAL	M	81.3	4' - 11"	7' - 7"	37.6
RESIDENTIAL	M	81.4	4' - 11"	4' - 11"	24.1
RESIDENTIAL	ST	81.5	0' - 8"	7' - 2"	4.6
RESIDENTIAL	ST	81.6	0' - 8"	34' - 3"	22.8
RESIDENTIAL	M	81.7	4' - 5"	7' - 9"	34.6
RESIDENTIAL	M	81.8	2' - 10"	2' - 10"	7.8
RESIDENTIAL	M	81.9	3' - 5"	3' - 8"	12.5
RESIDENTIAL	M	81.10	1' - 3"	2' - 6"	3.1
RESIDENTIAL	M	81.11	4' - 10"	5' - 5"	26.3
RESIDENTIAL	M	81.12	2' - 1"	4' - 6"	9.4
RESIDENTIAL	P	81.13	1' - 0"	5' - 11"	5.9
RESIDENTIAL	P	81.14	1' - 0"	7' - 2"	7.2
RESIDENTIAL	P	81.15	1' - 0"	5' - 9"	5.8
RESIDENTIAL	ST	81.16	0' - 8"	31' - 2"	20.8
RESIDENTIAL	P	81.17	0' - 10"	4' - 0"	3.3
RESIDENTIAL	P	81.18	1' - 0"	5' - 10"	5.8
RESIDENTIAL	P	81.19	0' - 11"	6' - 7"	6.2
RESIDENTIAL	P	81.20	1' - 0"	1' - 10"	1.9
RESIDENTIAL	P	81.21	1' - 2"	1' - 10"	2.1
RESIDENTIAL	M	81.22	1' - 6"	2' - 2"	3.3
RESIDENTIAL	M	81.23	2' - 10"	3' - 1"	8.7
RESIDENTIAL	M	81.24	2' - 6"	2' - 9"	6.7
RESIDENTIAL	M	81.25	2' - 8"	3' - 0"	7.9
RESIDENTIAL	M	81.26	1' - 5"	3' - 2"	4.3
RESIDENTIAL	M	81.27	1' - 0"	4' - 3"	4.2
RESIDENTIAL	M	81.28	2' - 1"	3' - 2"	6.7
RESIDENTIAL	M	81.29	2' - 1"	5' - 11"	12.4
RESIDENTIAL	P	81.30	1' - 1"	3' - 5"	3.8
RESIDENTIAL	E	81.31	1' - 4"	3' - 2"	4.2
RESIDENTIAL	E	81.32	1' - 4"	2' - 6"	3.3
RESIDENTIAL	E	81.33	0' - 9"	3' - 0"	2.2
SUBTOTAL					339.8

81ST FLOOR DEDUCTIONS					
ZONE C5-3 MID					
USE	TYPE	No.	LENGTH	WIDTH	AREA (SF)
RESIDENTIAL	ST	81.34	0' - 8"	8' - 8"	5.8
RESIDENTIAL	M	81.35	3' - 0"	5' - 6"	16.6
RESIDENTIAL	ST	81.36	0' - 8"	1' - 6"	1.0
RESIDENTIAL	M	81.37	2' - 10"	3' - 5"	9.6
RESIDENTIAL	M	81.38	2' - 3"	4' - 6"	9.9
RESIDENTIAL	M	81.39	3' - 10"	5' - 0"	19.0
RESIDENTIAL	P	81.40	1' - 6"	4' - 11"	7.4
RESIDENTIAL	P	81.41	1' - 4"	2' - 11"	3.9
RESIDENTIAL	P	81.42	1' - 0"	9' - 0"	9.0
RESIDENTIAL	P	81.43	0' - 11"	3' - 4"	2.9
RESIDENTIAL	M	81.44	1' - 6"	2' - 1"	3.1
RESIDENTIAL	M	81.45	4' - 1"	4' - 8"	19.1
RESIDENTIAL	M	81.46	2' - 4"	3' - 0"	7.0
RESIDENTIAL	M	81.47	1' - 1"	3' - 3"	3.5
RESIDENTIAL	M	81.48	1' - 8"	3' - 0"	5.0
RESIDENTIAL	M	81.49	2' - 4"	3' - 5"	8.0
RESIDENTIAL	M	81.50	1' - 0"	3' - 2"	3.2
SUBTOTAL					133.8

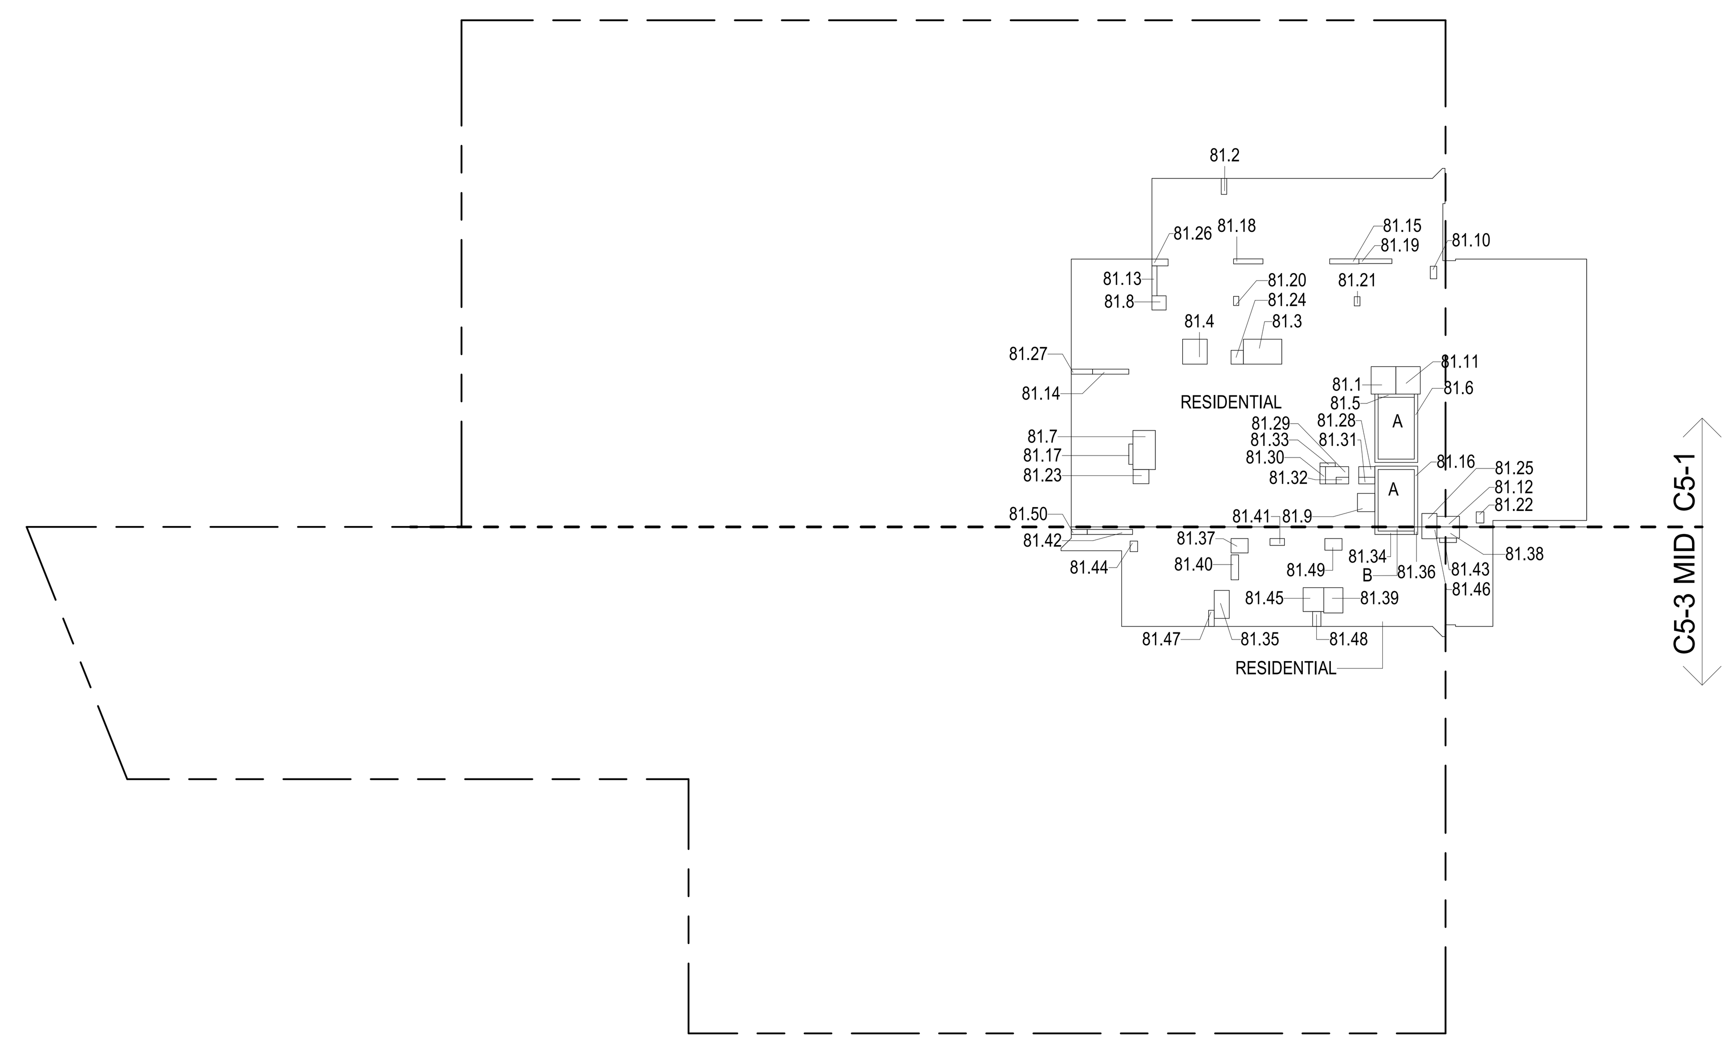

81ST FLOOR (MFD:119TH FLOOR) GROSS FLOOR AREA PLAN AND DEDUCTIONS (2)
3/64" = 1'-0"

82ND FLOOR AREA CALCULATIONS				
ZONE C5-1				
USE	No.	*GFA	*DEDUCTIONS	*ZFA (SF)
RESIDENTIAL		6,327	340	5,987
TOTAL		6,327	340	5,987

82ND FLOOR AREA CALCULATIONS				
ZONE C5-3 MID				
USE	No.	*GFA	*DEDUCTIONS	*ZFA (SF)
RESIDENTIAL		1,506	134	1,372
TOTAL		1,506	134	1,372

82ND FLOOR AREA CALCULATIONS			
ZONE C5-1 AND C5-3 MID			
USE	*GFA	*DEDUCTIONS	*ZFA (SF)
RESIDENTIAL	7,833	474	7,360
TOTAL	7,833	474	7,360

82ND FLOOR DEDUCTIONS					
ZONE C5-1					
USE	TYPE	No.	LENGTH	WIDTH	AREA (SF)
RESIDENTIAL	P	82.1	4' - 11"	5' - 5"	26.6
RESIDENTIAL	M	82.2	1' - 1"	3' - 2"	3.5
RESIDENTIAL	M	82.3	4' - 11"	7' - 7"	37.6
RESIDENTIAL	M	82.4	4' - 11"	4' - 11"	24.1
RESIDENTIAL	ST	82.5	0' - 8"	7' - 2"	4.6
RESIDENTIAL	ST	82.6	0' - 8"	34' - 3"	22.8
RESIDENTIAL	M	82.7	4' - 5"	7' - 9"	34.6
RESIDENTIAL	M	82.8	2' - 10"	2' - 10"	7.8
RESIDENTIAL	M	82.9	3' - 5"	3' - 8"	12.5
RESIDENTIAL	M	82.10	1' - 3"	2' - 6"	3.1
RESIDENTIAL	M	82.11	4' - 10"	5' - 5"	26.3
RESIDENTIAL	M	82.12	2' - 1"	4' - 6"	9.4
RESIDENTIAL	P	82.13	1' - 0"	5' - 11"	5.9
RESIDENTIAL	P	82.14	1' - 0"	7' - 2"	7.2
RESIDENTIAL	P	82.15	1' - 0"	5' - 9"	5.8
RESIDENTIAL	ST	82.16	0' - 8"	31' - 2"	20.8
RESIDENTIAL	P	82.17	0' - 10"	4' - 0"	3.3
RESIDENTIAL	P	82.18	1' - 0"	5' - 10"	5.8
RESIDENTIAL	P	82.19	0' - 11"	6' - 7"	6.2
RESIDENTIAL	P	82.20	1' - 0"	1' - 10"	1.9
RESIDENTIAL	P	82.21	1' - 2"	1' - 10"	2.1
RESIDENTIAL	M	82.22	1' - 6"	2' - 2"	3.3
RESIDENTIAL	M	82.23	2' - 10"	3' - 1"	8.7
RESIDENTIAL	M	82.24	2' - 6"	2' - 9"	6.7
RESIDENTIAL	M	82.25	2' - 8"	3' - 0"	7.9
RESIDENTIAL	M	82.26	1' - 5"	3' - 2"	4.3
RESIDENTIAL	M	82.27	1' - 0"	4' - 3"	4.2
RESIDENTIAL	M	82.28	2' - 1"	3' - 2"	6.7
RESIDENTIAL	M	82.29	2' - 1"	5' - 11"	12.4
RESIDENTIAL	P	82.30	1' - 1"	3' - 5"	3.8
RESIDENTIAL	E	82.31	1' - 4"	3' - 2"	4.2
RESIDENTIAL	E	82.32	1' - 4"	2' - 6"	3.3
RESIDENTIAL	E	82.33	0' - 9"	3' - 0"	2.2
SUBTOTAL					339.8

82ND FLOOR DEDUCTIONS					
ZONE C5-3 MID					
USE	TYPE	No.	LENGTH	WIDTH	AREA (SF)
RESIDENTIAL	ST	82.34	0' - 8"	8' - 8"	5.8
RESIDENTIAL	M	82.35	3' - 0"	5' - 6"	16.6
RESIDENTIAL	ST	82.36	0' - 8"	1' - 6"	1.0
RESIDENTIAL	M	82.37	2' - 10"	3' - 5"	9.6
RESIDENTIAL	M	82.38	2' - 3"	4' - 6"	9.9
RESIDENTIAL	M	82.39	3' - 10"	5' - 0"	19.0
RESIDENTIAL	P	82.40	1' - 6"	4' - 11"	7.4
RESIDENTIAL	P	82.41	1' - 4"	2' - 11"	3.9
RESIDENTIAL	P	82.42	1' - 0"	9' - 0"	9.0
RESIDENTIAL	P	82.43	0' - 11"	3' - 4"	2.9
RESIDENTIAL	M	82.44	1' - 6"	2' - 1"	3.1
RESIDENTIAL	M	82.45	4' - 1"	4' - 8"	19.1
RESIDENTIAL	M	82.46	2' - 4"	3' - 0"	7.0
RESIDENTIAL	M	82.47	1' - 1"	3' - 3"	3.5
RESIDENTIAL	M	82.48	1' - 8"	3' - 0"	5.0
RESIDENTIAL	M	82.49	2' - 4"	3' - 5"	8.0
RESIDENTIAL	M	82.50	1' - 0"	3' - 2"	3.2
SUBTOTAL					133.8

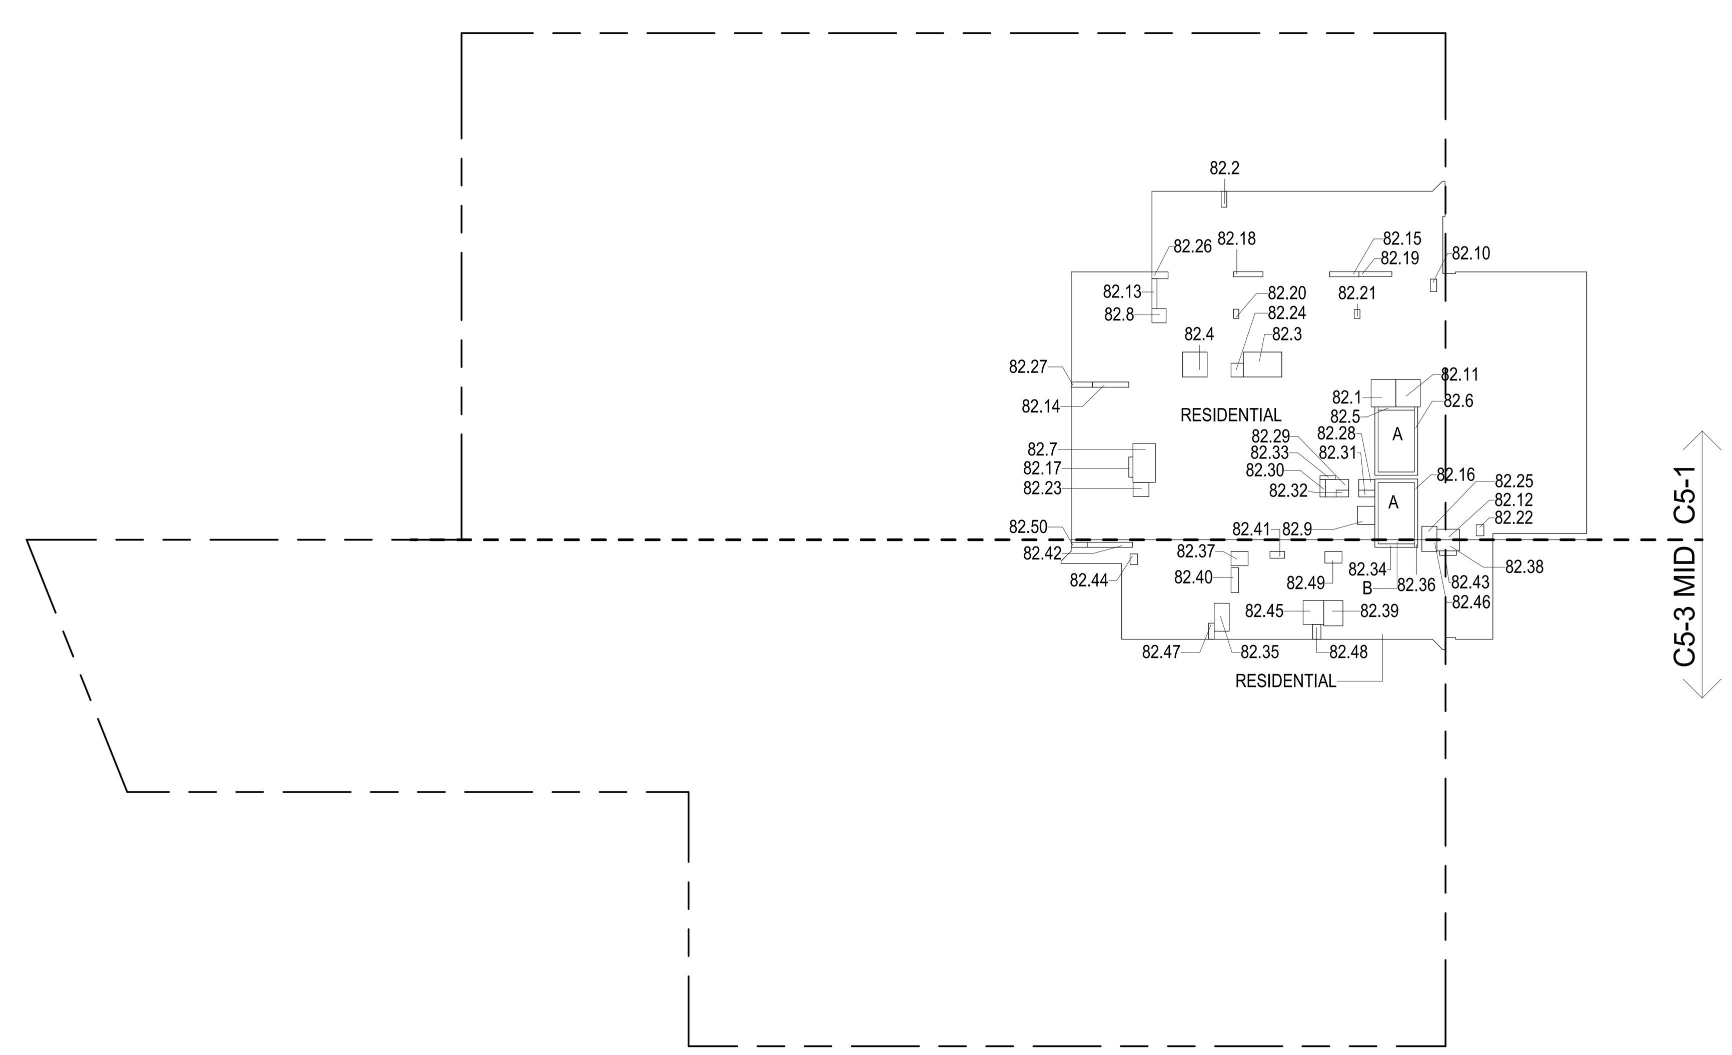

82ND FLOOR (MFD:120TH FLOOR) GROSS FLOOR AREA PLAN AND DEDUCTIONS (3)
3/64" = 1'-0"

ZONING AND DEDUCT LEGEND

- DEDUCTIONS
- M - MECHANICAL ROOM / RISER
- E - ELECTRICAL SHAFT / RISER
- P - PLUMBING RISER
- BG - BELOW GRADE
- O - OPENING TO BELOW
- L - LOADING BAYS
- ST - 44" RESI STAIR SHAFT (INCLUDING 8" PERIMETER)
- G - GAP FROM ADJACENT BUILDING
- DEVELOPMENT LOT LINE

* WHERE APPLICABLE, DOCUMENTED AND CALCULATED AREAS HAVE BEEN ROUNDED TO ITS NEXT SIGNIFICANT DIGIT.

** LENGTH AND WIDTH DIMENSIONS FOR COMPLEX SHAPES HAVE BEEN SIMPLIFIED TO ILLUSTRATE ONLY LARGEST OVERALL DIMENSION RESPECTIVELY. AREA DOCUMENTED IS THE EXACT AREA OF THE COMPLEX SHAPE

*** ELECTRICAL DEDUCTIONS ARE ONLY FOR ELECTRICAL RISERS. AND CLOSETS. NO DEDUCTIONS TAKEN FOR TELEPHONE CLOSETS

DEPT OF BLDGS 121328205 Job Number
ES102170393 Scan Code

KEY PLAN:

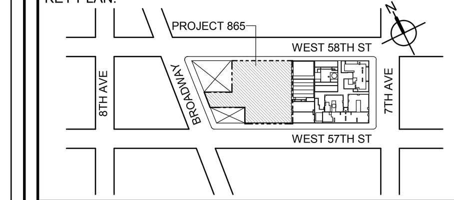

PROJECT NORTH | TRUE NORTH

DEVELOPER:
EXTELL DEVELOPMENT COMPANY
805 THIRD AVENUE, 7TH FLOOR
New York, NY 10022 USA
TEL: 212 712 6000 FAX: 212 712 6100

DESIGN ARCHITECT: Base Building Shell & Core
ADRIAN SMITH + GORDON GILL ARCHITECTURE
111 WEST MONROE STREET SUITE 2300
CHICAGO IL 60603
TEL: 312 920 1888 FAX: 312 920 1775

ARCHITECT OF RECORD: Base Building Shell & Core
AAI ARCHITECTS, P.C.
401 Wellington St. W., 3rd Floor
Toronto, ON M5V 1E7 Canada
TEL: 416 967 1500 FAX: 416 967 7150

STRUCTURAL ENGINEERS:
WSP CANTOR SEINUK
228 EAST 45th Street
New York, NY 10017 USA
TEL: 212 687 9888 FAX: 646 487 5501

MEP ENGINEERS:
AKF GROUP
1501 Broadway
New York, NY 10036 USA
TEL: 212 354 5656 FAX: 212 354 5668

GEOTECHNICAL ENGINEERS:
Langan Engineering & Environmental Services
21 Penn Plaza - 360 West 31st Street, 8th Floor
New York, NY 10001-2727
TEL: 212 479 5400 FAX: 212 479 5444

CODE CONSULTANTS:
Construction Consulting Associates
100 Church Street
New York, NY 10007
TEL: 212 385 1818 FAX: 212 385 1911

CURTAINWALL CONSULTANT:
AJLP Consulting
40 Worth Street. Suite 826
New York, NY 10013
TEL: 212 757 5659 FAX: 646 219 8508

LANDMARK/PRESERVATION CONSULTANT:
Higgins Quasebarth & Partners LLC
11 Hanover Square, 16th Floor
New York, NY 1005
TEL: 212 274 9468 FAX: 646 274 9380

LANDMARK/PRESERVATION CONSULTANT:
Jan Hird Pokorny Associates, Inc.
39 West 37th Street, 12A
New York, NY 10018
TEL: 212 759 6462 FAX: 212 759 6540

No.	DESCRIPTION:	DATE:
1	D.O.B. SUBMISSION	05 DEC 14
2	D.O.B. SUBMISSION	18 FEB 15
	D.O.B. SUBMISSION	27 APR 14
	D.O.B. AMENDMENT 2	21 SEP 15

0 10' - 8" 21' - 4" 42' - 8"

DOB SUBMISSION

Discrepancies must be reported immediately to the Architect before proceeding. Only figured dimensions are to be used. Contractors must check all dimensions on site. This drawing is protected by copyright.

ALL DIMENSIONS ARE SHOWN IN IMPERIAL.

CONSULTANT:
AAI ARCHITECTS, P.C.

PROJECT:
217 WEST 57TH STREET
NEW YORK, NY

DRAWING TITLE:
ZONING FLOOR AREA PLAN AND DEDUCTIONS
80TH, 81ST, 82ND FLOOR

SEAL & SIGNATURE: REGISTERED ARCHITECT WIEPKE DAVID JANSEN No. 028881 STATE OF NEW YORK

DATE:	05 DEC 14
PROJECT No:	1216-00
DRAWN: Author	REV: 2
CHK: Checker	
SCALE: 3/64" = 1'-0"	
DWG No:	Z-035.01
DOB PAGE No:	36 of 569

DOB EMPLOYEE STAMP: | DOB B-SCAN:

CD PROGRESS ISSUE 1

36" x 48" Arch E -SHEET SIZE

FILE NAME: C:\Revit Local Files\AAI-TWR-ZONING-CD_bedlarim.rvt
PLOT DATE: 9/22/2015 6:16:13 PM

36" x 48" Arch E - SHEET SIZE

DEPT OF BLDGS 121328205 Job Number

ES843110598 Scan Code

83RD FLOOR AREA CALCULATIONS				
ZONE C5-1				
USE	No.	*GFA	*DEDUCTIONS	*ZFA (SF)
RESIDENTIAL		6,327	340	5,987
TOTAL		6,327	340	5,987

83RD FLOOR AREA CALCULATIONS				
ZONE C5-3 MID				
USE	No.	*GFA	*DEDUCTIONS	*ZFA (SF)
RESIDENTIAL		1,506	134	1,372
TOTAL		1,506	134	1,372

83RD FLOOR AREA CALCULATIONS			
ZONE C5-1 AND C5-3 MID			
USE	*GFA	*DEDUCTIONS	*ZFA (SF)
RESIDENTIAL	7,833	474	7,359
TOTAL	7,833	474	7,359

83RD FLOOR DEDUCTIONS					
ZONE C5-1					
USE	TYPE	No.	LENGTH	WIDTH	AREA (SF)
RESIDENTIAL	P	83.1	4' - 11"	5' - 5"	26.6
RESIDENTIAL	M	83.2	1' - 1"	3' - 2"	3.5
RESIDENTIAL	M	83.3	4' - 11"	7' - 7"	37.6
RESIDENTIAL	M	83.4	4' - 11"	4' - 11"	24.1
RESIDENTIAL	ST	83.5	0' - 8"	7' - 2"	4.6
RESIDENTIAL	ST	83.6	0' - 8"	34' - 3"	22.8
RESIDENTIAL	M	83.7	4' - 5"	7' - 9"	34.6
RESIDENTIAL	M	83.8	2' - 10"	2' - 10"	7.8
RESIDENTIAL	M	83.9	3' - 5"	3' - 8"	12.5
RESIDENTIAL	M	83.10	1' - 3"	2' - 6"	3.1
RESIDENTIAL	M	83.11	4' - 10"	5' - 5"	26.3
RESIDENTIAL	M	83.12	2' - 1"	4' - 6"	9.4
RESIDENTIAL	P	83.13	1' - 0"	5' - 11"	5.9
RESIDENTIAL	P	83.14	1' - 0"	7' - 2"	7.2
RESIDENTIAL	P	83.15	1' - 0"	5' - 9"	5.8
RESIDENTIAL	ST	83.16	0' - 8"	31' - 2"	20.8
RESIDENTIAL	P	83.17	0' - 10"	4' - 0"	3.3
RESIDENTIAL	P	83.18	1' - 0"	5' - 10"	5.8
RESIDENTIAL	P	83.19	0' - 11"	6' - 7"	6.2
RESIDENTIAL	P	83.20	1' - 0"	1' - 10"	1.9
RESIDENTIAL	P	83.21	1' - 2"	1' - 10"	2.1
RESIDENTIAL	M	83.22	1' - 6"	2' - 2"	3.3
RESIDENTIAL	M	83.23	2' - 10"	3' - 1"	8.7
RESIDENTIAL	M	83.24	2' - 6"	2' - 9"	6.7
RESIDENTIAL	M	83.25	2' - 8"	3' - 0"	7.9
RESIDENTIAL	M	83.26	1' - 5"	3' - 2"	4.3
RESIDENTIAL	M	83.27	1' - 0"	4' - 3"	4.2
RESIDENTIAL	M	83.28	2' - 1"	3' - 2"	6.7
RESIDENTIAL	M	83.29	2' - 1"	5' - 11"	12.4
RESIDENTIAL	P	83.30	1' - 1"	3' - 5"	3.8
RESIDENTIAL	E	83.31	1' - 4"	3' - 2"	4.2
RESIDENTIAL	E	83.32	1' - 4"	2' - 6"	3.3
RESIDENTIAL	E	83.33	0' - 9"	3' - 5"	2.5
SUBTOTAL					340.1

83RD FLOOR DEDUCTIONS					
ZONE C5-3 MID					
USE	TYPE	No.	LENGTH	WIDTH	AREA (SF)
RESIDENTIAL	ST	83.34	0' - 8"	8' - 8"	5.8
RESIDENTIAL	M	83.35	3' - 0"	5' - 6"	16.6
RESIDENTIAL	ST	83.36	0' - 8"	1' - 6"	1.0
RESIDENTIAL	M	83.37	2' - 10"	3' - 5"	9.6
RESIDENTIAL	M	83.38	2' - 3"	4' - 6"	9.9
RESIDENTIAL	M	83.39	3' - 10"	5' - 0"	19.0
RESIDENTIAL	P	83.40	1' - 6"	4' - 11"	7.4
RESIDENTIAL	P	83.41	1' - 4"	2' - 11"	3.9
RESIDENTIAL	P	83.42	1' - 0"	9' - 0"	9.0
RESIDENTIAL	P	83.43	0' - 11"	3' - 4"	2.9
RESIDENTIAL	M	83.44	1' - 6"	2' - 1"	3.1
RESIDENTIAL	M	83.45	4' - 1"	4' - 8"	19.1
RESIDENTIAL	M	83.46	2' - 4"	3' - 0"	7.0
RESIDENTIAL	M	83.47	1' - 1"	3' - 3"	3.5
RESIDENTIAL	M	83.48	1' - 8"	3' - 0"	5.0
RESIDENTIAL	M	83.49	2' - 4"	3' - 5"	8.0
RESIDENTIAL	M	83.50	1' - 0"	3' - 2"	3.2
SUBTOTAL					133.8

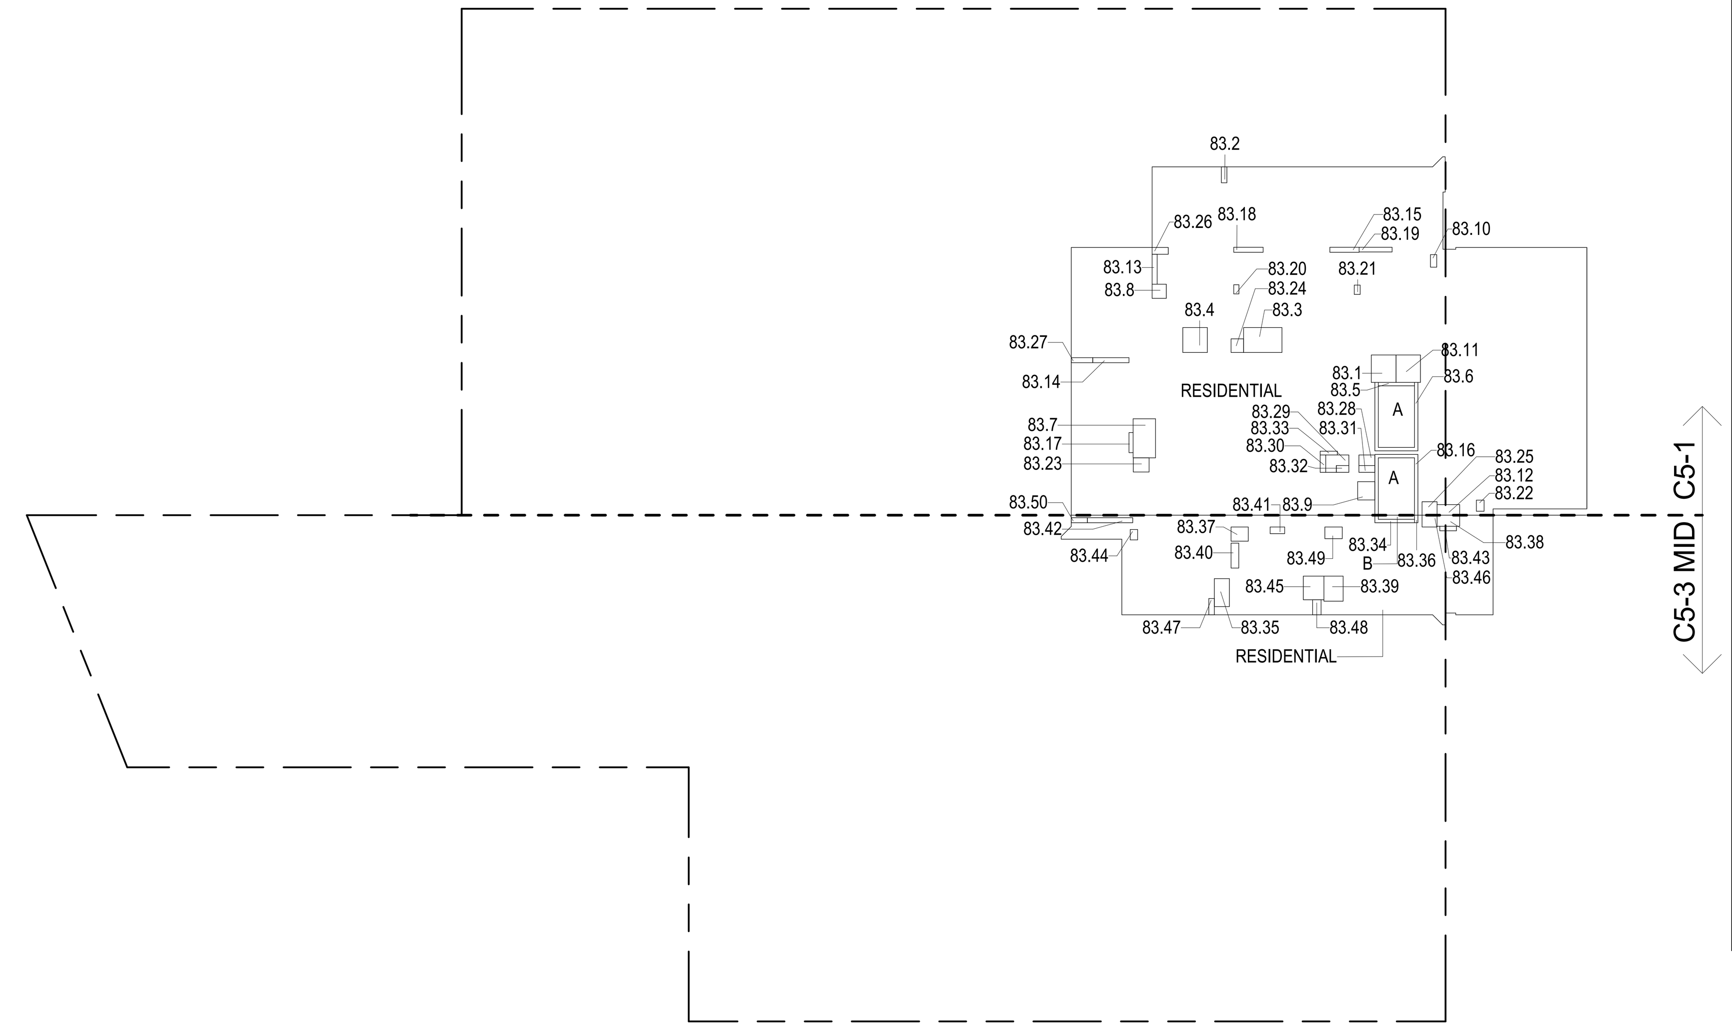

83RD FLOOR (MFD:121ST FLOOR) GROSS FLOOR AREA PLAN AND DEDUCTIONS (1)
3/64" = 1'-0"

ZONING AND DEDUCT LEGEND

DEDUCTIONS

M - MECHANICAL ROOM / RISER
E - ELECTRICAL SHAFT / RISER
P - PLUMBING RISER
BG - BELOW GRADE
O - OPENING TO BELOW
L - LOADING BAYS
ST - 44" RESI STAIR SHAFT (INCLUDING 8" PERIMETER)
G - GAP FROM ADJACENT BUILDING

DEVELOPMENT LOT LINE

* WHERE APPLICABLE, DOCUMENTED AND CALCULATED AREAS HAVE BEEN ROUNDED TO ITS NEXT SIGNIFICANT DIGIT.

** LENGTH AND WIDTH DIMENSIONS FOR COMPLEX SHAPES HAVE BEEN SIMPLIFIED TO ILLUSTRATE ONLY LARGEST OVERALL DIMENSION RESPECTIVELY. AREA DOCUMENTED IS THE EXACT AREA OF THE COMPLEX SHAPE

*** ELECTRICAL DEDUCTIONS ARE ONLY FOR ELECTRICAL RISERS. AND CLOSETS. NO DEDUCTIONS TAKEN FOR TELEPHONE CLOSETS

84TH FLOOR AREA CALCULATIONS				
ZONE C5-1				
USE	No.	*GFA	*DEDUCTIONS	*ZFA (SF)
RESIDENTIAL		6,327	340	5,987
TOTAL		6,327	340	5,987

84TH FLOOR AREA CALCULATIONS				
ZONE C5-3 MID				
USE	No.	*GFA	*DEDUCTIONS	*ZFA (SF)
RESIDENTIAL		1,506	134	1,372
TOTAL		1,506	134	1,372

84TH FLOOR AREA CALCULATIONS			
ZONE C5-1 AND C5-3 MID			
USE	*GFA	*DEDUCTIONS	*ZFA (SF)
RESIDENTIAL	7,833	474	7,359
TOTAL	7,833	474	7,359

84TH FLOOR DEDUCTIONS					
ZONE C5-1					
USE	TYPE	No.	LENGTH	WIDTH	AREA (SF)
RESIDENTIAL	P	84.1	4' - 11"	5' - 5"	26.6
RESIDENTIAL	M	84.2	1' - 1"	3' - 2"	3.5
RESIDENTIAL	M	84.3	4' - 11"	7' - 7"	37.6
RESIDENTIAL	M	84.4	4' - 11"	4' - 11"	24.1
RESIDENTIAL	ST	84.5	0' - 8"	7' - 2"	4.6
RESIDENTIAL	ST	84.6	0' - 8"	34' - 3"	22.8
RESIDENTIAL	M	84.7	4' - 5"	7' - 9"	34.6
RESIDENTIAL	M	84.8	2' - 10"	2' - 10"	7.8
RESIDENTIAL	M	84.9	3' - 5"	3' - 8"	12.5
RESIDENTIAL	M	84.10	1' - 3"	2' - 6"	3.1
RESIDENTIAL	M	84.11	4' - 10"	5' - 5"	26.3
RESIDENTIAL	M	84.12	2' - 1"	4' - 6"	9.4
RESIDENTIAL	P	84.13	1' - 0"	5' - 11"	5.9
RESIDENTIAL	P	84.14	1' - 0"	7' - 2"	7.2
RESIDENTIAL	P	84.15	1' - 0"	5' - 9"	5.8
RESIDENTIAL	ST	84.16	0' - 8"	31' - 2"	20.8
RESIDENTIAL	P	84.17	0' - 10"	4' - 0"	3.3
RESIDENTIAL	P	84.18	1' - 0"	5' - 10"	5.8
RESIDENTIAL	P	84.19	0' - 11"	6' - 7"	6.2
RESIDENTIAL	P	84.20	1' - 0"	1' - 10"	1.9
RESIDENTIAL	P	84.21	1' - 2"	1' - 10"	2.1
RESIDENTIAL	M	84.22	1' - 6"	2' - 2"	3.3
RESIDENTIAL	M	84.23	2' - 10"	3' - 1"	8.7
RESIDENTIAL	M	84.24	2' - 6"	2' - 9"	6.7
RESIDENTIAL	M	84.25	2' - 8"	3' - 0"	7.9
RESIDENTIAL	M	84.26	1' - 5"	3' - 2"	4.3
RESIDENTIAL	M	84.27	1' - 0"	4' - 3"	4.2
RESIDENTIAL	M	84.28	2' - 1"	3' - 2"	6.7
RESIDENTIAL	M	84.29	2' - 1"	5' - 11"	12.4
RESIDENTIAL	P	84.30	1' - 1"	3' - 5"	3.8
RESIDENTIAL	E	84.31	1' - 4"	3' - 2"	4.2
RESIDENTIAL	E	84.32	1' - 4"	2' - 6"	3.3
RESIDENTIAL	E	84.33	0' - 9"	3' - 5"	2.5
SUBTOTAL					340.1

84TH FLOOR DEDUCTIONS					
ZONE C5-3 MID					
USE	TYPE	No.	LENGTH	WIDTH	AREA (SF)
RESIDENTIAL	ST	84.34	0' - 8"	8' - 8"	5.8
RESIDENTIAL	M	84.35	3' - 0"	5' - 6"	16.6
RESIDENTIAL	ST	84.36	0' - 8"	1' - 6"	1.0
RESIDENTIAL	M	84.37	2' - 10"	3' - 5"	9.6
RESIDENTIAL	M	84.38	2' - 3"	4' - 6"	9.9
RESIDENTIAL	M	84.39	3' - 10"	5' - 0"	19.0
RESIDENTIAL	P	84.40	1' - 6"	4' - 11"	7.4
RESIDENTIAL	P	84.41	1' - 4"	2' - 11"	3.9
RESIDENTIAL	P	84.42	1' - 0"	9' - 0"	9.0
RESIDENTIAL	P	84.43	0' - 11"	3' - 4"	2.9
RESIDENTIAL	M	84.44	1' - 6"	2' - 1"	3.1
RESIDENTIAL	M	84.45	4' - 1"	4' - 8"	19.1
RESIDENTIAL	M	84.46	2' - 4"	3' - 0"	7.0
RESIDENTIAL	M	84.47	1' - 1"	3' - 3"	3.5
RESIDENTIAL	M	84.48	1' - 8"	3' - 0"	5.0
RESIDENTIAL	M	84.49	2' - 4"	3' - 5"	8.0
RESIDENTIAL	M	84.50	1' - 0"	3' - 2"	3.2
SUBTOTAL					133.8

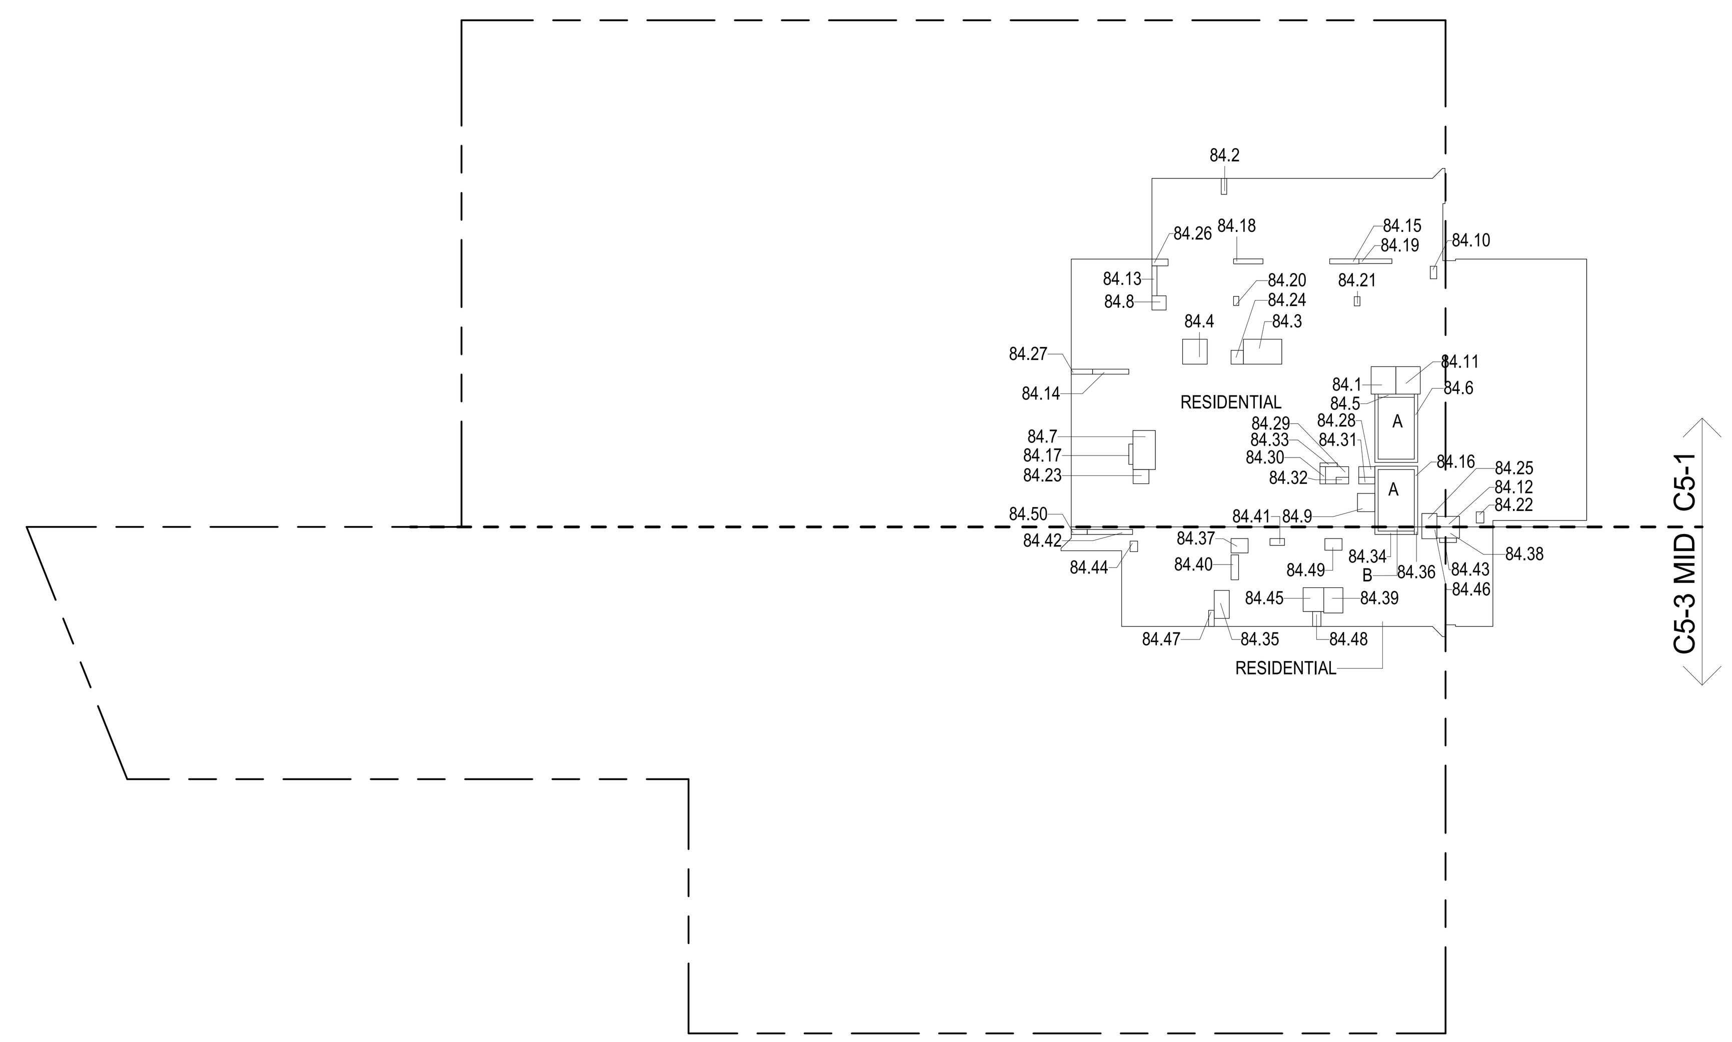

84TH FLOOR (MFD:122ND FLOOR) GROSS FLOOR AREA PLAN AND DEDUCTIONS (2)
3/64" = 1'-0"

85TH FLOOR AREA CALCULATIONS				
ZONE C5-1				
USE	No.	*GFA	*DEDUCTIONS	*ZFA (SF)
RESIDENTIAL		6,327	340	5,987
TOTAL		6,327	340	5,987

85TH FLOOR AREA CALCULATIONS				
ZONE C5-3 MID				
USE	No.	*GFA	*DEDUCTIONS	*ZFA (SF)
RESIDENTIAL		1,506	134	1,372
TOTAL		1,506	134	1,372

85TH FLOOR AREA CALCULATIONS			
ZONE C5-1 AND C5-3 MID			
USE	*GFA	*DEDUCTIONS	*ZFA (SF)
RESIDENTIAL	7,833	474	7,359
TOTAL	7,833	474	7,359

85TH FLOOR DEDUCTIONS					
ZONE C5-1					
USE	TYPE	No.	LENGTH	WIDTH	AREA (SF)
RESIDENTIAL	P	85.1	4' - 11"	5' - 5"	26.6
RESIDENTIAL	M	85.2	1' - 1"	3' - 2"	3.5
RESIDENTIAL	M	85.3	4' - 11"	7' - 7"	37.6
RESIDENTIAL	M	85.4	4' - 11"	4' - 11"	24.1
RESIDENTIAL	ST	85.5	0' - 8"	7' - 2"	4.6
RESIDENTIAL	ST	85.6	0' - 8"	34' - 3"	22.8
RESIDENTIAL	M	85.7	4' - 5"	7' - 9"	34.6
RESIDENTIAL	M	85.8	2' - 10"	2' - 10"	7.8
RESIDENTIAL	M	85.9	3' - 5"	3' - 8"	12.5
RESIDENTIAL	M	85.10	1' - 3"	2' - 6"	3.1
RESIDENTIAL	M	85.11	4' - 10"	5' - 5"	26.3
RESIDENTIAL	M	85.12	2' - 1"	4' - 6"	9.4
RESIDENTIAL	P	85.13	1' - 0"	5' - 11"	5.9
RESIDENTIAL	P	85.14	1' - 0"	7' - 2"	7.2
RESIDENTIAL	P	85.15	1' - 0"	5' - 9"	5.8
RESIDENTIAL	ST	85.16	0' - 8"	31' - 2"	20.8
RESIDENTIAL	P	85.17	0' - 10"	4' - 0"	3.3
RESIDENTIAL	P	85.18	1' - 0"	5' - 10"	5.8
RESIDENTIAL	P	85.19	0' - 11"	6' - 7"	6.2
RESIDENTIAL	P	85.20	1' - 0"	1' - 10"	1.9
RESIDENTIAL	P	85.21	1' - 2"	1' - 10"	2.1
RESIDENTIAL	M	85.22	1' - 6"	2' - 2"	3.3
RESIDENTIAL	M	85.23	2' - 10"	3' - 1"	8.7
RESIDENTIAL	M	85.24	2' - 6"	2' - 9"	6.7
RESIDENTIAL	M	85.25	2' - 8"	3' - 0"	7.9
RESIDENTIAL	M	85.26	1' - 5"	3' - 2"	4.3
RESIDENTIAL	M	85.27	1' - 0"	4' - 3"	4.2
RESIDENTIAL	M	85.28	2' - 1"	3' - 2"	6.7
RESIDENTIAL	M	85.29	2' - 1"	5' - 11"	12.4
RESIDENTIAL	P	85.30	1' - 1"	3' - 5"	3.8
RESIDENTIAL	E	85.31	1' - 4"	3' - 2"	4.2
RESIDENTIAL	E	85.32	1' - 4"	2' - 6"	3.3
RESIDENTIAL	E	85.33	0' - 9"	3' - 5"	2.5
SUBTOTAL					340.1

85TH FLOOR DEDUCTIONS					
ZONE C5-3 MID					
USE	TYPE	No.	LENGTH	WIDTH	AREA (SF)
RESIDENTIAL	ST	85.34	0' - 8"	8' - 8"	5.8
RESIDENTIAL	M	85.35	3' - 0"	5' - 6"	16.6
RESIDENTIAL	ST	85.36	0' - 8"	1' - 6"	1.0
RESIDENTIAL	M	85.37	2' - 10"	3' - 5"	9.6
RESIDENTIAL	M	85.38	2' - 3"	4' - 6"	9.9
RESIDENTIAL	M	85.39	3' - 10"	5' - 0"	19.0
RESIDENTIAL	P	85.40	1' - 6"	4' - 11"	7.4
RESIDENTIAL	P	85.41	1' - 4"	2' - 11"	3.9
RESIDENTIAL	P	85.42	1' - 0"	9' - 0"	9.0
RESIDENTIAL	P	85.43	0' - 11"	3' - 4"	2.9
RESIDENTIAL	M	85.44	1' - 6"	2' - 1"	3.1
RESIDENTIAL	M	85.45	4' - 1"	4' - 8"	19.1
RESIDENTIAL	M	85.46	2' - 4"	3' - 0"	7.0
RESIDENTIAL	M	85.47	1' - 1"	3' - 3"	3.5
RESIDENTIAL	M	85.48	1' - 8"	3' - 0"	5.0
RESIDENTIAL	M	85.49	2' - 4"	3' - 5"	8.0
RESIDENTIAL	M	85.50	1' - 0"	3' - 2"	3.2
SUBTOTAL					133.8

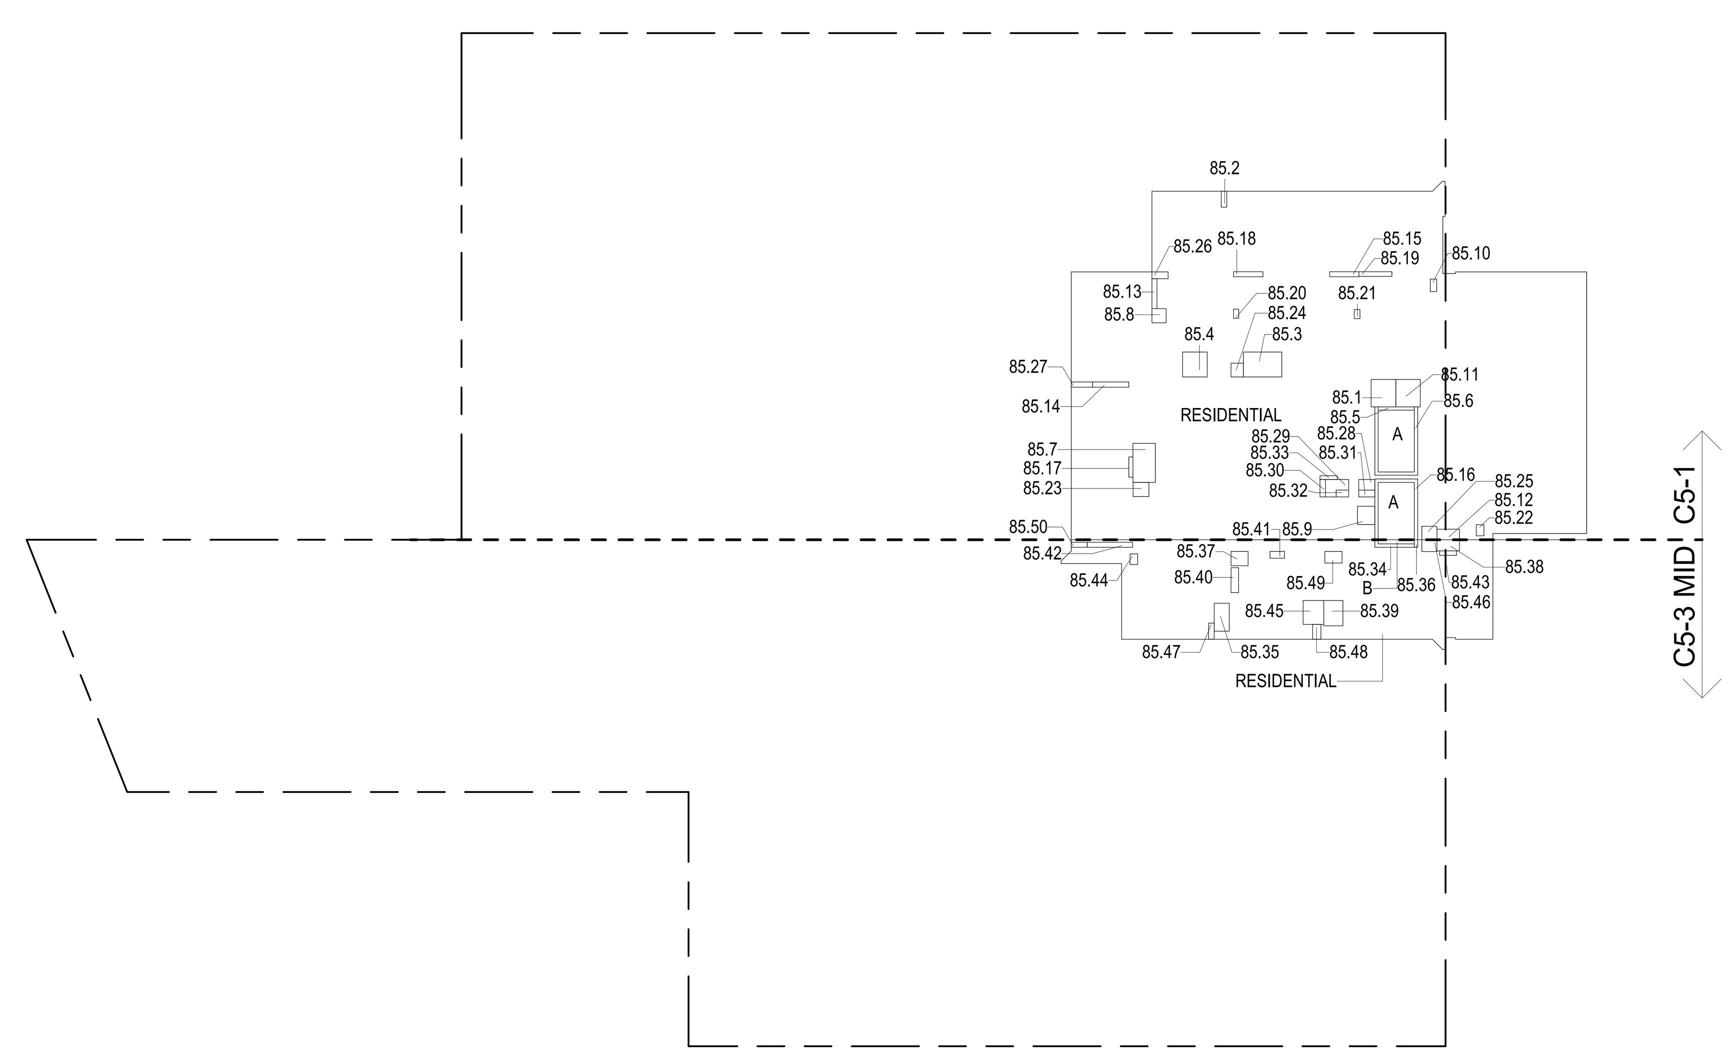

85TH FLOOR (MFD:123RD FLOOR) GROSS FLOOR AREA PLAN AND DEDUCTIONS (3)
3/64" = 1'-0"

CD PROGRESS ISSUE 1

KEY PLAN:

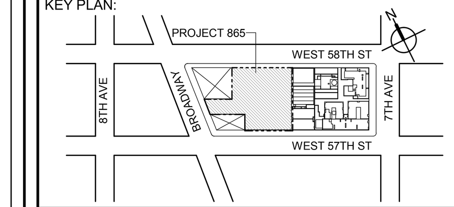

PROJECT NORTH

TRUE NORTH

DEVELOPER:
EXTELL DEVELOPMENT COMPANY
805 THIRD AVENUE, 7TH FLOOR
New York, NY 10022 USA
TEL: 212 712 6000 FAX: 212 712 6100

DESIGN ARCHITECT: Base Building Shell & Core
ADRIAN SMITH + GORDON GILL ARCHITECTURE
111 WEST MONROE STREET SUITE 2300
CHICAGO IL 60603
TEL: 312 920 1888 FAX: 312 920 1775

ARCHITECT OF RECORD: Base Building Shell & Core
AAI ARCHITECTS, P.C.
401 Wellington St. W., 3rd Floor
Toronto, ON M5V 1E7 Canada
TEL: 416 967 1500 FAX: 416 967 7150

STRUCTURAL ENGINEERS:
WSP CANTOR SEINUK
228 EAST 45th Street
New York, NY 10017 USA
TEL: 212 687 9888 FAX: 646 487 5501

MEP ENGINEERS:
AKF GROUP
1501 Broadway
New York, NY 10036 USA
TEL: 212 354 5656 FAX: 212 354 5668

GEOTECHNICAL ENGINEERS:
Langan Engineering & Environmental Services
21 Penn Plaza - 360 West 31st Street, 8th Floor
New York, NY 10001-2727
TEL: 212 479 5400 FAX: 212 479 5444

CODE CONSULTANTS:
Construction Consulting Associates
100 Church Street
New York, NY 10007
TEL: 212 385 1818 FAX: 212 385 1911

CURTAINWALL CONSULTANT:
AJLP Consulting
40 Worth Street. Suite 826
New York, NY 10013
TEL: 212 757 5659 FAX: 646 219 8508

LANDMARK/PRESERVATION CONSULTANT:
Higgins Quasebarth & Partners LLC
11 Hanover Square, 16th Floor
New York, NY 1005
TEL: 212 274 9468 FAX: 646 274 9380

LANDMARK/PRESERVATION CONSULTANT:
Jan Hird Pokorny Associates, Inc.
39 West 37th Street, 12A
New York, NY 10018
TEL: 212 759 6462 FAX: 212 759 6540

No.	DESCRIPTION:	DATE:
1	D.O.B. SUBMISSION	05 DEC 14
2	D.O.B. SUBMISSION	18 FEB 15
	D.O.B. SUBMISSION	27 APR 14
	D.O.B. AMENDMENT 2	21 SEP 15

0 10' - 8" 21' - 4" 42' - 8"

DOB SUBMISSION

Discrepancies must be reported immediately to the Architect before proceeding. Only figured dimensions are to be used. Contractors must check all dimensions on site. This drawing is protected by copyright.

ALL DIMENSIONS ARE SHOWN IN IMPERIAL.

CONSULTANT:

AAI ARCHITECTS, P.C.

PROJECT:

217 WEST 57TH STREET
NEW YORK, NY

DRAWING TITLE:

ZONING FLOOR AREA PLAN AND DEDUCTIONS

83RD, 84TH, 85TH FLOOR

SEAL & SIGNATURE: REGISTERED ARCHITECT WIEPKE DAVID JANSEN No. 028881 STATE OF NEW YORK

DATE:	05 DEC 14
PROJECT No:	1216-00
DRAWN: Author	REV: 2
CHK: Checker	
SCALE: 3/64" = 1'-0"	
DWG No:	**Z-036.01**
DOB PAGE No:	37 of 569

DOB EMPLOYEE STAMP:

DOB B-SCAN:

FILE NAME: C:\Revit Local Files\AAI-TWR-ZONING-CD_bpdlarim.rvt
PLOT DATE: 9/22/2015 6:15:53 PM

36" x 48" Arch E -SHEET SIZE

DEPT OF BLDGS 121328205 Job Number

ES889700446 Scan Code

86TH FLOOR AREA CALCULATIONS — ZONE C5-1

USE	No.	*GFA	*DEDUCTIONS	*ZFA (SF)
RESIDENTIAL		6,327	340	5,987
TOTAL		6,327	340	5,987

86TH FLOOR AREA CALCULATIONS — ZONE C5-3 MID

USE	No.	*GFA	*DEDUCTIONS	*ZFA (SF)
RESIDENTIAL		1,506	134	1,372
TOTAL		1,506	134	1,372

86TH FLOOR AREA CALCULATIONS — ZONE C5-1 AND C5-3 MID

USE	*GFA	*DEDUCTIONS	*ZFA (SF)
RESIDENTIAL	7,833	474	7,359
TOTAL	7,833	474	7,359

86TH FLOOR DEDUCTIONS — ZONE C5-1

USE	TYPE	No.	LENGTH	WIDTH	AREA (SF)
RESIDENTIAL	P	86.1	4' - 11"	5' - 5"	26.6
RESIDENTIAL	M	86.2	1' - 1"	3' - 2"	3.5
RESIDENTIAL	M	86.3	4' - 11"	7' - 7"	37.6
RESIDENTIAL	M	86.4	4' - 11"	4' - 11"	24.1
RESIDENTIAL	ST	86.5	0' - 8"	7' - 2"	4.6
RESIDENTIAL	ST	86.6	0' - 8"	34' - 3"	22.8
RESIDENTIAL	M	86.7	4' - 5"	7' - 9"	34.6
RESIDENTIAL	M	86.8	2' - 10"	2' - 10"	7.8
RESIDENTIAL	M	86.9	3' - 5"	3' - 8"	12.5
RESIDENTIAL	M	86.10	1' - 3"	2' - 6"	3.1
RESIDENTIAL	M	86.11	4' - 10"	5' - 5"	26.3
RESIDENTIAL	M	86.12	2' - 1"	4' - 6"	9.4
RESIDENTIAL	P	86.13	1' - 0"	5' - 11"	5.9
RESIDENTIAL	P	86.14	1' - 0"	7' - 2"	7.2
RESIDENTIAL	P	86.15	1' - 0"	5' - 9"	5.8
RESIDENTIAL	ST	86.16	0' - 8"	31' - 2"	20.8
RESIDENTIAL	P	86.17	0' - 10"	4' - 0"	3.3
RESIDENTIAL	P	86.18	1' - 0"	5' - 10"	5.8
RESIDENTIAL	P	86.19	0' - 11"	6' - 7"	6.2
RESIDENTIAL	P	86.20	1' - 0"	1' - 10"	1.9
RESIDENTIAL	P	86.21	1' - 2"	1' - 10"	2.1
RESIDENTIAL	M	86.22	1' - 6"	2' - 2"	3.3
RESIDENTIAL	M	86.23	2' - 10"	3' - 1"	8.7
RESIDENTIAL	M	86.24	2' - 6"	2' - 9"	6.7
RESIDENTIAL	M	86.25	2' - 8"	3' - 0"	7.9
RESIDENTIAL	M	86.26	1' - 5"	3' - 2"	4.3
RESIDENTIAL	M	86.27	1' - 0"	4' - 3"	4.2
RESIDENTIAL	M	86.28	2' - 1"	3' - 2"	6.7
RESIDENTIAL	M	86.29	2' - 1"	5' - 11"	12.4
RESIDENTIAL	P	86.30	1' - 1"	3' - 5"	3.8
RESIDENTIAL	E	86.31	1' - 4"	3' - 2"	4.2
RESIDENTIAL	E	86.32	1' - 4"	2' - 6"	3.3
RESIDENTIAL	E	86.33	0' - 9"	3' - 5"	2.5
SUBTOTAL					340.1

86TH FLOOR DEDUCTIONS — ZONE C5-3 MID

USE	TYPE	No.	LENGTH	WIDTH	AREA (SF)
RESIDENTIAL	ST	86.34	0' - 8"	8' - 8"	5.8
RESIDENTIAL	M	86.35	3' - 0"	5' - 6"	16.6
RESIDENTIAL	ST	86.36	0' - 8"	1' - 6"	1.0
RESIDENTIAL	M	86.37	2' - 10"	3' - 5"	9.6
RESIDENTIAL	M	86.38	2' - 3"	4' - 6"	9.9
RESIDENTIAL	M	86.39	3' - 10"	5' - 0"	19.0
RESIDENTIAL	P	86.40	1' - 6"	4' - 11"	7.4
RESIDENTIAL	P	86.41	1' - 4"	2' - 11"	3.9
RESIDENTIAL	P	86.42	1' - 0"	9' - 0"	9.0
RESIDENTIAL	P	86.43	0' - 11"	3' - 4"	2.9
RESIDENTIAL	M	86.44	1' - 6"	2' - 1"	3.1
RESIDENTIAL	M	86.45	4' - 1"	4' - 8"	19.1
RESIDENTIAL	M	86.46	2' - 4"	3' - 0"	7.0
RESIDENTIAL	M	86.47	1' - 1"	3' - 3"	3.5
RESIDENTIAL	M	86.48	1' - 8"	3' - 0"	5.0
RESIDENTIAL	M	86.49	2' - 4"	3' - 5"	8.0
RESIDENTIAL	M	86.50	1' - 0"	3' - 2"	3.2
SUBTOTAL					133.8

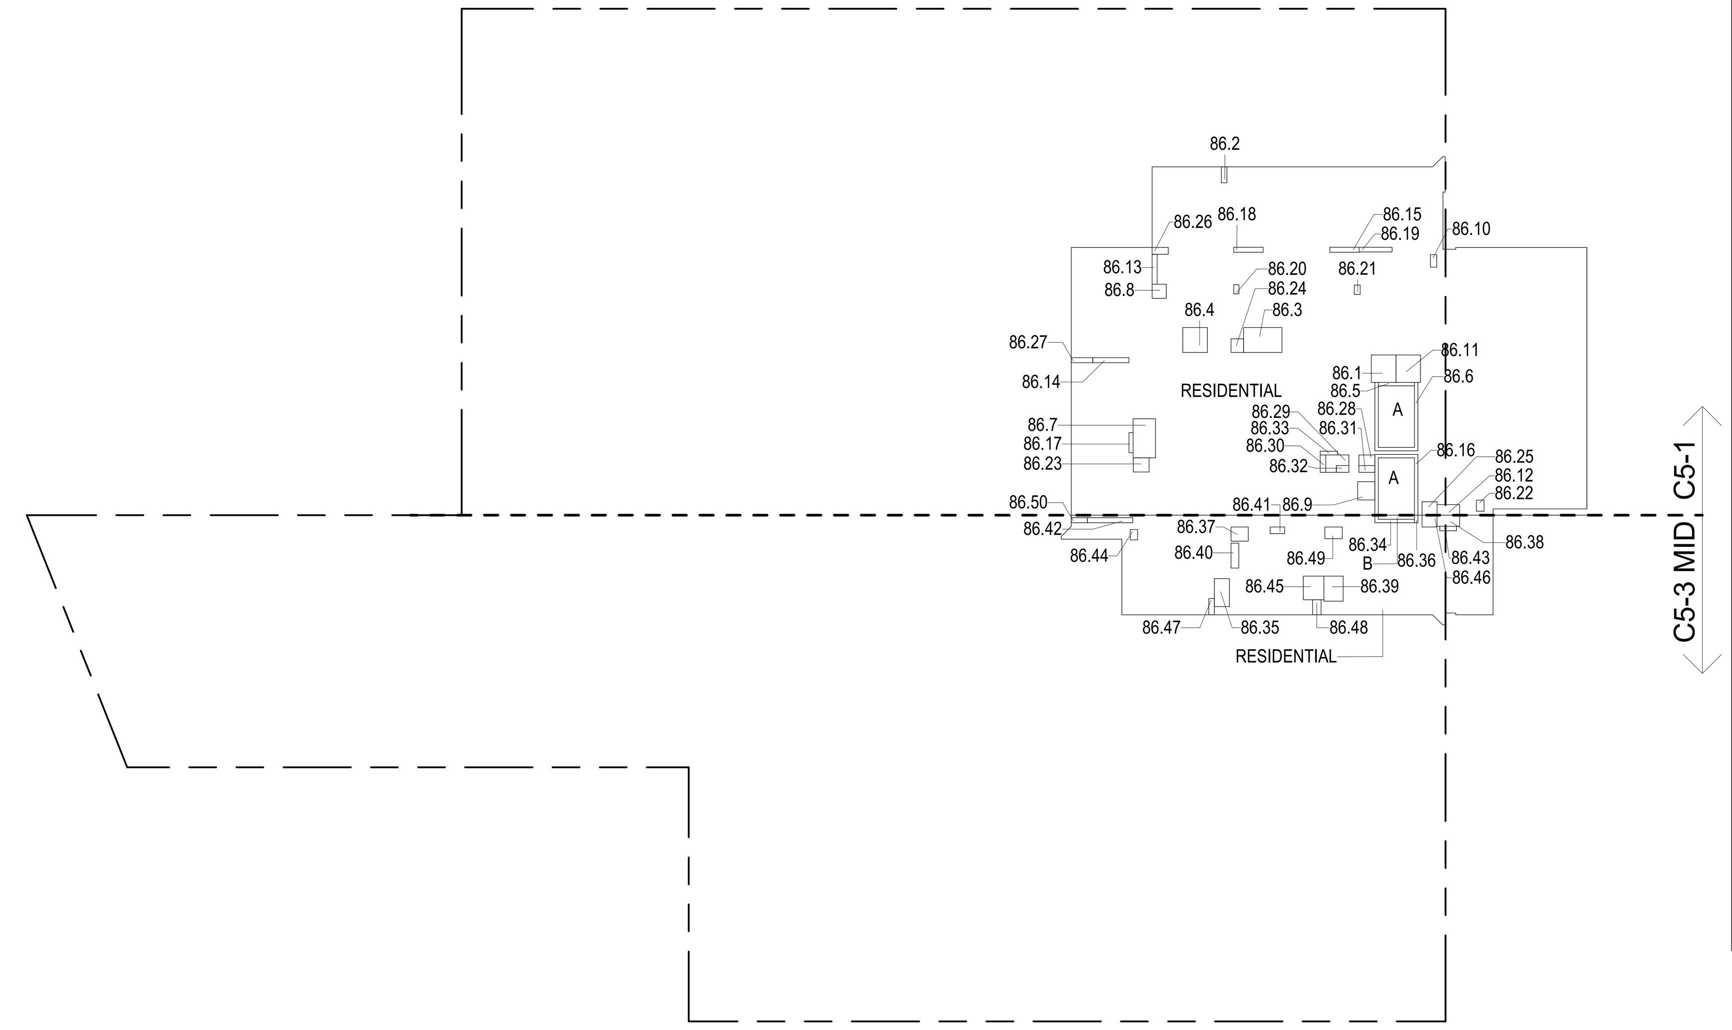

86TH FLOOR (MFD:124TH FLOOR) GROSS FLOOR AREA PLAN AND DEDUCTIONS (1)
3/64" = 1'-0"

87TH FLOOR AREA CALCULATIONS — ZONE C5-1

USE	No.	*GFA	*DEDUCTIONS	*ZFA (SF)
RESIDENTIAL		6,327	340	5,987
TOTAL		6,327	340	5,987

87TH FLOOR AREA CALCULATIONS — ZONE C5-3 MID

USE	No.	*GFA	*DEDUCTIONS	*ZFA (SF)
RESIDENTIAL		1,506	134	1,372
TOTAL		1,506	134	1,372

87TH FLOOR AREA CALCULATIONS — ZONE C5-1 AND C5-3 MID

USE	*GFA	*DEDUCTIONS	*ZFA (SF)
RESIDENTIAL	7,833	474	7,359
TOTAL	7,833	474	7,359

87TH FLOOR DEDUCTIONS — ZONE C5-1

USE	TYPE	No.	LENGTH	WIDTH	AREA (SF)
RESIDENTIAL	P	87.1	4' - 11"	5' - 5"	26.6
RESIDENTIAL	M	87.2	1' - 1"	3' - 2"	3.5
RESIDENTIAL	M	87.3	4' - 11"	7' - 7"	37.6
RESIDENTIAL	M	87.4	4' - 11"	4' - 11"	24.1
RESIDENTIAL	ST	87.5	0' - 8"	7' - 2"	4.6
RESIDENTIAL	ST	87.6	0' - 8"	34' - 3"	22.8
RESIDENTIAL	M	87.7	4' - 5"	7' - 9"	34.6
RESIDENTIAL	M	87.8	2' - 10"	2' - 10"	7.8
RESIDENTIAL	M	87.9	3' - 5"	3' - 8"	12.5
RESIDENTIAL	M	87.10	1' - 3"	2' - 6"	3.1
RESIDENTIAL	M	87.11	4' - 10"	5' - 5"	26.3
RESIDENTIAL	M	87.12	2' - 1"	4' - 6"	9.4
RESIDENTIAL	P	87.13	1' - 0"	5' - 11"	5.9
RESIDENTIAL	P	87.14	1' - 0"	7' - 2"	7.2
RESIDENTIAL	P	87.15	1' - 0"	5' - 9"	5.8
RESIDENTIAL	ST	87.16	0' - 8"	31' - 2"	20.8
RESIDENTIAL	P	87.17	0' - 10"	4' - 0"	3.3
RESIDENTIAL	P	87.18	1' - 0"	5' - 10"	5.8
RESIDENTIAL	P	87.19	0' - 11"	6' - 7"	6.2
RESIDENTIAL	P	87.20	1' - 0"	1' - 10"	1.9
RESIDENTIAL	P	87.21	1' - 2"	1' - 10"	2.1
RESIDENTIAL	M	87.22	1' - 6"	2' - 2"	3.3
RESIDENTIAL	M	87.23	2' - 10"	3' - 1"	8.7
RESIDENTIAL	M	87.24	2' - 6"	2' - 9"	6.7
RESIDENTIAL	M	87.25	2' - 8"	3' - 0"	7.9
RESIDENTIAL	M	87.26	1' - 5"	3' - 2"	4.3
RESIDENTIAL	M	87.27	1' - 0"	4' - 3"	4.2
RESIDENTIAL	M	87.28	2' - 1"	3' - 2"	6.7
RESIDENTIAL	M	87.29	2' - 1"	5' - 11"	12.4
RESIDENTIAL	P	87.30	1' - 1"	3' - 5"	3.8
RESIDENTIAL	E	87.31	1' - 4"	3' - 2"	4.2
RESIDENTIAL	E	87.32	1' - 4"	2' - 6"	3.3
RESIDENTIAL	E	87.33	0' - 9"	3' - 5"	2.5
SUBTOTAL					340.1

87TH FLOOR DEDUCTIONS — ZONE C5-3 MID

USE	TYPE	No.	LENGTH	WIDTH	AREA (SF)
RESIDENTIAL	ST	87.34	0' - 8"	8' - 8"	5.8
RESIDENTIAL	M	87.35	3' - 0"	5' - 6"	16.6
RESIDENTIAL	ST	87.36	0' - 8"	1' - 6"	1.0
RESIDENTIAL	M	87.37	2' - 10"	3' - 5"	9.6
RESIDENTIAL	M	87.38	2' - 3"	4' - 6"	9.9
RESIDENTIAL	M	87.39	3' - 10"	5' - 0"	19.0
RESIDENTIAL	P	87.40	1' - 6"	4' - 11"	7.4
RESIDENTIAL	P	87.41	1' - 4"	2' - 11"	3.9
RESIDENTIAL	P	87.42	1' - 0"	9' - 0"	9.0
RESIDENTIAL	P	87.43	0' - 11"	3' - 4"	2.9
RESIDENTIAL	M	87.44	1' - 6"	2' - 1"	3.1
RESIDENTIAL	M	87.45	4' - 1"	4' - 8"	19.1
RESIDENTIAL	M	87.46	2' - 4"	3' - 0"	7.0
RESIDENTIAL	M	87.47	1' - 1"	3' - 3"	3.5
RESIDENTIAL	M	87.48	1' - 8"	3' - 0"	5.0
RESIDENTIAL	M	87.49	2' - 4"	3' - 5"	8.0
RESIDENTIAL	M	87.50	1' - 0"	3' - 2"	3.2
SUBTOTAL					133.8

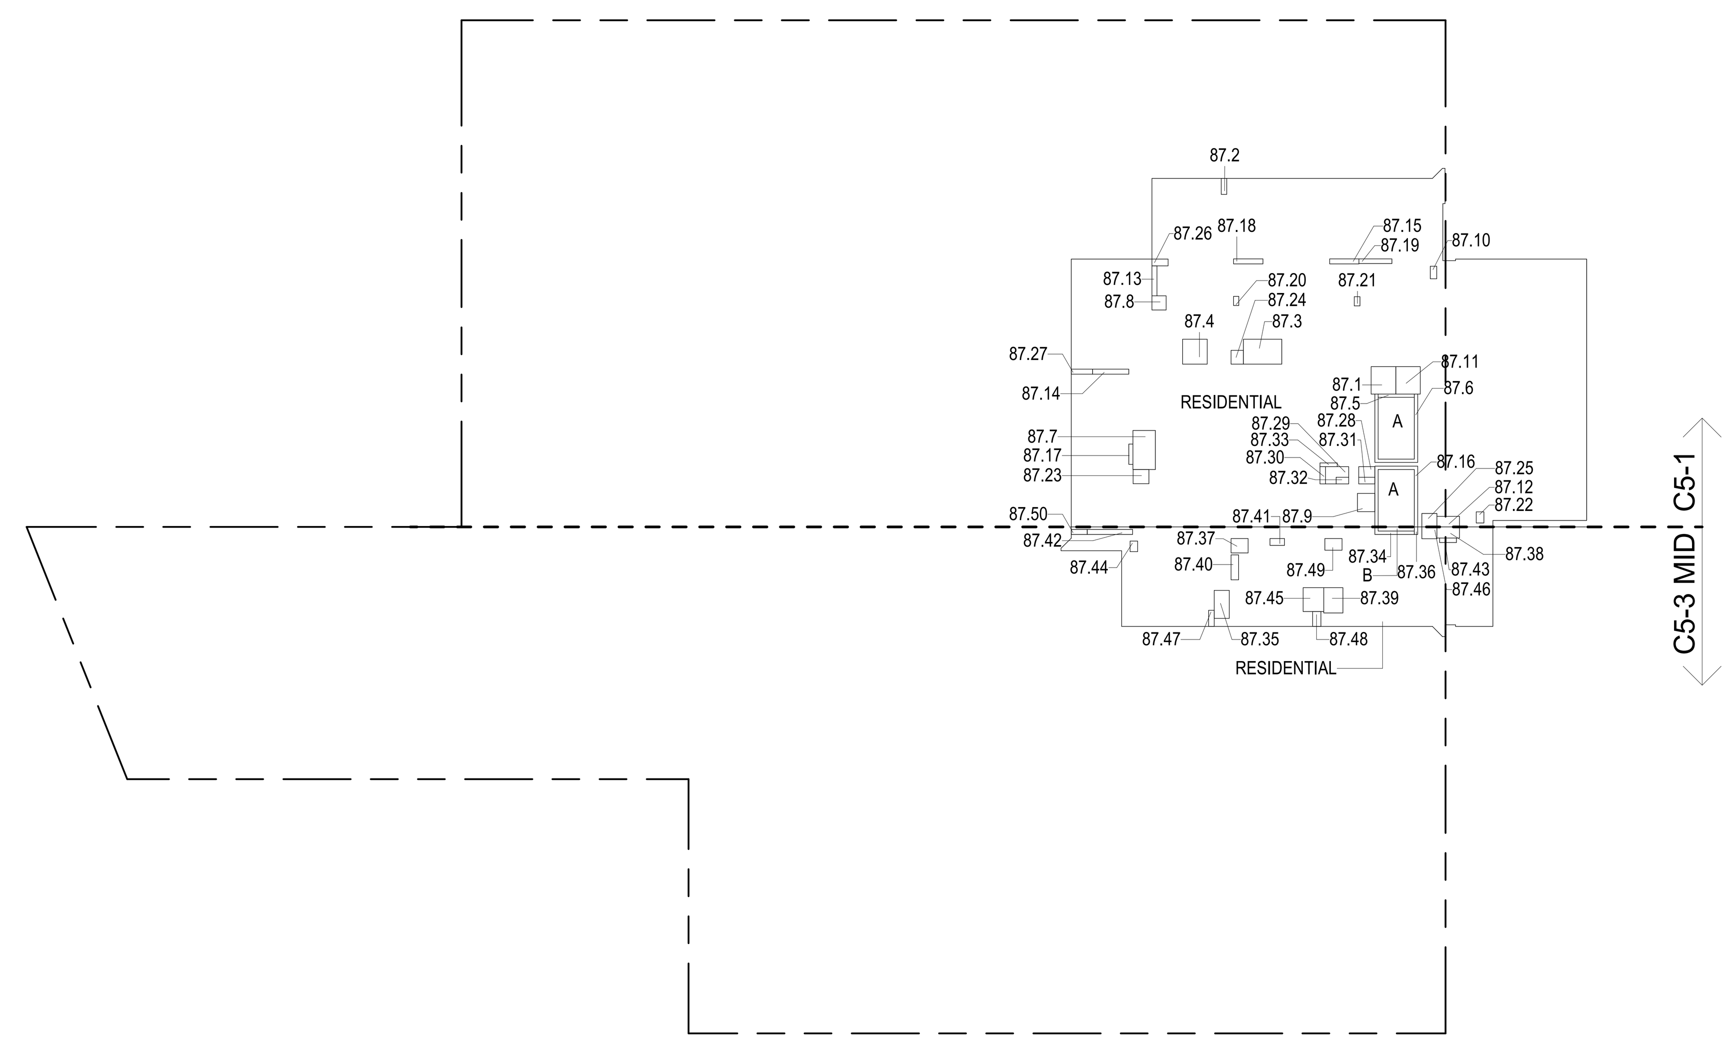

87TH FLOOR (MFD:125TH FLOOR) GROSS FLOOR AREA PLAN AND DEDUCTIONS (2)
3/64" = 1'-0"

88TH FLOOR AREA CALCULATIONS — ZONE C5-1

USE	No.	*GFA	*DEDUCTIONS	*ZFA (SF)
RESIDENTIAL		6,327	340	5,987
TOTAL		6,327	340	5,987

88TH FLOOR AREA CALCULATIONS — ZONE C5-3 MID

USE	No.	*GFA	*DEDUCTIONS	*ZFA (SF)
RESIDENTIAL		1,506	134	1,372
TOTAL		1,506	134	1,372

88TH FLOOR AREA CALCULATIONS — ZONE C5-1 AND C5-3 MID

USE	*GFA	*DEDUCTIONS	*ZFA (SF)
RESIDENTIAL	7,833	474	7,359
TOTAL	7,833	474	7,359

88TH FLOOR DEDUCTIONS — ZONE C5-1

USE	TYPE	No.	LENGTH	WIDTH	AREA (SF)
RESIDENTIAL	P	88.1	4' - 11"	5' - 5"	26.6
RESIDENTIAL	M	88.2	1' - 1"	3' - 2"	3.5
RESIDENTIAL	M	88.3	4' - 11"	7' - 7"	37.6
RESIDENTIAL	M	88.4	4' - 11"	4' - 11"	24.1
RESIDENTIAL	ST	88.5	0' - 8"	7' - 2"	4.6
RESIDENTIAL	ST	88.6	0' - 8"	34' - 3"	22.8
RESIDENTIAL	M	88.7	4' - 5"	7' - 9"	34.6
RESIDENTIAL	M	88.8	2' - 10"	2' - 10"	7.8
RESIDENTIAL	M	88.9	3' - 5"	3' - 8"	12.5
RESIDENTIAL	M	88.10	1' - 3"	2' - 6"	3.1
RESIDENTIAL	M	88.11	4' - 10"	5' - 5"	26.3
RESIDENTIAL	M	88.12	2' - 1"	4' - 6"	9.4
RESIDENTIAL	P	88.13	1' - 0"	5' - 11"	5.9
RESIDENTIAL	P	88.14	1' - 0"	7' - 2"	7.2
RESIDENTIAL	P	88.15	1' - 0"	5' - 9"	5.8
RESIDENTIAL	ST	88.16	0' - 8"	31' - 2"	20.8
RESIDENTIAL	P	88.17	0' - 10"	4' - 0"	3.3
RESIDENTIAL	P	88.18	1' - 0"	5' - 10"	5.8
RESIDENTIAL	P	88.19	0' - 11"	6' - 7"	6.2
RESIDENTIAL	P	88.20	1' - 0"	1' - 10"	1.9
RESIDENTIAL	P	88.21	1' - 2"	1' - 10"	2.1
RESIDENTIAL	M	88.22	1' - 6"	2' - 2"	3.3
RESIDENTIAL	M	88.23	2' - 10"	3' - 1"	8.7
RESIDENTIAL	M	88.24	2' - 6"	2' - 9"	6.7
RESIDENTIAL	M	88.25	2' - 8"	3' - 0"	7.9
RESIDENTIAL	M	88.26	1' - 5"	3' - 2"	4.3
RESIDENTIAL	M	88.27	1' - 0"	4' - 3"	4.2
RESIDENTIAL	M	88.28	2' - 1"	3' - 2"	6.7
RESIDENTIAL	M	88.29	2' - 1"	5' - 11"	12.4
RESIDENTIAL	P	88.30	1' - 1"	3' - 5"	3.8
RESIDENTIAL	E	88.31	1' - 4"	3' - 2"	4.2
RESIDENTIAL	E	88.32	1' - 4"	2' - 6"	3.3
RESIDENTIAL	E	88.33	0' - 9"	3' - 5"	2.5
SUBTOTAL					340.1

88TH FLOOR DEDUCTIONS — ZONE C5-3 MID

USE	TYPE	No.	LENGTH	WIDTH	AREA (SF)
RESIDENTIAL	ST	88.34	0' - 8"	8' - 8"	5.8
RESIDENTIAL	M	88.35	3' - 0"	5' - 6"	16.6
RESIDENTIAL	ST	88.36	0' - 8"	1' - 6"	1.0
RESIDENTIAL	M	88.37	2' - 10"	3' - 5"	9.6
RESIDENTIAL	M	88.38	2' - 3"	4' - 6"	9.9
RESIDENTIAL	M	88.39	3' - 10"	5' - 0"	19.0
RESIDENTIAL	P	88.40	1' - 6"	4' - 11"	7.4
RESIDENTIAL	P	88.41	1' - 4"	2' - 11"	3.9
RESIDENTIAL	P	88.42	1' - 0"	9' - 0"	9.0
RESIDENTIAL	P	88.43	0' - 11"	3' - 4"	2.9
RESIDENTIAL	M	88.44	1' - 6"	2' - 1"	3.1
RESIDENTIAL	M	88.45	4' - 1"	4' - 8"	19.1
RESIDENTIAL	M	88.46	2' - 4"	3' - 0"	7.0
RESIDENTIAL	M	88.47	1' - 1"	3' - 3"	3.5
RESIDENTIAL	M	88.48	1' - 8"	3' - 0"	5.0
RESIDENTIAL	M	88.49	2' - 4"	3' - 5"	8.0
RESIDENTIAL	M	88.50	1' - 0"	3' - 2"	3.2
SUBTOTAL					133.8

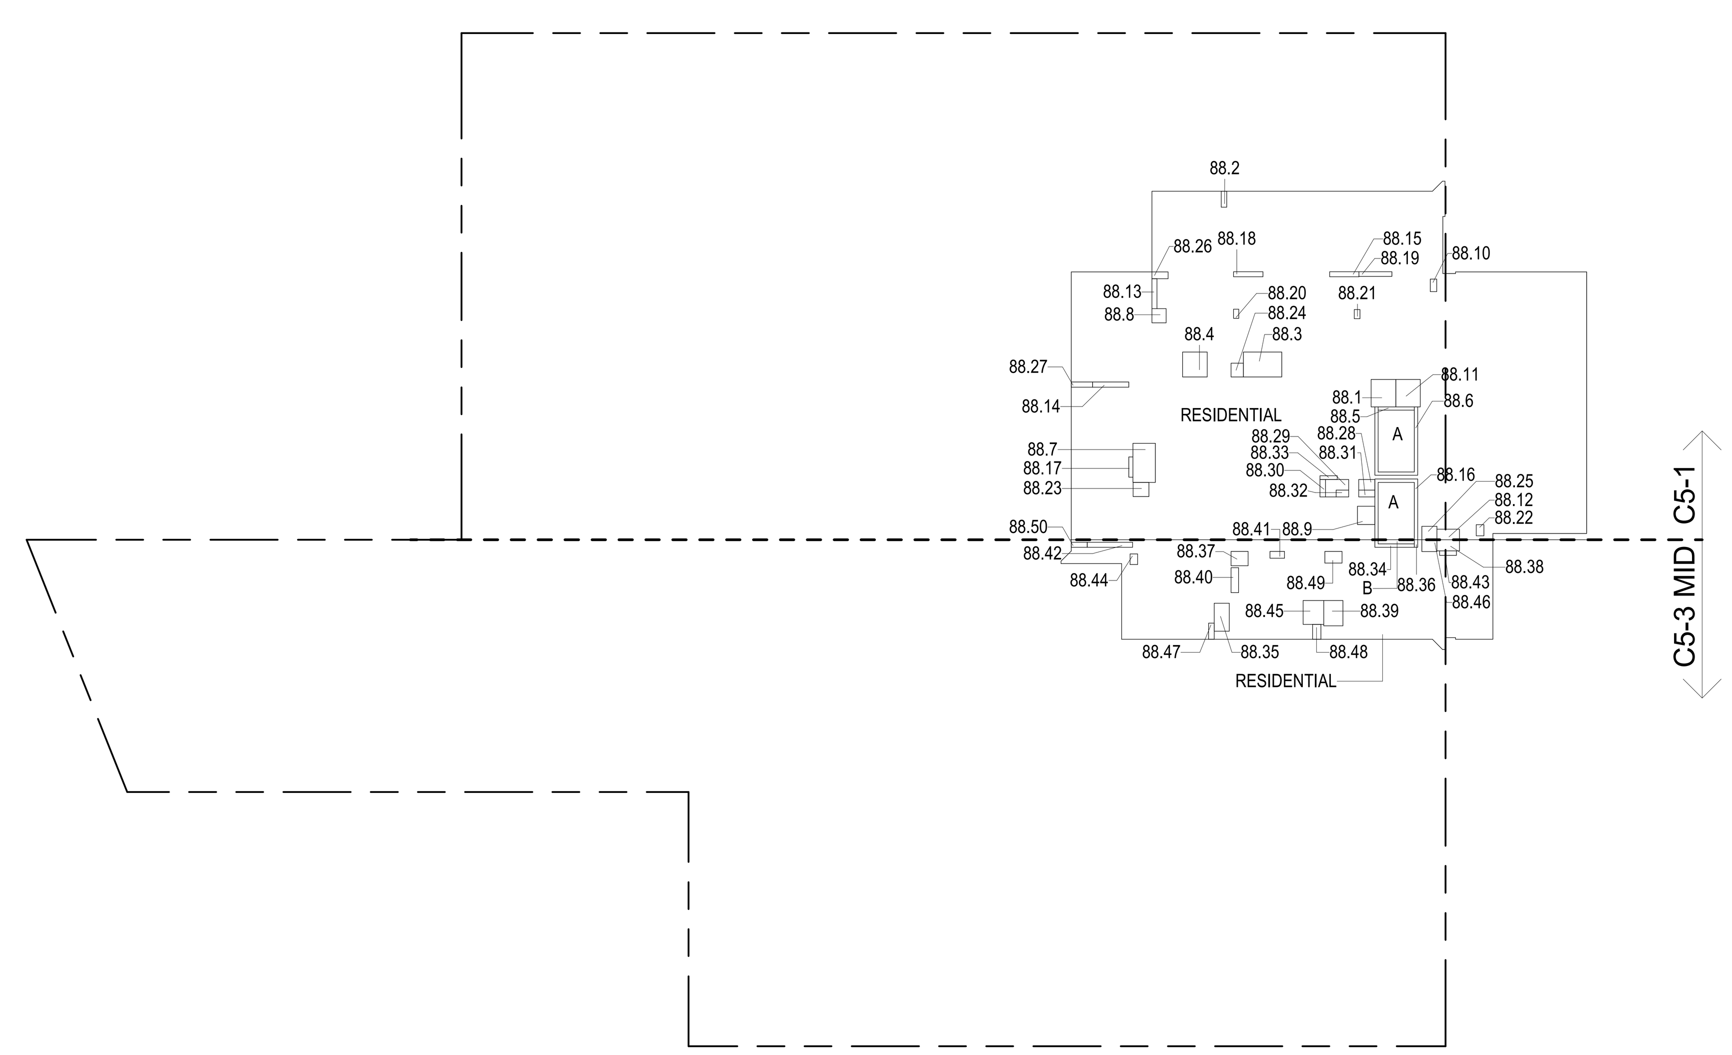

88TH FLOOR (MFD:126TH FLOOR) GROSS FLOOR AREA PLAN AND DEDUCTIONS (3)
3/64" = 1'-0"

FILE NAME: C:\Revit Local Files\AAI-TWR-ZONING-CD_jpelarim.rvt
PLOT DATE: 9/22/2015 6:15:32 PM

ZONING AND DEDUCT LEGEND

- DEDUCTIONS
- M - MECHANICAL ROOM / RISER
- E - ELECTRICAL SHAFT / RISER
- P - PLUMBING RISER
- BG - BELOW GRADE
- O - OPENING TO BELOW
- L - LOADING BAYS
- ST - 44" RESI STAIR SHAFT (INCLUDING 8" PERIMETER)
- G - GAP FROM ADJACENT BUILDING
- DEVELOPMENT LOT LINE

* WHERE APPLICABLE, DOCUMENTED AND CALCULATED AREAS HAVE BEEN ROUNDED TO ITS NEXT SIGNIFICANT DIGIT.

** LENGTH AND WIDTH DIMENSIONS FOR COMPLEX SHAPES HAVE BEEN SIMPLIFIED TO ILLUSTRATE ONLY LARGEST OVERALL DIMENSION RESPECTIVELY. AREA DOCUMENTED IS THE EXACT AREA OF THE COMPLEX SHAPE

*** ELECTRICAL DEDUCTIONS ARE ONLY FOR ELECTRICAL RISERS. AND CLOSETS. NO DEDUCTIONS TAKEN FOR TELEPHONE CLOSETS

CD PROGRESS ISSUE 1

KEY PLAN:

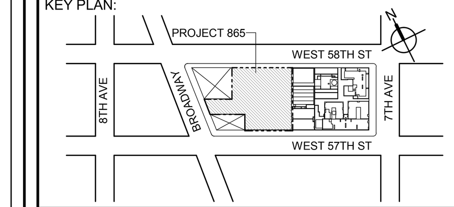

PROJECT NORTH | TRUE NORTH

DEVELOPER:
EXTELL DEVELOPMENT COMPANY
805 THIRD AVENUE, 7TH FLOOR
New York, NY 10022 USA
TEL: 212 712 6000 FAX: 212 712 6100

DESIGN ARCHITECT: Base Building Shell & Core
ADRIAN SMITH + GORDON GILL ARCHITECTURE
111 WEST MONROE STREET SUITE 2300
CHICAGO IL 60603
TEL: 312 920 1888 FAX: 312 920 1775

ARCHITECT OF RECORD: Base Building Shell & Core
AAI ARCHITECTS, P.C.
401 Wellington St. W., 3rd Floor
Toronto, ON M5V 1E7 Canada
TEL: 416 967 1500 FAX: 416 967 7150

STRUCTURAL ENGINEERS:
WSP CANTOR SEINUK
228 EAST 45th Street
New York, NY 10017 USA
TEL: 212 687 9888 FAX: 646 487 5501

MEP ENGINEERS:
AKF GROUP
1501 Broadway
New York, NY 10036 USA
TEL: 212 354 5656 FAX: 212 354 5668

GEOTECHNICAL ENGINEERS:
Langan Engineering & Environmental Services
21 Penn Plaza - 360 West 31st Street, 8th Floor
New York, NY 10001-2727
TEL: 212 479 5400 FAX: 212 479 5444

CODE CONSULTANTS:
Construction Consulting Associates
100 Church Street
New York, NY 10007
TEL: 212 385 1818 FAX: 212 385 1911

CURTAINWALL CONSULTANT:
AJLP Consulting
40 Worth Street, Suite 826
New York, NY 10013
TEL: 212 757 5659 FAX: 646 219 8508

LANDMARK/PRESERVATION CONSULTANT:
Higgins Quasebarth & Partners LLC
11 Hanover Square, 16th Floor
New York, NY 1005
TEL: 212 274 9468 FAX: 646 274 9380

LANDMARK/PRESERVATION CONSULTANT:
Jan Hird Pokorny Associates, Inc.
39 West 37th Street, 12A
New York, NY 10018
TEL: 212 759 6462 FAX: 212 759 6540

No.	DESCRIPTION:	DATE:
1	D.O.B. SUBMISSION	05 DEC 14
2	D.O.B. SUBMISSION	18 FEB 15
	D.O.B. SUBMISSION	27 APR 14
	D.O.B. AMENDMENT 2	21 SEP 15

0 10' - 8" 21' - 4" 42' - 8"

DOB SUBMISSION

Discrepancies must be reported immediately to the Architect before proceeding. Only figured dimensions are to be used. Contractors must check all dimensions on site. This drawing is protected by copyright.

ALL DIMENSIONS ARE SHOWN IN IMPERIAL.

CONSULTANT:
AAI ARCHITECTS, P.C.

PROJECT:
217 WEST 57TH STREET
NEW YORK, NY

DRAWING TITLE:
ZONING FLOOR AREA PLAN AND DEDUCTIONS
86TH, 87TH, 88TH FLOOR

SEAL & SIGNATURE:
REGISTERED ARCHITECT WIEPKE DAVID JANSEN No. 028881 STATE OF NEW YORK

DATE:	05 DEC 14
PROJECT No:	1216-00
DRAWN: Author	REV: 2
CHK: Checker	
SCALE: 3/64" = 1'-0"	
DWG No:	**Z-037.01**
DOB PAGE No:	38 of 569

DOB EMPLOYEE STAMP: | DOB B-SCAN:

36" x 48" Arch E -SHEET SIZE

92ND FLOOR DEDUCTIONS					
ZONE C5-1					
USE	TYPE	No.	LENGTH	WIDTH	AREA (SF)
RESIDENTIAL	ST	92.1	1' - 4"	20' - 9"	27.6
RESIDENTIAL	P	92.2	4' - 8"	5' - 5"	25.4
RESIDENTIAL	M	92.3	5' - 1"	5' - 5"	27.5
RESIDENTIAL	M	92.4	3' - 5"	3' - 8"	12.5
RESIDENTIAL	M	92.5	2' - 10"	5' - 1"	14.2
RESIDENTIAL	M	92.6	1' - 6"	2' - 7"	3.9
RESIDENTIAL	M	92.7	1' - 6"	2' - 1"	3.1
RESIDENTIAL	M	92.8	4' - 9"	6' - 8"	32.0
RESIDENTIAL	P	92.9	1' - 0"	7' - 6"	7.5
RESIDENTIAL	P	92.10	1' - 0"	4' - 3"	4.4
RESIDENTIAL	M	92.11	4' - 10"	7' - 11"	38.1
RESIDENTIAL	M	92.12	4' - 5"	5' - 0"	22.2
RESIDENTIAL	M	92.13	3' - 2"	6' - 2"	19.6
RESIDENTIAL	M	92.14	3' - 1"	3' - 5"	10.7
RESIDENTIAL	P	92.15	1' - 5"	4' - 10"	6.6
RESIDENTIAL	P	92.16	1' - 6"	4' - 11"	7.4
RESIDENTIAL	O	92.17	25' - 8"	58' - 7"	1,504.3
RESIDENTIAL	M	92.18	3' - 7"	5' - 6"	19.8
RESIDENTIAL	P	92.19	1' - 0"	4' - 10"	4.8
RESIDENTIAL	M	92.20	1' - 6"	3' - 1"	4.5
RESIDENTIAL	M	92.21	1' - 1"	3' - 2"	3.4
RESIDENTIAL	ST	92.22	0' - 8"	31' - 3"	20.8
RESIDENTIAL	O	92.23	2' - 7"	47' - 11"	122.6
RESIDENTIAL	P	92.24	1' - 1"	1' - 4"	1.5
RESIDENTIAL	M	92.25	2' - 5"	2' - 9"	6.7
RESIDENTIAL	M	92.26	2' - 3"	2' - 8"	6.0
RESIDENTIAL	M	92.27	2' - 10"	4' - 6"	12.7
RESIDENTIAL	M	92.28	1' - 0"	1' - 3"	1.3
RESIDENTIAL	M	92.29	3' - 4"	5' - 9"	19.4
RESIDENTIAL	P	92.30	1' - 5"	4' - 10"	6.7
RESIDENTIAL	O	92.31	1' - 11"	12' - 8"	24.6
SUBTOTAL					

92ND FLOOR DEDUCTIONS					
ZONE C5-1					
USE	TYPE	No.	LENGTH	WIDTH	AREA (SF)
RESIDENTIAL	M	92.32	2' - 2"	3' - 7"	7.6
RESIDENTIAL	M	92.33	2' - 1"	3' - 2"	6.7
RESIDENTIAL	M	92.34	2' - 1"	5' - 11"	12.4
RESIDENTIAL	P	92.35	1' - 1"	3' - 5"	3.8
RESIDENTIAL	E	92.36	1' - 4"	3' - 2"	4.2
RESIDENTIAL	E	92.37	1' - 4"	2' - 6"	3.3
RESIDENTIAL	E	92.38	0' - 9"	3' - 5"	2.5
SUBTOTAL					2,062.3

92ND FLOOR DEDUCTIONS					
ZONE C5-3 MID					
USE	TYPE	No.	LENGTH	WIDTH	AREA (SF)
RESIDENTIAL	P	92.39	1' - 1"	3' - 3"	3.6
RESIDENTIAL	M	92.40	3' - 5"	11' - 7"	39.1
RESIDENTIAL	ST	92.41	0' - 8"	10' - 2"	6.8
RESIDENTIAL	P	92.42	0' - 7"	1' - 0"	0.6
RESIDENTIAL	M	92.43	3' - 4"	6' - 0"	19.9
RESIDENTIAL	M	92.44	2' - 3"	5' - 11"	13.4
RESIDENTIAL	M	92.45	3' - 1"	3' - 1"	9.6
RESIDENTIAL	P	92.46	1' - 4"	4' - 1"	5.5
RESIDENTIAL	M	92.47	1' - 4"	3' - 6"	4.8
RESIDENTIAL	M	92.48	4' - 10"	4' - 11"	23.9
RESIDENTIAL	M	92.49	1' - 4"	3' - 2"	4.2
RESIDENTIAL	M	92.50	1' - 0"	3' - 2"	3.1
RESIDENTIAL	M	92.51	1' - 0"	2' - 4"	2.4
SUBTOTAL					136.6

92ND FLOOR AREA CALCULATIONS				
ZONE C5-1				
USE	No.	*GFA	*DEDUCTIONS	*ZFA (SF)
RESIDENTIAL		6,326	2,062	4,264
TOTAL		6,326	2,062	4,264

92ND FLOOR AREA CALCULATIONS				
ZONE C5-3 MID				
USE	No.	*GFA	*DEDUCTIONS	*ZFA (SF)
RESIDENTIAL		1,506	137	1,369
TOTAL		1,506	137	1,369

92ND FLOOR AREA CALCULATIONS			
ZONE C5-1 AND C5-3 MID			
USE	*GFA	*DEDUCTIONS	*ZFA (SF)
RESIDENTIAL	7,832	2,199	5,633
TOTAL	7,832	2,199	5,633

89TH FLOOR DEDUCTIONS					
ZONE C5-1					
USE	TYPE	No.	LENGTH	WIDTH	AREA (SF)
RESIDENTIAL	P	89.1	4' - 11"	5' - 5"	26.6
RESIDENTIAL	ST	89.2	0' - 8"	7' - 2"	4.6
RESIDENTIAL	ST	89.3	0' - 8"	34' - 3"	22.8
RESIDENTIAL	M	89.4	4' - 2"	4' - 6"	18.7
RESIDENTIAL	M	89.5	3' - 10"	4' - 8"	17.8
RESIDENTIAL	M	89.6	3' - 5"	3' - 8"	12.5
RESIDENTIAL	M	89.7	1' - 1"	2' - 6"	2.7
RESIDENTIAL	M	89.8	4' - 10"	5' - 5"	26.3
RESIDENTIAL	M	89.9	3' - 1"	5' - 11"	18.5
RESIDENTIAL	M	89.10	2' - 11"	4' - 6"	13.2
RESIDENTIAL	ST	89.11	0' - 8"	31' - 2"	20.8
RESIDENTIAL	P	89.12	0' - 10"	10' - 1"	8.7
RESIDENTIAL	P	89.13	1' - 0"	5' - 10"	5.8
RESIDENTIAL	M	89.14	1' - 8"	2' - 10"	4.7
RESIDENTIAL	M	89.15	4' - 4"	4' - 9"	20.5
RESIDENTIAL	M	89.16	4' - 5"	5' - 4"	23.7
RESIDENTIAL	M	89.17	2' - 10"	3' - 4"	9.5
RESIDENTIAL	M	89.18	2' - 8"	4' - 10"	12.7
RESIDENTIAL	M	89.19	1' - 2"	1' - 8"	2.0
RESIDENTIAL	M	89.20	1' - 2"	1' - 6"	1.7
RESIDENTIAL	P	89.21	0' - 7"	5' - 2"	3.2
RESIDENTIAL	M	89.22	1' - 1"	3' - 2"	3.4
RESIDENTIAL	P	89.23	1' - 0"	4' - 3"	4.3
RESIDENTIAL	M	89.24	0' - 1"	3' - 2"	0.3
RESIDENTIAL	P	89.25	1' - 0"	3' - 6"	3.5
RESIDENTIAL	M	89.26	2' - 1"	3' - 2"	6.7
RESIDENTIAL	M	89.27	2' - 1"	5' - 11"	12.4
RESIDENTIAL	P	89.28	1' - 1"	3' - 5"	3.8
RESIDENTIAL	E	89.29	1' - 4"	3' - 2"	4.2
RESIDENTIAL	E	89.30	1' - 4"	2' - 6"	3.3
RESIDENTIAL	E	89.31	0' - 9"	3' - 5"	2.5
SUBTOTAL					321.5

89TH FLOOR DEDUCTIONS					
ZONE C5-3 MID					
USE	TYPE	No.	LENGTH	WIDTH	AREA (SF)
RESIDENTIAL	ST	89.32	0' - 8"	8' - 8"	5.8
RESIDENTIAL	M	89.33	1' - 0"	3' - 2"	3.2
RESIDENTIAL	ST	89.34	0' - 8"	1' - 6"	1.0
RESIDENTIAL	M	89.35	3' - 1"	5' - 7"	17.2
RESIDENTIAL	M	89.36	4' - 2"	8' - 8"	36.1
RESIDENTIAL	P	89.37	0' - 7"	6' - 4"	3.8
RESIDENTIAL	M	89.38	1' - 2"	1' - 8"	1.9
RESIDENTIAL	M	89.39	4' - 6"	4' - 11"	22.1
RESIDENTIAL	M	89.40	1' - 4"	3' - 2"	4.2
RESIDENTIAL	M	89.41	0' - 10"	3' - 9"	3.1
RESIDENTIAL	M	89.42	3' - 1"	5' - 11"	18.3
RESIDENTIAL	M	89.43	2' - 10"	3' - 4"	9.4
RESIDENTIAL	P	89.44	0' - 10"	2' - 2"	1.8
RESIDENTIAL	P	89.45	0' - 7"	1' - 0"	0.5
SUBTOTAL					128.3

89TH FLOOR AREA CALCULATIONS				
ZONE C5-1				
USE	No.	*GFA	*DEDUCTIONS	*ZFA (SF)
RESIDENTIAL		6,327	321	6,006
TOTAL		6,327	321	6,006

89TH FLOOR AREA CALCULATIONS				
ZONE C5-3 MID				
USE	No.	*GFA	*DEDUCTIONS	*ZFA (SF)
RESIDENTIAL		1,506	128	1,378
TOTAL		1,506	128	1,378

89TH FLOOR AREA CALCULATIONS			
ZONE C5-1 AND C5-3 MID			
USE	*GFA	*DEDUCTIONS	*ZFA (SF)
RESIDENTIAL	7,833	450	7,383
TOTAL	7,833	450	7,383

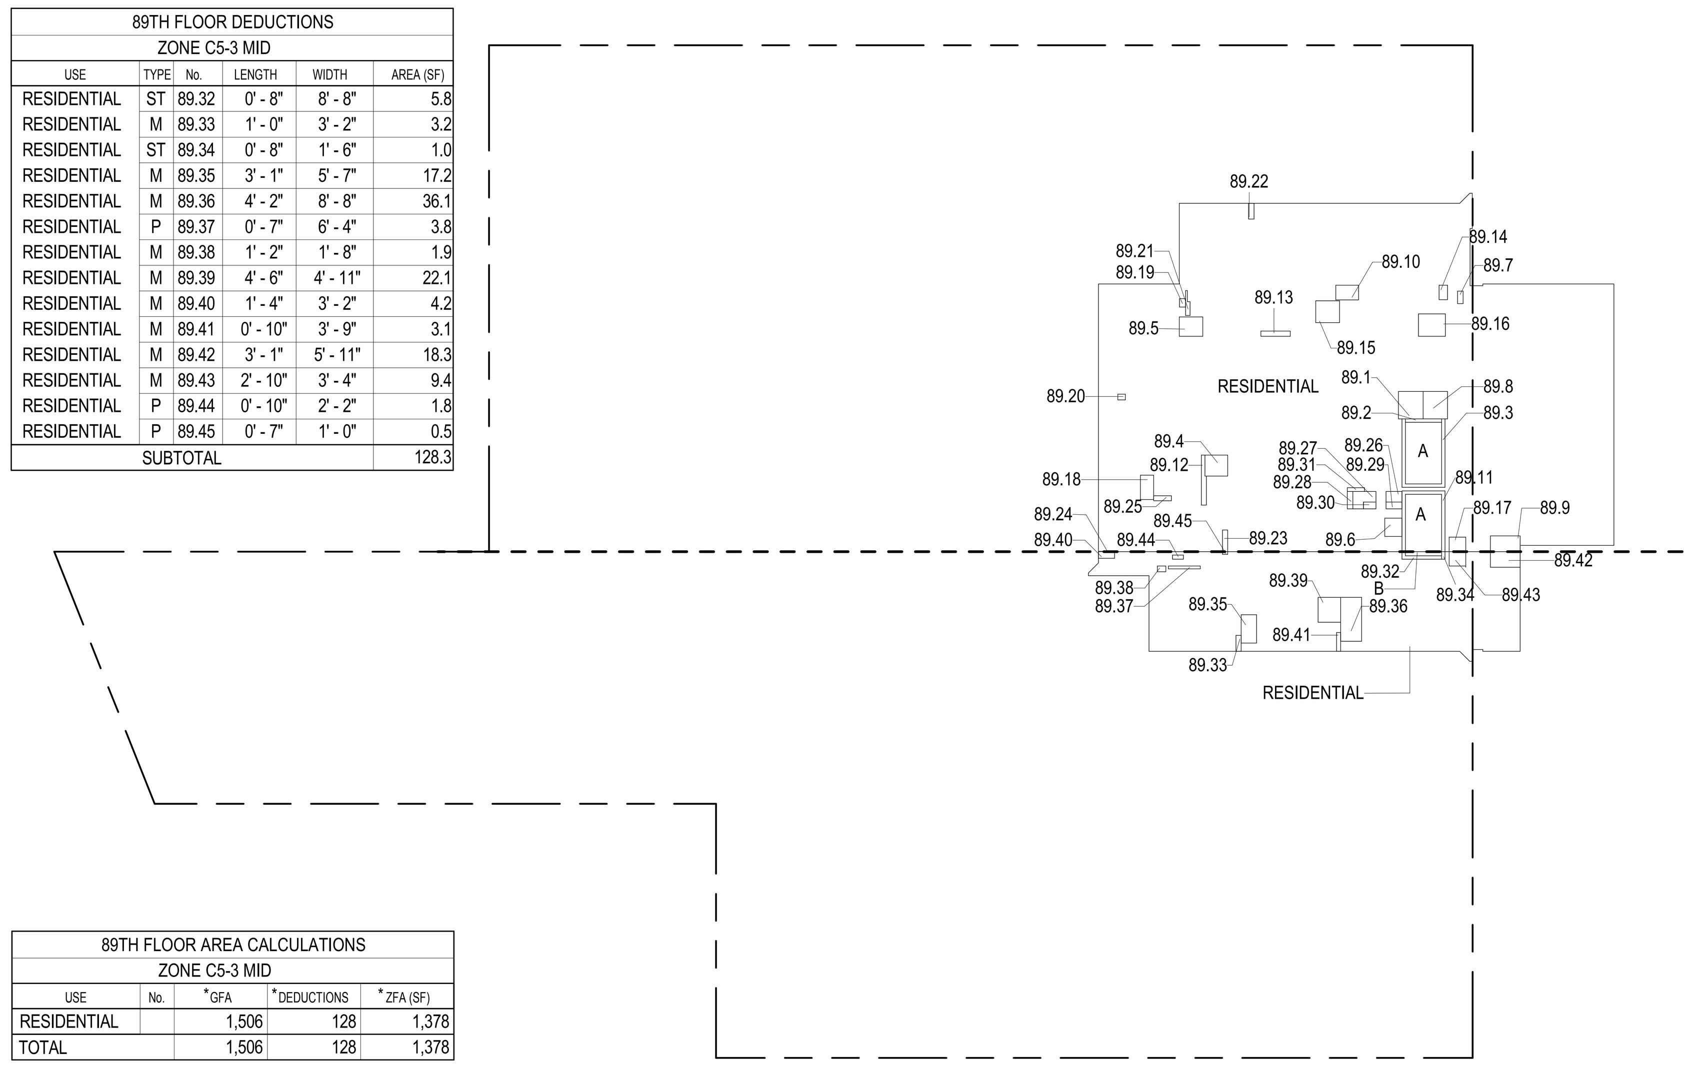

89TH FLOOR (MFD:127TH FLOOR) GROSS FLOOR AREA PLAN AND DEDUCTIONS (1)

3/64" = 1'-0"

ZONING AND DEDUCT LEGEND

- DEDUCTIONS
- M - MECHANICAL ROOM / RISER
- E - ELECTRICAL SHAFT / RISER
- P - PLUMBING RISER
- BG - BELOW GRADE
- O - OPENING TO BELOW
- L - LOADING BAYS
- ST - 44" RESI STAIR SHAFT (INCLUDING 8" PERIMETER)
- G - GAP FROM ADJACENT BUILDING
- DEVELOPMENT LOT LINE

* WHERE APPLICABLE, DOCUMENTED AND CALCULATED AREAS HAVE BEEN ROUNDED TO ITS NEXT SIGNIFICANT DIGIT.

** LENGTH AND WIDTH DIMENSIONS FOR COMPLEX SHAPES HAVE BEEN SIMPLIFIED TO ILLUSTRATE ONLY LARGEST OVERALL DIMENSION RESPECTIVELY. AREA DOCUMENTED IS THE EXACT AREA OF THE COMPLEX SHAPE

*** ELECTRICAL DEDUCTIONS ARE ONLY FOR ELECTRICAL RISERS. AND CLOSETS. NO DEDUCTIONS TAKEN FOR TELEPHONE CLOSETS

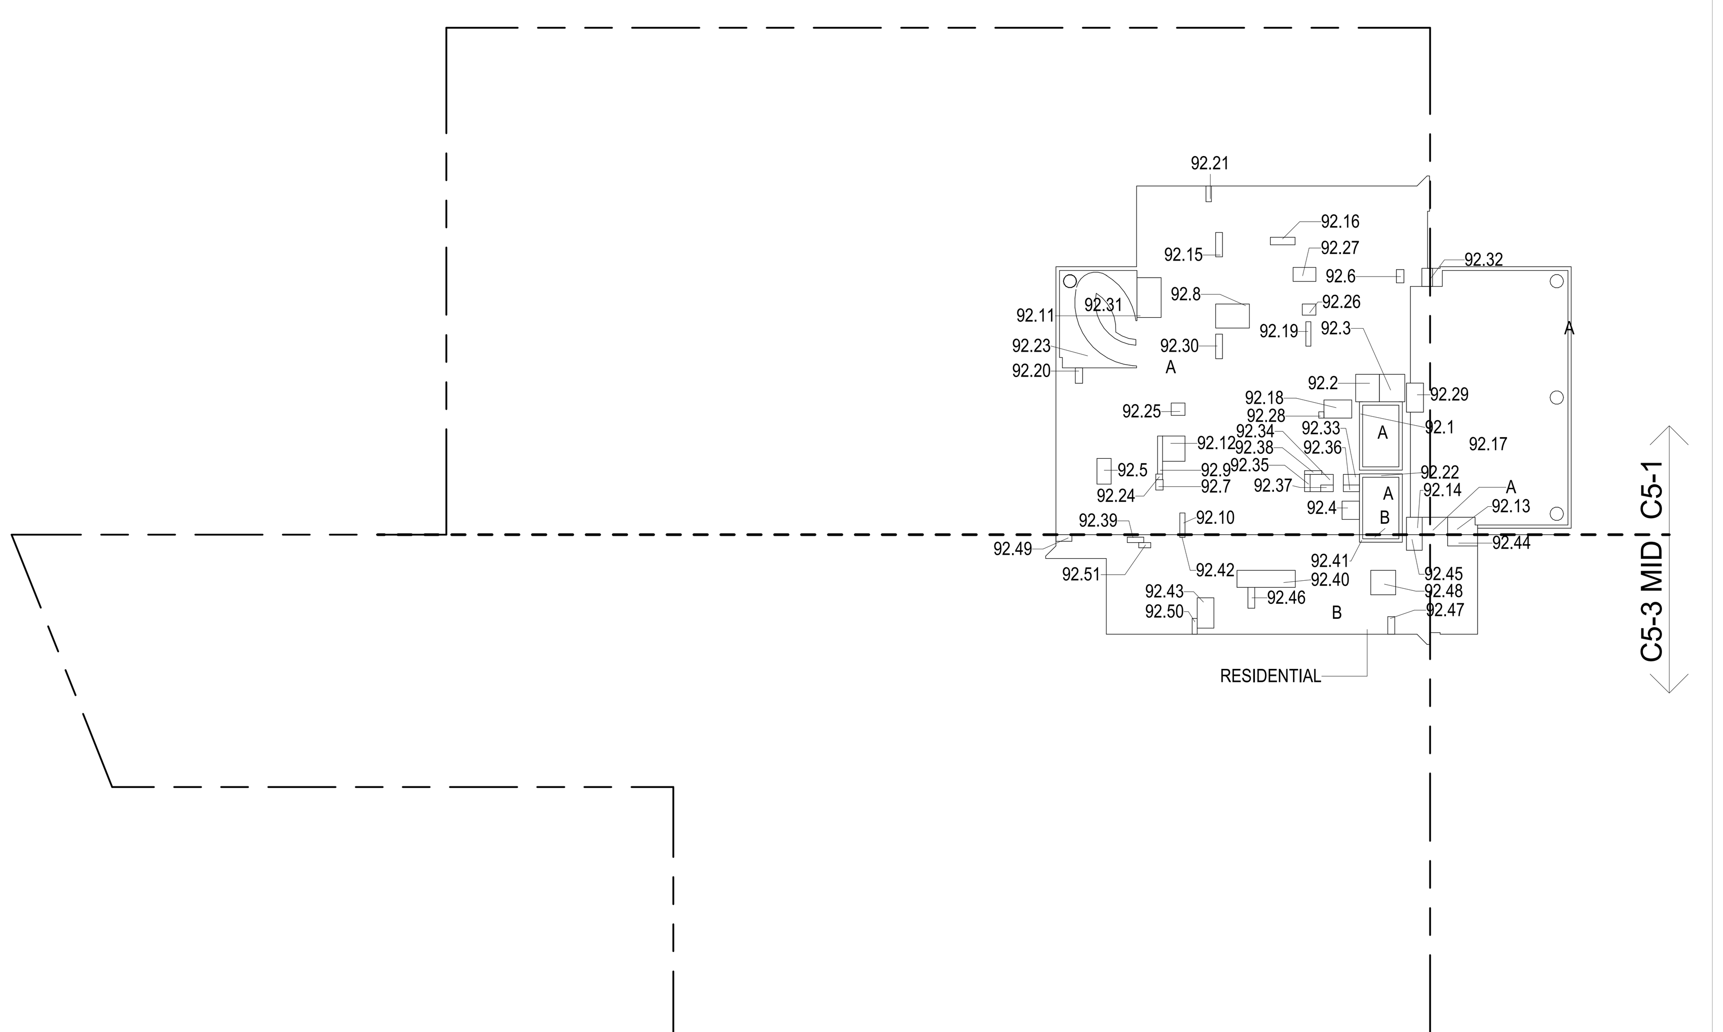

92ND FLOOR (MFD:130TH FLOOR) GROSS FLOOR AREA PLAN AND DEDUCTIONS (4)

3/64" = 1'-0"

91ST FLOOR DEDUCTIONS					
ZONE C5-1					
USE	TYPE	No.	LENGTH	WIDTH	AREA (SF)
RESIDENTIAL	P	91.1	4' - 7"	5' - 5"	25.1
RESIDENTIAL	M	91.2	5' - 1"	5' - 5"	27.5
RESIDENTIAL	M	91.3	3' - 5"	3' - 8"	12.5
RESIDENTIAL	M	91.4	2' - 10"	4' - 9"	13.1
RESIDENTIAL	M	91.5	3' - 1"	4' - 8"	14.3
RESIDENTIAL	M	91.6	1' - 10"	3' - 2"	5.9
RESIDENTIAL	M	91.7	1' - 1"	3' - 2"	3.4
RESIDENTIAL	P	91.8	1' - 3"	7' - 2"	8.7
RESIDENTIAL	P	91.9	1' - 0"	4' - 3"	4.3
RESIDENTIAL	M	91.10	4' - 10"	6' - 0"	29.1
RESIDENTIAL	M	91.11	4' - 2"	4' - 3"	17.6
RESIDENTIAL	M	91.12	2' - 2"	5' - 11"	13.0
RESIDENTIAL	M	91.13	3' - 1"	3' - 5"	10.7
RESIDENTIAL	M	91.14	4' - 2"	4' - 9"	19.7
RESIDENTIAL	P	91.15	1' - 0"	5' - 10"	5.8
RESIDENTIAL	M	91.16	2' - 3"	3' - 4"	7.3
RESIDENTIAL	M	91.17	1' - 5"	1' - 8"	2.4
RESIDENTIAL	ST	91.18	1' - 4"	20' - 9"	27.6
RESIDENTIAL	ST	91.19	0' - 8"	31' - 2"	20.8
RESIDENTIAL	P	91.20	0' - 5"	3' - 0"	1.2
RESIDENTIAL	M	91.21	1' - 3"	2' - 10"	3.6
RESIDENTIAL	M	91.22	1' - 6"	3' - 1"	4.5
RESIDENTIAL	M	91.23	2' - 5"	2' - 9"	6.7
RESIDENTIAL	M	91.24	3' - 4"	5' - 9"	19.3
RESIDENTIAL	M	91.25	3' - 11"	5' - 9"	22.3
RESIDENTIAL	M	91.26	1' - 3"	2' - 9"	3.5
RESIDENTIAL	M	91.27	2' - 1"	3' - 2"	6.7
RESIDENTIAL	M	91.28	2' - 1"	5' - 11"	12.4
RESIDENTIAL	P	91.29	1' - 1"	3' - 5"	3.8
RESIDENTIAL	E	91.30	1' - 4"	3' - 2"	4.2
RESIDENTIAL	E	91.31	1' - 4"	2' - 6"	3.3
RESIDENTIAL	E	91.32	0' - 9"	3' - 5"	2.5
SUBTOTAL					362.9

91ST FLOOR DEDUCTIONS					
ZONE C5-3 MID					
USE	TYPE	No.	LENGTH	WIDTH	AREA (SF)
RESIDENTIAL	P	91.33	0' - 4"	2' - 1"	0.7
RESIDENTIAL	M	91.34	4' - 5"	8' - 10"	39.0
RESIDENTIAL	P	91.35	0' - 7"	1' - 0"	0.5
RESIDENTIAL	M	91.36	2' - 4"	5' - 11"	13.9
RESIDENTIAL	M	91.37	2' - 10"	3' - 1"	8.8
RESIDENTIAL	M	91.38	1' - 2"	3' - 10"	4.5
RESIDENTIAL	ST	91.39	0' - 8"	10' - 2"	6.8
RESIDENTIAL	M	91.40	3' - 1"	5' - 7"	17.0
RESIDENTIAL	M	91.41	1' - 1"	3' - 2"	3.4
RESIDENTIAL	M	91.42	3' - 9"	4' - 4"	16.3
RESIDENTIAL	M	91.43	0' - 10"	3' - 9"	3.0
RESIDENTIAL	M	91.44	1' - 1"	2' - 5"	2.6
RESIDENTIAL	P	91.45	0' - 10"	3' - 9"	3.1
SUBTOTAL					119.8

91ST FLOOR AREA CALCULATIONS				
ZONE C5-3 MID				
USE	No.	*GFA	*DEDUCTIONS	*ZFA (SF)
RESIDENTIAL		1,506	120	1,386
TOTAL		1,506	120	1,386

91ST FLOOR AREA CALCULATIONS			
ZONE C5-1 AND C5-3 MID			
USE	*GFA	*DEDUCTIONS	*ZFA (SF)
RESIDENTIAL	7,833	483	7,350
TOTAL	7,833	483	7,350

91ST FLOOR AREA CALCULATIONS				
ZONE C5-1				
USE	No.	*GFA	*DEDUCTIONS	*ZFA (SF)
RESIDENTIAL		6,327	363	5,964
TOTAL		6,327	363	5,964

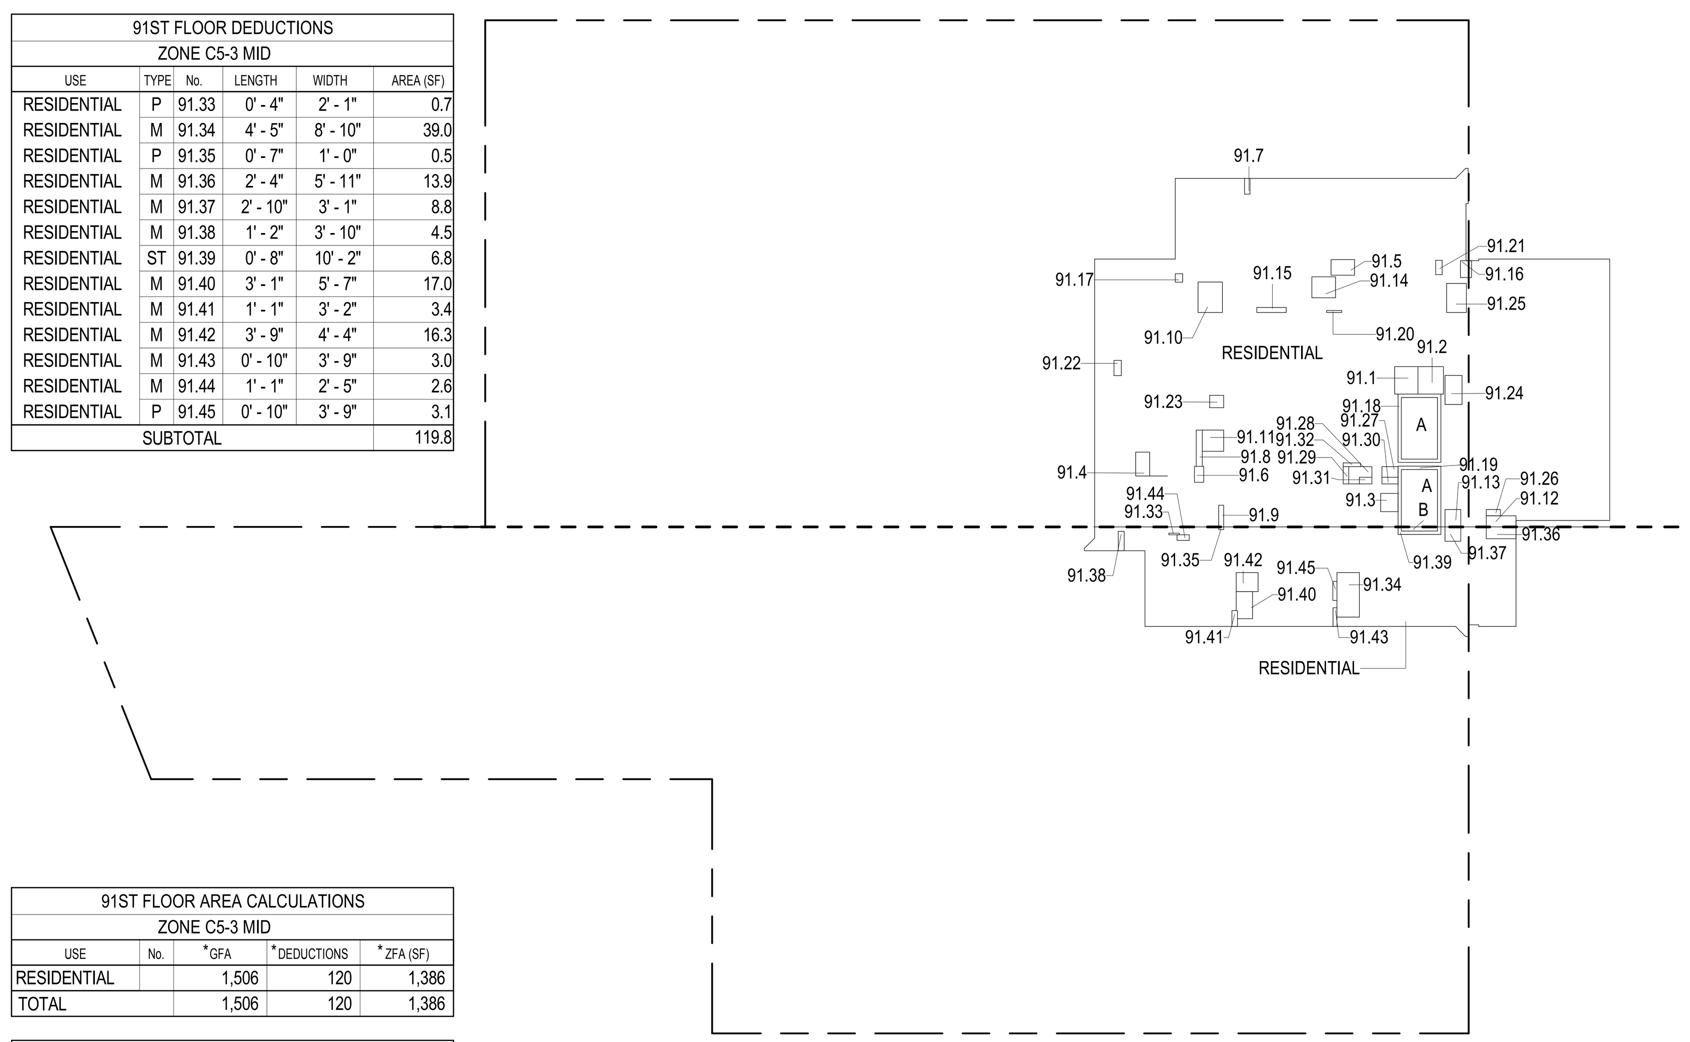

91ST FLOOR (MFD:129TH FLOOR) GROSS FLOOR AREA PLAN AND DEDUCTIONS (2)

3/64" = 1'-0"

90TH FLOOR DEDUCTIONS					
ZONE C5-1					
USE	TYPE	No.	LENGTH	WIDTH	AREA (SF)
RESIDENTIAL	ST	92.1	1' - 4"	20' - 9"	27.6
RESIDENTIAL	P	92.2	4' - 8"	5' - 5"	25.4
RESIDENTIAL	M	92.3	5' - 1"	5' - 5"	27.5
RESIDENTIAL	M	92.4	3' - 5"	3' - 8"	12.5
RESIDENTIAL	M	92.5	2' - 10"	5' - 1"	14.2
RESIDENTIAL	M	92.6	1' - 6"	2' - 7"	3.9
RESIDENTIAL	M	92.7	1' - 6"	2' - 1"	3.1
RESIDENTIAL	M	92.8	4' - 9"	6' - 8"	32.0
RESIDENTIAL	P	92.9	1' - 0"	7' - 6"	7.5
RESIDENTIAL	P	92.10	1' - 0"	4' - 3"	4.4
RESIDENTIAL	M	92.11	4' - 10"	7' - 11"	38.1
RESIDENTIAL	M	92.12	4' - 5"	5' - 0"	22.2
RESIDENTIAL	M	92.13	3' - 2"	6' - 2"	19.6
RESIDENTIAL	M	92.14	3' - 1"	3' - 5"	10.7
RESIDENTIAL	P	92.15	1' - 5"	4' - 10"	6.6
RESIDENTIAL	P	92.16	1' - 6"	4' - 11"	7.4
RESIDENTIAL	O	92.17	25' - 8"	58' - 7"	1,504.3
RESIDENTIAL	M	92.18	3' - 7"	5' - 6"	19.8
RESIDENTIAL	P	92.19	1' - 0"	4' - 10"	4.8
RESIDENTIAL	M	92.20	1' - 6"	3' - 1"	4.5
RESIDENTIAL	M	92.21	1' - 1"	3' - 2"	3.4
RESIDENTIAL	ST	92.22	0' - 8"	31' - 3"	20.8
RESIDENTIAL	O	92.23	2' - 7"	47' - 11"	122.6
RESIDENTIAL	P	92.24	1' - 1"	1' - 4"	1.5
RESIDENTIAL	M	92.25	2' - 5"	2' - 9"	6.7
RESIDENTIAL	M	92.26	2' - 3"	2' - 8"	6.0
RESIDENTIAL	M	92.27	2' - 10"	4' - 6"	12.7
RESIDENTIAL	M	92.28	1' - 0"	1' - 3"	1.3
RESIDENTIAL	M	92.29	3' - 4"	5' - 9"	19.4
RESIDENTIAL	P	92.30	1' - 5"	4' - 10"	6.7
RESIDENTIAL	O	92.31	1' - 11"	12' - 8"	24.6
SUBTOTAL					

90TH FLOOR AREA CALCULATIONS				
ZONE C5-1				
USE	No.	*GFA	*DEDUCTIONS	*ZFA (SF)
RESIDENTIAL		6,326	2,062	4,264
TOTAL		6,326	2,062	4,264

90TH FLOOR DEDUCTIONS					
ZONE C5-1					
USE	TYPE	No.	LENGTH	WIDTH	AREA (SF)
RESIDENTIAL	M	92.32	2' - 2"	3' - 7"	7.6
RESIDENTIAL	M	92.33	2' - 1"	3' - 2"	6.7
RESIDENTIAL	M	92.34	2' - 1"	5' - 11"	12.4
RESIDENTIAL	P	92.35	1' - 1"	3' - 5"	3.8
RESIDENTIAL	E	92.36	1' - 4"	3' - 2"	4.2
RESIDENTIAL	E	92.37	1' - 4"	2' - 6"	3.3
RESIDENTIAL	E	92.38	0' - 9"	3' - 5"	2.5
SUBTOTAL					2,062.3

90TH FLOOR DEDUCTIONS					
ZONE C5-3 MID					
USE	TYPE	No.	LENGTH	WIDTH	AREA (SF)
RESIDENTIAL	P	92.39	1' - 1"	3' - 3"	3.6
RESIDENTIAL	M	92.40	3' - 5"	11' - 7"	39.1
RESIDENTIAL	ST	92.41	0' - 8"	10' - 2"	6.8
RESIDENTIAL	P	92.42	0' - 7"	1' - 0"	0.6
RESIDENTIAL	M	92.43	3' - 4"	6' - 0"	19.9
RESIDENTIAL	M	92.44	2' - 3"	5' - 11"	13.4
RESIDENTIAL	M	92.45	3' - 1"	3' - 1"	9.6
RESIDENTIAL	P	92.46	1' - 4"	4' - 1"	5.5
RESIDENTIAL	M	92.47	1' - 4"	3' - 6"	4.8
RESIDENTIAL	M	92.48	4' - 10"	4' - 11"	23.9
RESIDENTIAL	M	92.49	1' - 4"	3' - 2"	4.2
RESIDENTIAL	M	92.50	1' - 0"	3' - 2"	3.1
RESIDENTIAL	M	92.51	1' - 0"	2' - 4"	2.4
SUBTOTAL					136.6

90TH FLOOR AREA CALCULATIONS			
ZONE C5-1 AND C5-3 MID			
USE	*GFA	*DEDUCTIONS	*ZFA (SF)
RESIDENTIAL	7,832	2,199	5,633
TOTAL	7,832	2,199	5,633

90TH FLOOR AREA CALCULATIONS				
ZONE C5-3 MID				
USE	No.	*GFA	*DEDUCTIONS	*ZFA (SF)
RESIDENTIAL		1,506	137	1,369
TOTAL		1,506	137	1,369

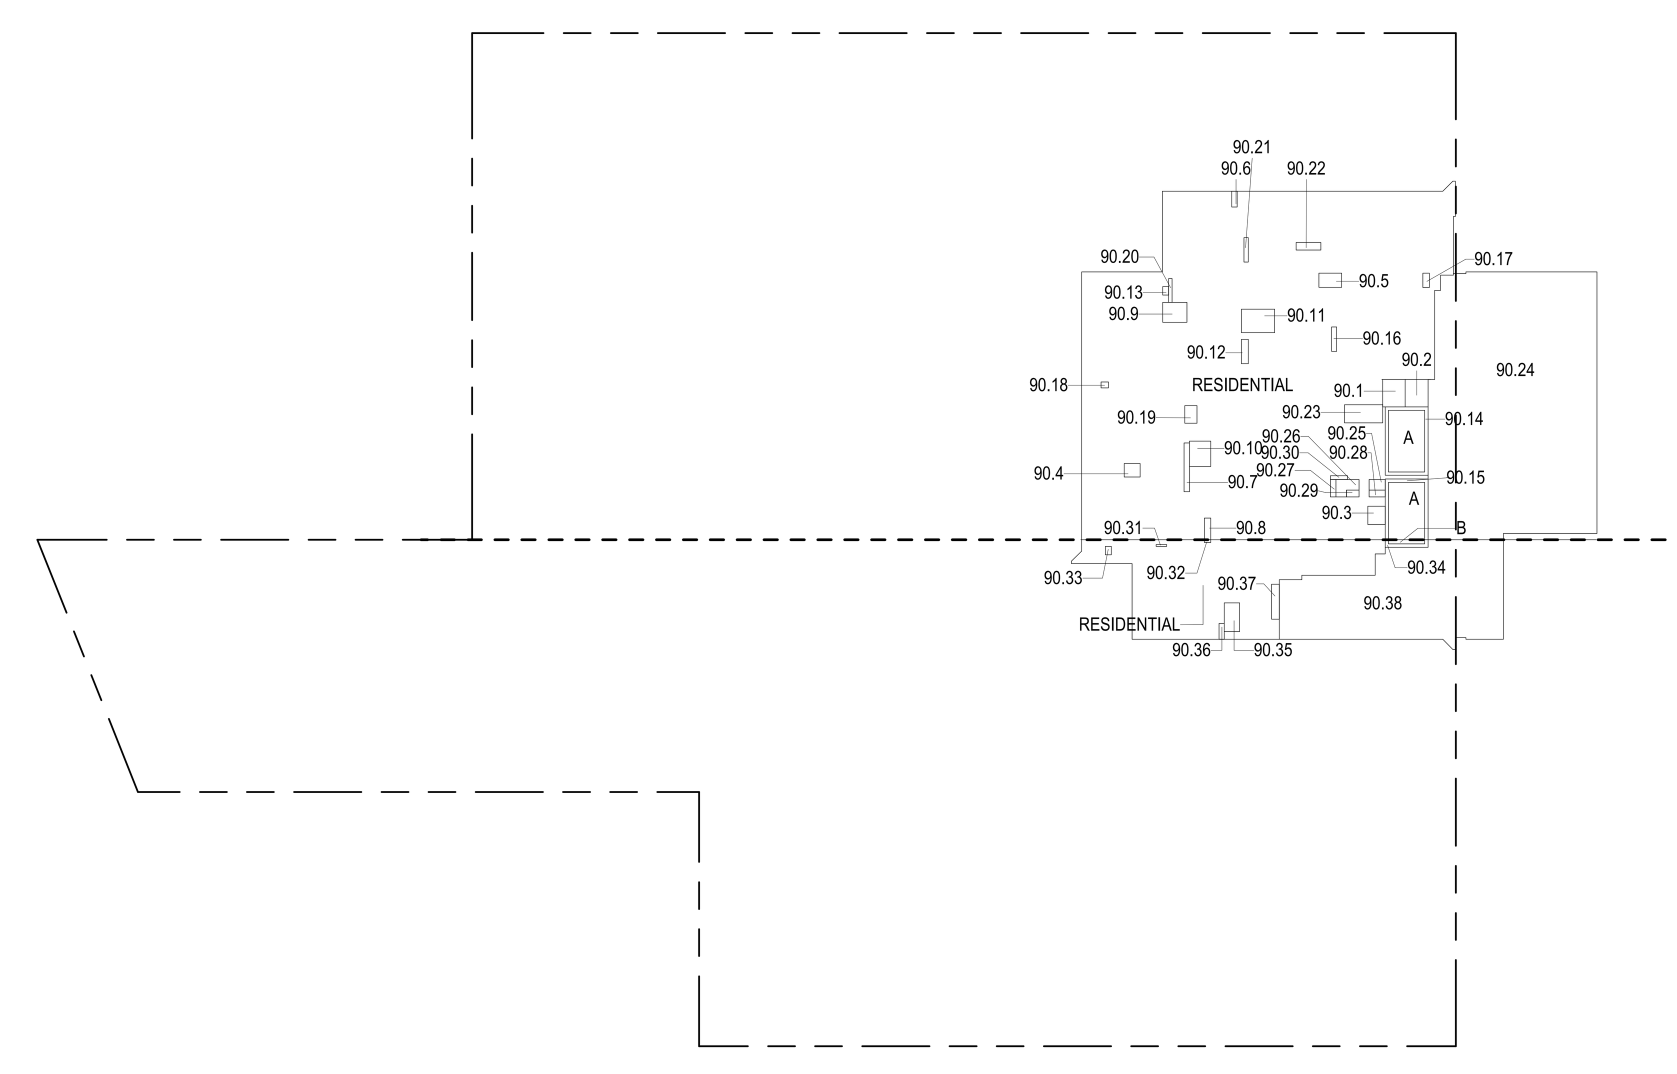

90TH FLOOR (MFD:128TH FLOOR) GROSS FLOOR AREA PLAN AND DEDUCTIONS (3)

3/64" = 1'-0"

CD PROGRESS ISSUE 1

DEPT OF BLDGS 121328205 Job Number

ES819800193 Scan Code

KEY PLAN:

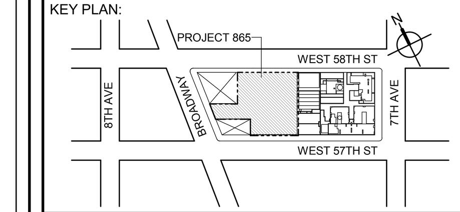

PROJECT NORTH

TRUE NORTH

DEVELOPER:
EXTELL DEVELOPMENT COMPANY
805 THIRD AVENUE, 7TH FLOOR
New York, NY 10022 USA
TEL: 212 712 6000 FAX: 212 712 6100

DESIGN ARCHITECT: Base Building Shell & Core
ADRIAN SMITH + GORDON GILL ARCHITECTURE
111 WEST MONROE STREET SUITE 2300
CHICAGO IL 60603
TEL: 312 920 1888 FAX: 312 920 1775

ARCHITECT OF RECORD: Base Building Shell & Core
AAI ARCHITECTS, P.C.
401 Wellington St. W., 3rd Floor
Toronto, ON M5V 1E7 Canada
TEL: 416 967 1500 FAX: 416 967 7150

STRUCTURAL ENGINEERS:
WSP CANTOR SEINUK
228 EAST 45th Street
New York, NY 10017 USA
TEL: 212 687 9888 FAX: 646 487 5501

MEP ENGINEERS:
AKF GROUP
1501 Broadway
New York, NY 10036 USA
TEL: 212 354 5656 FAX: 212 354 5668

GEOTECHNICAL ENGINEERS:
Langan Engineering & Environmental Services
21 Penn Plaza - 360 West 31st Street, 8th Floor
New York, NY 10001-2727
TEL: 212 479 5400 FAX: 212 479 5444

CODE CONSULTANTS:
Construction Consulting Associates
100 Church Street
New York, NY 10007
TEL: 212 385 1818 FAX: 212 385 1911

CURTAINWALL CONSULTANT:
AJLP Consulting
40 Worth Street. Suite 826
New York, NY 10013
TEL: 212 757 5659 FAX: 646 219 8508

LANDMARK/PRESERVATION CONSULTANT:
Higgins Quasebarth & Partners LLC
11 Hanover Square, 16th Floor
New York, NY 1005
TEL: 212 274 9468 FAX: 646 274 9380

LANDMARK/PRESERVATION CONSULTANT:
Jan Hird Pokorny Associates, Inc.
39 West 37th Street, 12A
New York, NY 10018
TEL: 212 759 6462 FAX: 212 759 6540

No.	DESCRIPTION:	DATE:
1	D.O.B. SUBMISSION	05 DEC 14
2	D.O.B. SUBMISSION	18 FEB 15
	D.O.B. SUBMISSION	27 APR 14
	D.O.B. AMENDMENT 2	21 SEP 15

0 10' - 8" 21' - 4" 42' - 8"

DOB SUBMISSION

Discrepancies must be reported immediately to the Architect before proceeding. Only figured dimensions are to be used. Contractors must check all dimensions on site. This drawing is protected by copyright.

ALL DIMENSIONS ARE SHOWN IN IMPERIAL.

CONSULTANT:
AAI ARCHITECTS, P.C.

PROJECT:
217 WEST 57TH STREET
NEW YORK, NY

DRAWING TITLE:
ZONING FLOOR AREA PLAN AND DEDUCTIONS
89TH, 90TH, 91ST, 92ND FLOOR

SEAL & SIGNATURE: REGISTERED ARCHITECT WIEPKE DAVID JANSEN No. 028881 STATE OF NEW YORK

DATE:	05 DEC 14
PROJECT No:	1216-00
DRAWN: Author	REV: 2
CHK: Checker	
SCALE: 3/64" = 1'-0"	
DWG No:	**Z-038.01**
DOB PAGE No:	39 of 569

DOB EMPLOYEE STAMP:

DOB B-SCAN:

FILE NAME: C:\Revit Local Files\AAI_TWR-ZONING-CD_pedlarm.rvt
PLOT DATE: 9/22/2015 6:18:32 PM

DEPT OF BLDGS 421263825 Job Number
E3346655798 Scan Code

93RD FLOOR AREA CALCULATIONS				
ZONE C5-1				
USE	No.	*GFA	*DEDUCTIONS	*ZFA (SF)
RESIDENTIAL		4,860	378	4,482
TOTAL		4,860	378	4,482

93RD FLOOR AREA CALCULATIONS				
ZONE C5-3 MID				
USE	No.	*GFA	*DEDUCTIONS	*ZFA (SF)
RESIDENTIAL		1,506	140	1,367
TOTAL		1,506	140	1,367

93RD FLOOR AREA CALCULATIONS			
ZONE C5-1 AND C5-3 MID			
USE	*GFA	*DEDUCTIONS	*ZFA (SF)
RESIDENTIAL	6,366	518	5,849
TOTAL	6,366	518	5,849

93RD FLOOR DEDUCTIONS					
ZONE C5-1					
USE	TYPE	No.	LENGTH	WIDTH	AREA (SF)
RESIDENTIAL	ST	93.1	0' - 8"	26' - 4"	17.5
RESIDENTIAL	P	93.2	4' - 8"	5' - 5"	25.3
RESIDENTIAL	M	93.3	3' - 5"	3' - 8"	12.5
RESIDENTIAL	M	93.4	1' - 8"	2' - 8"	4.4
RESIDENTIAL	ST	93.5	0' - 8"	7' - 2"	4.8
RESIDENTIAL	ST	93.6	0' - 8"	26' - 4"	17.5
RESIDENTIAL	M	93.7	4' - 10"	5' - 5"	26.3
RESIDENTIAL	M	93.8	1' - 4"	1' - 8"	2.3
RESIDENTIAL	O	93.9	2' - 7"	47' - 11"	125.2
RESIDENTIAL	O	93.10	1' - 11"	12' - 8"	24.6
RESIDENTIAL	M	93.11	3' - 3"	3' - 6"	11.4
RESIDENTIAL	M	93.12	3' - 2"	3' - 6"	11.2
RESIDENTIAL	M	93.13	0' - 1"	3' - 0"	0.2
RESIDENTIAL	M	93.14	4' - 0"	4' - 9"	18.8
RESIDENTIAL	M	93.15	2' - 7"	2' - 8"	7.1
RESIDENTIAL	M	93.16	1' - 1"	3' - 4"	3.6
RESIDENTIAL	M	93.17	3' - 11"	6' - 4"	24.6
RESIDENTIAL	P	93.18	0' - 11"	4' - 10"	4.4
RESIDENTIAL	P	93.19	0' - 9"	4' - 9"	3.4
RESIDENTIAL	M	93.20	2' - 1"	3' - 2"	6.7
RESIDENTIAL	M	93.21	2' - 1"	5' - 11"	12.4
RESIDENTIAL	P	93.22	1' - 1"	3' - 5"	3.8
RESIDENTIAL	E	93.23	1' - 4"	3' - 2"	4.2
RESIDENTIAL	E	93.24	1' - 4"	2' - 6"	3.3
RESIDENTIAL	E	93.25	0' - 9"	3' - 5"	2.5
SUBTOTAL					378.1

93RD FLOOR DEDUCTIONS					
ZONE C5-3 MID					
USE	TYPE	No.	LENGTH	WIDTH	AREA (SF)
RESIDENTIAL	ST	93.26	0' - 7"	7' - 2"	4.5
RESIDENTIAL	ST	93.27	0' - 8"	1' - 6"	1.0
RESIDENTIAL	ST	93.28	0' - 8"	1' - 6"	1.0
RESIDENTIAL	M	93.29	3' - 8"	9' - 8"	35.0
RESIDENTIAL	M	93.30	3' - 4"	11' - 10"	39.8
RESIDENTIAL	M	93.31	3' - 9"	5' - 3"	19.4
RESIDENTIAL	M	93.32	4' - 3"	4' - 11"	21.0
RESIDENTIAL	M	93.33	1' - 1"	2' - 6"	2.8
RESIDENTIAL	M	93.34	1' - 3"	3' - 4"	4.2
RESIDENTIAL	M	93.35	1' - 4"	3' - 0"	3.9
RESIDENTIAL	M	93.36	1' - 3"	2' - 3"	2.8
RESIDENTIAL	M	93.37	1' - 6"	2' - 9"	4.2
SUBTOTAL					139.5

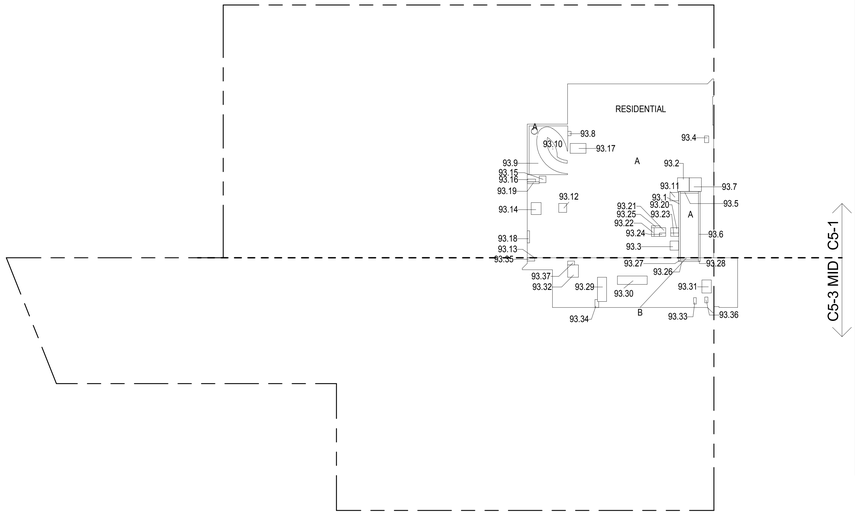

93RD FLOOR (MFD:131ST FLOOR) GROSS FLOOR AREA PLAN AND DEDUCTIONS
3/64" = 1'-0" (1)

94TH FLOOR AREA CALCULATIONS				
ZONE C5-1				
USE	No.	*GFA	*DEDUCTIONS	*ZFA (SF)
RESIDENTIAL		4,860	4,860	0
TOTAL		4,860	4,860	0

94TH FLOOR AREA CALCULATIONS				
ZONE C5-3 MID				
USE	No.	*GFA	*DEDUCTIONS	*ZFA (SF)
RESIDENTIAL	94.5	1,319	1,319	0
TOTAL		1,319	1,319	0

94TH FLOOR AREA CALCULATIONS			
ZONE C5-1 AND C5-3 MID			
USE	*GFA	*DEDUCTIONS	*ZFA (SF)
RESIDENTIAL	6,179	6,179	0
TOTAL	6,179	6,179	0

94TH FLOOR DEDUCTIONS					
ZONE C5-1					
USE	TYPE	No.	LENGTH	WIDTH	AREA (SF)
RESIDENTIAL	O	94.1	21' - 5"	57' - 6"	1,229.6
RESIDENTIAL	M	94.2	32' - 1"	112' - 11"	3,620.8
RESIDENTIAL	M	94.3			4.9
RESIDENTIAL	M	94.4			4.9
SUBTOTAL					4,860.2

94TH FLOOR DEDUCTIONS					
ZONE C5-3 MID					
USE	TYPE	No.	LENGTH	WIDTH	AREA (SF)
RESIDENTIAL	M	94.5	16' - 5"	80' - 3"	1,319.2
SUBTOTAL					1,319.2

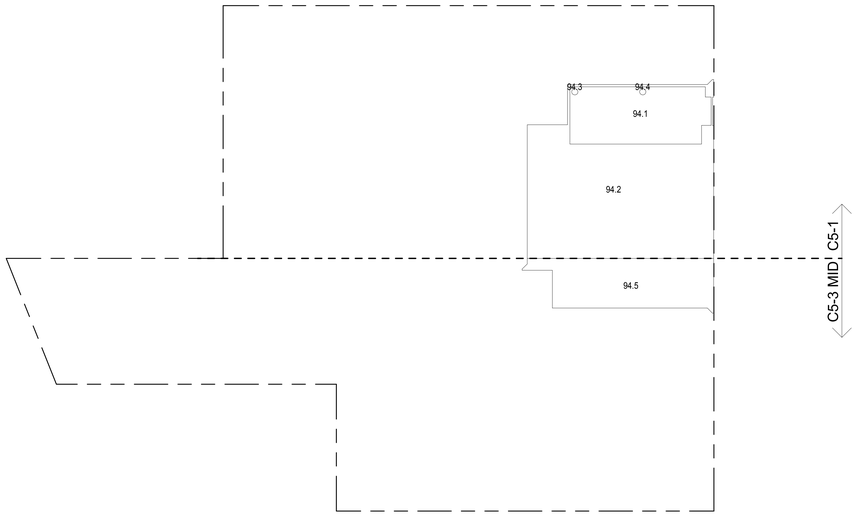

94TH FLOOR MEP (MFD:132ND FLOOR) GROSS FLOOR AREA PLAN AND DEDUCTIONS
3/64" = 1'-0" (2)

95TH FLOOR AREA CALCULATIONS				
ZONE C5-1				
USE	No.	*GFA	*DEDUCTIONS	*ZFA (SF)
RESIDENTIAL	95.1	4,865	4,865	0
TOTAL		4,865	4,865	0

95TH FLOOR AREA CALCULATIONS				
ZONE C5-3 MID				
USE	No.	*GFA	*DEDUCTIONS	*ZFA (SF)
RESIDENTIAL	95.2	1,319	1,319	0
TOTAL		1,319	1,319	0

95TH FLOOR AREA CALCULATIONS			
ZONE C5-1 AND C5-3 MID			
USE	*GFA	*DEDUCTIONS	*ZFA (SF)
RESIDENTIAL	6,184	6,184	0
TOTAL	6,184	6,184	0

95TH FLOOR DEDUCTIONS					
ZONE C5-1					
USE	TYPE	No.	LENGTH	WIDTH	AREA (SF)
RESIDENTIAL	M	95.1	53' - 4"	91' - 2"	4,864.9
SUBTOTAL					4,864.9

95TH FLOOR DEDUCTIONS					
ZONE C5-3 MID					
USE	TYPE	No.	LENGTH	WIDTH	AREA (SF)
RESIDENTIAL	M	95.2	16' - 5"	80' - 2"	1,319.2
SUBTOTAL					1,319.2

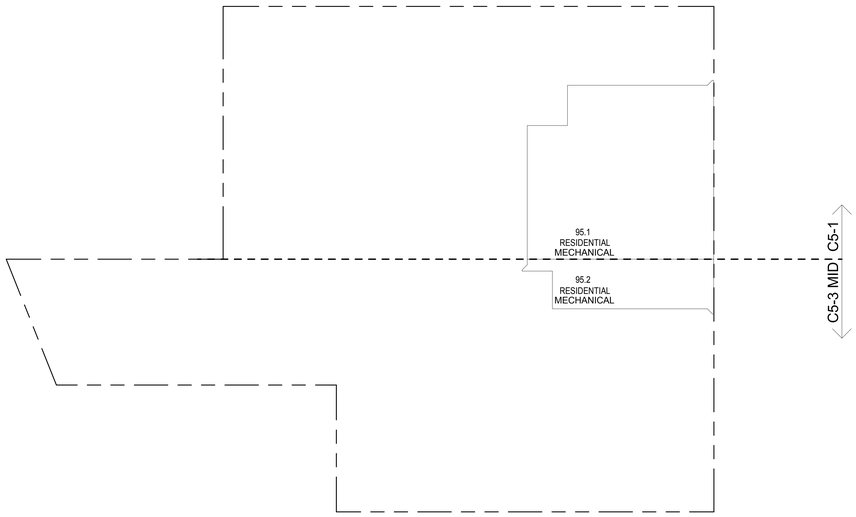

95TH FLOOR EMR (MFD:133RD FLOOR) GROSS FLOOR AREA PLAN AND DEDUCTIONS
3/64" = 1'-0" (3)

ZONING AND DEDUCT LEGEND

DEDUCTIONS

- M - MECHANICAL ROOM / RISER
- E - ELECTRICAL SHAFT / RISER
- P - PLUMBING RISER
- BG - BELOW GRADE
- O - OPENING TO BELOW
- L - LOADING BAYS
- ST - 44" RESI STAIR SHAFT (INCLUDING 8" PERIMETER)
- G - GAP FROM ADJACENT BUILDING

DEVELOPMENT LOT LINE

* WHERE APPLICABLE, DOCUMENTED AND CALCULATED AREAS HAVE BEEN ROUNDED TO ITS NEXT SIGNIFICANT DIGIT.

** LENGTH AND WIDTH DIMENSIONS FOR COMPLEX SHAPES HAVE BEEN SIMPLIFIED TO ILLUSTRATE ONLY LARGEST OVERALL DIMENSION RESPECTIVELY. AREA DOCUMENTED IS THE EXACT AREA OF THE COMPLEX SHAPE

*** ELECTRICAL DEDUCTIONS ARE ONLY FOR ELECTRICAL RISERS. AND CLOSETS. NO DEDUCTIONS TAKEN FOR TELEPHONE CLOSETS

CD PROGRESS ISSUE 1

KEY PLAN:

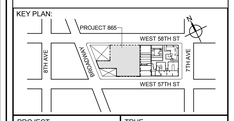

PROJECT NORTH | TRUE NORTH

DEVELOPER:
EXTELL DEVELOPMENT COMPANY
805 THIRD AVENUE, 7TH FLOOR
New York, NY 10022 USA
TEL: 212 712 6000 FAX: 212 712 6100

DESIGN ARCHITECT: Base Building Shell & Core
ADRIAN SMITH + GORDON GILL ARCHITECTURE
111 WEST MONROE STREET SUITE 2300
CHICAGO IL 60603
TEL: 312 920 1888 FAX: 312 920 1775

ARCHITECT OF RECORD: Base Building Shell & Core
AAI ARCHITECTS, P.C.
401 Wellington St. W., 3rd Floor
Toronto, ON M5V 1E7 Canada
TEL: 416 967 1500 FAX: 416 967 7150

STRUCTURAL ENGINEERS:
WSP CANTOR SEINUK
228 EAST 45th Street
New York, NY 10017 USA
TEL: 212 687 9888 FAX: 646 487 5501

MEP ENGINEERS:
AKF GROUP
1501 Broadway
New York, NY 10036 USA
TEL: 212 354 5656 FAX: 212 354 5668

GEOTECHNICAL ENGINEERS:
Langan Engineering & Environmental Services
21 Penn Plaza - 360 West 31st Street, 8th Floor
New York, NY 10001-2727
TEL: 212 479 5400 FAX: 212 479 5444

CODE CONSULTANTS:
Construction Consulting Associates
100 Church Street
New York, NY 10007
TEL: 212 385 1818 FAX: 212 385 1911

CURTAINWALL CONSULTANT:
AJLP Consulting
40 Worth Street, Suite 826
New York, NY 10013
TEL: 212 757 5659 FAX: 646 219 8508

LANDMARK/PRESERVATION CONSULTANT:
Higgins Quasebarth & Partners LLC
11 Hanover Square, 16th Floor
New York, NY 1005
TEL: 212 274 9468 FAX: 646 274 9380

LANDMARK/PRESERVATION CONSULTANT:
Jan Hird Pokorny Associates, Inc.
39 West 37th Street, 12A
New York, NY 10018
TEL: 212 759 6462 FAX: 212 759 6540

No.	DESCRIPTION:	DATE:
1	D.O.B. SUBMISSION	05 DEC 14
2	D.O.B. SUBMISSION	18 FEB 15
	D.O.B. SUBMISSION	27 APR 14
	D.O.B. AMENDMENT 2	21 SEP 15

0 10' - 8" 21' - 4" 42' - 8"

DOB SUBMISSION

Discrepancies must be reported immediately to the Architect before proceeding. Only figured dimensions are to be used. Contractors must check all dimensions on site. This drawing is protected by copyright.

ALL DIMENSIONS ARE SHOWN IN IMPERIAL.

CONSULTANT: AAI ARCHITECTS, P.C.

PROJECT:
217 WEST 57TH STREET
NEW YORK, NY

DRAWING TITLE:
ZONING FLOOR AREA PLAN AND DEDUCTIONS
93RD, 94TH, 95TH FLOOR

SEAL & SIGNATURE: REGISTERED ARCHITECT JAMES DAVID JANKOWSKI No. 028881 STATE OF NEW YORK

DATE:	05 DEC 14
PROJECT No:	1216-00
DRAWN: Author	REV:
CHK: Checker	2
SCALE: 3/64" = 1'-0"	
DWG No:	Z-039.01
DOB PAGE No:	40 of 569

DOB EMPLOYEE STAMP: | DOB B-SCAN:

99TH FLOOR AREA CALCULATIONS				
ZONE C5-1				
USE	No.	*GFA	*DEDUCTIONS	*ZFA (SF)
RESIDENTIAL		149	149	0
TOTAL		149	149	0

99TH FLOOR AREA CALCULATIONS				
ZONE C5-3 MID				
USE	No.	*GFA	*DEDUCTIONS	*ZFA (SF)
RESIDENTIAL		143	143	0
TOTAL		143	143	0

99TH FLOOR AREA CALCULATIONS			
ZONE C5-1 AND C5-3 MID			
USE	*GFA	*DEDUCTIONS	*ZFA (SF)
RESIDENTIAL	292	292	0
TOTAL	292	292	0

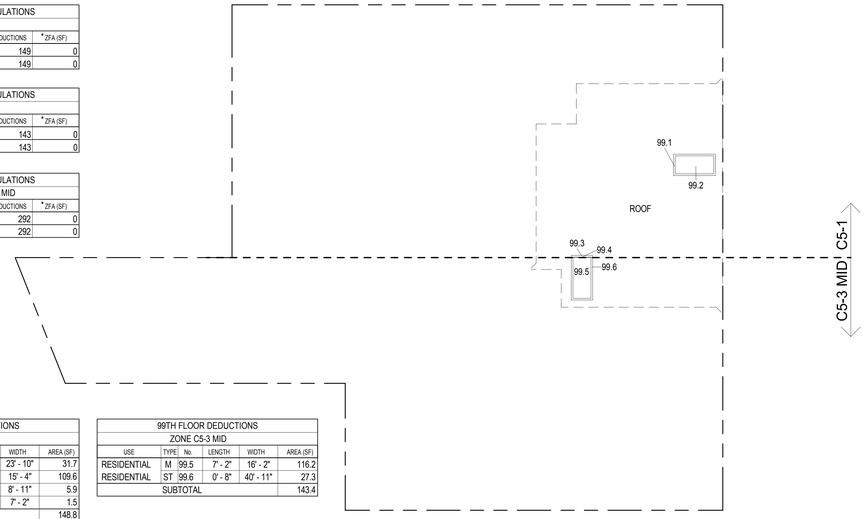

99TH FLOOR DEDUCTIONS					
ZONE C5-1					
USE	TYPE	No.	LENGTH	WIDTH	AREA (SF)
RESIDENTIAL	ST	99.1	1' - 4"	23' - 10"	31.7
RESIDENTIAL	M	99.2	7' - 2"	15' - 4"	109.6
RESIDENTIAL	ST	99.3	0' - 8"	8' - 11"	5.9
RESIDENTIAL	M	99.4	0' - 3"	7' - 2"	1.5
SUBTOTAL					148.8

99TH FLOOR DEDUCTIONS					
ZONE C5-3 MID					
USE	TYPE	No.	LENGTH	WIDTH	AREA (SF)
RESIDENTIAL	M	99.5	7' - 2"	16' - 2"	116.2
RESIDENTIAL	ST	99.6	0' - 8"	40' - 11"	27.3
SUBTOTAL					143.4

99TH FLOOR ROOF (MFD:137ST FLOOR) GROSS FLOOR AREA PLAN AND DEDUCTIONS (3)
3/64" = 1'-0"

96TH FLOOR AREA CALCULATIONS				
ZONE C5-1				
USE	No.	*GFA	*DEDUCTIONS	*ZFA (SF)
RESIDENTIAL	96.1	4,808	4,808	0
TOTAL		4,808	4,808	0

96TH FLOOR AREA CALCULATIONS				
ZONE C5-3 MID				
USE	No.	*GFA	*DEDUCTIONS	*ZFA (SF)
RESIDENTIAL	96.2	1,319	1,319	0
TOTAL		1,319	1,319	0

96TH FLOOR AREA CALCULATIONS			
ZONE C5-1 AND C5-3 MID			
USE	*GFA	*DEDUCTIONS	*ZFA (SF)
RESIDENTIAL	6,127	6,127	0
TOTAL	6,127	6,127	0

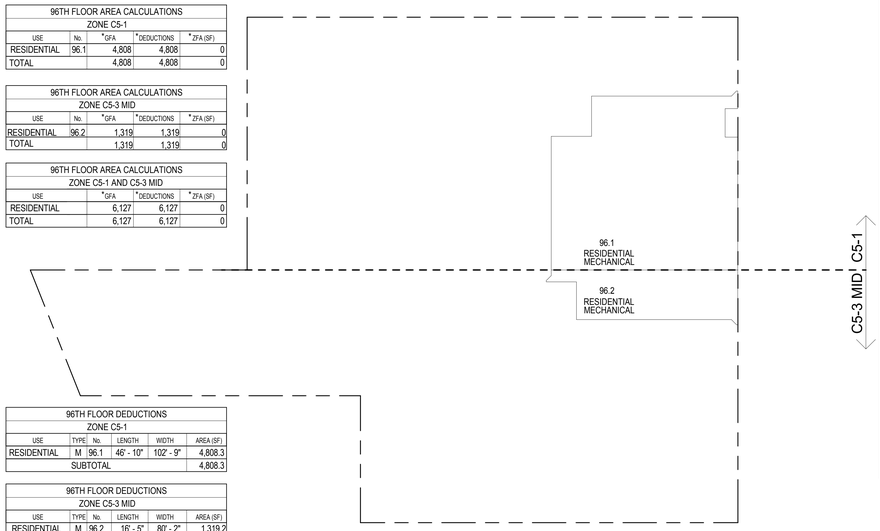

96TH FLOOR DEDUCTIONS					
ZONE C5-1					
USE	TYPE	No.	LENGTH	WIDTH	AREA (SF)
RESIDENTIAL	M	96.1	46' - 10"	102' - 9"	4,808.3
SUBTOTAL					4,808.3

96TH FLOOR DEDUCTIONS					
ZONE C5-3 MID					
USE	TYPE	No.	LENGTH	WIDTH	AREA (SF)
RESIDENTIAL	M	96.2	16' - 5"	80' - 2"	1,319.2
SUBTOTAL					1,319.2

96TH FLOOR (MFD:134TH FLOOR) GROSS FLOOR AREA PLAN AND DEDUCTIONS (1)
3/64" = 1'-0"

ZONING AND DEDUCT LEGEND

DEDUCTIONS

- M - MECHANICAL ROOM / RISER
- E - ELECTRICAL SHAFT / RISER
- P - PLUMBING RISER
- BG - BELOW GRADE
- O - OPENING TO BELOW
- L - LOADING BAYS
- ST - 44" RESI STAIR SHAFT (INCLUDING 8" PERIMETER)
- G - GAP FROM ADJACENT BUILDING

DEVELOPMENT LOT LINE

* WHERE APPLICABLE, DOCUMENTED AND CALCULATED AREAS HAVE BEEN ROUNDED TO ITS NEXT SIGNIFICANT DIGIT.

** LENGTH AND WIDTH DIMENSIONS FOR COMPLEX SHAPES HAVE BEEN SIMPLIFIED TO ILLUSTRATE ONLY LARGEST OVERALL DIMENSION RESPECTIVELY. AREA DOCUMENTED IS THE EXACT AREA OF THE COMPLEX SHAPE

*** ELECTRICAL DEDUCTIONS ARE ONLY FOR ELECTRICAL RISERS. AND CLOSETS. NO DEDUCTIONS TAKEN FOR TELEPHONE CLOSETS

97TH FLOOR AREA CALCULATIONS				
ZONE C5-1				
USE	No.	*GFA	*DEDUCTIONS	*ZFA (SF)
RESIDENTIAL		4,865	4,865	0
TOTAL		4,865	4,865	0

97TH FLOOR AREA CALCULATIONS				
ZONE C5-3 MID				
USE	No.	*GFA	*DEDUCTIONS	*ZFA (SF)
RESIDENTIAL		1,319	1,319	0
TOTAL		1,319	1,319	0

97TH FLOOR AREA CALCULATIONS				
ZONE C5-1 AND C5-3 MID				
USE	No.	*GFA	*DEDUCTIONS	*ZFA (SF)
RESIDENTIAL		6,184	6,184	0
TOTAL		6,184	6,184	0

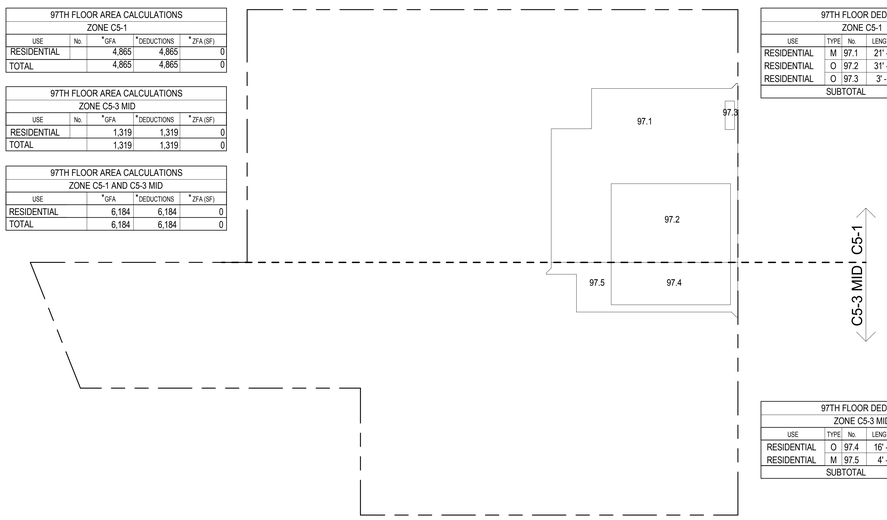

97TH FLOOR DEDUCTIONS					
ZONE C5-1					
USE	TYPE	No.	LENGTH	WIDTH	AREA (SF)
RESIDENTIAL	M	97.1	21' - 8"	154' - 2"	3,340.9
RESIDENTIAL	O	97.2	31' - 3"	47' - 5"	1,481.8
RESIDENTIAL	O	97.3	3' - 9"	11' - 4"	42.3
SUBTOTAL					4,864.9

97TH FLOOR DEDUCTIONS					
ZONE C5-3 MID					
USE	TYPE	No.	LENGTH	WIDTH	AREA (SF)
RESIDENTIAL	O	97.4	16' - 10"	47' - 5"	800.2
RESIDENTIAL	M	97.5	4' - 9"	108' - 9"	519.0
SUBTOTAL					1,319.2

97TH FLOOR MEP (MFD:135ST FLOOR) GROSS FLOOR AREA PLAN AND DEDUCTIONS (2)
3/64" = 1'-0"

98TH FLOOR AREA CALCULATIONS				
ZONE C5-1				
USE	No.	*GFA	*DEDUCTIONS	*ZFA (SF)
RESIDENTIAL		4,808	4,808	0
TOTAL		4,808	4,808	0

98TH FLOOR AREA CALCULATIONS				
ZONE C5-3 MID				
USE	No.	*GFA	*DEDUCTIONS	*ZFA (SF)
RESIDENTIAL		1,319	1,319	0
TOTAL		1,319	1,319	0

98TH FLOOR AREA CALCULATIONS				
ZONE C5-1 AND C5-3 MID				
USE	No.	*GFA	*DEDUCTIONS	*ZFA (SF)
RESIDENTIAL		6,127	6,127	0
TOTAL		6,127	6,127	0

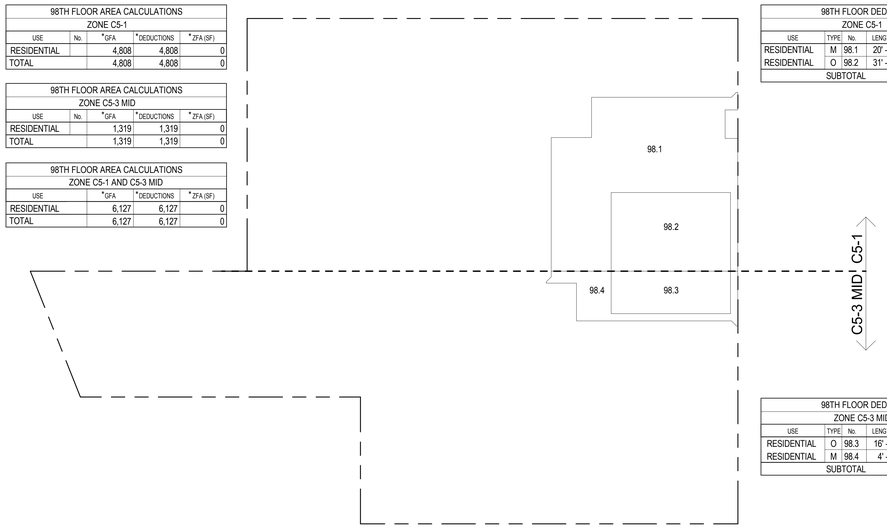

98TH FLOOR DEDUCTIONS					
ZONE C5-1					
USE	TYPE	No.	LENGTH	WIDTH	AREA (SF)
RESIDENTIAL	M	98.1	20' - 9"	160' - 1"	3,326.5
RESIDENTIAL	O	98.2	31' - 3"	47' - 5"	1,481.8
SUBTOTAL					4,808.3

98TH FLOOR DEDUCTIONS					
ZONE C5-3 MID					
USE	TYPE	No.	LENGTH	WIDTH	AREA (SF)
RESIDENTIAL	O	98.3	16' - 10"	47' - 5"	800.2
RESIDENTIAL	M	98.4	4' - 9"	108' - 9"	519.0
SUBTOTAL					1,319.2

98TH FLOOR MEP (MFD:136TH FLOOR) GROSS FLOOR AREA PLAN AND DEDUCTIONS (4)
3/64" = 1'-0"

CD PROGRESS ISSUE 1

KEY PLAN:

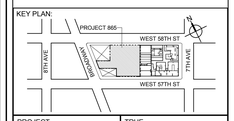

PROJECT NORTH | TRUE NORTH

DEVELOPER:
EXTELL DEVELOPMENT COMPANY
805 THIRD AVENUE, 7TH FLOOR
New York, NY 10022 USA
TEL: 212 712 6000 FAX: 212 712 6100

DESIGN ARCHITECT: Base Building Shell & Core
ADRIAN SMITH + GORDON GILL ARCHITECTURE
111 WEST MONROE STREET SUITE 2300
CHICAGO IL 60603
TEL: 312 920 1888 FAX: 312 920 1775

ARCHITECT OF RECORD: Base Building Shell & Core
AAI ARCHITECTS, P.C.
401 Wellington St. W., 3rd Floor
Toronto, ON M5V 1E7 Canada
TEL: 416 967 1500 FAX: 416 967 7150

STRUCTURAL ENGINEERS:
WSP CANTOR SEINUK
228 EAST 45th Street
New York, NY 10017 USA
TEL: 212 687 9888 FAX: 646 487 5501

MEP ENGINEERS:
AKF GROUP
1501 Broadway
New York, NY 10036 USA
TEL: 212 354 5656 FAX: 212 354 5668

GEOTECHNICAL ENGINEERS:
Langan Engineering & Environmental Services
21 Penn Plaza - 360 West 31st Street, 8th Floor
New York, NY 10001-2727
TEL: 212 479 5400 FAX: 212 479 5444

CODE CONSULTANTS:
Construction Consulting Associates
100 Church Street
New York, NY 10007
TEL: 212 385 1818 FAX: 212 385 1911

CURTAINWALL CONSULTANT:
AJLP Consulting
40 Worth Street, Suite 826
New York, NY 10013
TEL: 212 757 5659 FAX: 646 219 8508

LANDMARK/PRESERVATION CONSULTANT:
Higgins Quasebarth & Partners LLC
11 Hanover Square, 16th Floor
New York, NY 1005
TEL: 212 274 9468 FAX: 646 274 9380

LANDMARK/PRESERVATION CONSULTANT:
Jan Hird Pokorny Associates, Inc.
39 West 37th Street, 12A
New York, NY 10018
TEL: 212 759 6462 FAX: 212 759 6540

No.	DESCRIPTION:	DATE:
1	D.O.B. SUBMISSION	05 DEC 14
2	D.O.B. SUBMISSION	18 FEB 15
	D.O.B. SUBMISSION	27 APR 14
	D.O.B. AMENDMENT 2	21 SEP 15

0 10' - 8" 21' - 4" 42' - 8"

DOB SUBMISSION

Discrepancies must be reported immediately to the Architect before proceeding. Only figured dimensions are to be used. Contractors must check all dimensions on site. This drawing is protected by copyright.

ALL DIMENSIONS ARE SHOWN IN IMPERIAL.

CONSULTANT:
AAI ARCHITECTS, P.C.

PROJECT:
217 WEST 57TH STREET
NEW YORK, NY

DRAWING TITLE:
ZONING FLOOR AREA PLAN AND DEDUCTIONS
96TH, 97TH, 98TH, 99TH (ROOF) FLOOR

SEAL & SIGNATURE: REGISTERED ARCHITECT MICHAEL DAVID JANKOWSKI No. 028881 STATE OF NEW YORK

DATE:	05 DEC 14
PROJECT No:	1216-00
DRAWN: Author	REV:
CHK: Checker	2
SCALE: 3/64" = 1'-0"	
DWG No:	Z-040.01
DOB PAGE No:	41 of 569

DOB EMPLOYEE STAMP: | DOB B-SCAN:

DEPT OF BLDGS 31126/2015 Job Number
E3304325050 Scan Code
36" x 48" ANSI E SHEET SIZE

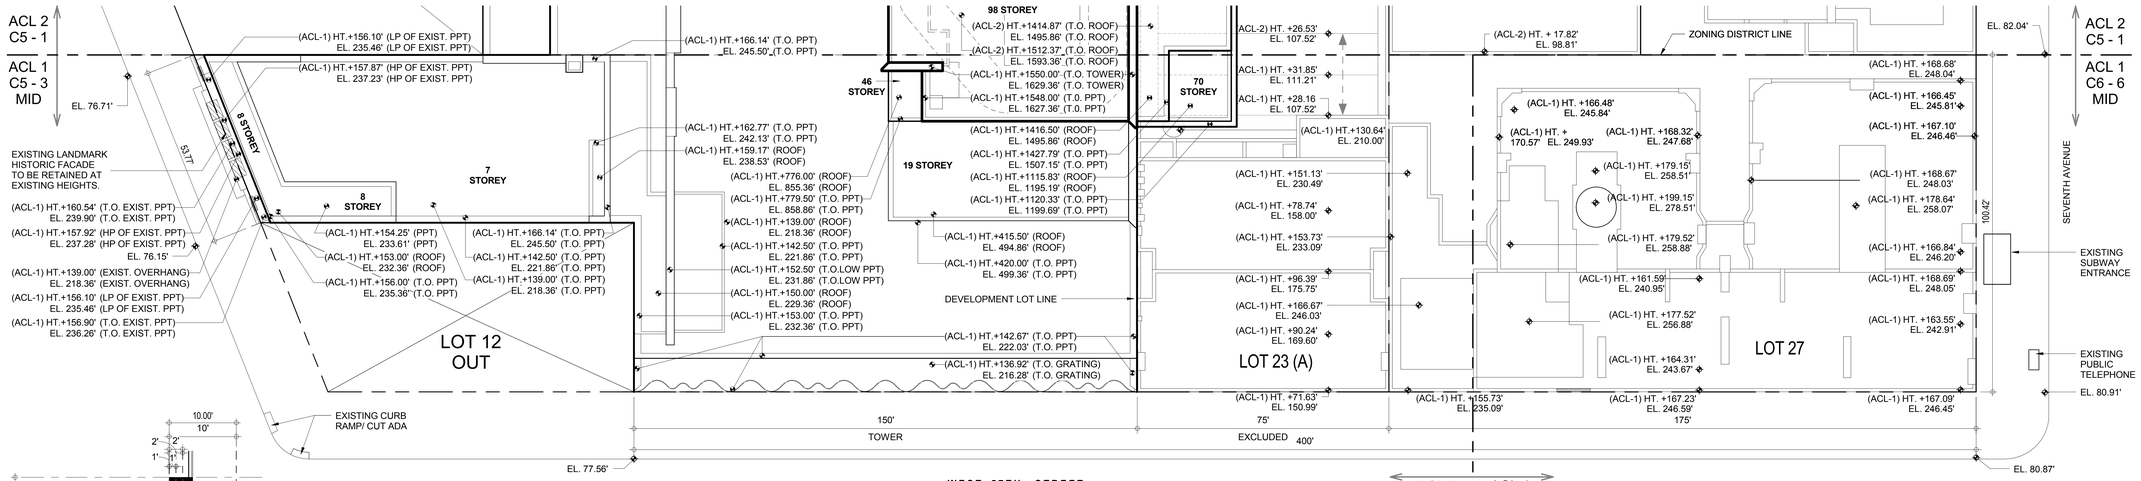

4 **SITE SURVEY PLAN**
1/16" = 1'-0"

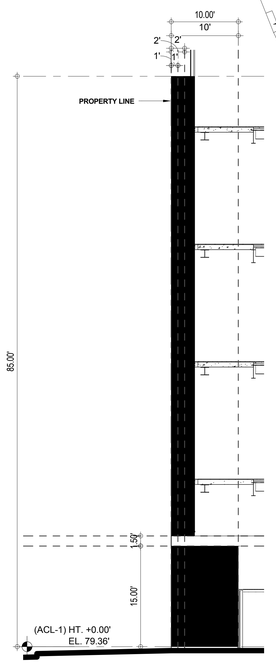

6 **SECTION THRU RETAIL ENTRANCE**
1/8" = 1'-0"

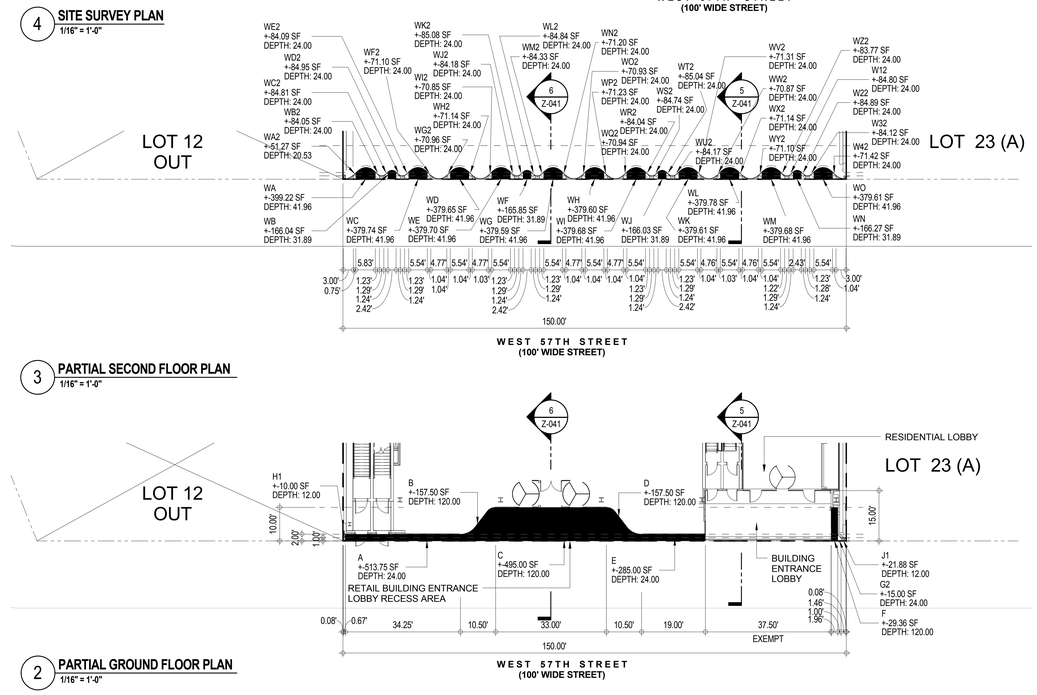

3 **PARTIAL SECOND FLOOR PLAN**
1/16" = 1'-0"

2 **PARTIAL GROUND FLOOR PLAN**
1/16" = 1'-0"

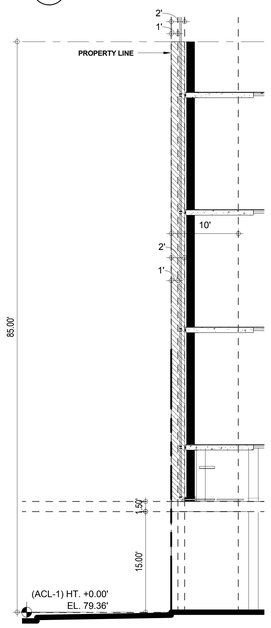

5 **SECTION THRU RESIDENTIAL**
1/8" = 1'-0"

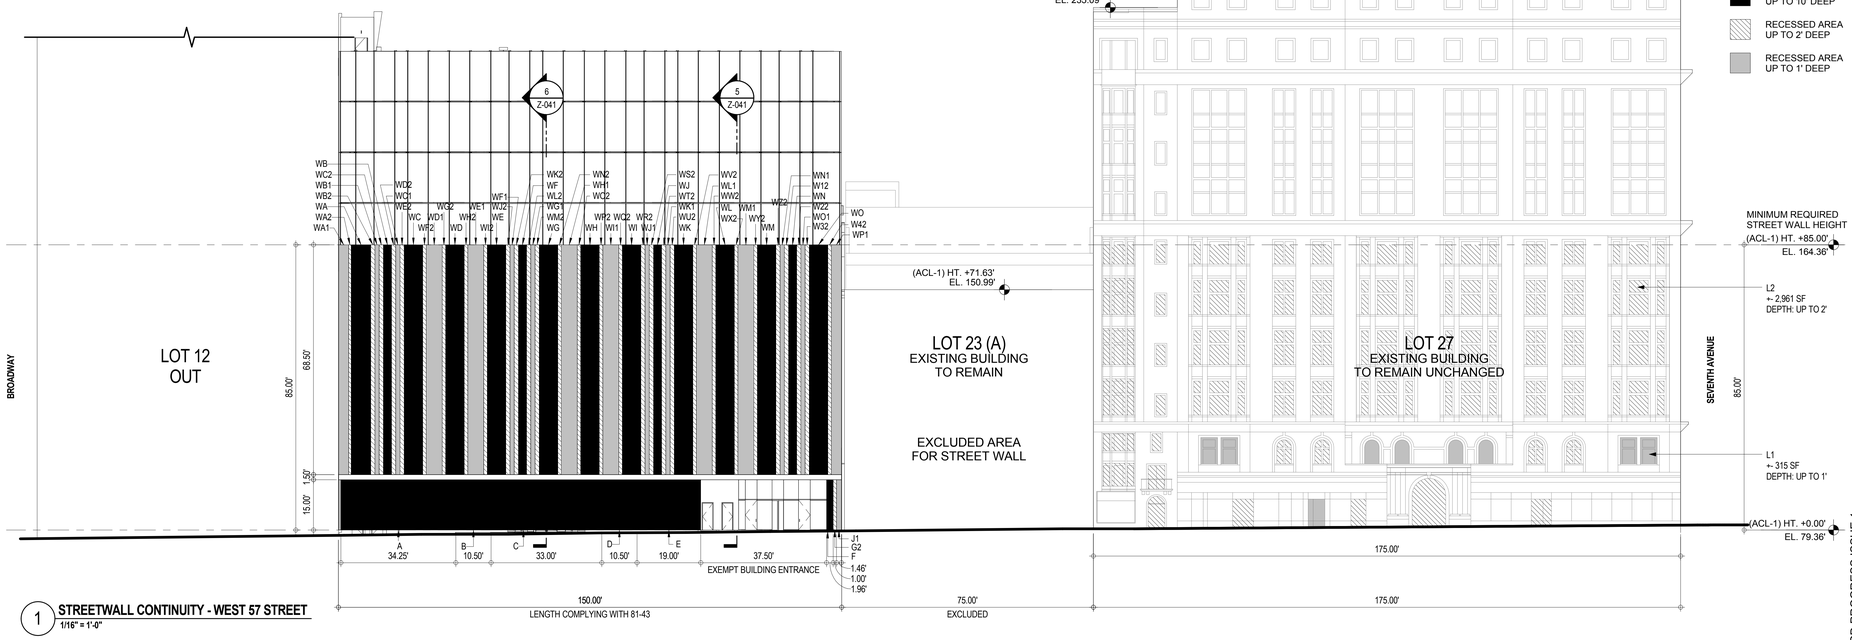

1 **STREETWALL CONTINUITY - WEST 57 STREET**
1/16" = 1'-0"

81-43 **STREET WALL CONTINUITY - C5-3 (MID) AND C6-6 (MID) - WEST 57TH STREET**

1) Length subject to Setback Restrictions to 85' - 80% Length Provided	80% X 400' = 320' 150' + 175' = 325' (see 1 / Z-041)	COMPLIES
2) Minimum Continuous Length of Street Wall - 75% Continuous Length Provided	75% X 325' = 245' 325' (see 1 / Z-041)	COMPLIES
3) Permitted Recesses Area i) Maximum area permitted up to 10' Deep - 30% Area Provided	30% X 325' X 85' = 8,288 SF A+B+C+D+E+F+WA+...WO (see TABLE) 6,498 SF	COMPLIES
Note: Building entrance recess are exempt		
ii) Maximum area permitted up to 2' Deep - 20% Area Provided	20% X 325' X 85' = 5,525 SF L2+W12+W22+W32+...WZ2 (see TABLE) ± 5,303 SF	COMPLIES
iii) Maximum area permitted up to 1' Deep Area Provided	Unlimited L1+WA1+WB1+WC1+...WP1 (see TABLE) ± 3,459 SF	COMPLIES

TABLE OF RECESSED AREAS

i) RECESSED AREA UP TO 10' DEEP

TYPE	AREA	TYPE	AREA
A	514 SF	WH	380 SF
B	158 SF	WI	380 SF
C	495 SF	WJ	166 SF
D	158 SF	WK	380 SF
E	285 SF	WL	380 SF
F	29 SF	WM	380 SF
WA	399 SF	WN	166 SF
WB	166 SF	WO	380 SF
WC	380 SF	TOTAL	6,498 SF
WD	380 SF		
WE	380 SF		
WF	166 SF		
WG	380 SF		

ii) RECESSED AREA UP TO 2' DEEP

TYPE	AREA	TYPE	AREA	TYPE	AREA
G2	± 15 SF	WH2	71 SF	WU2	84 SF
L2	2,961 SF	WI2	71 SF	WV2	71 SF
W12	85 SF	WJ2	84 SF	WW2	71 SF
W22	85 SF	WK2	85 SF	WX2	71 SF
W32	84 SF	WL2	85 SF	WY2	71 SF
W42	71 SF	WM2	84 SF	WZ2	84 SF
WA2	51 SF	WN2	71 SF	TOTAL	±5,303 SF
WB2	84 SF	WO2	71 SF		
WC2	85 SF	WP2	71 SF		
WD2	85 SF	WQ2	71 SF		
WE2	84 SF	WR2	84 SF		
WF2	71 SF	WS2	85 SF		
WG2	71 SF	WT2	85 SF		

iii) RECESSED AREA UP TO 1' DEEP

TYPE	AREA	TYPE	AREA
H1	± 10 SF	WK1	88 SF
J1	22 SF	WL1	326 SF
L1	351 SF	WM1	326 SF
WA1	206 SF	WN1	89 SF
WB1	88 SF	WO1	88 SF
WC1	88 SF	WP1	205 SF
WD1	326 SF	TOTAL	± 3,459 SF
WE1	327 SF		
WF1	88 SF		
WG1	88 SF		
WH1	327 SF		
WI1	327 SF		
WJ1	88 SF		

LEGEND
- RECESSED AREA UP TO 10' DEEP
- RECESSED AREA UP TO 2' DEEP
- RECESSED AREA UP TO 1' DEEP

CD PROGRESS ISSUE 1

KEY PLAN:

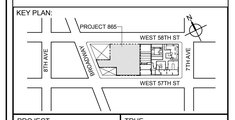

PROJECT NORTH | TRUE NORTH

DEVELOPER:
EXTELL DEVELOPMENT COMPANY
805 THIRD AVENUE, 7TH FLOOR
New York, NY 10022 USA
TEL: 212 712 6000 FAX: 212 712 6100

DESIGN ARCHITECT: Base Building Shell & Core
ADRIAN SMITH + GORDON GILL ARCHITECTURE
111 WEST MONROE STREET SUITE 2300
CHICAGO IL 60603
TEL: 312 920 1888 FAX: 312 920 1775

ARCHITECT OF RECORD: Base Building Shell & Core
AAI ARCHITECTS, P.C.
401 Wellington St. W., 3rd Floor
Toronto, ON M5V 1E7 Canada
TEL: 416 967 1500 FAX: 416 967 7150

STRUCTURAL ENGINEERS:
WSP CANTOR SEINUK
228 EAST 45th Street
New York, NY 10017 USA
TEL: 212 687 9888 FAX: 646 487 5501

MEP ENGINEERS:
AKF GROUP
1501 Broadway
New York, NY 10036 USA
TEL: 212.354.5656 FAX: 212 354 5668

GEOTECHNICAL ENGINEERS:
Langan Engineering & Environmental Services
21 Penn Plaza - 360 West 31st Street, 8th Floor
New York, NY 10001-2727
TEL: 212 479 5400 FAX: 212 479 5444

CODE CONSULTANTS:
Construction Consulting Associates
100 Church Street
New York, NY 10007
TEL: 212 385 1818 FAX: 212 385 1911

CURTAINWALL CONSULTANT:
AJLP Consulting
40 Worth Street, Suite 826
New York, NY 10013
TEL: 212 757 5659 FAX: 646 219 8508

LANDMARK/PRESERVATION CONSULTANT:
Higgins Quasebarth & Partners LLC
11 Hanover Square, 16th Floor
New York, NY 1005
TEL: 212 274 9468 FAX: 646 274 9380

LANDMARK/PRESERVATION CONSULTANT:
Jan Hird Pokorny Associates, Inc.
39 West 37th Street, 12A
New York, NY 10018
TEL: 212 759 6462 FAX: 212 759 6540

No.	DESCRIPTION:	DATE:
1	D.O.B. SUBMISSION	05 DEC 14
2	D.O.B. SUBMISSION	18 FEB 15
	D.O.B. SUBMISSION	27 APR 14
	D.O.B. AMENDMENT 1	24 JUL 15
	D.O.B. AMENDMENT 2	21 SEP 15

DOB SUBMISSION

Discrepancies must be reported immediately to the Architect before proceeding. Only figured dimensions are to be used. Contractors must check all dimensions on site. This drawing is protected by copyright.

ALL DIMENSIONS ARE SHOWN IN IMPERIAL.

CONSULTANT: AAI ARCHITECTS, P.C.

PROJECT:
217 WEST 57TH STREET
NEW YORK, NY

DRAWING TITLE:
STREET WALL CONTINUITY C5-3 AND C6-6 WEST 57TH STREET

SEAL & SIGNATURE: REGISTERED ARCHITECT JAMES DAVID JAMES NO. 028683 STATE OF NEW YORK

DATE:	05 DEC 14
PROJECT No:	1216-00
DRAWN: Author	REV:
CHK: Checker	2
SCALE: As indicated	
DWG No:	Z-041.02
DOB PAGE No:	42 of 569

DOB EMPLOYEE STAMP: DOB B-SCAN:

DEPT OF BLDGS 421236305 Job Number
E589763.2950 Scan Code
36" x 48" Arch E, SHEET SIZE
FILE NAME: C:\Bim\Local Files\AAI-TWR-ZONING-CD_hwilliams.rvt
PLOT DATE: 9/22/2015 5:51:11 PM

DEPT OF BLDGS 421263626 Job Number
E527995958 Scan Code

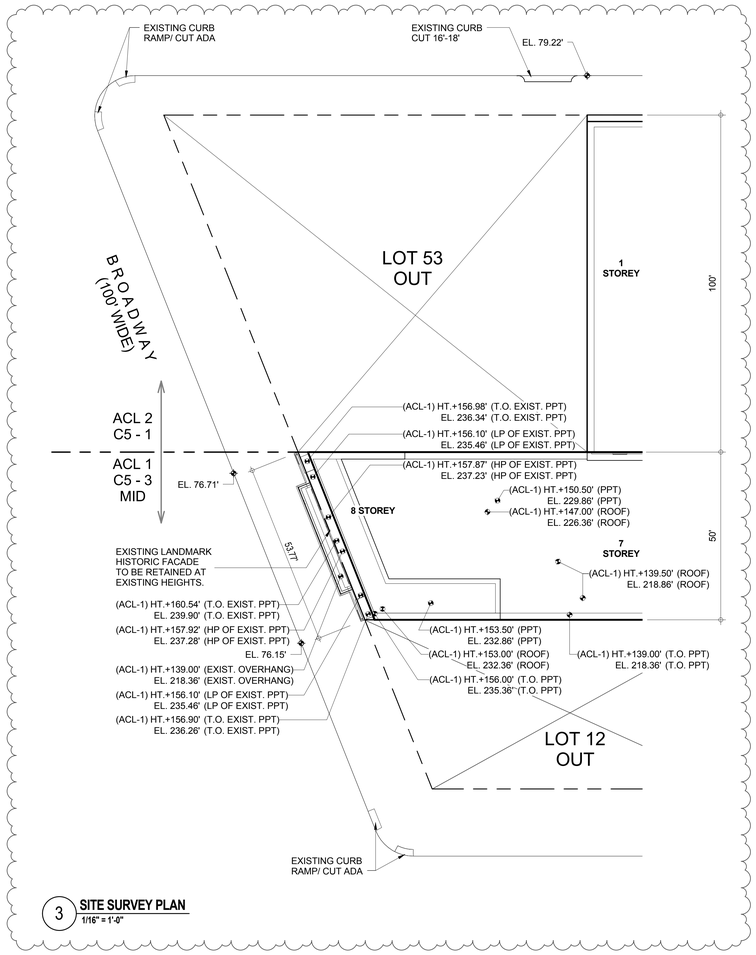

3 **SITE SURVEY PLAN**
1/16" = 1'-0"

81-43	**STREET WALL CONTINUITY - C5-3 -BROADWAY**		
	1) Length subject to Setback Restrictions to 85' Length Provided	80% X 53.77' = 43' 53.77' (see 1 / Z-042)	COMPLIES
	2) Minimum Continuous Length of Street Wall Continuous Length Provided	75% X 43' = 32.35' 53.77' (see 1 / Z-042)	COMPLIES
	3) Permitted Recesses Area i) Maximum area permitted up to 10' deep Area Provided	30% X 53.77' X 85' = 1,371 SF Area A = ± 913 SF (see 1 / Z-042)	COMPLIES
	ii) Maximum area permitted up to 2' deep Area Provided	20% X 53.77' X 85' = 914 SF Area B = ± 828 SF (see 1 / Z-042)	COMPLIES
	iii) Maximum area permitted up to 1' deep Area Provided	Unlimited Area C = ± 331 SF (see 1 / Z-042)	COMPLIES

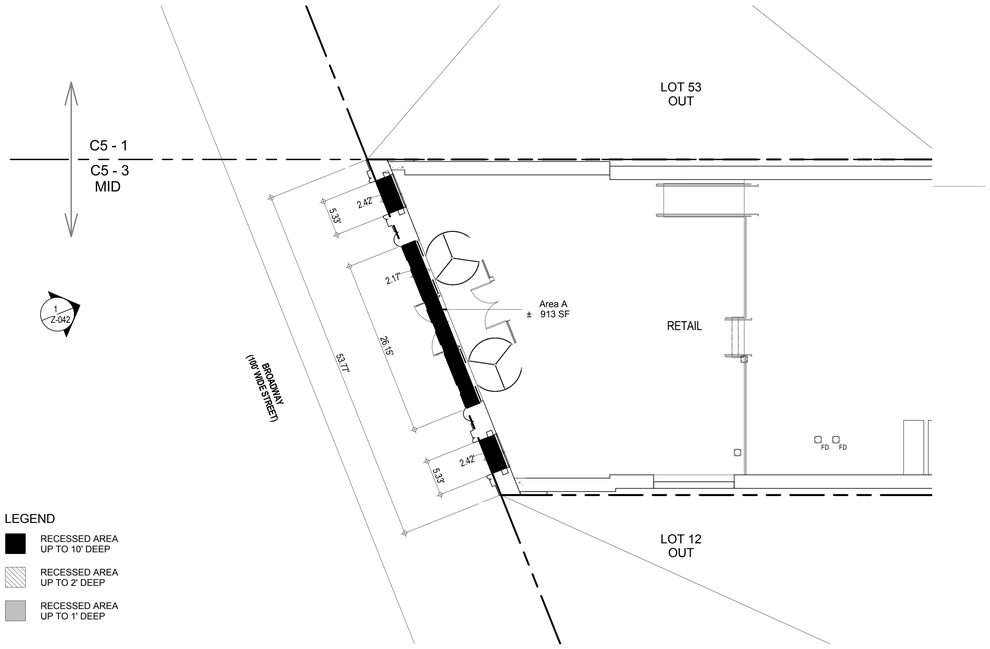

2 **PARTIAL GROUND FLOOR PLAN**
1/8" = 1'-0"

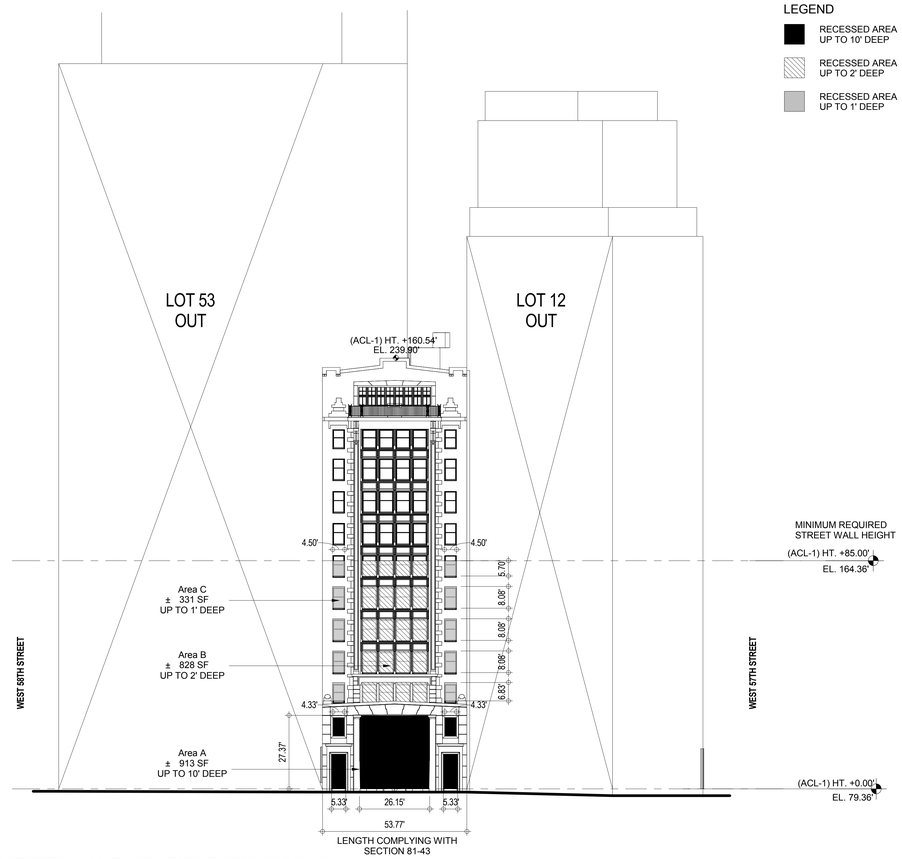

1 **STREETWALL CONTINUITY WEST ELEVATION - BROADWAY**
1" = 20'-0"

KEY PLAN:

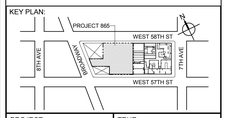

PROJECT NORTH | TRUE NORTH

DEVELOPER:
EXTELL DEVELOPMENT COMPANY
805 THIRD AVENUE, 7TH FLOOR
New York, NY 10022 USA
TEL: 212 712 6000 FAX: 212 712 6100

DESIGN ARCHITECT: Base Building Shell & Core
ADRIAN SMITH + GORDON GILL ARCHITECTURE
111 WEST MONROE STREET SUITE 2300
CHICAGO IL 60603
TEL: 312 920 1888 FAX: 312 920 1775

ARCHITECT OF RECORD: Base Building Shell & Core
AAI ARCHITECTS, P.C.
401 Wellington St. W., 3rd Floor
Toronto, ON M5V 1E7 Canada
TEL: 416 967 1500 FAX: 416 967 7150

STRUCTURAL ENGINEERS:
WSP CANTOR SEINUK
228 EAST 45th Street
New York, NY 10017 USA
TEL: 212 687 9888 FAX: 646 487 5501

MEP ENGINEERS:
AKF GROUP
1501 Broadway
New York, NY 10036 USA
TEL: 212 354 5656 FAX: 212 354 5668

GEOTECHNICAL ENGINEERS:
Langan Engineering & Environmental Services
21 Penn Plaza - 360 West 31st Street, 8th Floor
New York, NY 10001-2727
TEL: 212 479 5400 FAX: 212 479 5444

CODE CONSULTANTS:
Construction Consulting Associates
100 Church Street
New York, NY 10007
TEL: 212 385 1818 FAX: 212 385 1911

CURTAINWALL CONSULTANT:
AJLP Consulting
40 Worth Street, Suite 826
New York, NY 10013
TEL: 212 757 5659 FAX: 646 219 8508

LANDMARK/PRESERVATION CONSULTANT:
Higgins Quasebarth & Partners LLC
11 Hanover Square, 16th Floor
New York, NY 1005
TEL: 212 274 9468 FAX: 646 274 9380

LANDMARK/PRESERVATION CONSULTANT:
Jan Hird Pokorny Associates, Inc.
39 West 37th Street, 12A
New York, NY 10018
TEL: 212 759 6462 FAX: 212 759 6540

No.	DESCRIPTION:	DATE:
1	D.O.B. SUBMISSION	05 DEC 14
2	D.O.B. SUBMISSION	18 FEB 15
	D.O.B. SUBMISSION	27 APR 14
	D.O.B. AMENDMENT 2	21 SEP 15

DOB SUBMISSION

Discrepancies must be reported immediately to the Architect before proceeding. Only figured dimensions are to be used. Contractors must check all dimensions on site. This drawing is protected by copyright.

ALL DIMENSIONS ARE SHOWN IN IMPERIAL.

CONSULTANT: AAI ARCHITECTS, P.C.

PROJECT:
217 WEST 57TH STREET
NEW YORK, NY

DRAWING TITLE:
STREET WALL CONTINUITY C5-3 BROADWAY

SEAL & SIGNATURE: REGISTERED ARCHITECT ANDRE DAVID JAMES STATE OF NEW YORK 028883

DATE:	05 DEC 14
PROJECT No:	1216-00
DRAWN: Author	REV:
CHK: Checker	2
SCALE: As indicated	
DWG No:	Z-042.01
DOB PAGE No:	43 of 569

DOB EMPLOYEE STAMP: DOB B-SCAN:

CD PROGRESS ISSUE 1

36" x 48" Arch E, SHEET SIZE
FILE NAME: C:\Revit Local Files\AAI-TWR-ZONING-CD_hadamm.rvt
PLOT DATE: 9/22/2015 4:15 PM

DEPT OF BLDGS 421263825 Job Number
E339442739 45 Scan Code

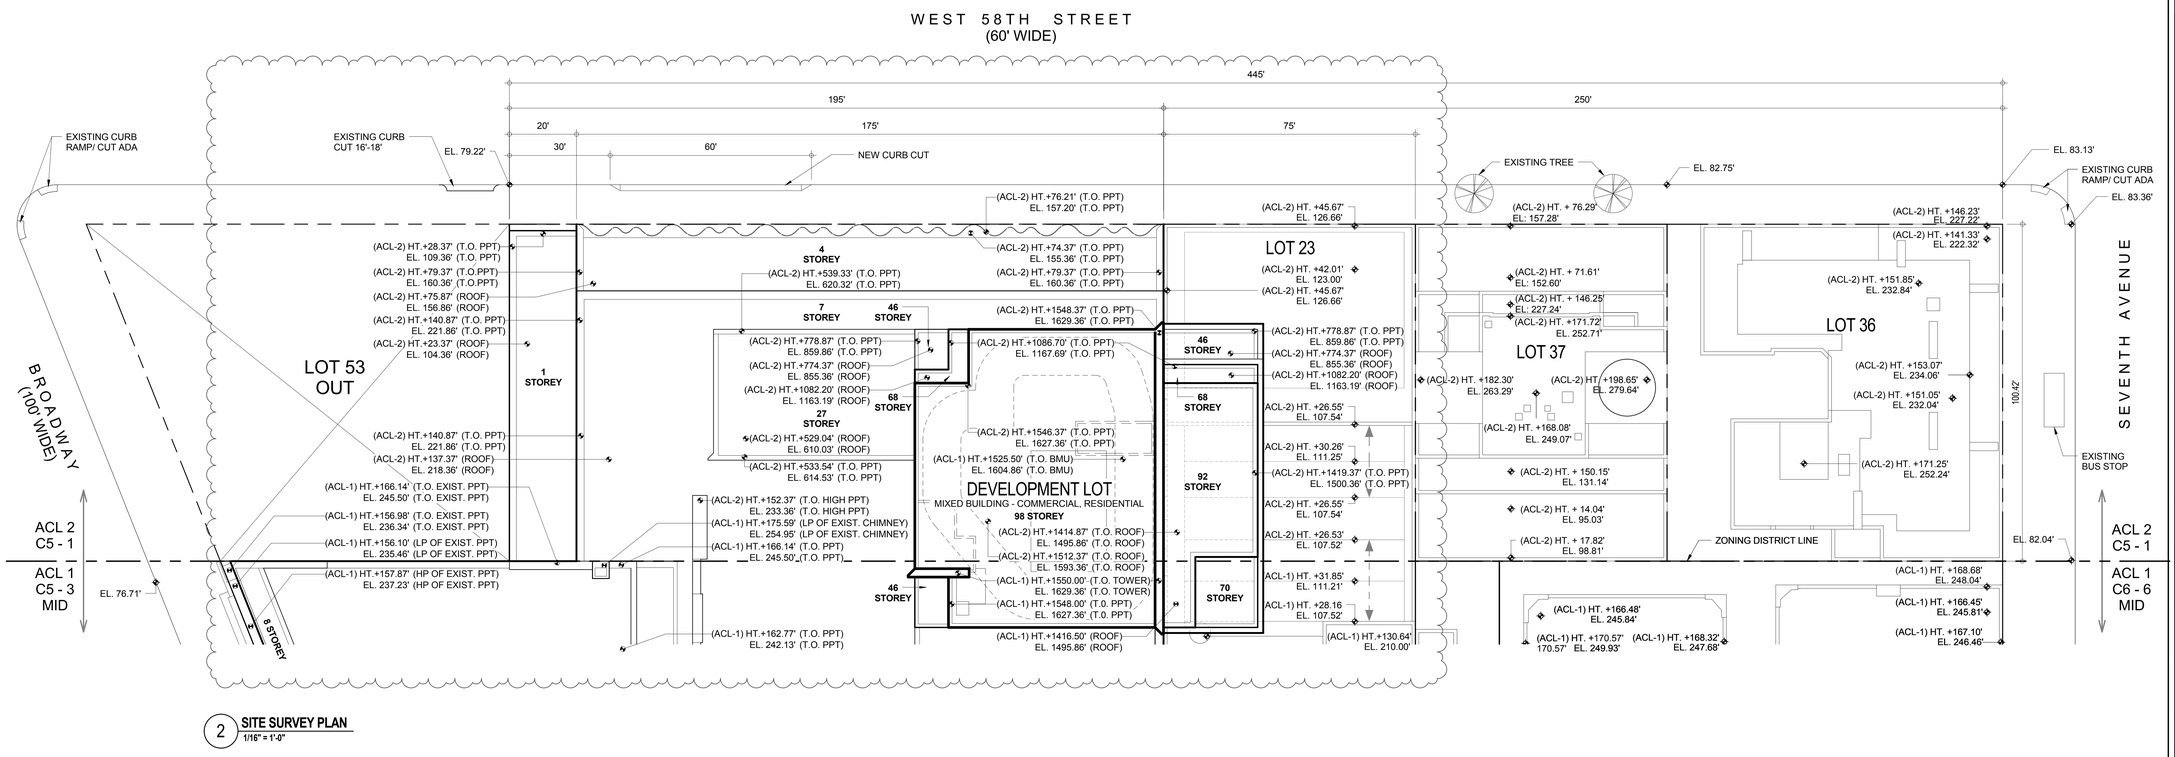

2 **SITE SURVEY PLAN**
1/16" = 1'-0"

37-30	**STREET WALL CONTINUITY - C5-1 - WEST 58TH STREET**
37-36	**SIGN REGULATIONS** All signs to be provided in horizontal band, not higher than 17' from curb, and no taller than 3'. Signage area provided (see 1 / Z-043) COMPLIES

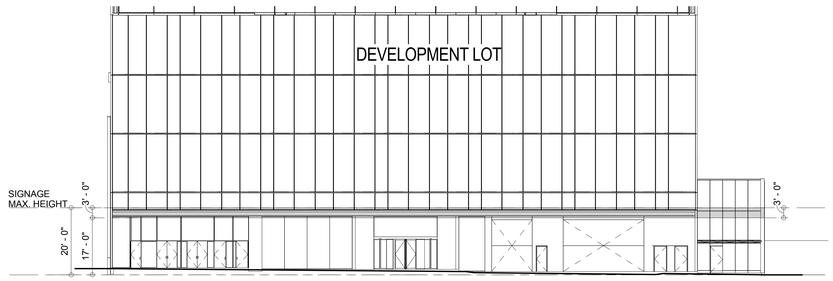

LEGEND

AREAS FOR POTENTIAL SIGNAGE

1 **STREETWALL CONTINUITY NORTH ELEVATION - WEST 58TH STREET**
1/16" = 1'-0"

CD PROGRESS ISSUE 1

KEY PLAN:

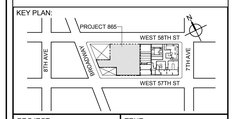

PROJECT NORTH | TRUE NORTH

DEVELOPER:
EXTELL DEVELOPMENT COMPANY
805 THIRD AVENUE, 7TH FLOOR
New York, NY 10022 USA
TEL: 212 712 6000 FAX: 212 712 6100

DESIGN ARCHITECT: Base Building Shell & Core
ADRIAN SMITH + GORDON GILL ARCHITECTURE
111 WEST MONROE STREET SUITE 2300
CHICAGO IL 60603
TEL: 312 920 1888 FAX: 312 920 1775

ARCHITECT OF RECORD: Base Building Shell & Core
AAI ARCHITECTS, P.C.
401 Wellington St. W., 3rd Floor
Toronto, ON M5V 1E7 Canada
TEL: 416 967 1500 FAX: 416 967 7150

STRUCTURAL ENGINEERS:
WSP CANTOR SEINUK
228 EAST 45th Street
New York, NY 10017 USA
TEL: 212 687 9888 FAX: 646 487 5501

MEP ENGINEERS:
AKF GROUP
1501 Broadway
New York, NY 10036 USA
TEL: 212 354 5656 FAX: 212 354 5668

GEOTECHNICAL ENGINEERS:
Langan Engineering & Environmental Services
21 Penn Plaza - 360 West 31st Street, 8th Floor
New York, NY 10001-2727
TEL: 212 479 5400 FAX: 212 479 5444

CODE CONSULTANTS:
Construction Consulting Associates
100 Church Street
New York, NY 10007
TEL: 212 385 1818 FAX: 212 385 1911

CURTAINWALL CONSULTANT:
AJLP Consulting
40 Worth Street, Suite 826
New York, NY 10013
TEL: 212 757 5659 FAX: 646 219 8508

LANDMARK/PRESERVATION CONSULTANT:
Higgins Quasebarth & Partners LLC
11 Hanover Square, 16th Floor
New York, NY 1005
TEL: 212 274 9468 FAX: 646 274 9380

LANDMARK/PRESERVATION CONSULTANT:
Jan Hird Pokorny Associates, Inc.
39 West 37th Street, 12A
New York, NY 10018
TEL: 212 759 6462 FAX: 212 759 6540

No.	DESCRIPTION:	DATE:
1	D.O.B. SUBMISSION	05 DEC 14
2	D.O.B. SUBMISSION	18 FEB 15
	D.O.B. SUBMISSION	27 APR 14
	D.O.B. AMENDMENT 1	24 JUL 15
	D.O.B. AMENDMENT 2	21 SEP 15

DOB SUBMISSION

Discrepancies must be reported immediately to the Architect before proceeding. Only figured dimensions are to be used. Contractors must check all dimensions on site. This drawing is protected by copyright.

ALL DIMENSIONS ARE SHOWN IN IMPERIAL.

CONSULTANT:
AAI ARCHITECTS, P.C.

PROJECT:
217 WEST 57TH STREET
NEW YORK, NY

DRAWING TITLE:
STREET WALL CONTINUITY C5-1
WEST 58TH STREET

SEAL & SIGNATURE:

DATE:	05 DEC 14
PROJECT No:	1216-00
DRAWN: Author	REV:
ChK: Checker	2
SCALE: As indicated	
DWG No:	Z-043.02
DOB PAGE No:	44 of 569

DOB EMPLOYEE STAMP: | DOB B-SCAN:

FILE NAME: C:\Revit\Local Files\AA17\WR-ZONING-CD_hadiamn.rvt
PLOT DATE: 9/2/2015 9:58:15 PM

DEPT OF BLDGS 421208305 Job Number
E366667743 Scan Code

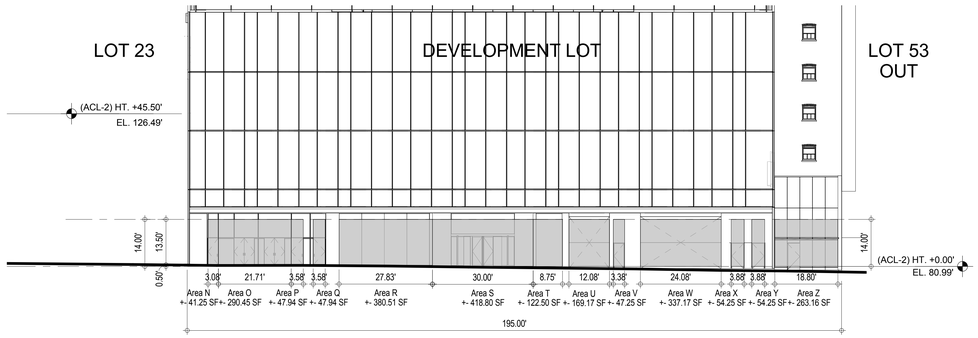

4 **RETAIL CONTINUITY GLAZING C5-1 NORTH ELEVATION - WEST 58TH STREET**
1/16" = 1'-0"

37-37 **STREET WALL ARTICULATION FOR C5-1 WEST 58TH STREET ELEVATION**
Minimum 50% of wall surface shall be transparent between maximum 4ft above curb level to underside of ceiling (14.00')

Glazing Starts 1' from Sidewalk		
Area of Wall	195' X (14.00' - 0.50') = 2,632.5 SF	
Minimum Required 50% Transparency	2,632.5 SF X 50% = 1,316.25 SF	
Transparency Provided	Areas N+O+P+Q+R+S+T+U+V+W+X+Y+Z 2,275 SF (see 4 / Z-044)	COMPLIES

81-42 **GLAZING REQUIREMENTS FOR C5-3 MID BROADWAY ELEVATION**

1) Along Broadway 50% of Ground Floor to be glazed (surface to be measured up to 14')

Glazing Requirement	(53.77' X 14') X 50% 752.78 SF X 50% = 376.39 SF	
Glazing Provided	Area G + Area H + Area J 485 SF (see 3 / Z-044)	COMPLIES

81-42 **GLAZING REQUIREMENTS FOR C5-3 MID WEST 57TH STREET ELEVATION**

1) Along West 57th Street 50% of Ground Floor to be glazed (surface to be measured up to 14')

Glazing Requirement	(150' X 14') X 50% 2,100 SF X 50% = 1,050 SF	
Glazing Provided	Areas A+B+C 1,252 SF (see 2 / Z-044)	COMPLIES

37-35 **RETAIL CONTINUITY - C5-1**
50% of front building wall of development fronting onto a wide street to contain commercial use.

Development not on wide street in C5-1.	(Not applicable)	COMPLIES

81-42 **RETAIL CONTINUITY - C5-3 / C6-6 MID**

1) Retail Use Requirements on Designated Streets	West 57th Street	
Retail Provided	Full Retail Use on Ground Floor Except for Permitted Residential Lobby	COMPLIES
2) Maximum Length of Building Entrance Recess Area	25% of building street frontage	
i) West 57th street building entrance recess	150 X 25% = 37.50'	
Residential entrance provided	37.50'	COMPLIES
ii) Broadway building entrance recess		
Building entrance recess provided		COMPLIES
Existing Facade to Remain (Exempt)		
3) Retail frontage to be within 10' of street line		COMPLIES

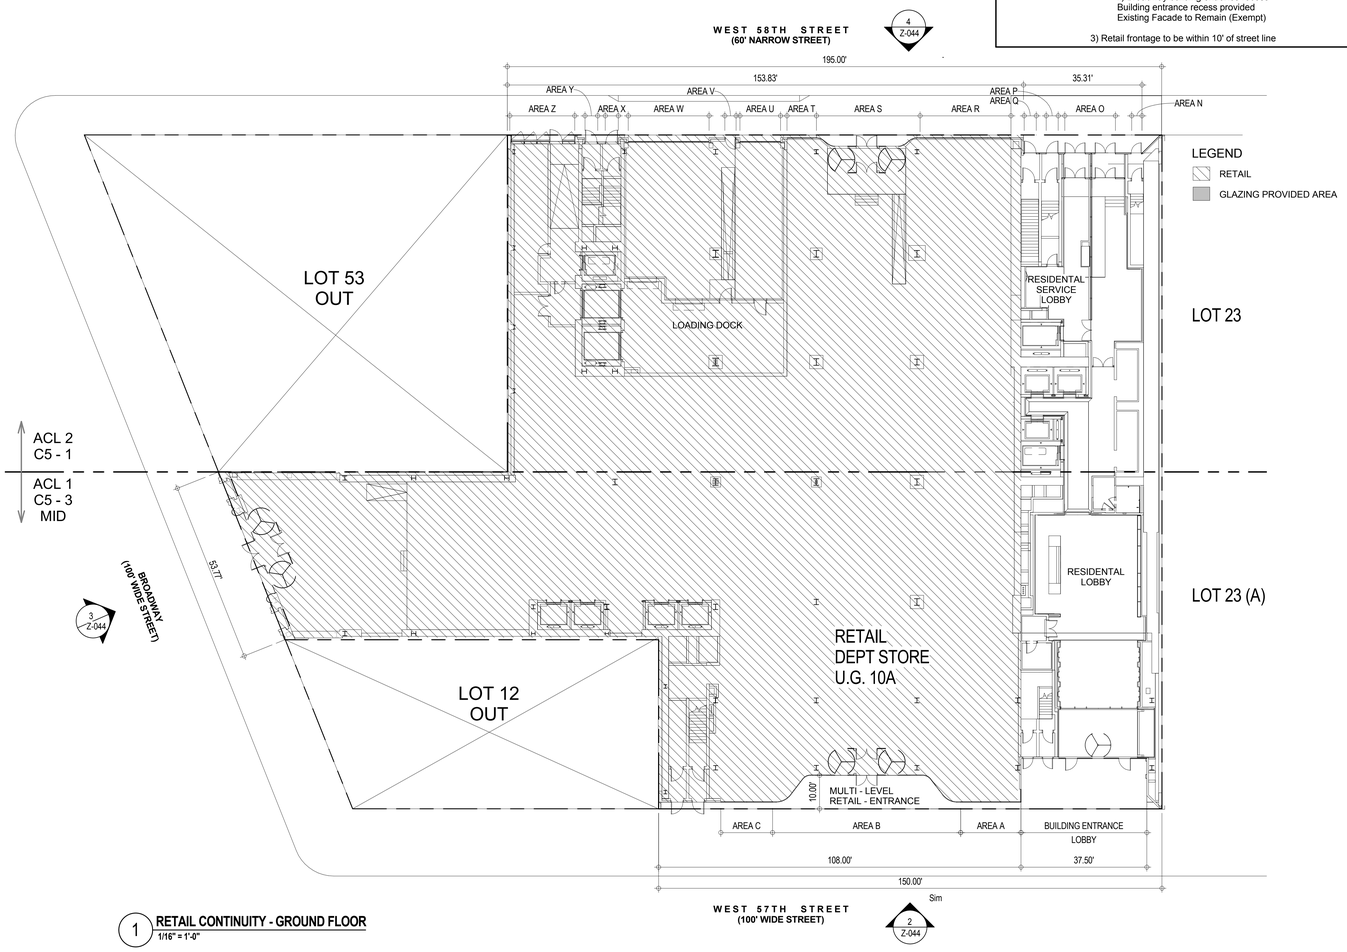

1 **RETAIL CONTINUITY - GROUND FLOOR**
1/16" = 1'-0"

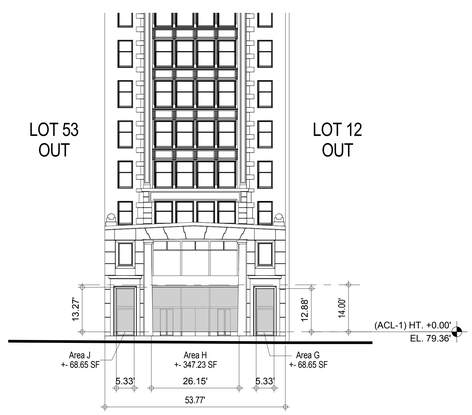

3 **RETAIL CONTINUITY GLAZING C5-3 MID WEST ELEVATION - BROADWAY**
1/16" = 1'-0"

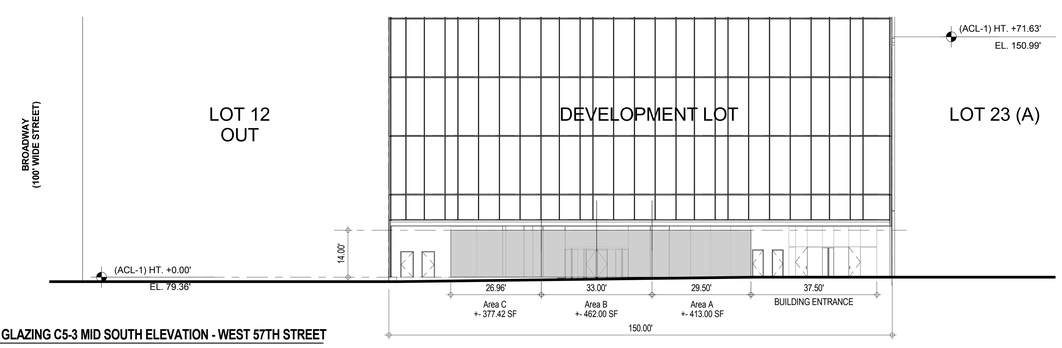

2 **RETAIL CONTINUITY GLAZING C5-3 MID SOUTH ELEVATION - WEST 57TH STREET**
1/16" = 1'-0"

KEY PLAN:

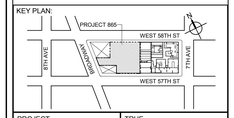

PROJECT NORTH
TRUE NORTH

DEVELOPER:
EXTELL DEVELOPMENT COMPANY
805 THIRD AVENUE, 7TH FLOOR
New York, NY 10022 USA
TEL: 212 712 6000 FAX: 212 712 6100

DESIGN ARCHITECT: Base Building Shell & Core
ADRIAN SMITH + GORDON GILL ARCHITECTURE
111 WEST MONROE STREET SUITE 2300
CHICAGO IL 60603
TEL: 312 920 1888 FAX: 312 920 1775

ARCHITECT OF RECORD: Base Building Shell & Core
AAI ARCHITECTS, P.C.
401 Wellington St. W., 3rd Floor
Toronto, ON M5V 1E7 Canada
TEL: 416 967 1500 FAX: 416 967 7150

STRUCTURAL ENGINEERS:
WSP CANTOR SEINUK
228 EAST 45th Street
New York, NY 10017 USA
TEL: 212 687 9888 FAX: 646 487 5501

MEP ENGINEERS:
AKF GROUP
1501 Broadway
New York, NY 10036 USA
TEL: 212 354 5656 FAX: 212 354 5668

GEOTECHNICAL ENGINEERS:
Langan Engineering & Environmental Services
21 Penn Plaza - 360 West 31st Street, 8th Floor
New York, NY 10001-2727
TEL: 212 479 5400 FAX: 212 479 5444

CODE CONSULTANTS:
Construction Consulting Associates
100 Church Street
New York, NY 10007
TEL: 212 385 1818 FAX: 212 385 1911

CURTAINWALL CONSULTANT:
AJLP Consulting
40 Worth Street. Suite 826
New York, NY 10013
TEL: 212 757 5659 FAX: 646 219 8508

LANDMARK/PRESERVATION CONSULTANT:
Higgins Quasebarth & Partners LLC
11 Hanover Square, 16th Floor
New York, NY 1005
TEL: 212 274 9468 FAX: 646 274 9380

LANDMARK/PRESERVATION CONSULTANT:
Jan Hird Pokorny Associates, Inc.
39 West 37th Street, 12A
New York, NY 10018
TEL: 212 759 6462 FAX: 212 759 6540

No.	DESCRIPTION:	DATE:
1	D.O.B. SUBMISSION	05 DEC 14
2	D.O.B. SUBMISSION	18 FEB 15
	D.O.B. SUBMISSION	27 APR 14
	D.O.B. AMENDMENT 1	24 JUL 15
	D.O.B. AMENDMENT 2	21 SEP 15

DOB SUBMISSION

Discrepancies must be reported immediately to the Architect before proceeding. Only figured dimensions are to be used. Contractors must check all dimensions on site. This drawing is protected by copyright.

ALL DIMENSIONS ARE SHOWN IN IMPERIAL.

CONSULTANT:
AAI ARCHITECTS, P.C.

PROJECT:
217 WEST 57TH STREET
NEW YORK, NY

DRAWING TITLE:
RETAIL CONTINUITY

SEAL & SIGNATURE:
REGISTERED ARCHITECT ADRIAN DAVID SMITH No. 028681 STATE OF NEW YORK

DATE:	05 DEC 14
PROJECT No:	1216-00
DRAWN: Author	REV:
CHK: Checker	2
SCALE: As indicated	
DWG No:	Z-044.02
DOB PAGE No:	45 of 569

DOB EMPLOYEE STAMP:
DOB B-SCAN:

CD PROGRESS ISSUE 1

36" x 48" Arch E, SHEET SIZE
FILE NAME: C:\Revit Local Files\AAI-TWR-ZONING-CD_hwilsmm.rvt
PLOT DATE: 9/22/2015 8:13:28 PM

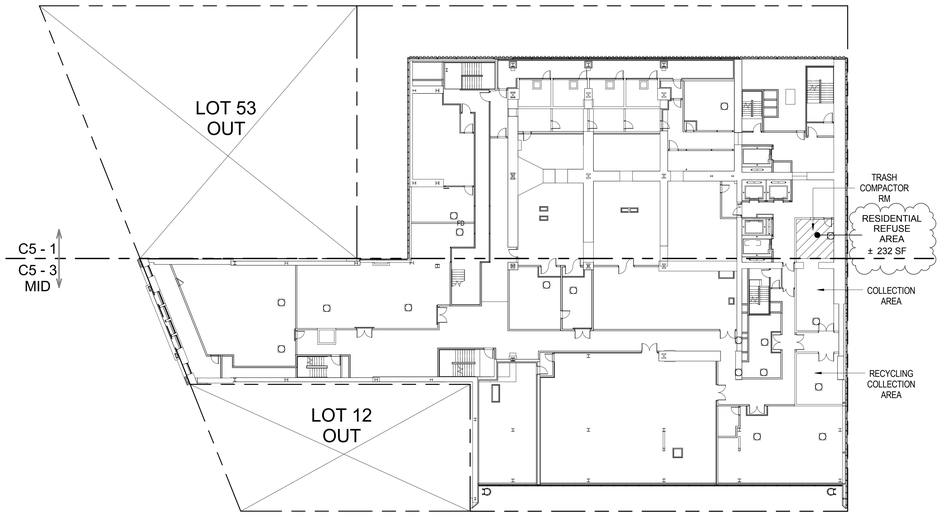

2 **CENTRAL REFUSE STORAGE AREA - 7TH FLOOR**
3/64" = 1'-0"

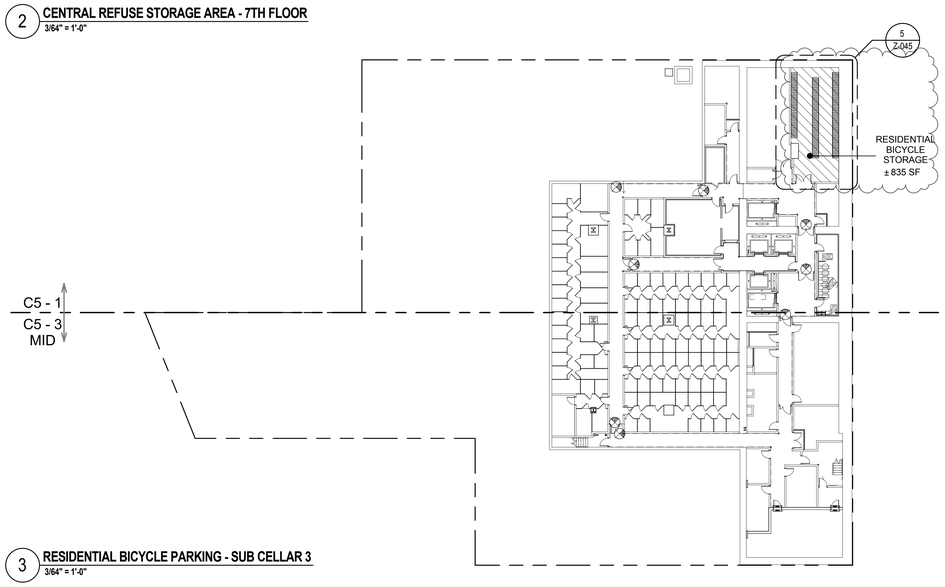

3 **RESIDENTIAL BICYCLE PARKING - SUB CELLAR 3**
3/64" = 1'-0"

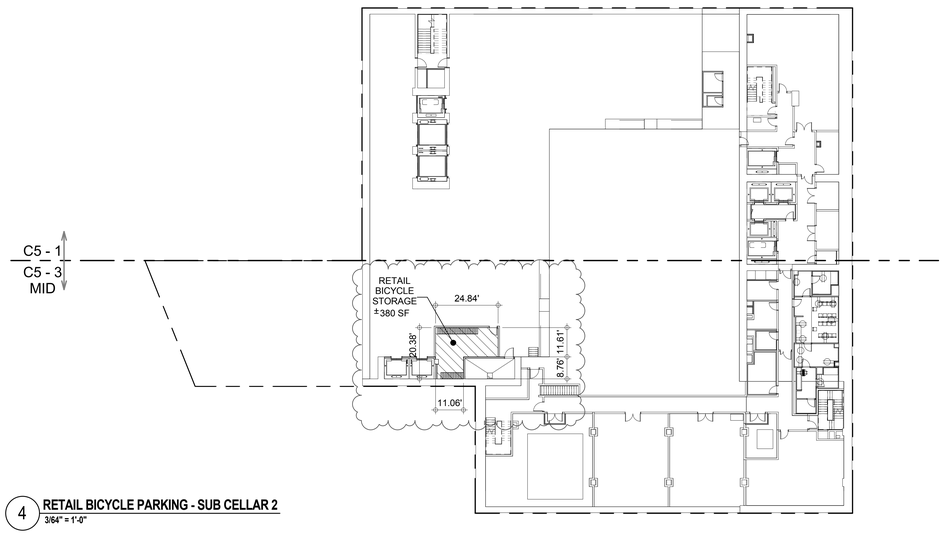

4 **RETAIL BICYCLE PARKING - SUB CELLAR 2**
3/64" = 1'-0"

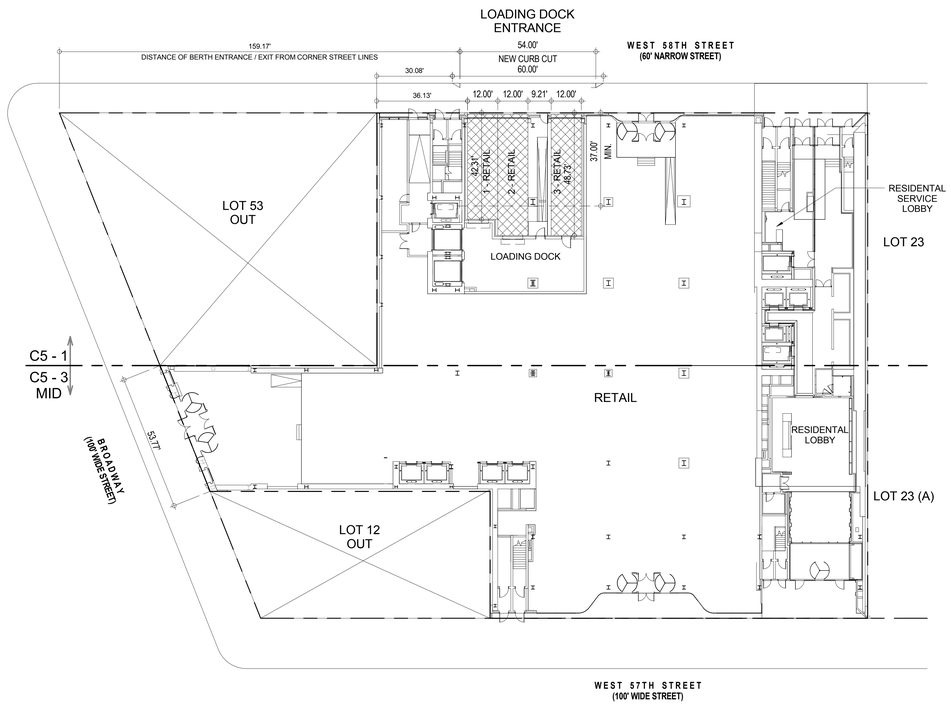

1 **CURB CUT AND REQUIRED LOADING BERTHS - GROUND FLOOR**
3/64" = 1'-0"

26-00 **37-00**	**SPECIAL URBAN DESIGN REGULATIONS**		
26-15 **81-44**	**CURB CUTS** No curb cut on wide streets, one curb cut per zoning lot on Narrow Street. One Curb Cut provided for Narrow Street (West 58th) for Required Loading	(see 1 / Z-045)	COMPLIES
26-16	**CENTRAL REFUSE STORAGE AREA**		
	Compressed Garbage Area Requirements	50 SF x (Lot Area / 10,000 SF)	
	Refuse Area Required	50 SF x (44,686 SF / 10,000 SF) = 223 SF	
	Refuse Area Provided	232 SF (see 2 / Z-045)	COMPLIES
	SIZE AND LOCATION OF REQUIRED BERTHS		
36-681	Size of Berths for Commercial Uses Retail	Length X Width / Vertical Clearance 37' X 12' / 14'	
	Berths Provided	(see 1 / Z-045)	COMPLIES
36-682	Location of Berth entrance and exit shall be more than 50 FT from the intersection of any two street lines Distance of Berth to intersection provided	159.17' (see 1 / Z-045)	COMPLIES
36-70 **36-73**	**ENCLOSED BICYCLE PARKING**		
	Required Bicycle Parking Required Bicycle Parking With Stackable Bike Racks	15 SF / Bicycle 9 SF / Bicycle	
	i) Residential : 1 Bicycle per 2 Dwelling Units	179 D.U. / 2 = 90 BICYCLES (90 X 9 SF) = 810 SF	
	Residential Bicycle Parking Provided (With Stackable Racks - see 6 / Z-045)	835 SF (see 3 / Z-045)	COMPLIES
	ii) Retail : 1 Bicycle / 10,000 SF	241,263 SF / 10,000 = 25 BICYCLES (25 X 15 SF) = 375 SF	
	Retail Bicycle Parking Provided	380 SF (see 4 / Z-045)	COMPLIES
	Total Bicycle Parking Space Required Total Bicycle Parking Space Provided	(90 X 9 SF) + (25 X 15 SF) = 1185 SF 835 SF + 380 SF = 1215 SF	COMPLIES

LEGEND

- BICYCLE STORAGE
- REFUSE AREA
- LOADING BERTHS

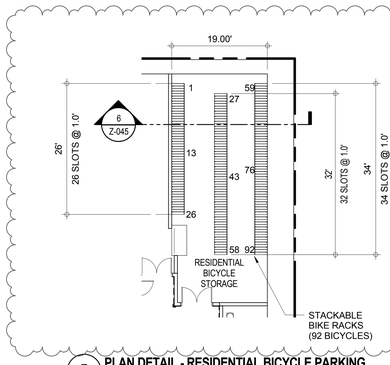

5 **PLAN DETAIL - RESIDENTIAL BICYCLE PARKING**
3/32" = 1'-0"

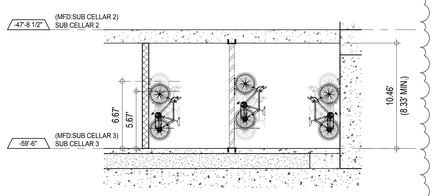

6 **SECTION - RESIDENTIAL BICYCLE PARKING**
3/16" = 1'-0"

DEPT OF BLDGS 421263825 Job Number
E3889757290 Scan Code

KEY PLAN:

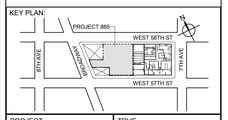

PROJECT NORTH | TRUE NORTH

DEVELOPER:
EXTELL DEVELOPMENT COMPANY
805 THIRD AVENUE, 7TH FLOOR
New York, NY 10022 USA
TEL: 212 712 6000 FAX: 212 712 6100

DESIGN ARCHITECT: Base Building Shell & Core
ADRIAN SMITH + GORDON GILL ARCHITECTURE
111 WEST MONROE STREET SUITE 2300
CHICAGO IL 60603
TEL: 312 920 1888 FAX: 312 920 1775

ARCHITECT OF RECORD: Base Building Shell & Core
AAI ARCHITECTS, P.C.
401 Wellington St. W., 3rd Floor
Toronto, ON M5V 1E7 Canada
TEL: 416 967 1500 FAX: 416 967 7150

STRUCTURAL ENGINEERS:
WSP CANTOR SEINUK
228 EAST 45th Street
New York, NY 10017 USA
TEL: 212 687 9888 FAX: 646 487 5501

MEP ENGINEERS:
AKF GROUP
1501 Broadway
New York, NY 10036 USA
TEL: 212 354 5656 FAX: 212 354 5668

GEOTECHNICAL ENGINEERS:
Langan Engineering & Environmental Services
21 Penn Plaza - 360 West 31st Street, 8th Floor
New York, NY 10001-2727
TEL: 212 479 5400 FAX: 212 479 5444

CODE CONSULTANTS:
Construction Consulting Associates
100 Church Street
New York, NY 10007
TEL: 212 385 1818 FAX: 212 385 1911

CURTAINWALL CONSULTANT:
AJLP Consulting
40 Worth Street, Suite 826
New York, NY 10013
TEL: 212 757 5659 FAX: 646 219 8508

LANDMARK/PRESERVATION CONSULTANT:
Higgins Quasebarth & Partners LLC
11 Hanover Square, 16th Floor
New York, NY 1005
TEL: 212 274 9468 FAX: 646 274 9380

LANDMARK/PRESERVATION CONSULTANT:
Jan Hird Pokorny Associates, Inc.
39 West 37th Street, 12A
New York, NY 10018
TEL: 212 759 6462 FAX: 212 759 6540

No.	DESCRIPTION:	DATE:
1	D.O.B. SUBMISSION	05 DEC 14
2	D.O.B. SUBMISSION	18 FEB 15
	D.O.B. SUBMISSION	27 APR 14
	D.O.B. AMENDMENT 1	24 JUL 15
	D.O.B. AMENDMENT 2	21 SEP 15

DOB SUBMISSION

Discrepancies must be reported immediately to the Architect before proceeding. Only figured dimensions are to be used. Contractors must check all dimensions on site. This drawing is protected by copyright.

ALL DIMENSIONS ARE SHOWN IN IMPERIAL.

CONSULTANT: AAI ARCHITECTS, P.C.

PROJECT:
217 WEST 57TH STREET
NEW YORK, NY

DRAWING TITLE:
SPECIAL URBAN DESIGN REGULATIONS C5-1

SEAL & SIGNATURE: REGISTERED ARCHITECT DAVID JAMES No. 028681 STATE OF NEW YORK

DATE:	05 DEC 14
PROJECT No:	1216-00
DRAWN: Author	REV:
CHK: Checker	2
SCALE: As indicated	
DWG No:	Z-045.02
DOB PAGE No:	46 of 569

DOB EMPLOYEE STAMP: DOB B-SCAN:

CD PROGRESS ISSUE 1

36" x 48" Arch E, SHEET SIZE

FILE NAME: C:\Revit Local Files\AAI-TWR-ZONING-CD_hadlamm.rvt
PLOT DATE: 9/02/2015 4:15:08 PM

DEPT OF BLDGS 421258505 Job Number
E397535459 Scan Code

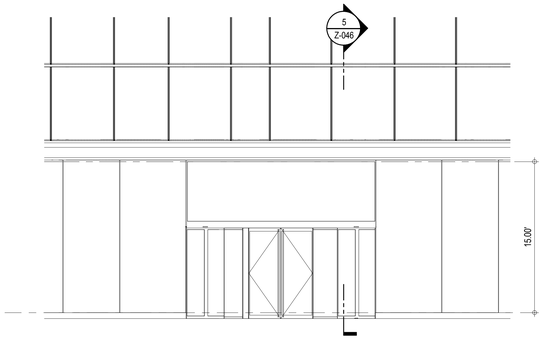

7 PARTIAL SOUTH ELEVATION
3/16" = 1'-0"

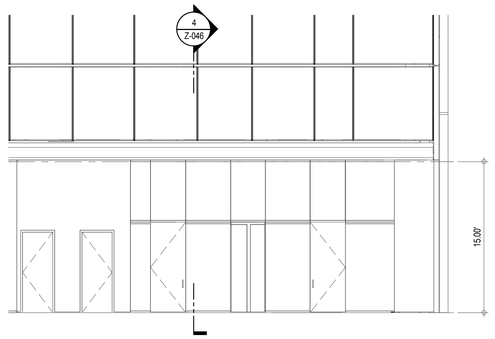

6 PARTIAL SOUTH ELEVATION
3/16" = 1'-0"

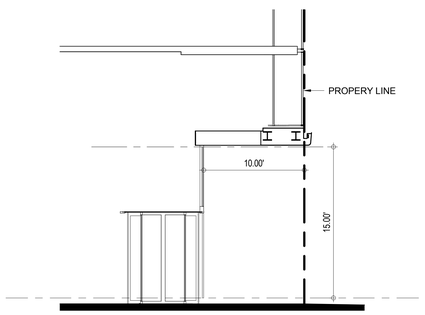

5 SECTION THRU - RETAIL MAJOR BUILDING ENTRANCE
3/16" = 1'-0"

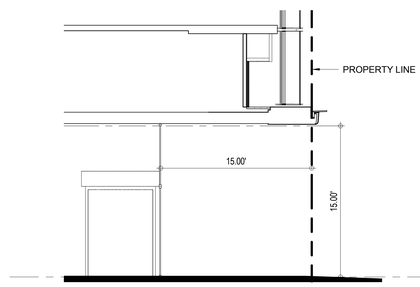

4 SECTION THRU - RESIDENTIAL MAJOR ENTRANCE
3/16" = 1'-0"

26-00
37-00 **SPECIAL URBAN DESIGN REGULATIONS**

37-50 / 81-45 **PEDESTRIAN CIRCULATION SPACE**

37-51 1) Minimum Pedestrian Circulation Space
Pedestrian Circulation Space Required

1 SF / 300 SF of new F.A.
257,768 / 300 SF = 860 SF

37-52 / 81-45 2) Pedestrian Circulation Space provided for a 'Through Lot' :
i) Building Entrance Recess Area

Area A = 330 SF
Area B = 562.5 SF

Pedestrian Circulation Space Provided

330 SF + 562.5 SF = 892.5 SF — COMPLIES
(see 2 and 3 / Z-046)
Note: Area A for Dept. store floor area of 98,748 SF requires 330 SF of PCS. 330 SF Provided.

37-53 b) Building Entrance Recess Area (Area A & B) Design Requirements

Requirements	Compliance			
1) Dimensions	Min. - Max.	Provided-A	Provided-B	
Length	15' - 50'	33.00'	37.50'	COMPLIES
Width	10' - 15'	10.00'	15.00'	COMPLIES
Area	Length x Width =	330 SF	563 SF	
2) Obstructions	Minimum	Provided-A	Provided-B	
Height	15'	15'	15'	COMPLIES
Other Obstructions				NONE
3) Other Requirements				COMPLIES

There are no overlaps. Connects directly to building uses (see 2 and 3 / Z-046)

81-47 b) MAJOR BUILDING ENTRANCES

1) Building entrances located on all major streets West 58th Street, Broadway and West 57th Street (See 1 / Z-046) — COMPLIES

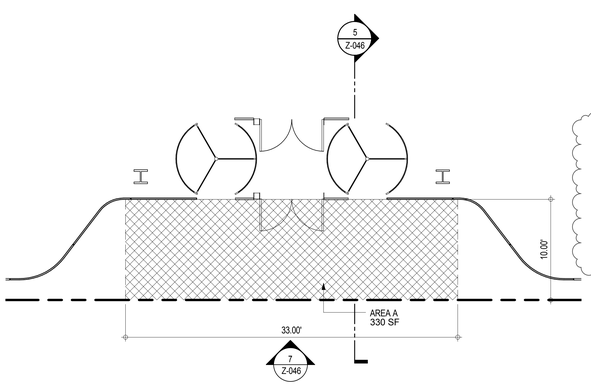

3 RETAIL MAJOR BUILDING ENTRANCE - GROUND FLOOR
3/16" = 1'-0"

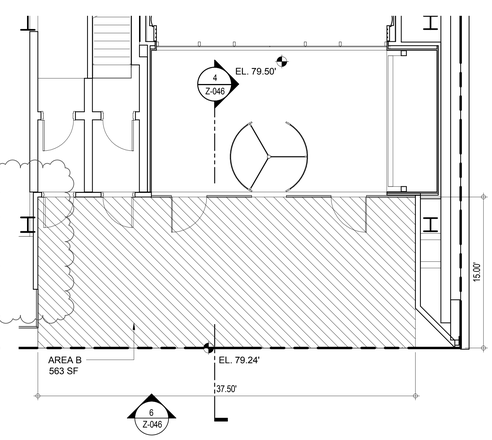

2 RESIDENTIAL MAJOR ENTRANCE - BUILDING ENTRANCE LOBBY
3/16" = 1'-0"

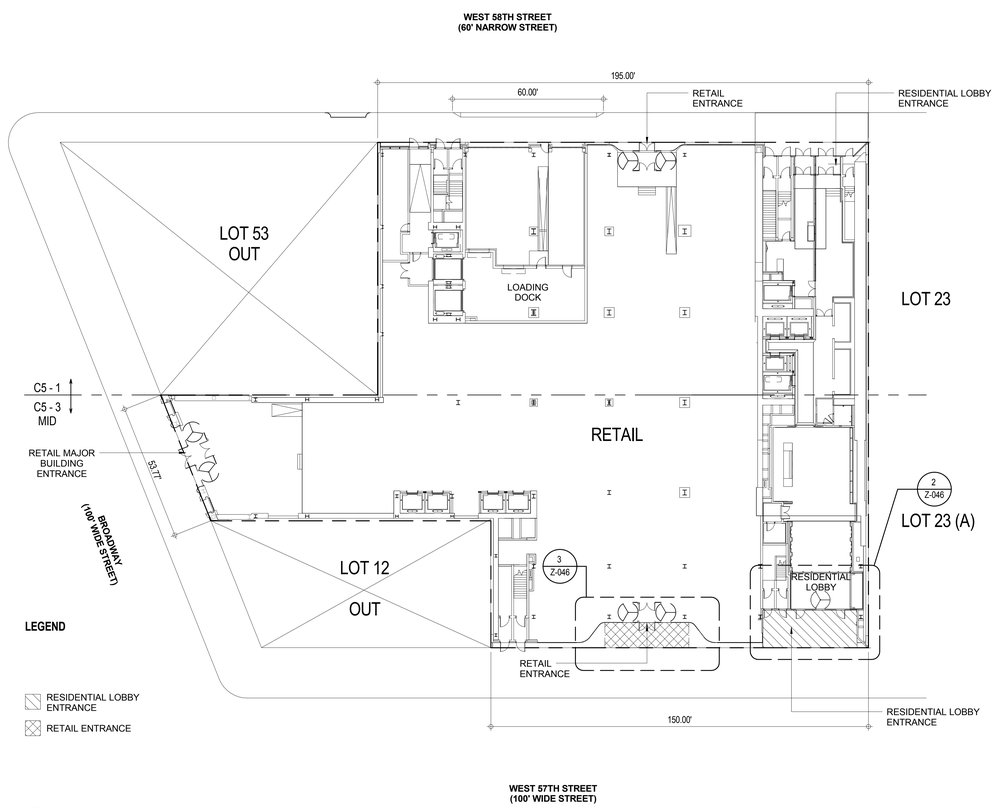

1 GROUND FLOOR
3/64" = 1'-0"

KEY PLAN:

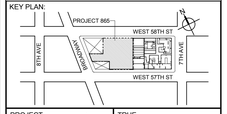

PROJECT NORTH — TRUE NORTH

DEVELOPER:
EXTELL DEVELOPMENT COMPANY
805 THIRD AVENUE, 7TH FLOOR
New York, NY 10022 USA
TEL: 212 712 6000 FAX: 212 712 6100

DESIGN ARCHITECT: Base Building Shell & Core
ADRIAN SMITH + GORDON GILL ARCHITECTURE
111 WEST MONROE STREET SUITE 2300
CHICAGO IL 60603
TEL: 312 920 1888 FAX: 312 920 1775

ARCHITECT OF RECORD: Base Building Shell & Core
AAI ARCHITECTS, P.C.
401 Wellington St. W., 3rd Floor
Toronto, ON M5V 1E7 Canada
TEL: 416 967 1500 FAX: 416 967 7150

STRUCTURAL ENGINEERS:
WSP CANTOR SEINUK
228 EAST 45th Street
New York, NY 10017 USA
TEL: 212 687 9888 FAX: 646 487 5501

MEP ENGINEERS:
AKF GROUP
1501 Broadway
New York, NY 10036 USA
TEL: 212 354 5656 FAX: 212 354 5668

GEOTECHNICAL ENGINEERS:
Langan Engineering & Environmental Services
21 Penn Plaza - 360 West 31st Street, 8th Floor
New York, NY 10001-2727
TEL: 212 479 5400 FAX: 212 479 5444

CODE CONSULTANTS:
Construction Consulting Associates
100 Church Street
New York, NY 10007
TEL: 212 385 1818 FAX: 212 385 1911

CURTAINWALL CONSULTANT:
AJLP Consulting
40 Worth Street, Suite 826
New York, NY 10013
TEL: 212 757 5659 FAX: 646 219 8508

LANDMARK/PRESERVATION CONSULTANT:
Higgins Quasebarth & Partners LLC
11 Hanover Square, 16th Floor
New York, NY 1005
TEL: 212 274 9468 FAX: 646 274 9380

LANDMARK/PRESERVATION CONSULTANT:
Jan Hird Pokorny Associates, Inc.
39 West 37th Street, 12A
New York, NY 10018
TEL: 212 759 6462 FAX: 212 759 6540

No.	DESCRIPTION:	DATE:
1	D.O.B. SUBMISSION	05 DEC 14
2	D.O.B. SUBMISSION	18 FEB 15
	D.O.B. SUBMISSION	27 APR 14
	D.O.B. AMENDMENT 1	24 JUL 15
	D.O.B. AMENDMENT 2	21 SEP 15

DOB SUBMISSION

Discrepancies must be reported immediately to the Architect before proceeding. Only figured dimensions are to be used. Contractors must check all dimensions on site. This drawing is protected by copyright.

ALL DIMENSIONS ARE SHOWN IN IMPERIAL.

CONSULTANT: AAI ARCHITECTS, P.C.

PROJECT:
217 WEST 57TH STREET
NEW YORK, NY

DRAWING TITLE:
SPECIAL URBAN DESIGN REGULATIONS C5-3

SEAL & SIGNATURE: REGISTERED ARCHITECT ERIC DAVID JANSEN No. 028683 STATE OF NEW YORK

DATE:	05 DEC 14
PROJECT No:	1216-00
DRAWN: Author	REV:
CHK: Checker	2
SCALE: As indicated	
DWG No:	Z-046.02
DOB PAGE No:	47 of 569

DOB EMPLOYEE STAMP: DOB B-SCAN:

CD PROGRESS ISSUE 1

36" x 48" Arch E - SHEET SIZE
FILE NAME: C:\Revit Local Files\AAI-TWR-ZONING-CD_hwilsenn.rvt
PLOT DATE: 9/22/2015 6:12:58 PM

33-20	**REAR YARD AND REAR YARD EQUIVALENT REGULATIONS**		
33-26 33-301 33-302 33-281 33-303 b)	A) Commercial Use i) No Rear Yard required within 100' of corner and along short dimension of block. ii) No Rear Yard required for Interior Lot portion fronting on West 58th street as the portion of its rear lot line that is beyond 100' of the intersection of two street lines coincides with side lot line of adjoining Zoning Lot (Lot 12). iii) Commercial Use: No Rear Yard Equivalent regulation applies to through lots and along short dim of llot.		
	No Rear Yard Required	See 1 / Z-048	COMPLIES
23-47 23-543 c)	B) Residential Use i) No Rear Yard required within 100' of corner and along short dimension of block. ii) No Rear Yard required for Interior Lot portion fronting on West 58th street as the portion of its rear lot line that is beyond 100' of the intersection of two street lines coincides with side lot line of adjoining Zoning Lot (Lot 12).		
	No Rear Yard Required	See 2 and 3 / Z-048	COMPLIES
23-532	iii) Required Rear Yard Equivalents 60' Rear Yard Equivalent required as per 23-532 b) Open area provided for New Residential Use at lowest level of new dwelling units, height EL. 396.03' (12th floor) Depth of required open area, West 57th Street is 30' and a corresponding open area along West 58th Street is 30'		
	Provided 60' Rear Yard Equivalent 'A'	See 2 and 3 / Z-048	COMPLIES

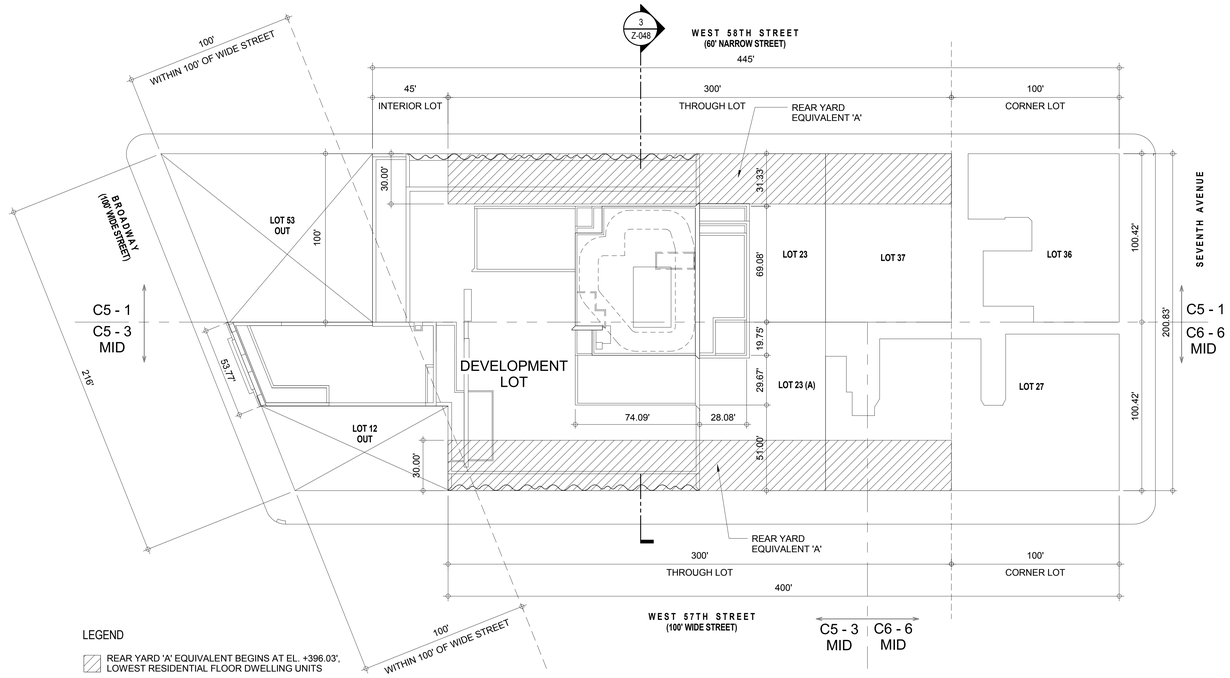

2 **RESIDENTIAL REAR YARD ANALYSIS 8TH FLOOR AND ABOVE - SITE PLAN AT ROOF**
1/32" = 1'-0"

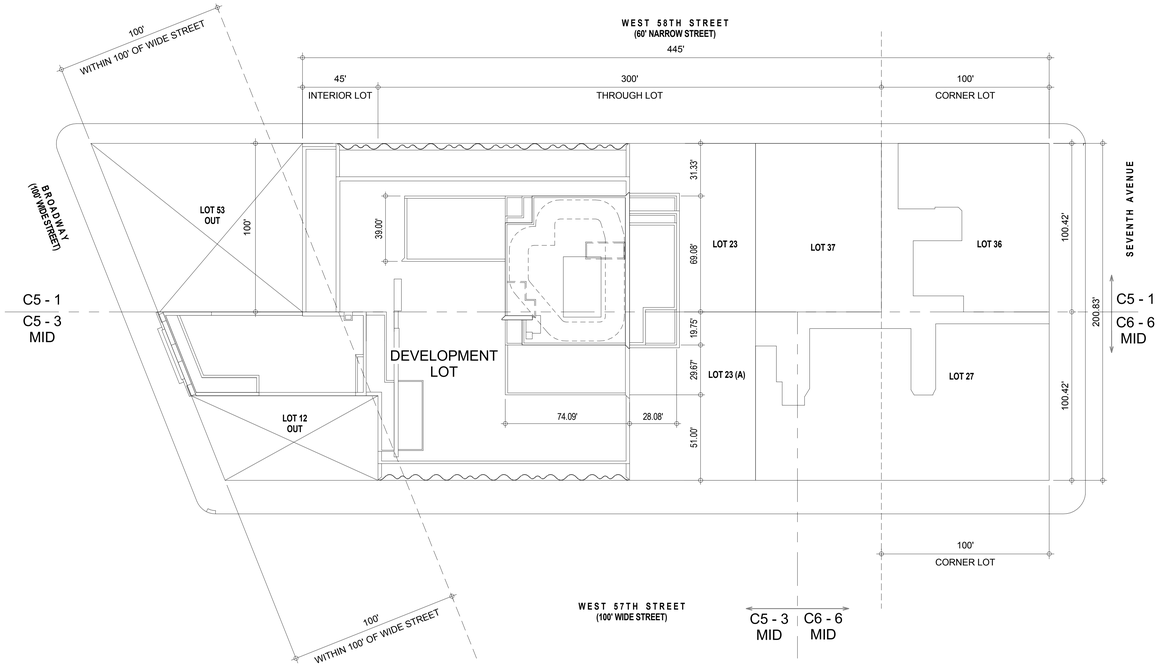

1 **COMMERCIAL REAR YARD ANALYSIS 6TH FLOOR AND BELOW - SITE PLAN AT ROOF**
1/32" = 1'-0"

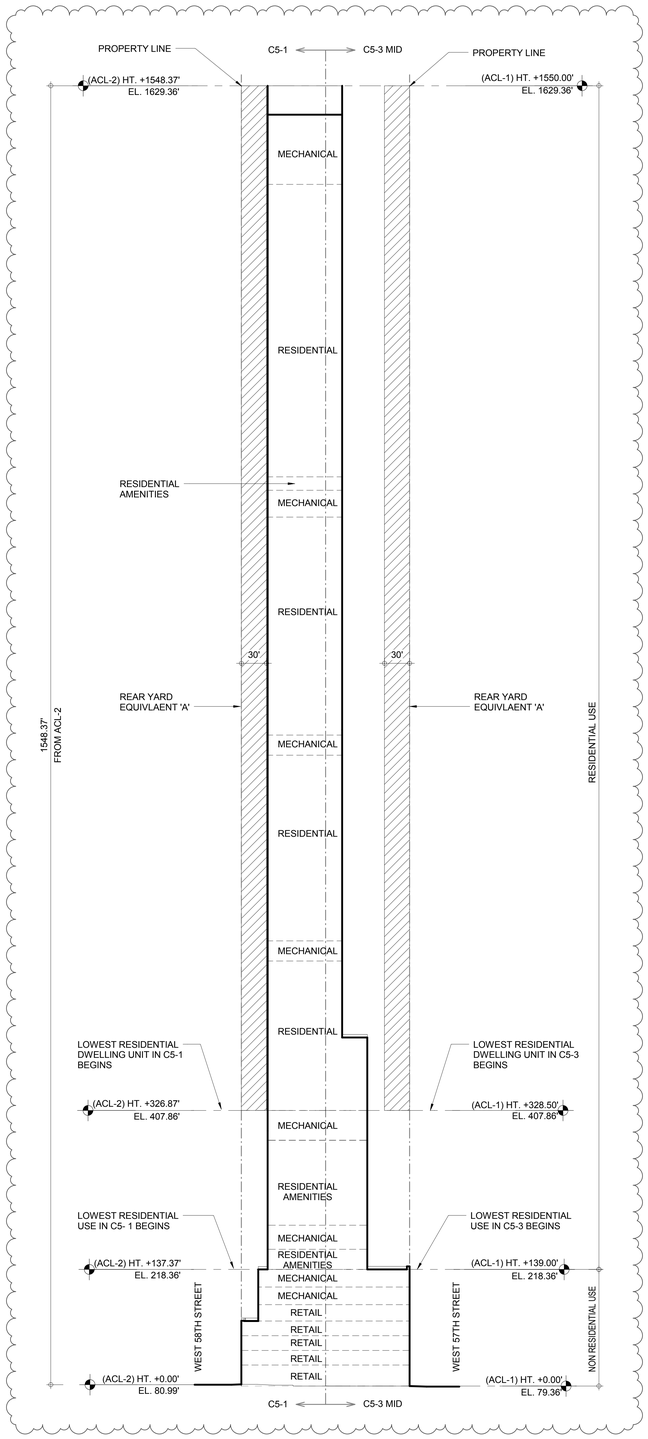

3 **REAR YARD ANALYSIS - NORTH SOUTH SECTION**
1/64" = 1'-0"

KEY PLAN:

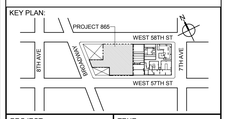

PROJECT NORTH

TRUE NORTH

DEVELOPER:
EXTELL DEVELOPMENT COMPANY
805 THIRD AVENUE, 7TH FLOOR
New York, NY 10022 USA
TEL: 212 712 6000 FAX: 212 712 6100

DESIGN ARCHITECT: Base Building Shell & Core
ADRIAN SMITH + GORDON GILL ARCHITECTURE
111 WEST MONROE STREET SUITE 2300
CHICAGO IL 60603
TEL: 312 920 1888 FAX: 312 920 1775

ARCHITECT OF RECORD: Base Building Shell & Core
AAI ARCHITECTS, P.C.
401 Wellington St. W., 3rd Floor
Toronto, ON M5V 1E7 Canada
TEL: 416 967 1500 FAX: 416 967 7150

STRUCTURAL ENGINEERS:
WSP CANTOR SEINUK
228 EAST 45th Street
New York, NY 10017 USA
TEL: 212 687 9888 FAX: 646 487 5501

MEP ENGINEERS:
AKF GROUP
1501 Broadway
New York, NY 10036 USA
TEL: 212 354 5656 FAX: 212 354 5668

GEOTECHNICAL ENGINEERS:
Langan Engineering & Environmental Services
21 Penn Plaza - 360 West 31st Street, 8th Floor
New York, NY 10001-2727
TEL: 212 479 5400 FAX: 212 479 5444

CODE CONSULTANTS:
Construction Consulting Associates
100 Church Street
New York, NY 10007
TEL: 212 385 1818 FAX: 212 385 1911

CURTAINWALL CONSULTANT:
AJLP Consulting
40 Worth Street. Suite 826
New York, NY 10013
TEL: 212 757 5659 FAX: 646 219 8508

LANDMARK/PRESERVATION CONSULTANT:
Higgins Quasebarth & Partners LLC
11 Hanover Square, 16th Floor
New York, NY 1005
TEL: 212 274 9468 FAX: 646 274 9380

LANDMARK/PRESERVATION CONSULTANT:
Jan Hird Pokorny Associates, Inc.
39 West 37th Street, 12A
New York, NY 10018
TEL: 212 759 6462 FAX: 212 759 6540

No.	DESCRIPTION:	DATE:
1	D.O.B. SUBMISSION	05 DEC 14
2	D.O.B. SUBMISSION	18 FEB 15
	D.O.B. SUBMISSION	27 APR 14
	D.O.B. AMENDMENT 2	21 SEP 15

DOB SUBMISSION

Discrepancies must be reported immediately to the Architect before proceeding. Only figured dimensions are to be used. Contractors must check all dimensions on site. This drawing is protected by copyright.

ALL DIMENSIONS ARE SHOWN IN IMPERIAL.

CONSULTANT:
AAI ARCHITECTS, P.C.

PROJECT:
217 WEST 57TH STREET
NEW YORK, NY

DRAWING TITLE:
REAR YARD & REAR YARD EQUIVALENTS-SITE PLAN AND SECTION

SEAL & SIGNATURE:

DATE:	05 DEC 14
PROJECT No:	1216-00
DRAWN: Author	REV:
CHK: Checker	2
SCALE: As indicated	
DWG No:	Z-048.01
DOB PAGE No:	49 of 569

DOB EMPLOYEE STAMP:

DOB B-SCAN:

CD PROGRESS ISSUE 1

36" x 48" Arch E - SHEET SIZE

FILE NAME: C:\Revit Local Files\AAI-TWR-ZONING-CD_hadamm.rvt
PLOT DATE: 9/23/2015 11:51 PM

DEPT OF BLDGS 421208305 Job Number
E361656195 Scan Code

81-241	**RESIDENTIAL RECREATIONAL SPACE - C5-3 / C6-6 MID**	
81-241 c)	1) Residential portion of a mixed building qualifies for a maximum residential FAR of 12 provided development includes a recreational space in an amount not less than 13 SF / rooming unit, 16.25 SF / dwelling unit, or a total area of at least 5,000 SF, whichever is greater.	
	i) Recreational Space based on Rooming Unit — none ii) Recreational Space based on Residential Unit — 179 X 16.25 SF = 2,908.75 SF iii) Recreational Space based on maximum required — 5,000 SF	
	Recreational Space Required — 5,000 SF i) min 50% open to sky — 5,000SF x 50% = 2,500 SF ii) max 25% enclosed — 5,000SF x 25% = 1,250 SF iii) 25% may be covered but more than 50% unenclosed — 5,000SF x 50% = 1,250 SF	
	Recreational Space Provided i) 8th Floor Open-to-Sky Recreational Space — AREA A = 7,724 SF (1 / Z-049)	COMPLIES
	2) Restricted to residential occupants	COMPLIES
	3) Accessible from lobby or public area served by residential elevators (see 1/ Z-049)	COMPLIES
	4) Landscaped except where covered or developed (see 1 / Z-049)	COMPLIES
	5) Contains minimum 500 SF of continuous area are on a single level and no dimension less than 15'	COMPLIES

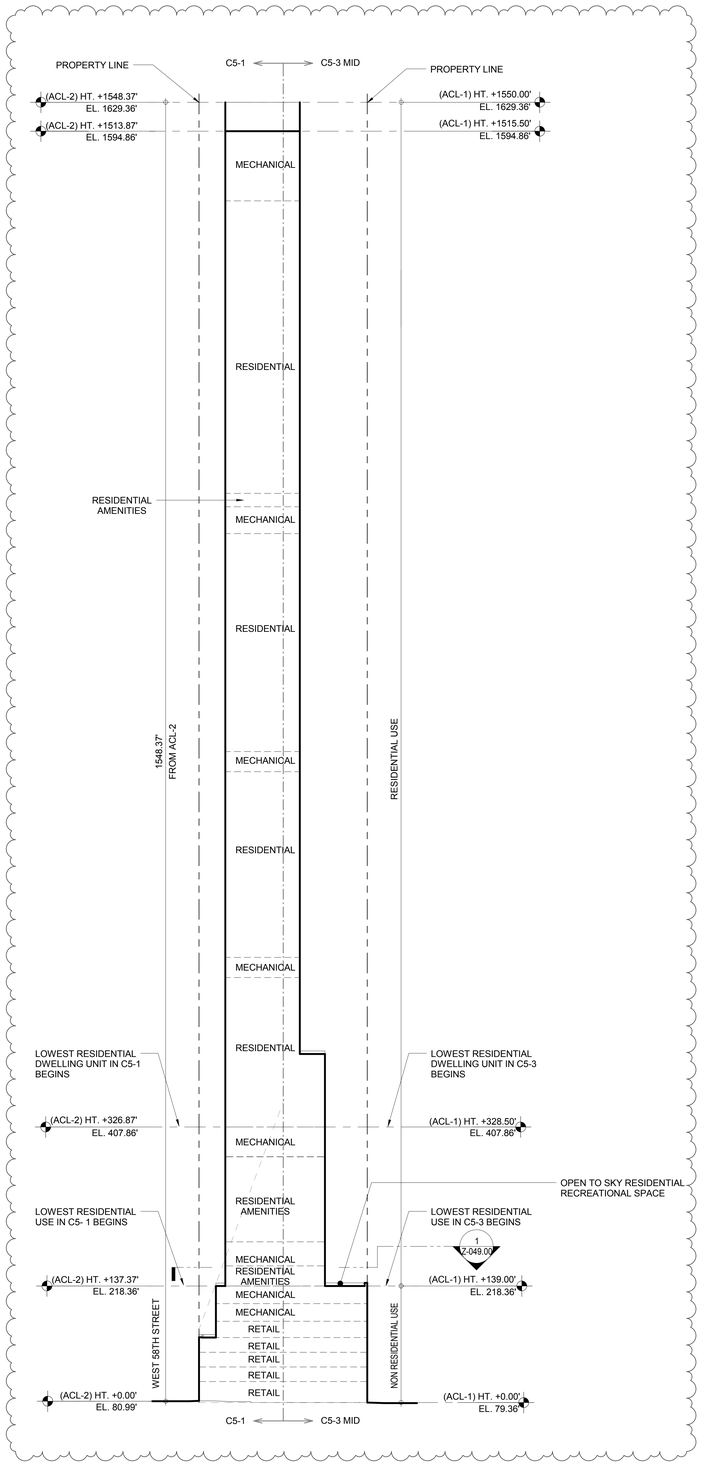

2 **RESIDENTIAL RECREATIONAL SPACE - NORTH SOUTH SECTION**
1/64" = 1'-0"

LEGEND

OPEN TO SKY RECREATIONAL SPACE

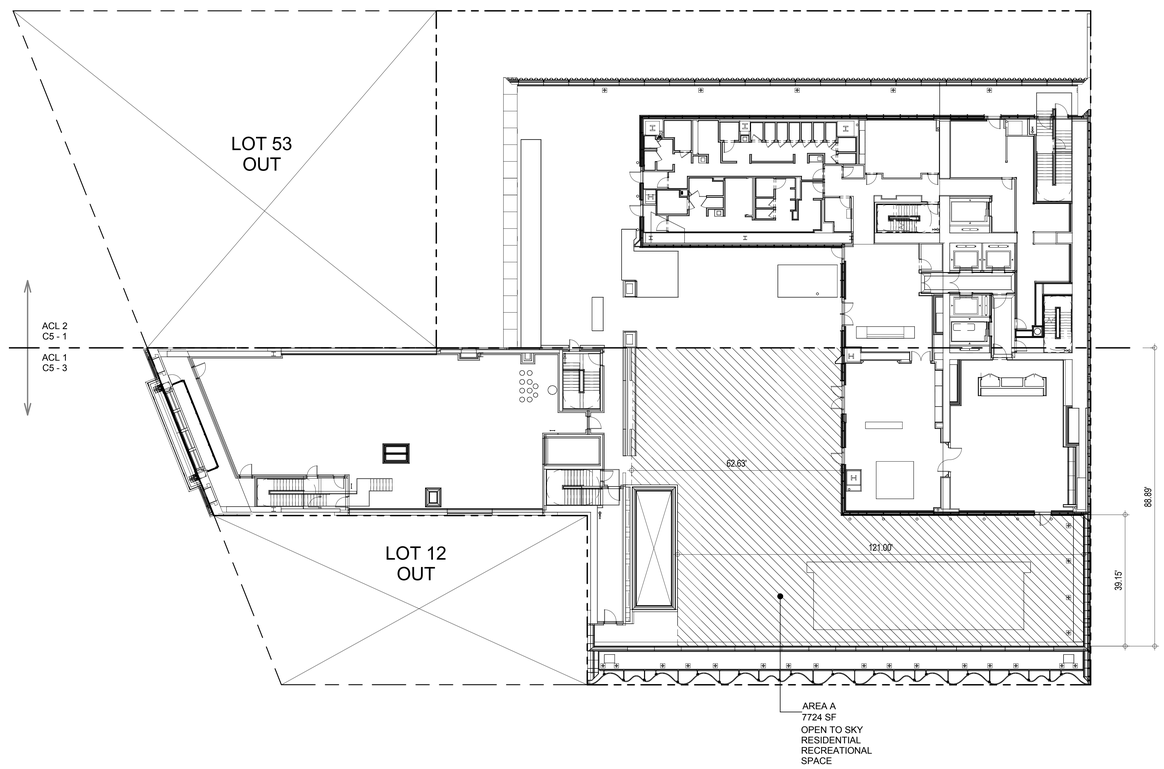

1 **8TH FLOOR RESIDENTIAL RECREATIONAL AREA PLAN**
1/16" = 1'-0"

KEY PLAN:

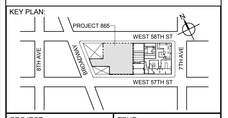

PROJECT NORTH

TRUE NORTH

DEVELOPER:
EXTELL DEVELOPMENT COMPANY
805 THIRD AVENUE, 7TH FLOOR
New York, NY 10022 USA
TEL: 212 712 6000 FAX: 212 712 6100

DESIGN ARCHITECT: Base Building Shell & Core
ADRIAN SMITH + GORDON GILL ARCHITECTURE
111 WEST MONROE STREET SUITE 2300
CHICAGO IL 60603
TEL: 312 920 1888 FAX: 312 920 1775

ARCHITECT OF RECORD: Base Building Shell & Core
AAI ARCHITECTS, P.C.
401 Wellington St. W., 3rd Floor
Toronto, ON M5V 1E7 Canada
TEL: 416 967 1500 FAX: 416 967 7150

STRUCTURAL ENGINEERS:
WSP CANTOR SEINUK
228 EAST 45th Street
New York, NY 10017 USA
TEL: 212 687 9888 FAX: 646 487 5501

MEP ENGINEERS:
AKF GROUP
1501 Broadway
New York, NY 10036 USA
TEL: 212 354 5656 FAX: 212 354 5668

GEOTECHNICAL ENGINEERS:
Langan Engineering & Environmental Services
21 Penn Plaza - 360 West 31st Street, 8th Floor
New York, NY 10001-2727
TEL: 212 479 5400 FAX: 212 479 5444

CODE CONSULTANTS:
Construction Consulting Associates
100 Church Street
New York, NY 10007
TEL: 212 385 1818 FAX: 212 385 1911

CURTAINWALL CONSULTANT:
AJLP Consulting
40 Worth Street, Suite 826
New York, NY 10013
TEL: 212 757 5659 FAX: 646 219 8508

LANDMARK/PRESERVATION CONSULTANT:
Higgins Quasebarth & Partners LLC
11 Hanover Square, 16th Floor
New York, NY 1005
TEL: 212 274 9468 FAX: 646 274 9380

LANDMARK/PRESERVATION CONSULTANT:
Jan Hird Pokorny Associates, Inc.
39 West 37th Street, 12A
New York, NY 10018
TEL: 212 759 6462 FAX: 212 759 6540

No.	DESCRIPTION:	DATE:
1	D.O.B. SUBMISSION	05 DEC 14
2	D.O.B. SUBMISSION	18 FEB 15
	D.O.B. SUBMISSION	27 APR 14
	D.O.B. AMENDMENT 2	21 SEP 15

DOB SUBMISSION

Discrepancies must be reported immediately to the Architect before proceeding. Only figured dimensions are to be used. Contractors must check all dimensions on site. This drawing is protected by copyright.

ALL DIMENSIONS ARE SHOWN IN IMPERIAL.

CONSULTANT:

AAI ARCHITECTS, P.C.

PROJECT:

217 WEST 57TH STREET
NEW YORK, NY

DRAWING TITLE:

RESIDENTIAL RECREATIONAL SPACE

SEAL & SIGNATURE:

REGISTERED ARCHITECT JAE DAVID JANOWSKI AA 028881 STATE OF NEW YORK

DATE:	05 DEC 14
PROJECT No:	1216-00
DRAWN: Author	REV:
CHK: Checker	2
SCALE: As indicated	
DWG No:	**Z-049.01**
DOB PAGE No:	50 of 569

DOB EMPLOYEE STAMP:

DOB B-SCAN:

CD PROGRESS ISSUE 1

36" x 48" Arch E SHEET SIZE
FILE NAME: C:\Revit Local Files\AA-TWR-ZONING-CD_bwilsem.rvt
PLOT DATE: 6/22/2015 5:19:54 PM

DEPT OF BLDGS 421258305 Job Number
E399963042 Scan Code

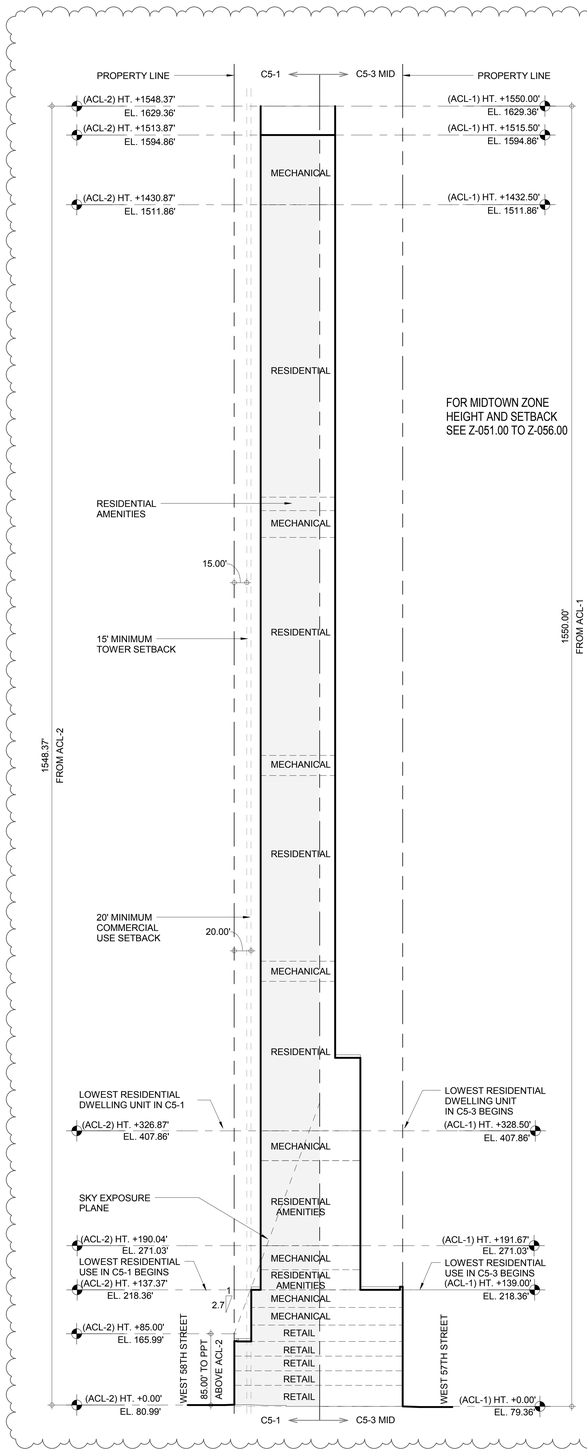

3 **HEIGHT AND SETBACK - NORTH SOUTH SECTION**
1/64" = 1'-0"

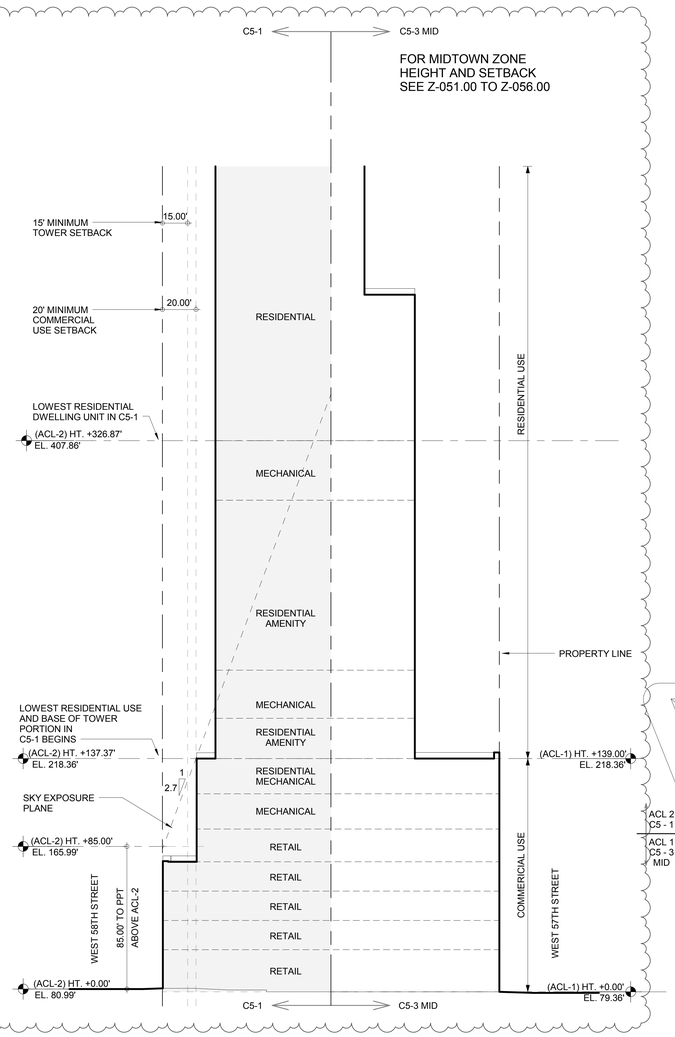

2 **NORTH-SOUTH SECTION BASE DETAIL AT ACL-2**
1/32" = 1'-0"

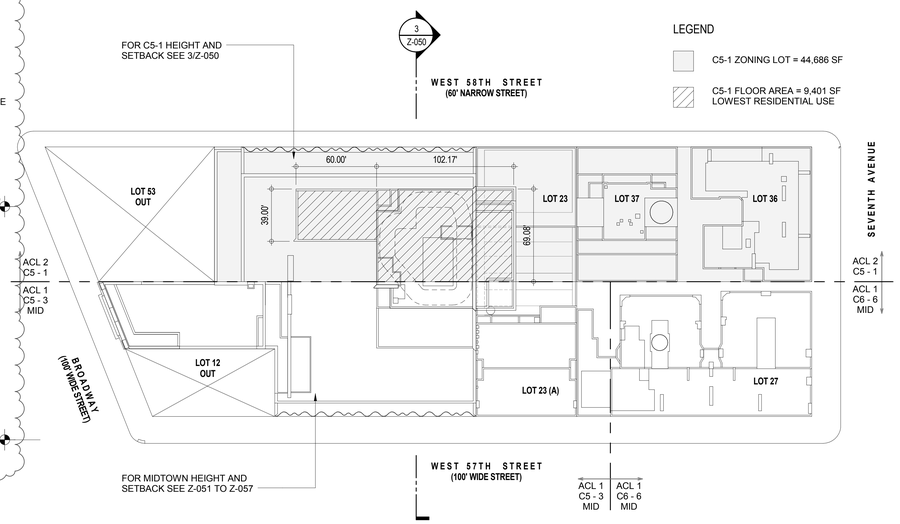

1 **SITE PLAN AT ROOF**
1" = 40'-0"

HEIGHT AND SETBACKS REGULATIONS - C5-1

33-432	MAXIMUM HEIGHT OF WALLS AND REQUIRED SETBACKS		
	1) Commercial Use Setback and Height of Front Wall requirements: 20' minimum setback from Narrow Street 85' or six stories maximum height of Front Wall above Street Line 2.7 : 1 Sky Exposure Plane		
	Setback and Height of Front Wall Provided	See 2 / Z-050	COMPLIES
35-63 b)	SPECIAL TOWER REGULATIONS FOR MIXED BUILDINGS		
	Residential portion of a mixed building not exceeding 40% lot coverage may be constructed in conformance with Tower Regulations of section 23-652 provided:		
35-63 b)	1) At least 65% of total floor area on the Zoning Lot allowable under applicable district regulation is occupied by Residential Uses		
	Residential	44,686 SF X 12 FAR = 536,232 SF	
	Maximum Floor Area Permitted	536,232 SF	
	Minimum Residential Required 65%	536,232 SF X 65% = 348,551 SF	
	Existing Residential	82,603 SF	
	Proposed Residential	535,675 SF	
	Total Residential	618,278 SF	COMPLIES
35-63 b)	2) All uses within the 'Mixed Building' to comply with provisions of Section 32-42 (location within building)		
32-422	Location of floors occupied by Commercial Uses		
	Commercial Uses may be located on a storey below the lowest storey occupied in whole or in part by Dwelling Units.		
	Location of Commercial Uses is below lowest Dwelling Units	See 2 / Z-050	COMPLIES
35-63 b)	3) Non-Residential Use in this 'Mixed Building' cannot penetrate Sky-Exposure Plane Location of Non-Residential Use does not penetrate Sky-Exposure Plane	See 2 / Z-050	COMPLIES
23-65	TOWER REGULATIONS		
	1) Portion of building occupied by Residential Uses to be considered for Tower Regulations to permit penetration of Sky Exposure Plane:		
	Portion of building less than 40% of lot area	44,686 SF X 40% = 17,874 SF	
	Tower Area Provided at lowest Residential Use	9,401 SF (See 1 / Z-050)	COMPLIES
23-652	Standard Tower		
	Tower shall be located not less than 15' from 'Street Line' of a 'Narrow Street'		
	Location of Tower is more than 15' setback from West 58th Street	See 2 and 3 / Z-050	COMPLIES

KEY PLAN:

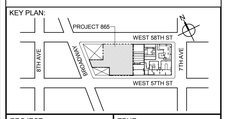

PROJECT NORTH
TRUE NORTH

DEVELOPER:
EXTELL DEVELOPMENT COMPANY
805 THIRD AVENUE, 7TH FLOOR
New York, NY 10022 USA
TEL: 212 712 6000 FAX: 212 712 6100

DESIGN ARCHITECT: Base Building Shell & Core
ADRIAN SMITH + GORDON GILL ARCHITECTURE
111 WEST MONROE STREET SUITE 2300
CHICAGO IL 60603
TEL: 312 920 1888 FAX: 312 920 1775

ARCHITECT OF RECORD: Base Building Shell & Core
AAI ARCHITECTS, P.C.
401 Wellington St. W., 3rd Floor
Toronto, ON M5V 1E7 Canada
TEL: 416 967 1500 FAX: 416 967 7150

STRUCTURAL ENGINEERS:
WSP CANTOR SEINUK
228 EAST 45th Street
New York, NY 10017 USA
TEL: 212 687 9888 FAX: 646 487 5501

MEP ENGINEERS:
AKF GROUP
1501 Broadway
New York, NY 10036 USA
TEL: 212 354 5656 FAX: 212 354 5668

GEOTECHNICAL ENGINEERS:
Langan Engineering & Environmental Services
21 Penn Plaza - 360 West 31st Street, 8th Floor
New York, NY 10001-2727
TEL: 212 479 5400 FAX: 212 479 5444

CODE CONSULTANTS:
Construction Consulting Associates
100 Church Street
New York, NY 10007
TEL: 212 385 1818 FAX: 212 385 1911

CURTAINWALL CONSULTANT:
AJLP Consulting
40 Worth Street, Suite 826
New York, NY 10013
TEL: 212 757 5659 FAX: 646 219 8508

LANDMARK/PRESERVATION CONSULTANT:
Higgins Quasebarth & Partners LLC
11 Hanover Square, 16th Floor
New York, NY 1005
TEL: 212 274 9468 FAX: 646 274 9380

LANDMARK/PRESERVATION CONSULTANT:
Jan Hird Pokorny Associates, Inc.
39 West 37th Street, 12A
New York, NY 10018
TEL: 212 759 6462 FAX: 212 759 6540

No.	DESCRIPTION:	DATE:
1	D.O.B. SUBMISSION	05 DEC 14
2	D.O.B. SUBMISSION	18 FEB 15
	D.O.B. SUBMISSION	27 APR 14
	D.O.B. AMENDMENT 2	21 SEP 15

DOB SUBMISSION

Discrepancies must be reported immediately to the Architect before proceeding. Only figured dimensions are to be used. Contractors must check all dimensions on site. This drawing is protected by copyright.

ALL DIMENSIONS ARE SHOWN IN IMPERIAL.

CONSULTANT:
AAI ARCHITECTS, P.C.

PROJECT:
217 WEST 57TH STREET
NEW YORK, NY

DRAWING TITLE:
C5-1 HEIGHT AND SETBACK-SITE PLAN, SECTIONS AND ELEVATIONS

SEAL & SIGNATURE:
REGISTERED ARCHITECT JAN HIRD POKORNY DAVID JAMES No. 028681 STATE OF NEW YORK

DATE:	05 DEC 14
PROJECT No:	1216-00
DRAWN: Author	REV:
CHKD: Checker	2
SCALE: As indicated	
DWG No:	Z-050.01
DOB PAGE No:	51 of 569

DOB EMPLOYEE STAMP:
DOB B-SCAN:

CD PROGRESS ISSUE 1

36" x 48" Arch E, SHEET SIZE
FILE NAME: C:\Revit Local Files\AAI-TWR-ZONING-CD_hwilsenin.rvt
PLOT DATE: 9/22/2015 4:30:24 PM

DEPT OF BLDGS 421263625 Job Number
ES1949537325 Scan Code

81-27	**ALTERNATIVE HEIGHT AND SETBACK REGULATIONS - DAYLIGHT EVALUATION**
	TABLE OF CONTENTS AND NOTES FOR COMPLIANCE
	The contents of the Section 81-27 Height and Setback submission is as follows:
Dwg. #'s	Contents/Demonstrating
Z-051.00	Roof plan, indicating relationship to viewpoints, building's corner points and roof heights (above ACL) to top of parapets.
Z-051.00 - Z-057.00	As per Section 81-273 (c) & (d), this sheet contains all plan and section angles for corner points of all viewpoints. Also, contains Sec. 81-274 Daylight Evaluation scores for all viewpoints, overall street scores and overall development score. Indicates compliance on all streets and overall.
Z-052.00 - Z-057.00	Contains plot of corner points, by viewpoints and streets as per Section 81-273 (e). Also contains Section 81-274, Daylight Square count for all viewpoints. Blockage totals transferred to 23 for final tabulation.
CONCLUSION	**The proposed development is in compliance with Section 81-27**

81-27 ALTERNATE HEIGHT AND SETBACK REGULATIONS
DAYLIGHT EVALUATION METHOD

81-274 CALCULATION OF DAYLIGHT SCORE

W 57 ST	Lot line length =	400.00
VP 1	79.91%	
VP 2	78.75%	
Street Score	**79.33% ACTUAL**	
Min Required	66.00% Complies	
7TH AVE	Lot line length=	100.42
VP 3	87.26%	
VP 4	87.95%	
Street Score	**87.61%** ACTUAL	
Min Required	66.00% Complies	
BROADWAY	Lot line length=	53.77
VP 5	93.90%	
VP 6	94.18%	
Average	**94.04%** ACTUAL	
Min Required	66.00% Complies	

ENTIRE ZONING LOT

$$= \frac{(79.33*400)+(87.61*100.42)+(94.04*53.77)}{400+100.42+53.77}$$

Overall Score **82.26%** ACTUAL
Min Required 75.00% Complies

CONCLUSION **The above development is in compliance with 81-27**

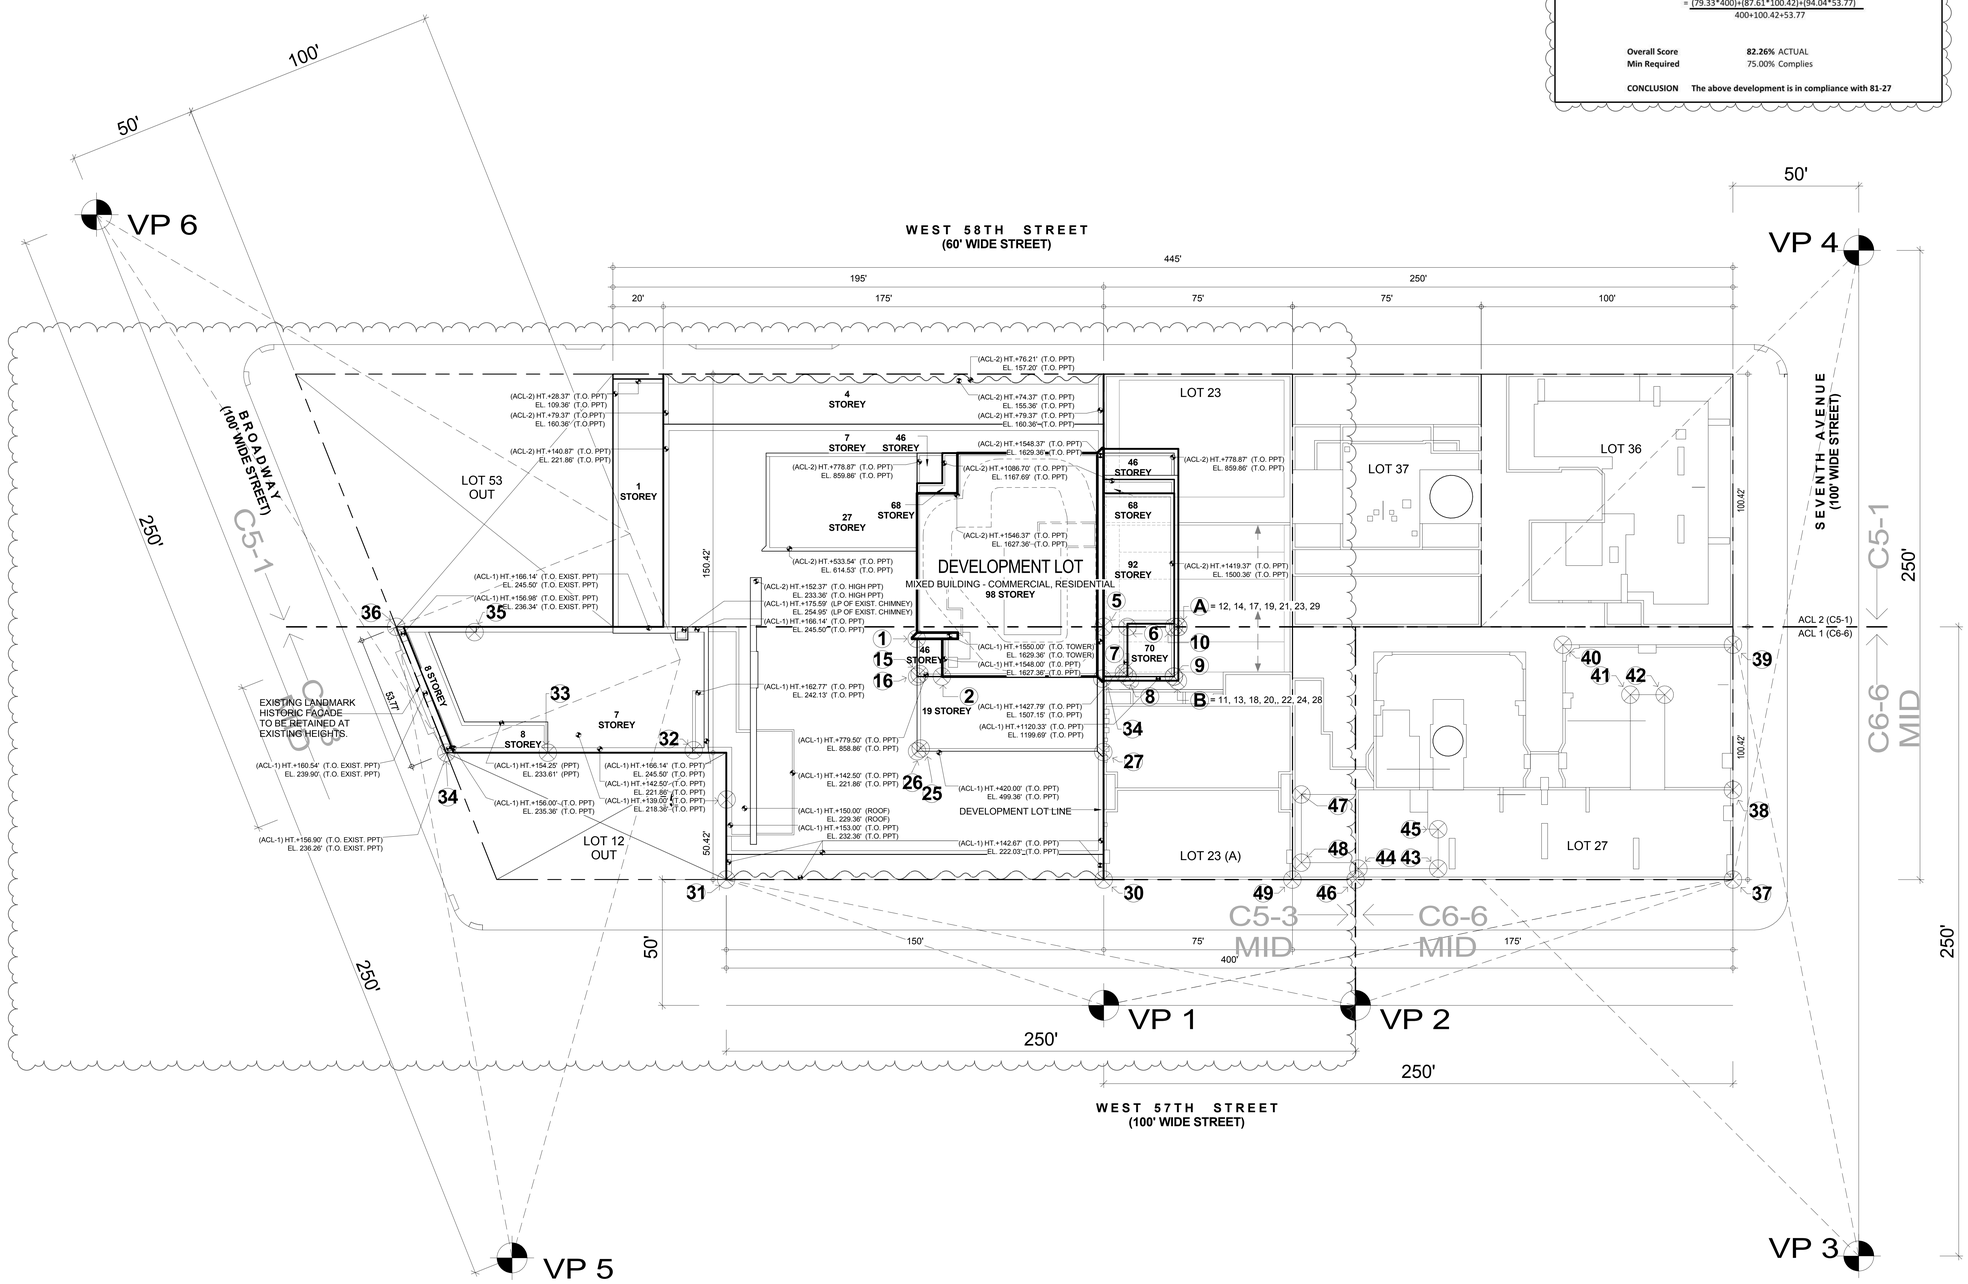

1 **ZONING ROOF PLAN**
3/64" = 1'-0"

KEY PLAN:

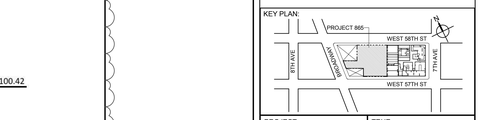

PROJECT NORTH
TRUE NORTH

DEVELOPER:
EXTELL DEVELOPMENT COMPANY
805 THIRD AVENUE, 7TH FLOOR
New York, NY 10022 USA
TEL: 212 712 6000 FAX: 212 712 6100

DESIGN ARCHITECT: Base Building Shell & Core
ADRIAN SMITH + GORDON GILL ARCHITECTURE
111 WEST MONROE STREET SUITE 2300
CHICAGO IL 60603
TEL: 312 920 1888 FAX: 312 920 1775

ARCHITECT OF RECORD: Base Building Shell & Core
AAI ARCHITECTS, P.C.
401 Wellington St. W., 3rd Floor
Toronto, ON M5V 1E7 Canada
TEL: 416 967 1500 FAX: 416 967 7150

STRUCTURAL ENGINEERS:
WSP CANTOR SEINUK
228 EAST 45th Street
New York, NY 10017 USA
TEL: 212 687 9888 FAX: 646 487 5501

MEP ENGINEERS:
AKF GROUP
1501 Broadway
New York, NY 10036 USA
TEL: 212 354 5656 FAX: 212 354 5668

GEOTECHNICAL ENGINEERS:
Langan Engineering & Environmental Services
21 Penn Plaza - 360 West 31st Street, 8th Floor
New York, NY 10001-2727
TEL: 212 479 5400 FAX: 212 479 5444

CODE CONSULTANTS:
Construction Consulting Associates
100 Church Street
New York, NY 10007
TEL: 212 385 1818 FAX: 212 385 1911

CURTAINWALL CONSULTANT:
AJLP Consulting
40 Worth Street, Suite 826
New York, NY 10013
TEL: 212 757 5659 FAX: 646 219 8508

LANDMARK/PRESERVATION CONSULTANT:
Higgins Quasebarth & Partners LLC
11 Hanover Square, 16th Floor
New York, NY 1005
TEL: 212 274 9468 FAX: 646 274 9380

LANDMARK/PRESERVATION CONSULTANT:
Jan Hird Pokorny Associates, Inc.
39 West 37th Street, 12A
New York, NY 10018
TEL: 212 759 6462 FAX: 212 759 6540

No.	DESCRIPTION:	DATE:
1	D.O.B. SUBMISSION	05 DEC 14
2	D.O.B. SUBMISSION	18 FEB 15
	D.O.B. SUBMISSION	27 APR 14
	D.O.B. AMENDMENT 2	21 SEP 15

0 10'-8" 21'-4" 42'-8"

DOB SUBMISSION

Discrepancies must be reported immediately to the Architect before proceeding. Only figured dimensions are to be used. Contractors must check all dimensions on site. This drawing is protected by copyright.

ALL DIMENSIONS ARE SHOWN IN IMPERIAL.

CONSULTANT:
AAI ARCHITECTS, P.C.

PROJECT:
217 WEST 57TH STREET
NEW YORK, NY

DRAWING TITLE:
ZONING ROOF PLAN AND VIEW POINTS

SEAL & SIGNATURE:

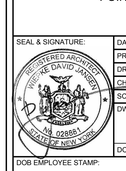

DATE:	05 DEC 14
PROJECT No:	1216-00
DRAWN: Author	REV:
CHK: Checker	2
SCALE: 3/64" = 1'-0"	
DWG No:	Z-051.01
DOB PAGE No:	52 of 569

DOB EMPLOYEE STAMP:
DOB B-SCAN:

CD PROGRESS ISSUE 1

36" x 48" Arch E, SHEET SIZE

FILE NAME: C:\Revit Local Files\AAI-TWR-ZONING-CD_hadamm.rvt
PLOT DATE: 8/30/2015 6:11:52 AM

Scoring Summary
(Vantage point 1)

Section		Score
81-274(b)	Squares above 70°	-31.60
81-274(c)	Squares below 70°	0.00
81-274(d)	Profile Encroachment penalty	-0.55
	Total Blockage	-32.15
81-274(e)	Available Daylight Squares	160.00
81-274(f)	Remaining daylight	127.85
81-274(g)	**Daylight Score**	**79.91%**

Section 81-273(d) W57St VP 1

Far Lot Line	-50.00	250.00	-0.20	11.3
Near Lot Line	-50.00	-150.00	0.33	161.6

Pt	Dist[S]	Dist[D]	Tan[S/D]	Angle	[H]	[S]	Tan[H/S]	Angle
1	145.67	-76.15	-1.91	117.6	1,550.00	145.67	10.64	84.6
2	130.70	-64.16	-2.04	116.1	1,548.00	130.70	11.84	85.2
3	130.62	-2.62	-49.87	91.1	1,548.00	130.62	11.85	85.2
4	128.67	-0.08	-1,660.00	90.0	1,550.00	128.67	12.05	85.3
5	150.42	-0.08	-1,931.81	90.0	1,550.00	150.42	10.30	84.5
6	150.42	9.42	15.96	86.4	1,416.96	150.42	9.42	83.9
7	132.69	7.40	17.93	86.8	1,427.79	132.69	10.76	84.7
8	130.67	9.42	13.87	85.9	1,416.96	130.67	10.84	84.7
9	130.67	28.01	4.67	77.9	1,116.29	130.67	8.54	83.3
10	150.42	28.01	5.37	79.5	1,116.29	150.42	7.42	82.3
11	129.42	29.26	4.42	77.3	1,067.83	129.42	8.25	83.1
12	150.42	29.26	5.14	79.0	1,067.83	150.42	7.10	82.0
13	129.42	29.26	4.42	77.3	1,037.77	129.42	8.02	82.9
14	150.42	29.26	5.14	79.0	1,037.77	150.42	6.90	81.8
15	131.67	-73.16	-1.80	119.1	787.33	131.67	5.98	80.5
16	130.71	-74.16	-1.76	119.6	776.42	130.71	5.94	80.4
17	150.42	29.26	5.14	79.0	775.89	150.42	5.16	79.0
18	129.42	29.26	4.42	77.3	776.00	129.42	6.00	80.5
19	150.42	29.26	5.14	79.0	753.85	150.42	5.01	78.7
20	129.42	29.26	4.42	77.3	753.85	129.42	5.82	80.3
21	150.42	29.26	5.14	79.0	530.67	150.42	3.53	74.2
22	129.42	29.26	4.42	77.3	530.67	129.42	4.10	76.3
23	150.42	29.26	5.14	79.0	508.60	150.42	3.38	73.5
24	129.42	29.26	4.42	77.3	508.60	129.42	3.93	75.7
25	102.08	-72.74	-1.40	125.5	420.00	102.08	4.11	76.3
26	100.67	-74.16	-1.36	126.4	415.96	100.67	4.13	76.4
27	99.00	-0.08	-1,301.53	90.0	422.00	99.00	4.26	76.8
28	129.42	29.26	4.42	77.3	294.73	129.42	2.28	66.3
29	150.42	29.26	5.14	79.0	294.73	150.42	1.96	63.0
30	50.04	-0.08	-656.42	90.1	142.67	50.04	2.85	70.7
31	50.04	-149.83	-0.33	161.5	142.67	50.04	2.85	70.7
32	101.08	-156.49	-0.65	147.1	164.32	101.08	1.63	58.4
33	100.41	-220.90	-0.45	155.6	154.97	100.41	1.54	57.1
34	100.41	-261.24	-0.38	159.0	160.50	100.41	1.60	58.0
35	149.75	-240.79	-0.62	148.1	154.97	149.75	1.03	46.0
36	150.41	-281.16	-0.53	151.9	160.50	150.41	1.07	46.9
37	50.60	250.01	0.20	11.4	167.09	50.60	3.30	73.2
38	85.60	250.01	0.34	18.9	168.68	85.60	1.97	63.1
39	143.29	250.01	0.57	29.8	168.68	143.29	1.18	49.7
40	143.29	182.38	0.79	38.2	168.68	143.29	1.18	49.7
41	123.45	209.22	0.59	30.5	178.64	123.45	1.45	55.4
42	123.45	222.89	0.55	29.0	178.64	123.45	1.45	55.4
43	54.32	132.88	0.41	22.2	177.59	54.32	3.27	73.0
44	54.32	100.17	0.54	28.5	177.59	54.32	3.27	73.0
45	69.99	132.88	0.53	27.8	177.52	69.99	2.54	68.5
46	50.00	100.17	0.50	26.5	167.16	50.00	3.34	73.3
47	132.43	47.44	2.79	70.3	130.64	132.43	0.99	44.6
48	56.70	78.51	0.72	35.8	166.67	56.70	2.94	71.2
49	49.99	75.01	0.67	33.7	155.73	49.99	3.11	72.2

Profile Penalties

1.1 x 0.50 = 0.55
(10 Boxes @ .1 + 1 Box @ .1)

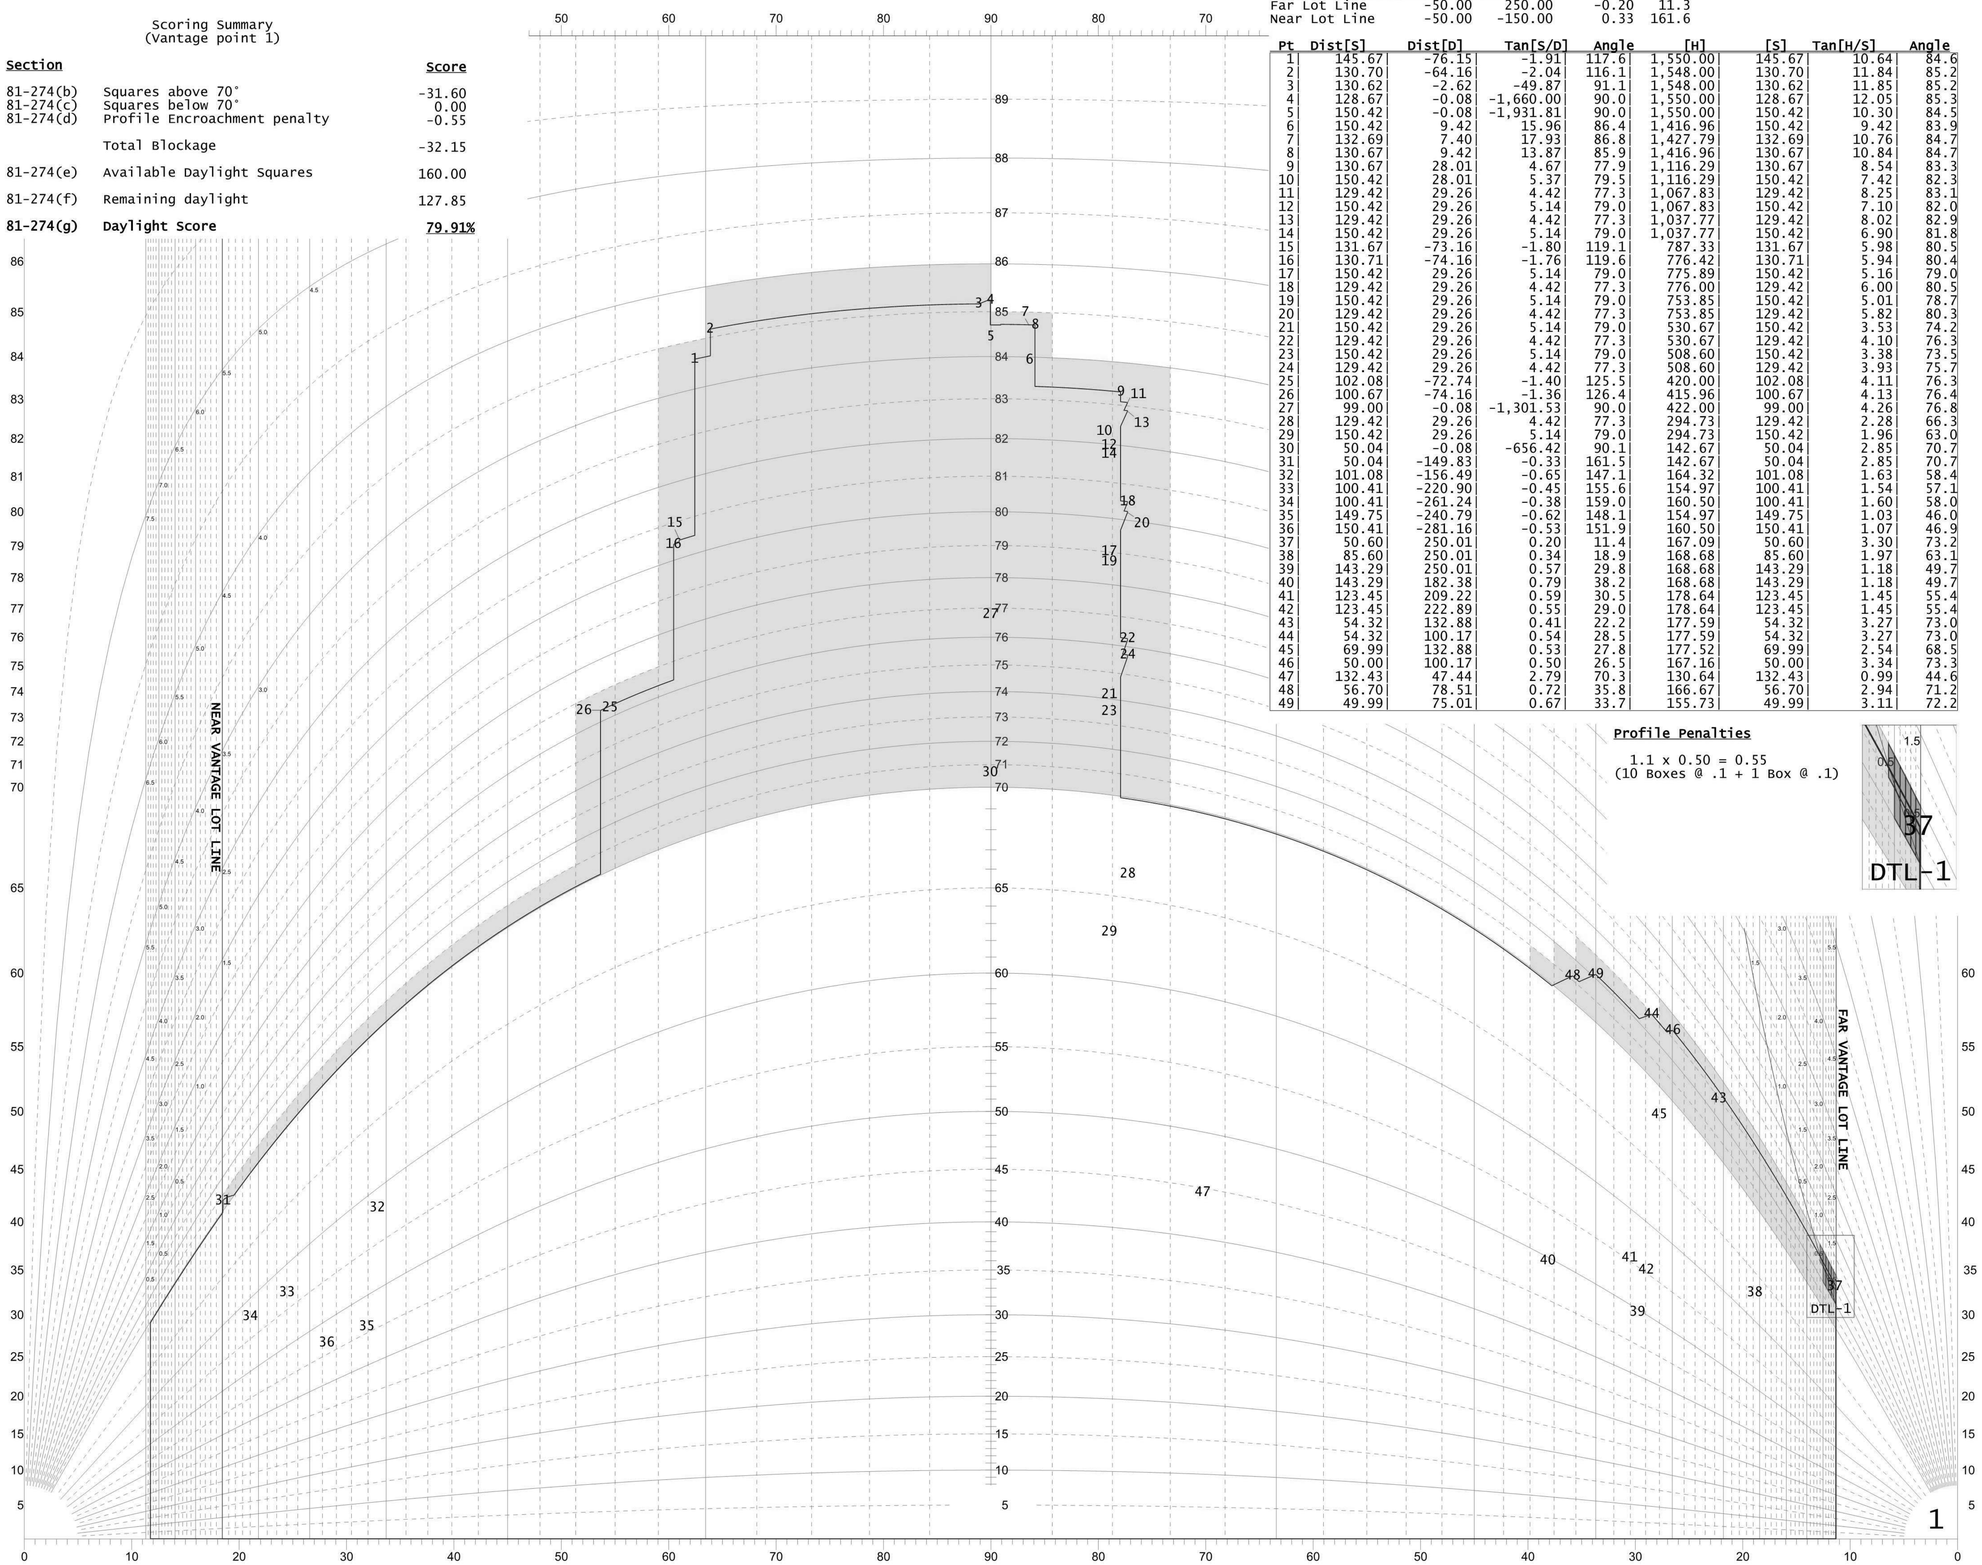

DAYLIGHT EVALUATION DIAGRAM - 100 FOOT STREET
WEST 57th STREET - VANTAGE POINT ONE

KEY PLAN:

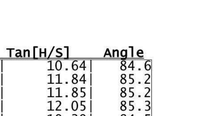

PROJECT NORTH | TRUE NORTH

DEVELOPER:
EXTELL DEVELOPMENT COMPANY
805 THIRD AVENUE, 7TH FLOOR
New York, NY 10022 USA
TEL: 212 712 6000 FAX: 212 712 6100

DESIGN ARCHITECT: Base Building Shell & Core
ADRIAN SMITH + GORDON GILL ARCHITECTURE
111 WEST MONROE STREET SUITE 2300
CHICAGO IL 60603
TEL: 312 920 1888 FAX: 312 920 1775

ARCHITECT OF RECORD: Base Building Shell & Core
AAI ARCHITECTS, P.C.
401 Wellington St. W., 3rd Floor
Toronto, ON M5V 1E7 Canada
TEL: 416 967 1500 FAX: 416 967 7150

STRUCTURAL ENGINEERS:
WSP CANTOR SEINUK
228 EAST 45th Street
New York, NY 10017 USA
TEL: 212 687 9888 FAX: 646 487 5501

MEP ENGINEERS:
AKF GROUP
1501 Broadway
New York, NY 10036 USA
TEL: 212 354 5656 FAX: 212 354 5668

GEOTECHNICAL ENGINEERS:
Langan Engineering & Environmental Services
21 Penn Plaza - 360 West 31st Street, 8th Floor
New York, NY 10001-2727
TEL: 212 479 5400 FAX: 212 479 5444

CODE CONSULTANTS:
Construction Consulting Associates
100 Church Street
New York, NY 10007
TEL: 212 385 1818 FAX: 212 385 1911

CURTAINWALL CONSULTANT:
AJLP Consulting
40 Worth Street, Suite 826
New York, NY 10013
TEL: 212 757 5659 FAX: 646 219 8508

LANDMARK/PRESERVATION CONSULTANT:
Higgins Quasebarth & Partners LLC
11 Hanover Square, 16th Floor
New York, NY 1005
TEL: 212 274 9468 FAX: 646 274 9380

LANDMARK/PRESERVATION CONSULTANT:
Jan Hird Pokorny Associates, Inc.
39 West 37th Street, 12A
New York, NY 10018
TEL: 212 759 6462 FAX: 212 759 6540

No.	DESCRIPTION:	DATE:
1	D.O.B. SUBMISSION	05 DEC 14
2	D.O.B. SUBMISSION	18 FEB 15
	D.O.B. SUBMISSION	27 APR 14
	D.O.B. AMENDMENT 2	21 SEP 15

DOB SUBMISSION

Discrepancies must be reported immediately to the Architect before proceeding. Only figured dimensions are to be used. Contractors must check all dimensions on site. This drawing is protected by copyright.

ALL DIMENSIONS ARE SHOWN IN IMPERIAL.

CONSULTANT:
AAI ARCHITECTS, P.C.

PROJECT:
217 WEST 57TH STREET
NEW YORK, NY

DRAWING TITLE:
SECTION 81-27 ANALYSIS PLAN AND SECTION ANGLES SCORING VIEWPOINT 1

SEAL & SIGNATURE:
REGISTERED ARCHITECT WILLIAM DAVID JANKOWSKI No. 028881 STATE OF NEW YORK

DATE:	05 DEC 14
PROJECT No:	1216-00
DRAWN: Author	REV:
CHK: Checker	2
SCALE:	
DWG No:	Z-052.01
DOB PAGE No:	53 of 569

DOB EMPLOYEE STAMP: | DOB B-SCAN:

CD PROGRESS ISSUE 1

DEPT OF BLDGS 421263505 Job Number
E345635099 Scan Code
36" x 48" Arch E - SHEET SIZE
FILENAME: 1216Z-Z-052.01_Section Analysis Plan_Viewpoint 1.dwg
PLOT DATE: 2015-09-18 11:34 PM

Scoring Summary
(Vantage point 2)

Section		Score
81-274(b)	Squares above 70°	-34.00
81-274(c)	Squares below 70°	0.00
81-274(d)	Profile Encroachment penalty	0.00
	Total Blockage	-34.00
81-274(e)	Available Daylight Squares	160.00
81-274(f)	Remaining daylight	126.00
81-274(g)	**Daylight Score**	**78.75%**

Section 81-273(d) W57 St VP 2

Far Lot Line	50.00	250.00	0.20	11.3
Near Lot Line	50.00	-150.00	-0.33	161.6

Pt	Dist[S]	Dist[D]	Tan[S/D]	Angle	[H]	[S]	Tan[H/S]	Angle
1	145.66	176.16	0.83	39.6	1,550.00	145.66	10.64	84.6
2	130.70	164.17	0.80	38.5	1,548.00	130.70	11.84	85.2
3	130.62	102.63	1.27	51.8	1,548.00	130.62	11.85	85.2
4	128.67	100.09	1.29	52.1	1,550.00	128.67	12.05	85.3
5	150.42	100.09	1.50	56.4	1,550.00	150.42	10.30	84.5
6	150.42	90.59	1.66	58.9	1,416.96	150.42	9.42	83.9
7	132.69	92.61	1.43	55.1	1,427.79	132.69	10.76	84.7
8	130.67	90.59	1.44	55.3	1,416.96	130.67	10.84	84.7
9	130.67	72.00	1.81	61.1	1,116.29	130.67	8.54	83.3
10	150.42	72.00	2.09	64.4	1,116.29	150.42	7.42	82.3
11	129.42	70.75	1.83	61.3	1,067.83	129.42	8.25	83.1
12	150.42	70.75	2.13	64.8	1,067.83	150.42	7.10	82.0
13	129.42	70.75	1.83	61.3	1,037.77	129.42	8.02	82.9
14	150.42	70.75	2.13	64.8	1,037.77	150.42	6.90	81.8
15	131.66	173.17	0.76	37.2	787.33	131.66	5.98	80.5
16	130.71	174.17	0.75	36.9	776.42	130.71	5.94	80.4
17	150.42	70.75	2.13	64.8	775.89	150.42	5.16	79.0
18	129.42	70.75	1.83	61.3	776.00	129.42	6.00	80.5
19	150.42	70.75	2.13	64.8	753.85	150.42	5.01	78.7
20	129.42	70.75	1.83	61.3	753.85	129.42	5.83	80.3
21	150.42	70.75	2.13	64.8	530.67	150.42	3.53	74.2
22	129.42	70.75	1.83	61.3	530.67	129.42	4.10	76.3
23	150.42	70.75	2.13	64.8	508.60	150.42	3.38	73.5
24	129.42	70.75	1.83	61.3	508.60	129.42	3.93	75.7
25	102.08	172.75	0.59	30.6	420.00	102.08	4.11	76.3
26	100.66	174.17	0.58	30.0	415.96	100.66	4.13	76.4
27	99.00	100.08	0.99	44.7	422.00	99.00	4.26	76.8
28	129.42	70.75	1.83	61.3	294.73	129.42	2.28	66.3
29	150.42	70.75	2.13	64.8	294.73	150.42	1.96	63.0
30	50.04	100.08	0.50	26.6	142.67	50.04	2.85	70.7
31	50.04	249.83	0.20	11.3	142.67	50.04	2.85	70.7
32	101.08	256.50	0.39	21.5	164.32	101.08	1.63	58.4
33	100.41	320.91	0.31	17.4	154.97	100.41	1.54	57.1
34	100.41	361.25	0.28	15.5	160.50	100.41	1.60	58.0
35	149.74	340.79	0.44	23.7	154.97	149.74	1.03	46.0
36	150.41	381.17	0.39	21.5	160.50	150.41	1.07	46.9
37	50.60	-150.00	-0.34	161.4	167.09	50.60	3.30	73.2
38	85.60	-150.00	-0.57	150.3	168.68	85.60	1.97	63.1
39	143.29	-150.00	-0.96	136.3	168.68	143.29	1.18	49.7
40	143.29	-82.37	-1.74	119.9	168.68	143.29	1.18	49.7
41	123.45	-109.21	-1.13	131.5	178.64	123.45	1.45	55.4
42	123.45	-122.88	-1.00	134.9	178.64	123.45	1.45	55.4
43	54.32	-32.87	-1.65	121.2	177.59	54.32	3.27	73.0
44	54.32	-0.17	-327.66	90.2	177.59	54.32	3.27	73.0
45	69.99	-32.87	-2.13	115.2	177.52	69.99	2.54	68.5
46	49.99	-0.17	-301.43	90.2	167.16	49.99	3.34	73.3
47	132.43	52.56	2.52	68.4	130.64	132.43	0.99	44.6
48	56.70	21.50	2.64	69.2	166.67	56.70	2.94	71.2
49	49.99	25.00	2.00	63.4	155.73	49.99	3.12	72.2

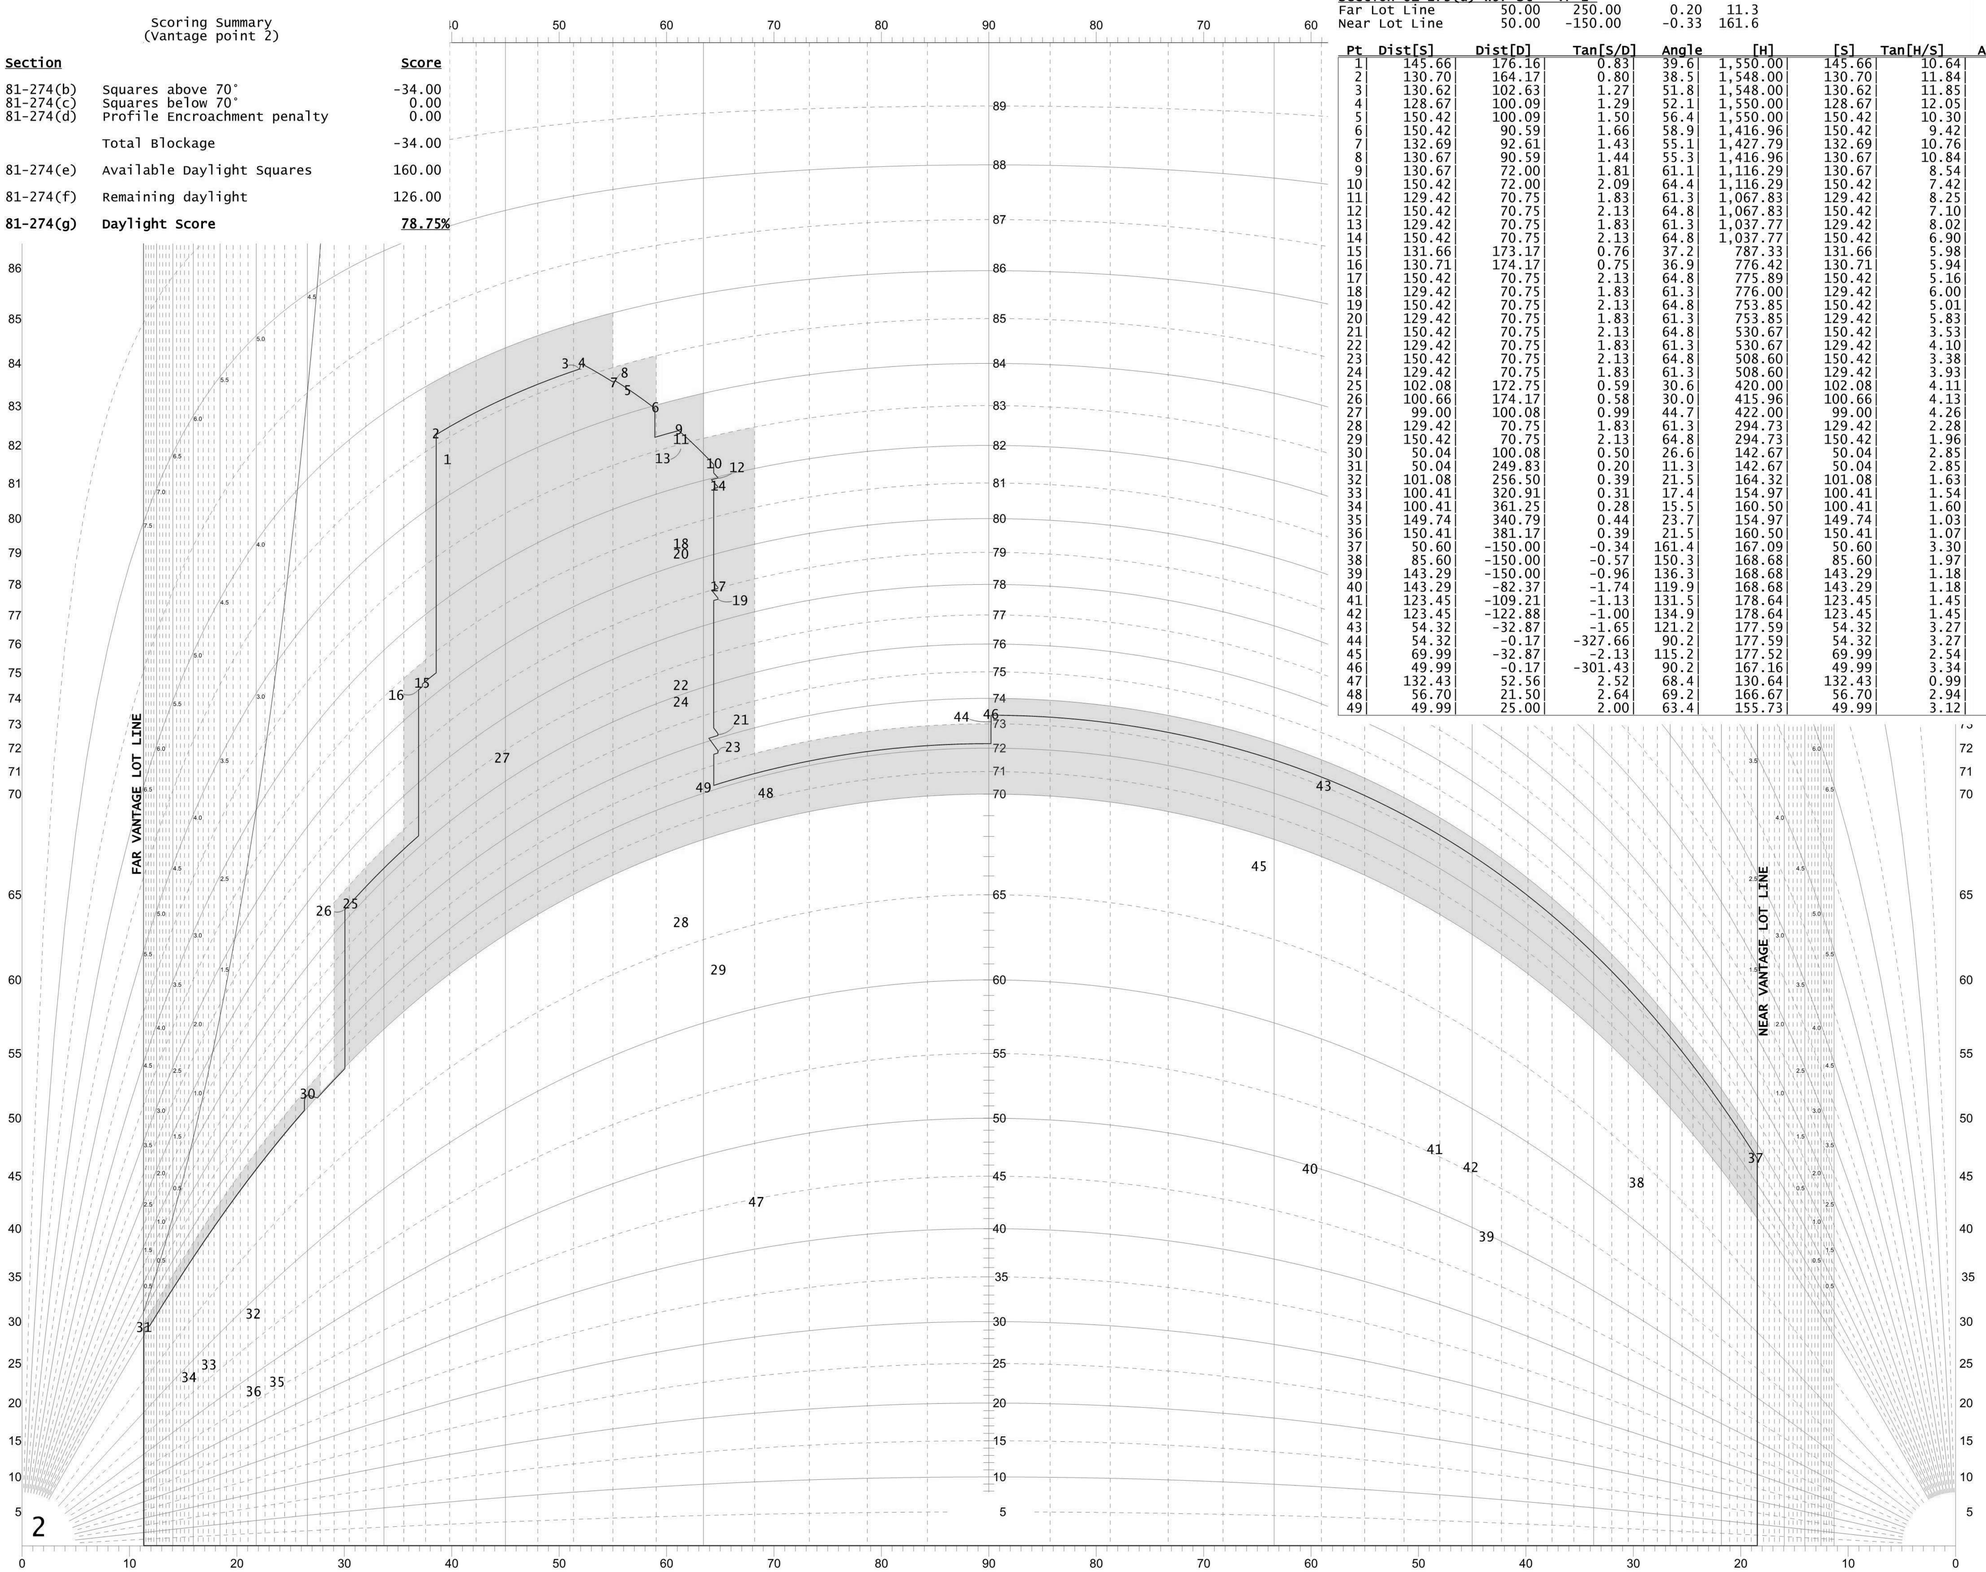

DAYLIGHT EVALUATION DIAGRAM - 100 FOOT STREET
WEST 57th STREET - VANTAGE POINT TWO

CD PROGRESS ISSUE 1

KEY PLAN:

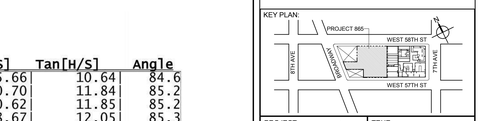

PROJECT NORTH | TRUE NORTH

DEVELOPER:
EXTELL DEVELOPMENT COMPANY
805 THIRD AVENUE, 7TH FLOOR
New York, NY 10022 USA
TEL: 212 712 6000 FAX: 212 712 6100

DESIGN ARCHITECT: Base Building Shell & Core
ADRIAN SMITH + GORDON GILL ARCHITECTURE
111 WEST MONROE STREET SUITE 2300
CHICAGO IL 60603
TEL: 312 920 1888 FAX: 312 920 1775

ARCHITECT OF RECORD: Base Building Shell & Core
AAI ARCHITECTS, P.C.
401 Wellington St.W., 3rd Floor
Toronto, ON M5V 1E7 Canada
TEL: 416 967 1500 FAX: 416 967 7150

STRUCTURAL ENGINEERS:
WSP CANTOR SEINUK
228 EAST 45th Street
New York, NY 10017 USA
TEL: 212 687 9888 FAX: 646 487 5501

MEP ENGINEERS:
AKF GROUP
1501 Broadway
New York, NY 10036 USA
TEL: 212 354 5656 FAX: 212 354 5668

GEOTECHNICAL ENGINEERS:
Langan Engineering & Environmental Services
21 Penn Plaza - 360 West 31st Street, 8th Floor
New York, NY 10001-2727
TEL: 212 479 5400 FAX: 212 479 5444

CODE CONSULTANTS:
Construction Consulting Associates
100 Church Street
New York, NY 10007
TEL: 212 385 1818 FAX: 212 385 1911

CURTAINWALL CONSULTANT:
AJLP Consulting
40 Worth Street. Suite 826
New York, NY 10013
TEL: 212 757 5659 FAX: 646 219 8508

LANDMARK/PRESERVATION CONSULTANT:
Higgins Quasebarth & Partners LLC
11 Hanover Square, 16th Floor
New York, NY 1005
TEL: 212 274 9468 FAX: 646 274 9380

LANDMARK/PRESERVATION CONSULTANT:
Jan Hird Pokorny Associates, Inc.
39 West 37th Street, 12A
New York, NY 10018
TEL: 212 759 6462 FAX: 212 759 6540

No.	DESCRIPTION:	DATE:
1	D.O.B. SUBMISSION	05 DEC 14
2	D.O.B. SUBMISSION	18 FEB 15
	D.O.B. SUBMISSION	27 APR 14
	D.O.B. AMENDMENT 2	21 SEP 15

DOB SUBMISSION

Discrepancies must be reported immediately to the Architect before proceeding. Only figured dimensions are to be used. Contractors must check all dimensions on site. This drawing is protected by copyright.

ALL DIMENSIONS ARE SHOWN IN IMPERIAL.

CONSULTANT:
AAI ARCHITECTS, P.C.

PROJECT:
217 WEST 57TH STREET
NEW YORK, NY

DRAWING TITLE:
SECTION 81-27 ANALYSIS PLAN AND SECTION ANGLES SCORING VIEWPOINT 2

SEAL & SIGNATURE:
REGISTERED ARCHITECT ADRIAN DAVID SMITH No. 028883 STATE OF NEW YORK

DATE:	05 DEC 14
PROJECT No:	1216-00
DRAWN: Author	REV:
CHK: Checker	2
SCALE:	
DWG No:	Z-053.01
DOB PAGE No:	54 of 569

DOB EMPLOYEE STAMP: DOB B-SCAN:

Section 81-273(d) 7TH AVE VP 3

Far Lot Line	-50.00	250.00	-0.20	11.3
Near Lot Line	-149.92	149.60	-1.00	45.1

Pt	Dist[S]	Dist[D]	Tan[S/D]	Angle	[H]	[S]	Tan[H/S]	Angle
1	376.04	245.41	1.53	56.9	1,550.00	376.04	4.12	76.4
2	364.06	230.44	1.58	57.7	1,548.00	364.06	4.25	76.8
3	302.52	230.33	1.31	52.7	1,548.00	302.52	5.12	78.9
4	299.98	228.37	1.31	52.7	1,550.00	299.98	5.17	79.0
5	299.97	250.12	1.20	50.2	1,550.00	299.97	5.17	79.0
6	290.47	250.12	1.16	49.3	1,416.96	290.47	4.88	78.4
7	292.50	232.39	1.26	51.5	1,427.79	292.50	4.88	78.4
8	290.48	230.37	1.26	51.6	1,416.96	290.48	4.88	78.4
9	271.90	230.36	1.18	49.7	1,116.29	271.90	4.11	76.3
10	271.89	250.11	1.09	47.4	1,116.29	271.89	4.11	76.3
11	270.65	229.11	1.18	49.8	1,067.83	270.65	3.95	75.8
12	270.64	250.11	1.08	47.3	1,067.83	270.64	3.95	75.8
13	270.65	229.11	1.18	49.8	1,037.77	270.65	3.83	75.4
14	270.64	250.11	1.08	47.3	1,037.77	270.64	3.83	75.4
15	373.06	231.40	1.61	58.2	787.33	373.06	2.11	64.6
16	374.06	230.45	1.62	58.4	776.42	374.06	2.08	64.3
17	270.64	250.11	1.08	47.3	775.89	270.64	2.87	70.8
18	270.65	229.11	1.18	49.8	776.00	270.65	2.87	70.8
19	270.64	250.11	1.08	47.3	753.85	270.64	2.79	70.3
20	270.65	229.11	1.18	49.8	753.85	270.65	2.79	70.3
21	270.64	250.11	1.08	47.3	530.67	270.64	1.96	63.0
22	270.65	229.11	1.18	49.8	530.67	270.65	1.96	63.0
23	270.64	250.11	1.08	47.3	508.60	270.64	1.88	62.0
24	270.65	229.11	1.18	49.8	508.60	270.65	1.88	62.0
25	372.66	201.82	1.85	61.6	420.00	372.66	1.13	48.4
26	374.07	200.41	1.87	61.8	415.96	374.07	1.11	48.0
27	299.99	198.71	1.51	56.5	422.00	299.99	1.41	54.6
28	270.65	229.11	1.18	49.8	294.73	270.65	1.09	47.4
29	270.64	250.11	1.08	47.3	294.73	270.64	1.09	47.4
30	300.01	149.75	2.00	63.5	142.67	300.01	0.48	25.4
31	449.76	149.81	3.00	71.6	142.67	449.76	0.32	17.6
32	456.41	200.86	2.27	66.2	164.32	456.41	0.36	19.8
33	520.82	200.22	2.60	69.0	154.97	520.82	0.30	16.6
34	561.16	200.23	2.80	70.4	160.50	561.16	0.29	16.0
35	540.68	249.56	2.17	65.2	154.97	540.68	0.29	16.0
36	581.05	250.24	2.32	66.7	160.50	581.05	0.28	15.4
37	49.93	150.20	0.33	18.4	167.09	49.93	3.35	73.4
38	49.92	185.20	0.27	15.1	168.68	49.92	3.38	73.5
39	49.89	242.89	0.21	11.6	168.68	49.89	3.38	73.5
40	117.52	242.92	0.48	25.8	168.68	117.52	1.44	55.1
41	90.68	223.07	0.41	22.1	178.64	90.68	1.97	63.1
42	77.02	223.06	0.35	19.0	178.64	77.02	2.32	66.7
43	167.05	153.97	1.08	47.3	177.59	167.05	1.06	46.8
44	199.76	153.99	1.30	52.4	177.59	199.76	0.89	41.6
45	167.05	169.64	0.98	44.6	177.52	167.05	1.06	46.7
46	199.76	149.66	1.33	53.2	167.16	199.76	0.84	39.9
47	252.46	232.12	1.09	47.4	130.64	252.46	0.52	27.4
48	221.43	156.38	1.42	54.8	166.67	221.43	0.75	37.0
49	224.93	149.67	1.50	56.4	155.73	224.93	0.69	34.7

Profile Penalties

1.0 x 0.50 = 0.50
(8 Boxes @ 0.5 + 2 Boxes @ 0.5)

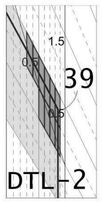

Scoring Summary
(Vantage point 3)

Section		Score
81-274(b)	Squares above 70°	-9.70
81-274(c)	Squares below 70°	0.00
81-274(d)	Profile Encroachment penalty	-0.50
	Total Blockage	-10.20
81-274(e)	Available Daylight Squares	80.05
81-274(f)	Remaining daylight	69.85
81-274(g)	**Daylight Score**	**87.26%**

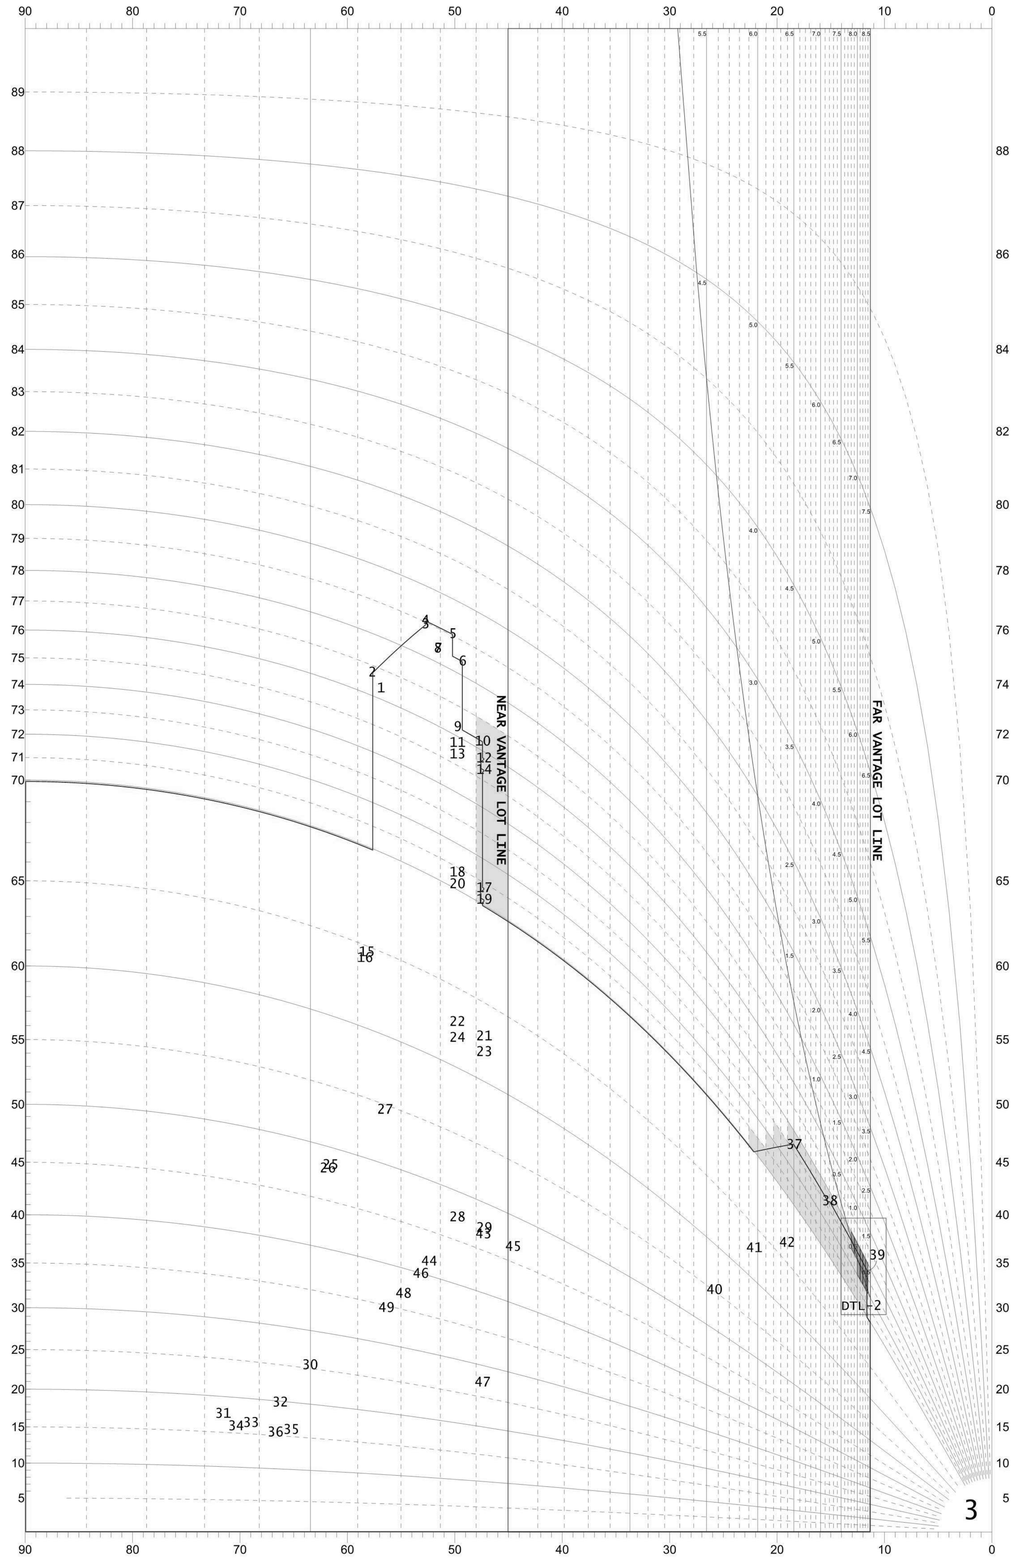

DAYLIGHT EVALUATION DIAGRAM - 100 FOOT STREET
7TH AVENUE - VANTAGE POINT THREE

CD PROGRESS ISSUE 1

KEY PLAN:

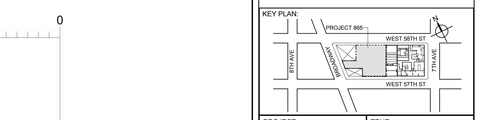

PROJECT NORTH

TRUE NORTH

DEVELOPER:
EXTELL DEVELOPMENT COMPANY
805 THIRD AVENUE, 7TH FLOOR
New York, NY 10022 USA
TEL: 212 712 6000 FAX: 212 712 6100

DESIGN ARCHITECT: Base Building Shell & Core
ADRIAN SMITH + GORDON GILL ARCHITECTURE
111 WEST MONROE STREET SUITE 2300
CHICAGO IL 60603
TEL: 312 920 1888 FAX: 312 920 1775

ARCHITECT OF RECORD: Base Building Shell & Core
AAI ARCHITECTS, P.C.
401 Wellington St. W., 3rd Floor
Toronto, ON M5V 1E7 Canada
TEL: 416 967 1500 FAX: 416 967 7150

STRUCTURAL ENGINEERS:
WSP CANTOR SEINUK
228 EAST 45th Street
New York, NY 10017 USA
TEL: 212 687 9888 FAX: 646 487 5501

MEP ENGINEERS:
AKF GROUP
1501 Broadway
New York, NY 10036 USA
TEL: 212 354 5656 FAX: 212 354 5668

GEOTECHNICAL ENGINEERS:
Langan Engineering & Environmental Services
21 Penn Plaza - 360 West 31st Street, 8th Floor
New York, NY 10001-2727
TEL: 212 479 5400 FAX: 212 479 5444

CODE CONSULTANTS:
Construction Consulting Associates
100 Church Street
New York, NY 10007
TEL: 212 385 1818 FAX: 212 385 1911

CURTAINWALL CONSULTANT:
AJLP Consulting
40 Worth Street. Suite 826
New York, NY 10013
TEL: 212 757 5659 FAX: 646 219 8508

LANDMARK/PRESERVATION CONSULTANT:
Higgins Quasebarth & Partners LLC
11 Hanover Square, 16th Floor
New York, NY 1005
TEL: 212 274 9468 FAX: 646 274 9380

LANDMARK/PRESERVATION CONSULTANT:
Jan Hird Pokorny Associates, Inc.
39 West 37th Street, 12A
New York, NY 10018
TEL: 212 759 6462 FAX: 212 759 6540

No.	DESCRIPTION:	DATE:
1	D.O.B. SUBMISSION	05 DEC 14
2	D.O.B. SUBMISSION	18 FEB 15
	D.O.B. SUBMISSION	27 APR 14
	D.O.B. AMENDMENT 2	21 SEP 15

DOB SUBMISSION

Discrepancies must be reported immediately to the Architect before proceeding. Only figured dimensions are to be used. Contractors must check all dimensions on site. This drawing is protected by copyright.

ALL DIMENSIONS ARE SHOWN IN IMPERIAL.

CONSULTANT:

AAI ARCHITECTS, P.C.

PROJECT:

217 WEST 57TH STREET
NEW YORK, NY

DRAWING TITLE:

SECTION 81-27 ANALYSIS PLAN AND SECTION ANGLES SCORING VIEWPOINT 3

SEAL & SIGNATURE:

REGISTERED ARCHITECT ANDRE DAVID JAKSER STATE OF NEW YORK 028863

DATE:	05 DEC 14
PROJECT No:	1216-00
DRAWN: Author	REV:
CHK: Checker	2
SCALE:	
DWG No:	Z-054.01
DOB PAGE No:	55 of 569

DOB EMPLOYEE STAMP:

DOB B-SCAN:

Section 81-273(d) 7TH AVE VP 4

Far Lot Line	50.00	250.00	0.20	11.3
Near Lot Line	150.00	149.56	1.00	45.1

Pt	Dist[S]	Dist[D]	Tan[S/D]	Angle	[H]	[S]	Tan[H/S]	Angle
1	376.21	154.18	2.44	67.7	1,550.00	376.21	4.12	76.4
2	364.23	169.15	2.15	65.1	1,548.00	364.23	4.25	76.8
3	302.69	169.25	1.79	60.8	1,548.00	302.69	5.11	78.9
4	300.15	171.21	1.75	60.3	1,550.00	300.15	5.16	79.0
5	300.14	149.46	2.01	63.5	1,550.00	300.14	5.16	79.0
6	290.64	149.46	1.94	62.8	1,416.96	290.64	4.88	78.4
7	292.67	167.19	1.75	60.3	1,427.79	292.67	4.88	78.4
8	290.65	169.21	1.72	59.8	1,416.96	290.65	4.88	78.4
9	272.06	169.22	1.61	58.1	1,116.29	272.06	4.10	76.3
10	272.05	149.47	1.82	61.2	1,116.29	272.05	4.10	76.3
11	270.81	170.47	1.59	57.8	1,067.83	270.81	3.94	75.8
12	270.80	149.47	1.81	61.1	1,067.83	270.80	3.94	75.8
13	270.81	170.47	1.59	57.8	1,037.77	270.81	3.83	75.4
14	270.80	149.47	1.81	61.1	1,037.77	270.80	3.83	75.4
15	373.23	168.18	2.22	65.7	787.33	373.23	2.11	64.6
16	374.23	169.14	2.21	65.7	776.42	374.23	2.07	64.3
17	270.80	149.47	1.81	61.1	775.89	270.80	2.87	70.8
18	270.81	170.47	1.59	57.8	776.00	270.81	2.87	70.8
19	270.80	149.47	1.81	61.1	753.85	270.80	2.78	70.2
20	270.81	170.47	1.59	57.8	753.85	270.81	2.78	70.2
21	270.80	149.47	1.81	61.1	530.67	270.80	1.96	63.0
22	270.81	170.47	1.59	57.8	530.67	270.81	1.96	63.0
23	270.80	149.47	1.81	61.1	508.60	270.80	1.88	62.0
24	270.81	170.47	1.59	57.8	508.60	270.81	1.88	62.0
25	372.82	197.76	1.89	62.1	420.00	372.82	1.13	48.4
26	374.24	199.18	1.88	62.0	415.96	374.24	1.11	48.0
27	300.16	200.88	1.49	56.2	422.00	300.16	1.41	54.6
28	270.81	170.47	1.59	57.8	294.73	270.81	1.09	47.4
29	270.80	149.47	1.81	61.1	294.73	270.80	1.09	47.4
30	300.18	249.83	1.20	50.2	142.67	300.18	0.48	25.4
31	449.93	249.77	1.80	61.0	142.67	449.93	0.32	17.6
32	456.57	198.73	2.30	66.5	164.32	456.57	0.36	19.8
33	520.98	199.37	2.61	69.1	154.97	520.98	0.30	16.6
34	561.32	199.35	2.82	70.4	160.50	561.32	0.29	16.0
35	540.85	150.03	3.61	74.5	154.97	540.85	0.29	16.0
36	581.22	149.34	3.89	75.6	160.50	581.22	0.28	15.4
37	50.10	249.39	0.20	11.4	167.09	50.10	3.34	73.3
38	50.08	214.39	0.23	13.1	168.68	50.08	3.37	73.5
39	50.06	156.69	0.32	17.7	168.68	50.06	3.37	73.5
40	117.68	156.67	0.75	36.9	168.68	117.68	1.43	55.1
41	90.85	176.51	0.51	27.2	178.64	90.85	1.97	63.0
42	77.18	176.52	0.44	23.6	178.64	77.18	2.31	66.6
43	167.22	245.61	0.68	34.2	177.59	167.22	1.06	46.7
44	199.93	245.60	0.81	39.1	177.59	199.93	0.89	41.6
45	167.21	229.94	0.73	36.0	177.52	167.21	1.06	46.7
46	199.93	249.92	0.80	38.7	167.16	199.93	0.84	39.9
47	252.62	167.46	1.51	56.5	130.64	252.62	0.52	27.3
48	221.59	243.21	0.91	42.3	166.67	221.59	0.75	36.9
49	225.10	249.91	0.90	42.0	155.73	225.10	0.69	34.7

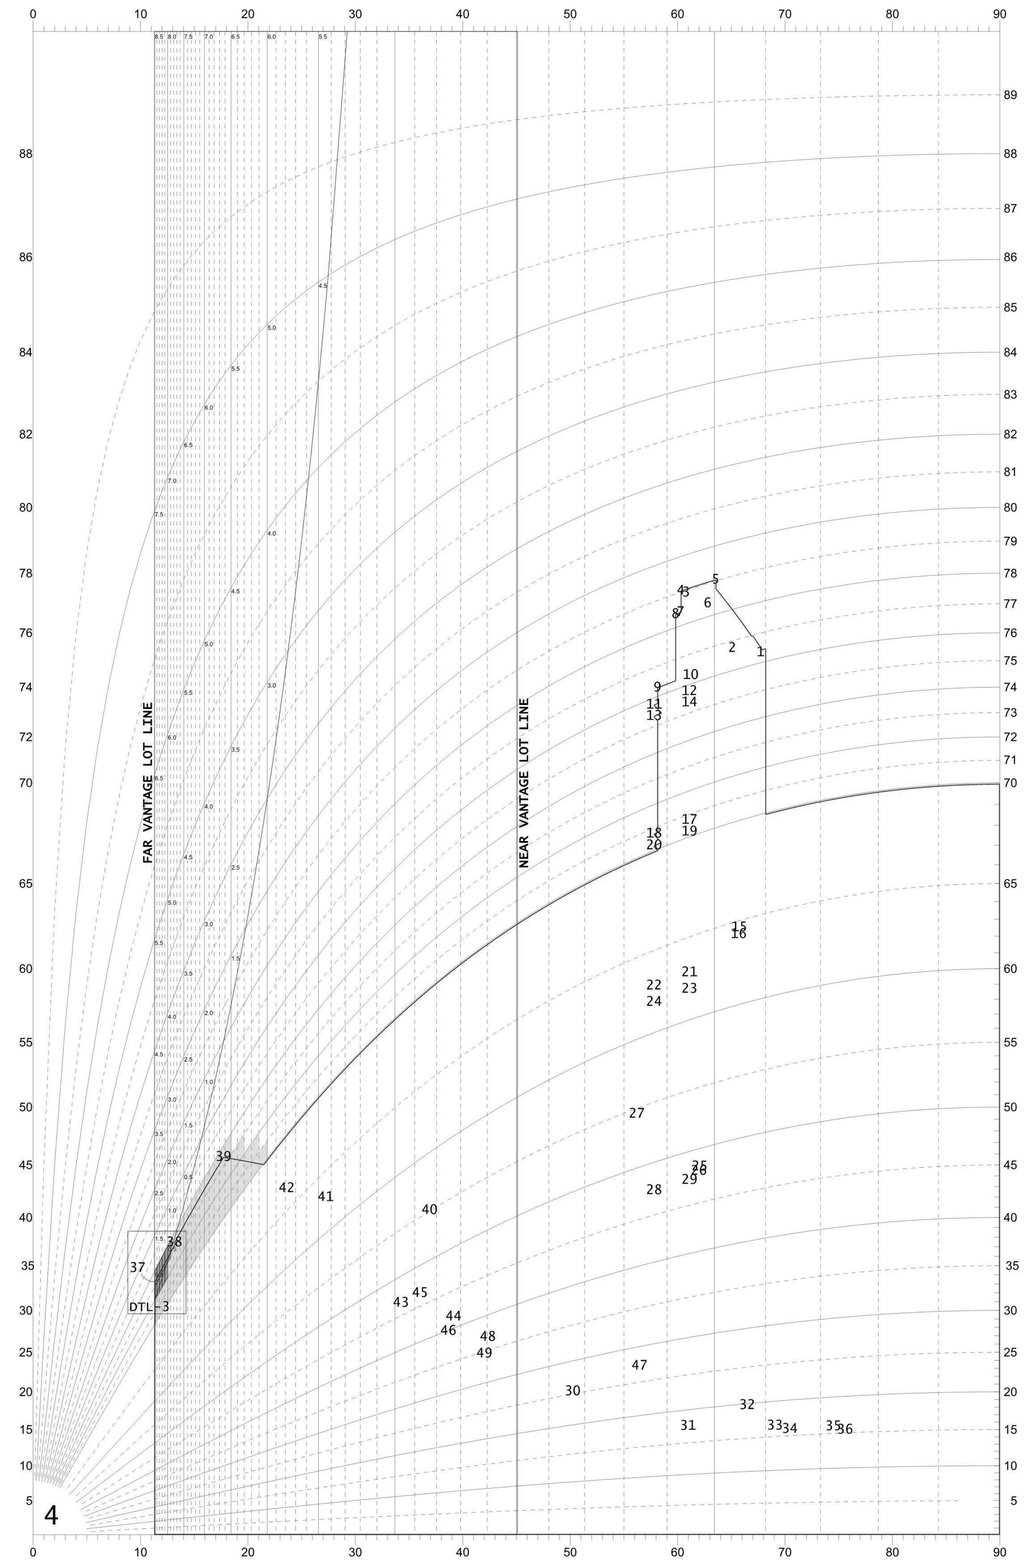

DAYLIGHT EVALUATION DIAGRAM - 100 FOOT STREET
SEVENTH AVENUE - VANTAGE POINT FOUR

Profile Penalties

1.1 x 0.50 = 0.55
(10 Boxes @ 0.5 + 1 box @ 0.5)

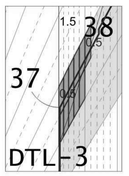

Scoring Summary
(Vantage point 4)

Section		Score
81-274(b)	Squares above 70°	-9.10
81-274(c)	Squares below 70°	0.00
81-274(d)	Profile Encroachment penalty	-0.55
	Total Blockage	-9.65
81-274(e)	Available Daylight Squares	80.05
81-274(f)	Remaining daylight	70.40
81-274(g)	**Daylight Score**	**87.95%**

KEY PLAN:

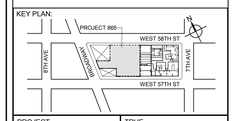

PROJECT NORTH

TRUE NORTH

DEVELOPER:
EXTELL DEVELOPMENT COMPANY
805 THIRD AVENUE, 7TH FLOOR
New York, NY 10022 USA
TEL: 212 712 6000 FAX: 212 712 6100

DESIGN ARCHITECT: Base Building Shell & Core
ADRIAN SMITH + GORDON GILL ARCHITECTURE
111 WEST MONROE STREET SUITE 2300
CHICAGO IL 60603
TEL: 312 920 1888 FAX: 312 920 1775

ARCHITECT OF RECORD: Base Building Shell & Core
AAI ARCHITECTS, P.C.
401 Wellington St. W., 3rd Floor
Toronto, ON M5V 1E7 Canada
TEL: 416 967 1500 FAX: 416 967 7150

STRUCTURAL ENGINEERS:
WSP CANTOR SEINUK
228 EAST 45th Street
New York, NY 10017 USA
TEL: 212 687 9888 FAX: 646 487 5501

MEP ENGINEERS:
AKF GROUP
1501 Broadway
New York, NY 10036 USA
TEL: 212 354 5656 FAX: 212 354 5668

GEOTECHNICAL ENGINEERS:
Langan Engineering & Environmental Services
21 Penn Plaza - 360 West 31st Street, 8th Floor
New York, NY 10001-2727
TEL: 212 479 5400 FAX: 212 479 5444

CODE CONSULTANTS:
Construction Consulting Associates
100 Church Street
New York, NY 10007
TEL: 212 385 1818 FAX: 212 385 1911

CURTAINWALL CONSULTANT:
AJLP Consulting
40 Worth Street, Suite 826
New York, NY 10013
TEL: 212 757 5659 FAX: 646 219 8508

LANDMARK/PRESERVATION CONSULTANT:
Higgins Quasebarth & Partners LLC
11 Hanover Square, 16th Floor
New York, NY 1005
TEL: 212 274 9468 FAX: 646 274 9380

LANDMARK/PRESERVATION CONSULTANT:
Jan Hird Pokorny Associates, Inc.
39 West 37th Street, 12A
New York, NY 10018
TEL: 212 759 6462 FAX: 212 759 6540

No.	DESCRIPTION:	DATE:
1	D.O.B. SUBMISSION	05 DEC 14
2	D.O.B. SUBMISSION	18 FEB 15
	D.O.B. SUBMISSION	27 APR 14
	D.O.B. AMENDMENT 2	21 SEP 15

DOB SUBMISSION

Discrepancies must be reported immediately to the Architect before proceeding. Only figured dimensions are to be used. Contractors must check all dimensions on site. This drawing is protected by copyright.

ALL DIMENSIONS ARE SHOWN IN IMPERIAL.

CONSULTANT:

AAI ARCHITECTS, P.C.

PROJECT:

217 WEST 57TH STREET
NEW YORK, NY

DRAWING TITLE:

SECTION 81-27 ANALYSIS PLAN AND SECTION ANGLES SCORING VIEWPOINT 4

SEAL & SIGNATURE:

REGISTERED ARCHITECT ADRIAN DAVID SMITH No. 028881 STATE OF NEW YORK

DATE:	05 DEC 14
PROJECT No:	1216-00
DRAWN: Author	REV:
Chk: Checker	2
SCALE:	
DWG No:	Z-055.01
DOB PAGE No:	56 of 569

DOB EMPLOYEE STAMP:

DOB B-SCAN:

CD PROGRESS ISSUE 1

DEPT OF BLDGS 121253025 Job Number
E1343905310 Scan Code
36" x 48" Arch E - SHEET SIZE
FILENAME: 1216-00 217 West 57th Street - Z-055.01.dwg
PLOT DATE: 9/22/2015 11:59:14 AM

Section 81-273(d) Broadway VP 5

Far Lot Line	50.00	250.00	0.20	11.3
Near Lot Line	149.76	196.16	0.76	37.4

Pt	Dist[S]	Dist[D]	Tan[S/D]	Angle	[H]	[S]	Tan[H/S]	Angle
1	238.65	169.79	1.41	54.6	1,550.00	238.65	6.49	81.2
2	244.25	151.45	1.61	58.2	1,548.00	244.25	6.34	81.0
3	301.40	128.63	2.34	66.9	1,548.00	301.40	5.14	79.0
4	303.04	125.87	2.41	67.4	1,550.00	303.04	5.11	78.9
5	311.08	146.08	2.13	64.8	1,550.00	311.08	4.98	78.7
6	319.91	142.56	2.24	66.0	1,416.96	319.91	4.43	77.3
7	311.48	126.84	2.46	67.8	1,427.79	311.48	4.58	77.7
8	312.61	124.21	2.52	68.3	1,416.96	312.61	4.53	77.6
9	329.87	117.34	2.81	70.4	1,116.29	329.87	3.38	73.5
10	337.18	135.69	2.48	68.1	1,116.29	337.18	3.31	73.2
11	330.57	115.72	2.86	70.7	1,067.83	330.57	3.23	72.8
12	338.34	135.23	2.50	68.2	1,067.83	338.34	3.16	72.4
13	330.57	115.72	2.86	70.7	1,037.77	330.57	3.14	72.3
14	338.34	135.23	2.50	68.2	1,037.77	338.34	3.07	71.9
15	236.25	155.68	1.52	56.6	787.33	236.25	3.33	73.3
16	234.96	155.16	1.51	56.6	776.42	234.96	3.30	73.2
17	338.34	135.23	2.50	68.2	775.89	338.34	2.29	66.4
18	330.57	115.72	2.86	70.7	776.00	330.57	2.35	66.9
19	338.34	135.23	2.50	68.2	753.85	338.34	2.23	65.8
20	330.57	115.72	2.86	70.7	753.85	330.57	2.28	66.3
21	338.34	135.23	2.50	68.2	530.67	338.34	1.57	57.5
22	330.57	115.72	2.86	70.7	530.67	330.57	1.61	58.1
23	338.34	135.23	2.50	68.2	508.60	338.34	1.50	56.4
24	330.57	115.72	2.86	70.7	508.60	330.57	1.54	57.0
25	225.70	128.04	1.76	60.4	420.00	225.70	1.86	61.7
26	223.86	127.24	1.76	60.4	415.96	223.86	1.86	61.7
27	292.07	98.30	2.97	71.4	422.00	292.07	1.44	55.3
28	330.57	115.72	2.86	70.7	294.73	330.57	0.89	41.7
29	338.34	135.23	2.50	68.2	294.73	338.34	0.87	41.1
30	273.97	52.81	5.19	79.1	142.67	273.97	0.52	27.5
31	134.83	108.18	1.25	51.3	142.67	134.83	1.06	46.6
32	147.51	158.07	0.93	43.0	164.32	147.51	1.11	48.1
33	87.42	181.27	0.48	25.7	154.97	87.42	1.77	60.6
34	49.94	196.18	0.25	14.3	160.50	49.94	3.21	72.7
35	87.19	234.46	0.37	20.4	154.97	87.19	1.78	60.6
36	49.92	250.00	0.20	11.3	160.50	49.92	3.22	72.7
37	506.54	-39.14	-12.94	94.4	167.09	506.54	0.33	18.3
38	519.48	-6.62	-78.50	90.7	168.68	519.48	0.32	18.0
39	540.81	46.99	11.51	85.0	168.68	540.81	0.31	17.3
40	477.98	71.99	6.64	81.4	168.68	477.98	0.35	19.4
41	495.58	43.63	11.36	85.0	178.64	495.58	0.36	19.8
42	508.28	38.58	13.17	85.7	178.64	508.28	0.35	19.4
43	399.09	7.63	52.29	88.9	177.59	399.09	0.44	24.0
44	368.70	19.73	18.69	86.9	177.59	368.70	0.48	25.7
45	404.88	22.19	18.25	86.9	177.52	404.88	0.44	23.7
46	367.10	15.70	23.38	87.6	167.16	367.10	0.46	24.5
47	348.59	111.80	3.12	72.2	130.64	348.59	0.37	20.5
48	349.45	29.95	11.67	85.1	166.67	349.45	0.48	25.5
49	343.72	25.01	13.74	85.8	155.73	343.72	0.45	24.4

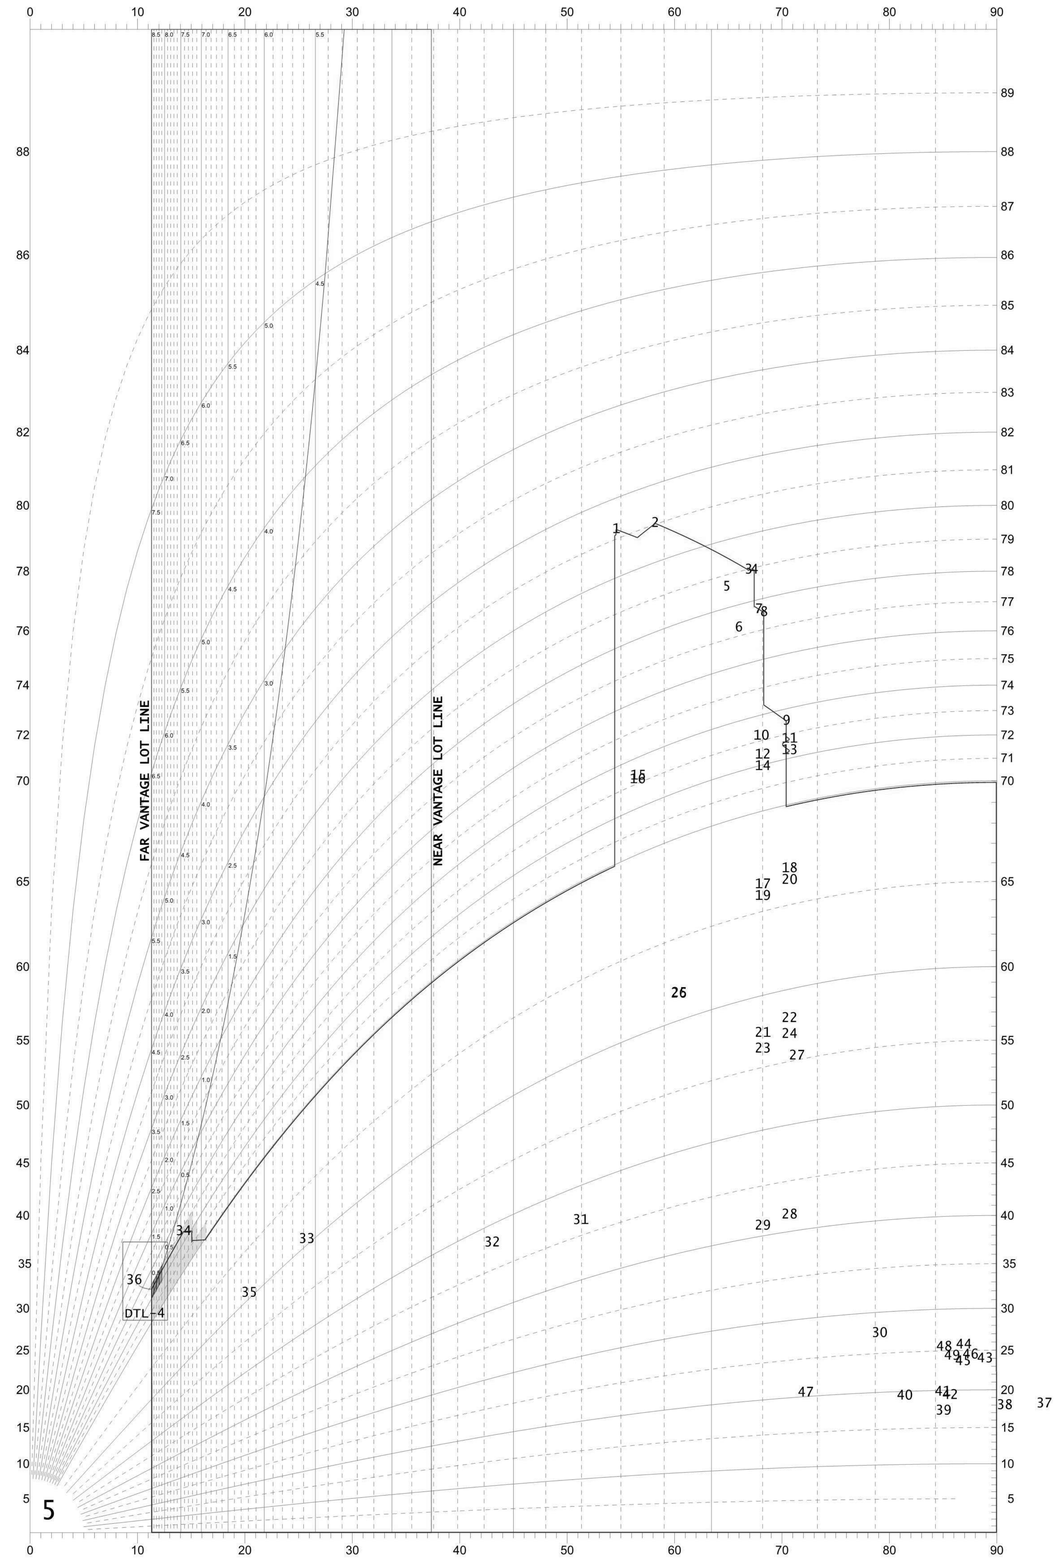

DAYLIGHT EVALUATION DIAGRAM - 100 FOOT STREET
BROADWAY - VANTAGE POINT 5

Profile Penalties

0.4 x 0.50 = 0.20
(4 boxes @ 0.5)

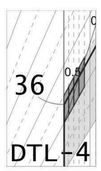

Scoring Summary
(Vantage point 5)

Section		Score
81-274(b)	Squares above 70°	-4.30
81-274(c)	Squares below 70°	0.00
81-274(d)	Profile Encroachment penalty	-0.20
	Total Blockage	-4.50
81-274(e)	Available Daylight Squares	73.80
81-274(f)	Remaining daylight	69.30
81-274(g)	**Daylight Score**	**93.90%**

KEY PLAN:

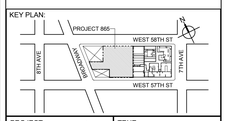

PROJECT NORTH

TRUE NORTH

DEVELOPER:
EXTELL DEVELOPMENT COMPANY
805 THIRD AVENUE, 7TH FLOOR
New York, NY 10022 USA
TEL: 212 712 6000 FAX: 212 712 6100

DESIGN ARCHITECT: Base Building Shell & Core
ADRIAN SMITH + GORDON GILL ARCHITECTURE
111 WEST MONROE STREET SUITE 2300
CHICAGO IL 60603
TEL: 312 920 1888 FAX: 312 920 1775

ARCHITECT OF RECORD: Base Building Shell & Core
AAI ARCHITECTS, P.C.
401 Wellington St. W., 3rd Floor
Toronto, ON M5V 1E7 Canada
TEL: 416 967 1500 FAX: 416 967 7150

STRUCTURAL ENGINEERS:
WSP CANTOR SEINUK
228 EAST 45th Street
New York, NY 10017 USA
TEL: 212 687 9888 FAX: 646 487 5501

MEP ENGINEERS:
AKF GROUP
1501 Broadway
New York, NY 10036 USA
TEL: 212 354 5656 FAX: 212 354 5668

GEOTECHNICAL ENGINEERS:
Langan Engineering & Environmental Services
21 Penn Plaza - 360 West 31st Street, 8th Floor
New York, NY 10001-2727
TEL: 212 479 5400 FAX: 212 479 5444

CODE CONSULTANTS:
Construction Consulting Associates
100 Church Street
New York, NY 10007
TEL: 212 385 1818 FAX: 212 385 1911

CURTAINWALL CONSULTANT:
AJLP Consulting
40 Worth Street, Suite 826
New York, NY 10013
TEL: 212 757 5659 FAX: 646 219 8508

LANDMARK/PRESERVATION CONSULTANT:
Higgins Quasebarth & Partners LLC
11 Hanover Square, 16th Floor
New York, NY 1005
TEL: 212 274 9468 FAX: 646 274 9380

LANDMARK/PRESERVATION CONSULTANT:
Jan Hird Pokorny Associates, Inc.
39 West 37th Street, 12A
New York, NY 10018
TEL: 212 759 6462 FAX: 212 759 6540

No.	DESCRIPTION:	DATE:
1	D.O.B. SUBMISSION	05 DEC 14
2	D.O.B. SUBMISSION	18 FEB 15
	D.O.B. SUBMISSION	27 APR 14
	D.O.B. AMENDMENT 2	21 SEP 15

DOB SUBMISSION

Discrepancies must be reported immediately to the Architect before proceeding. Only figured dimensions are to be used. Contractors must check all dimensions on site. This drawing is protected by copyright.

ALL DIMENSIONS ARE SHOWN IN IMPERIAL.

CONSULTANT:

AAI ARCHITECTS, P.C.

PROJECT:

217 WEST 57TH STREET
NEW YORK, NY

DRAWING TITLE:

SECTION 81-27 ANALYSIS PLAN AND SECTION ANGLES SCORING VIEWPOINT 5

SEAL & SIGNATURE:

REGISTERED ARCHITECT ANDRE DAVID JAKSER No. 022883 STATE OF NEW YORK

DATE:	05 DEC 14
PROJECT No:	1216-00
DRAWN: Author	REV:
Chk: Checker	2
SCALE:	
DWG No:	Z-056.01
DOB PAGE No:	57 of 569

DOB EMPLOYEE STAMP:

DOB B-SCAN:

CD PROGRESS ISSUE 1

DEPT OF BLDGS 421267505 Job Number
E500426750 Scan Code
36" x 48" ARCHITECT SHEET SIZE
PLOTDATE: 2/26/2015 6:12:27 PM

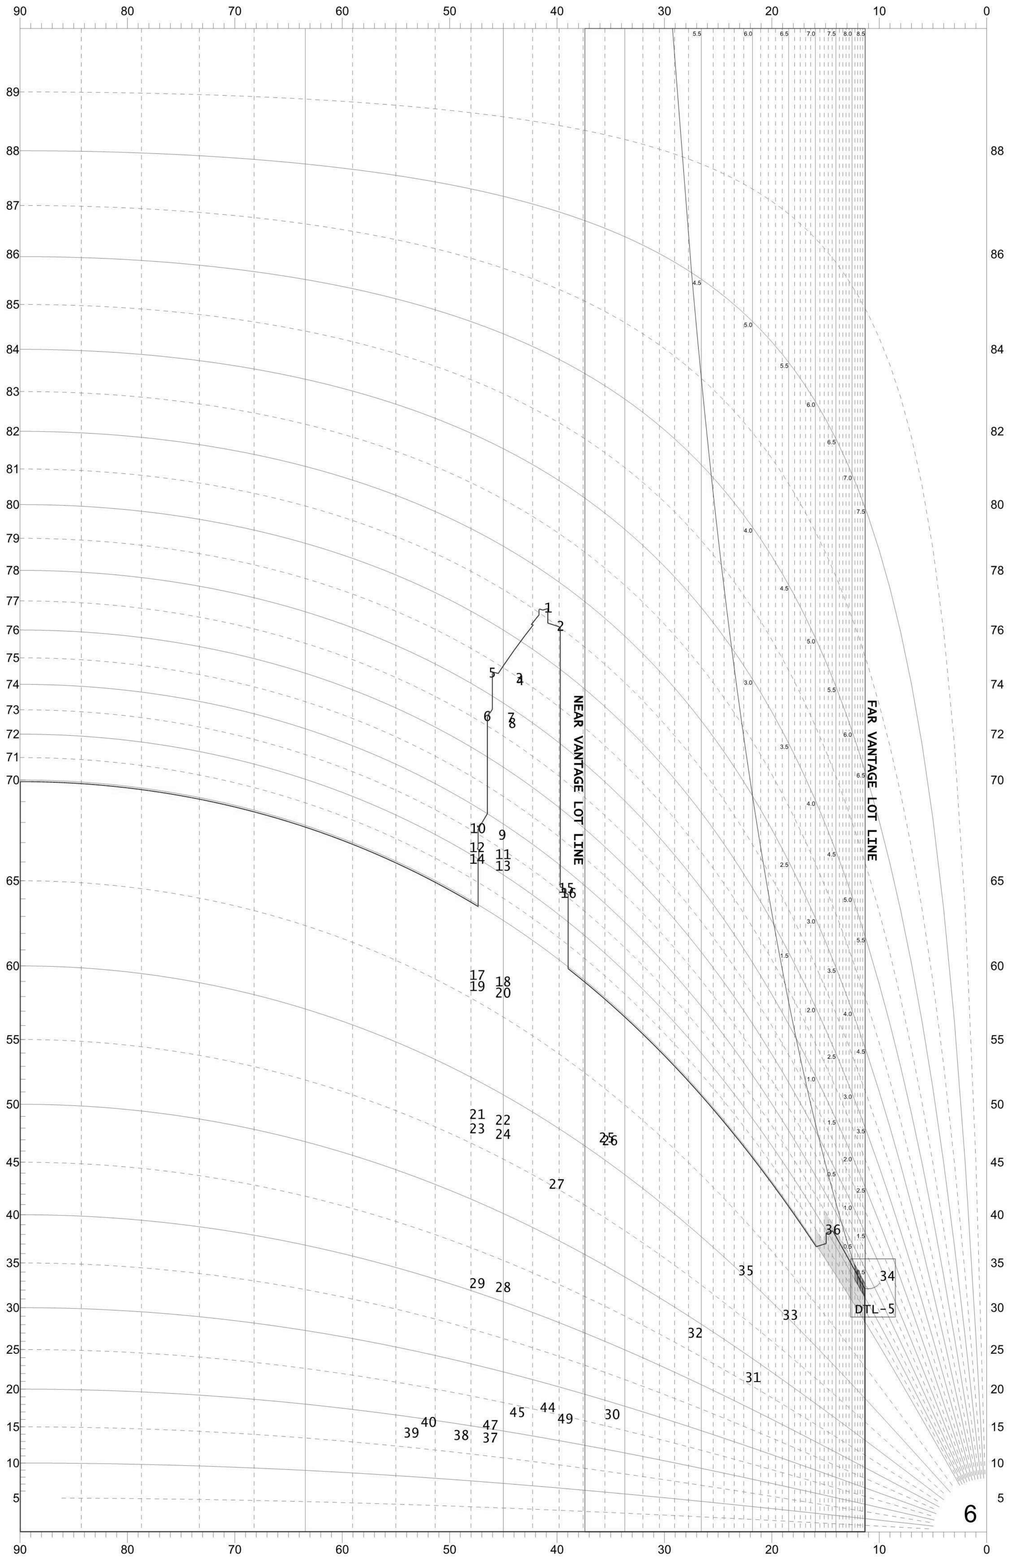

DAYLIGHT EVALUATION DIAGRAM - 100 FOOT STREET
BROADWAY - VANTAGE POINT 6

Section 81-273(d) Broadway VP 6

Far Lot Line	-50.00	250.00	-0.20	11.3
Near Lot Line	-150.00	196.17	-0.76	37.4

Pt	Dist[S]	Dist[D]	Tan[S/D]	Angle	[H]	[S]	Tan[H/S]	Angle
1	238.81	276.38	0.86	40.8	1,550.00	238.81	6.49	81.2
2	244.41	294.71	0.83	39.7	1,548.00	244.41	6.33	81.0
3	301.56	317.54	0.95	43.5	1,548.00	301.56	5.13	79.0
4	303.20	320.30	0.95	43.4	1,550.00	303.20	5.11	78.9
5	311.24	300.09	1.04	46.0	1,550.00	311.24	4.98	78.6
6	320.07	303.60	1.05	46.5	1,416.96	320.07	4.43	77.3
7	311.64	319.33	0.98	44.3	1,427.79	311.64	4.58	77.7
8	312.77	321.95	0.97	44.2	1,416.96	312.77	4.53	77.6
9	330.03	328.82	1.00	45.1	1,116.29	330.03	3.38	73.5
10	337.34	310.47	1.09	47.4	1,116.29	337.34	3.31	73.2
11	330.73	330.45	1.00	45.0	1,067.83	330.73	3.23	72.8
12	338.50	310.94	1.09	47.4	1,067.83	338.50	3.15	72.4
13	330.73	330.45	1.00	45.0	1,037.77	330.73	3.14	72.3
14	338.50	310.94	1.09	47.4	1,037.77	338.50	3.07	71.9
15	236.41	290.49	0.81	39.1	787.33	236.41	3.33	73.3
16	235.12	291.01	0.81	38.9	776.42	235.12	3.30	73.2
17	338.50	310.94	1.09	47.4	775.89	338.50	2.29	66.4
18	330.73	330.45	1.00	45.0	776.00	330.73	2.35	66.9
19	338.50	310.94	1.09	47.4	753.85	338.50	2.23	65.8
20	330.73	330.45	1.00	45.0	753.85	330.73	2.28	66.3
21	338.50	310.94	1.09	47.4	530.67	338.50	1.57	57.5
22	330.73	330.45	1.00	45.0	530.67	330.73	1.60	58.1
23	338.50	310.94	1.09	47.4	508.60	338.50	1.50	56.4
24	330.73	330.45	1.00	45.0	508.60	330.73	1.54	57.0
25	225.86	318.13	0.71	35.4	420.00	225.86	1.86	61.7
26	224.02	318.92	0.70	35.1	415.96	224.02	1.86	61.7
27	292.23	347.86	0.84	40.0	422.00	292.23	1.44	55.3
28	330.73	330.45	1.00	45.0	294.73	330.73	0.89	41.7
29	338.50	310.94	1.09	47.4	294.73	338.50	0.87	41.0
30	274.13	393.35	0.70	34.9	142.67	274.13	0.52	27.5
31	134.99	337.98	0.40	21.8	142.67	134.99	1.06	46.6
32	147.67	288.09	0.51	27.1	164.32	147.67	1.11	48.1
33	87.58	264.90	0.33	18.3	154.97	87.58	1.77	60.5
34	50.10	249.99	0.20	11.3	160.50	50.10	3.20	72.7
35	87.35	211.71	0.41	22.4	154.97	87.35	1.77	60.6
36	50.08	196.16	0.26	14.3	160.50	50.08	3.20	72.7
37	506.70	485.30	1.04	46.2	167.09	506.70	0.33	18.3
38	519.64	452.78	1.15	48.9	168.68	519.64	0.32	18.0
39	540.97	399.18	1.36	53.6	168.68	540.97	0.31	17.3
40	478.14	374.18	1.28	52.0	168.68	478.14	0.35	19.4
41	495.74	402.53	1.23	50.9	178.64	495.74	0.36	19.8
42	508.44	407.59	1.25	51.3	178.64	508.44	0.35	19.4
43	399.25	438.53	0.91	42.3	177.59	399.25	0.44	24.0
44	368.86	426.44	0.86	40.9	177.59	368.86	0.48	25.7
45	405.04	423.98	0.96	43.7	177.52	405.04	0.44	23.7
46	367.26	430.46	0.85	40.5	167.16	367.26	0.46	24.5
47	348.75	334.37	1.04	46.2	130.64	348.75	0.37	20.5
48	349.61	416.22	0.84	40.0	166.67	349.61	0.48	25.5
49	343.88	421.16	0.82	39.2	155.73	343.88	0.45	24.4

Profile Penalties

0.4 x 0.50 = 0.20
(4 Boxes @ 0.5)

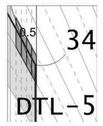

Scoring Summary
(Vantage point 6)

Section		Score
81-274(b)	Squares above 70°	-4.10
81-274(c)	Squares below 70°	0.00
81-274(d)	Profile Encroachment penalty	-0.20
	Total Blockage	-4.30
81-274(e)	Available Daylight Squares	73.85
81-274(f)	Remaining daylight	69.55
81-274(g)	**Daylight Score**	**94.18%**

KEY PLAN:

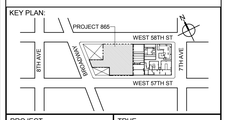

PROJECT NORTH

TRUE NORTH

DEVELOPER:
EXTELL DEVELOPMENT COMPANY
805 THIRD AVENUE, 7TH FLOOR
New York, NY 10022 USA
TEL: 212 712 6000 FAX: 212 712 6100

DESIGN ARCHITECT: Base Building Shell & Core
ADRIAN SMITH + GORDON GILL ARCHITECTURE
111 WEST MONROE STREET SUITE 2300
CHICAGO IL 60603
TEL: 312 920 1888 FAX: 312 920 1775

ARCHITECT OF RECORD: Base Building Shell & Core
AAI ARCHITECTS, P.C.
401 Wellington St. W., 3rd Floor
Toronto, ON M5V 1E7 Canada
TEL: 416 967 1500 FAX: 416 967 7150

STRUCTURAL ENGINEERS:
WSP CANTOR SEINUK
228 EAST 45th Street
New York, NY 10017 USA
TEL: 212 687 9888 FAX: 646 487 5501

MEP ENGINEERS:
AKF GROUP
1501 Broadway
New York, NY 10036 USA
TEL: 212 354 5656 FAX: 212 354 5668

GEOTECHNICAL ENGINEERS:
Langan Engineering & Environmental Services
21 Penn Plaza - 360 West 31st Street, 8th Floor
New York, NY 10001-2727
TEL: 212 479 5400 FAX: 212 479 5444

CODE CONSULTANTS:
Construction Consulting Associates
100 Church Street
New York, NY 10007
TEL: 212 385 1818 FAX: 212 385 1911

CURTAINWALL CONSULTANT:
AJLP Consulting
40 Worth Street. Suite 826
New York, NY 10013
TEL: 212 757 5659 FAX: 646 219 8508

LANDMARK/PRESERVATION CONSULTANT:
Higgins Quasebarth & Partners LLC
11 Hanover Square, 16th Floor
New York, NY 1005
TEL: 212 274 9468 FAX: 646 274 9380

LANDMARK/PRESERVATION CONSULTANT:
Jan Hird Pokorny Associates, Inc.
39 West 37th Street, 12A
New York, NY 10018
TEL: 212 759 6462 FAX: 212 759 6540

No.	DESCRIPTION:	DATE:
1	D.O.B. SUBMISSION	05 DEC 14
2	D.O.B. SUBMISSION	18 FEB 15
	D.O.B. SUBMISSION	27 APR 14
	D.O.B. AMENDMENT 2	21 SEP 15

DOB SUBMISSION

Discrepancies must be reported immediately to the Architect before proceeding. Only figured dimensions are to be used. Contractors must check all dimensions on site. This drawing is protected by copyright.

ALL DIMENSIONS ARE SHOWN IN IMPERIAL.

CONSULTANT:

AAI ARCHITECTS, P.C.

PROJECT:

217 WEST 57TH STREET
NEW YORK, NY

DRAWING TITLE:

SECTION 81-27 ANALYSIS PLAN AND SECTION ANGLES SCORING VIEWPOINT 6

SEAL & SIGNATURE:

REGISTERED ARCHITECT MICHAEL DAVID JANOSKI No. 028881 STATE OF NEW YORK

DATE:	05 DEC 14
PROJECT No:	1216-00
DRAWN: Author	REV:
CHK: Checker	2
SCALE:	
DWG No:	Z-057.01
DOB PAGE No:	58 of 569

DOB EMPLOYEE STAMP:

DOB B-SCAN:

CD PROGRESS ISSUE 1

DEPT OF BLDGS 121253505 Job Number
E579105968 Scan Code
36" x 48" ARCHITECT SHEET SIZE
FILENAME: 1216-00 Z-057.01 SHT 58 VIEW 2 DWG
PLOT DATE: 9/22/2015 8:25:19 AM

36" x 48" Arch E - SHEET SIZE

DEPT OF BLDGS 121328205 Job Number   ES599628640 Scan Code

ARCHITECTURAL ABBREVIATIONS (6)

NTS

AAP	ALARM ANNUNCIATOR PANEL
ACST	ACOUSTIC
AD	AREA DRAIN
ADJ	ADJUSTABLE
AESS	ARCHITECTURAL EXPOSED STRUCTURAL STEEL
AFF	ABOVE FINISHED FLOOR
AHU	AIR HANDLING UNIT
AJ	ACOUSTIC JOINT
ALUM	ALUMINUM
ANNOD	ANODIZED
ANT	ANTENNA
ASPH	ASPHALT
AVB	AIR / VAPOUR BARRIER
BD	BOARD
BF	BRACED FRAME
BLDG	BUILDING
BLK	BLOCK
BM	BEAM
BOC	BOTTOM OF CURB
BPL	BASE PLATE
BRG	BEARING PLATE
BUR	BUILT UP ROOFING
C	CHANNEL
CAN	CANOPY
CATW	CATWALK
CB	CATCH BASIN
CEB	CERAMIC BASE
CEM	CEMENT
CER	CERAMIC
CG	CORNER GUARD
CIP	CAST IN PLACE
CJ	CONTROL JOINT
CLG	CEILING
CLR	CLEAR
CLDG	CLADDING
CLWG	CLEAR WIRED GLASS
CMU	CONCRETE MASONRY UNIT
COL	COLUMN
CON	CONDUIT
CONC	CONCRETE
CONT	CONTINUOUS
COORD	COORDINATE
CORR	CORRIDOR
COV PL	COVER PLATE
CPT	CARPET
CS	CAST STONE
CSK	COUNTER SUNK
CT	CERAMIC TILE
CUH	CABINET UNIT HEATER
C/W	COMPLETE WITH
DA	DRAINAGE AREA
DBL	DOUBLE
DEMO	DEMOLITION
DET	DETAIL
DF	DRINKING FOUNTAIN
DEFL	DEFLECTION
DIFF	DIFFUSER
DIM	DIMENSION
DR	DOOR
DWG	DRAWING
EA	EACH
EJ	EXPANSION JOINT
EGB	EXTERIOR GYPSUM BOARD
EIFS	EXT. INSULATED FINISH SYSTEM
ELEC	ELECTRIC
EL	ELEVATION
ELEV	ELEVATOR
ENTR	ENTRANCE
EOS	EDGE OF SLAB
EQ	EQUAL
ESC	ESCALATOR
EXIST	EXISTING
EXP	EXPOSED
EXT	EXTERIOR
EXT GR	EXTERIOR GRADE
F	FEMALE
FA	FRESH AIR INTAKE
FAP	FABRIC PANEL
FCU	FAN COIL UNIT
FD	FLOOR DRAIN
FDTN	FOUNDATION
FE	FIRE EXTINGUISHER
FEC	FIRE EXTINGUISHER CABINET
FF	FINISH FACE
FFL	FINISH FLOOR LEVEL
FG	FIXED GLASS
FGL	FIBERGLASS
FH	FIRE HYDRANT
FHC	FIRE HOSE CABINET
FHR	FIRE HOSE RACK
FIN	FINISH
FIN GR	FINISH GRADE
FIXT	FIXTURE
FLR	FLOOR
FLR FIN	FLOOR FINISH
FOC	FACE OF CURB
FOF	FACE OF FINISH
FOG	FACE OF GLASS
FOM	FACE OF MASONRY
FOS	FACE OF STUD
FOW	FACE OF WALL
FP	FIRE PROOFING
FRR	FIRE RESISTANCE RATED
FRTW	FIRE RETARDANT TREATED WOOD
FR	FRAME
FR GL	FRITTED GLASS
FR MIR	FRAMED MIRROR
FRG	FIBER REINFORCED GYPSUM
FS	FLOOR SINK
FT	FEET
FTG	FOOTING
FURN	FURNITURE
GALV	GALVANIZED
GB	GRADE BEAM
GE	GENERAL EXHAUST
GFRC	GLASS-FIBER-REINFORCED CONC.
GFRG	GLASS-FIBER-REINFORCED GYPSUM
GL	GLASS
GL BLK	GLASS BLOCK
GLZ	GLAZING
GFRP	GLASS-FIBER-REINFORCED PLASTER
GLU LAM	GLUED LAMINATED WOOD
GRL	GRILLE
GRTG	GRATING
GYP BD	GYPSUM BOARD
HB	HOSE BIBB
HCAB	HOSE CABINET
HC	HOLLOW CORE
HD	HAND DRYER
HDWD	HARDWOOD
HM	HOLLOW METAL
HMD	HOLLOW METAL DOOR
HMF	HOLLOW METAL FRAME
HORIZ	HORIZONTAL
HP	HIGH POINT
HT	HEIGHT
INSUL	INSULATION
INTER	INTERMEDIATE
JAN	JANITOR
JS	JANITOR'S SINK
L	ANGLE
LAD	LADDER
LAM GL	LAMINATED GLASS
LIN	LINEAR
LP	LOW POINT
M	MALE
MECH	MECHANICAL
MEMB	MEMBRANE
MFD	MARKETING FLOOR DESIGNATION
MIN	MINIMUM
MIRR	MIRROR
MO	MASONRY OPENING
MTL	METAL
NIC	NOT IN CONTRACT
NTS	NOT TO SCALE
OC	ON CENTER
OD	OVER-FLOW DRAIN
OPG	OPENING
PART	PARTIAL
PC	PEOPLE COUNTER
PCC	PRECAST CONCRETE
PE	PASSENGER ELEVATOR
PERF	PERFORATED
PLAM	PLASTIC LAMINATE
PLAS	PLASTIC
PLYWD	PLYWOOD
POL	POLISHED
PRCST	PRECAST
PREFAB	PREFABRICATED
PREFIN	PREFINISH
PT	PAINT
R	RISER
RA	RETURN AIR
RAGR	RETURN AIR GRILLE
RB	RUBBER BASE
RC	REINFORCED CONCRETE
RCP	REFLECTED CEILING PLAN
RD	ROOF DRAIN
REINF	REINFORCE
REQD	REQUIRED
RF	RESINOUS FLOORING
RH	ROOF HATCH
RM	ROOM
RO	ROUGH OPENING
RVL	REVEAL
RWL	RAIN WATER LEADER
SA	SUPPLY AIR
SAB	SOUND ATTENUATION BLANKET (AND BOARD OR BATT)
SAG	SUPPLY AIR GRILLE
SB	STEEL BOLLARD
SE	SERVICE ELEVATOR
SF	SQUARE FOOT (FEET)
SFTWD	SOFTWOOD
SHTR	SHUTTER
SIM	SIMILAR
SM	SMOOTH
SP	STARTING POINT
SPKR	SPEAKER
SPKLR	SPRINKLER
SQ	SQUARE
SSL	STRUCTURAL SLAB LEVEL
SST	STAINLESS STEEL
ST	STONE
STC	SOUND TRANSMISSION CLASS
STL	STEEL
STRUCT	STRUCTURAL
SUSP	SUSPENDED
T	TREAD
TA	TOILET ACCESSORIES
TD	TRENCH DRAIN
TE	TOILET EXHAUST
TER	TERRAZZO
T & G	TONGUE & GROOVE
THRES	THRESHOLD
TMPD	TEMPERED
TMPD GL	TEMPERED GLASS
TOC	TOP OF CURB
TOG	TOP OF GRADE
TOL	TOP OF LANDING
TOP	TOP OF PARAPET
TOS	TOP OF SLAB
TO STL	TOP OF STEEL
TOW	TOP OF WALL
TP	TRANSITION POINT
TS	TUBE STEEL
TYP	TYPICAL
U/S	UNDERSIDE OF
UNO	UNLESS NOTED OTHERWISE
UR	URINAL
VB	VINYL BASE
VCT	VINYL COMPOSITE TILE
VERT	VERTICAL
VEST	VESTIBULE
VIF	VERIFY IN FIELD
VR	VAPOR RETARDER
WB	WALL BOARD
WC	WALL COVERING
WCST	WAINSCOT
WD	WOOD
WH	WEEP HOLE
WM	WIRE MESH
WP	WORKING POINT
WPM	WATERPROOF MEMBRANE

AA-TYPICAL MOUNTING HEIGHTS OF DEVICES (5)

NTS

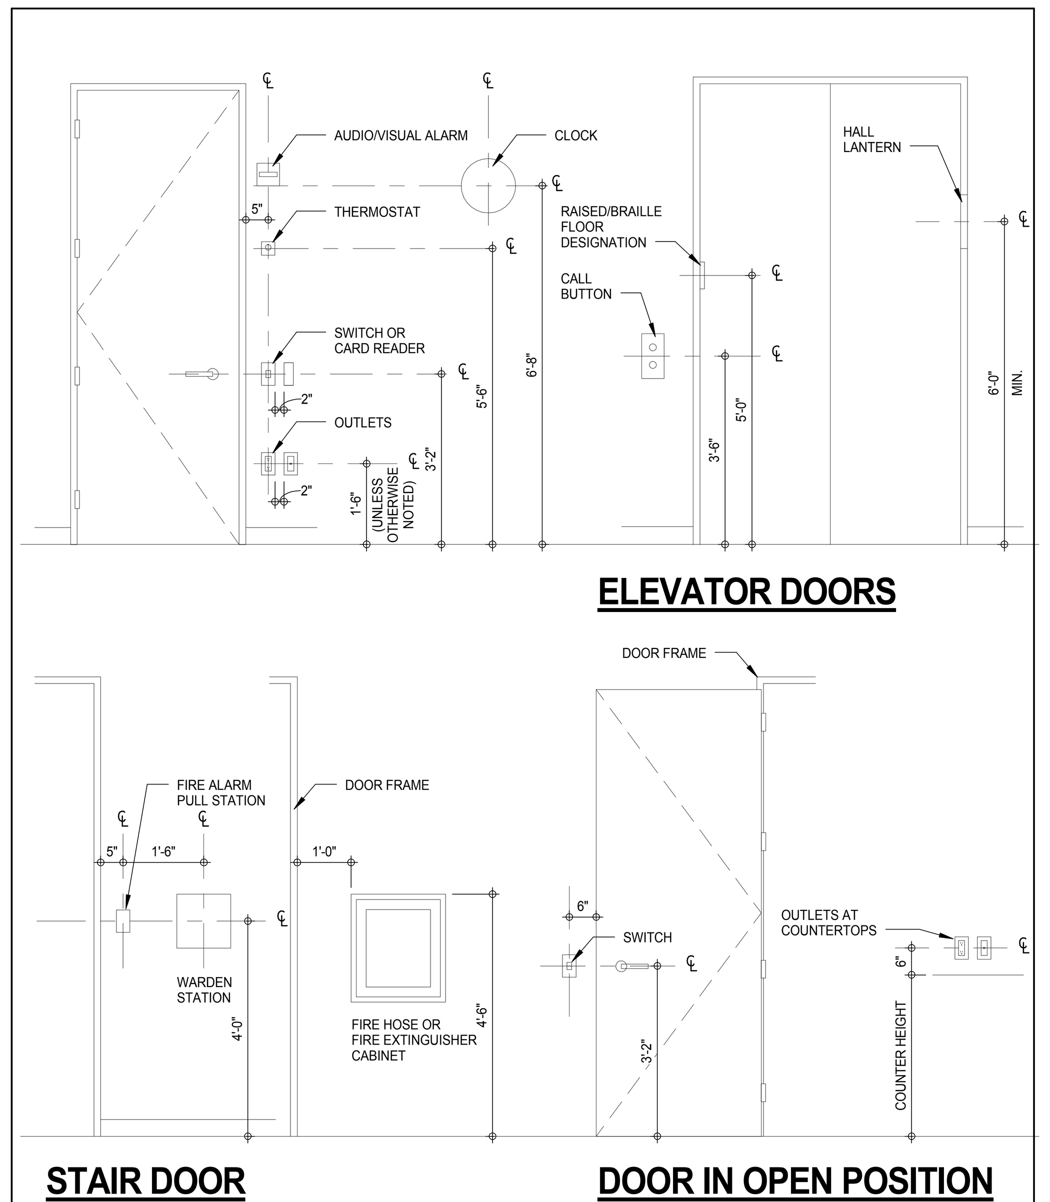

NOTES:
1. THIS DIAGRAM DOES NOT APPLY TO LOBBIES
2. THESE DELINEATED MOUNTING HEIGHTS ARE TYPICAL ONLY - DETAILS MAY SHOW VARIATIONS FOR SPECIFIC CONDITIONS
3. GUIDELINES FOR FOH & BOH AREAS

AA-NOTES AND SYMBOLS (GRAPHICS) (4)

NTS

REVISION CLOUD & DELTA

REVISION DELTA

REVISION CLOUD (REVIT TOOLBAR)

LINE TYPES

MATCHLINES - MULTIPLE ROW SECTORS / ZONES

A2-003.11 A2-003.12 A2-003.13 A2-003.14

MATCHLINES - SINGLE ROW SECTORS / ZONES (HORIZONTAL OR VERTICAL) OR BREAK LINE FOR CONTINUATION

REFER TO SHEET A2-001A

REFER TO SHEET A2-001B

XXX EXISTING GRID LINE WITH IDENTIFIER

XXX NEW GRID LINE WITH IDENTIFIER

℄ OF STEEL CENTRE LINE

BREAK LINE

DOUBLE BREAK LINE

SYSTEMS, COMPONENTS AND MATERIALS TAG

REFER TO SPECIFICATIONS FOR TRS SCHEDULE

XXX-123

XXX-123

XXX-123

NIC FIXTURE/EQUIPMENT TAG

REFER TO SPECIFICATIONS FOR TRS SCHEDULE

XX-XX

WALL TYPES

REFER TO SHEET A0-015 (GYPSUM) AND A0-016 (CMU) FOR NUMBERING SYSTEM

XX # — BLOCK WALL PARTITION TYPE; FIRE RATING IN HOURS

XXX # — GYPSUM BOARD PARTITION TYPE; FIRE RATING IN HOURS

90 2 — COMPOSITE PARTITION TYPE; FIRE RATING IN HOURS

FIRE RATINGS - LINEWEIGHTS

30min

45min

60min

90min

120min

ROOM AND DOOR NUMBERING

FF = FLOOR LEVEL
A = SECTOR/ZONE NUMBER (ONLY USED WHEN REQUIRED OTHERWISE REMOVE)
XXX = SEQUENTIAL NUMBER
B = SEQUENTIAL LETTERS STARTING AT 'A'

ROOM NAME FFA-XXX 0.00 SF — SC1-FXX DOOR TAG

EXAMPLE BELOW LEVEL 4, ROOM 101, DOOR A

ROOM NAME 04-101 0.00 SF — 04-101A DOOR TAG

SUITE IDENTIFIER — A (RESIDENTIAL UNIT #), 2A (FINISHES SCHEME), 1BR (NUMBER OF BEDROOMS)

STAIR / ESCALATOR / ELEVATOR NUMBERING

ST-XXXX	STAIRS
FE-XXX	FREIGHT ELEVATOR
SE-XXX	SERVICE ELEVATOR
ELEV. X	PASSENGER ELEVATOR
ESC-XXX	ESCALATORS
MST-X	MISC. METAL STAIR

WINDOW TAG

W-1 WINDOW

TEXT STYLE

ARIAL FONT
-TEXT SIZE 3/32"
-WIDTH FACTOR 0.92

STYLE NAME: X/X" Arial — TEXT HEIGHT

DIMENSION STYLE

1 1/4"

STYLE NAME: AA-DIM X/X" — TEXT HEIGHT

LEADER STYLE

OBJECT LEADER

OBJECT LEADER

OBJECT LEADER

STYLE NAME: X/X" Arial — TEXT HEIGHT

AREA / FACE / PLANE LEADER

ELEVATION REFERENCE

1 A-101 SIM — ELEVATION / VIEW NUMBER; ELEVATION SHEET REFERENCE

SECTION REFERENCE

1 A-101 SIM — SECTION / VIEW NUMBER; SECTION SHEET REFERENCE

INTERIOR ELEVATION

Ref 1, A101 — INTERIOR ELEVATION DETAIL / VIEW NUMBER; SHEET REFERENCE

1 A101 SIM — DETAIL / VIEW NUMBER; DETAIL IS SIMILAR OR TYPICAL; SHEET REFERENCE

VIEW REFERENCE

2 / A-001 — DETAIL / VIEW NUMBER; SHEET REFERECE

ELEVATION

ELEVATION (FEET)
LEVEL
COOLING TOWERS / BMU 100' - 0"
USE

SPOT ELEVATION

X.XXX TOFF — ELEVATION FINISHED FLOOR; TOP OF FINISHED FLOOR

X.XXX TOS — ELEVATION STRUCTURAL SLAB; TOP OF STRUCTURAL SLAB

WORKING POINT

WPX

GRAPHIC SCALE

0 4' 8' 16'

AA-GENERAL LEGEND (GRAPHICS) (3)

NTS

HATCHES / GRAPHICS

DESCRIPTION

SLEEVED OPENING

SLAB OPENING

SLAB OPENING ABOVE (UNLESS NOTED OTHERWISE)

ACCESS PANEL (HINGED / UNHINGED)

LIGHT FIXTURE (SQUARE / RECTANGULAR) - SUSPENDED FLUORESCENT (REFER TO ELECTRICAL DRAWINGS)

LIGHT FIXTURE (SQUARE / RECTANGULAR) - RECESSED FLUORESCENT (REFER TO ELECTRICAL DRAWINGS)

RETURN AIR DIFFUSER (SQUARE / RECTANGULAR) (REFER TO MECHANICAL DRAWINGS)

SUPPLY AIR DIFFUSER (SQUARE / RECTANGULAR) (REFER TO MECHANICAL DRAWINGS)

SUPPLY AIR DIFFUSER (ROUND) (REFER TO MECHANICAL DRAWINGS)

PLAN: CEILING / FLOOR MOUNTED, WALL MOUNTED — ELEVATION: VERTICAL, HORIZONTAL

DIRECTION OF TRAFFIC FLOW

EXIT — ENTRANCE POINT

EGRESS POINT (AS REQUIRED)

CB — CATCH BASIN (REFER TO CIVIL DRAWINGS)

FIRE HYDRANT (REFER TO CIVIL DRAWINGS)

SIAMESE CONNECTION (REFER TO FIRE PROTECTION DRAWINGS)

FH — WALL HYDRANT (REFER TO FIRE PROTECTION DRAWINGS)

STANDPIPE RISER (REFER TO FIRE PROTECTION DRAWINGS)

FHC — FIRE HOSE CABINET (REFER TO FIRE PROTECTION DRAWINGS)

SPRINKLER HEAD (REFER TO FIRE PROTECTION DRAWINGS)

X — DETECTORS (WHERE X IS: S=SMOKE, M=CARBON MONOXIDE, G=GAS, H=HEAT, F=FLAME (OR A COMBINATION))(REFER TO FIRE PROTECTION DWGS)

FIRE ALARM MANUAL PULL STATION

FD — FLOOR DRAIN (REFER TO PLUMBING DRAWINGS)

RD — ROOF DRAIN (REFER TO PLUMBING DRAWINGS)

OD — OVERFLOW DRAIN (REFER TO PLUMBING DRAWINGS)

HB — HOSE BIBB (REFER TO PLUMBING DRAWINGS)

VOICE ALARM SPEAKER (REFER TO FIRE ALARM DRAWINGS)

L — STROBE LIGHT (REFER TO FIRE ALARM DRAWINGS)

SL — VOICE ALARM SPEAKER & STROBE LIGHT (REFER TO FIRE ALARM DRAWINGS)

CS — COMMUNICATION SPEAKER (REFER TO ELECTRICAL DRAWINGS)

EXIT LIGHT (REFER TO ELECTRICAL DRAWINGS)

EM — EMERGENCY LIGHT (REFER TO ELECTRICAL DRAWINGS)

LIGHT FIXTURE (REFER TO ELECTRICAL DRAWINGS)

LIGHT FIXTURE - SUSPENDED (REFER TO ELECTRICAL DRAWINGS)

LIGHT FIXTURE - TRACK (REFER TO ELECTRICAL DRAWINGS)

$ — SWITCH

O — ELECTRICAL RECEPTACLE OUTLET (REFER TO ELECTRICAL DRAWINGS)

A, O — ELECTRICAL RECEPTACLE OUTLET - ABOVE COUNTER "A" DENOTES LEGRAND ADORNE SWITCHES (REFER TO ELECTRICAL DRAWINGS)

J — CEILING MOUNTED JUNCTION BOX (REFER TO ELECTRICAL DRAWINGS)

P C — TELECOM - REFER TO TELECOM DRAWINGS

SPECIAL PURPOSE CONNECTION

TC — THERMOSTAT-CONTROL

TS — THERMOSTAT-SENSOR

SP SP — SPEAKER OUTLET

TV — TELEVISION/CABLE OUTLET

V — AUDIO VOLUME CONTROL OUTLET

M — MICROPHONE OUTLET

AMX — AMX TOUCH CONTROL SCREEN/PAD

A — ALARM

PC — PEOPLE COUNTER (REFER TO COUNTING SYSTEMS DRAWINGS)

SECURITY CAMERA (REFER TO SECURITY DRAWINGS)

RADIO ANTENNA (REFER TO COMMUNICATIONS DRAWINGS)

WIRELESS ANTENNA (REFER TO COMMUNICATIONS DRAWINGS)

GENERAL NOTES (2)

NTS

MATERIALS (1)

NTS

PATTERN	MATERIAL
	ALUMINUM
	CERAMIC TILE
	CONCRETE
	PLASTER
	GLASS
	GYPSUM BOARD
	BATT / FIBRE INSULATION
	STONE
	PLYWOOD
	PRECAST (CONCRETE)
	RIGID OR SEMI-RIGID INSULATION
	CONCRETE BLOCK
	EARTH
	STEEL
	GRAVEL
	CEMENT BOARD

KEY PLAN:

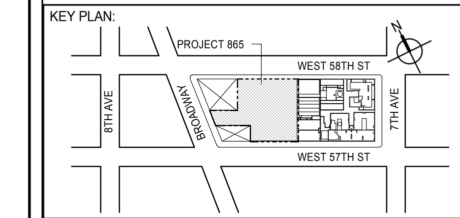

PROJECT NORTH

TRUE NORTH

DEVELOPER:
EXTELL DEVELOPMENT COMPANY
805 THIRD AVENUE, 7TH FLOOR
New York, NY 10022 USA
TEL: 212 712 6000 FAX: 212 712 6100

DESIGN ARCHITECT: Base Building Shell & Core
ADRIAN SMITH + GORDON GILL ARCHITECTURE
111 WEST MONROE STREET SUITE 2300
CHICAGO IL 60603
TEL: 312 920 1888 FAX: 312 920 1775

INTERIOR DESIGNER: Residential
Rottet Architecture and Design Studio, PLLC
298 Fifth Ave, 7th Floor
New York, NY 10001
TEL: 646 998 7000 FAX:

ARCHITECT OF RECORD: Base Building Shell, Core, & Residential
AAI ARCHITECTS, P.C.
401 Wellington St. W., 3rd Floor
Toronto, ON M5V 1E7 Canada
TEL: 416 967 1500 FAX: 416 967 7150

STRUCTURAL ENGINEERS:
WSP CANTOR SEINUK
228 EAST 45th Street
New York, NY 10017 USA
TEL: 212 687 9888 FAX: 646 487 5501

MEP ENGINEERS:
AKF GROUP
165 Broadway, 22nd Floor
New York, NY 10006 USA
TEL: 212 354 5656 FAX: 212 354 5668

GEOTECHNICAL ENGINEERS:
Langan Engineering & Environmental Services
21 Penn Plaza - 360 West 31st Street, 8th Floor
New York, NY 10001-2727
TEL: 212 479 5400 FAX: 212 479 5444

CODE CONSULTANTS:
Construction Consulting Associates
100 Church Street
New York, NY 10007
TEL: 212 385 1818 FAX: 212 385 1911

CURTAINWALL CONSULTANT:
AJLP Consulting
40 Worth Street. Suite 826
New York, NY 10013
TEL: 212 757 5659 FAX: 646 219 8508

LANDMARK/PRESERVATION CONSULTANT:
Jan Hird Pokorny Associates, Inc.
39 West 37th Street, 12A
New York, NY 10018
TEL: 212 759 6462 FAX: 212 759 6540

No.	DESCRIPTION	DATE
1	STAIRS BID PACKAGE	09 JUN 14
2	CD PROGRESS ISSUE 1	15 OCT 14
3	CD PROGRESS ISSUE 2	19 DEC 14
4	D.O.B. SUBMISSION	18 FEB 15
5	CD PROGRESS ISSUE 3	09 MAR 15
	D.O.B. SUBMISSION	27 APR 15
6	CD PROGRESS ISSUE 4	01 JUN 15
7	CD PROGRESS ISSUE 5	10 AUG 15
	D.O.B. AMENDMENT 2	21 SEP 15

DOB SUBMISSION

Discrepancies must be reported immediately to the Architect before proceeding. Only figured dimensions are to be used. Contractors must check all dimensions on site. This drawing is protected by copyright.

ALL DIMENSIONS ARE SHOWN IN IMPERIAL.

CONSULTANT:

AAI ARCHITECTS, P.C.

PROJECT:

217 WEST 57TH STREET
NEW YORK, NY

DRAWING TITLE:

GENERAL NOTES, STANDARDS AND ABBREVIATIONS

SEAL & SIGNATURE: REGISTERED ARCHITECT WIEPKE DAVID JANSEN No. 028881 STATE OF NEW YORK

DATE:	09 JUN 14
PROJECT No:	1216-00
DRAWN:	Author
CHK:	Checker
SCALE:	As indicated
REV:	7
DWG No:	A-001.01
DOB PAGE No:	59 of 569

DOB EMPLOYEE STAMP:

DOB B-SCAN:

FILE NAME: C:\Revit Local Files\EXTELL-865-AAI-TWR-CNF_hadlarim.rvt
PLOT DATE: 9/22/2015 9:45:45 AM

36" x 48" Arch E -SHEET SIZE

GYPSUM BOARD PARTITION NUMBERING STRATEGY

ASSEMBLY TYPE

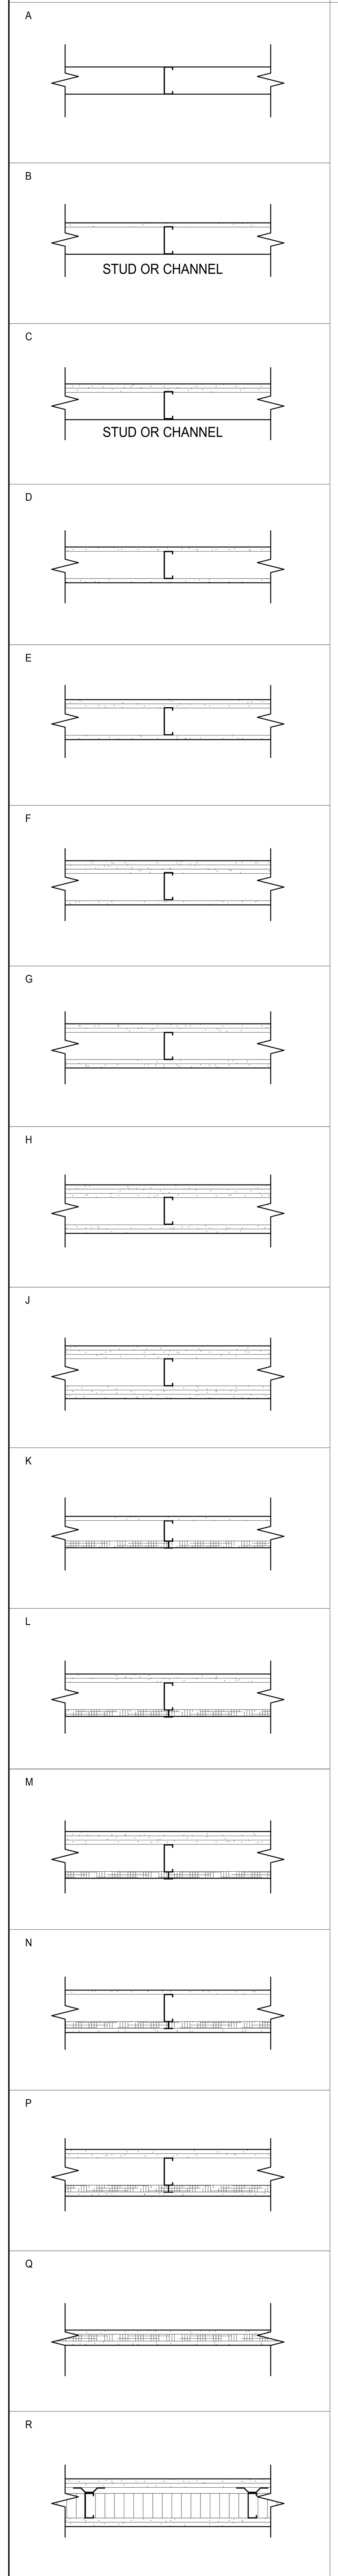

STUD / CHANNEL SIZE

X	NONE	NONE
0	7/8"	CHANNEL
1	1-5/8"	STUD
2	2-1/2"	STUD \ CH-STUD
3	3-1/2"	STUD
4	3-5/8"	STUD
5		STUD
6	4"	STUD \ CH-STUD
7		STUD
8	6"	STUD \ CH-STUD \ DOUBLE E-STUD
9		STUD

SPECIAL

A - NONE
B - 1 LAYER 5/8" ALUMINUM FOIL BACKED
C - 1 LAYER 5/8" VHI ABUSE-RESISTANT GYPSUM BOARD
D - DOUBLE STUD SPACING AS INDICATED
E - 1 LAYER 5/8" VHI ABUSE-RESISTANT GYPSUM BOARD
F - HARDENED CAVITY SHAFT WALL WITH 3" MINERAL WOOL INSULATION IN CAVITY AND 1" AIR SPACE
G - WALLS SUPPORTING STONE CLADDING MIN.16 GA. STEEL STUDS
H -
J -
K -
L -
M -
N -
P - POCKET DOOR CAVITY WITH MINERAL WOOL BATT INSULATION
Q -
R -
S - 2" or 3" SOUND ATTENUATION BLANKET IN CAVITY
T - THERMALY INSULATED 3" C/W VAPOUR BARRIER TO SAUNA SIDE
U - 2" or 3" SOUND ATTENUATION BLANKET IN CAVITY WITH (3) LAYER OF 1/2" GYPSUM BOARD
V -
W -
X -
Y - FIRE-RATED STAIR SOFFIT ASSEMBLY
Z - FIRE-RATED HORIZONTAL GYPSUM ENCLOSURE ASSEMBLY

FIRE RATING: 30min, 45min, 60min, 90min, 120min

GYPSUM BOARD PARTITION NOTES

GYPSUM BOARD PARTITION SYMBOL

XXX / # — PARTITION DESIGNATION; FIRE RATING (ø or - INDICATE NO FIRE RATING REQUIRED)

GENERAL NOTES:

1. ALL PARTITIONS TO EXTEND TO UNDERSIDE OF STRUCTURE ABOVE EXCEPT FOR WALL FURRING.
2. WALL FURRING TO EXTEND 6" MINIMUM ABOVE CEILING FINISH, EXCEPT IN ROOMS WITHOUT CEILING, EXTEND TO SLAB. UNLESS OTHERWISE NOTED.
3. PROVIDE ADDITIONAL HORIZONTAL BRACING OR HORIZONTAL SUPPORT IF LIMITING HEIGHT IS EXCEEDED.
4. PROVIDE 14 GA. STEEL PLATE TO UNDERSIDE OF BEAM FOR HEAD OF WALL AT GYPSUM BOARD PARTITION. IF OVERLAPPING DISTANCE BETWEEN BEAM & METAL STUD IS LESS THAN 2/3 OF METAL STUD WIDTH.
5. FOR FIRE RATED SHAFT WALL CEILING/DUCT ENCLOSURE DETAILS; REFER TO ARCHITECTURAL DRAWINGS.
6. FOR WALLS WITH TILE FINISH USE ALLOWABLE DEFLECTION CRITERIA OF L/360. (SEE SPECIFICATIONS FOR RELATED INFORMATION).
7. FOR WALLS WITH TILE FINISH USE 20 GA. STEEL STUDS.
8. ALL FIRE RATED AND ACOUSTIC RATED PARTITIONS TO HAVE GYPSUM PANEL JOINTS FINISHED.
9. REPLACE FACE LAYER OF GYPSUM BOARD ON WASHROOM SIDE AND JANITORS ROOM SIDE WITH 16mm GYPSUM BOARD, FIRECODE CORE (WATER RESISTANT).
10. PROVIDE THERMAL INSULATION AT EXTERIOR WALL LOCATIONS.
11. FOR WALLS WITH STONE SLAB FINISH, USE 16 G.A. STEEL STUDS.
12. ALL GYPSUM BOARD TO BE MOLD RESISTANT.
13. PROVIDE 5/8" THICK CEMENT BOARD BASE 8" HIGH (FLUSH WITH GYPSUM ABOVE) WITHIN ALL RESIDENTIAL HEAT PUMP ROOMS.

1 RCNY §1014-01

CHAPTER 1000
MEANS OF EGRESS

§1014-01 MASONRY EQUIVALENT EXIT ENCLOSURES.

(A) SCOPE. THIS RULE PROVIDES THE CONSTRUCTION REQUIREMENTS FOR MASONRY EQUIVALENT EXIT ENCLOSURES IN GROUPS R-1, R-2 AND B OCCUPANCIES.

(B) REFERENCES. SEE SECTIONS 1014.2.1 (TWO EXITS AND EXIT ACCESS DOORWAYS, EXCEPTIONS 3 AND 4) AND 1019.1 (ENCLOSURES REQUIRED EXCEPTION 10) OF THE BUILDING CODE.

(C) STUD WALL CONSTRUCTION REQUIREMENTS. A MASONRY EQUIVALENT EXIT ENCLOSURE CONSTRUCTED AS STUD AND WALL BOARD ASSEMBLY SHALL SATISFY THE FOLLOWING REQUIREMENTS:

(1) PRESCRIPTIVE STUD AND WALL BOARD ASSEMBLY. A COMPLIANT WALL ASSEMBLY SHALL BE SUBSTANTIALLY IDENTICAL TO, AND SHALL PROVIDE AN IMPACT RESISTANCE EQUIVALENT TO OR EXCEEDING, THE PERFORMANCE OF ONE (1) OF THE FOLLOWING:
- (I) MATERIALS. IMPACT RESISTANT WALL BOARD SHEATHED ON THE INTERIOR SURFACE OF THE EXIT ENCLOSURE WALL ASSEMBLY SHALL BE TESTED BY AN APPROVED TESTING AGENCY. THE WALL BOARD USED AS THE INTERIOR FACE PANEL SHALL BE LISTED BY AN APPROVED AGENCY TO ASTM C 1629-06, STANDARD CLASSIFICATION FOR ABUSE-RESISTANT NONDECORATED INTERIOR GYPSUM PANEL PRODUCTS AND FIBER-REINFORCED CEMENT PANELS, IMPACT CLASSIFICATION LEVEL 2, AND THE BASE LAYER PANEL SHALL BE A MINIMUM ⅝ INCH (16 MM) GYPSUM WALL BOARD. WALL BOARD APPLIED TO THE INTERIOR SURFACE OF THE EXIT ENCLOSURE WALL SHALL NOT REDUCE THE CLEAR WIDTH OF THE EXIT STAIRS BELOW THAT REQUIRED FOR MEANS OF EGRESS BY CHAPTER 10 OF THE BUILDING CODE.
- (II) ASSEMBLY. THE WALL ASSEMBLY SHALL BE AT LEAST TWO-HOUR FIRE RESISTANCE RATED.
- (III) INSTALLATION SHALL COMPLY WITH THE FOLLOWING:
  - (A) STUDS SHALL BE MINIMUM 3-½ INCH (89 MM) DEPTH COLD-FORMED STEEL FRAMING, AT LEAST 33 MILS THICK (20 GAUGE).
  - (B) VERTICAL STUDS SHALL BE SPACED AT A MAXIMUM DISTANCE OF 24 INCHES (610 MM), ON CENTER.
  - (C) RUNNERS SHALL BE SECURELY ATTACHED AT THE FLOOR AND CEILING TO STRUCTURAL ELEMENT MEMBERS AND SHALL COMPLY WITH THE STRUCTURAL REQUIREMENTS OF THE BUILDING CODE.
  - (D) WALL BOARDS SHALL BE ATTACHED WITH NO. 8 SELF-DRILLING BUGLE-HEAD SCREWS, 12 INCHES (305 MM), ON CENTER MAXIMUM, WITH A MINIMUM DEPTH OF ⅝ INCH (16 MM) PENETRATION INTO THE WALL CAVITY.
  - (E) JOINTS BETWEEN ADJOINING SHEETS OF WALL BOARD SHALL BE STAGGERED FROM BASE LAYER WITH FACE PANEL LAYER.

(2) PERFORMANCE-BASED REQUIREMENTS. FOR A WALL ASSEMBLY NOT CLASSIFIED IN SUBDIVISION (1) ABOVE, A MASONRY EQUIVALENT WALL ASSEMBLY SHALL SATISFY THE FOLLOWING REQUIREMENTS:
- (I) MATERIALS. MATERIALS CONSTITUTING THE INTERIOR SIDE OF THE EXIT ENCLOSURE WALL ASSEMBLY SHALL BE TESTED BY AN APPROVED TESTING AGENCY TO ASTM C1629, HARD BODY IMPACT CLASSIFICATION LEVEL 3.
- (II) ASSEMBLY. THE WALL ASSEMBLY SHALL HAVE A MINIMUM TWO-HOUR FIRE RESISTANCE RATING. THE WALL ASSEMBLY SHALL BE TESTED BY AN APPROVED TESTING AGENCY TO ASTM C1629, SOFT BODY IMPACT CLASSIFICATION LEVEL 2.
- (III) INSTALLATION. WALL ASSEMBLIES SHALL BE ANCHORED TO STRUCTURAL MEMBERS AND SHALL COMPLY WITH THE STRUCTURAL REQUIREMENTS OF THE BUILDING CODE.

GYPSUM BOARD PARTITION SCHEDULE

ASSEMBLY DIAGRAM

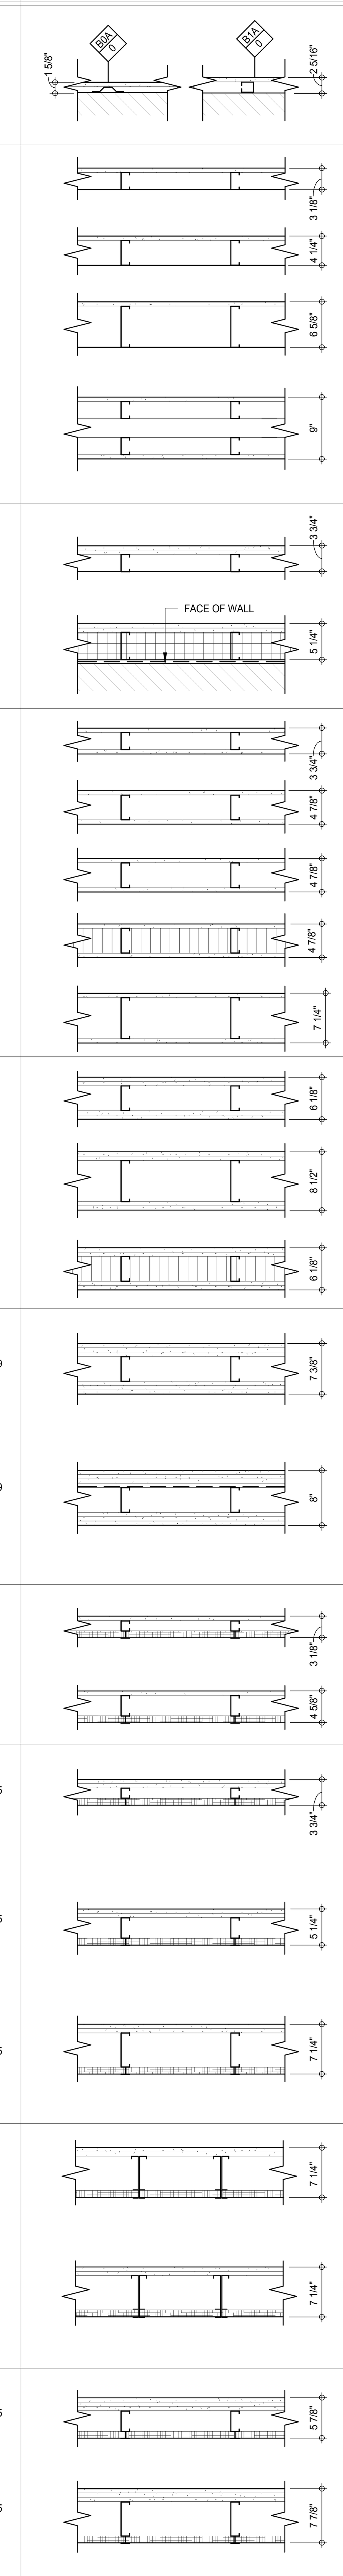

PARTITION DESIGNATION	FIRE RATING	FIRE RESISTANCE REPORT No.	DESCRIPTION
B0A / 0	NOT RATED	N/A	1 LAYER 5/8" GYPSUM BOARD ONE SIDE.
B1A / 0	NOT RATED	N/A	
B2A / 0	NOT RATED	N/A	1 LAYER 5/8" GYPSUM BOARD ONE SIDE.
B4A / 0	NOT RATED	N/A	1 LAYER 5/8" GYPSUM BOARD ONE SIDE.
B8A / 0	NOT RATED	N/A	1 LAYER 5/8" GYPSUM BOARD ONE SIDE.
B2P / 0	NOT RATED	N/A	POCKET DOOR CAVITY 1 LAYER 5/8" GYPSUM BOARD ONE SIDE. 1 1/2" MINERAL WOOL BATT INSULATION. POCKET DOOR SPACE. 1 1/2" MINERAL WOOL BATT INSULATION. 1 LAYER 5/8" GYPSUM BOARD ONE SIDE.
C2A / 0	NOT RATED	N/A	2 LAYER 5/8" GYPSUM BOARD ONE SIDE.
C6T / 0	NOT RATED	N/A	2 LAYER 5/8" WATER RESISTANT GYPSUM BOARD ONE SIDE. 4" INSULATION WATER PROOF MEMBRANE ON CONCRETE OR CONCRETE BLOCK WALL
D2A / 0	NOT RATED	N/A	1 LAYER 5/8" GYPSUM BOARD BOTH SIDES.
D4A / 1	1 HOUR	U419	1 LAYER 5/8" GYPSUM BOARD, FIRECODE CORE BOARD BOTH SIDES.
D4A / 0	NOT RATED	N/A	1 LAYER 5/8" GYPSUM BOARD BOTH SIDES.
D4S / 0	NOT RATED	N/A	1 LAYER 5/8" GYPSUM BOARD BOTH SIDES. 1 1/2" MINERAL WOOL BATT INSULATION.
D8A / 1	1 HOUR	U419	1 LAYER 5/8" GYPSUM BOARD, FIRECODE CORE BOARD BOTH SIDES.
G4A / 2	2 HOUR	U423	2 LAYERS 5/8" GYPSUM BOARD, FIRECODE CORE BOTH SIDES.
G8A / 2	2 HOUR	U423	2 LAYERS 5/8" GYPSUM BOARD, FIRECODE CORE BOTH SIDES.
G4S / 1	1 HOUR	U419	DEMISING WALL 2 LAYERS 5/8" GYPSUM BOARD, FIRECODE CORE BOTH SIDES. 1 1/2" MINERAL WOOL BATT INSULATION.
J4A / 3	3 HOURS	UL DESIGN U419	3 LAYERS 5/8" GYPSUM BOARD, FIRECODE CORE BOTH SIDES.
J4B / 3	3 HOURS	UL DESIGN U419 (OR U455)	3 LAYERS 5/8" WATER RESISTANT GYPSUM BOARD, FIRECODE "C" CORE, ON OUTER SIDE RC-1 CHANNEL OR EQUIVALENT ONE SIDE, SPACED @ 24" O.C. 3" THERMAFIBER 1 LAYER 5/8" ALUMINUM FOIL BACKED GYPSUM BOARD, FIRECODE "C" CORE. 2 LAYERS 5/8" GYPSUM BOARD, FIRECODE "C" CORE, ON INNER SIDE.
K2A / 1	1 HOUR	U415	CAVITY SHAFT WALL 1 LAYERS 5/8" GYPSUM BOARD ONE SIDE 1" LINER BOARD BETWEEN STUDS.
K6A / 1	1 HOUR	U415	CAVITY SHAFT WALL 1 LAYERS 5/8" GYPSUM BOARD ONE SIDE 1" LINER BOARD BETWEEN STUDS.
L2A / 2	2 HOUR	UL DESIGN U415	CAVITY SHAFT WALL 2 LAYERS 5/8" GYPSUM BOARD ONE SIDE 1" LINER BOARD BETWEEN STUDS.
L6A / 2	2 HOUR	UL DESIGN U415	CAVITY SHAFT WALL 2 LAYERS 5/8" GYPSUM BOARD ONE SIDE 1" LINER BOARD BETWEEN STUDS.
L8A / 2	2 HOUR	UL DESIGN U415	CAVITY SHAFT WALL 2 LAYERS 5/8" GYPSUM BOARD ONE SIDE 1" LINER BOARD BETWEEN STUDS.
L8D / 2	2 HOURS		CAVITY SHAFT WALL WITH 6" (DOUBLE-E) STUDS 2 LAYERS 5/8" GYPSUM BOARD ONE SIDE 1" LINER BOARD BETWEEN STUDS.
L8E / 2	2 HOURS		CAVITY SHAFT WALL WITH 6" (DOUBLE-E) STUDS 1 LAYER 5/8" VHI ABUSE-RESISTANT GYPSUM BOARD 1 LAYERS 5/8" GYPSUM BOARD ONE SIDE 1" LINER BOARD BETWEEN STUDS.
M6A / 3	3 HOUR	UL DESIGN U415	CAVITY SHAFT WALL 3 LAYERS 5/8" GYPSUM BOARD ONE SIDE 1" LINER BOARD BETWEEN STUDS.
M8A / 3	3 HOUR	UL DESIGN U415	CAVITY SHAFT WALL 3 LAYERS 5/8" GYPSUM BOARD ONE SIDE 1" LINER BOARD BETWEEN STUDS.

HEIGHT LIMITATIONS

AIR PRESSURE	ALLOWABLE DEFLECTION	LIMITING HEIGHT
5psf	L/240	B2A/0 11'-7"; B4A/0 15'-6"; B8A/0 22'-11"
5psf	L/360	B2A/0 10'-2"; B4A/0 13'-6"; B4G/0 16'-3"; B8G/0 26'-2"
5psf	L/240	C2A/0 11'-7"; C6T/0 16'-8"
	L/360	C2A/0 10'-2"
5 psf	L/240	D2A/0 11'-7"; D4A/1 D4S/0 15'-6"; D8A/1 22'-11"
5 psf	L/360	D2A/0 10'-2"
7.5 psf	L/240	D2A/0 10'-2"; D4A/1 D4S/0 13'-6"; D8A/1 18'-11"
10 psf	L/240	D2A/0 9'-2"; D4A/1 D4S/0 12'-3"; D8A/1 16'-5"
5 psf	L/240	G4A/2 G4S/1 15'-6"; G8A/2 22'-11"
7.5 psf	L/240	G4A/2 G4S/1 13'-6"; G8A/2 18'-11"
10 psf	L/240	G4A/2 G4S/1 12'-3"; G8A/2 16'-5"
5 psf	L/240	J4A/3 J4B/3 15'-6"
5 psf	L/240	K2A/1 12'-3"; K6A/1 17'-6"
	L/360	K2A/1 10'-10"; K6A/1 15'-3"
5 psf	L/240	L2A/2 12'-10"; L6A/2 18'-1"; L8A/2 21'-9"
	L/360	L2A/2 11'-7"; L6A/2 16'-2"; L8A/2 20'-0"
7.5 psf	L/240	L2A/2 11'-3"; L6A/2 15'-9"; L8A/2 19'-0"
10 psf	L/240	L2A/2 10'-2"; L6A/2 14'-4"; L8A/2 17'-4"
	L/360	L2A/2 9'-2"; L6A/2 12'-10"; L8A/2 15'-11"
15 psf	L/240	L2A/2 8'-11"; L6A/2 12'-6"; L8A/2 15'-1"
5 psf	L/240	L8D/2 L8E/2 28'-0"
7.5 psf	L/240	L8D/2 26'-3"
10 psf	L/240	L8D/2 24'-0"
15 psf	L/240	L8D/2 20'-0"
7.5 psf	L/240	M6A/3 15'-9"; M8A/3 19'-0"

STEEL FRAMING

PARTITION	STEEL FRAMING
B0A/0	7/8" FURRING CHANNEL
B1C/0	1 5/8" METAL CHANNEL
B2A/0	2 1/2" - 20 GA. STEEL STUDS @ 16" O.C.
B4A/0	3 5/8" - 20 GA. STEEL STUDS @ 16" O.C.
B4G/0	3 5/8" - 16 GA. STEEL STUDS @ 16" O.C.
B8A/0	6" - 20 GA. STEEL STUDS @ 16" O.C.
B8G/0	6" - 16 GA. STEEL STUDS @ 16" O.C.
C2A/0	2 1/2" - 20 GA. STEEL STUDS @ 16" O.C.
C6T/0	4" - 20 GA. STEEL STUDS @ 16" O.C.
D2A/0	2 1/2" - 20 GA. STEEL STUDS @ 16" O.C.
D4A/1, D4S/0	3 5/8" - 20 GA. STEEL STUDS @ 16" O.C.
D8A/1	6" - 20 GA. STEEL STUDS @ 16" O.C.
G4A/2, G4S/1	3 5/8" - 20 GA. STEEL STUDS @ 16" O.C.
G8A/2	6" - 20 GA. STEEL STUDS @ 16" O.C.
J4A/3, J4B/3	3 5/8" - 20 GA. STEEL STUDS @ 16" O.C.
K2A/1	2 1/2" - 20 GA. (C-H) STUDS @ 24" O.C.
K6A/1	4" - 20 GA. (C-H) STUDS @ 24" O.C.
L2A/2	2 1/2" - 20 GA. (C-H) STUDS @ 24" O.C.
L6A/2	4" - 20 GA. (C-H) STUDS @ 24" O.C.
L8A/2	6" - 20 GA. (C-H) STUDS @ 24" O.C.
L8D/2, L8E/2	6" - 20 GA. (DOUBLE-E) STUDS @ 12" O.C.
L6A/2	4" - 20 GA. (C-H) STUDS @ 24" O.C.
L8A/2	6" - 20 GA. (C-H) STUDS @ 24" O.C.

DEPT OF BLDGS 121328205 Job Number
ES611318320 Scan Code

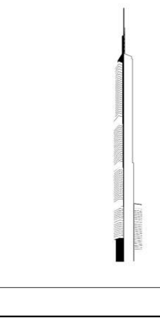

KEY PLAN:

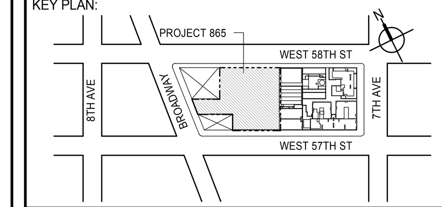

PROJECT NORTH — TRUE NORTH

DEVELOPER:
EXTELL DEVELOPMENT COMPANY
805 THIRD AVENUE, 7TH FLOOR
New York, NY 10022 USA
TEL: 212 712 6000 FAX: 212 712 6100

DESIGN ARCHITECT: Base Building Shell & Core
ADRIAN SMITH + GORDON GILL ARCHITECTURE
111 WEST MONROE STREET SUITE 2300
CHICAGO IL 60603
TEL: 312 920 1888 FAX: 312 920 1775

INTERIOR DESIGNER: Residential
Rottet Architecture and Design Studio, PLLC
298 Fifth Ave, 7th Floor
New York, NY 10001
TEL: 646 998 7000 FAX:

ARCHITECT OF RECORD: Base Building Shell, Core, & Residential
AAI ARCHITECTS, P.C.
401 Wellington St. W., 3rd Floor
Toronto, ON M5V 1E7 Canada
TEL: 416 967 1500 FAX: 416 967 7150

STRUCTURAL ENGINEERS:
WSP CANTOR SEINUK
228 EAST 45th Street
New York, NY 10017 USA
TEL: 212 687 9888 FAX: 646 487 5501

MEP ENGINEERS:
AKF GROUP
165 Broadway, 22nd Floor
New York, NY 10006 USA
TEL: 212 354 5656 FAX: 212 354 5668

GEOTECHNICAL ENGINEERS:
Langan Engineering & Environmental Services
21 Penn Plaza - 360 West 31st Street, 8th Floor
New York, NY 10001-2727
TEL: 212 479 5400 FAX: 212 479 5444

CODE CONSULTANTS:
Construction Consulting Associates
100 Church Street
New York, NY 10007
TEL: 212 385 1818 FAX: 212 385 1911

CURTAINWALL CONSULTANT:
AJLP Consulting
40 Worth Street. Suite 826
New York, NY 10013
TEL: 212 757 5659 FAX: 646 219 8508

LANDMARK/PRESERVATION CONSULTANT:
Jan Hird Pokorny Associates, Inc.
39 West 37th Street, 12A
New York, NY 10018
TEL: 212 759 6462 FAX: 212 759 6540

No.	DESCRIPTION	DATE
1	CD PROGRESS ISSUE 1	15 OCT 14
2	CD PROGRESS ISSUE 2	19 DEC 14
3	D.O.B. SUBMISSION	18 FEB 15
4	CD PROGRESS ISSUE 3	09 MAR 15
	D.O.B. SUBMISSION	27 APR 15
5	CD PROGRESS ISSUE 4	01 JUN 15
6	CD PROGRESS ISSUE 5	10 AUG 15
	D.O.B. AMENDMENT 2	21 SEP 15

DOB SUBMISSION

Discrepancies must be reported immediately to the Architect before proceeding. Only figured dimensions are to be used. Contractors must check all dimensions on site. This drawing is protected by copyright.

ALL DIMENSIONS ARE SHOWN IN IMPERIAL.

CONSULTANT: AAI ARCHITECTS, P.C.

PROJECT:
217 WEST 57TH STREET
NEW YORK, NY

DRAWING TITLE:
PARTITION SCHEDULE - 1

SEAL & SIGNATURE: REGISTERED ARCHITECT WIEPKE DAVID JANSEN No. 028881 STATE OF NEW YORK

DATE:	15 OCT 14
PROJECT No:	1216-00
DRAWN:	Author
CHK:	Checker
SCALE:	As indicated
REV:	6
DWG No:	A-006.01
DOB PAGE No:	60 of 569

DOB EMPLOYEE STAMP:
DOB B-SCAN:

FILE NAME: C:\Revit Local Files\EXTELL-865-AAI-TWR-CNF_hadlarim.rvt
PLOT DATE: 9/22/2015 9:45:54 AM

BLOCK WALL PARTITION SCHEDULE

WALL TYPE	THICKNESS (T)	FIRE RESISTANCE: NORMAL WEIGHT	FIRE RESISTANCE: LIGHT WEIGHT	TYPE OF UNIT: HOLLOW UNIT	TYPE OF UNIT: 75% SOLID	TYPE OF UNIT: SOLID UNIT	UL TEST NUMBER	MEA/BSA NUMBER	REMARKS
4" UNIT									
4/0	3 5/8" (4")		0	■					
4/1	3 5/8" (4")		1	■					
6" UNIT									
6/0	5 5/8" (6")	0		■					
6/1	5 5/8" (6")	1		■			U906	MEA 87-47-sm	
6/2	5 5/8" (6")	2			■		U906	MEA 87-47-sm	
8" UNIT									
8/0	7 5/8" (8")	0		■					
8/1	7 5/8" (8")	1		■			U905	MEA 87-47-sm	
8/2	7 5/8" (8")		2	■			U905	MEA 87-47-sm	
8/3	7 5/8" (8")	3			■		U907	MEA 87-47-sm	
8/4	7 5/8" (8")	4			■		U901	MEA 87-47-sm	
10" UNIT									
10/0	9 5/8" (10")	0		■					
10/1	9 5/8" (10")	1		■			U906	MEA 87-47-sm	
10/2	9 5/8" (10")	2		■			U906	MEA 87-47-sm	
10/3	9 5/8" (10")		3	■			U904	MEA 87-47-sm	
10/4	9 5/8" (10")	4			■		U901	MEA 87-47-sm	
12" UNIT									
12/0	11 5/8" (12")	0		■					
12/1	11 5/8" (12")	1		■			U905	MEA 87-47-sm	
12/2	11 5/8" (12")	2		■			U905	MEA 87-47-sm	
12/3	11 5/8" (12")	3		■			U904	MEA 87-47-sm	
12/4	11 5/8" (12")	4		■			U901	MEA 87-47-sm	

MASONRY SYMBOLS

NOMINAL BLOCK THICKNESS (T)

T/R

FIRE RESISTANCE RATING

REMARKS:

- FOR MASONRY LINTEL SCHEDULE REFER TO STRUCTURAL.
- FOR DEFLECTION AND LATERAL STEEL SUPPORT REFER TO STRUCTURAL.
- FOR HEIGHT LIMITS AND REINFORCING REQUIREMENTS REFER TO STRUCTURAL DRAWINGS.

GYPSUM BOARD PARTITION SCHEDULE

PARTITION DESIGNATION	FIRE RATING	FIRE RESISTANCE REPORT No.	ASSEMBLY DIAGRAM	DESCRIPTION	HEIGHT LIMITATIONS: AIR PRESSURE	HEIGHT LIMITATIONS: ALLOWABLE DEFLECTION	HEIGHT LIMITATIONS: LIMITING HEIGHT	STEEL FRAMING
N2A/2	2 HOURS	UL DESIGN U415	3 3/4"	CAVITY SHAFT WALL 1 LAYER 5/8" GYPSUM BOARD BOTH SIDES. 1" LINER BOARD BETWEEN STUDS	5 psf	L/240	N2A/2 13'-0"	N2A/2 2 1/2" 20 GA. (C-H) STUDS @ 24" O.C.
						L/360	N2A/2 11'-6"	
					7.5 psf	L/240	N2A/2 11'-5"	
					10 psf	L/240	N2A/2 10'-4"	
						L/360	N2A/2 9'-1"	
P2A/2	2 HOURS	UL DESIGN U415	4 3/8"	CAVITY SHAFT WALL (STAIRS) 2 LAYERS 5/8" GYPSUM BOARD ONE SIDE 1" LINER BOARD BETWEEN STUDS. 1 LAYER 5/8" GYPSUM BOARD ONE LINER SIDE.	5 psf	L/240	P2A/2 12'-10"; P6C/2 18'-1"; P8C/2 21'-9"	P2A/2 2 1/2" - 20 GA. (C-H) STUDS @ 24" O.C.
						L/360	P2A/2 11'-7"; P6C/2 16'-2"; P8C/2 20'-0"	P6C/2 4" - 20 GA. (C-H) STUDS @ 24" O.C.
P6C/2	2 HOURS	UL DESIGN U415	5 7/8"	IMPACT RESISTANT CAVITY SHAFT WALL (STAIRS) -LOCAL LAW 26 1 LAYER 5/8" VHI ABUSE-RESISTANT GYPSUM BOARD 1 LAYER 5/8" GYPSUM BOARD FIRE CORE STUDS 1" LINER BOARD BETWEEN STUDS 1 LAYER 5/8" VHI ABUSE-RESISTANT GYPSUM BOARD	7.5 psf	L/240	P2A/2 11'-3"; P6C/2 15'-19"; P8C/2 19'-0"	P8C/2 6" - 20 GA. (C-H) STUDS @ 24" O.C.
P8C/2	2 HOURS	UL DESIGN U415	7 7/8"	IMPACT RESISTANT CAVITY SHAFT WALL (STAIRS) -LOCAL LAW 26 1 LAYER 5/8" VHI ABUSE-RESISTANT GYPSUM BOARD 1 LAYER 5/8" GYPSUM BOARD FIRE CORE STUDS 1" LINER BOARD BETWEEN STUDS 1 LAYER 5/8" VHI ABUSE-RESISTANT GYPSUM BOARD	10 psf	L/240	P2A/2 10'-2"; P6C/2 14'-4"; P8C/2 17'-4"	
						L/360	P2A/2 9'-2"; P6C/2 12'-10"; P8C/2 15'-11"	
QXB/2	2 HOUR	UL DESIGN U505 BSA898-47-SM EQUIVALENT TO MEA	SHAFT; FACE OF WALL; 2 1/4"	SOLID VERTICAL SHAFT WALL 1 LAYER 5/8" GYPSUM BOARD, FIRECODE CORE. 1 LAYER 1" GYPSUM LINER BOARD. 1 LAYER 5/8" GYPSUM BOARD, FIRECODE CORE.	5 psf	L/240		QXB/2 1" x 2" PERIMETER ANGLE 25 GA.
S1A/0	NOT RATED	N/A	WALL TYPE VARIES; CANT STRIP; 75.00°; 3" OR GREATER	CANT STRIP 5'8" GYPSUM BOARD CANT STRIP AT 75° ANGLE NOTE: TYPICAL IN ELEVATOR SHAFTS WHERE ANY PROJECTION EXCEEDS 3" IN DEPTH.				S1A/0 20 GA. BENT PLATES

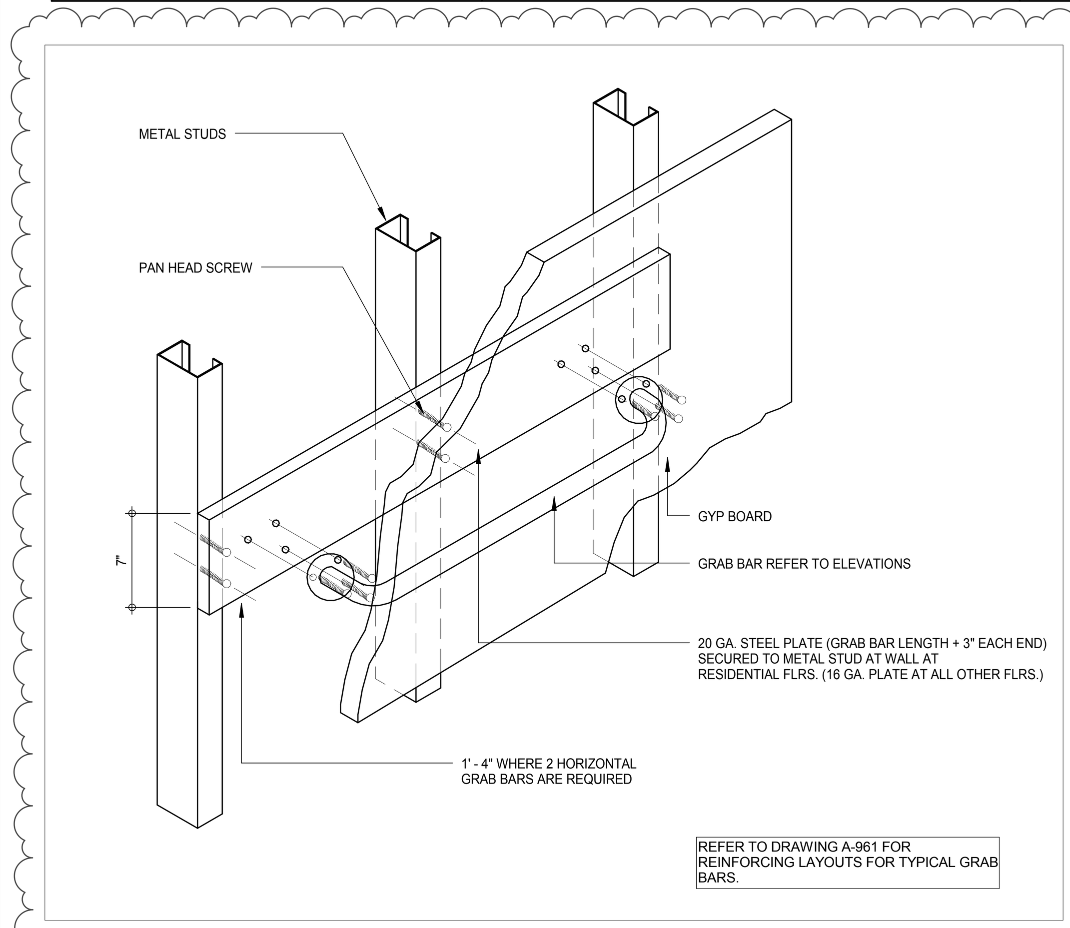

DET. AXO.- PLATE FOR FUTURE AND ACTUAL GRAB BAR INST. AT MTL STUD WALL (2)
1 1/2" = 1'-0"

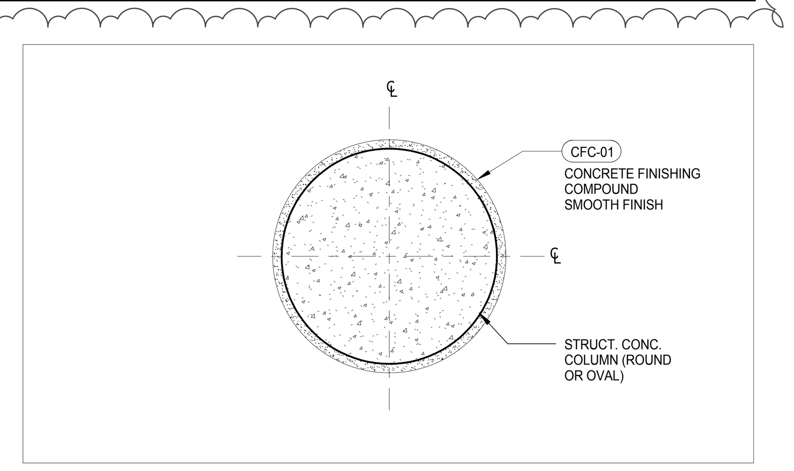

PLAN DET. - TYP. FINISH ON ALL OVAL/ROUND COLUMNS (1)
A-125
1" = 1'-0"

PARTITION & WALL PRIORITY LEGEND

PARTITION	PRIORITY	ASSEMBLY DIAGRAM
TWO HOUR FIRE WALL & SHAFT WALL	PRIORITY 1 HIGHEST	HIGHEST PRIORITY
ONE HOUR FIRE WALL & SHAFT WALL	PRIORITY 2	LOWEST PRIORITY
NON-RATED WALL	PRIORITY 3 LOWEST	

FIRE-RATED STAIR SOFFIT - 2 HOURS

MEMBRANE DESIGNATION	FIRE RATING	FIRE RESISTANCE REPORT No.	ASSEMBLY DIAGRAM	DESCRIPTION	SPAN LIMITATIONS: ALLOWABLE DEFLECTION	SPAN LIMITATIONS: LIMITING SPAN	STEEL FRAMING
L2Y/2	2 HOURS	UL DESIGN U438 AER-09038	J-RUNNERS; 1" LINER BOARD; C-H STUDS; GYPSUM BOARD FIRECODE C CORE	2 LAYERS 1/2" GYPSUM BOARD FIRECODE C CORE. C-H STUDS @ 24" O.C. 1" LINER BOARD BETWEEN STUDS.	L/240	L2Y/2 9'-8"	L2Y/2 2 1/2" - 20 GA. (C-H) STUDS @ 24" O.C.

FIRE-RATED HORIZONTAL GYPSUM ENCLOSURE - 2 HOURS

MEMBRANE DESIGNATION	FIRE RATING	FIRE RESISTANCE REPORT No.	ASSEMBLY DIAGRAM	DESCRIPTION	SPAN LIMITATIONS: ALLOWABLE DEFLECTION	SPAN LIMITATIONS: LIMITING SPAN	STEEL FRAMING
L2Z/2	2 HOURS	NER-258 AER-09038 USG TESTED ASSEMBLY	J-RUNNERS; 1" LINER BOARD; C-H STUDS; GYPSUM BOARD FIRECODE CORE	HORIZONTAL ASSEMBLY 3 LAYERS 1/2" GYPSUM BOARD FIRECODE C CORE C-H STUDS @ 24" O.C. 1" LINER BOARD BETWEEN STUDS VERTICAL ASSEMBLY 2 LAYERS 1/2" GYPSUM BOARD FIRECODE C CORE C-H STUDS @ 24" O.C. 1" LINER BOARD BETWEEN STUDS	L/240	L2Z/2 9'-2"	L2Z/2 2 1/2" - 20 GA. (C-H) STUDS @ 24" O.C.
L6Z/2	2 HOURS				L/240	L6Z/2 13'-2"	L6Z/2 4" - 20 GA. (C-H) STUDS @ 24" O.C.
L8Z/2	2 HOURS				L/240	L8Z/2 15'-10"	L8Z/2 6" - 20 GA. (C-H) STUDS @ 24" O.C.

DEPT OF BLDGS 121328205 Job Number
ES711820435 Scan Code

KEY PLAN: PROJECT 865; WEST 58TH ST; WEST 57TH ST; 8TH AVE; BROADWAY; 7TH AVE

PROJECT NORTH — TRUE NORTH

DEVELOPER:
EXTELL DEVELOPMENT COMPANY
805 THIRD AVENUE, 7TH FLOOR
New York, NY 10022 USA
TEL: 212 712 6000 FAX: 212 712 6100

DESIGN ARCHITECT: Base Building Shell & Core
ADRIAN SMITH + GORDON GILL ARCHITECTURE
111 WEST MONROE STREET SUITE 2300
CHICAGO IL 60603
TEL: 312 920 1888 FAX: 312 920 1775

INTERIOR DESIGNER: Residential
Rottet Architecture and Design Studio, PLLC
298 Fifth Ave, 7th Floor
New York, NY 10001
TEL: 646 998 7000 FAX:

ARCHITECT OF RECORD: Base Building Shell, Core, & Residential
AAI ARCHITECTS, P.C.
401 Wellington St. W., 3rd Floor
Toronto, ON M5V 1E7 Canada
TEL: 416 967 1500 FAX: 416 967 7150

STRUCTURAL ENGINEERS:
WSP CANTOR SEINUK
228 EAST 45th Street
New York, NY 10017 USA
TEL: 212 687 9888 FAX: 646 487 5501

MEP ENGINEERS:
AKF GROUP
165 Broadway, 22nd Floor
New York, NY 10006 USA
TEL: 212 354 5656 FAX: 212 354 5668

GEOTECHNICAL ENGINEERS:
Langan Engineering & Environmental Services
21 Penn Plaza - 360 West 31st Street, 8th Floor
New York, NY 10001-2727
TEL: 212 479 5400 FAX: 212 479 5444

CODE CONSULTANTS:
Construction Consulting Associates
100 Church Street
New York, NY 10007
TEL: 212 385 1818 FAX: 212 385 1911

CURTAINWALL CONSULTANT:
AJLP Consulting
40 Worth Street. Suite 826
New York, NY 10013
TEL: 212 757 5659 FAX: 646 219 8508

LANDMARK/PRESERVATION CONSULTANT:
Jan Hird Pokorny Associates, Inc.
39 West 37th Street, 12A
New York, NY 10018
TEL: 212 759 6462 FAX: 212 759 6540

No.	DESCRIPTION	DATE
1	CD PROGRESS ISSUE 1	15 OCT 14
2	CD PROGRESS ISSUE 2	19 DEC 14
3	D.O.B. SUBMISSION	18 FEB 15
4	CD PROGRESS ISSUE 3	09 MAR 15
	D.O.B. SUBMISSION	27 APR 15
5	CD PROGRESS ISSUE 4	01 JUN 15
6	CD PROGRESS ISSUE 5	10 AUG 15
	D.O.B. AMENDMENT 2	21 SEP 15

DOB SUBMISSION

Discrepancies must be reported immediately to the Architect before proceeding. Only figured dimensions are to be used. Contractors must check all dimensions on site. This drawing is protected by copyright.

ALL DIMENSIONS ARE SHOWN IN IMPERIAL.

CONSULTANT: AAI ARCHITECTS, P.C.

PROJECT:
217 WEST 57TH STREET
NEW YORK, NY

DRAWING TITLE:
PARTITION SCHEDULE - 2

SEAL & SIGNATURE: REGISTERED ARCHITECT WIEPKE DAVID JANSEN No. 028881 STATE OF NEW YORK

DATE:	15 OCT 14
PROJECT No:	1216-00
DRAWN: Author	REV: 6
CHK: Checker	
SCALE: As indicated	
DWG No:	A-007.01
DOB PAGE No:	61 of 569

DOB EMPLOYEE STAMP: DOB B-SCAN:

36" x 48" Arch E -SHEET SIZE
FILE NAME: C:\Revit Local Files\EXTELL-865-AAI-TWR-CNF_hadlarim.rvt
PLOT DATE: 9/22/2015 9:46:05 AM

36" x 48" Arch E -SHEET SIZE

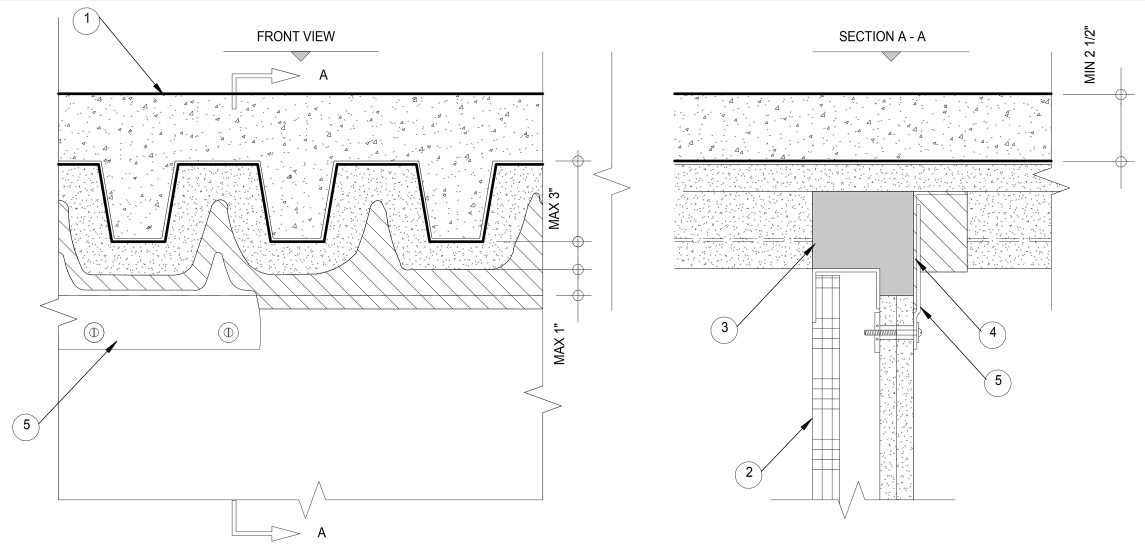

UL DESIGN NOTES:
1. CONCRETE OVER METAL DECKING ASSEMBLY (MINIMUM 2-1/2" THICK) WITH UL CLASSIFIED MONOKOTE TYPE Z-106/HY SPRAY APPLIED FIREPROOFING (MINIMUM 5/16", MAXIMUM 1-3/4" THICKNESS) MANUFACTURED BY W.R. GRACE (2-HR. FIRE-RATING).

2. GYPSUM SHAFT WALL ASSEMBLY (UL/ULC CLASSIFIED) (2-HR. FIRE-RATING).

3. MINIMUM 3-3/4" THICKNESS MINERAL WOOL (MIN. 4 PCF DENSITY) COMPRESSED 33% AND INSTALLED FLUSH WITH OUTER SURFACES OF WALL ASSEMBLY.

4. MINIMUM 1/8" (WET) THICKNESS HILTI CP 672 SPEED SPRAY TO COMPLETELY COVER MINERAL WOOL AND OVERLAPPING MINIMUM 1/2" ONTO GYPSUM WALL AND MINIMUM 2" ONTO SPRAY APPLIED FIREPROOFING.

5. SHEET METAL COVER PLATE (MIN. 18 GA.) ATTACHED WITH THE APPROPRIATE HILTI ANCHORS AND RECESSED (MINIMUM 1/2", MAXIMUM 3/4") FROM FIREPROOFING.

NOTES :
1. MAXIMUM WIDTH OF JOINT = 3/4".
2. T-RATING MAY NOT EQUAL F-RATING IN ACCORDANCE WITH UL 2079.
3. ROOF ASSEMBLY MAY BE SPRAYED WITH MONOKOTE.

D

THIS ENGINEERING JUDGMENT REPRESENTS A FIRESTOP SYSTEM THAT WOULD BE EXPECTED TO PASS THE STATED RATINGS IF TESTED.
(REFERENCE : UL SYSTEM NO. HW-D-0042 & HW-D-0342)

FIRE STOP DETAIL 9
3" = 1'-0"

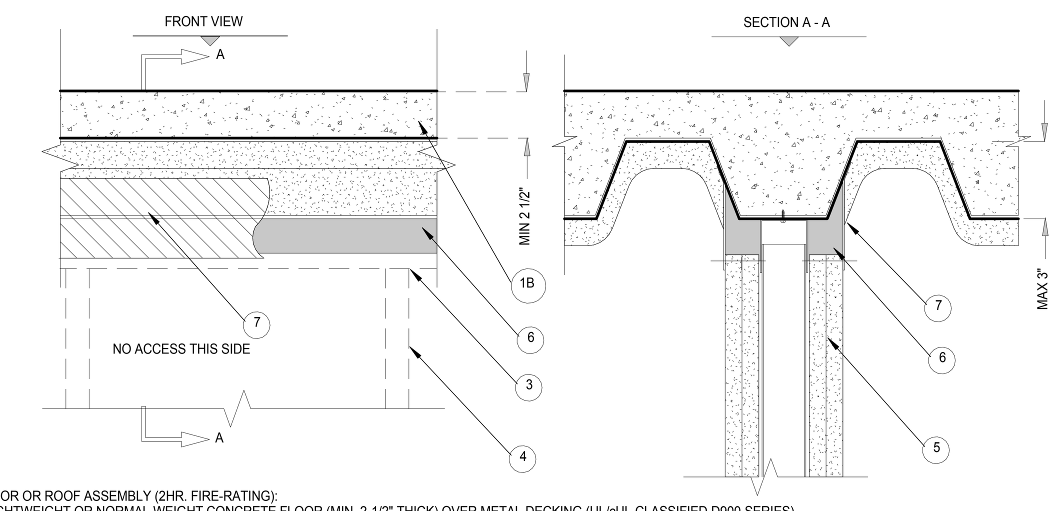

1. FLOOR OR ROOF ASSEMBLY (2HR. FIRE-RATING):
A. LIGHTWEIGHT OR NORMAL WEIGHT CONCRETE FLOOR (MIN. 2-1/2" THICK) OVER METAL DECKING (UL/cUL CLASSIFIED D900 SERIES).
B. INSULATING CONCRETE (MIN. 2-1/4" THICK) OVER METAL DECKING (UL/cUL CLASSIFIED D900 SERIES).

2. GYPSUM WALL ASSEMBLY (UL/cUL CLASSIFIED U400 SERIES) (1-HR. OR 2-HR. FIRE-RATING).

3. CEILING RUNNER (MIN. 25 GA.,3-3/4" FLANGES) FASTENED TO UNDERSIDE OF DECK AT MAXIMUM 24" C/C SPACING.

4. STEEL STUDS (MINIMUM 3-1/2" WIDE), CUT 1-1/4" TO 1-1/2" LESS LENGTH THAN ASSEMBLY HEIGHT, NESTING IN CEILING RUNNERS WITHOUT ATTACHMENT..

5. 5/8" OR 1-1/4" THICKNESS GYPSUM WALLBOARD AS SPECIFIED IN THE INDIVIDUAL UL DESIGN. TOP ROW OF SCREWS SHALL BE INSATALLED INTO STUDS 5" BELOW THE BOTTOM PLANE OF FLOOR/ROOF.

6. HILTI CP 767 SPEED STRIPS COMPRESSED 50% AND INSERTED INTO FLUTES, FLUSH WITH BOTH SIDES OF WALL (SEE NOTE BELOW).

7. MINIMUM 1/8' (WET) THICKNESS HILTI CP 672 SPEED SPRAY TO COMPLETELY COVER MINERAL WOOL AND TO OVERLAP MINIMUM 1/2" ONTO GYPSUM AND METAL DECKING ON BOTH SIDES OF GUPSUM WALL ASSEMBLY.

NOTE:
AS AN ALTERNATE TO HILTI CP 767 SPEED STRIPS, MINERAL WOOL (MIN. 4 PCF DENSITY) COMPRESSED 50% MAY BE USED.

B

THIS ENGINEERING JUDGMENT REPRESENTS A FIRESTOP SYSTEM THAT WOULD BE EXPECTED TO PASS THE STATED RATINGS IF TESTED.
(REFERENCE : UL SYSTEM NO. HW-D-1067)

FIRE STOP DETAIL 6
3" = 1'-0"

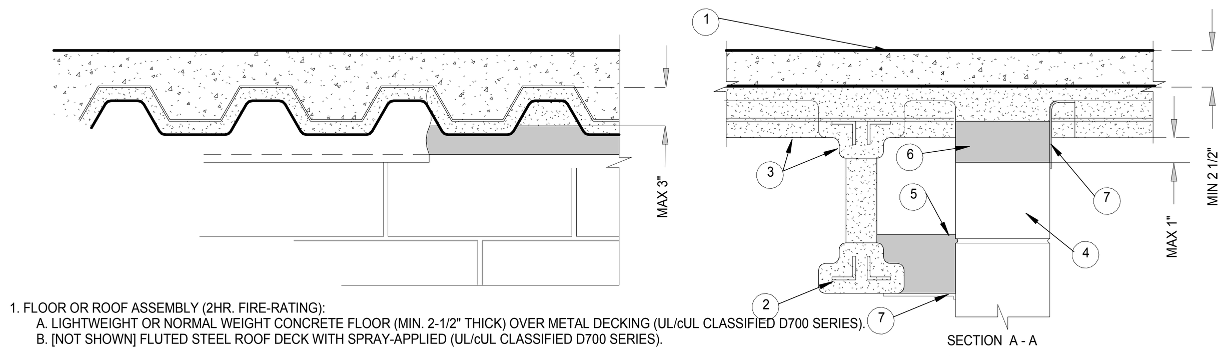

1. FLOOR OR ROOF ASSEMBLY (2HR. FIRE-RATING):
A. LIGHTWEIGHT OR NORMAL WEIGHT CONCRETE FLOOR (MIN. 2-1/2" THICK) OVER METAL DECKING (UL/cUL CLASSIFIED D700 SERIES).
B. [NOT SHOWN] FLUTED STEEL ROOF DECK WITH SPRAY-APPLIED (UL/cUL CLASSIFIED D700 SERIES).

2. STRUCTURAL STEEL BEAM OR OPEN-WEB STEEL JOIST AS SPECIFIED IN THE INDIVIDUAL D700 OR P700 SERIES FLOOR-CEILING DESIGN. STEEL SUPPORT ORIENTED PARALLEL AND LOCATED 1" TO 6" FROM WALL.

3. UL/cUL CLASSIFIED MONOKOTE (TYPE MK-H/HY, MK-6/HY, MK-6S OR RG) OR TYPE 300 FIREPROOFING SPRAYED TO THE THICNESS SPECIFIED IN THE INDIVIDUAL D700 OR P700 SERIES DESIGN(SEE NOTE NO.1 BELOW). FIREPROOFING TO COMPLEETELY FILL FLUTES ABOVE THE STRUCTURAL STEEL SUPPORT AND FOLLOW THE CONTOUR OF THE STEEL DECK ABOVE THE WALL.

4. CONCRETE WALL ASSEMBLY (2-HR. FIRE-RATING):
A. LIGHTWEIGHT OR NORMAL WEIGHT CONCRETE WALL (MINIMUM 6" THICK).
B. ANY UL/cUL CLASSIFIED CONCRETE BLOCK WALL ASSEMBLY.

5. MINIMUM 4" THICKNESS MINERAL WOOL (MINIMUM 4 PCF DENSITY) COMPRESSED 33% AND INSTALLED FLUSH WITH BOTTOM SURFACE OF FIREPROOFING ON STRUCTURAL STEEL MEMBER.

6. MINIMUM 6" THICKNESS MINERAL WOOL (MINIMUM 4 PCF DENSITY) COMPRESSED 50% AND INSERTED INTO JOINT AND FLUTES FLUSH WITH SURFACE OF WALL.

7. MINIMUM 1/8' (WET) THICKNESS HILTI CP 672 SPEED SPRAY TO COMPLETELY COVER MINERAL WOOL/FIREPROOFING AND TO OVERLAP MINIMUM 1/2" ONTO GYPSUM AND MINIMUM 2" ONTO FIREPROOFING.

NOTE:
WHEN STRUCTURAL STEEL SUPPORT CONSISTS OF OPEN-WEB STEEL JOISTS, 3/8" DIAMOND MESH EXPANDED STEEL LATH (1.7 TO 3.4 LB./SQ.YD.) SHALL BE INSTALLED TO COMPLETELY COVER ONE SIDE OF EACH JOIST. LATH SHALL BE SECURED WITH STEEL TIE WIRE AND COMPLETELY FILLED WITH FIREPROOFING.

F

FIRE RATED WALL UL SYSTEM No. HW-D-0389

FIRE STOP DETAIL 3
3" = 1'-0"

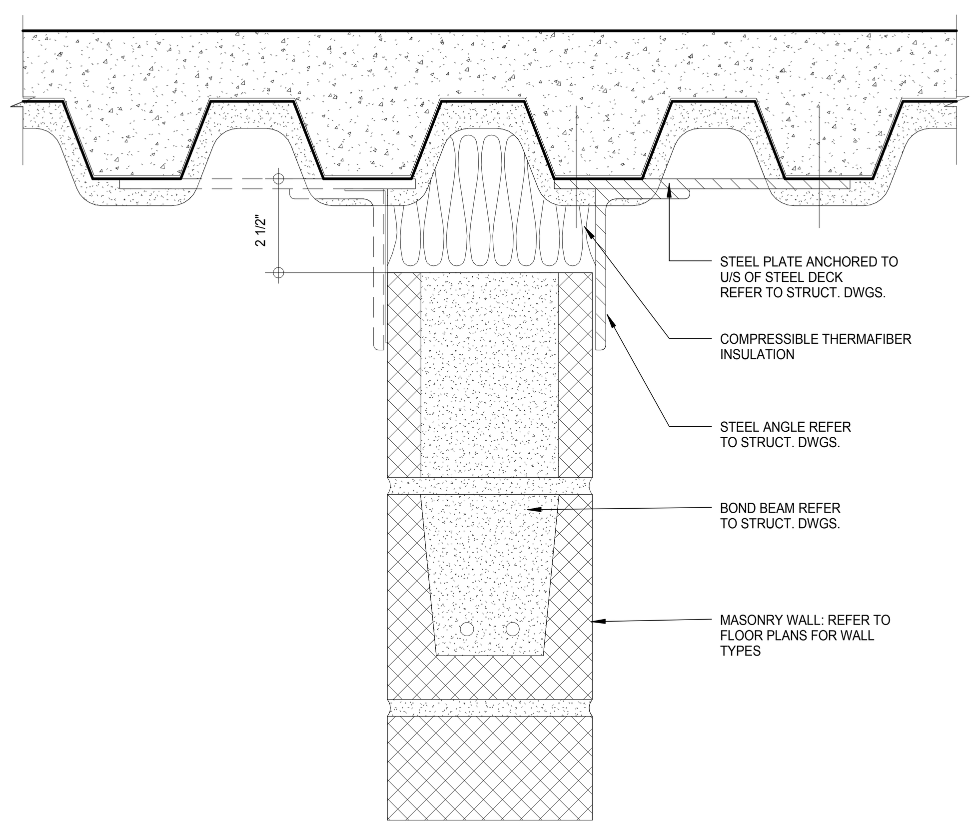

B

NON-RATED WALL

FIRE STOP DETAIL 8
3" = 1'-0"

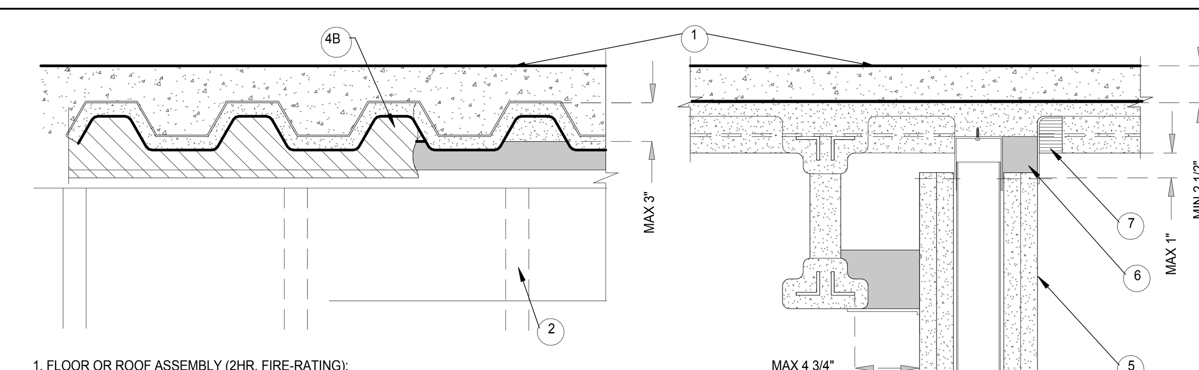

1. FLOOR OR ROOF ASSEMBLY (2HR. FIRE-RATING):
A. LIGHTWEIGHT OR NORMAL WEIGHT CONCRETE FLOOR (MIN. 2-1/2" THICK) OVER METAL DECKING (UL/cUL CLASSIFIED D700 SERIES).
B. [NOT SHOWN] FLUTED STEEL ROOF DECK WITH SPRAY-APPLIED (UL/cUL CLASSIFIED D700 SERIES).
2. STRUCTURAL STEEL BEAM OR OPEN-WEB STEEL JOIST AS SPECIFIED IN THE INDIVIDUAL D700 OR P700 SERIES FLOOR-CEILING DESIGN. STEEL SUPPORT ORIENTED PARALLEL AND LOCATED 1" TO 6" FROM WALL.
3. UL/cUL CLASSIFIED MONOKOTE (TYPE MK-H/HY, MK-6/HY, MK-6S OR RG) OR TYPE 300 FIREPROOFING SPRAYED TO THE THICNESS SPECIFIED IN THE INDIVIDUAL D700 OR P700 SERIES DESIGN(SEE NOTE NO.1 BELOW). FIREPROOFING TO COMPLEETELY FILL FLUTES ABOVE THE STRUCTURAL STEEL SUPPORT AND ABOVE THE CEILING RUNNER (SEE NOTE NO.2 BELOW).
4. GYPSUM WALL ASSEMBLY. (UL/cUL CLASSIFIED U400 OR V400 SERIES) (1-HR. OR 2-HR. FIRE-RATED) (SEE NOTE NO. 4 BELOW)
5. CEILING RUNNER (MIN. 25 GA.,2" TO 3" FLANGES) FASTENED TO UNDERSIDE OF DECK (SE NOTE NO. 3 BELOW.
6. STEEL STUDS (MINIMUM 3-1/2" WIDE), CUT 1/2" TO 3/4" LESS LENGTH THAN ASSEMBLY HEIGHT, NESTING IN CEILING RUNNERS WITHOUT ATTACHMENT.
7. MINIMUM 4" THICKNESS MINERAL WOOL (MINIMUM 4 PCF DENSITY) COMPRESSED 33% AND INSTALLED FLUSH WITH BOTTOM SURFACE OF FIREPROOFING ON STRUCTURAL STEEL MEMBER.
8.MINIMUM 5/8" OR 1-1/4" THICKNESS MINERAL WOOL (MINIMUM 4 PCF DENSITY) COMPRESSED 50% AND INSERTED INTO JOINT FLUSH WITH SURFACE OF WALL.
9. MINIMUM 1/8' (WET) THICKNESS HILTI CP 672 SPEED SPRAY TO COMPLETELY COVER MINERAL WOOL/FIREPROOFING AND TO OVERLAP MINIMUM 1/2" ONTO GYPSUM AND MINIMUM 2" ONTO FIREPROOFING,

NOTE:
1. WHEN STRUCTURAL STEEL SUPPORT CONSISTS OF OPEN-WEB STEEL JOISTS, 3/8" DIAMOND MESH EXPANDED STEEL LATH (1.7 TO 3.4 LB./SQ.YD.) SHALL BE INSTALLED TO COMPLETELY COVER ONE SIDE OF EACH JOIST. LATH SHALL BE SECURED WITH STEEL TIE WIRE AND COMPLETELY FILLED WITH FIREPROOFING.
2. AS AN ALTERNATE, FIREPROOFING IN THE FLUTES ABOVE THE CEILIONG RUNNER MAY BE APPLIED TO FOLLOW THE CONTOUR OF THE STEEL DECK. IN THIS CASE, MINERAL WOOL (MINIMUM 4 PCF DENSITY) TIGHTLY PACKED AND INSTALLED TO COMPLETELY FILL VOID ABOVE CEILING RUNNER FLUSH WITH WALL OPPOSITE STEEL SUPPORT.
3. AS AN ALTERNATETO CEILING RUNNER IN ITEM NO. 5, CEILING RUNNERS, MANUFACTURED BY SLIPTRACK SYSTEMS, TOTAL STEEL SOLUTIONS, OR DENMAR STYEEL, MAY BE USED.
WHEN ALTERNATE CEILING TRACKS ARE USED, CONSULT THE UL FIRE RESISTENCE DIRECTORY FOR INSTALLATION INSTRUCTIONS.
4. WHERE TOP OF WALL ASSEMBLY IS INACCESSIBLE ABOVE THE STRUCTURAL STEEL SUPPORT, THE GYPSUM BOARD ATTACHMENT SCREWS MAY BE OMITTED.

E

THIS ENGINEERING JUDGMENT REPRESENTS A FIRESTOP SYSTEM THAT WOULD BE EXPECTED TO PASS THE STATED RATINGS IF TESTED.
(REFERENCE : UL SYSTEM NO. HW-D-0388)

FIRE STOP DETAIL 5
3" = 1'-0"

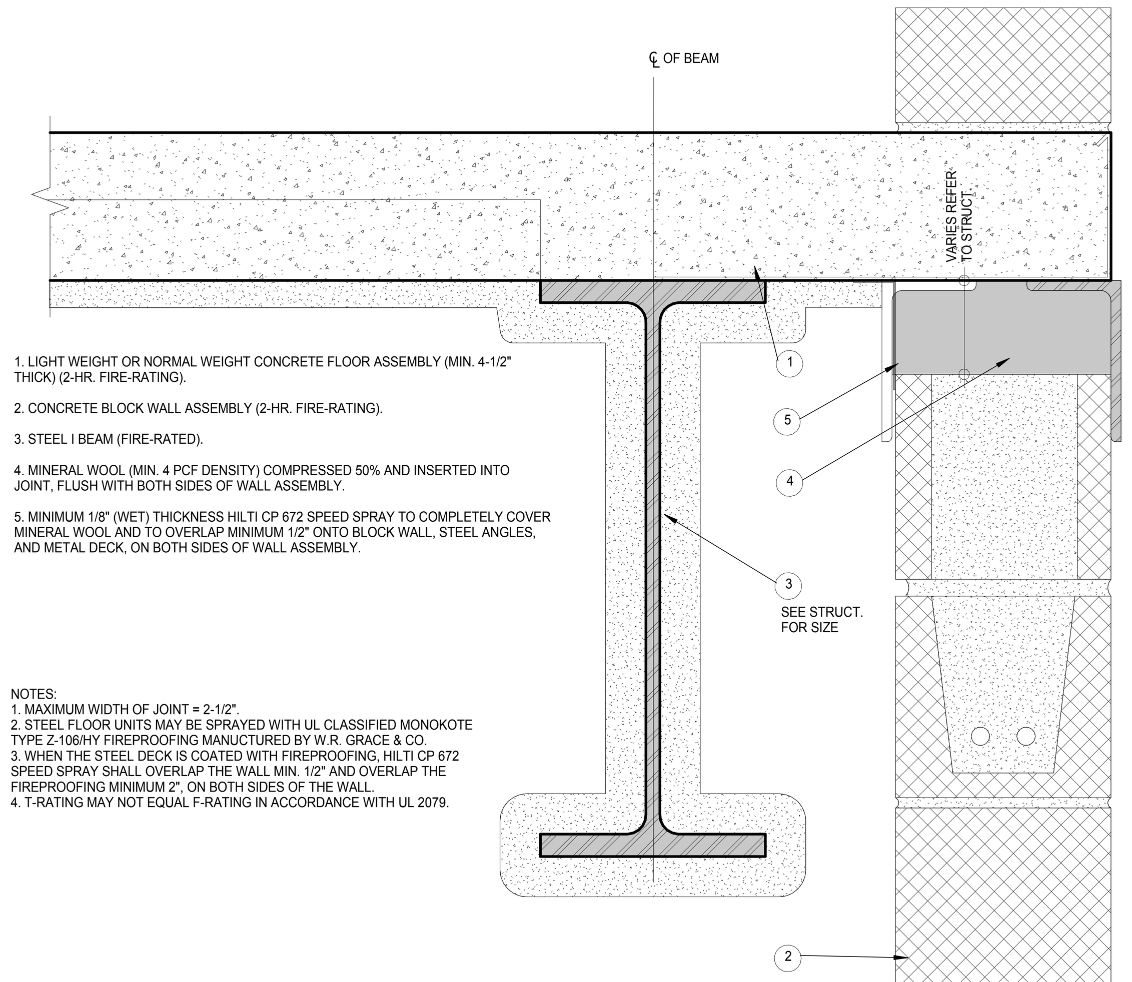

1. LIGHT WEIGHT OR NORMAL WEIGHT CONCRETE FLOOR ASSEMBLY (MIN. 4-1/2" THICK) (2-HR. FIRE-RATING).

2. CONCRETE BLOCK WALL ASSEMBLY (2-HR. FIRE-RATING).

3. STEEL I BEAM (FIRE-RATED).

4. MINERAL WOOL (MIN. 4 PCF DENSITY) COMPRESSED 50% AND INSERTED INTO JOINT, FLUSH WITH BOTH SIDES OF WALL ASSEMBLY.

5. MINIMUM 1/8" (WET) THICKNESS HILTI CP 672 SPEED SPRAY TO COMPLETELY COVER MINERAL WOOL AND TO OVERLAP MINIMUM 1/2" ONTO BLOCK WALL, STEEL ANGLES, AND METAL DECK, ON BOTH SIDES OF WALL ASSEMBLY.

NOTES:
1. MAXIMUM WIDTH OF JOINT = 2-1/2".
2. STEEL FLOOR UNITS MAY BE SPRAYED WITH UL CLASSIFIED MONOKOTE TYPE Z-106/HY FIREPROOFING MANUCTURED BY W.R. GRACE & CO.
3. WHEN THE STEEL DECK IS COATED WITH FIREPROOFING, HILTI CP 672 SPEED SPRAY SHALL OVERLAP THE WALL MIN. 1/2" AND OVERLAP THE FIREPROOFING MINIMUM 2", ON BOTH SIDES OF THE WALL.
4. T-RATING MAY NOT EQUAL F-RATING IN ACCORDANCE WITH UL 2079.

C

FIRE RATED WALL
UL SYSTEM No. HW-D-1070, HW-D-1069 & HW-D-1045

FIRE STOP DETAIL 2
3" = 1'-0"

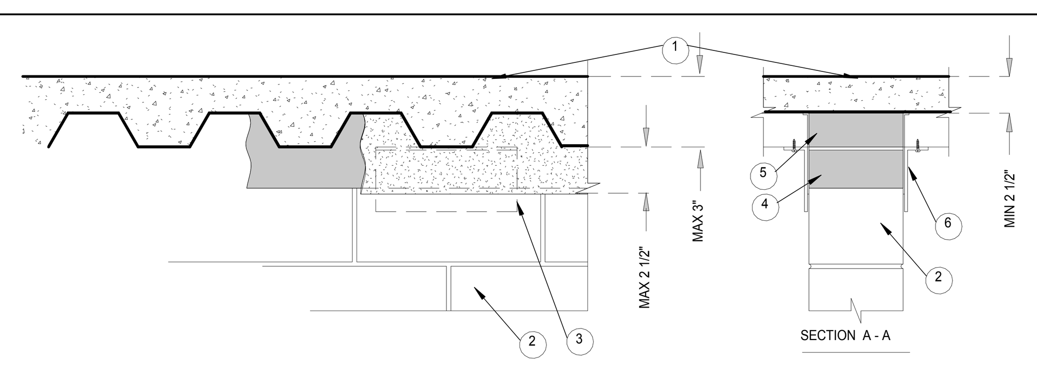

1. FLOOR OR ROOF ASSEMBLY (2HR. FIRE-RATING):
A. LIGHTWEIGHT OR NORMAL WEIGHT CONCRETE FLOOR (MIN. 2-1/2" THICK) OVER METAL DECKING (UL/cUL CLASSIFIED D900 SERIES).
B. INSULATING CONCRETE (MIN. 2-1/4" THICK) OVER METAL DECKING (UL/cUL CLASSIFIED D900 SERIES).

2. CONCRETE WALL ASSEMBLY CONSTRUCTED PERPENDICULAR OR PARALLEL TO FLUTES (PERPINDICULAR SHOWN) (2-HR. FIRE-RATING):
A. LIGHT WEIGHT OR NORMAL WEIGHT CONCRETE WALL (MIN. 6" THICK).
B. ANY UL/cUL CLASSIFIED BLOCK WALL.

3. STEEL ANGLES (MAXIMUM SIZE 5" X 3' X 12GA., OR THICKER) CUT MAXIMUM 12" LONG AND FASTENED TO CONCRETE FLOOR AT MINIMUM 24" C/C. STEEL ANGLES TO BE STAGGERED ON OPPOSITE SIDE OF WALL.

4. MINERAL WOOL (MINIMUM 4 PCF DENSITY) COMPRESSED 50% AND INSERTED INTO JOINT, FLUSH WITH BOTH SIDES OF WALL ASSEMBLY.

5. HILTI CP 777 SPEED PLUGS FRICTION FITTED TO COMPLETELY FILL FLUTE, FLUSH WITH BOTH SIDES OF WALL (WHEN PERPENDICULAR TO FLUTES) (SEE NOTE BELOW).

6. MINIMUM 1/8' (WET) THICKNESS HILTI CP 672 SPEED SPRAY TO COMPLETELY COVER MINERAL WOOL AND TO OVERLAP MINIMUM 1/2" ONTO CONCRETE WALL OR CONCRETE BLOCK WALL, STEEL ANGLES, AND METAL DECK ON BOTH SIDES OF WALL ASSEMBLY.

NOTE:
AS AN ALTERNATE TO HILTI CP 777 SPEED PLUGS, MINERAL WOOL (MIN. 4 PCF DENSITY) COMPRESSED 50% MAY BE USED.

E

FIRE RATED WALL UL SYSTEM No. HW-D-1069 & HW-D-1045.

FIRE STOP DETAIL 7
3" = 1'-0"

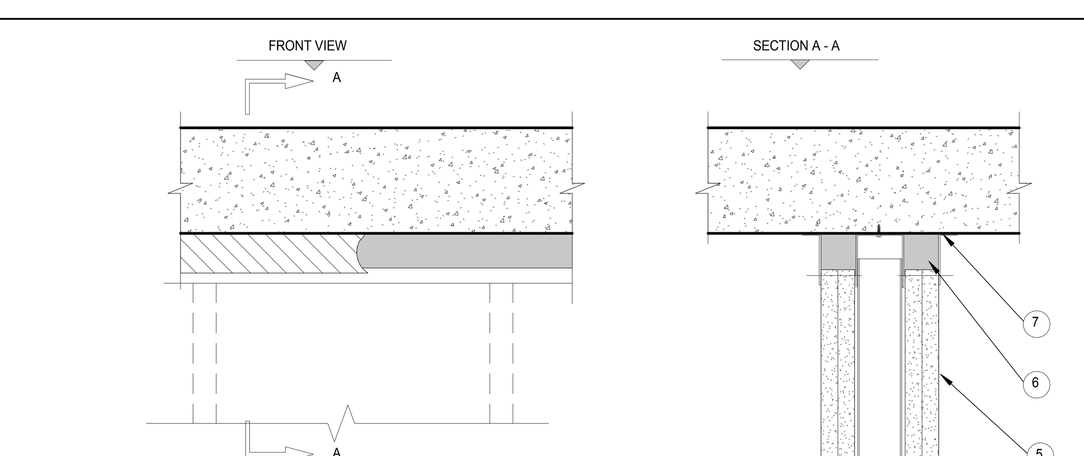

1. COCRETE FLOOR ASSEMBLY (2HR. FIRE-RATING):
A. LIGHTWEIGHT OR NORMAL WEIGHT CONCRETE FLOOR (MIN. 4-1/2".
B. ANY UL/cUL PRE-CAST HOLLOW CORE CONCRETE FLOOR ASSEMBLY (MIN. 6" THICK.

2. GYPSUM WALL ASSEMBLY (UL/cUL CLASSIFIED U400 SERIES) (1-HR. OR 2-HR. FIRE-RATING) (2-HR. SHOWN).

3. CEILING RUNNER (MIN. 25 GA.,3-3/4" FLANGES) FASTENED TO UNDERSIDE OF CONCRETE FLOOR.

4. STEEL STUDS (MINIMUM 2-1/2" WIDE), CUT 1-1/4" TO 1-1/2" LESS LENGTH THAN ASSEMBLY HEIGHT, NESTING IN CEILING RUNNERS WITHOUT ATTACHMENT.

5. 5/8" OR 1-1/4" THICKNESS GYPSUM WALLBOARD AS SPECIFIED IN THE INDIVIDUAL UL DESIGN. TOP ROW OF SCREWS SHALL BE INSATALLED INTO STUDS 5" BELOW THE BOTTOM PLANE OF FLOOR/ROOF.

6. HILTI CP 767 SPEED STRIPS COMPRESSED 50% AND TIGHTLY PACKED INTO THE JOPINT, FLUSH WITH BOTH SIDES OF WALL (SEE NOTE BELOW).

7. MINIMUM 1/8' (WET) THICKNESS HILTI CP 672 FIRESTOP SPRAY TO COMPLETELY COVER MINERAL WOOL AND TO OVERLAP MINIMUM 1/2" ONTO GYPSUM AND CONCRETE FLOOR ON BOTH SIDES OF GUPSUM WALL ASSEMBLY.

NOTE:
AS AN ALTERNATE TO HILTI CP 767 SPEED STRIPS, MINERAL WOOL (MIN. 4 PCF DENSITY) COMPRESSED 50% MAY BE USED.

C

THIS ENGINEERING JUDGMENT REPRESENTS A FIRESTOP SYSTEM THAT WOULD BE EXPECTED TO PASS THE STATED RATINGS IF TESTED.
(REFERENCE : UL SYSTEM NO. HW-D-1068)

FIRE STOP DETAIL 4
3" = 1'-0"

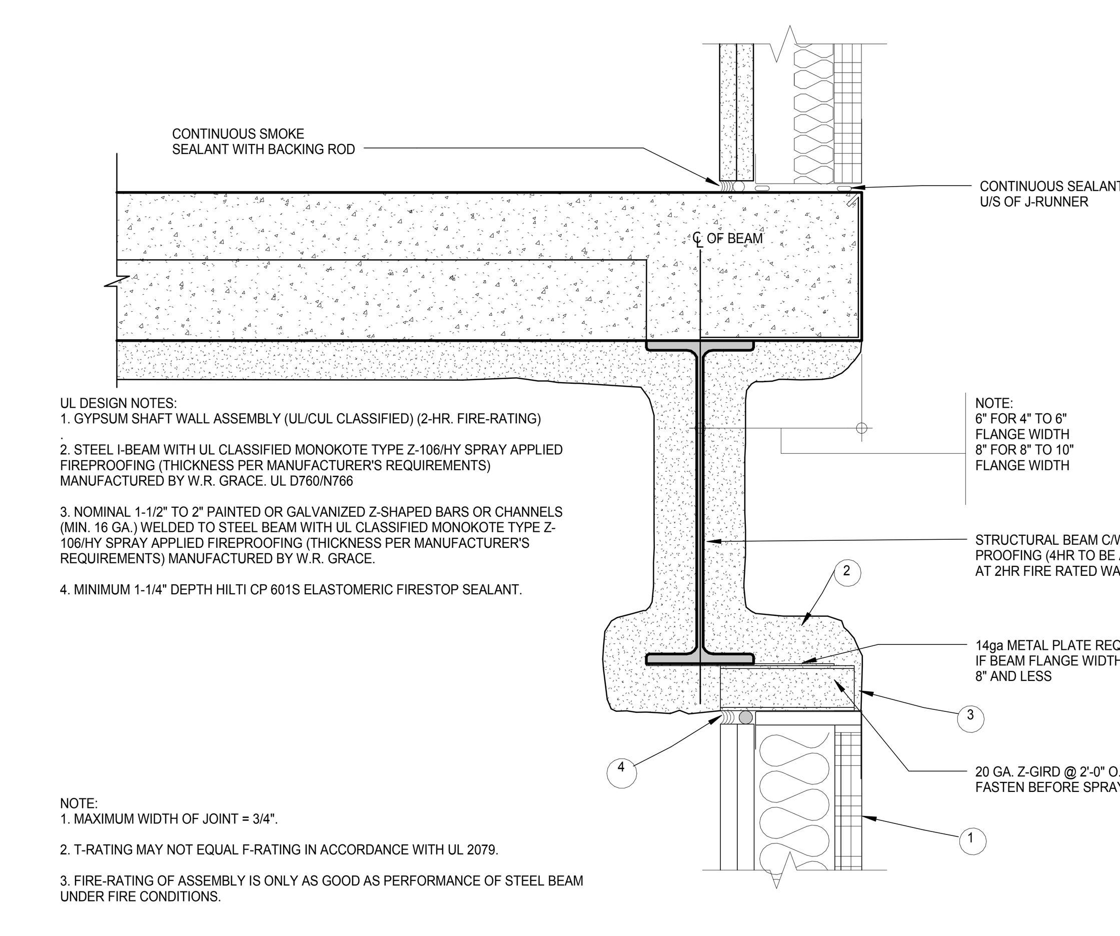

UL DESIGN NOTES:
1. GYPSUM SHAFT WALL ASSEMBLY (UL/CUL CLASSIFIED) (2-HR. FIRE-RATING)

2. STEEL I-BEAM WITH UL CLASSIFIED MONOKOTE TYPE Z-106/HY SPRAY APPLIED FIREPROOFING (THICKNESS PER MANUFACTURER'S REQUIREMENTS) MANUFACTURED BY W.R. GRACE. UL D760/N766

3. NOMINAL 1-1/2" TO 2" PAINTED OR GALVANIZED Z-SHAPED BARS OR CHANNELS (MIN. 16 GA.) WELDED TO STEEL BEAM WITH UL CLASSIFIED MONOKOTE TYPE Z-106/HY SPRAY APPLIED FIREPROOFING (THICKNESS PER MANUFACTURER'S REQUIREMENTS) MANUFACTURED BY W.R. GRACE.

4. MINIMUM 1-1/4" DEPTH HILTI CP 601S ELASTOMERIC FIRESTOP SEALANT.

NOTE:
1. MAXIMUM WIDTH OF JOINT = 3/4".

2. T-RATING MAY NOT EQUAL F-RATING IN ACCORDANCE WITH UL 2079.

3. FIRE-RATING OF ASSEMBLY IS ONLY AS GOOD AS PERFORMANCE OF STEEL BEAM UNDER FIRE CONDITIONS.

F

THIS ENGINEERING JUDGMENT REPRESENTS A FIRESTOP SYSTEM THAT WOULD BE EXPECTED TO PASS THE STATED RATINGS IF TESTED.
(REFERENCE : UL SYSTEM NO. HW-S-0069 & HW-D-0209)

FIRE STOP DETAIL 1
3" = 1'-0"

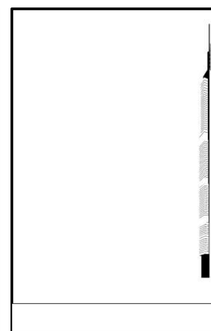

KEY PLAN:

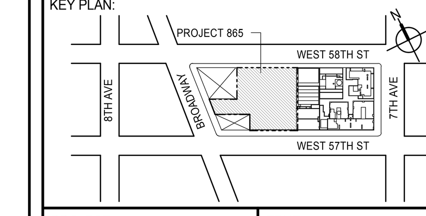

PROJECT NORTH
TRUE NORTH

DEVELOPER:
EXTELL DEVELOPMENT COMPANY
805 THIRD AVENUE, 7TH FLOOR
New York, NY 10022 USA
TEL: 212 712 6000 FAX: 212 712 6100

DESIGN ARCHITECT: Base Building Shell & Core
ADRIAN SMITH + GORDON GILL ARCHITECTURE
111 WEST MONROE STREET SUITE 2300
CHICAGO IL 60603
TEL: 312 920 1888 FAX: 312 920 1775

INTERIOR DESIGNER: Residential
Rottet Architecture and Design Studio, PLLC
298 Fifth Ave, 7th Floor
New York, NY 10001
TEL: 646 998 7000 FAX:

ARCHITECT OF RECORD: Base Building Shell, Core, & Residential
AAI ARCHITECTS, P.C.
401 Wellington St. W., 3rd Floor
Toronto, ON M5V 1E7 Canada
TEL: 416 967 1500 FAX: 416 967 7150

STRUCTURAL ENGINEERS:
WSP CANTOR SEINUK
228 EAST 45th Street
New York, NY 10017 USA
TEL: 212 687 9888 FAX: 646 487 5501

MEP ENGINEERS:
AKF GROUP
165 Broadway, 22nd Floor
New York, NY 10006 USA
TEL: 212 354 5656 FAX: 212 354 5668

GEOTECHNICAL ENGINEERS:
Langan Engineering & Environmental Services
21 Penn Plaza - 360 West 31st Street, 8th Floor
New York, NY 10001-2727
TEL: 212 479 5400 FAX: 212 479 5444

CODE CONSULTANTS:
Construction Consulting Associates
100 Church Street
New York, NY 10007
TEL: 212 385 1818 FAX: 212 385 1911

CURTAINWALL CONSULTANT:
AJLP Consulting
40 Worth Street. Suite 826
New York, NY 10013
TEL: 212 757 5659 FAX: 646 219 8508

LANDMARK/PRESERVATION CONSULTANT:
Jan Hird Pokorny Associates, Inc.
39 West 37th Street, 12A
New York, NY 10018
TEL: 212 759 6462 FAX: 212 759 6540

No.	DESCRIPTION	DATE
1	CD PROGRESS ISSUE 2	19 DEC 14
2	D.O.B. SUBMISSION	18 FEB 15
3	CD PROGRESS ISSUE 3	09 MAR 15
	D.O.B. SUBMISSION	27 APR 15
4	CD PROGRESS ISSUE 4	01 JUN 15
5	CD PROGRESS ISSUE 5	10 AUG 15
	D.O.B. AMENDMENT 2	21 SEP 15

DOB SUBMISSION

Discrepancies must be reported immediately to the Architect before proceeding. Only figured dimensions are to be used. Contractors must check all dimensions on site. This drawing is protected by copyright.

ALL DIMENSIONS ARE SHOWN IN IMPERIAL.

CONSULTANT:
AAI ARCHITECTS, P.C.

PROJECT:
217 WEST 57TH STREET
NEW YORK, NY

DRAWING TITLE:
FIRE STOPPING DETAILS

SEAL & SIGNATURE:
REGISTERED ARCHITECT WIEPKE DAVID JANSEN No. 028881 STATE OF NEW YORK

DATE:	19 DEC 14
PROJECT No:	1216-00
DRAWN: Author	REV: 5
CHK: Checker	
SCALE: 3" = 1'-0"	
DWG No:	A-008.01
DOB PAGE No:	62 of 569

DOB EMPLOYEE STAMP:
DOB B-SCAN:

DEPT OF BLDGS 421258305 Job Number
E500470512 Scan Code

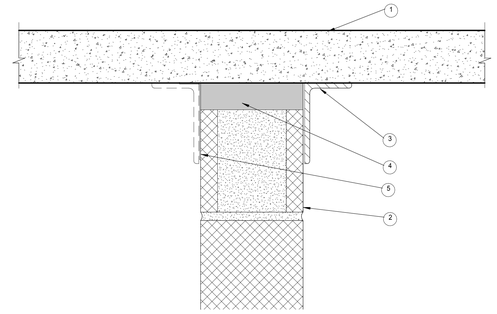

1. LIGHTWEIGHT OR NORMAL WEIGHT CONCRETE FLOOR ASSEMBLY (MINIMUM 4-1/2" THICK) (2-HR. FIRE-RATED).

2. CONCRETE BLOCK WALL ASSEMBLY (2-HR. FIRE-RATING):
A. LIGHTWEIGHT OR NORMAL WEIGHT CONCRETE WALL (MIN. 6" THICK).
B. ANY UL/cUL CLASSIFIED BLOCK WALL.

3. STEEL ANGLES (MAXIMUM SIZE 6" X 3" X 12GA., OR THICKER) CUT MAXIMUM 12" LONG AND FASTENED TO CONCRETE FLOOR AT MINIMUM 24" C/C. STEEL ANGLES TO BE STAGGERED ON OPPOSITE SIDE OF WALL.

4. MINERAL WOOL (MINIMUM 4 PCF DENSITY) COMPRESSED 50% AND INSERTED INTO JOINT, FLUSH WITH BOTH SIDES OF WALL ASSEMBLY.

5. MINIMUM 1/8" (WET) THICKNESS HILTI CP SPEED SPRAY TO COMPLETELY COVER MINERAL WOOL AND TO OVERLAP MINIMUM 1/2" ONTO FLOOR AND WALL ON BOTH SIDES OF JOINT.

A RATED WALL
FIRE RATED WALL UL SYSTEM No. HW-D-1070 & HW-D-1045.

FIRE STOP DETAIL 3

3" = 1'-0"

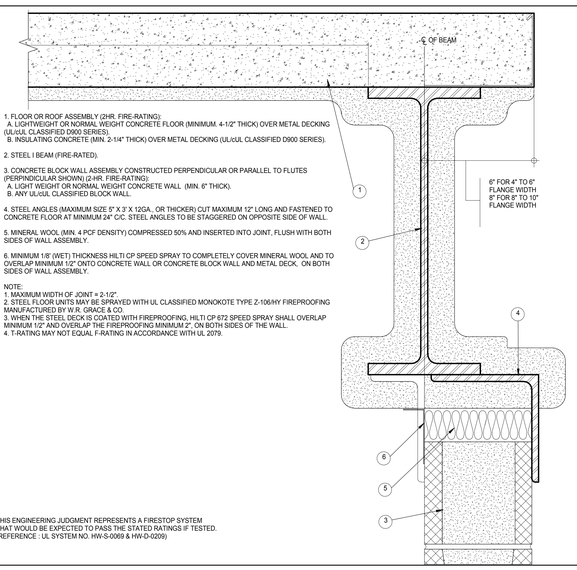

1. FLOOR OR ROOF ASSEMBLY (2HR. FIRE-RATING):
A. LIGHTWEIGHT OR NORMAL WEIGHT CONCRETE FLOOR (MINIMUM. 4-1/2" THICK) OVER METAL DECKING (UL/cUL CLASSIFIED D900 SERIES).
B. INSULATING CONCRETE (MIN. 2-1/4" THICK) OVER METAL DECKING (UL/cUL CLASSIFIED D900 SERIES).

2. STEEL I BEAM (FIRE-RATED).

3. CONCRETE BLOCK WALL ASSEMBLY CONSTRUCTED PERPENDICULAR OR PARALLEL TO FLUTES (PERPINDICULAR SHOWN) (2-HR. FIRE-RATING):
A. LIGHT WEIGHT OR NORMAL WEIGHT CONCRETE WALL (MIN. 6" THICK).
B. ANY UL/cUL CLASSIFIED BLOCK WALL.

4. STEEL ANGLES (MAXIMUM SIZE 5" X 3" X 12GA., OR THICKER) CUT MAXIMUM 12" LONG AND FASTENED TO CONCRETE FLOOR AT MINIMUM 24" C/C. STEEL ANGLES TO BE STAGGERED ON OPPOSITE SIDE OF WALL.

5. MINERAL WOOL (MIN. 4 PCF DENSITY) COMPRESSED 50% AND INSERTED INTO JOINT, FLUSH WITH BOTH SIDES OF WALL ASSEMBLY.

6. MINIMUM 1/8" (WET) THICKNESS HILTI CP SPEED SPRAY TO COMPLETELY COVER MINERAL WOOL AND TO OVERLAP MINIMUM 1/2" ONTO CONCRETE WALL OR CONCRETE BLOCK WALL AND METAL DECK, ON BOTH SIDES OF WALL ASSEMBLY.

NOTE:
1. MAXIMUM WIDTH OF JOINT = 2-1/2".
2. STEEL FLOOR UNITS MAY BE SPRAYED WITH UL CLASSIFIED MONOKOTE TYPE Z-106/HY FIREPROOFING MANUFACTURED BY W.R. GRACE & CO.
3. WHEN THE STEEL DECK IS COATED WITH FIREPROOFING, HILTI CP 672 SPEED SPRAY SHALL OVERLAP MINIMUM 1/2" AND OVERLAP THE FIREPROOFING MINIMUM 2", ON BOTH SIDES OF THE WALL.
4. T-RATING MAY NOT EQUAL F-RATING IN ACCORDANCE WITH UL 2079.

D THIS ENGINEERING JUDGMENT REPRESENTS A FIRESTOP SYSTEM THAT WOULD BE EXPECTED TO PASS THE STATED RATINGS IF TESTED. (REFERENCE : UL SYSTEM NO. HW-S-0069 & HW-D-0209)

FIRE STOP DETAIL 2

3" = 1'-0"

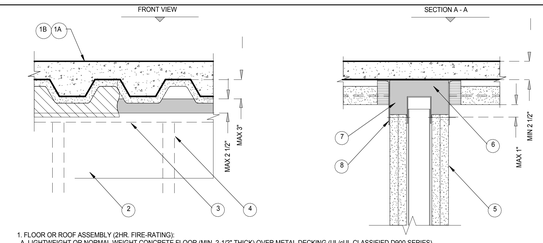

1. FLOOR OR ROOF ASSEMBLY (2HR. FIRE-RATING):
A. LIGHTWEIGHT OR NORMAL WEIGHT CONCRETE FLOOR (MIN. 2-1/2" THICK) OVER METAL DECKING (UL/cUL CLASSIFIED D900 SERIES).
B. INSULATING CONCRETE (MIN. 2-1/4" THICK) OVER METAL DECKING (UL/cUL CLASSIFIED D900 SERIES).

2. GYPSUM WALL ASSEMBLY (UL/cUL CLASSIFIED U400 SERIES) (1-HR. OR 2-HR. FIRE-RATING).

3. CEILING RUNNER (MIN. 25 GA.,3-3/4" FLANGES) FASTENED TO UNDERSIDE OF DECK AT MAXIMUM 24" C/C SPACING.

4. STEEL STUDS (MINIMUM 3-1/2" WIDE), CUT 1-1/4" TO 1-1/2" LESS LENGTH THAN ASSEMBLY HEIGHT, NESTING IN CEILING RUNNERS WITHOUT ATTACHMENT.

5. 5/8" OR 1-1/4" THICKNESS GYPSUM WALLBOARD AS SPECIFIED IN THE INDIVIDUAL UL DESIGN. TOP ROW OF SCREWS SHALL BE INSATALLED INTO STUDS 5" BELOW THE BOTTOM PLANE OF FLOOR/ROOF.

6. HILTI CP 767 SPEED STRIPS COMPRESSED 50% AND INSERTED INTO FLUTES, FLUSH WITH BOTH SIDES OF WALL (SEE NOTE BELOW).

7. HILTI CP 767 SPEED STRIPS COMPRESSED 50% AND INSERTED INTO JOINT, FLUSH WITH BOTH SIDES OF GYPSUM WALL. (SEE NOTES BELOW).

8. MINIMUM 1/8" (WET) THICKNESS HILTI CP 672 SPEED SPRAY TO COMPLETELY COVER MINERAL WOOL AND TO OVERLAP MINIMUM 1/2" ONTO GYPSUM AND METAL DECKING ON BOTH SIDES OF GUPSUM WALL ASSEMBLY.

NOTE:
AS AN ALTERNATE TO HILTI CP 767 SPEED STRIPS, MINERAL WOOL (MIN. 4 PCF DENSITY) COMPRESSED 50% MAY BE USED.

A THIS ENGINEERING JUDGMENT REPRESENTS A FIRESTOP SYSTEM THAT WOULD BE EXPECTED TO PASS THE STATED RATINGS IF TESTED. (REFERENCE : UL SYSTEM NO. HW-D-1067)

FIRE STOP DETAIL 1

3" = 1'-0"

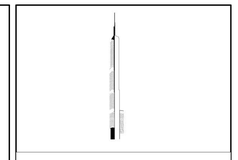

KEY PLAN:

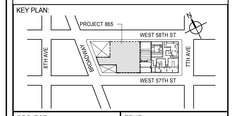

PROJECT NORTH

TRUE NORTH

DEVELOPER:
EXTELL DEVELOPMENT COMPANY
805 THIRD AVENUE, 7TH FLOOR
New York, NY 10022 USA
TEL: 212 712 6000 FAX: 212 712 6100

DESIGN ARCHITECT: Base Building Shell & Core
ADRIAN SMITH + GORDON GILL ARCHITECTURE
111 WEST MONROE STREET SUITE 2300
CHICAGO IL 60603
TEL: 312 920 1888 FAX: 312 920 1775

INTERIOR DESIGNER: Residential
Rottet Architecture and Design Studio, PLLC
298 Fifth Ave, 7th Floor
New York, NY 10001
TEL: 646 998 7000 FAX:

ARCHITECT OF RECORD: Base Building Shell, Core, & Residential
AAI ARCHITECTS, P.C.
401 Wellington St. W., 3rd Floor
Toronto, ON M5V 1E7 Canada
TEL: 416 967 1500 FAX: 416 967 7150

STRUCTURAL ENGINEERS:
WSP CANTOR SEINUK
228 EAST 45th Street
New York, NY 10017 USA
TEL: 212 687 9888 FAX: 646 487 5501

MEP ENGINEERS:
AKF GROUP
165 Broadway, 22nd Floor
New York, NY 10006 USA
TEL: 212 354 5656 FAX: 212 354 5668

GEOTECHNICAL ENGINEERS:
Langan Engineering & Environmental Services
21 Penn Plaza - 360 West 31st Street, 8th Floor
New York, NY 10001-2727
TEL: 212 479 5400 FAX: 212 479 5444

CODE CONSULTANTS:
Construction Consulting Associates
100 Church Street
New York, NY 10007
TEL: 212 385 1818 FAX: 212 385 1911

CURTAINWALL CONSULTANT:
AJLP Consulting
40 Worth Street. Suite 826
New York, NY 10013
TEL: 212 757 5659 FAX: 646 219 8508

LANDMARK/PRESERVATION CONSULTANT:
Jan Hird Pokorny Associates, Inc.
39 West 37th Street, 12A
New York, NY 10018
TEL: 212 759 6462 FAX: 212 759 6540

No.	DESCRIPTION	DATE
1	CD PROGRESS ISSUE 2	19 DEC 14
2	D.O.B. SUBMISSION	18 FEB 15
3	CD PROGRESS ISSUE 3	09 MAR 15
	D.O.B. SUBMISSION	27 APR 15
4	CD PROGRESS ISSUE 4	01 JUN 15
5	CD PROGRESS ISSUE 5	10 AUG 15
	D.O.B. AMENDMENT 2	21 SEP 15

DOB SUBMISSION

Discrepancies must be reported immediately to the Architect before proceeding. Only figured dimensions are to be used. Contractors must check all dimensions on site. This drawing is protected by copyright.

ALL DIMENSIONS ARE SHOWN IN IMPERIAL.

CONSULTANT:

AAI ARCHITECTS, P.C.

PROJECT:

217 WEST 57TH STREET
NEW YORK, NY

DRAWING TITLE:

FIRE STOPPING DETAILS

SEAL & SIGNATURE:

REGISTERED ARCHITECT ADE DAVID JANSSEN 028863 STATE OF NEW YORK

DATE:	19 DEC 14
PROJECT No:	1216-00
DRAWN: Author	REV:
CHK: Checker	5
SCALE: 3" = 1'-0"	
DWG No:	A-009.01
DOB PAGE No:	63 of 569

DOB EMPLOYEE STAMP:

DOB B-SCAN:

36" x 48" Arch E SHEET SIZE
FILE NAME: C:\Revit Local Files\EXTELL-865-AAI-TWR-CNE_hadams.rvt
PLOT DATE: 9/22/2015 9:48:23 AM

DEPT OF BLDGS 421206305 Job Number
E320093054S Scan Code

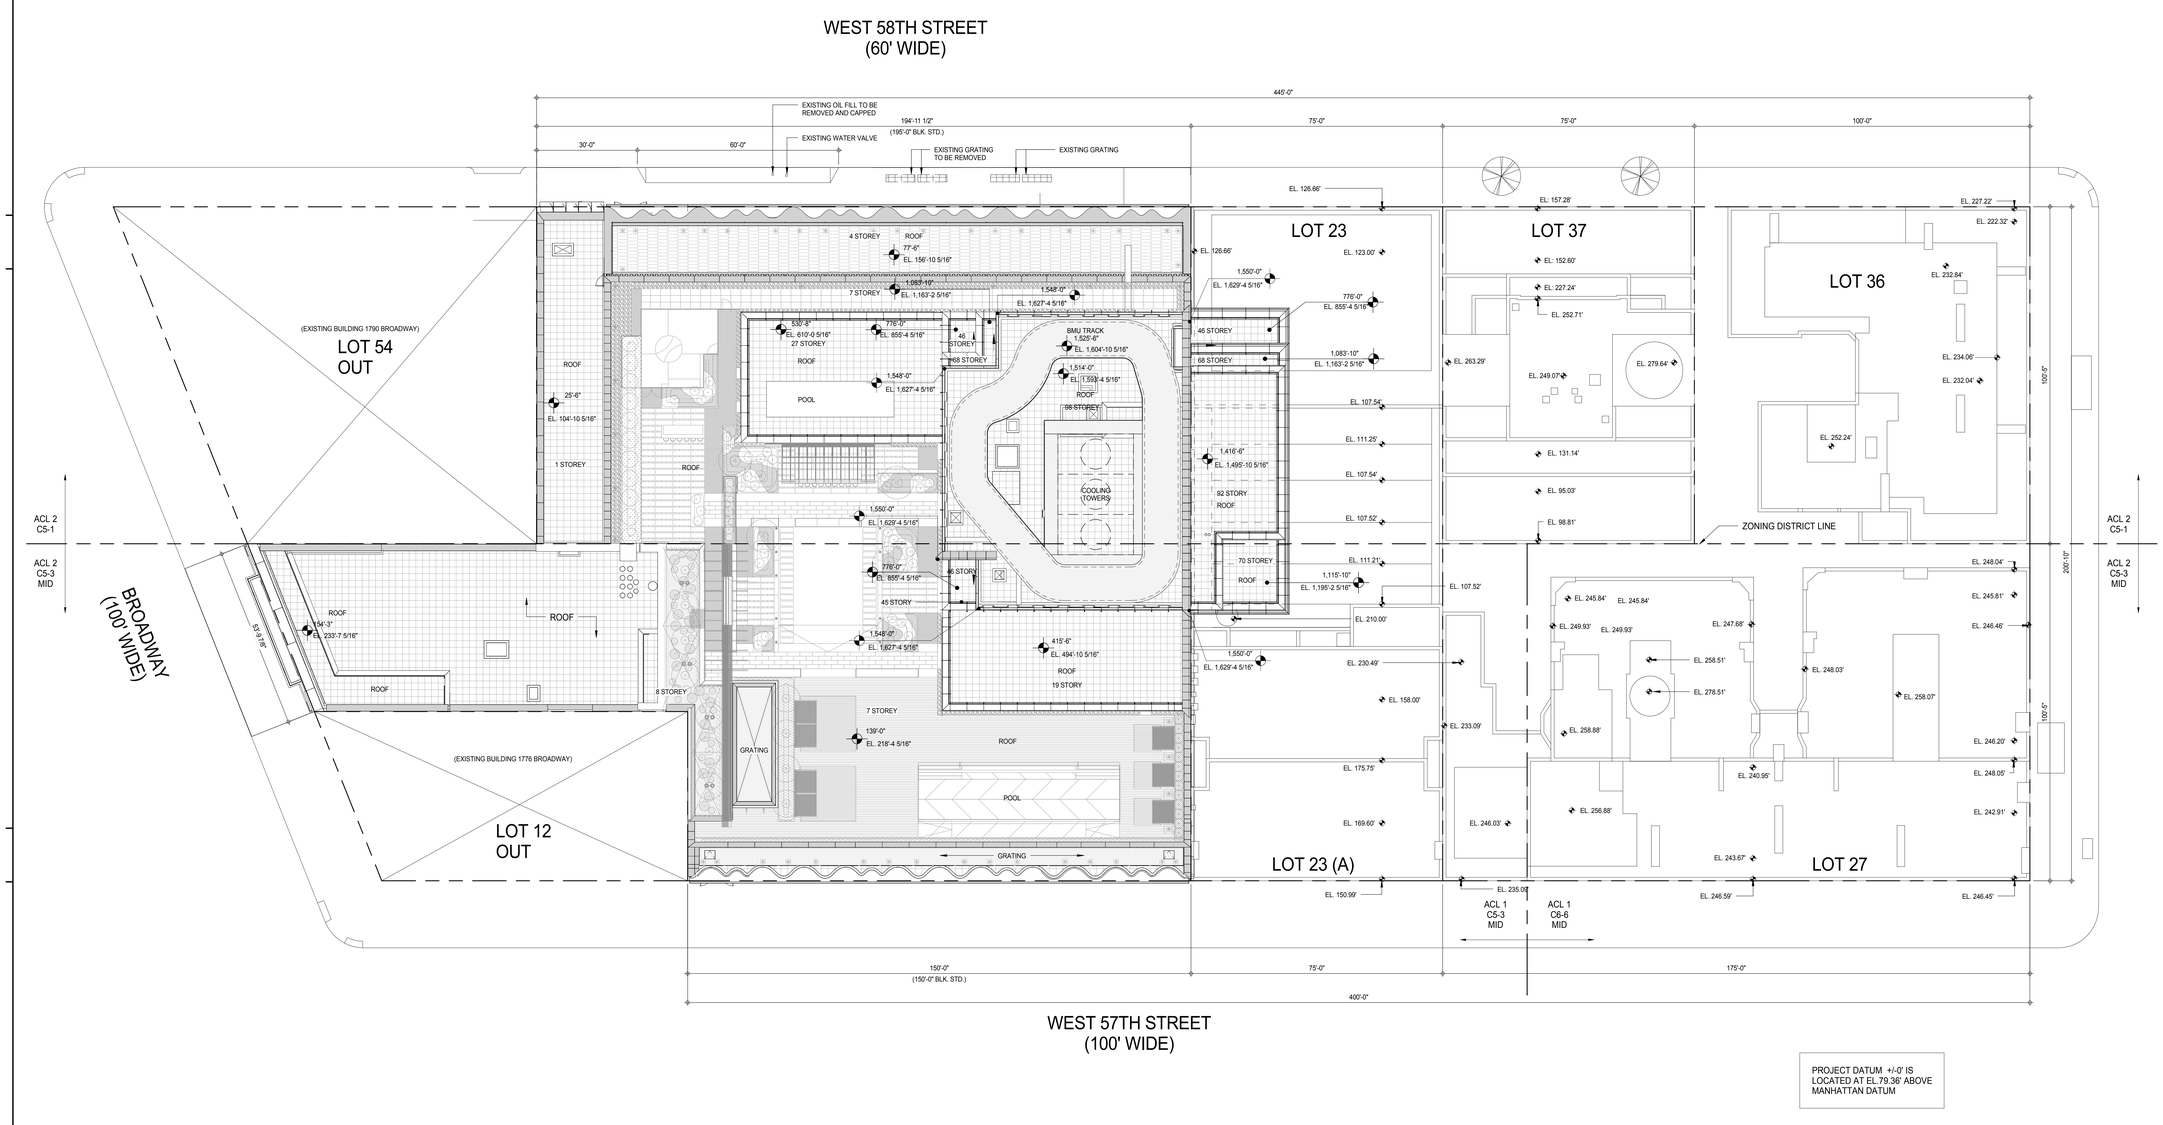

PROJECT DATUM +/-0' IS LOCATED AT EL.79.36' ABOVE MANHATTAN DATUM

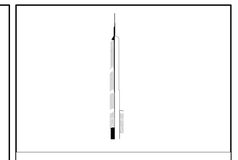

KEY PLAN:

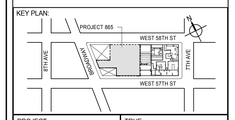

PROJECT NORTH

TRUE NORTH

DEVELOPER:
EXTELL DEVELOPMENT COMPANY
805 THIRD AVENUE, 7TH FLOOR
New York, NY 10022 USA
TEL: 212 712 6000 FAX: 212 712 6100

DESIGN ARCHITECT: Base Building Shell & Core
ADRIAN SMITH + GORDON GILL ARCHITECTURE
111 WEST MONROE STREET SUITE 2300
CHICAGO IL 60603
TEL: 312 920 1888 FAX: 312 920 1775

INTERIOR DESIGNER: Residential
Rottet Architecture and Design Studio, PLLC
298 Fifth Ave, 7th Floor
New York, NY 10001
TEL: 646 998 7000 FAX:

ARCHITECT OF RECORD: Base Building Shell, Core, & Residential
AAI ARCHITECTS, P.C.
401 Wellington St. W., 3rd Floor
Toronto, ON M5V 1E7 Canada
TEL: 416 967 1500 FAX: 416 967 7150

STRUCTURAL ENGINEERS:
WSP CANTOR SEINUK
228 EAST 45th Street
New York, NY 10017 USA
TEL: 212 687 9888 FAX: 646 487 5501

MEP ENGINEERS:
AKF GROUP
165 Broadway, 22nd Floor
New York, NY 10006 USA
TEL: 212 354 5656 FAX: 212 354 5668

GEOTECHNICAL ENGINEERS:
Langan Engineering & Environmental Services
21 Penn Plaza - 360 West 31st Street, 8th Floor
New York, NY 10001-2727
TEL: 212 479 5400 FAX: 212 479 5444

CODE CONSULTANTS:
Construction Consulting Associates
100 Church Street
New York, NY 10007
TEL: 212 385 1818 FAX: 212 385 1911

CURTAINWALL CONSULTANT:
AJLP Consulting
40 Worth Street. Suite 826
New York, NY 10013
TEL: 212 757 5659 FAX: 646 219 8508

LANDMARK/PRESERVATION CONSULTANT:
Jan Hird Pokorny Associates, Inc.
39 West 37th Street, 12A
New York, NY 10018
TEL: 212 759 6462 FAX: 212 759 6540

No.	DESCRIPTION	DATE
1	CD PROGRESS ISSUE 1	15 OCT 14
2	CD PROGRESS ISSUE 2	19 DEC 14
3	D.O.B. SUBMISSION	18 FEB 15
4	CD PROGRESS ISSUE 3	09 MAR 15
	D.O.B. SUBMISSION	27 APR 15
5	CD PROGRESS ISSUE 4	01 JUN 15
6	CD PROGRESS ISSUE 5	10 AUG 15
	D.O.B. AMENDMENT 2	21 SEP 15

0 8' - 0" 16' - 0" 32' - 0"

DOB SUBMISSION

Discrepancies must be reported immediately to the Architect before proceeding. Only figured dimensions are to be used. Contractors must check all dimensions on site. This drawing is protected by copyright.

ALL DIMENSIONS ARE SHOWN IN IMPERIAL.

CONSULTANT:

AAI ARCHITECTS, P.C.

PROJECT:

217 WEST 57TH STREET
NEW YORK, NY

DRAWING TITLE:

SITE PLAN / ROOF PLAN

SEAL & SIGNATURE:

REGISTERED ARCHITECT
ROBERT DAVID JAMES
028851
STATE OF NEW YORK

DATE:	15 OCT 14
PROJECT No:	1216-00
DRAWN: Author	REV:
CHK: Checker	6
SCALE: 1/16" = 1'-0"	
DWG No:	A-010.01
DOB PAGE No:	64 of 569

DOB EMPLOYEE STAMP:

DOB B-SCAN:

36" x 48" Arch E SHEET SIZE
FILE NAME: C:\Revit Local Files\EXTELL-865-AAI-TWR-CNF_hurlemm.rvt
PLOT DATE: 6/8/2015 2:51:52 PM

DEPT OF BLDGS 421243426 Job Number
E-SIV 16852905 Scan Code

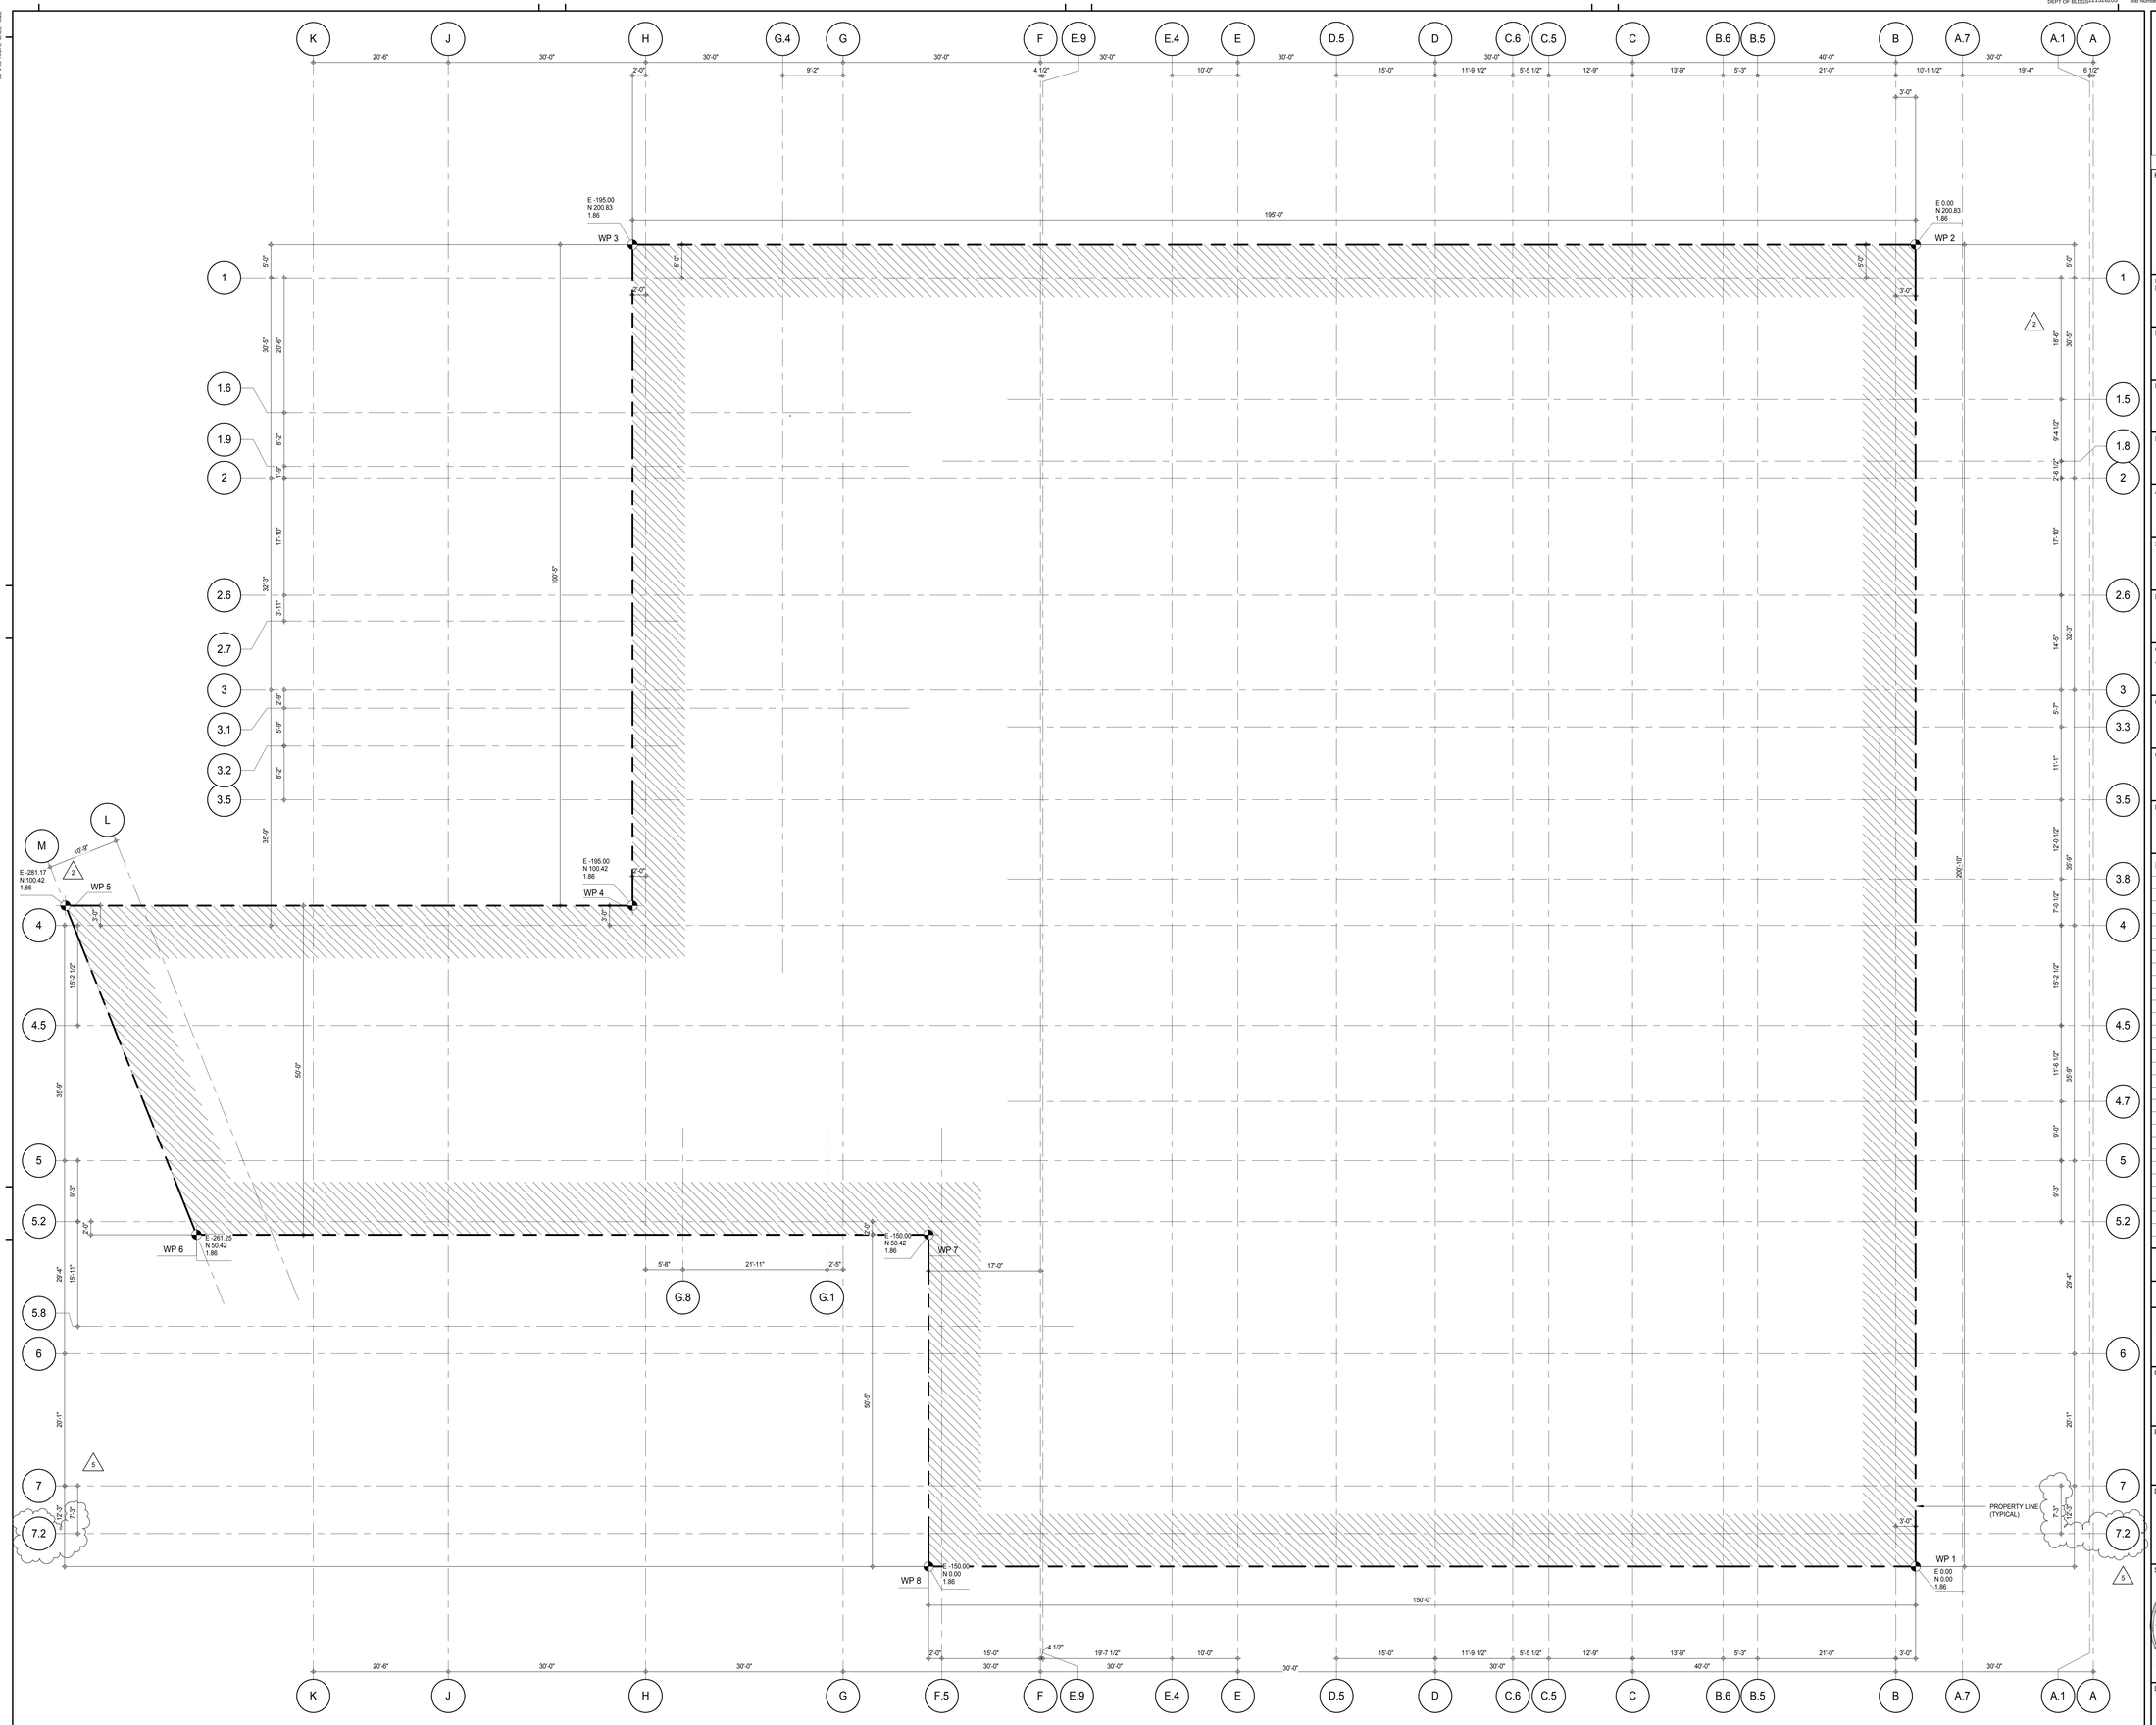

NOTE:

- PROPERTY LINE BASED ON SURVEY BY - EARL B. LOVELL - S.P. BELCHER, INC. - DATED OCTOBER 6 2010 - AMENDMENT FEBRUARY 5 2013
- PROPERTY LINE IS CREATED BASED ON BLOCK STANDARD DIMENSIONS IN THE REFEREED SURVEY
- NORTHING AND EASTING ARE BASED ON WP 1 AS THE PROJECT BENCH MARK
- NORTHING AND EASTING ARE BASED ON PROJECT NORTH
- PROJECT DATUM WP 1 IS +79.36' ABOVE MANHATTAN DATUM

KEY PLAN:

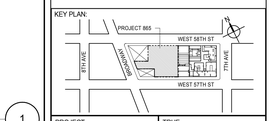

PROJECT NORTH: TRUE NORTH

DEVELOPER:
EXTELL DEVELOPMENT COMPANY
805 THIRD AVENUE, 7TH FLOOR
New York, NY 10022 USA
TEL: 212 712 6000 FAX: 212 712 6100

DESIGN ARCHITECT: Base Building Shell & Core
ADRIAN SMITH + GORDON GILL ARCHITECTURE
111 WEST MONROE STREET SUITE 2300
CHICAGO IL 60603
TEL: 312 920 1888 FAX: 312 920 1775

INTERIOR DESIGNER: Residential
Rottet Architecture and Design Studio, PLLC
298 Fifth Ave, 7th Floor
New York, NY 10001
TEL: 646 998 7000 FAX:

ARCHITECT OF RECORD: Base Building Shell, Core, & Residential
AAI ARCHITECTS, P.C.
401 Wellington St. W., 3rd Floor
Toronto, ON M5V 1E7 Canada
TEL: 416 967 1500 FAX: 416 967 7150

STRUCTURAL ENGINEERS:
WSP CANTOR SEINUK
228 EAST 45th Street
New York, NY 10017 USA
TEL: 212 687 9888 FAX: 646 487 5501

MEP ENGINEERS:
AKF GROUP
165 Broadway, 22nd Floor
New York, NY 10006 USA
TEL: 212 354 5656 FAX: 212 354 5668

GEOTECHNICAL ENGINEERS:
Langan Engineering & Environmental Services
21 Penn Plaza - 360 West 31st Street, 8th Floor
New York, NY 10001-2727
TEL: 212 479 5400 FAX: 212 479 5444

CODE CONSULTANTS:
Construction Consulting Associates
100 Church Street
New York, NY 10007
TEL: 212 385 1818 FAX: 212 385 1911

CURTAINWALL CONSULTANT:
AJLP Consulting
40 Worth Street. Suite 826
New York, NY 10013
TEL: 212 757 5659 FAX: 646 219 8508

LANDMARK/PRESERVATION CONSULTANT:
Jan Hird Pokorny Associates, Inc.
39 West 37th Street, 12A
New York, NY 10018
TEL: 212 759 6462 FAX: 212 759 6540

No.	DESCRIPTION	DATE
1	CD PROGRESS ISSUE 1	15 OCT 14
2	CD PROGRESS ISSUE 2	19 DEC 14
3	D.O.B. SUBMISSION	18 FEB 15
4	CD PROGRESS ISSUE 3	09 MAR 15
	D.O.B. SUBMISSION	27 APR 15
5	CD PROGRESS ISSUE 4	01 JUN 15
6	CD PROGRESS ISSUE 5	10 AUG 15
	D.O.B. AMENDMENT 2	21 SEP 15

0 4' - 0" 8' - 0" 16' - 0"

DOB SUBMISSION

Discrepancies must be reported immediately to the Architect before proceeding. Only figured dimensions are to be used. Contractors must check all dimensions on site. This drawing is protected by copyright.

ALL DIMENSIONS ARE SHOWN IN IMPERIAL.

CONSULTANT: AAI ARCHITECTS, P.C.

PROJECT:
217 WEST 57TH STREET
NEW YORK, NY

DRAWING TITLE:
GRIDLINES SETTING OUT PLAN

SEAL & SIGNATURE: REGISTERED ARCHITECT JOHN DAVID JAMES AS 028881 STATE OF NEW YORK

DATE:	15 OCT 14
PROJECT No:	1216-00
DRAWN: Author	REV:
CHK: Checker	6
SCALE: 1/8" = 1'-0"	
DWG No:	A-011.01
DOB PAGE No:	65 of 569

DOB EMPLOYEE STAMP: DOB B-SCAN:

FILE NAME: C:\Revit Local Files\EXTELL-865-AAI-TWR-CNF_hadleim.rvt
PLOT DATE: 9/22/2015 9:47:47 AM
36" x 48" Arch E SHEET SIZE

OCCUPANT LOADS SUMMARY SUBCELLAR 3 FLOOR PLAN				
OCCUPANCY	OCCUPANCY GROUP	AREA	OCCUPANCY LOAD FACTOR	OCCUPANT LOAD
TENANT LAUNDRY ROOM	F-2	290 SF	50 SF	6
AC MER	F-2	287 SF	300 SF	1
DAS EQUIPMENT ROOM	F-2	588 SF	300 SF	2
EJECTOR ROOM	F-2	457 SF	300 SF	3
ELECTRICAL ROOM	F-2	56 SF	300 SF	1
FUEL OIL PUMP ROOM	F-2	203 SF	300 SF	1
MER ROOM	F-2	418 SF	300 SF	2
FUEL OIL TANK ROOM	H-2	662 SF	300 SF	3
AMENITIES PROGRAM STORAGE	S-1	695 SF	300 SF	3
BUILDING STORAGE	S-1	359 SF	300 SF	2
RESIDENTIAL BIKE STORAGE	S-1	848 SF	300 SF	3
RESIDENTIAL STORAGE	S-1	4,934 SF	300 SF	18
STORAGE	S-1	492 SF	300 SF	3
COLD STORAGE	S-2	115 SF	300 SF	1
JANITOR	S-2	65 SF	300 SF	1
PACKAGE ROOM	S-2	610 SF	300 SF	3
Grand total				53

EXIT STAIR SUMMARY - BC TABLE 1005.1				
STAIR DESIGNATION	STAIR WIDTH (IN)	STAIRWAYS (INCHES PER OCCUPANT)	STAIR CAPACITY	STAIR LOAD
			TOTAL (292)	TOTAL (53)
STAIR - K	44"	0.3	146	27
STAIR - G	44"	0.3	146	26

EXIT SELF CLOSING DOOR SUMMARY - BC TABLE 1005.1				
DOOR DESIGNATION	DOOR CLEAR WIDTH (IN)	DOORWAY (INCHES PER OCCUPANT)	DOOR CAPACITY	DOOR LOAD
			TOTAL (340)	TOTAL (53)
STAIR - K - DOOR	34"	0.2	170	27
STAIR - G - DOOR	34"	0.2	170	26

EXIT STAIR TREADS AND RISERS - BC TABLE 1009				
STAIR DESIGNATION	TREAD (IN)	RISER (IN)	NO. RISERS (FLOOR TO FLOOR)	MAX. FLIGHT VERTICAL RISE
STAIR - K	11"	6.75"	21	74.13"
STAIR - G	11"	6.75"	21	141.50"

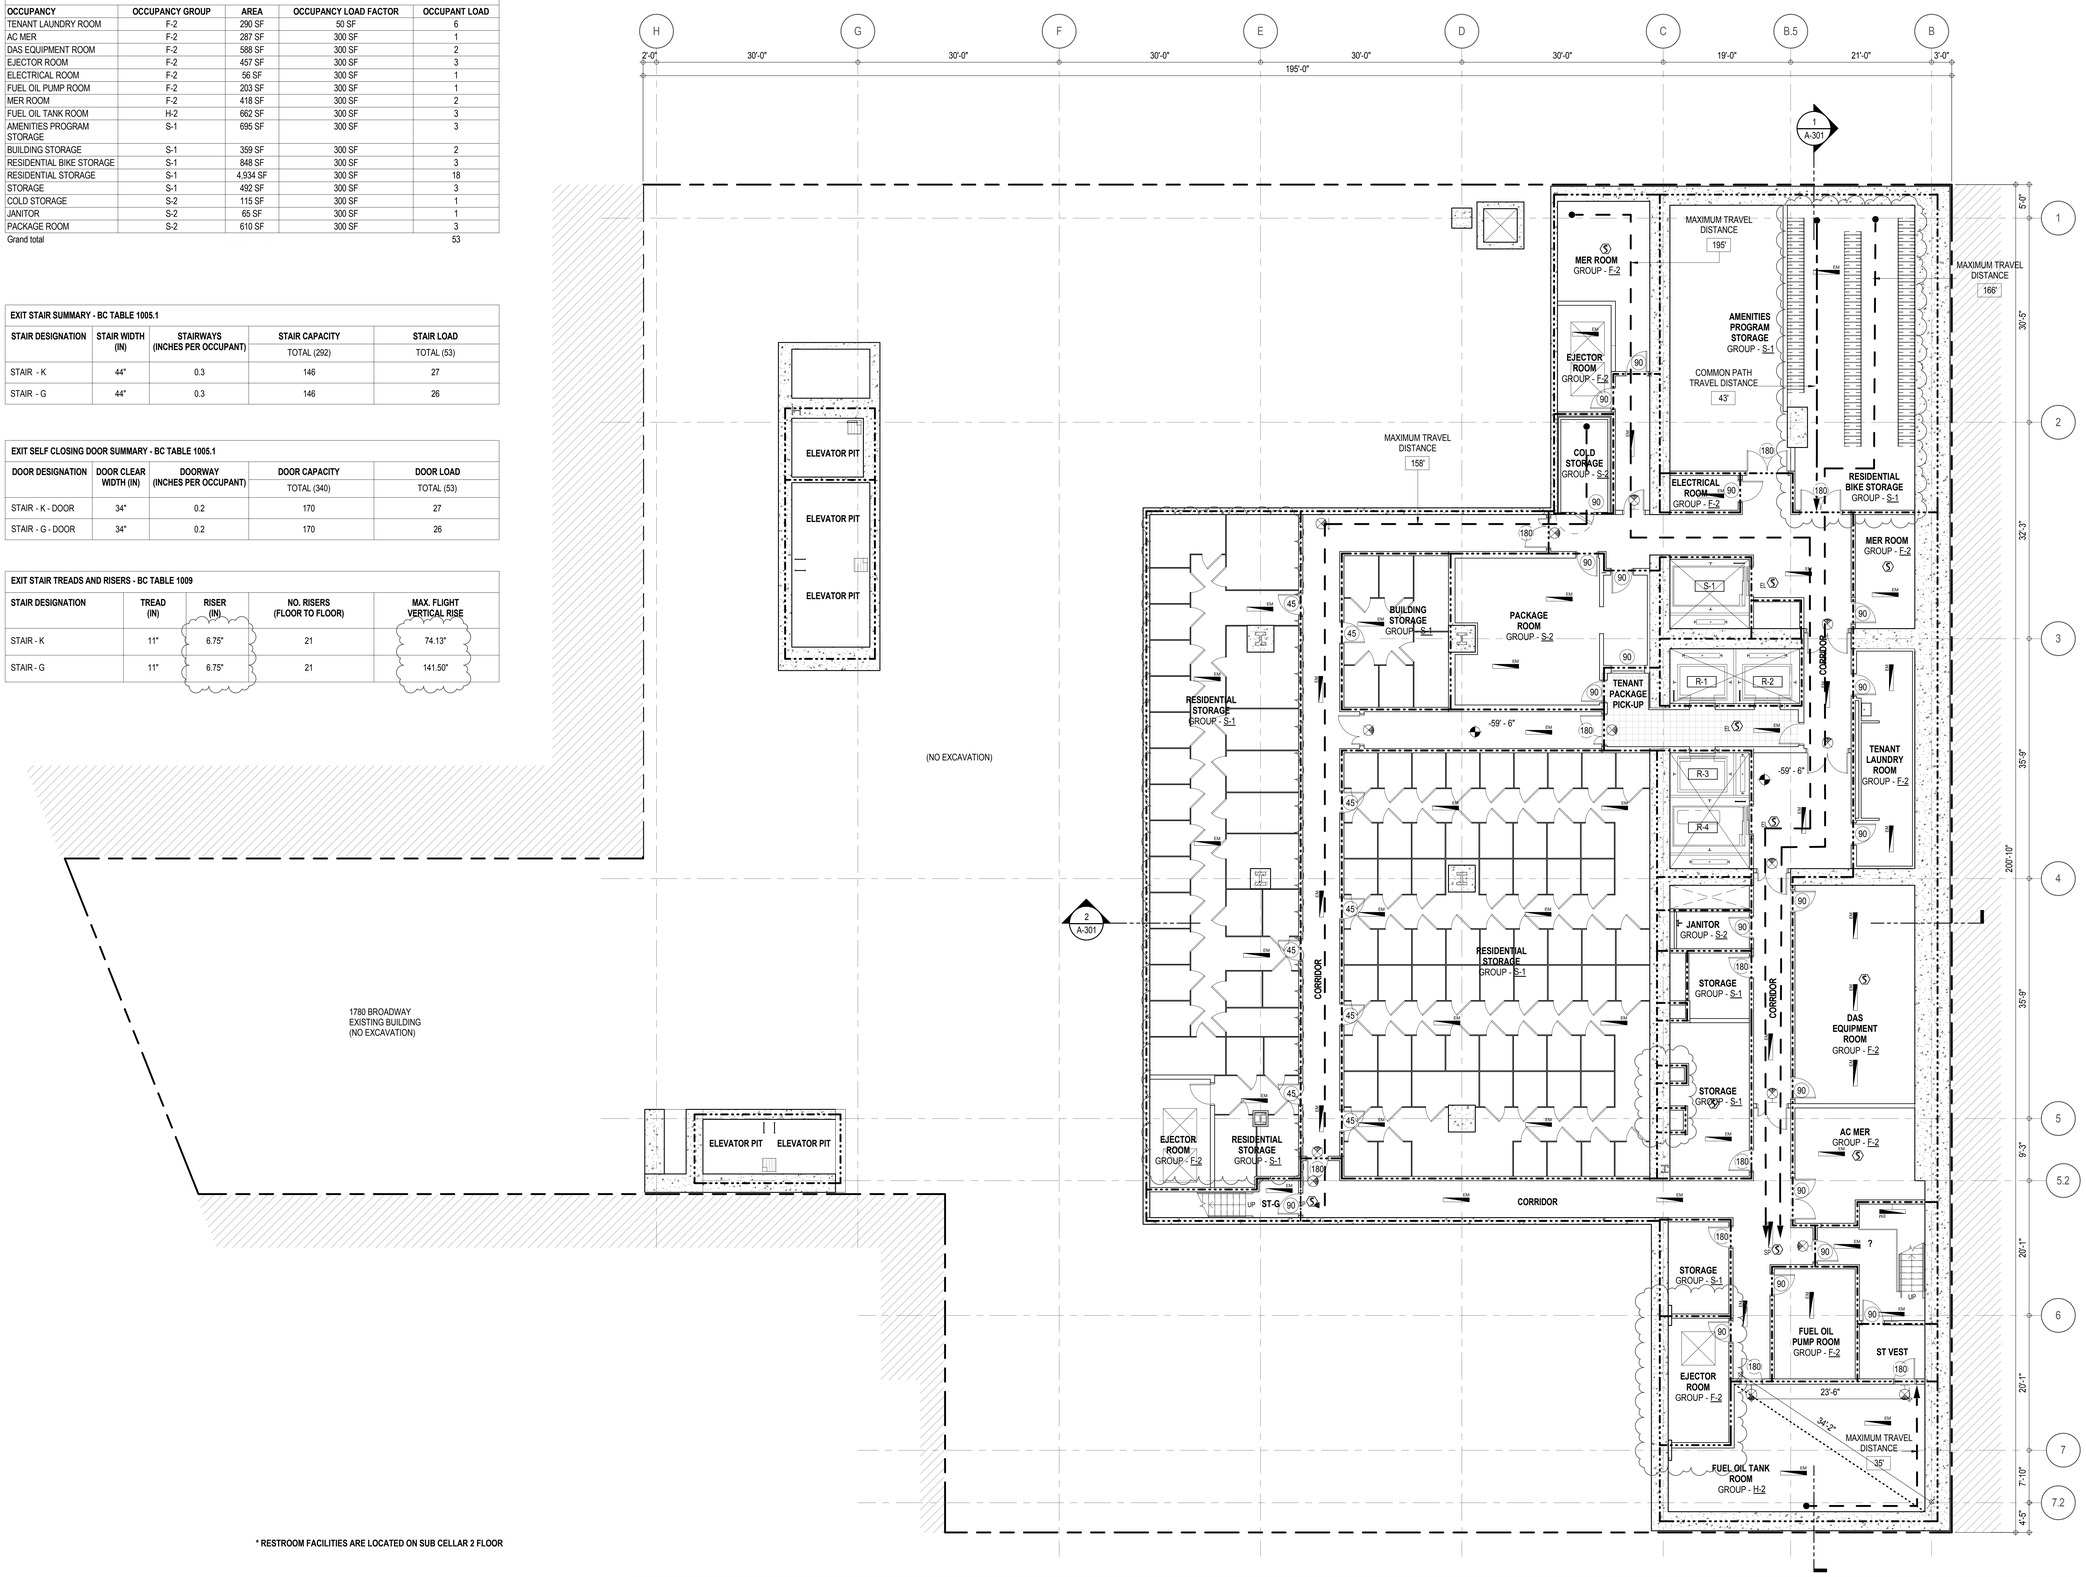

* RESTROOM FACILITIES ARE LOCATED ON SUB CELLAR 2 FLOOR

LENGTH OF TRAVEL DISTANCE (WITH SPRINKLER SYSTEM)			
OCCUPANCY GROUP	MAX. TRAVEL DISTANCE (BC TABLE 1015.1)	COMMON PATH OF EGRESS TRAVEL (BC 1013.3)	DEAD END (BC 1016.3)
F-2	250'	100'	50'
H-2	100'	25'	20'
S-1	200'	100'	20'
S-2	250'	100'	20'

EGRESS AND FIRE RATING LEGEND

- ONE HOUR RATED PARTITION
- TWO HOUR RATED PARTITION
- THREE HOUR RATED PARTITION
- FOUR HOUR RATED PARTITION
- NON RATED SMOKE SEPARATION
- COMMON TRAVEL DISTANCE
- DEAD END
- MAXIMUM TRAVEL DISTANCE
- MAXIMUM TRAVEL DISTANCE WITHIN DWELLING UNIT

SYMBOLS LEGEND

- ILLUMINATED EXIT SIGN (ARROW INDICATES DIRECTION)
- ILLUMINATED EXIT SIGN (ARROW INDICATES DIRECTION)
- WALL MOUNTEDILLUMINATED EXIT SIGN (ARROW INDICATES DIRECTION)
- ILLUMINATED EXIT SIGN
- FEC FIRE EXTINGUISHER CABINET
- SPRINKLER HEAD (REFER TO FP DRAWINGS)
- STANDPIPE
- SPRINKLER RISER
- SIAMESE CONNECTION
- SMOKE DETECTOR
- SC SMOKE /CARBON MONOXIDE DETECTOR
- CEILING MOUNTED EMERGENCY LIGHT
- WALL MOUNTED EMERGENCY LIGHT
- 90 DOOR RATING (MINUTES)

KEY PLAN:

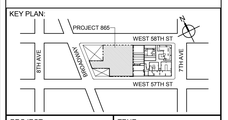

PROJECT NORTH | TRUE NORTH

DEVELOPER:
EXTELL DEVELOPMENT COMPANY
805 THIRD AVENUE, 7TH FLOOR
New York, NY 10022 USA
TEL: 212 712 6000 FAX: 212 712 6100

DESIGN ARCHITECT: Base Building Shell & Core
ADRIAN SMITH + GORDON GILL ARCHITECTURE
111 WEST MONROE STREET SUITE 2300
CHICAGO IL 60603
TEL: 312 920 1888 FAX: 312 920 1775

ARCHITECT OF RECORD: Base Building Shell & Core
AAI ARCHITECTS, P.C.
401 Wellington St. W., 3rd Floor
Toronto, ON M5V 1E7 Canada
TEL: 416 967 1500 FAX: 416 967 7150

STRUCTURAL ENGINEERS:
WSP CANTOR SEINUK
228 EAST 45th Street
New York, NY 10017 USA
TEL: 212 687 9888 FAX: 646 487 5501

MEP ENGINEERS:
AKF GROUP
1501 Broadway
New York, NY 10036 USA
TEL: 212 354 5656 FAX: 212 354 5668

GEOTECHNICAL ENGINEERS:
Langan Engineering & Environmental Services
21 Penn Plaza - 360 West 31st Street, 8th Floor
New York, NY 10001-2727
TEL: 212 479 5400 FAX: 212 479 5444

CODE CONSULTANTS:
Construction Consulting Associates
100 Church Street
New York, NY 10007
TEL: 212 385 1818 FAX: 212 385 1911

CURTAINWALL CONSULTANT:
AJLP Consulting
40 Worth Street. Suite 826
New York, NY 10013
TEL: 212 757 5659 FAX: 646 219 8508

LANDMARK/PRESERVATION CONSULTANT:
Higgins Quasebarth & Partners LLC
11 Hanover Square, 16th Floor
New York, NY 1005
TEL: 212 274 9468 FAX: 646 274 9380

LANDMARK/PRESERVATION CONSULTANT:
Jan Hird Pokorny Associates, Inc.
39 West 37th Street, 12A
New York, NY 10018
TEL: 212 759 6462 FAX: 212 759 6540

No.	DESCRIPTION:	DATE:
1	CD PROGRESS ISSUE 1	15 OCT 14
2	D.O.B. SUBMISSION	05 DEC 14
3	CD PROGRESS ISSUE 2	19 DEC 14
4	D.O.B. SUBMISSION	18 FEB 15
5	CD PROGRESS ISSUE 3	09 MAR 15
	D.O.B. SUBMISSION	27 APR 15
6	CD PROGRESS ISSUE 4	01 JUN 15
7	CD PROGRESS ISSUE 5	10 AUG 15
	D.O.B. ADMENDMENT 2	21 SEP 15

DOB SUBMISSION

Discrepancies must be reported immediately to the Architect before proceeding. Only figured dimensions are to be used. Contractors must check all dimensions on site. This drawing is protected by copyright.

ALL DIMENSIONS ARE SHOWN IN IMPERIAL.

CONSULTANT:
AAI ARCHITECTS, P.C.

PROJECT:
217 WEST 57TH STREET
NEW YORK, NY

DRAWING TITLE:
SUB CELLAR 3 FLOOR PLAN
BUILDING CODE NOTES (B.O.H. SUPPORT) (MFD-SUB CELLAR 3)

SEAL & SIGNATURE:
REGISTERED ARCHITECT JOHN DAVID JANKOWSKI STATE OF NEW YORK 028581

DATE:	15 OCT 14
PROJECT No:	1216-00
DRAWN: Author	REV:
CHK: Checker	7
SCALE: 1/8" = 1'-0"	
DWG No:	A-031.01
DOB PAGE No:	69 of 569

DOB EMPLOYEE STAMP: | DOB B-SCAN:

DEPT OF BLDGS 421258305 Job Number
E3E3A3C3139 Scan Code
36" x 48" Arch E, SHEET SIZE
FILE NAME: C:\Revit Local Files\EXTELL-865-AAI-TVSR-DOB_hwilliam.rvt
PLOT DATE: 9/21/2015 4:18:59 PM

DEPT OF BLDGS 421258305 Job Number
ES3279952646 Scan Code

OCCUPANT LOADS SUMMARY SUBCELLAR 2 FLOOR PLAN				
OCCUPANCY	OCCUPANCY GROUP	AREA	OCCUPANCY LOAD FACTOR	OCCUPANT LOAD
RESIDENTIAL MANAGER OFFICE	B	195 SF	15 SF	13
MEN'S LOCKERS	B	402 SF	50 SF	9
WOMEN'S LOCKERS	B	180 SF	50 SF	4
STAFF ROOM	B	327 SF	100 SF	4
WASHROOM	B	64 SF	100 SF	1
AC MER FOR BOH	F-2	221 SF	300 SF	1
AC MER FOR CORRIDOR	F-2	109 SF	300 SF	1
ELECTRICAL ROOM	F-2	59 SF	300 SF	1
PIT	F-2	160 SF	300 SF	1
SUCTION TANK ROOM	F-2	1,391 SF	300 SF	5
UTILITY	F-2	48 SF	300 SF	1
ACCESSORY W/C	S-1	60 SF	300 SF	1
AMENITY STORAGE	S-1	1,248 SF	300 SF	5
BUILDING STORAGE	S-1	1,185 SF	300 SF	5
JANITOR	S-1	30 SF	300 SF	1
MANAGEMENT STORAGE	S-1	134 SF	300 SF	1
RETAIL BICYCLE STORAGE	S-1	385 SF	300 SF	2
STORAGE	S-1	1,218 SF	300 SF	6
STORAGE / BOH	S-1	19,807 SF	300 SF	67
WORKSHOP	S-1	1,086 SF	300 SF	4
Grand total				133

EXIT STAIR SUMMARY - BC TABLE 1005.1				
STAIR DESIGNATION	STAIR WIDTH (IN)	STAIRWAYS (INCHES PER OCCUPANT)	STAIR CAPACITY	STAIR LOAD
			TOTAL (638)	TOTAL (133)
STAIR - G	44"	0.3	146	42
STAIR - H	60"	0.3	200	41
STAIR - J	44"	0.3	146	25
STAIR - K	44"	0.3	146	25

EXIT SELF CLOSING DOOR SUMMARY - BC TABLE 1005.1				
DOOR DESIGNATION	DOOR CLEAR WIDTH (IN)	DOORWAY (INCHES PER OCCUPANT)	DOOR CAPACITY	DOOR LOAD
			TOTAL (710)	TOTAL (133)
STAIR - G - DOOR	34"	0.2	170	42
STAIR - H - DOOR	40"	0.2	200	41
STAIR - J - DOOR	34"	0.2	170	25
STAIR - K - DOOR	34"	0.2	170	25

EXIT STAIR TREADS AND RISERS - BC TABLE 1009				
STAIR DESIGNATION	TREAD (IN)	RISER (IN)	NO. RISERS (FLOOR TO FLOOR)	MAX. FLIGHT VERTICAL RISE
STAIR - G	11"	6.79"	21	81.43"
STAIR - H	11"	6.75"	24	74.25"
STAIR - J	11"	6.79"	21	74.64"
STAIR - K	11"	6.79"	21	61.07"

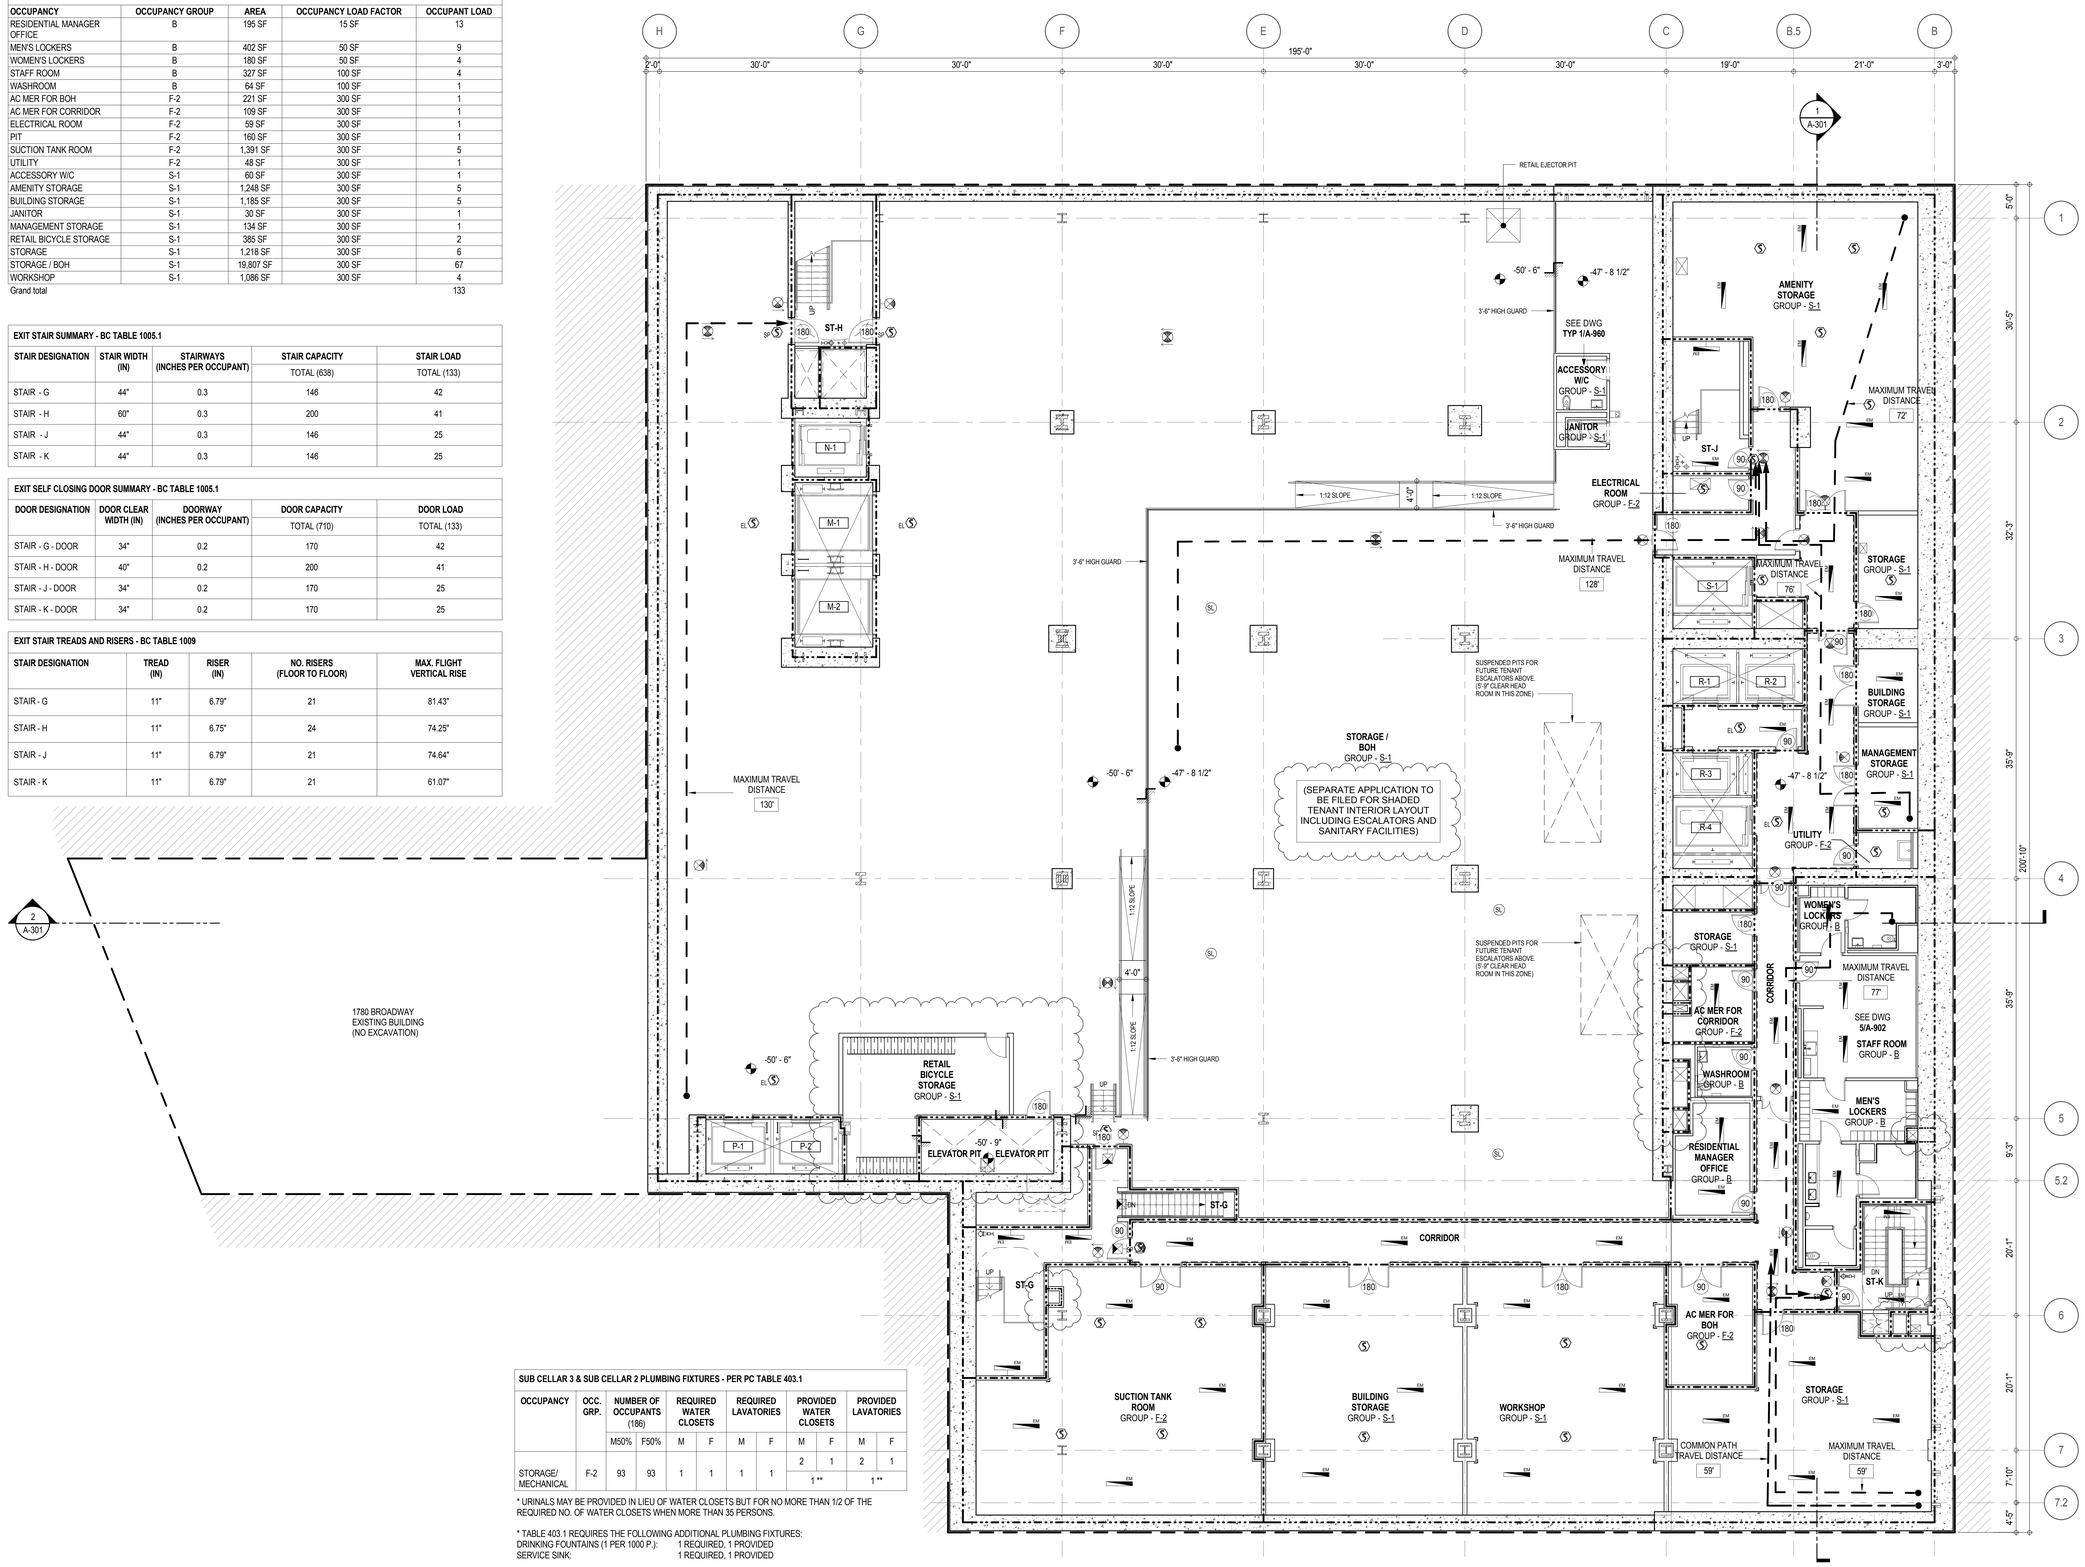

SUB CELLAR 3 & SUB CELLAR 2 PLUMBING FIXTURES - PER PC TABLE 403.1										
OCCUPANCY	OCC. GRP.	NUMBER OF OCCUPANTS (186)		REQUIRED WATER CLOSETS		REQUIRED LAVATORIES		PROVIDED WATER CLOSETS		PROVIDED LAVATORIES	
		M50%	F50%	M	F	M	F	M	F	M	F
STORAGE/ MECHANICAL	F-2	93	93	1	1	1	1	2	1	2	1
								1 **		1 **	

* URINALS MAY BE PROVIDED IN LIEU OF WATER CLOSETS BUT FOR NO MORE THAN 1/2 OF THE REQUIRED NO. OF WATER CLOSETS WHEN MORE THAN 35 PERSONS.

* TABLE 403.1 REQUIRES THE FOLLOWING ADDITIONAL PLUMBING FIXTURES:
DRINKING FOUNTAINS (1 PER 1000 P.): 1 REQUIRED, 1 PROVIDED
SERVICE SINK: 1 REQUIRED, 1 PROVIDED

** SHARED UNISEX BATHROOM

LENGTH OF TRAVEL DISTANCE (WITH SPRINKLER SYSTEM)			
OCCUPANCY GROUP	MAX. TRAVEL DISTANCE (BC TABLE 1015.1)	COMMON PATH OF EGRESS TRAVEL (BC 1013.3)	DEAD END (BC 1016.3)
F-2	250'	100'	50'
S-1	200'	100'	20'
B	300'	100'	50'

EGRESS AND FIRE RATING LEGEND

- ONE HOUR RATED PARTITION
- TWO HOUR RATED PARTITION
- THREE HOUR RATED PARTITION
- FOUR HOUR RATED PARTITION
- NON RATED SMOKE SEPARATION
- COMMON TRAVEL DISTANCE
- DEAD END
- MAXIMUM TRAVEL DISTANCE
- MAXIMUM TRAVEL DISTANCE WITHIN DWELLING UNIT

SYMBOLS LEGEND

- ILLUMINATED EXIT SIGN (ARROW INDICATES DIRECTION)
- ILLUMINATED EXIT SIGN (ARROW INDICATES DIRECTION)
- WALL MOUNTEDILLUMINATED EXIT SIGN (ARROW INDICATES DIRECTION)
- ILLUMINATED EXIT SIGN
- WALL MOUNTED ILLUMINATED NO EXIT SIGN
- WALL MOUNTED ILLUMINATED NO EXIT SIGN (ROOF ACCESS ONLY)
- ILLUMINATED NO EXIT SIGN
- ILLUMINATED NO EXIT SIGN (ROOF ACCESS ONLY)
- FEC FIRE EXTINGUISHER CABINET
- SPRINKLER HEAD (REFER TO FP DRAWINGS)
- STANDPIPE
- SPRINKLER RISER
- SIAMESE CONNECTION
- SMOKE DETECTOR
- SC SMOKE /CARBON MONOXIDE DETECTOR
- CEILING MOUNTED EMERGENCY LIGHT
- WALL MOUNTED EMERGENCY LIGHT
- 90 DOOR RATING (MINUTES)

KEY PLAN:

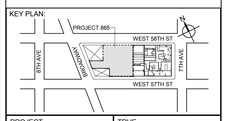

PROJECT NORTH | TRUE NORTH

DEVELOPER:
EXTELL DEVELOPMENT COMPANY
805 THIRD AVENUE, 7TH FLOOR
New York, NY 10022 USA
TEL: 212 712 6000 FAX: 212 712 6100

DESIGN ARCHITECT: Base Building Shell & Core
ADRIAN SMITH + GORDON GILL ARCHITECTURE
111 WEST MONROE STREET SUITE 2300
CHICAGO IL 60603
TEL: 312 920 1888 FAX: 312 920 1775

ARCHITECT OF RECORD: Base Building Shell & Core
AAI ARCHITECTS, P.C.
401 Wellington St. W., 3rd Floor
Toronto, ON M5V 1E7 Canada
TEL: 416 967 1500 FAX: 416 967 7150

STRUCTURAL ENGINEERS:
WSP CANTOR SEINUK
228 EAST 45th Street
New York, NY 10017 USA
TEL: 212 687 9888 FAX: 646 487 5501

MEP ENGINEERS:
AKF GROUP
1501 Broadway
New York, NY 10036 USA
TEL: 212 354 5656 FAX: 212 354 5668

GEOTECHNICAL ENGINEERS:
Langan Engineering & Environmental Services
21 Penn Plaza - 360 West 31st Street, 8th Floor
New York, NY 10001-2727
TEL: 212 479 5400 FAX: 212 479 5444

CODE CONSULTANTS:
Construction Consulting Associates
100 Church Street
New York, NY 10007
TEL: 212 385 1818 FAX: 212 385 1911

CURTAINWALL CONSULTANT:
AJLP Consulting
40 Worth Street, Suite 826
New York, NY 10013
TEL: 212 757 5659 FAX: 646 219 8508

LANDMARK/PRESERVATION CONSULTANT:
Higgins Quasebarth & Partners LLC
11 Hanover Square, 16th Floor
New York, NY 1005
TEL: 212 274 9468 FAX: 646 274 9380

LANDMARK/PRESERVATION CONSULTANT:
Jan Hird Pokorny Associates, Inc.
39 West 37th Street, 12A
New York, NY 10018
TEL: 212 759 6462 FAX: 212 759 6540

No.	DESCRIPTION:	DATE:
1	CD PROGRESS ISSUE 1	15 OCT 14
2	D.O.B. SUBMISSION	05 DEC 14
3	CD PROGRESS ISSUE 2	19 DEC 14
4	D.O.B. SUBMISSION	18 FEB 15
5	CD PROGRESS ISSUE 3	09 MAR 15
	D.O.B. SUBMISSION	27 APR 15
6	CD PROGRESS ISSUE 4	01 JUN 15
7	CD PROGRESS ISSUE 5	10 AUG 15
	D.O.B. AMENDMENT 2	21 SEP 15

0 4'-0" 8'-0" 16'-0"

DOB SUBMISSION

Discrepancies must be reported immediately to the Architect before proceeding. Only figured dimensions are to be used. Contractors must check all dimensions on site. This drawing is protected by copyright.

ALL DIMENSIONS ARE SHOWN IN IMPERIAL.

CONSULTANT:
AAI ARCHITECTS, P.C.

PROJECT:
217 WEST 57TH STREET
NEW YORK, NY

DRAWING TITLE:
SUB CELLAR 2 FLOOR PLAN
BUILDING CODE NOTES (B.O.H. SUPPORT) (MFD-SUB CELLAR 2

SEAL & SIGNATURE:
REGISTERED ARCHITECT JOSE DAVID VASQUEZ 028868 STATE OF NEW YORK

DATE:	15 OCT 14
PROJECT No:	1216-00
DRAWN: Author	REV: 7
CHK: Checker	
SCALE: 1/8" = 1'-0"	
DWG No:	A-032.01
DOB PAGE No:	70 of 569

DOB EMPLOYEE STAMP: DOB B-SCAN:

36" x 48" Arch E - SHEET SIZE
FILE NAME: C:\Revit Local Files\EXTELL-865-AAI-TWR-DOB_hadsem.rvt
PLOT DATE: 11/13/2015 2:52:59 PM

DEPT OF BLDGS 421206905 Job Number
E57205362T9 Scan Code

OCCUPANT LOADS SUMMARY SUBCELLAR 1 FLOOR PLAN				
OCCUPANCY	OCCUPANCY GROUP	AREA	OCCUPANCY LOAD FACTOR	OCCUPANT LOAD
RETAIL	M	30,868 SF	60 SF	** 515
Grand total				** 515

EXIT STAIR SUMMARY - BC TABLE 1005.1				
STAIR DESIGNATION	STAIR WIDTH (IN)	STAIRWAYS (INCHES PER OCCUPANT)	STAIR CAPACITY	STAIR LOAD
			TOTAL (600)	TOTAL (515)
STAIR - G	60"	0.3	200	** 190
STAIR - H	60"	0.3	200	** 190
STAIR - J	60"	0.3	200	** 135

EXIT SELF CLOSING DOOR SUMMARY - BC TABLE 1005.1				
DOOR DESIGNATION	DOOR CLEAR WIDTH (IN)	DOORWAY (INCHES PER OCCUPANT)	DOOR CAPACITY	DOOR LOAD
			TOTAL (600)	TOTAL (515)
STAIR - G - DOOR	40"	0.2	200	** 190
STAIR - H - DOOR	40"	0.2	200	** 190
STAIR - J - DOOR	40"	0.2	200	** 135

EXIT STAIR TREADS AND RISERS - BC TABLE 1009				
STAIR DESIGNATION	TREAD (IN)	RISER (IN)	NO. RISERS (FLOOR TO FLOOR)	MAX. FLIGHT VERTICAL RISE
STAIR - G	11"	6.93"	29	55.45"
STAIR - H	11"	6.93"	31	55.48"
STAIR - J	11"	6.93"	29	55.45"

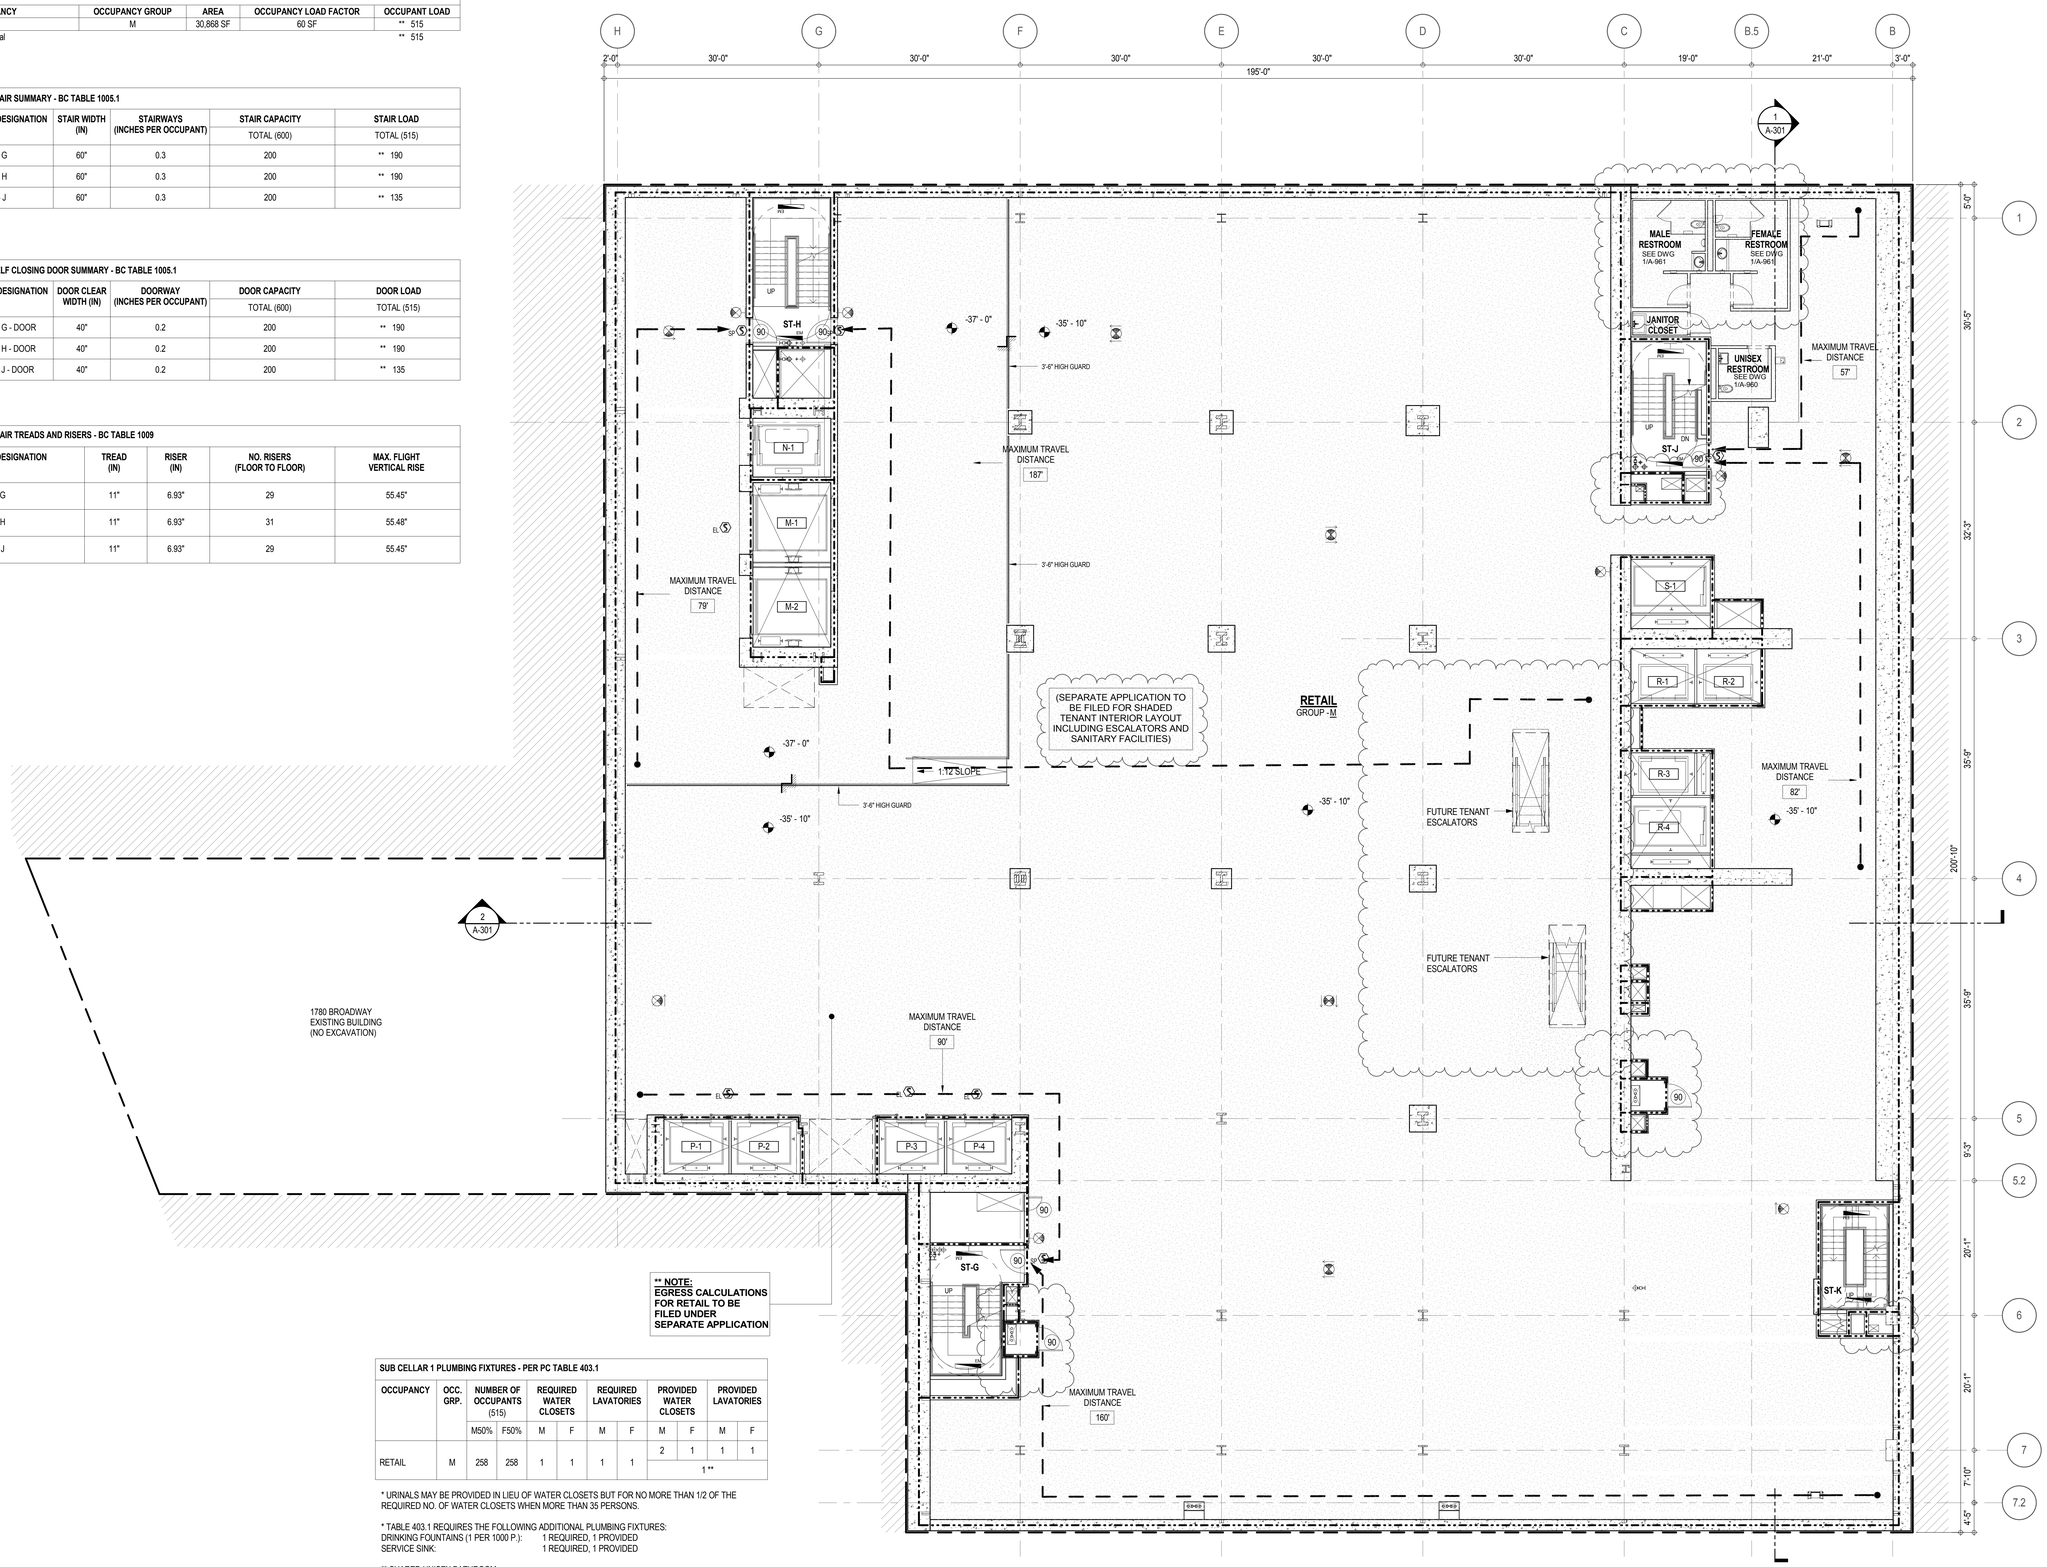

SUB CELLAR 1 PLUMBING FIXTURES - PER PC TABLE 403.1										
OCCUPANCY	OCC. GRP.	NUMBER OF OCCUPANTS (515)		REQUIRED WATER CLOSETS		REQUIRED LAVATORIES		PROVIDED WATER CLOSETS		PROVIDED LAVATORIES	
		M50%	F50%	M	F	M	F	M	F	M	F
RETAIL	M	258	258	1	1	1	1	2	1	1	1
								1 **			

* URINALS MAY BE PROVIDED IN LIEU OF WATER CLOSETS BUT FOR NO MORE THAN 1/2 OF THE REQUIRED NO. OF WATER CLOSETS WHEN MORE THAN 35 PERSONS.

* TABLE 403.1 REQUIRES THE FOLLOWING ADDITIONAL PLUMBING FIXTURES:
DRINKING FOUNTAINS (1 PER 1000 P.): 1 REQUIRED, 1 PROVIDED
SERVICE SINK: 1 REQUIRED, 1 PROVIDED

** SHARED UNISEX BATHROOM

LENGTH OF TRAVEL DISTANCE (WITH SPRINKLER SYSTEM)			
OCCUPANCY GROUP	MAX. TRAVEL DISTANCE (BC TABLE 1015.1)	COMMON PATH OF EGRESS TRAVEL (BC 1013.3)	DEAD END (BC 1016.3)
M	200'	75'	20'

EGRESS AND FIRE RATING LEGEND

- ONE HOUR RATED PARTITION
- TWO HOUR RATED PARTITION
- THREE HOUR RATED PARTITION
- FOUR HOUR RATED PARTITION
- NON RATED SMOKE SEPARATION
- COMMON TRAVEL DISTANCE
- DEAD END
- MAXIMUM TRAVEL DISTANCE
- MAXIMUM TRAVEL DISTANCE WITHIN DWELLING UNIT

SYMBOLS LEGEND

- ILLUMINATED EXIT SIGN (ARROW INDICATES DIRECTION)
- ILLUMINATED EXIT SIGN (ARROW INDICATES DIRECTION)
- WALL MOUNTEDILLUMINATED EXIT SIGN (ARROW INDICATES DIRECTION)
- ILLUMINATED EXIT SIGN
- WALL MOUNTED ILLUMINATED NO EXIT SIGN
- WALL MOUNTED ILLUMINATED NO EXIT SIGN (ROOF ACCESS ONLY)
- ILLUMINATED NO EXIT SIGN
- ILLUMINATED NO EXIT SIGN (ROOF ACCESS ONLY)
- FEC FIRE EXTINGUISHER CABINET
- SPRINKLER HEAD (REFER TO FP DRAWINGS)
- STANDPIPE
- SPRINKLER RISER
- SIAMESE CONNECTION
- SMOKE DETECTOR
- SC SMOKE /CARBON MONOXIDE DETECTOR
- EM CEILING MOUNTED EMERGENCY LIGHT
- EM WALL MOUNTED EMERGENCY LIGHT
- 90 DOOR RATING (MINUTES)

KEY PLAN:

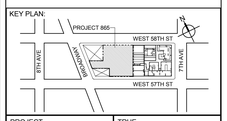

PROJECT NORTH | TRUE NORTH

DEVELOPER:
EXTELL DEVELOPMENT COMPANY
805 THIRD AVENUE, 7TH FLOOR
New York, NY 10022 USA
TEL: 212 712 6000 FAX: 212 712 6100

DESIGN ARCHITECT: Base Building Shell & Core
ADRIAN SMITH + GORDON GILL ARCHITECTURE
111 WEST MONROE STREET SUITE 2300
CHICAGO IL 60603
TEL: 312 920 1888 FAX: 312 920 1775

ARCHITECT OF RECORD: Base Building Shell & Core
AAI ARCHITECTS, P.C.
401 Wellington St. W., 3rd Floor
Toronto, ON M5V 1E7 Canada
TEL: 416 967 1500 FAX: 416 967 7150

STRUCTURAL ENGINEERS:
WSP CANTOR SEINUK
228 EAST 45th Street
New York, NY 10017 USA
TEL: 212 687 9888 FAX: 646 487 5501

MEP ENGINEERS:
AKF GROUP
1501 Broadway
New York, NY 10036 USA
TEL: 212 354 5656 FAX: 212 354 5668

GEOTECHNICAL ENGINEERS:
Langan Engineering & Environmental Services
21 Penn Plaza - 360 West 31st Street, 8th Floor
New York, NY 10001-2727
TEL: 212 479 5400 FAX: 212 479 5444

CODE CONSULTANTS:
Construction Consulting Associates
100 Church Street
New York, NY 10007
TEL: 212 385 1818 FAX: 212 385 1911

CURTAINWALL CONSULTANT:
AJLP Consulting
40 Worth Street, Suite 826
New York, NY 10013
TEL: 212 757 5659 FAX: 646 219 8508

LANDMARK/PRESERVATION CONSULTANT:
Higgins Quasebarth & Partners LLC
11 Hanover Square, 16th Floor
New York, NY 1005
TEL: 212 274 9468 FAX: 646 274 9380

LANDMARK/PRESERVATION CONSULTANT:
Jan Hird Pokorny Associates, Inc.
39 West 37th Street, 12A
New York, NY 10018
TEL: 212 759 6462 FAX: 212 759 6540

No.	DESCRIPTION:	DATE:
1	CD PROGRESS ISSUE 1	15 OCT 14
2	D.O.B. SUBMISSION	05 DEC 14
3	CD PROGRESS ISSUE 2	19 DEC 14
4	D.O.B. SUBMISSION	18 FEB 15
5	CD PROGRESS ISSUE 3	09 MAR 15
	D.O.B. SUBMISSION	27 APR 15
6	CD PROGRESS ISSUE 4	01 JUN 15
7	CD PROGRESS ISSUE 5	10 AUG 15
	D.O.B. AMENDMENT 2	21 SEP 15

0 4'-0" 8'-0" 16'-0"

DOB SUBMISSION

Discrepancies must be reported immediately to the Architect before proceeding. Only figured dimensions are to be used. Contractors must check all dimensions on site. This drawing is protected by copyright.

ALL DIMENSIONS ARE SHOWN IN IMPERIAL.

CONSULTANT: AAI ARCHITECTS, P.C.

PROJECT:
217 WEST 57TH STREET
NEW YORK, NY

DRAWING TITLE:
SUB CELLAR 1 FLOOR PLAN
BUILDING CODE NOTES (RETAIL)
(MFD-SUB CELLAR 1)

SEAL & SIGNATURE: REGISTERED ARCHITECT JOSE DAVID VASQUEZ 028863 STATE OF NEW YORK

DATE:	15 OCT 14
PROJECT No:	1216-00
DRAWN: Author	REV:
CHK: Checker	7
SCALE: 1/8" = 1'-0"	
DWG No:	A-033.01
DOB PAGE No:	71 of 569

DOB EMPLOYEE STAMP: DOB B-SCAN:

36" x 48" Arch E, SHEET SIZE
FILE NAME: C:\Revit Local Files\EXTELL-866-AAI-TWR-DOB_hadam.rvt
PLOT DATE: 11/19/2015 2:15:44 PM

OCCUPANT LOADS SUMMARY CELLAR FLOOR PLAN				
OCCUPANCY	OCCUPANCY GROUP	AREA	OCCUPANCY LOAD FACTOR	OCCUPANT LOAD
AC ROOM	F-2	154 SF	300 SF	** 1
ELEC & TELE POE	F-2	249 SF	300 SF	** 1
GAS POE ROOM	F-2		300 SF	** 3
TELECOM POE & MAIN EQUIPMENT ROOM	F-2	256 SF	300 SF	** 1 **
WATER POE & FIRE PUMP ROOM	F-2	544 SF	300 SF	** 2 **
RETAIL	M	28,960 SF	60 SF	** 483
RETAIL STORAGE	S-1	1,283 SF	300 SF	** 5
Grand total				496

EXIT STAIR SUMMARY - BC TABLE 1005.1				
STAIR DESIGNATION	STAIR WIDTH (IN)	STAIRWAYS (INCHES PER OCCUPANT)	STAIR CAPACITY	STAIR LOAD
			TOTAL (746)	TOTAL (496)
STAIR - G	60"	0.3	200	** 180
STAIR - H	60"	0.3	200	** 179
STAIR - J	60"	0.3	200	** 129
STAIR - K	44"	0.3	146	** 8

EXIT SELF CLOSING DOOR SUMMARY - BC TABLE 1005.1				
DOOR DESIGNATION	DOOR CLEAR WIDTH (IN)	DOORWAY (INCHES PER OCCUPANT)	DOOR CAPACITY	DOOR LOAD
			TOTAL (770)	TOTAL (496)
STAIR - G - DOOR	40"	0.2	200	** 180
STAIR - H - DOOR	40"	0.2	200	** 179
STAIR - J - DOOR	40"	0.2	200	** 129
STAIR - K - DOOR	34"	0.2	170	** 8

EXIT STAIR TREADS AND RISERS - BC TABLE 1009				
STAIR DESIGNATION	TREAD (IN)	RISER (IN)	NO. RISERS (FLOOR TO FLOOR)	MAX. FLIGHT VERTICAL RISE
STAIR - G	11"	6.87"	31	116.81"
STAIR - H	11"	6.93"	35	97.19"
STAIR - J	11"	6.81"	37	129.94"
STAIR - K	11"	6.93"	33	111.00"

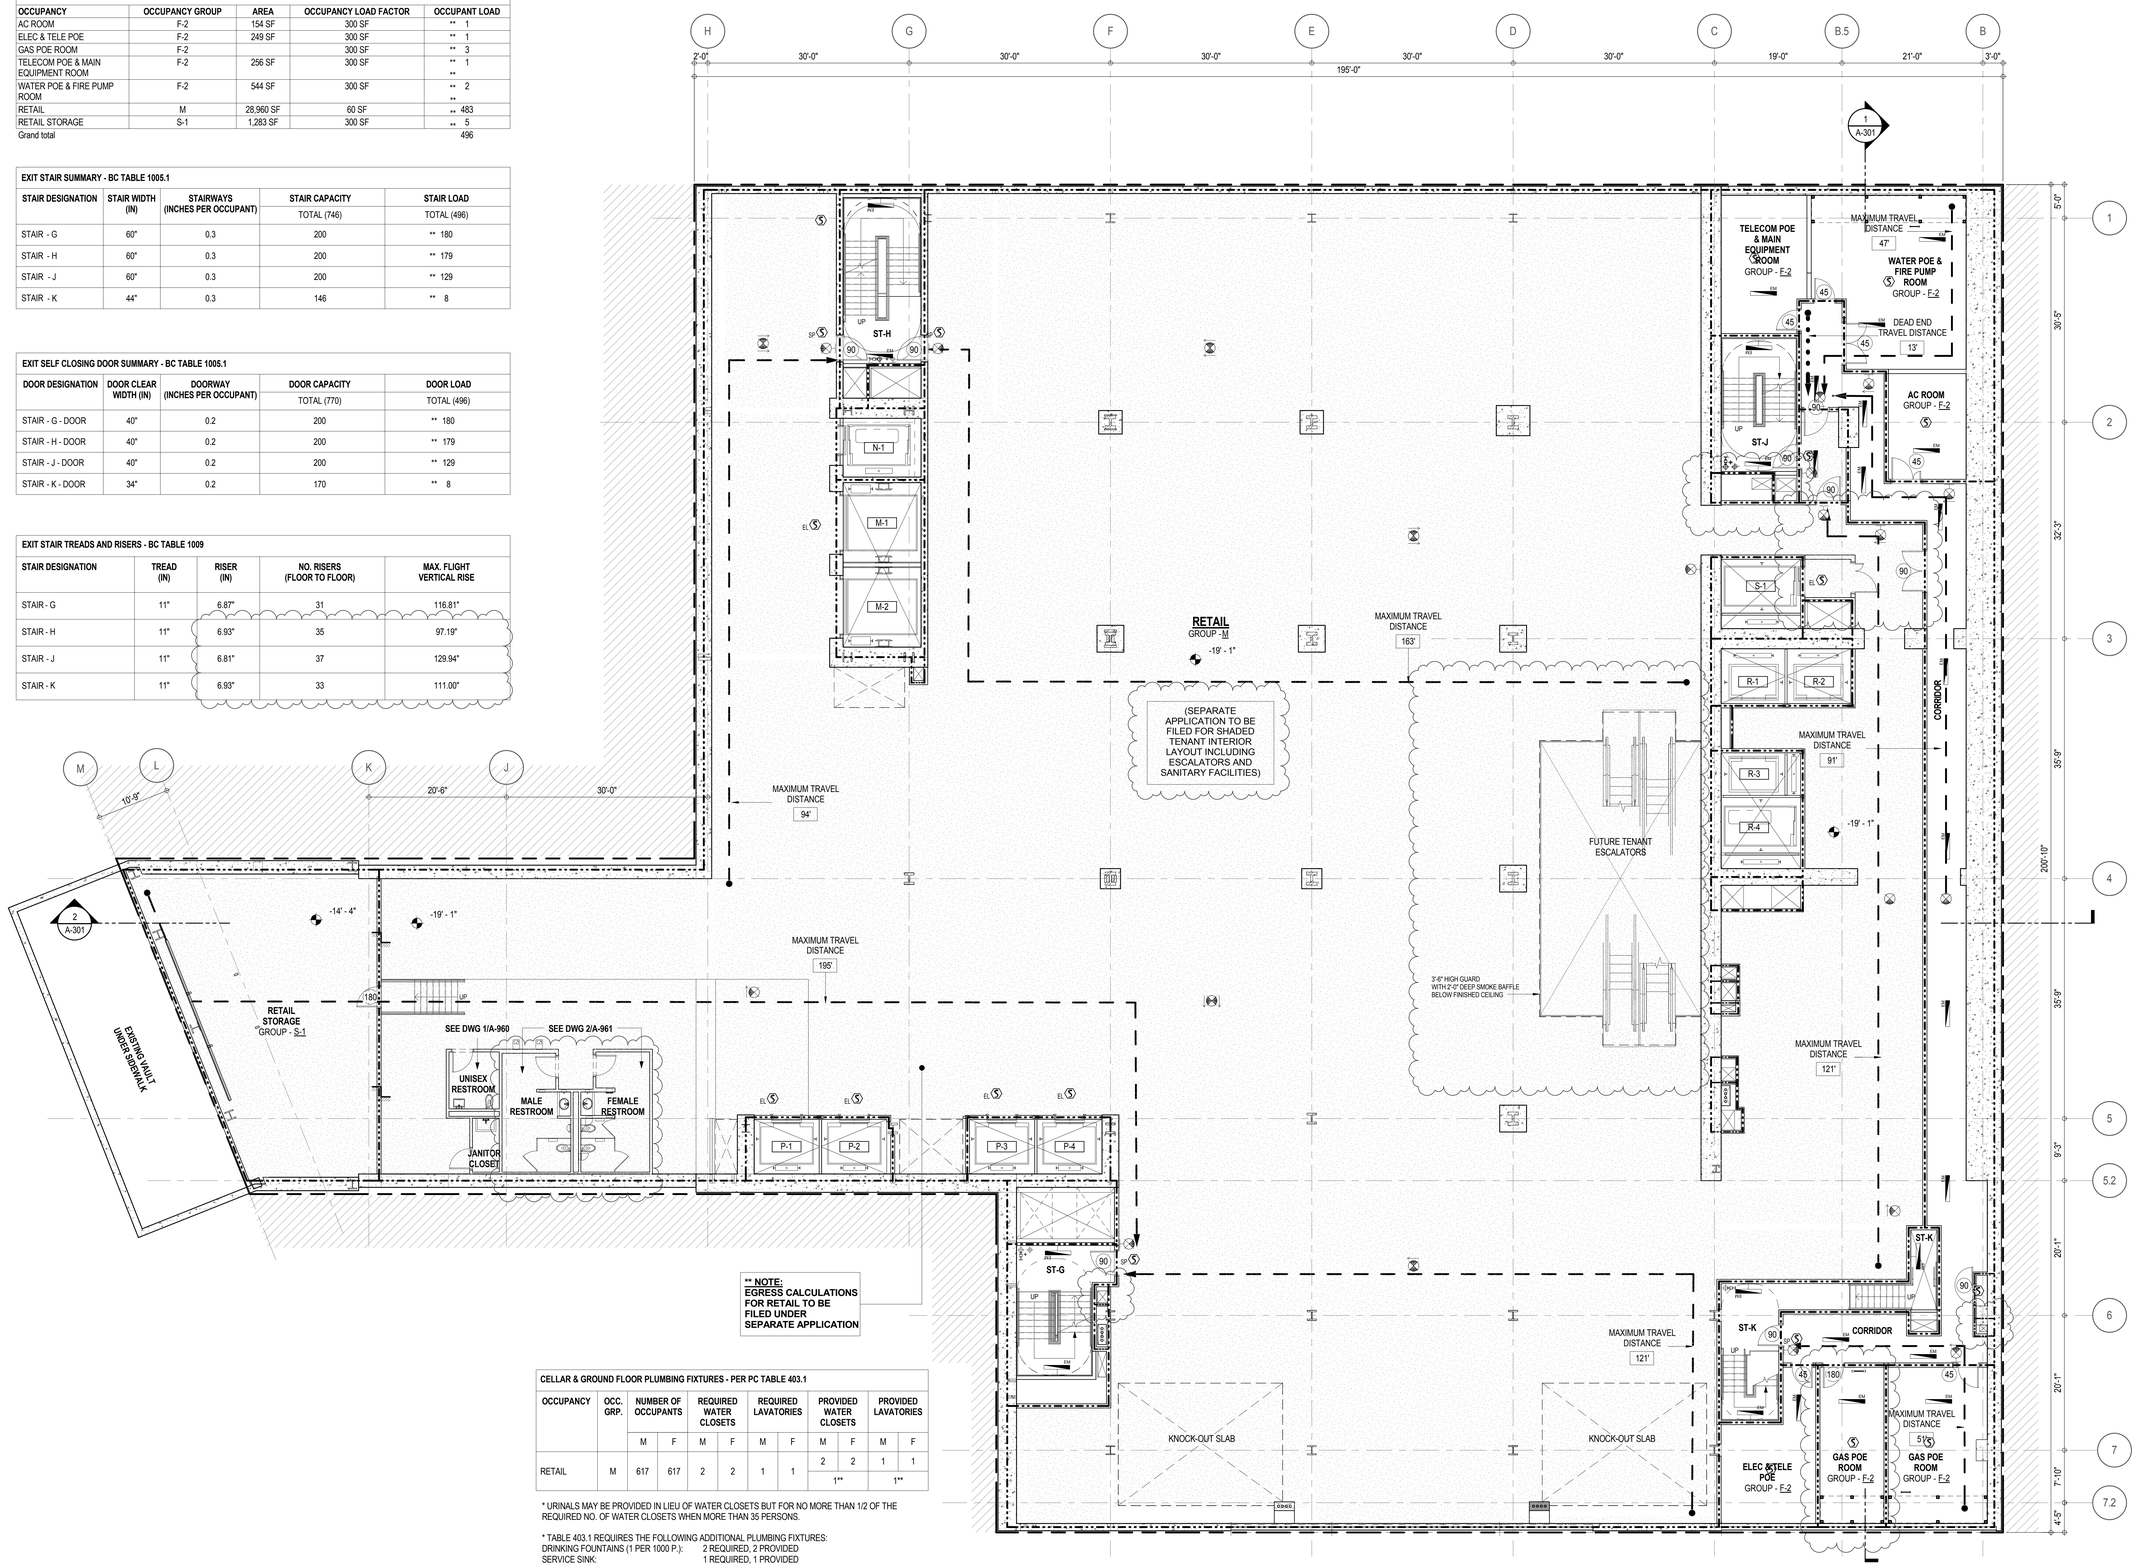

** NOTE:
EGRESS CALCULATIONS FOR RETAIL TO BE FILED UNDER SEPARATE APPLICATION

CELLAR & GROUND FLOOR PLUMBING FIXTURES - PER PC TABLE 403.1										
OCCUPANCY	OCC. GRP.	NUMBER OF OCCUPANTS		REQUIRED WATER CLOSETS		REQUIRED LAVATORIES		PROVIDED WATER CLOSETS		PROVIDED LAVATORIES	
		M	F	M	F	M	F	M	F	M	F
RETAIL	M	617	617	2	2	1	1	2	2	1	1
								1**		1**	

* URINALS MAY BE PROVIDED IN LIEU OF WATER CLOSETS BUT FOR NO MORE THAN 1/2 OF THE REQUIRED NO. OF WATER CLOSETS WHEN MORE THAN 35 PERSONS.

* TABLE 403.1 REQUIRES THE FOLLOWING ADDITIONAL PLUMBING FIXTURES:
DRINKING FOUNTAINS (1 PER 1000 P.): 2 REQUIRED, 2 PROVIDED
SERVICE SINK: 1 REQUIRED, 1 PROVIDED

** SHARED UNISEX BATHROOM

LENGTH OF TRAVEL DISTANCE (WITH SPRINKLER SYSTEM)			
OCCUPANCY GROUP	MAX. TRAVEL DISTANCE (BC TABLE 1015.1)	COMMON PATH OF EGRESS TRAVEL (BC 1013.3)	DEAD END (BC 1016.3)
M	200'	75'	20'
S-2	250'	100'	20'
F-2	250'	100'	50'

EGRESS AND FIRE RATING LEGEND

- ONE HOUR RATED PARTITION
- TWO HOUR RATED PARTITION
- THREE HOUR RATED PARTITION
- FOUR HOUR RATED PARTITION
- NON RATED SMOKE SEPARATION
- COMMON TRAVEL DISTANCE
- DEAD END
- MAXIMUM TRAVEL DISTANCE
- MAXIMUM TRAVEL DISTANCE WITHIN DWELLING UNIT

SYMBOLS LEGEND

- ILLUMINATED EXIT SIGN (ARROW INDICATES DIRECTION)
- ILLUMINATED EXIT SIGN (ARROW INDICATES DIRECTION)
- WALL MOUNTEDILLUMINATED EXIT SIGN (ARROW INDICATES DIRECTION)
- ILLUMINATED EXIT SIGN
- WALL MOUNTED ILLUMINATED NO EXIT SIGN
- WALL MOUNTED ILLUMINATED NO EXIT SIGN (ROOF ACCESS ONLY)
- ILLUMINATED NO EXIT SIGN
- ILLUMINATED NO EXIT SIGN (ROOF ACCESS ONLY)
- FEC FIRE EXTINGUISHER CABINET
- SPRINKLER HEAD (REFER TO FP DRAWINGS)
- STANDPIPE
- SPRINKLER RISER
- SIAMESE CONNECTION
- SMOKE DETECTOR
- SC SMOKE /CARBON MONOXIDE DETECTOR
- EM CEILING MOUNTED EMERGENCY LIGHT
- EM WALL MOUNTED EMERGENCY LIGHT
- 90 DOOR RATING (MINUTES)

KEY PLAN:

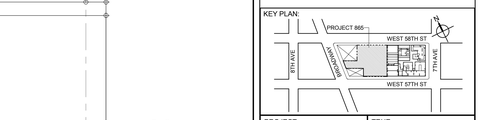

PROJECT NORTH | TRUE NORTH

DEVELOPER:
EXTELL DEVELOPMENT COMPANY
805 THIRD AVENUE, 7TH FLOOR
New York, NY 10022 USA
TEL: 212 712 6000 FAX: 212 712 6100

DESIGN ARCHITECT: Base Building Shell & Core
ADRIAN SMITH + GORDON GILL ARCHITECTURE
111 WEST MONROE STREET SUITE 2300
CHICAGO IL 60603
TEL: 312 920 1888 FAX: 312 920 1775

ARCHITECT OF RECORD: Base Building Shell & Core
AAI ARCHITECTS, P.C.
401 Wellington St. W., 3rd Floor
Toronto, ON M5V 1E7 Canada
TEL: 416 967 1500 FAX: 416 967 7150

STRUCTURAL ENGINEERS:
WSP CANTOR SEINUK
228 EAST 45th Street
New York, NY 10017 USA
TEL: 212 687 9888 FAX: 646 487 5501

MEP ENGINEERS:
AKF GROUP
1501 Broadway
New York, NY 10036 USA
TEL: 212 354 5656 FAX: 212 354 5668

GEOTECHNICAL ENGINEERS:
Langan Engineering & Environmental Services
21 Penn Plaza - 360 West 31st Street, 8th Floor
New York, NY 10001-2727
TEL: 212 479 5400 FAX: 212 479 5444

CODE CONSULTANTS:
Construction Consulting Associates
100 Church Street
New York, NY 10007
TEL: 212 385 1818 FAX: 212 385 1911

CURTAINWALL CONSULTANT:
AJLP Consulting
40 Worth Street, Suite 826
New York, NY 10013
TEL: 212 757 5659 FAX: 646 219 8508

LANDMARK/PRESERVATION CONSULTANT:
Higgins Quasebarth & Partners LLC
11 Hanover Square, 16th Floor
New York, NY 1005
TEL: 212 274 9468 FAX: 646 274 9380

LANDMARK/PRESERVATION CONSULTANT:
Jan Hird Pokorny Associates, Inc.
39 West 37th Street, 12A
New York, NY 10018
TEL: 212 759 6462 FAX: 212 759 6540

No.	DESCRIPTION:	DATE:
1	CD PROGRESS ISSUE 1	15 OCT 14
2	D.O.B. SUBMISSION	05 DEC 14
3	CD PROGRESS ISSUE 2	19 DEC 14
4	D.O.B. SUBMISSION	18 FEB 15
5	CD PROGRESS ISSUE 3	09 MAR 15
	D.O.B. SUBMISSION	27 APR 15
6	CD PROGRESS ISSUE 4	01 JUN 15
7	CD PROGRESS ISSUE 5	10 AUG 15
	D.O.B. AMENDMENT 2	21 SEP 15

0 4' - 0" 8' - 0" 16' - 0"

DOB SUBMISSION

Discrepancies must be reported immediately to the Architect before proceeding. Only figured dimensions are to be used. Contractors must check all dimensions on site. This drawing is protected by copyright.

ALL DIMENSIONS ARE SHOWN IN IMPERIAL.

CONSULTANT: AAI ARCHITECTS, P.C.

PROJECT:
217 WEST 57TH STREET
NEW YORK, NY

DRAWING TITLE:
CELLAR FLOOR PLAN
BUILDING CODE NOTES (RETAIL)
(MFD-CELLAR)

SEAL & SIGNATURE: REGISTERED ARCHITECT JOSE DAVID JAUREGI 028883 STATE OF NEW YORK

DATE:	15 OCT 14
PROJECT No:	1216-00
DRAWN: Author	REV:
CHK: Checker	7
SCALE: 1/8" = 1'-0"	
DWG No:	A-034.01
DOB PAGE No:	72 of 569

DOB EMPLOYEE STAMP: DOB B-SCAN:

DEPT OF BLDGS 421263505 Job Number
E5191760245 Scan Code
36" x 48" Arch E, SHEET SIZE
FILE NAME: C:\Revit Local Files\EXTELL-866-AAI-TWR-DOB_Jaureguiv.rvt
PLOT DATE: 11/13/2015 2:16:05 PM

GROUND FLOOR - OCCUPANT LOAD SUMMARY				
OCCUPANCY	OCCUPANCY GROUP	AREA	OCCUPANCY LOAD FACTOR	OCCUPANT LOAD
58TH ST. RESIDENTIAL LOBBY	B	370 SF	100 SF	4
RES. MAIN ENTRANCE LOBBY	B	1,578 SF	100 SF	16
RES. SERVICE LOBBY	B	338 SF	100 SF	4
RETAIL ESA / FIRE ALARM	B	439 SF	100 SF	5
RETAIL	M	21,622 SF	30 SF	** 721
LOADING DOCK	S-1	3,481 SF	300 SF	12
Grand total				** 762

EXIT DOOR SUMMARY - BC TABLE 1005.1			
DOOR DESIGNATION	DOOR WIDTH (IN)	DOORWAY (INCHES PER OCCUPANT)	DOOR CAPACITY
			TOTAL (1540)
STAIR - A - DOOR	34"	0.2	170
STAIR - B - DOOR	34"	0.2	170
STAIR - C - DOOR	40"	0.2	200
STAIR - D - DOOR	40"	0.2	200
STAIR - E - DOOR	40"	0.2	200
STAIR - G - DOOR	40"	0.2	200
STAIR - H - DOOR	40"	0.2	200
STAIR - J - DOOR	40"	0.2	200
STAIR - K - DOOR	34"	0.2	170

EXIT DOOR SUMMARY - BC TABLE 1005.1				
DOOR DESIGNATION	DOOR WIDTH (IN)	DOORWAY (INCHES PER OCCUPANT)	DOOR CAPACITY	DOOR LOAD
			TOTAL (2160)	TOTAL (745)
EXIT DOOR - DA	72"	0.2	360	** 240
EXIT DOOR - DB	72"	0.2	360	** 240
EXIT DOOR - DC	72"	0.2	360	** 241
EXIT DOOR - DD	72"	0.2	360	16
EXIT DOOR - DE	36"	0.2	180	8
EXIT DOOR - DF	36"	0.2	180	8
EXIT DOOR - DG	36"	0.2	180	4
EXIT DOOR - DH	36"	0.2	180	4

LENGTH OF TRAVEL DISTANCE (WITH SPRINKLER SYSTEM)			
OCCUPANCY GROUP	MAX. TRAVEL DISTANCE (BC TABLE 1015.1)	COMMON PATH OF EGRESS TRAVEL (BC 1013.3)	DEAD END (BC 1016.3)
M	200'	75'	20'
S-1	200'	100'	20'
B	300'	100'	50'

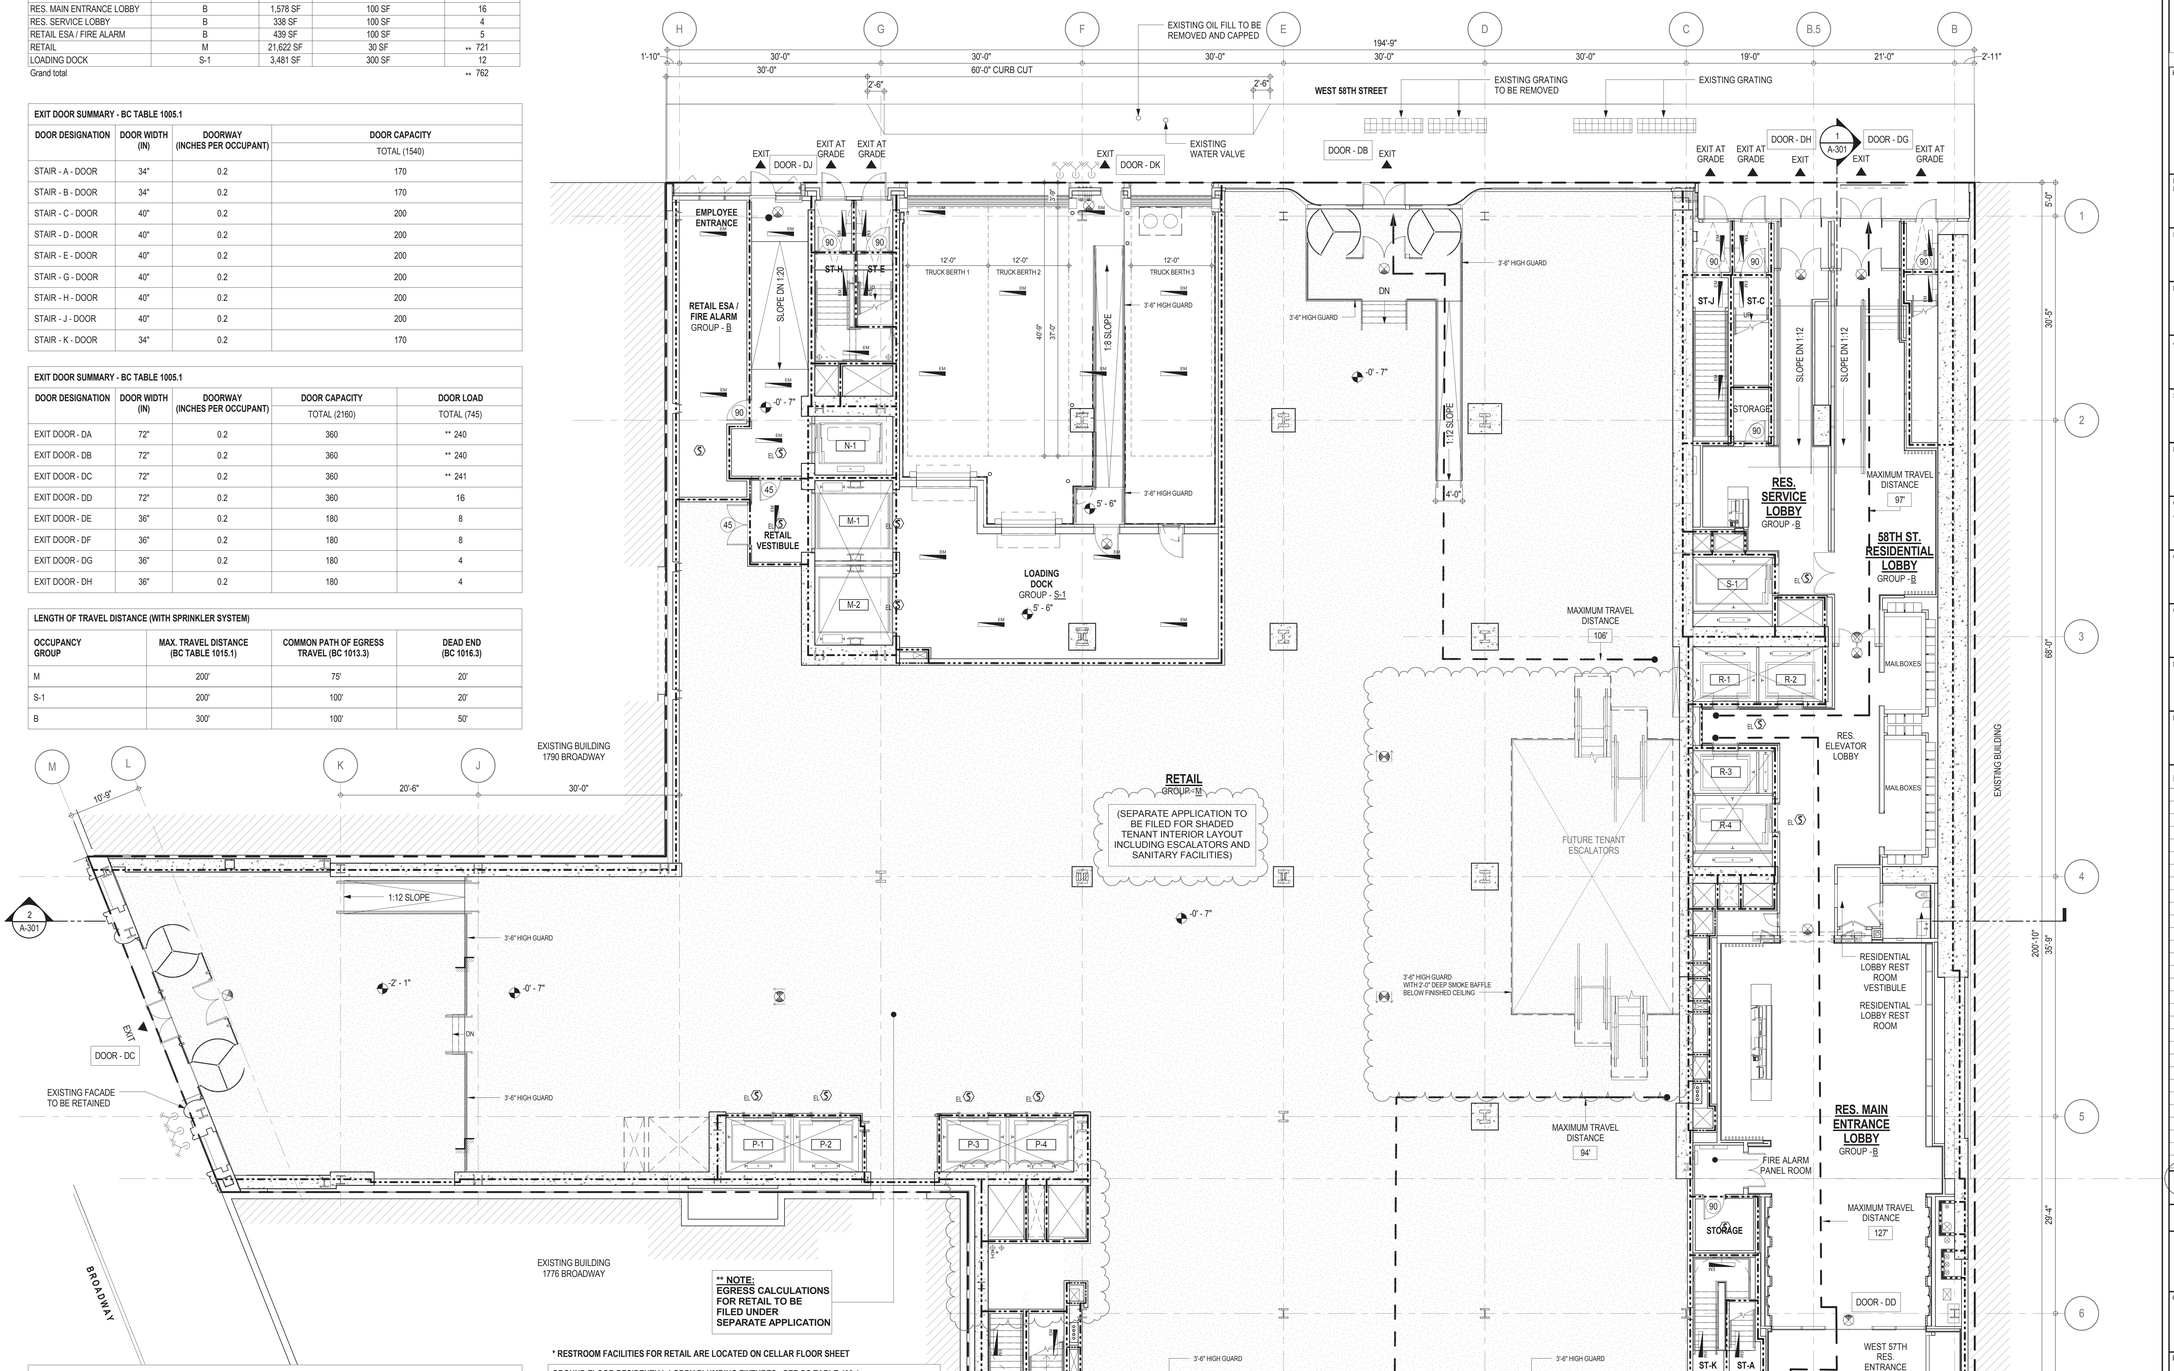

* RESTROOM FACILITIES FOR RETAIL ARE LOCATED ON CELLAR FLOOR SHEET

GROUND FLOOR RESIDENTIAL LOBBY PLUMBING FIXTURES - PER PC TABLE 403.1						
OCCUPANCY	OCC. GRP.	NUMBER OF OCCUPANTS	REQUIRED WATER CLOSETS	REQUIRED LAVATORIES	PROVIDED WATER CLOSETS	PROVIDED LAVATORIES
		M / F	M / F	M / F	M / F	M / F
RES. MAIN LOBBY	B	8 / 8				
58TH ST. RES. LOBBY	B	2 / 2				
SERVICE ELEVATOR LOBBY	B	2 / 2				
ASSEMBLY (TOTALS)	B	24	1**	1**	1**	1**

** SHARED UNISEX BATHROOM

EGRESS AND FIRE RATING LEGEND

- ONE HOUR RATED PARTITION
- TWO HOUR RATED PARTITION
- THREE HOUR RATED PARTITION
- FOUR HOUR RATED PARTITION
- NON RATED SMOKE SEPARATION
- COMMON TRAVEL DISTANCE
- DEAD END
- MAXIMUM TRAVEL DISTANCE
- MAXIMUM TRAVEL DISTANCE WITHIN DWELLING UNIT

SYMBOLS LEGEND

- ILLUMINATED EXIT SIGN (ARROW INDICATES DIRECTION)
- ILLUMINATED EXIT SIGN (ARROW INDICATES DIRECTION)
- WALL MOUNTED ILLUMINATED EXIT SIGN (ARROW INDICATES DIRECTION)
- ILLUMINATED EXIT SIGN
- ILLUMINATED NO EXIT SIGN
- ILLUMINATED NO EXIT SIGN (ROOF ACCESS ONLY)
- WALL MOUNTED ILLUMINATED NO EXIT SIGN
- WALL MOUNTED ILLUMINATED NO EXIT SIGN (ROOF ACCESS ONLY)
- STANDPIPE
- SPRINKLER RISER
- SIAMESE CONNECTION
- SMOKE DETECTOR
- SMOKE /CARBON MONOXIDE DETECTOR
- CEILING MOUNTED EMERGENCY LIGHT
- WALL MOUNTED EMERGENCY LIGHT
- 90 DOOR RATING (MINUTES)
- FEC FIRE EXTINGUISHER CABINET
- SPRINKLER HEAD (REFER TO FP DRAWINGS)

KEY PLAN:

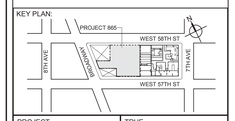

PROJECT NORTH / TRUE NORTH

DEVELOPER:
EXTELL DEVELOPMENT COMPANY
805 THIRD AVENUE, 7TH FLOOR
New York, NY 10022 USA
TEL: 212 712 6000 FAX: 212 712 6100

DESIGN ARCHITECT: Base Building Shell & Core
ADRIAN SMITH + GORDON GILL ARCHITECTURE
111 WEST MONROE STREET SUITE 2300
CHICAGO IL 60603
TEL: 312 920 1888 FAX: 312 920 1775

ARCHITECT OF RECORD: Base Building Shell & Core
AAI ARCHITECTS, P.C.
401 Wellington St. W., 3rd Floor
Toronto, ON M5V 1E7 Canada
TEL: 416 967 1500 FAX: 416 967 7150

STRUCTURAL ENGINEERS:
WSP CANTOR SEINUK
228 EAST 45th Street
New York, NY 10017 USA
TEL: 212 687 9888 FAX: 646 487 5501

MEP ENGINEERS:
AKF GROUP
1501 Broadway
New York, NY 10036 USA
TEL: 212 354 5656 FAX: 212 354 5668

GEOTECHNICAL ENGINEERS:
Langan Engineering & Environmental Services
21 Penn Plaza - 360 West 31st Street, 8th Floor
New York, NY 10001-2727
TEL: 212 479 5400 FAX: 212 479 5444

CODE CONSULTANTS:
Construction Consulting Associates
100 Church Street
New York, NY 10007
TEL: 212 385 1818 FAX: 212 385 1911

CURTAINWALL CONSULTANT:
AJLP Consulting
40 Worth Street, Suite 826
New York, NY 10013
TEL: 212 757 5659 FAX: 646 219 8508

LANDMARK/PRESERVATION CONSULTANT:
Higgins Quasebarth & Partners LLC
11 Hanover Square, 16th Floor
New York, NY 1005
TEL: 212 274 9468 FAX: 646 274 9380

LANDMARK/PRESERVATION CONSULTANT:
Jan Hird Pokorny Associates, Inc.
39 West 37th Street, 12A
New York, NY 10018
TEL: 212 759 6462 FAX: 212 759 6540

No.	DESCRIPTION:	DATE:
1	CD PROGRESS ISSUE 1	15 OCT 14
2	D.O.B. SUBMISSION	05 DEC 14
3	CD PROGRESS ISSUE 2	19 DEC 14
4	D.O.B. SUBMISSION	18 FEB 15
5	CD PROGRESS ISSUE 3	09 MAR 15
	D.O.B. SUBMISSION	27 APR 15
6	CD PROGRESS ISSUE 4	01 JUN 15
	D.O.B. AMENDMENT 1	24 JUL 15
7	CD PROGRESS ISSUE 5	10 AUG 15
	D.O.B. AMENDMENT 2	21 SEP 15
	D.O.B. AMENDMENT 3	08 MAR 16

5.2 0 4'-0" 8'-0" 16'-0"

DOB SUBMISSION

Discrepancies must be reported immediately to the Architect before proceeding. Only figured dimensions are to be used. Contractors must check all dimensions on site. This drawing is protected by copyright.

ALL DIMENSIONS ARE SHOWN IN IMPERIAL.

CONSULTANT: AAI ARCHITECTS, P.C.

PROJECT:
217 WEST 57TH STREET
NEW YORK, NY

DRAWING TITLE:
GROUND FLOOR PLAN
BUILDING CODE NOTES (LOBBY)
(MFD-GROUND FLOOR)

SEAL & SIGNATURE: REGISTERED ARCHITECT ADRIAN DAVID GORDON NEW YORK

DATE:	15 OCT 14
PROJECT No:	1216-00
DRAWN: Author	REV:
CHK: Checker	7
SCALE: 1/8" = 1'-0"	
DWG No:	A-035.03
DOB PAGE No:	73 of 569

DOB EMPLOYEE STAMP: DOB B-SCAN:

DEPT OF BLDGS 421262505 Job Number
E5508665658 Scan Code
36" x 48" Arch E, SHEET SIZE
FILE NAME: C:\Revit Local Files\EXTELL-865-AAI-TWR-DOB_hwilliam.rvt
PLOT DATE: 11/13/2015 2:16:18 PM

EXIT STAIR SUMMARY - BC TABLE 1005.1				
STAIR DESIGNATION	STAIR WIDTH (IN)	STAIRWAYS (INCHES PER OCCUPANT)	STAIR CAPACITY	STAIR LOAD
			TOTAL (492)	TOTAL (0)
STAIR - A	44"	0.3	146	0
STAIR - B	44"	0.3	146	0
STAIR - E	60"	0.3	200 *	0
STAIR - F	44"	0.3	146 *	0

*STAIR E & STAIR F MERGE TOGETHER @ GROUND INTERMEDIATE STAIR TRANSFER FLOOR. THE TOTAL EXIT CAPACITY TO BE (**200**).

EXIT SELF CLOSING DOOR SUMMARY - BC TABLE 1005.1				
DOOR DESIGNATION	DOOR CLEAR WIDTH (IN)	DOORWAY (INCHES PER OCCUPANT)	DOOR CAPACITY	DOOR LOAD
			TOTAL (540)	TOTAL (0)
STAIR - A - DOOR	34"	0.2	170	0
STAIR - B - DOOR	34"	0.2	170	0
STAIR - E - DOOR	40"	0.2	200 *	0
STAIR - F - DOOR	34"	0.2	170 *	0

EXIT STAIR TREADS AND RISERS - BC TABLE 1009				
STAIR DESIGNATION	TREAD (IN)	RISER (IN)	NO. RISERS (FLOOR TO FLOOR)	MAX. FLIGHT VERTICAL RISE
STAIR - A	9.5"	7.5"	14	52.50'
STAIR - B	9.5"	7.5"	14	105.00"
STAIR - E	11"	6.75"	18	60.50"
STAIR - F	11"	6.87"	18	62.00"

LENGTH OF TRAVEL DISTANCE (WITH SPRINKLER SYSTEM)			
OCCUPANCY GROUP	MAX. TRAVEL DISTANCE (BC TABLE 1015.1)	COMMON PATH OF EGRESS TRAVEL (BC 1013.3)	DEAD END (BC 1016.3)
M	200'	75'	20'

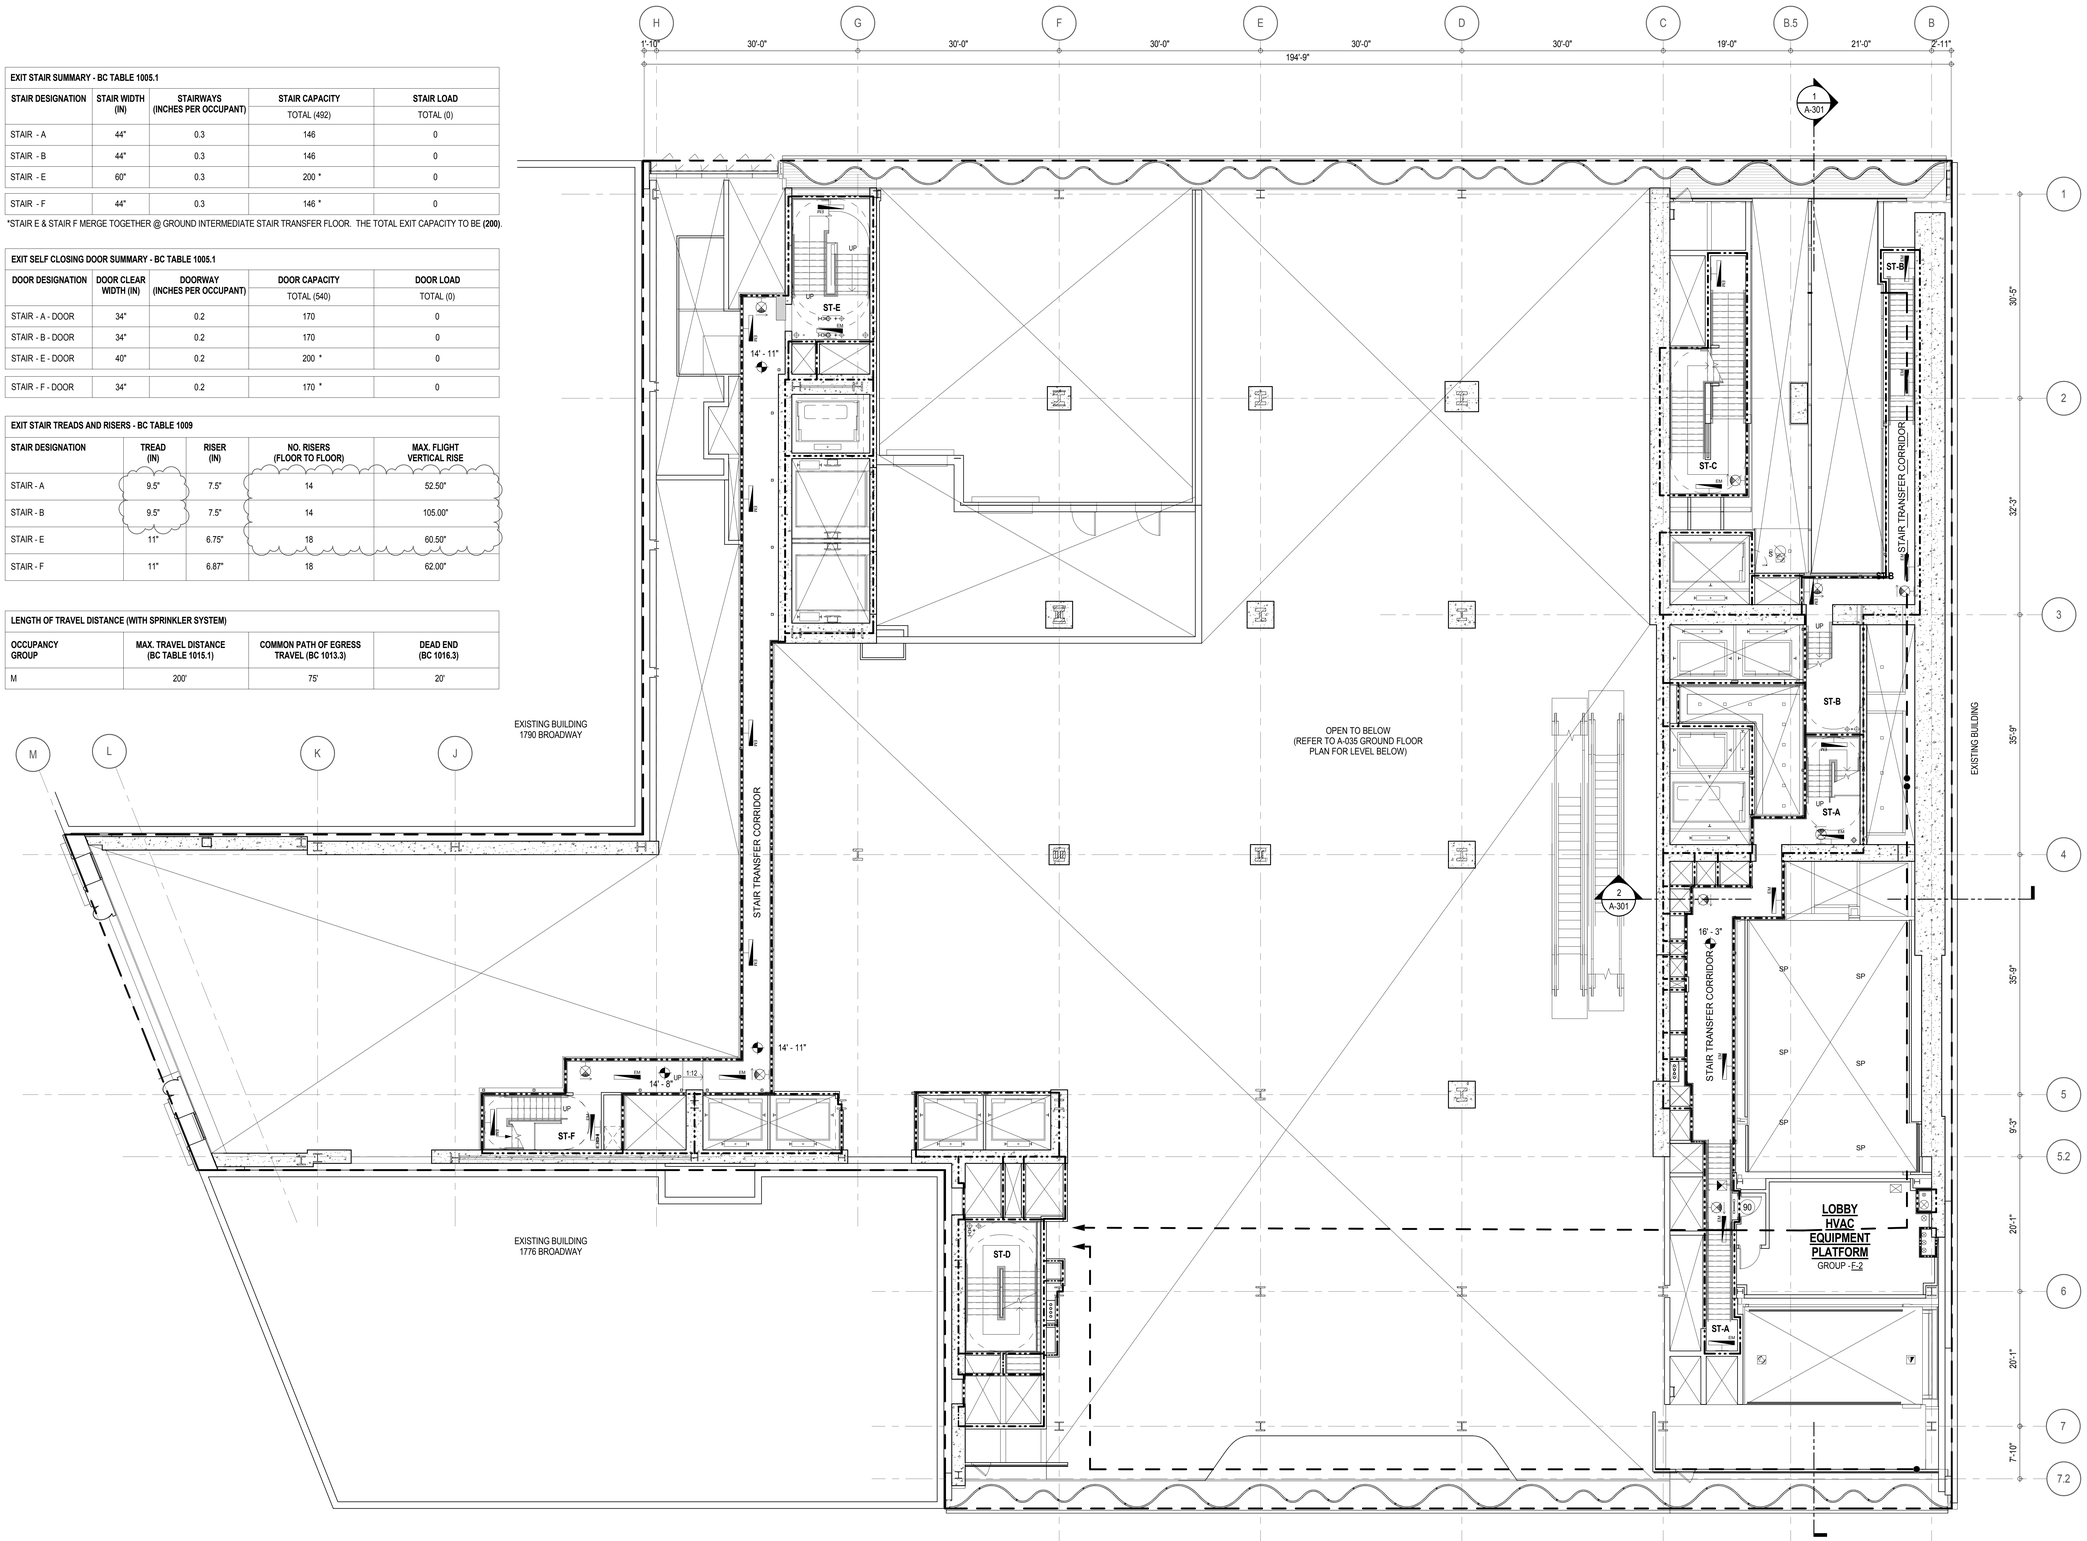

EGRESS AND FIRE RATING LEGEND

- ONE HOUR RATED PARTITION
- TWO HOUR RATED PARTITION
- THREE HOUR RATED PARTITION
- FOUR HOUR RATED PARTITION
- NON RATED SMOKE SEPARATION
- COMMON TRAVEL DISTANCE
- DEAD END
- MAXIMUM TRAVEL DISTANCE
- MAXIMUM TRAVEL DISTANCE WITHIN DWELLING UNIT

SYMBOLS LEGEND

- ILLUMINATED EXIT SIGN (ARROW INDICATES DIRECTION)
- ILLUMINATED EXIT SIGN (ARROW INDICATES DIRECTION)
- WALL MOUNTED ILLUMINATED EXIT SIGN (ARROW INDICATES DIRECTION)
- ILLUMINATED EXIT SIGN
- WALL MOUNTED ILLUMINATED NO EXIT SIGN
- WALL MOUNTED ILLUMINATED NO EXIT SIGN (ROOF ACCESS ONLY)
- ILLUMINATED NO EXIT SIGN
- ILLUMINATED NO EXIT SIGN (ROOF ACCESS ONLY)
- FEC FIRE EXTINGUISHER CABINET
- SPRINKLER HEAD (REFER TO FP DRAWINGS)
- STANDPIPE
- SPRINKLER RISER
- SIAMESE CONNECTION
- SMOKE DETECTOR
- SC SMOKE /CARBON MONOXIDE DETECTOR
- EM CEILING MOUNTED EMERGENCY LIGHT
- EM WALL MOUNTED EMERGENCY LIGHT
- 90 DOOR RATING (MINUTES)

KEY PLAN:

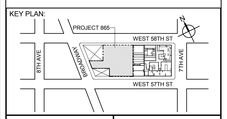

PROJECT NORTH / TRUE NORTH

DEVELOPER:
EXTELL DEVELOPMENT COMPANY
805 THIRD AVENUE, 7TH FLOOR
New York, NY 10022 USA
TEL: 212 712 6000 FAX: 212 712 6100

DESIGN ARCHITECT: Base Building Shell & Core
ADRIAN SMITH + GORDON GILL ARCHITECTURE
111 WEST MONROE STREET SUITE 2300
CHICAGO IL 60603
TEL: 312 920 1888 FAX: 312 920 1775

ARCHITECT OF RECORD: Base Building Shell & Core
AAI ARCHITECTS, P.C.
401 Wellington St. W., 3rd Floor
Toronto, ON M5V 1E7 Canada
TEL: 416 967 1500 FAX: 416 967 7150

STRUCTURAL ENGINEERS:
WSP CANTOR SEINUK
228 EAST 45th Street
New York, NY 10017 USA
TEL: 212 687 9888 FAX: 646 487 5501

MEP ENGINEERS:
AKF GROUP
1501 Broadway
New York, NY 10036 USA
TEL: 212 354 5656 FAX: 212 354 5668

GEOTECHNICAL ENGINEERS:
Langan Engineering & Environmental Services
21 Penn Plaza - 360 West 31st Street, 8th Floor
New York, NY 10001-2727
TEL: 212 479 5400 FAX: 212 479 5444

CODE CONSULTANTS:
Construction Consulting Associates
100 Church Street
New York, NY 10007
TEL: 212 385 1818 FAX: 212 385 1911

CURTAINWALL CONSULTANT:
AJLP Consulting
40 Worth Street, Suite 826
New York, NY 10013
TEL: 212 757 5659 FAX: 646 219 8508

LANDMARK/PRESERVATION CONSULTANT:
Higgins Quasebarth & Partners LLC
11 Hanover Square, 16th Floor
New York, NY 1005
TEL: 212 274 9468 FAX: 646 274 9380

LANDMARK/PRESERVATION CONSULTANT:
Jan Hird Pokorny Associates, Inc.
39 West 37th Street, 12A
New York, NY 10018
TEL: 212 759 6462 FAX: 212 759 6540

No.	DESCRIPTION:	DATE:
1	CD PROGRESS ISSUE 1	15 OCT 14
2	D.O.B. SUBMISSION	05 DEC 14
3	CD PROGRESS ISSUE 2	19 DEC 14
4	D.O.B. SUBMISSION	18 FEB 15
5	CD PROGRESS ISSUE 3	09 MAR 15
	D.O.B. SUBMISSION	27 APR 15
6	CD PROGRESS ISSUE 4	01 JUN 15
	D.O.B. AMENDMENT 1	24 JUL 15
7	CD PROGRESS ISSUE 5	10 AUG 15
	D.O.B. AMENDMENT 2	21 SEP 15

DOB SUBMISSION

Discrepancies must be reported immediately to the Architect before proceeding. Only figured dimensions are to be used. Contractors must check all dimensions on site. This drawing is protected by copyright.

ALL DIMENSIONS ARE SHOWN IN IMPERIAL.

CONSULTANT: AAI ARCHITECTS, P.C.

PROJECT:
217 WEST 57TH STREET
NEW YORK, NY

DRAWING TITLE:
GROUND FLOOR INTERMEDIATE STAIR TRANSFER FLOOR PLAN BUILDING CODE NOTES (MFD-GROUND FLOOR INTERMEDIATE)

SEAL & SIGNATURE: REGISTERED ARCHITECT ANDREW DAVID JAMES NO. 026887 STATE OF NEW YORK

DATE:	15 OCT 14
PROJECT No:	1216-00
DRAWN: Author	REV:
CHK Checker	7
SCALE: 1/8" = 1'-0"	
DWG No:	A-036.02
DOB PAGE No:	74 of 569

DOB EMPLOYEE STAMP: DOB B-SCAN:

DEPT OF BLDGS 421263505 Job Number E31-R5595661 Scan Code
36" x 48" Arch E, SHEET SIZE
FILE NAME: C:\Revit Local Files\EXTELL-865-AAI-TWR-DOB_tedham.rvt
PLOT DATE: 11/18/2015 2:45:59 PM

OCCUPANT LOADS SUMMARY 2ND FLOOR PLAN				
OCCUPANCY	OCCUPANCY GROUP	AREA	OCCUPANCY LOAD FACTOR	OCCUPANT LOAD
RETAIL	M	30,119 SF	60 SF	** 502
Grand total				** 502

EXIT STAIR SUMMARY - BC TABLE 1005.1				
STAIR DESIGNATION	STAIR WIDTH (IN)	STAIRWAYS (INCHES PER OCCUPANT)	STAIR CAPACITY	STAIR LOAD
			TOTAL (600)	TOTAL (502)
STAIR - C	60"	0.3	200	** 170
STAIR - D	60"	0.3	200	** 170
STAIR - E	60"	0.3	200 *	** 162
STAIR - F	44"	0.3	146 *	** 0

*STAIR E & STAIR F MERGE TOGETHER @ GROUND INTERMEDIATE STAIR TRANSFER FLOOR. THE TOTAL EXIT CAPACITY TO BE **(200)**.

EXIT SELF CLOSING DOOR SUMMARY - BC TABLE 1005.1				
DOOR DESIGNATION	DOOR CLEAR WIDTH (IN)	DOORWAY (INCHES PER OCCUPANT)	DOOR CAPACITY	DOOR LOAD
			TOTAL (600)	TOTAL (502)
STAIR - C - DOOR	40"	0.2	200	** 170
STAIR - D - DOOR	40"	0.2	200	** 170
STAIR - E - DOOR	40"	0.2	200 *	** 162
STAIR - F - DOOR	34"	0.2	170 *	0

EXIT STAIR TREADS AND RISERS - BC TABLE 1009				
STAIR DESIGNATION	TREAD (IN)	RISER (IN)	NO. RISERS (FLOOR TO FLOOR)	MAX. FLIGHT VERTICAL RISE
STAIR - C	11"	6.87"	40	144.87"
STAIR - D	11"	6.87"	46	123.69"
STAIR - E	11"	6.87"	42	60.50"
STAIR - F	11"	6.87"	18	62.00"

LENGTH OF TRAVEL DISTANCE (WITH SPRINKLER SYSTEM)			
OCCUPANCY GROUP	MAX. TRAVEL DISTANCE (BC TABLE 1015.1)	COMMON PATH OF EGRESS TRAVEL (BC 1013.3)	DEAD END (BC 1016.3)
M	200'	75'	20'

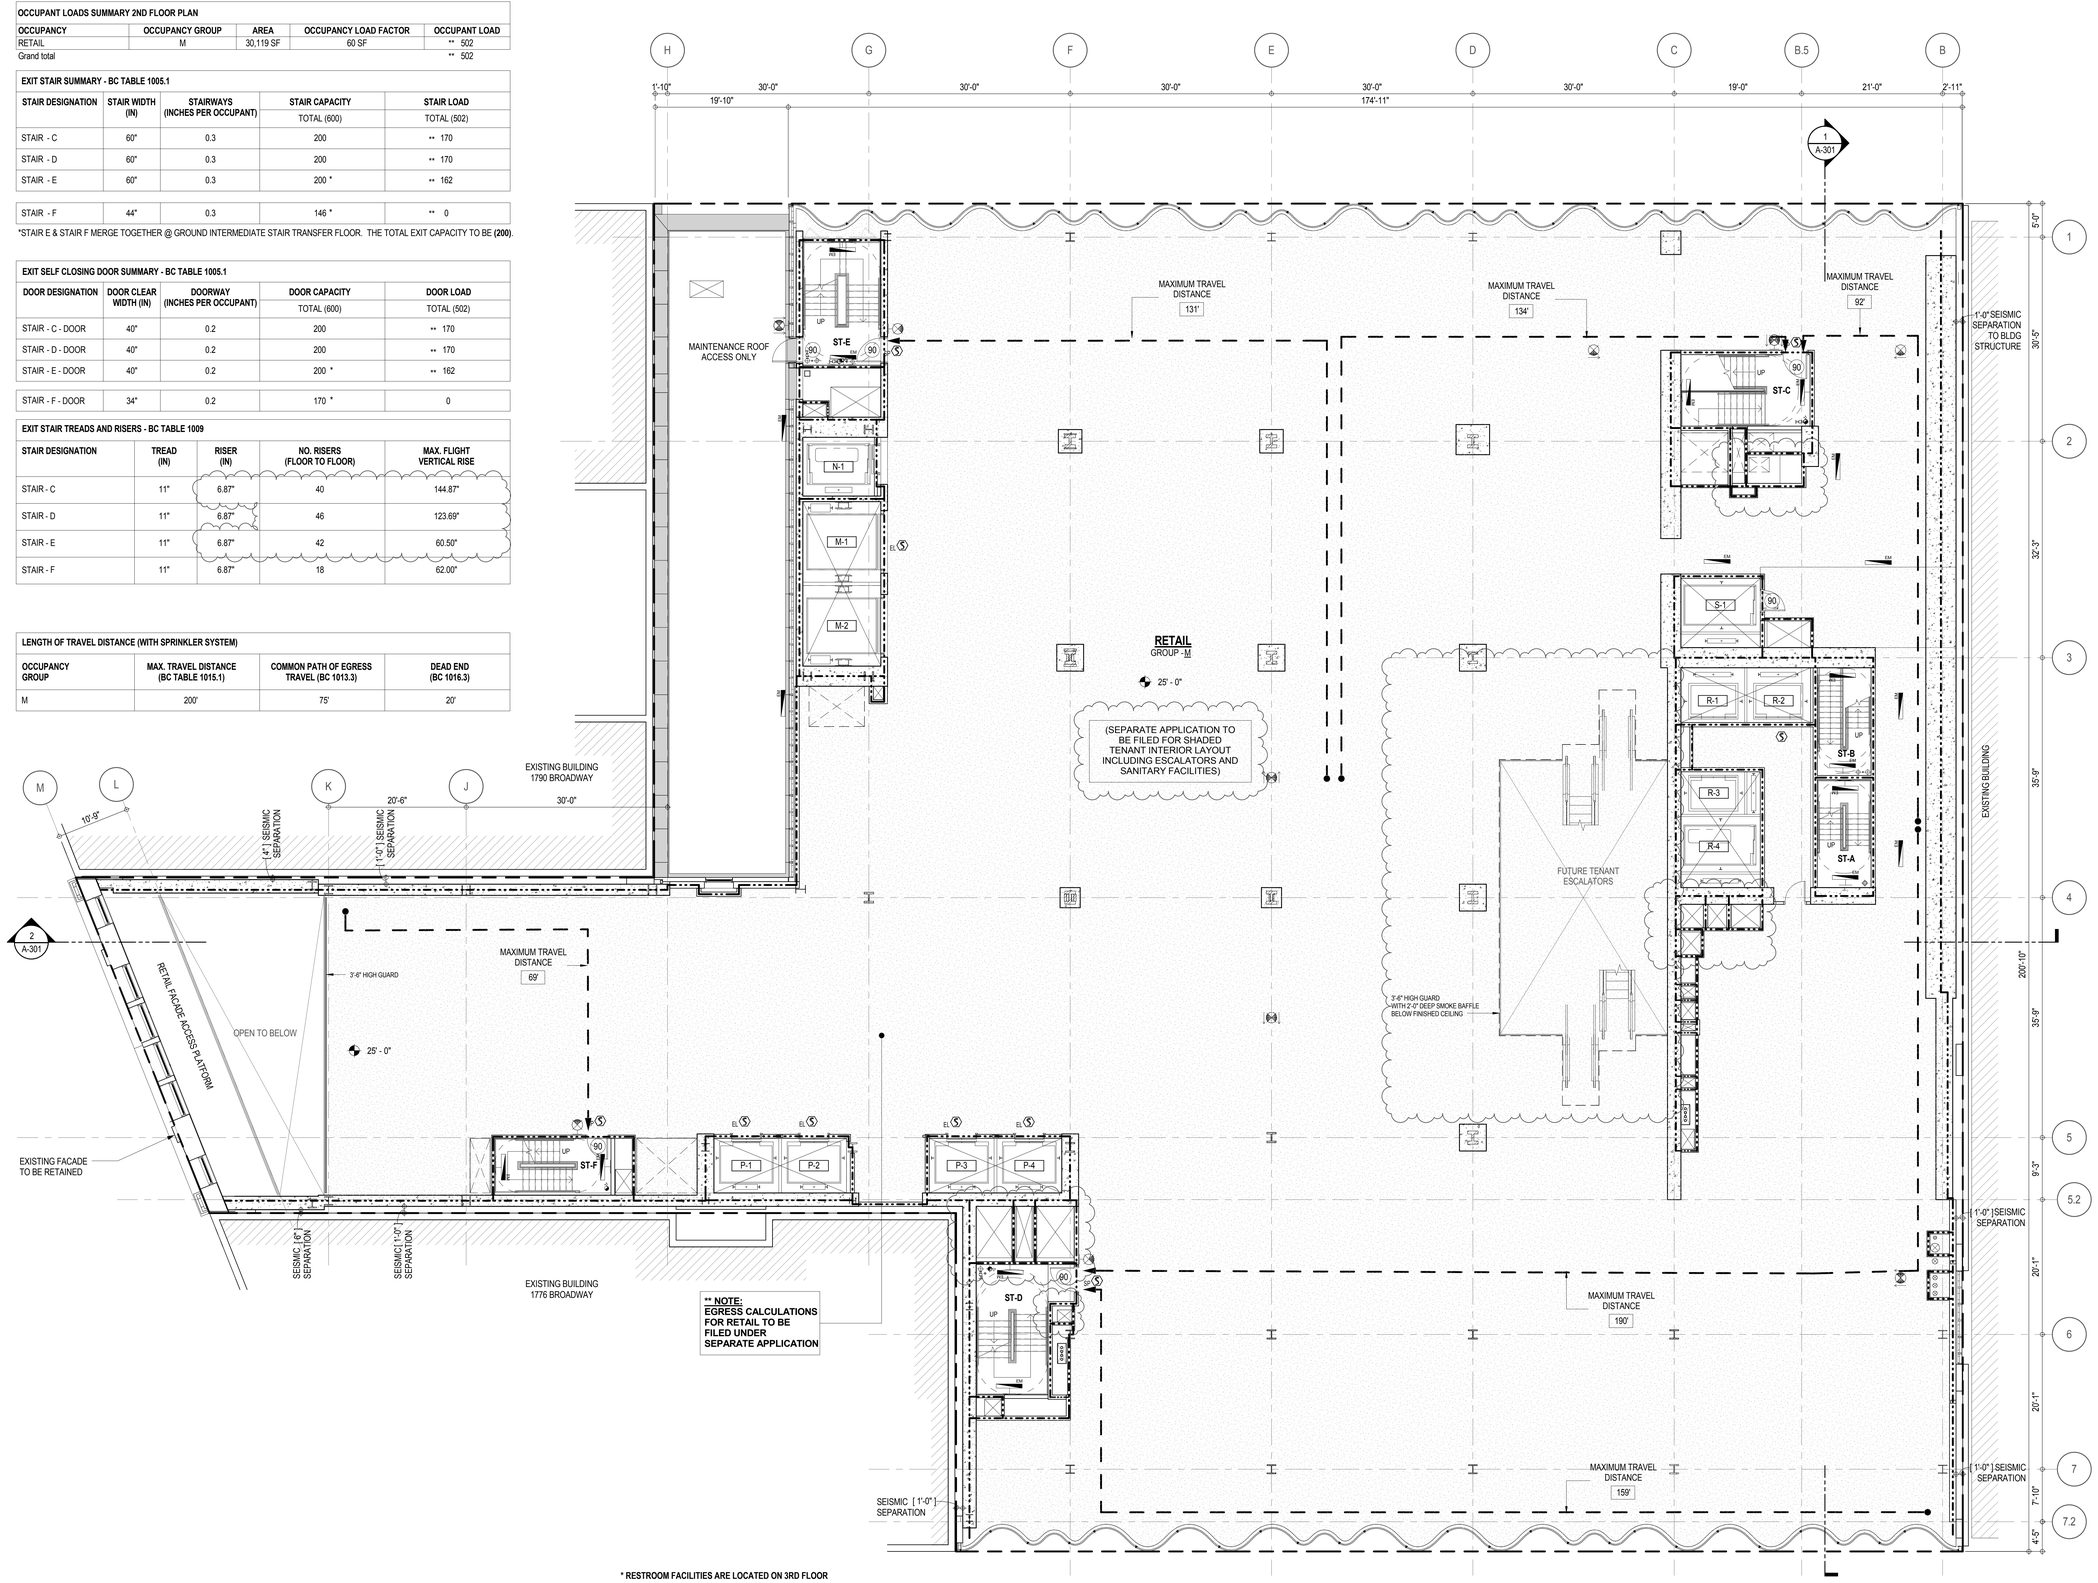

* RESTROOM FACILITIES ARE LOCATED ON 3RD FLOOR

EGRESS AND FIRE RATING LEGEND

- ONE HOUR RATED PARTITION
- TWO HOUR RATED PARTITION
- THREE HOUR RATED PARTITION
- FOUR HOUR RATED PARTITION
- NON RATED SMOKE SEPARATION
- COMMON TRAVEL DISTANCE
- DEAD END
- MAXIMUM TRAVEL DISTANCE
- MAXIMUM TRAVEL DISTANCE WITHIN DWELLING UNIT

SYMBOLS LEGEND

- ILLUMINATED EXIT SIGN (ARROW INDICATES DIRECTION)
- ILLUMINATED EXIT SIGN (ARROW INDICATES DIRECTION)
- WALL MOUNTEDILLUMINATED EXIT SIGN (ARROW INDICATES DIRECTION)
- ILLUMINATED EXIT SIGN
- WALL MOUNTED ILLUMINATED NO EXIT SIGN
- WALL MOUNTED ILLUMINATED NO EXIT SIGN (ROOF ACCESS ONLY)
- ILLUMINATED NO EXIT SIGN
- ILLUMINATED NO EXIT SIGN (ROOF ACCESS ONLY)
- FEC FIRE EXTINGUISHER CABINET
- SPRINKLER HEAD (REFER TO FP DRAWINGS)
- STANDPIPE
- SPRINKLER RISER
- SIAMESE CONNECTION
- SMOKE DETECTOR
- SC SMOKE /CARBON MONOXIDE DETECTOR
- EM CEILING MOUNTED EMERGENCY LIGHT
- EM WALL MOUNTED EMERGENCY LIGHT
- 90 DOOR RATING (MINUTES)

KEY PLAN:

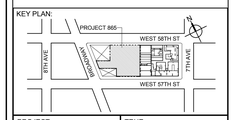

PROJECT NORTH | TRUE NORTH

DEVELOPER:
EXTELL DEVELOPMENT COMPANY
805 THIRD AVENUE, 7TH FLOOR
New York, NY 10022 USA
TEL: 212 712 6000 FAX: 212 712 6100

DESIGN ARCHITECT: Base Building Shell & Core
ADRIAN SMITH + GORDON GILL ARCHITECTURE
111 WEST MONROE STREET SUITE 2300
CHICAGO IL 60603
TEL: 312 920 1888 FAX: 312 920 1775

ARCHITECT OF RECORD: Base Building Shell & Core
AAI ARCHITECTS, P.C.
401 Wellington St. W., 3rd Floor
Toronto, ON M5V 1E7 Canada
TEL: 416 967 1500 FAX: 416 967 7150

STRUCTURAL ENGINEERS:
WSP CANTOR SEINUK
228 EAST 45th Street
New York, NY 10017 USA
TEL: 212 687 9888 FAX: 646 487 5501

MEP ENGINEERS:
AKF GROUP
1501 Broadway
New York, NY 10036 USA
TEL: 212 354 5656 FAX: 212 354 5668

GEOTECHNICAL ENGINEERS:
Langan Engineering & Environmental Services
21 Penn Plaza - 360 West 31st Street, 8th Floor
New York, NY 10001-2727
TEL: 212 479 5400 FAX: 212 479 5444

CODE CONSULTANTS:
Construction Consulting Associates
100 Church Street
New York, NY 10007
TEL: 212 385 1818 FAX: 212 385 1911

CURTAINWALL CONSULTANT:
AJLP Consulting
40 Worth Street. Suite 826
New York, NY 10013
TEL: 212 757 5659 FAX: 646 219 8508

LANDMARK/PRESERVATION CONSULTANT:
Higgins Quasebarth & Partners LLC
11 Hanover Square, 16th Floor
New York, NY 1005
TEL: 212 274 9468 FAX: 646 274 9380

LANDMARK/PRESERVATION CONSULTANT:
Jan Hird Pokorny Associates, Inc.
39 West 37th Street, 12A
New York, NY 10018
TEL: 212 759 6462 FAX: 212 759 6540

No.	DESCRIPTION:	DATE:
1	CD PROGRESS ISSUE 1	15 OCT 14
2	D.O.B. SUBMISSION	05 DEC 14
3	CD PROGRESS ISSUE 2	19 DEC 14
4	D.O.B. SUBMISSION	18 FEB 15
5	CD PROGRESS ISSUE 3	09 MAR 15
	D.O.B. SUBMISSION	27 APR 15
6	CD PROGRESS ISSUE 4	01 JUN 15
7	CD PROGRESS ISSUE 5	10 AUG 15
	D.O.B. AMENDMENT 2	21 SEP 15

0 4'-0" 8'-0" 16'-0"

DOB SUBMISSION

Discrepancies must be reported immediately to the Architect before proceeding. Only figured dimensions are to be used. Contractors must check all dimensions on site. This drawing is protected by copyright.

ALL DIMENSIONS ARE SHOWN IN IMPERIAL.

CONSULTANT:
AAI ARCHITECTS, P.C.

PROJECT:
217 WEST 57TH STREET
NEW YORK, NY

DRAWING TITLE:
2ND FLOOR PLAN
BUILDING CODE NOTES (RETAIL)
(MFD-2ND FLOOR)

SEAL & SIGNATURE: REGISTERED ARCHITECT DAVID JAYNES 028551 STATE OF NEW YORK

DATE:	15 OCT 14
PROJECT No:	1215-00
DRAWN: Author	REV:
CHK. Checker	7
SCALE: 1/8" = 1'-0"	
DWG No:	A-037.01
DOB PAGE No:	75 of 569

DOB EMPLOYEE STAMP: DOB B-SCAN:

DEPT OF BLDGS 421206305 Job Number
E3402453998 Scan Code
36" x 48" Arch E, SHEET SIZE
FILE NAME: C:\Revit Local Files\EXTELL-865-AAI-TWR-DOB_hardcam.rvt
PLOT DATE: 11/13/2015 2:16:59 PM

DEPT OF BLDGS 421208305 Job Number
E345353279 Scan Code

OCCUPANT LOADS SUMMARY 3RD FLOOR PLAN				
OCCUPANCY	OCCUPANCY GROUP	AREA	OCCUPANCY LOAD FACTOR	OCCUPANT LOAD
RETAIL	M	31,322 SF	60 SF	** 523
Grand total				** 523

EXIT STAIR SUMMARY - BC TABLE 1005.1				
STAIR DESIGNATION	STAIR WIDTH (IN)	STAIRWAYS (INCHES PER OCCUPANT)	STAIR CAPACITY	STAIR LOAD
			TOTAL (600)	TOTAL (523)
STAIR - C	60"	0.3	200	** 147
STAIR - D	60"	0.3	200	** 188
STAIR - E	60"	0.3	200 *	** 188
STAIR - F	44"	0.3	146 *	0

* STAIR E & STAIR F MERGE TOGETHER @ GROUND INTERMEDIATE STAIR TRANSFER FLOOR. TOTAL EXIT CAPACITY TO BE (**200**).

EXIT SELF CLOSING DOOR SUMMARY - BC TABLE 1005.1				
DOOR DESIGNATION	DOOR CLEAR WIDTH (IN)	DOORWAY (INCHES PER OCCUPANT)	DOOR CAPACITY	DOOR LOAD
			TOTAL (600)	TOTAL (523)
STAIR - C - DOOR	40"	0.2	200	** 147
STAIR - D - DOOR	40"	0.2	200	** 188
STAIR - E - DOOR	40"	0.2	200 *	** 188
STAIR - F - DOOR	34"	0.2	170 *	0

EXIT STAIR TREADS AND RISERS - BC TABLE 1009				
STAIR DESIGNATION	TREAD (IN)	RISER (IN)	NO. RISERS (FLOOR TO FLOOR)	MAX. FLIGHT VERTICAL RISE
STAIR - C	11"	7"	30	56.00"
STAIR - D	11"	7"	30	56.00"
STAIR - E	11"	7"	30	56.00"
STAIR - F	11"	7"	30	56.00"

LENGTH OF TRAVEL DISTANCE (WITH SPRINKLER SYSTEM)			
OCCUPANCY GROUP	MAX. TRAVEL DISTANCE (BC TABLE 1015.1)	COMMON PATH OF EGRESS TRAVEL (BC 1013.3)	DEAD END (BC 1016.3)
M	200'	75'	20'

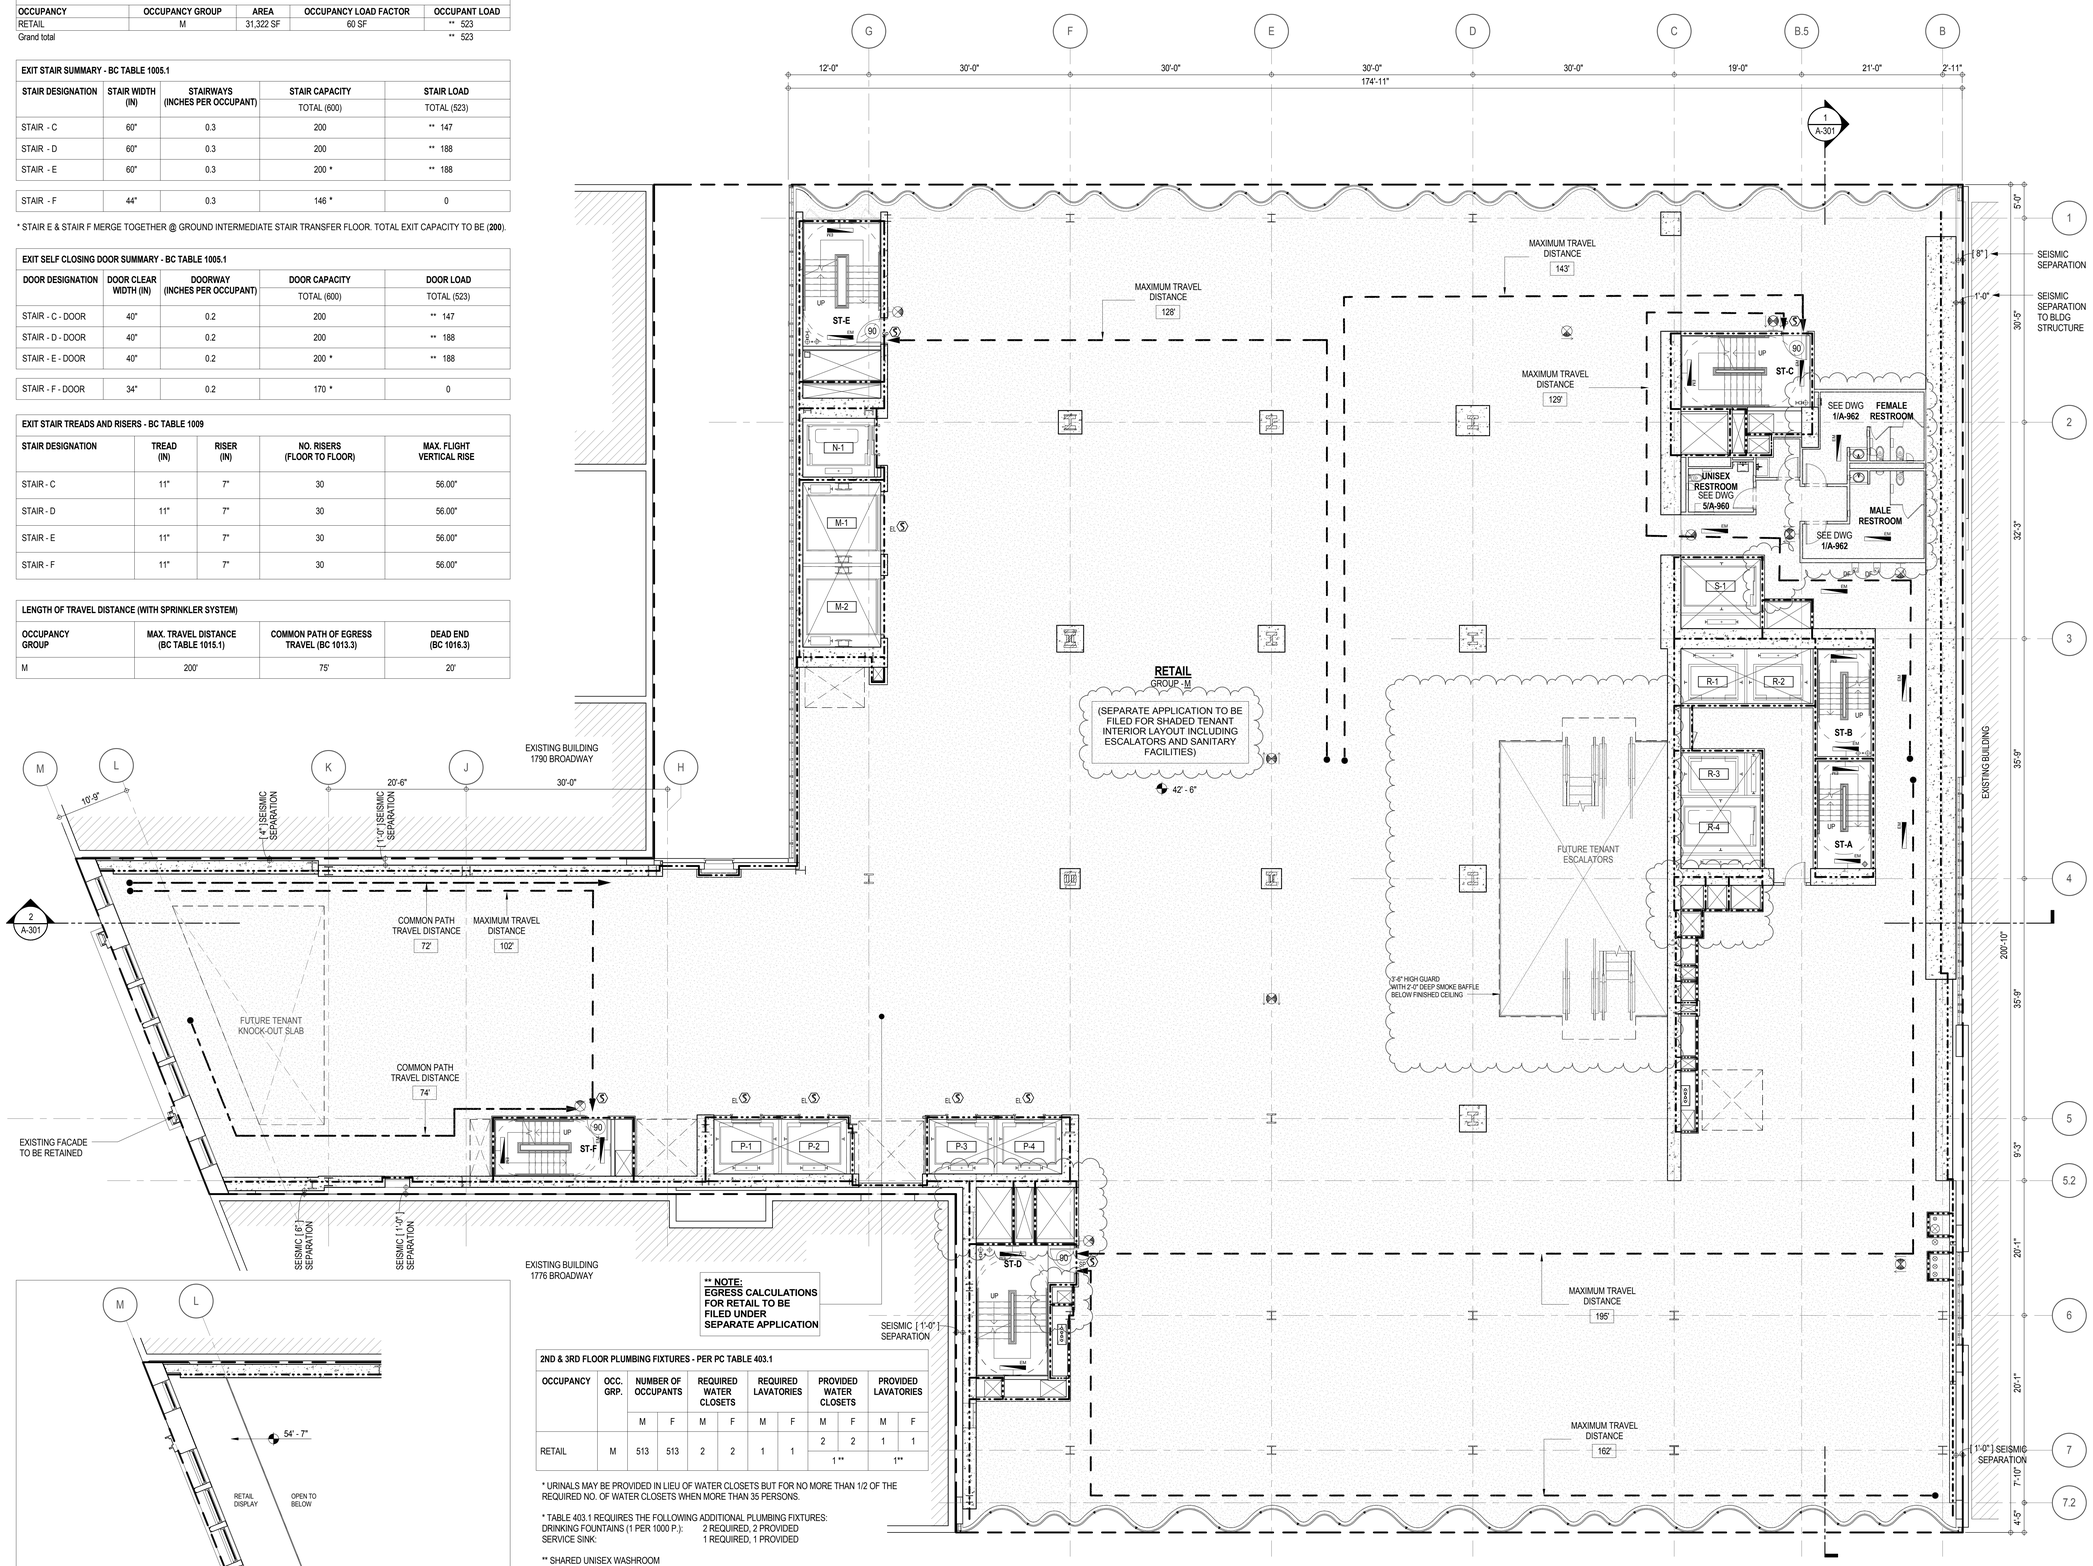

INTERMEDIATE 1780 FACADE ACCESS PLATFORM

** NOTE:
EGRESS CALCULATIONS FOR RETAIL TO BE FILED UNDER SEPARATE APPLICATION

2ND & 3RD FLOOR PLUMBING FIXTURES - PER PC TABLE 403.1										
OCCUPANCY	OCC. GRP.	NUMBER OF OCCUPANTS		REQUIRED WATER CLOSETS		REQUIRED LAVATORIES		PROVIDED WATER CLOSETS		PROVIDED LAVATORIES	
		M	F	M	F	M	F	M	F	M	F
RETAIL	M	513	513	2	2	1	1	2	2	1	1
								1 **		1**	

* URINALS MAY BE PROVIDED IN LIEU OF WATER CLOSETS BUT FOR NO MORE THAN 1/2 OF THE REQUIRED NO. OF WATER CLOSETS WHEN MORE THAN 35 PERSONS.

* TABLE 403.1 REQUIRES THE FOLLOWING ADDITIONAL PLUMBING FIXTURES:
DRINKING FOUNTAINS (1 PER 1000 P.): 2 REQUIRED, 2 PROVIDED
SERVICE SINK: 1 REQUIRED, 1 PROVIDED

** SHARED UNISEX WASHROOM

EGRESS AND FIRE RATING LEGEND

- ONE HOUR RATED PARTITION
- TWO HOUR RATED PARTITION
- THREE HOUR RATED PARTITION
- FOUR HOUR RATED PARTITION
- NON RATED SMOKE SEPARATION
- COMMON TRAVEL DISTANCE
- DEAD END
- MAXIMUM TRAVEL DISTANCE
- MAXIMUM TRAVEL DISTANCE WITHIN DWELLING UNIT

SYMBOLS LEGEND

- ILLUMINATED EXIT SIGN (ARROW INDICATES DIRECTION)
- ILLUMINATED EXIT SIGN (ARROW INDICATES DIRECTION)
- WALL MOUNTED ILLUMINATED EXIT SIGN (ARROW INDICATES DIRECTION)
- ILLUMINATED EXIT SIGN
- WALL MOUNTED ILLUMINATED NO EXIT SIGN
- WALL MOUNTED ILLUMINATED NO EXIT SIGN (ROOF ACCESS ONLY)
- ILLUMINATED NO EXIT SIGN
- ILLUMINATED NO EXIT SIGN (ROOF ACCESS ONLY)
- FEC FIRE EXTINGUISHER CABINET
- SPRINKLER HEAD (REFER TO FP DRAWINGS)
- STANDPIPE
- SPRINKLER RISER
- SIAMESE CONNECTION
- SMOKE DETECTOR
- SC SMOKE /CARBON MONOXIDE DETECTOR
- EM CEILING MOUNTED EMERGENCY LIGHT
- EM WALL MOUNTED EMERGENCY LIGHT
- 90 DOOR RATING (MINUTES)

KEY PLAN:

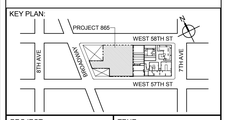

PROJECT NORTH
TRUE NORTH

DEVELOPER:
EXTELL DEVELOPMENT COMPANY
805 THIRD AVENUE, 17TH FLOOR
New York, NY 10022 USA
TEL: 212 712 6000 FAX: 212 712 6100

DESIGN ARCHITECT: Base Building Shell & Core
ADRIAN SMITH + GORDON GILL ARCHITECTURE
111 WEST MONROE STREET SUITE 2300
CHICAGO IL 60603
TEL: 312 920 1888 FAX: 312 920 1775

ARCHITECT OF RECORD: Base Building Shell & Core
AAI ARCHITECTS, P.C.
401 Wellington St. W., 3rd Floor
Toronto, ON M5V 1E7 Canada
TEL: 416 967 1500 FAX: 416 967 7150

STRUCTURAL ENGINEERS:
WSP CANTOR SEINUK
228 EAST 45th Street
New York, NY 10017 USA
TEL: 212 687 9888 FAX: 646 487 5501

MEP ENGINEERS:
AKF GROUP
1501 Broadway
New York, NY 10036 USA
TEL: 212 354 5656 FAX: 212 354 5668

GEOTECHNICAL ENGINEERS:
Langan Engineering & Environmental Services
21 Penn Plaza - 360 West 31st Street, 8th Floor
New York, NY 10001-2727
TEL: 212 479 5400 FAX: 212 479 5444

CODE CONSULTANTS:
Construction Consulting Associates
100 Church Street
New York, NY 10007
TEL: 212 385 1818 FAX: 212 385 1911

CURTAINWALL CONSULTANT:
AJLP Consulting
40 Worth Street. Suite 826
New York, NY 10013
TEL: 212 757 5659 FAX: 646 219 8508

LANDMARK/PRESERVATION CONSULTANT:
Higgins Quasebarth & Partners LLC
11 Hanover Square, 16th Floor
New York, NY 1005
TEL: 212 274 9468 FAX: 646 274 9380

LANDMARK/PRESERVATION CONSULTANT:
Jan Hird Pokorny Associates, Inc.
39 West 37th Street, 12A
New York, NY 10018
TEL: 212 759 6462 FAX: 212 759 6540

No.	DESCRIPTION:	DATE:
1	CD PROGRESS ISSUE 1	15 OCT 14
2	D.O.B. SUBMISSION	05 DEC 14
3	CD PROGRESS ISSUE 2	19 DEC 14
4	D.O.B. SUBMISSION	18 FEB 15
5	CD PROGRESS ISSUE 3	09 MAR 15
	D.O.B. SUBMISSION	27 APR 15
6	CD PROGRESS ISSUE 4	01 JUN 15
7	CD PROGRESS ISSUE 5	10 AUG 15
	D.O.B. AMENDMENT 2	21 SEP 15

0 4' - 0" 8' - 0" 16' - 0"

DOB SUBMISSION

Discrepancies must be reported immediately to the Architect before proceeding. Only figured dimensions are to be used. Contractors must check all dimensions on site. This drawing is protected by copyright.

ALL DIMENSIONS ARE SHOWN IN IMPERIAL.

CONSULTANT:
AAI ARCHITECTS, P.C.

PROJECT:
217 WEST 57TH STREET
NEW YORK, NY

DRAWING TITLE:
3RD FLOOR PLAN
BUILDING CODE NOTES (RETAIL)
(MFD-3RD FLOOR)

SEAL & SIGNATURE:
REGISTERED ARCHITECT
JAN DAVID JAMES
026881
STATE OF NEW YORK

DATE:	15 OCT 14
PROJECT No:	1216-00
DRAWN: Author	REV:
CHK: Checker	7
SCALE: 1/8" = 1'-0"	
DWG No:	A-038.01
DOB PAGE No:	76 of 569

DOB EMPLOYEE STAMP:
DOB B-SCAN:

36" x 48" Arch E SHEET SIZE
FILE NAME: C:\Revit Local Files\EXTELL-866-AAI-TWR-DOB_bullstein.rvt
PLOT DATE: 10/13/2015 2:17:53 PM

OCCUPANT LOADS SUMMARY 4TH FLOOR PLAN				
OCCUPANCY	OCCUPANCY GROUP	AREA	OCCUPANCY LOAD FACTOR	OCCUPANT LOAD
RETAIL	M	29,669 SF	60 SF	** 495
Grand total				** 495

EXIT STAIR SUMMARY - BC TABLE 1005.1				
STAIR DESIGNATION	STAIR WIDTH (IN)	STAIRWAYS (INCHES PER OCCUPANT)	STAIR CAPACITY	STAIR LOAD
			TOTAL (600)	TOTAL (495)
STAIR - C	60"	0.3	200	** 123
STAIR - D	60"	0.3	200	** 186
STAIR - E	60"	0.3	200 *	** 186
STAIR - F	44"	0.3	146 *	0

* STAIR E & STAIR F MERGE TOGETHER @ GROUND INTERMEDIATE STAIR TRANSFER FLOOR. TOTAL EXIT CAPACITY TO BE (**200**).

EXIT SELF CLOSING DOOR SUMMARY - BC TABLE 1005.1				
DOOR DESIGNATION	DOOR CLEAR WIDTH (IN)	DOORWAY (INCHES PER OCCUPANT)	DOOR CAPACITY	DOOR LOAD
			TOTAL (600)	TOTAL (495)
STAIR - C - DOOR	40"	0.2	200	** 123
STAIR - D - DOOR	40"	0.2	200	** 186
STAIR - E - DOOR	40"	0.2	200 *	** 186
STAIR - F - DOOR	34"	0.2	170 *	0

EXIT STAIR TREADS AND RISERS - BC TABLE 1009				
STAIR DESIGNATION	TREAD (IN)	RISER (IN)	NO. RISERS (FLOOR TO FLOOR)	MAX. FLIGHT VERTICAL RISE
STAIR - C	11"	7"	30	56.00"
STAIR - D	11"	7"	30	56.00"
STAIR - E	11"	7"	30	56.00"
STAIR - F	11"	7"	30	56.00"

LENGTH OF TRAVEL DISTANCE (WITH SPRINKLER SYSTEM)			
OCCUPANCY GROUP	MAX. TRAVEL DISTANCE (BC TABLE 1015.1)	COMMON PATH OF EGRESS TRAVEL (BC 1013.3)	DEAD END (BC 1016.3)
M	200'	75'	20'

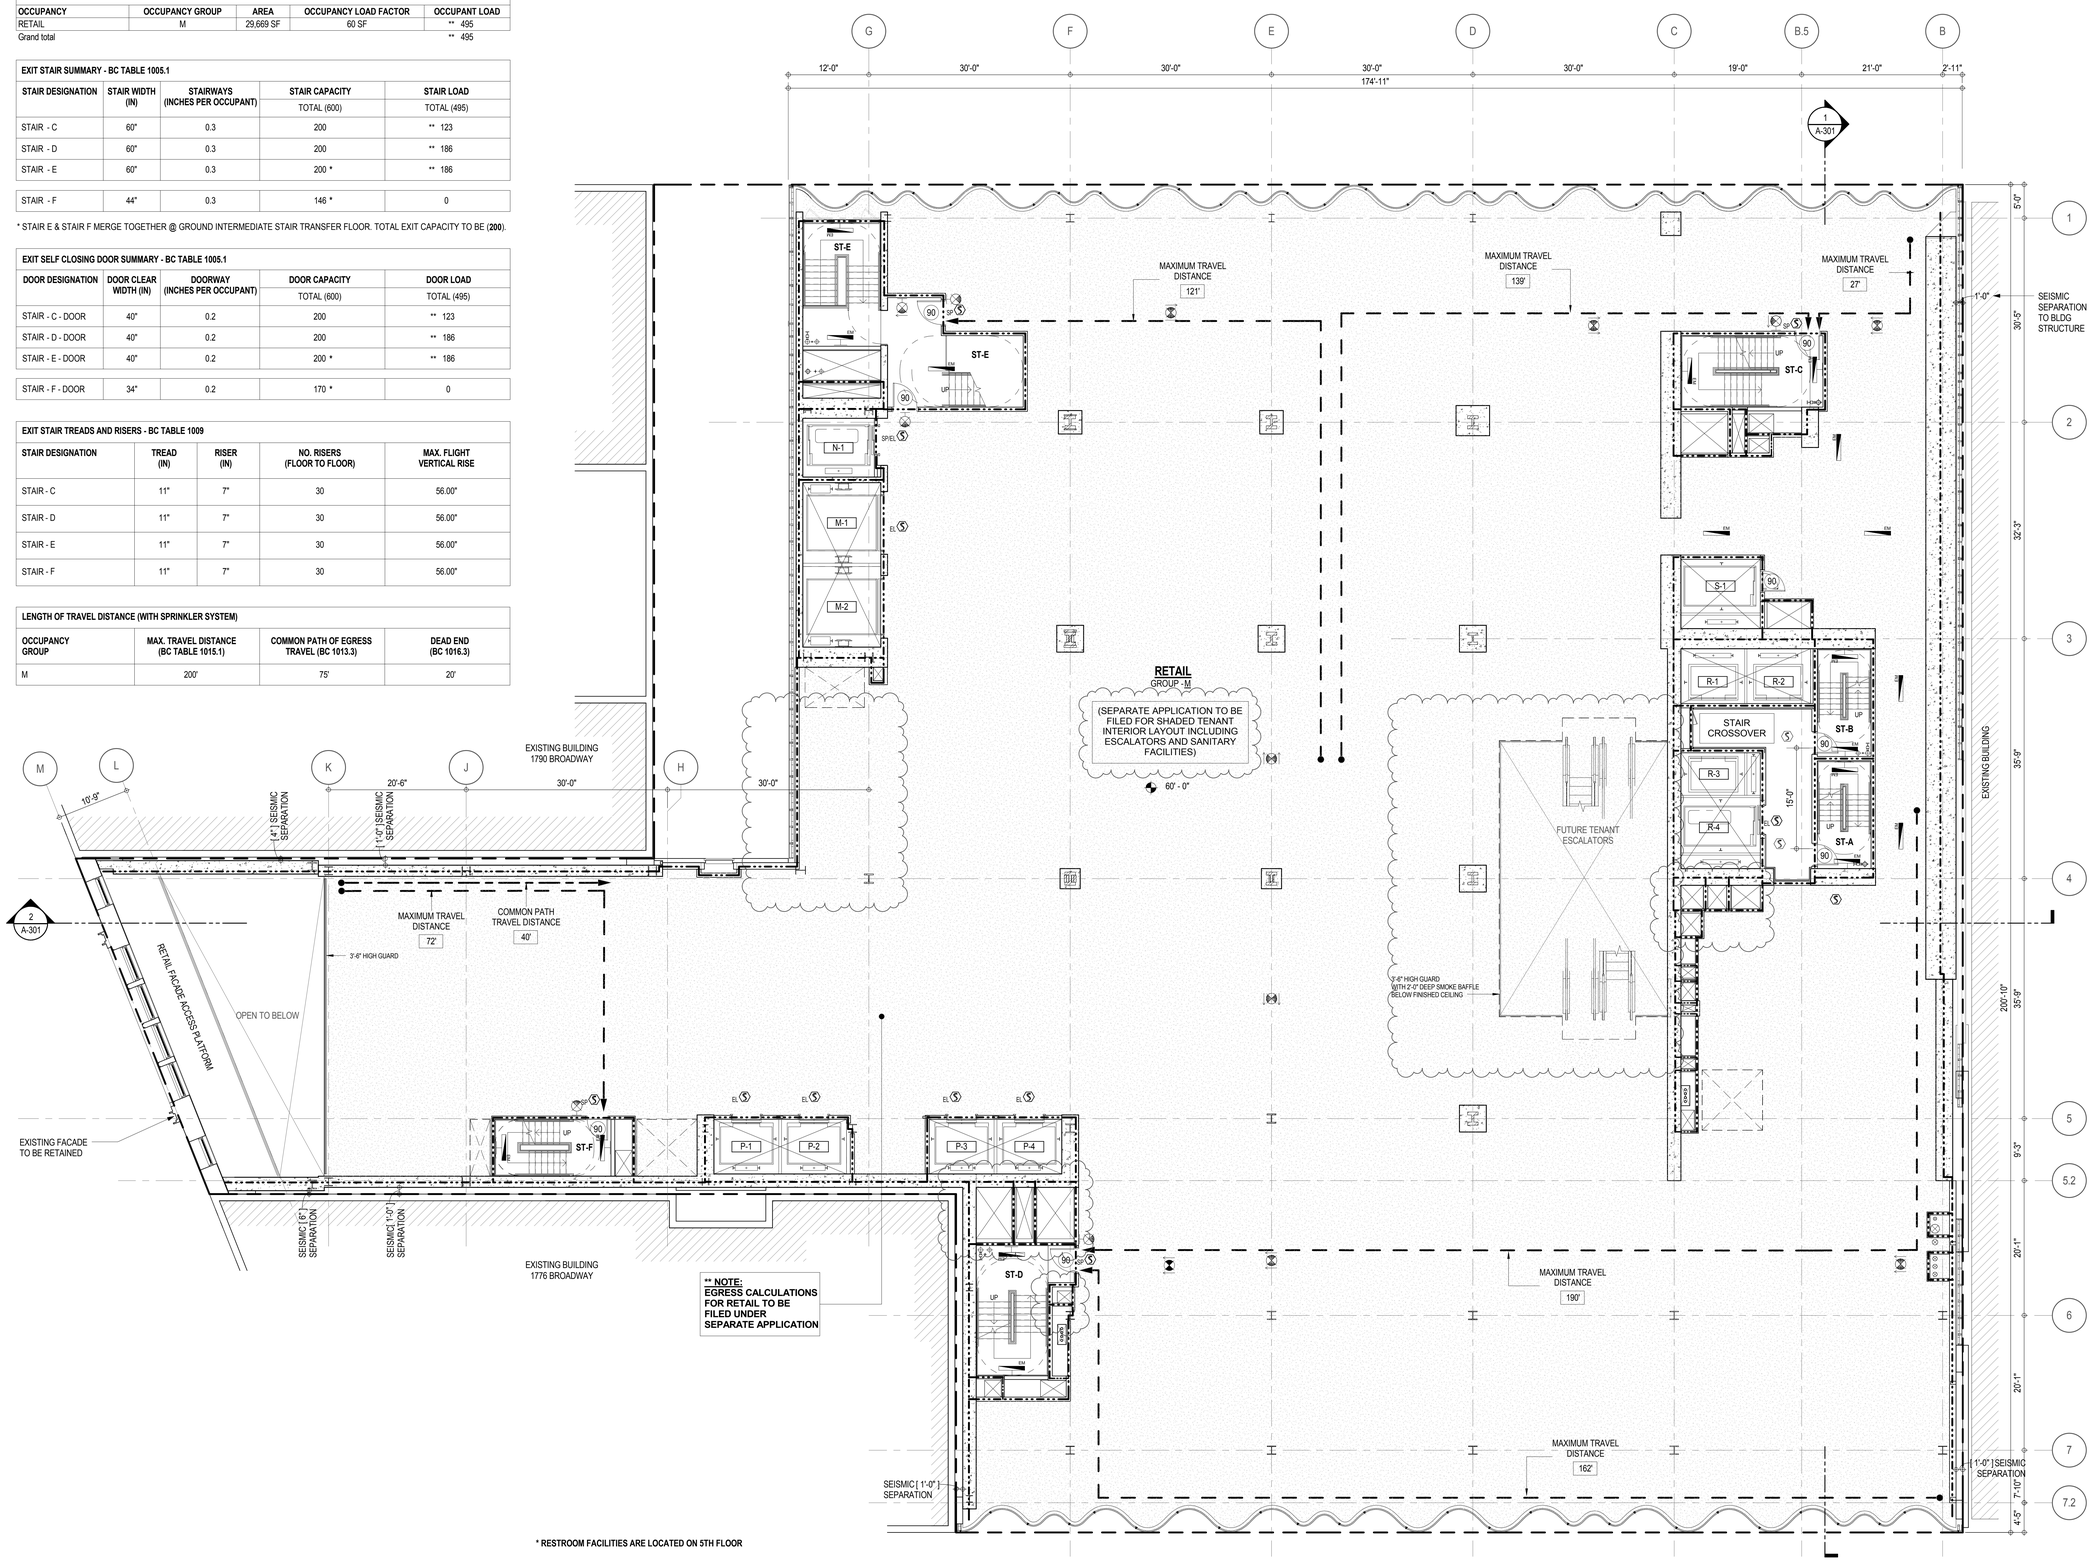

* RESTROOM FACILITIES ARE LOCATED ON 5TH FLOOR

EGRESS AND FIRE RATING LEGEND

- ONE HOUR RATED PARTITION
- TWO HOUR RATED PARTITION
- THREE HOUR RATED PARTITION
- FOUR HOUR RATED PARTITION
- NON RATED SMOKE SEPARATION
- COMMON TRAVEL DISTANCE
- DEAD END
- MAXIMUM TRAVEL DISTANCE
- MAXIMUM TRAVEL DISTANCE WITHIN DWELLING UNIT

SYMBOLS LEGEND

- ILLUMINATED EXIT SIGN (ARROW INDICATES DIRECTION)
- ILLUMINATED EXIT SIGN (ARROW INDICATES DIRECTION)
- WALL MOUNTED ILLUMINATED EXIT SIGN (ARROW INDICATES DIRECTION)
- ILLUMINATED EXIT SIGN
- WALL MOUNTED ILLUMINATED NO EXIT SIGN
- WALL MOUNTED ILLUMINATED NO EXIT SIGN (ROOF ACCESS ONLY)
- ILLUMINATED NO EXIT SIGN
- ILLUMINATED NO EXIT SIGN (ROOF ACCESS ONLY)
- FEC FIRE EXTINGUISHER CABINET
- SPRINKLER HEAD (REFER TO FP DRAWINGS)
- STANDPIPE
- SPRINKLER RISER
- SIAMESE CONNECTION
- SMOKE DETECTOR
- SC SMOKE /CARBON MONOXIDE DETECTOR
- EM CEILING MOUNTED EMERGENCY LIGHT
- EM WALL MOUNTED EMERGENCY LIGHT
- 90 DOOR RATING (MINUTES)

KEY PLAN:

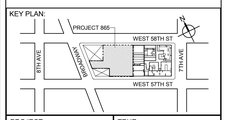

PROJECT NORTH | TRUE NORTH

DEVELOPER:
EXTELL DEVELOPMENT COMPANY
805 THIRD AVENUE, 7TH FLOOR
New York, NY 10022 USA
TEL: 212 712 6000 FAX: 212 712 6100

DESIGN ARCHITECT: Base Building Shell & Core
ADRIAN SMITH + GORDON GILL ARCHITECTURE
111 WEST MONROE STREET SUITE 2300
CHICAGO IL 60603
TEL: 312 920 1888 FAX: 312 920 1775

ARCHITECT OF RECORD: Base Building Shell & Core
AAI ARCHITECTS, P.C.
401 Wellington St. W., 3rd Floor
Toronto, ON M5V 1E7 Canada
TEL: 416 967 1500 FAX: 416 967 7150

STRUCTURAL ENGINEERS:
WSP CANTOR SEINUK
228 EAST 45th Street
New York, NY 10017 USA
TEL: 212 687 9888 FAX: 646 487 5501

MEP ENGINEERS:
AKF GROUP
1501 Broadway
New York, NY 10036 USA
TEL: 212 354 5656 FAX: 212 354 5668

GEOTECHNICAL ENGINEERS:
Langan Engineering & Environmental Services
21 Penn Plaza - 360 West 31st Street, 8th Floor
New York, NY 10001-2727
TEL: 212 479 5400 FAX: 212 479 5444

CODE CONSULTANTS:
Construction Consulting Associates
100 Church Street
New York, NY 10007
TEL: 212 385 1818 FAX: 212 385 1911

CURTAINWALL CONSULTANT:
AJLP Consulting
40 Worth Street. Suite 826
New York, NY 10013
TEL: 212 757 5659 FAX: 646 219 8508

LANDMARK/PRESERVATION CONSULTANT:
Higgins Quasebarth & Partners LLC
11 Hanover Square, 16th Floor
New York, NY 1005
TEL: 212 274 9468 FAX: 646 274 9380

LANDMARK/PRESERVATION CONSULTANT:
Jan Hird Pokorny Associates, Inc.
39 West 37th Street, 12A
New York, NY 10018
TEL: 212 759 6462 FAX: 212 759 6540

No.	DESCRIPTION:	DATE:
1	CD PROGRESS ISSUE 1	15 OCT 14
2	D.O.B. SUBMISSION	05 DEC 14
3	CD PROGRESS ISSUE 2	19 DEC 14
4	D.O.B. SUBMISSION	18 FEB 15
5	CD PROGRESS ISSUE 3	09 MAR 15
	D.O.B. SUBMISSION	27 APR 15
6	CD PROGRESS ISSUE 4	01 JUN 15
7	CD PROGRESS ISSUE 5	10 AUG 15
	D.O.B. AMENDMENT 2	21 SEP 15

0 4'-0" 8'-0" 16'-0"

DOB SUBMISSION

Discrepancies must be reported immediately to the Architect before proceeding. Only figured dimensions are to be used. Contractors must check all dimensions on site. This drawing is protected by copyright.

ALL DIMENSIONS ARE SHOWN IN IMPERIAL.

CONSULTANT: AAI ARCHITECTS, P.C.

PROJECT:
217 WEST 57TH STREET
NEW YORK, NY

DRAWING TITLE:
4TH FLOOR PLAN
BUILDING CODE NOTES (RETAIL)
(MFD-4TH FLOOR)

SEAL & SIGNATURE: REGISTERED ARCHITECT MARK DAVID JAROSZ NO. 026881 STATE OF NEW YORK

DATE:	15 OCT 14
PROJECT No:	1216-00
DRAWN: Author	REV:
CHK: Checker	7
SCALE: 1/8" = 1'-0"	
DWG No:	A-039.01
DOB PAGE No:	77 of 569

DOB EMPLOYEE STAMP: DOB B-SCAN:

DEPT OF BLDGS 421263825 Job Number
ES1606778508 Scan Code
36" x 48" Arch E, SHEET SIZE
FILE NAME: C:\Revit Local Files\EXTELL-865-AAI-TWR-DOB_bsdsem.rvt
PLOT DATE: 11/18/2015 2:48:59 PM

OCCUPANT LOADS SUMMARY 5TH FLOOR PLAN				
OCCUPANCY	OCCUPANCY GROUP	AREA	OCCUPANCY LOAD FACTOR	OCCUPANT LOAD
RETAIL	M	28,020 SF	60 SF	** 468
Grand total				** 468

EXIT STAIR SUMMARY - BC TABLE 1005.1				
STAIR DESIGNATION	STAIR WIDTH (IN)	STAIRWAYS (INCHES PER OCCUPANT)	STAIR CAPACITY	STAIR LOAD
			TOTAL (600)	TOTAL (468)
STAIR - C	60"	0.3	200	** 116
STAIR - D	60"	0.3	200	** 176
STAIR - E	60"	0.3	200 *	** 176
STAIR - F	44"	0.3	146 *	0

* STAIR E & STAIR F MERGE TOGETHER @ GROUND INTERMEDIATE STAIR TRANSFER FLOOR. TOTAL EXIT CAPACITY TO BE (**200**).

EXIT SELF CLOSING DOOR SUMMARY - BC TABLE 1005.1				
DOOR DESIGNATION	DOOR CLEAR WIDTH (IN)	DOORWAY (INCHES PER OCCUPANT)	DOOR CAPACITY	DOOR LOAD
			TOTAL (600)	TOTAL (468)
STAIR - C - DOOR	40"	0.2	200	** 116
STAIR - D - DOOR	40"	0.2	200	** 176
STAIR - E - DOOR	40"	0.2	200 *	** 176
STAIR - F - DOOR	34"	0.2	170 *	0

EXIT STAIR TREADS AND RISERS - BC TABLE 1009				
STAIR DESIGNATION	TREAD (IN)	RISER (IN)	NO. RISERS (FLOOR TO FLOOR)	MAX. FLIGHT VERTICAL RISE
STAIR - C	11"	7"	30	70.00"
STAIR - D	11"	7"	30	56.00"
STAIR - E	11"	7"	30	56.00"
STAIR - F	11"	7"	30	56.00"

LENGTH OF TRAVEL DISTANCE (WITH SPRINKLER SYSTEM)			
OCCUPANCY GROUP	MAX. TRAVEL DISTANCE (BC TABLE 1015.1)	COMMON PATH OF EGRESS TRAVEL (BC 1013.3)	DEAD END (BC 1016.3)
M	200'	75'	20'

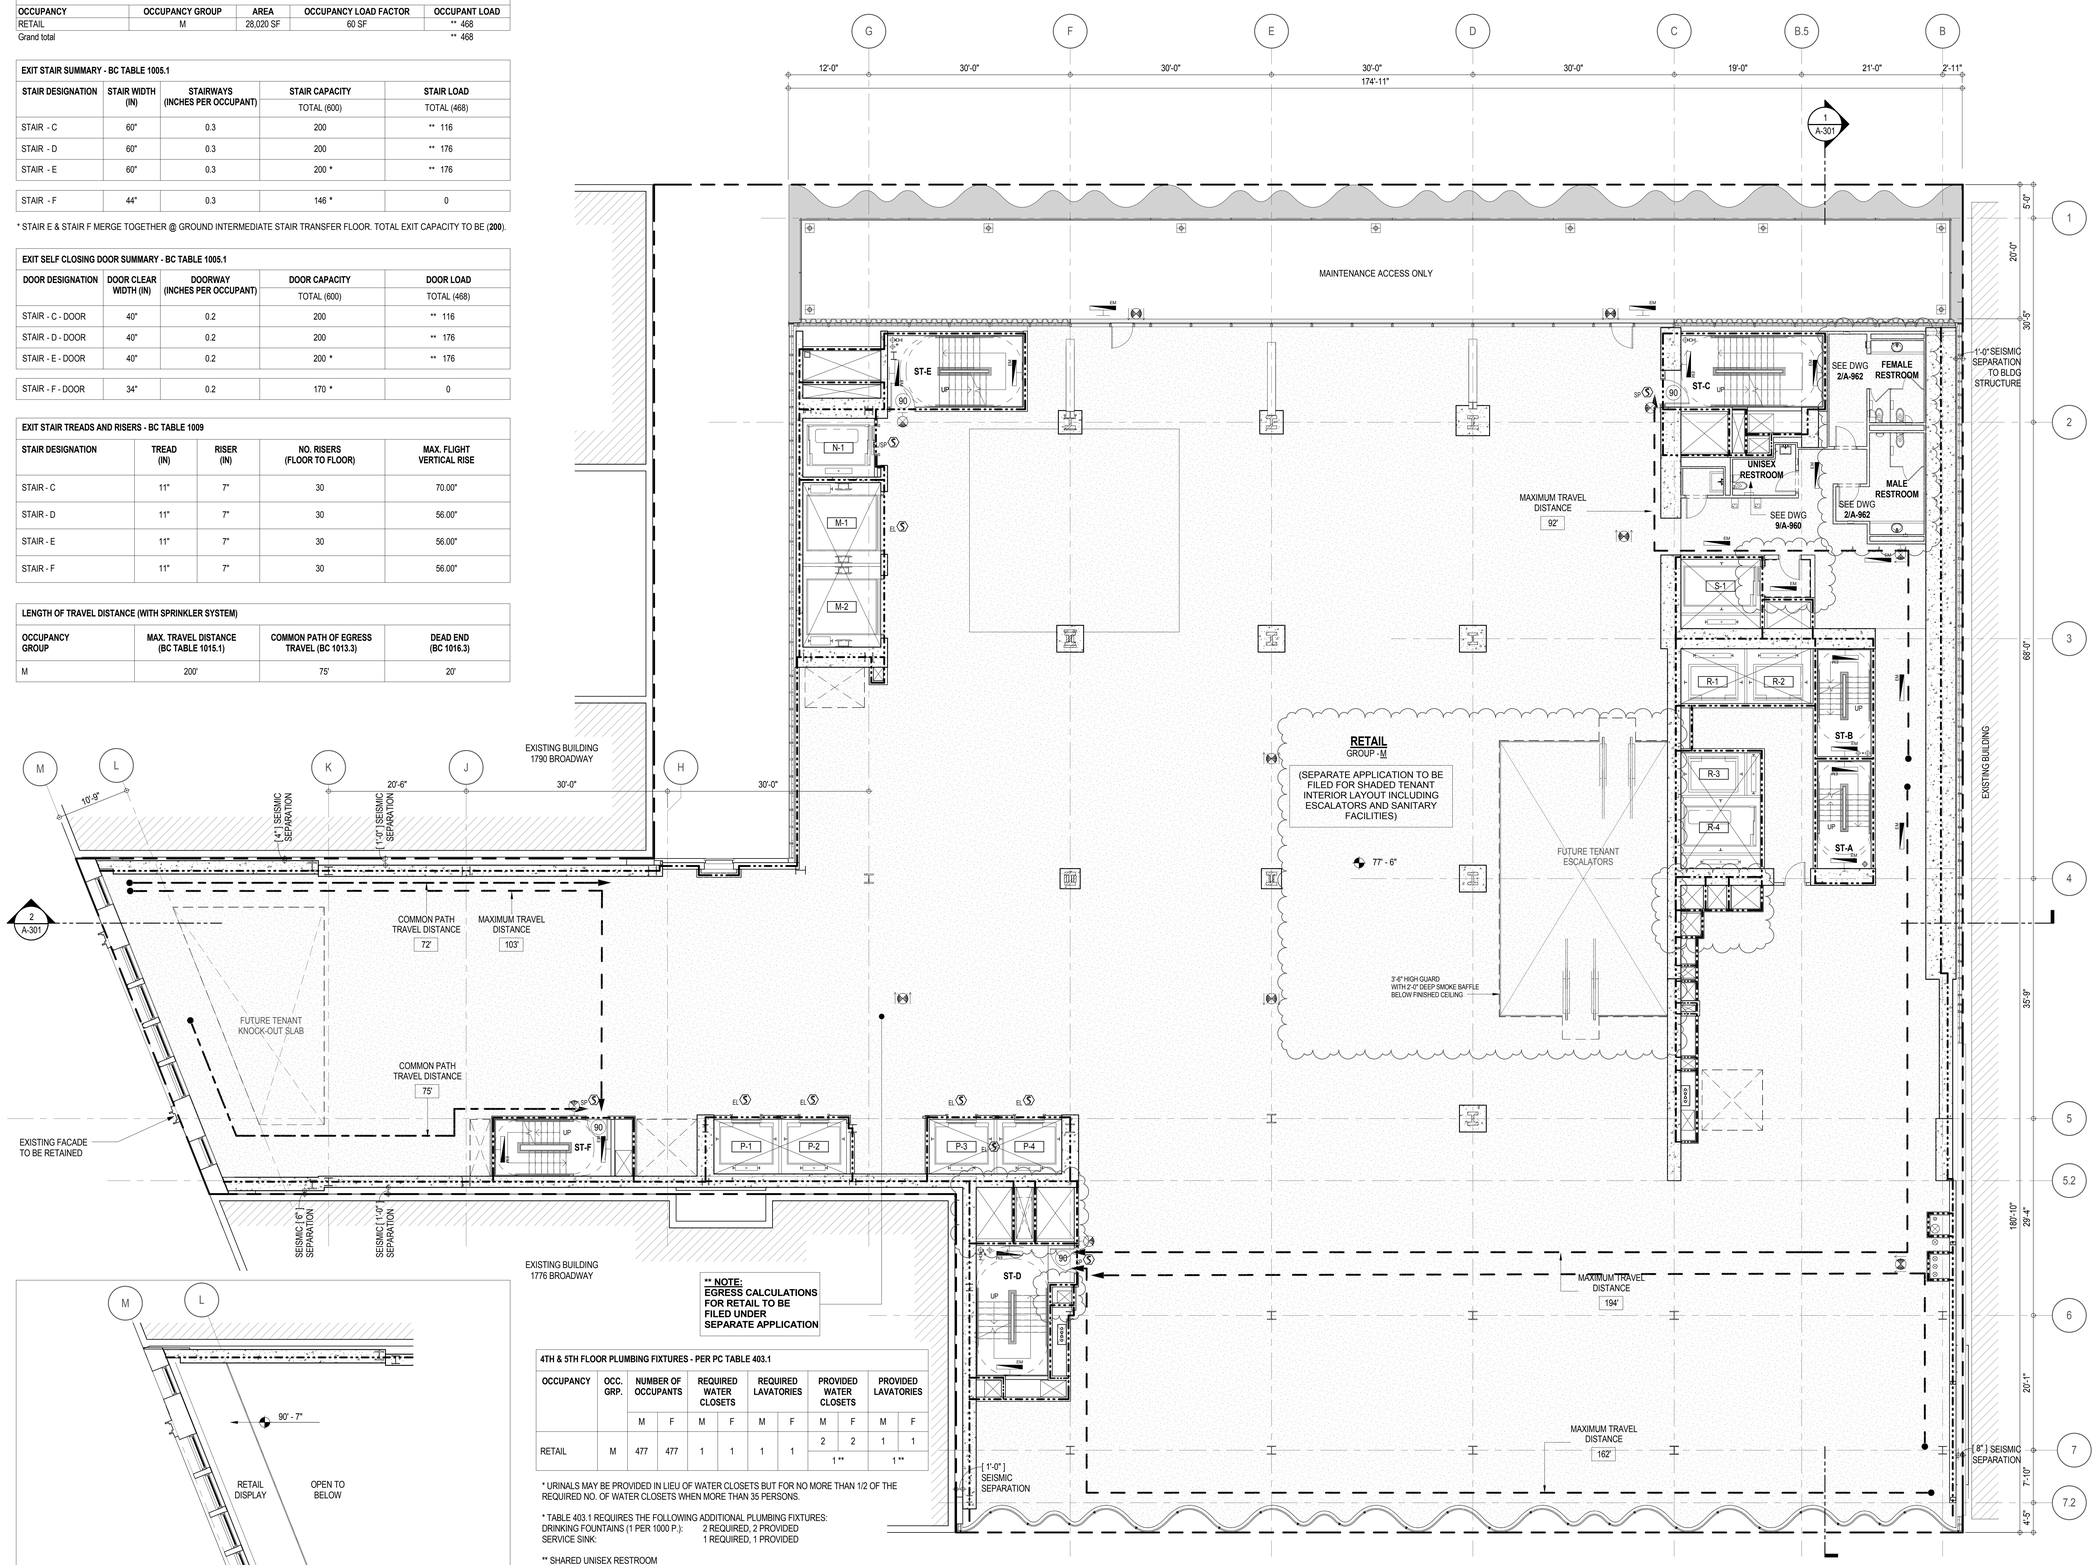

INTERMEDIATE 1780 FACADE ACCESS PLATFORM

**** NOTE:**
EGRESS CALCULATIONS FOR RETAIL TO BE FILED UNDER SEPARATE APPLICATION

4TH & 5TH FLOOR PLUMBING FIXTURES - PER PC TABLE 403.1										
OCCUPANCY	OCC. GRP.	NUMBER OF OCCUPANTS		REQUIRED WATER CLOSETS		REQUIRED LAVATORIES		PROVIDED WATER CLOSETS		PROVIDED LAVATORIES	
		M	F	M	F	M	F	M	F	M	F
RETAIL	M	477	477	1	1	1	1	2	2	1	1
								1 **		1 **	

* URINALS MAY BE PROVIDED IN LIEU OF WATER CLOSETS BUT FOR NO MORE THAN 1/2 OF THE REQUIRED NO. OF WATER CLOSETS WHEN MORE THAN 35 PERSONS.

* TABLE 403.1 REQUIRES THE FOLLOWING ADDITIONAL PLUMBING FIXTURES:
DRINKING FOUNTAINS (1 PER 1000 P.): 2 REQUIRED, 2 PROVIDED
SERVICE SINK: 1 REQUIRED, 1 PROVIDED

** SHARED UNISEX RESTROOM

EGRESS AND FIRE RATING LEGEND

- ONE HOUR RATED PARTITION
- TWO HOUR RATED PARTITION
- THREE HOUR RATED PARTITION
- FOUR HOUR RATED PARTITION
- NON RATED SMOKE SEPARATION
- COMMON TRAVEL DISTANCE
- DEAD END
- MAXIMUM TRAVEL DISTANCE
- MAXIMUM TRAVEL DISTANCE WITHIN DWELLING UNIT

SYMBOLS LEGEND

- ILLUMINATED EXIT SIGN (ARROW INDICATES DIRECTION)
- ILLUMINATED EXIT SIGN (ARROW INDICATES DIRECTION)
- WALL MOUNTEDILLUMINATED EXIT SIGN (ARROW INDICATES DIRECTION)
- ILLUMINATED EXIT SIGN
- WALL MOUNTED ILLUMINATED NO EXIT SIGN
- WALL MOUNTED ILLUMINATED NO EXIT SIGN (ROOF ACCESS ONLY)
- ILLUMINATED NO EXIT SIGN
- ILLUMINATED NO EXIT SIGN (ROOF ACCESS ONLY)
- FEC FIRE EXTINGUISHER CABINET
- SPRINKLER HEAD (REFER TO FP DRAWINGS)
- STANDPIPE
- SPRINKLER RISER
- SIAMESE CONNECTION
- SMOKE DETECTOR
- SC SMOKE /CARBON MONOXIDE DETECTOR
- EM CEILING MOUNTED EMERGENCY LIGHT
- EM WALL MOUNTED EMERGENCY LIGHT
- 90 DOOR RATING (MINUTES)

KEY PLAN:

PROJECT NORTH

TRUE NORTH

DEVELOPER:
EXTELL DEVELOPMENT COMPANY
805 THIRD AVENUE, 7TH FLOOR
New York, NY 10022 USA
TEL: 212 712 6000 FAX: 212 712 6100

DESIGN ARCHITECT: Base Building Shell & Core
ADRIAN SMITH + GORDON GILL ARCHITECTURE
111 WEST MONROE STREET SUITE 2300
CHICAGO IL 60603
TEL: 312 920 1888 FAX: 312 920 1775

ARCHITECT OF RECORD: Base Building Shell & Core
AAI ARCHITECTS, P.C.
401 Wellington St. W., 3rd Floor
Toronto, ON M5V 1E7 Canada
TEL: 416 967 1500 FAX: 416 967 7150

STRUCTURAL ENGINEERS:
WSP CANTOR SEINUK
228 EAST 45th Street
New York, NY 10017 USA
TEL: 212 687 9888 FAX: 646 487 5501

MEP ENGINEERS:
AKF GROUP
1501 Broadway
New York, NY 10036 USA
TEL: 212 354 5656 FAX: 212 354 5668

GEOTECHNICAL ENGINEERS:
Langan Engineering & Environmental Services
21 Penn Plaza - 360 West 31st Street, 8th Floor
New York, NY 10001-2727
TEL: 212 479 5400 FAX: 212 479 5444

CODE CONSULTANTS:
Construction Consulting Associates
100 Church Street
New York, NY 10007
TEL: 212 385 1818 FAX: 212 385 1911

CURTAINWALL CONSULTANT:
AJLP Consulting
40 Worth Street. Suite 826
New York, NY 10013
TEL: 212 757 5659 FAX: 646 219 8508

LANDMARK/PRESERVATION CONSULTANT:
Higgins Quasebarth & Partners LLC
11 Hanover Square, 16th Floor
New York, NY 1005
TEL: 212 274 9468 FAX: 646 274 9380

LANDMARK/PRESERVATION CONSULTANT:
Jan Hird Pokorny Associates, Inc.
39 West 37th Street, 12A
New York, NY 10018
TEL: 212 759 6462 FAX: 212 759 6540

No.	DESCRIPTION:	DATE:
1	CD PROGRESS ISSUE 1	15 OCT 14
2	D.O.B. SUBMISSION	05 DEC 14
3	CD PROGRESS ISSUE 2	19 DEC 14
4	D.O.B. SUBMISSION	18 FEB 15
5	CD PROGRESS ISSUE 3	09 MAR 15
	D.O.B. SUBMISSION	27 APR 15
6	CD PROGRESS ISSUE 4	01 JUN 15
7	CD PROGRESS ISSUE 5	10 AUG 15
	D.O.B. AMENDMENT 2	21 SEP 15

0 4' - 0" 8' - 0" 16' - 0"

DOB SUBMISSION

Discrepancies must be reported immediately to the Architect before proceeding. Only figured dimensions are to be used. Contractors must check all dimensions on site. This drawing is protected by copyright.

ALL DIMENSIONS ARE SHOWN IN IMPERIAL.

CONSULTANT:

AAI ARCHITECTS, P.C.

PROJECT:

217 WEST 57TH STREET
NEW YORK, NY

DRAWING TITLE:

5TH FLOOR PLAN
BUILDING CODE NOTES (RETAIL)
(MFD-5TH FLOOR)

SEAL & SIGNATURE:

REGISTERED ARCHITECT WAYNE DAVID JARRETT No. 028881 STATE OF NEW YORK

DATE:	15 OCT 14
PROJECT No:	1216-00
DRAWN: Author	REV:
CHK: Checker	7
SCALE: 1/8" = 1'-0"	
DWG No:	A-040.01
DOB PAGE No:	78 of 569

DOB EMPLOYEE STAMP:

DOB B-SCAN:

DEPT OF BLDGS 421258305 Job Number
E5742039R70 Scan Code
36" x 48" Arch E, SHEET SIZE
FILE NAME: C:\Revit Local Files\EXTELL-866-AAI-TWR-DOB_bsyllerm.rvt
PLOT DATE: 11/20/2015 2:18:33 PM

DEPT OF BLDGS 421263825 Job Number
E300426825 Scan Code

OCCUPANT LOADS SUMMARY 6TH FLOOR PLAN

OCCUPANCY	OCCUPANCY GROUP	AREA	OCCUPANCY LOAD FACTOR	OCCUPANT LOAD
AC ROOM	F-2	935 SF	300 SF	4
ELECTRICAL ROOM	F-2	32 SF	300 SF	1
FAN ROOM	F-2	1,735 SF	300 SF	7
FAND & PLENUM ROOM	F-2	653 SF	300 SF	3
H&V AND FAN ROOM	F-2	1,381 SF	300 SF	5
MEP	F-2	127 SF	300 SF	1
MER	F-2	481 SF	300 SF	2
RESIDENTIAL MER TELECOM	F-2	561 SF	300 SF	2
RETAIL ELECTRICAL ROOM	F-2	693 SF	300 SF	3
RETAIL MEP	F-2	8,918 SF	300 SF	30
RETAIL MER	F-2	822 SF	300 SF	3
STEP UP TRANSFORMERS FOR BUILDING	F-2	1,728 SF	300 SF	6
TANK ROOM	F-2	2,376 SF	300 SF	8
Grand total				75

LENGTH OF TRAVEL DISTANCE (WITH SPRINKLER SYSTEM)

OCCUPANCY GROUP	MAX. TRAVEL DISTANCE (BC TABLE 1015.1)	COMMON PATH OF EGRESS TRAVEL (BC 1013.3)	DEAD END (BC 1016.3)
F-2	250'	100'	50'

EXIT STAIR SUMMARY - BC TABLE 1005.1

STAIR DESIGNATION	STAIR WIDTH (IN)	STAIRWAYS (INCHES PER OCCUPANT)	STAIR CAPACITY	STAIR LOAD
			TOTAL (600)	TOTAL (75)
STAIR - C	60"	0.3	200	25
STAIR - D	60"	0.3	200	25
STAIR - E	60"	0.3	200 *	25
STAIR - F	44"	0.3	146 *	0

* STAIR E & STAIR F MERGE TOGETHER @ GROUND INTERMEDIATE STAIR TRANSFER FLOOR. TOTAL EXIT CAPACITY TO BE (**200**).

EXIT SELF CLOSING DOOR SUMMARY - BC TABLE 1005.1

DOOR DESIGNATION	DOOR CLEAR WIDTH (IN)	DOORWAY (INCHES PER OCCUPANT)	DOOR CAPACITY	DOOR LOAD
			TOTAL (600)	TOTAL (75)
STAIR - C - DOOR	40"	0.2	200	25
STAIR - D - DOOR	40"	0.2	200	25
STAIR - E - DOOR	40"	0.2	200 *	25
STAIR - F - DOOR	40"	0.2	200 *	0

EXIT STAIR TREADS AND RISERS - BC TABLE 1009

STAIR DESIGNATION	TREAD (IN)	RISER (IN)	NO. RISERS (FLOOR TO FLOOR)	MAX. FLIGHT VERTICAL RISE
STAIR - C	11"	6.87"	34	96.34"
STAIR - D	11"	6.87"	34	61.94"
STAIR - E	11"	6.87"	34	61.94"
STAIR - F	11"	6.87"	34	68.81"

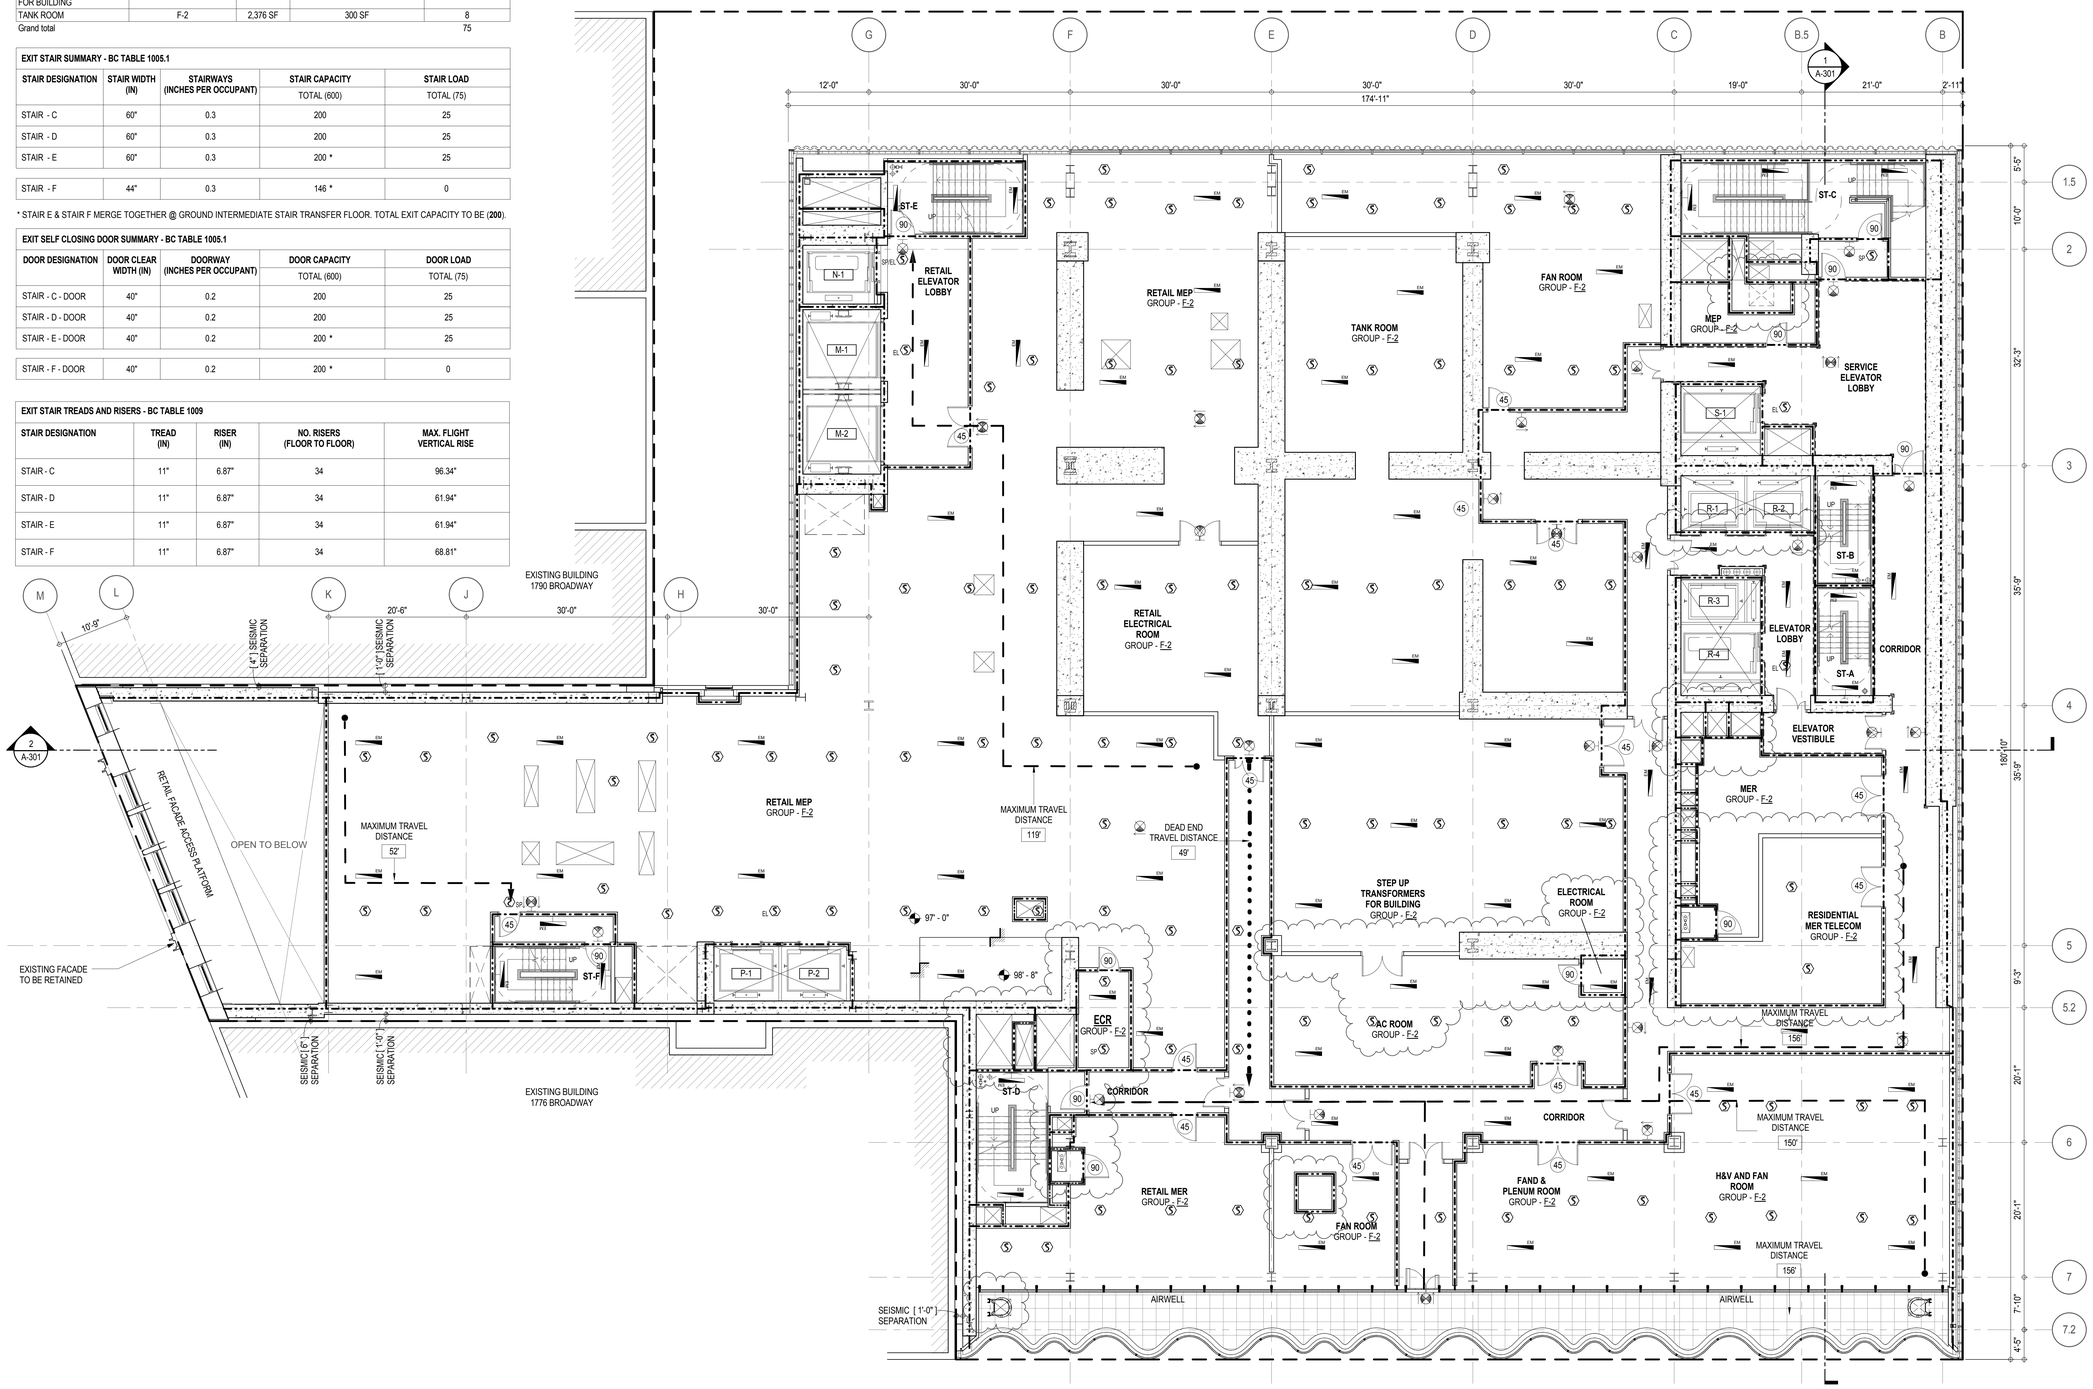

EGRESS AND FIRE RATING LEGEND

- ONE HOUR RATED PARTITION
- TWO HOUR RATED PARTITION
- THREE HOUR RATED PARTITION
- FOUR HOUR RATED PARTITION
- NON RATED SMOKE SEPARATION
- COMMON TRAVEL DISTANCE
- DEAD END
- MAXIMUM TRAVEL DISTANCE
- MAXIMUM TRAVEL DISTANCE WITHIN DWELLING UNIT

SYMBOLS LEGEND

- ILLUMINATED EXIT SIGN (ARROW INDICATES DIRECTION)
- ILLUMINATED EXIT SIGN (ARROW INDICATES DIRECTION)
- WALL MOUNTEDILLUMINATED EXIT SIGN (ARROW INDICATES DIRECTION)
- ILLUMINATED EXIT SIGN
- FEC FIRE EXTINGUISHER CABINET
- SPRINKLER HEAD (REFER TO FP DRAWINGS)
- STANDPIPE
- SPRINKLER RISER
- SIAMESE CONNECTION
- SMOKE DETECTOR
- SC SMOKE /CARBON MONOXIDE DETECTOR
- EM CEILING MOUNTED EMERGENCY LIGHT
- EM WALL MOUNTED EMERGENCY LIGHT
- 90 DOOR RATING (MINUTES)

KEY PLAN:

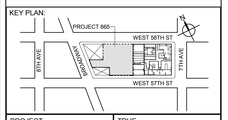

PROJECT NORTH | TRUE NORTH

DEVELOPER:
EXTELL DEVELOPMENT COMPANY
805 THIRD AVENUE, 7TH FLOOR
New York, NY 10022 USA
TEL: 212 712 6000 FAX: 212 712 6100

DESIGN ARCHITECT: Base Building Shell & Core
ADRIAN SMITH + GORDON GILL ARCHITECTURE
111 WEST MONROE STREET SUITE 2300
CHICAGO IL 60603
TEL: 312 920 1888 FAX: 312 920 1775

ARCHITECT OF RECORD: Base Building Shell & Core
AAI ARCHITECTS, P.C.
401 Wellington St. W., 3rd Floor
Toronto, ON M5V 1E7 Canada
TEL: 416 967 1500 FAX: 416 967 7150

STRUCTURAL ENGINEERS:
WSP CANTOR SEINUK
228 EAST 45th Street
New York, NY 10017 USA
TEL: 212 687 9888 FAX: 646 487 5501

MEP ENGINEERS:
AKF GROUP
1501 Broadway
New York, NY 10036 USA
TEL: 212 354 5656 FAX: 212 354 5668

GEOTECHNICAL ENGINEERS:
Langan Engineering & Environmental Services
21 Penn Plaza - 360 West 31st Street, 8th Floor
New York, NY 10001-2727
TEL: 212 479 5400 FAX: 212 479 5444

CODE CONSULTANTS:
Construction Consulting Associates
100 Church Street
New York, NY 10007
TEL: 212 385 1818 FAX: 212 385 1911

CURTAINWALL CONSULTANT:
AJLP Consulting
40 Worth Street, Suite 826
New York, NY 10013
TEL: 212 757 5659 FAX: 646 219 8508

LANDMARK/PRESERVATION CONSULTANT:
Higgins Quasebarth & Partners LLC
11 Hanover Square, 16th Floor
New York, NY 1005
TEL: 212 274 9468 FAX: 646 274 9380

LANDMARK/PRESERVATION CONSULTANT:
Jan Hird Pokorny Associates, Inc.
39 West 37th Street, 12A
New York, NY 10018
TEL: 212 759 6462 FAX: 212 759 6540

No.	DESCRIPTION:	DATE:
1	CD PROGRESS ISSUE 1	15 OCT 14
2	D.O.B. SUBMISSION	05 DEC 14
3	CD PROGRESS ISSUE 2	19 DEC 14
4	D.O.B. SUBMISSION	18 FEB 15
5	CD PROGRESS ISSUE 3	09 MAR 15
	D.O.B. SUBMISSION	27 APR 15
6	CD PROGRESS ISSUE 4	01 JUN 15
7	CD PROGRESS ISSUE 5	10 AUG 15
	D.O.B. ADMENDMENT 2	21 SEP 15

0 4'-0" 8'-0" 16'-0"

DOB SUBMISSION

Discrepancies must be reported immediately to the Architect before proceeding. Only figured dimensions are to be used. Contractors must check all dimensions on site. This drawing is protected by copyright.

ALL DIMENSIONS ARE SHOWN IN IMPERIAL.

CONSULTANT: AAI ARCHITECTS, P.C.

PROJECT:
217 WEST 57TH STREET
NEW YORK, NY

DRAWING TITLE:
6TH FLOOR PLAN
BUILDING CODE NOTES
(MECHANICAL) (MFD-6TH FLOOR)

SEAL & SIGNATURE: REGISTERED ARCHITECT ADRIAN DAVID LANGER 024868 STATE OF NEW YORK

DATE:	15 OCT 14
PROJECT No:	1216-00
DRAWN: Author	REV:
CHK: Checker	7
SCALE: 1/8" = 1'-0"	
DWG No:	A-041.01
DOB PAGE No:	79 of 569

DOB EMPLOYEE STAMP: DOB B-SCAN:

36" x 48" Arch E, SHEET SIZE
FILE NAME: C:\Revit Local Files\EXTELL-865-AAI-TWR-DOB_hadams.rvt
PLOT DATE: 9/21/2015 4:51:41 PM

DEPT OF BLDGS 421263505 Job Number | E5846613495 Scan Code

36" x 48" Arch E SHEET SIZE

OCCUPANT LOADS SUMMARY 7TH FLOOR PLAN				
OCCUPANCY	OCCUPANCY GROUP	AREA	OCCUPANCY LOAD FACTOR	OCCUPANT LOAD
AC AND FAN ROOM	F-2	1,474 SF	300 SF	5
AC AND PUMP ROOM	F-2	1,647 SF	300 SF	6
AC ROOM	F-2	346 SF	300 SF	2
AC UNIT AND FAN ROOM	F-2	513 SF	300 SF	2
ATS ROOM	F-2	325 SF	300 SF	2
BOILER ROOM W/ PUMPS	F-2	1,849 SF	300 SF	7
CON ED VAULT	F-2	640 SF	300 SF	4
ELECTRICAL ROOM	F-2	1,370 SF	300 SF	5
EMR	F-2	850 SF	300 SF	3
EMR AHU ROOM	F-2	381 SF	300 SF	2
FAN AND DW HEATER ROOM	F-2	414 SF	300 SF	2
FAN ROOM	F-2	472 SF	300 SF	2
GENERATOR ROOM	F-2	3,576 SF	300 SF	12
NETWORK ROOM	F-2	565 SF	300 SF	4
POOL EQUIPMENT ROOM	F-2	108 SF	300 SF	1
SWITCHBOARD ROOM	F-2	3,655 SF	300 SF	13
RECYCLING COLLECTION ROOM	S-1	361 SF	300 SF	2
REFUSE COLLECTION ROOM	S-1	397 SF	300 SF	2
TRASH COMPACTOR ROOM	S-1	261 SF	300 SF	1
Grand total				77

EXIT STAIR SUMMARY - BC TABLE 1005.1				
STAIR DESIGNATION	STAIR WIDTH (IN)	STAIRWAYS (INCHES PER OCCUPANT)	STAIR CAPACITY	STAIR LOAD
			TOTAL (892)	TOTAL (77)
STAIR - A	44"	0.3	146	12
STAIR - B	44"	0.3	146	12
STAIR - C	60"	0.3	200	17
STAIR - D	60"	0.3	200	18
STAIR - E	60"	0.3	200 *	18
STAIR - F	44"	0.3	146 *	0

* STAIR E & STAIR F MERGE TOGETHER @ GROUND INTERMEDIATE STAIR TRANSFER FLOOR. TOTAL EXIT CAPACITY TO BE (**200**).

EXIT SELF CLOSING DOOR SUMMARY - BC TABLE 1005.1				
DOOR DESIGNATION	DOOR CLEAR WIDTH (IN)	DOORWAY (INCHES PER OCCUPANT)	DOOR CAPACITY	DOOR LOAD
			TOTAL (910)	TOTAL (77)
STAIR - A - DOOR	34"	0.2	170	12
STAIR - B - DOOR	34"	0.2	170	12
STAIR - C - DOOR	40"	0.2	200	17
STAIR - D - DOOR	40"	0.2	200	18
STAIR - E - DOOR	34"	0.2	170 *	18
STAIR - F - DOOR	40"	0.2	200 *	0

EXIT STAIR TREADS AND RISERS - BC TABLE 1009				
STAIR DESIGNATION	TREAD (IN)	RISER (IN)	NO. RISERS (FLOOR TO FLOOR)	MAX. FLIGHT VERTICAL RISE
STAIR - A	9.5"	7.44"	34	66.69"
STAIR - B	9.5"	7.44"	34	66.69"
STAIR - C	11"	7"	36	84.00"
STAIR - D	11"	7"	36	63.00"
STAIR - E	11"	7"	36	70.00"
STAIR - F	11"	7"	36	70.00"

LENGTH OF TRAVEL DISTANCE (WITH SPRINKLER SYSTEM)			
OCCUPANCY GROUP	MAX. TRAVEL DISTANCE (BC TABLE 1015.1)	COMMON PATH OF EGRESS TRAVEL (BC 1013.3)	DEAD END (BC 1016.3)
F-2	250'	100'	50'

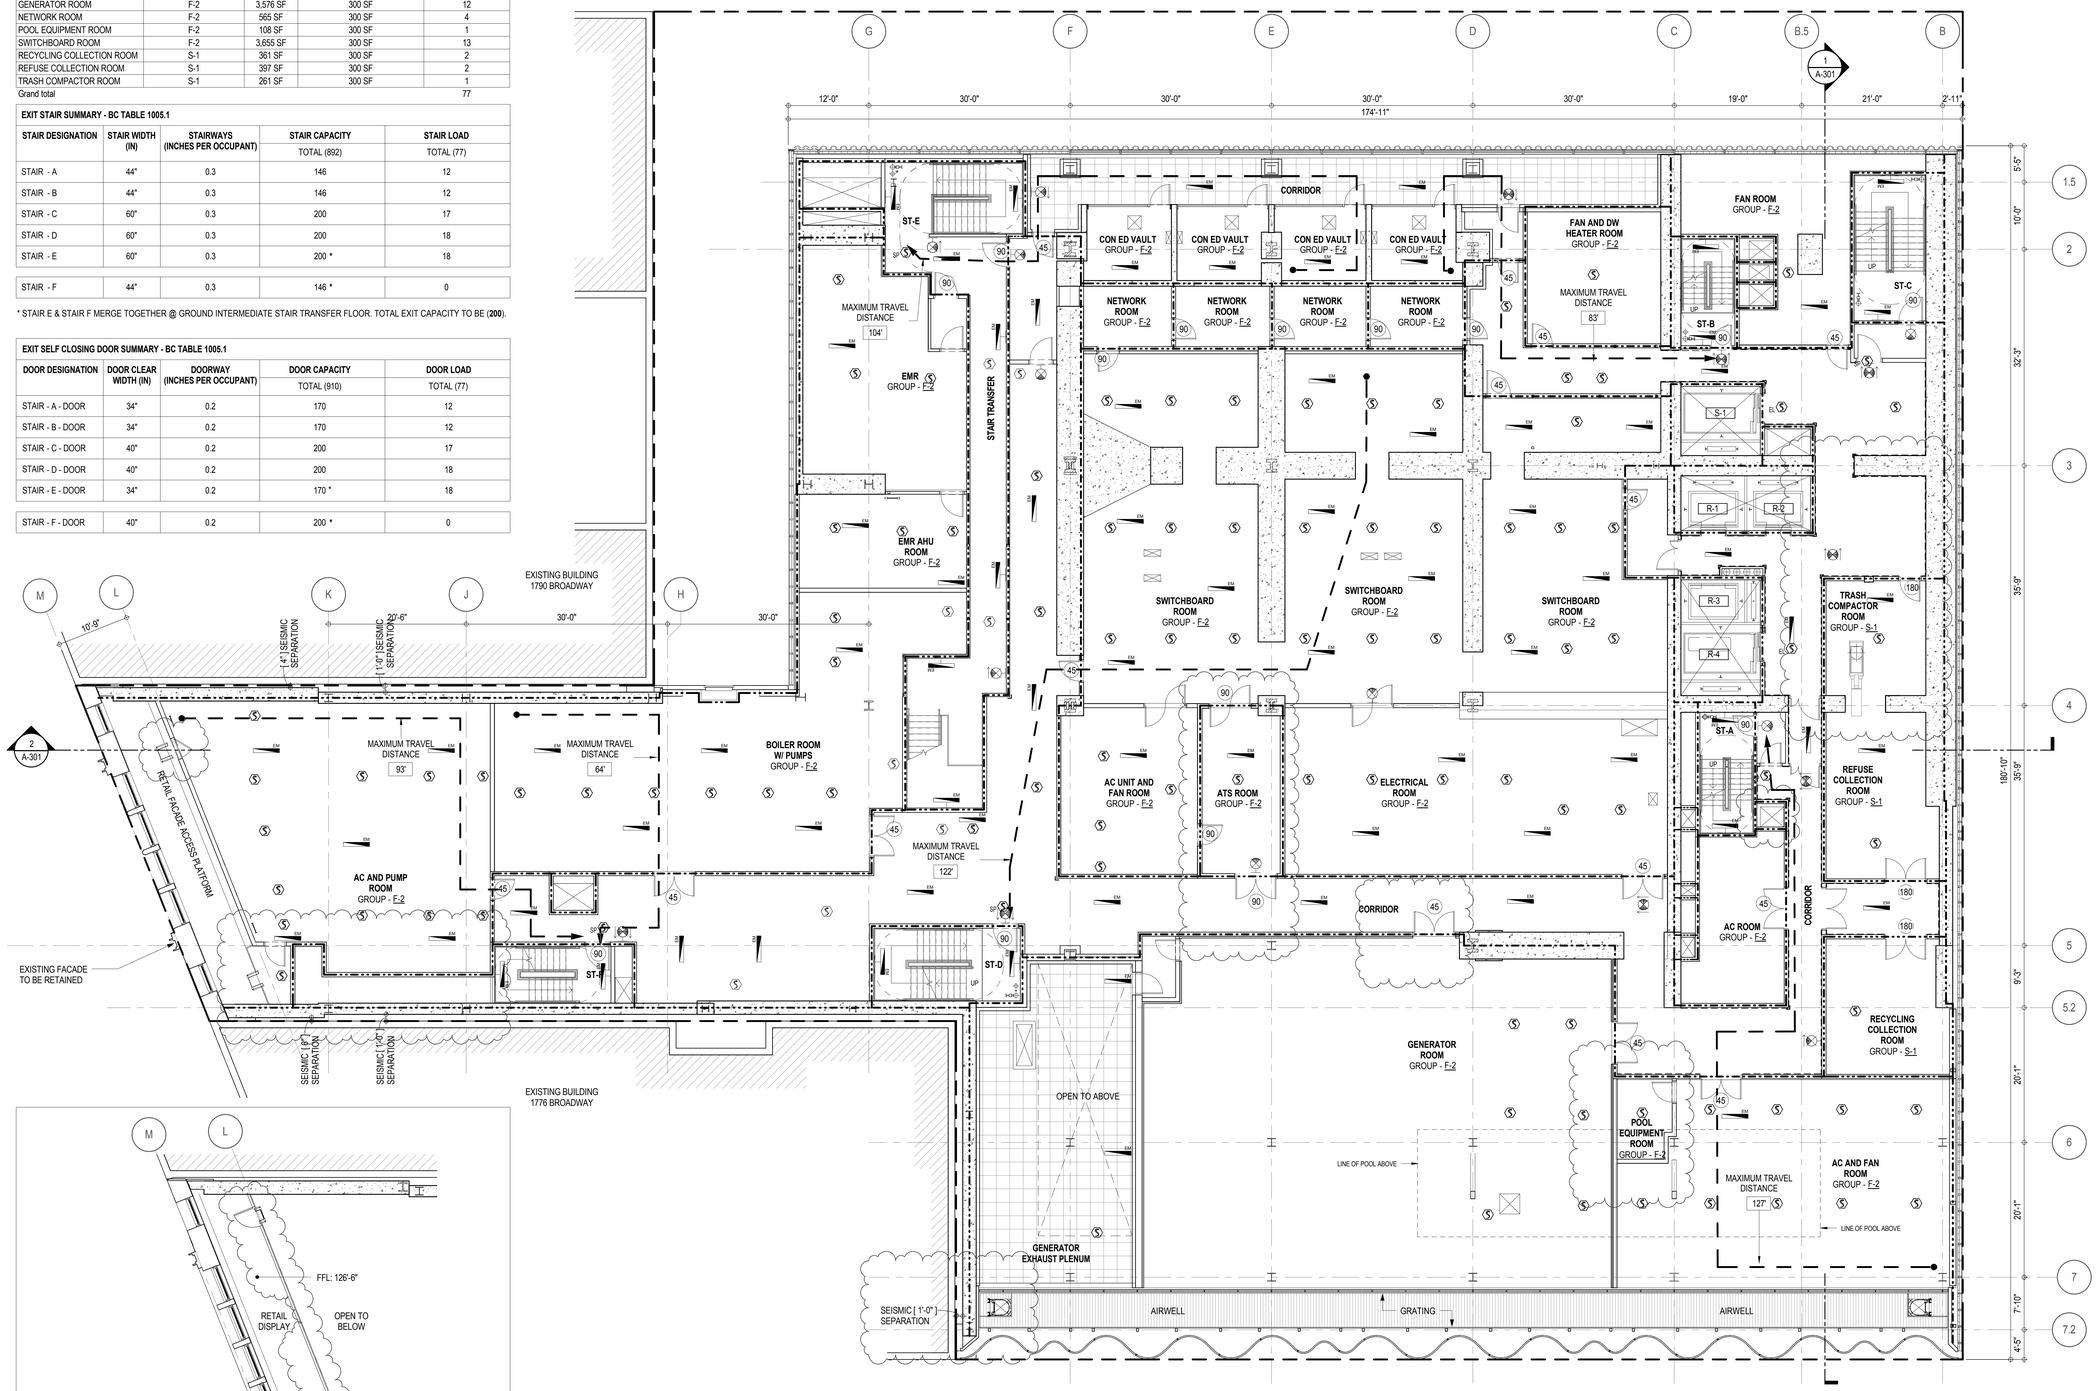

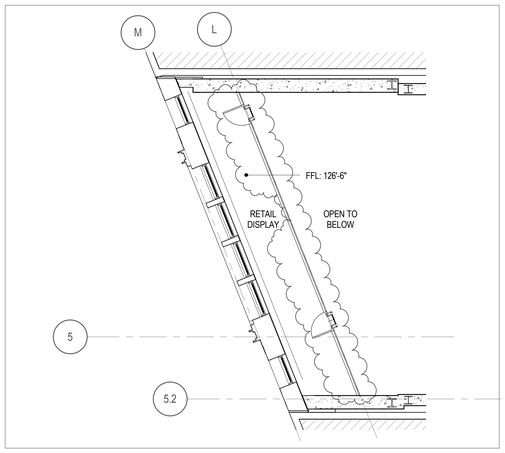

INTERMEDIATE 1780 FACADE ACCESS PLATFORM

EGRESS AND FIRE RATING LEGEND

- ONE HOUR RATED PARTITION
- TWO HOUR RATED PARTITION
- THREE HOUR RATED PARTITION
- FOUR HOUR RATED PARTITION
- NON RATED SMOKE SEPARATION
- COMMON TRAVEL DISTANCE
- DEAD END
- MAXIMUM TRAVEL DISTANCE
- MAXIMUM TRAVEL DISTANCE WITHIN DWELLING UNIT

SYMBOLS LEGEND

- ILLUMINATED EXIT SIGN (ARROW INDICATES DIRECTION)
- ILLUMINATED EXIT SIGN (ARROW INDICATES DIRECTION)
- WALL MOUNTEDILLUMINATED EXIT SIGN (ARROW INDICATES DIRECTION)
- ILLUMINATED EXIT SIGN
- FEC FIRE EXTINGUISHER CABINET
- SPRINKLER HEAD (REFER TO FP DRAWINGS)
- STANDPIPE
- SPRINKLER RISER
- SIAMESE CONNECTION
- SMOKE DETECTOR
- SC SMOKE /CARBON MONOXIDE DETECTOR
- EM CEILING MOUNTED EMERGENCY LIGHT
- EM WALL MOUNTED EMERGENCY LIGHT
- 90 DOOR RATING (MINUTES)

KEY PLAN:

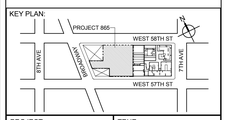

PROJECT NORTH | TRUE NORTH

DEVELOPER:
EXTELL DEVELOPMENT COMPANY
805 THIRD AVENUE, 7TH FLOOR
New York, NY 10022 USA
TEL: 212 712 6000 FAX: 212 712 6100

DESIGN ARCHITECT: Base Building Shell & Core
ADRIAN SMITH + GORDON GILL ARCHITECTURE
111 WEST MONROE STREET SUITE 2300
CHICAGO IL 60603
TEL: 312 920 1888 FAX: 312 920 1775

ARCHITECT OF RECORD: Base Building Shell & Core
AAI ARCHITECTS, P.C.
401 Wellington St. W., 3rd Floor
Toronto, ON M5V 1E7 Canada
TEL: 416 967 1500 FAX: 416 967 7150

STRUCTURAL ENGINEERS:
WSP CANTOR SEINUK
228 EAST 45th Street
New York, NY 10017 USA
TEL: 212 687 9888 FAX: 646 487 5501

MEP ENGINEERS:
AKF GROUP
1501 Broadway
New York, NY 10036 USA
TEL: 212 354 5656 FAX: 212 354 5668

GEOTECHNICAL ENGINEERS:
Langan Engineering & Environmental Services
21 Penn Plaza - 360 West 31st Street, 8th Floor
New York, NY 10001-2727
TEL: 212 479 5400 FAX: 212 479 5444

CODE CONSULTANTS:
Construction Consulting Associates
100 Church Street
New York, NY 10007
TEL: 212 385 1818 FAX: 212 385 1911

CURTAINWALL CONSULTANT:
AJLP Consulting
40 Worth Street, Suite 826
New York, NY 10013
TEL: 212 757 5659 FAX: 646 219 8508

LANDMARK/PRESERVATION CONSULTANT:
Higgins Quasebarth & Partners LLC
11 Hanover Square, 16th Floor
New York, NY 1005
TEL: 212 274 9468 FAX: 646 274 9380

LANDMARK/PRESERVATION CONSULTANT:
Jan Hird Pokorny Associates, Inc.
39 West 37th Street, 12A
New York, NY 10018
TEL: 212 759 6462 FAX: 212 759 6540

No.	DESCRIPTION:	DATE:
1	CD PROGRESS ISSUE 1	15 OCT 14
2	D.O.B. SUBMISSION	05 DEC 14
3	CD PROGRESS ISSUE 2	19 DEC 14
4	D.O.B. SUBMISSION	18 FEB 15
5	CD PROGRESS ISSUE 3	09 MAR 15
	D.O.B. SUBMISSION	27 APR 15
6	CD PROGRESS ISSUE 4	01 JUN 15
7	CD PROGRESS ISSUE 5	10 AUG 15
	D.O.B. ADMENDMENT 2	21 SEP 15

0 4' - 0" 8' - 0" 16' - 0"

DOB SUBMISSION

Discrepancies must be reported immediately to the Architect before proceeding. Only figured dimensions are to be used. Contractors must check all dimensions on site. This drawing is protected by copyright.

ALL DIMENSIONS ARE SHOWN IN IMPERIAL.

CONSULTANT: AAI ARCHITECTS, P.C.

PROJECT:
217 WEST 57TH STREET
NEW YORK, NY

DRAWING TITLE:
7TH FLOOR PLAN
BUILDING CODE NOTES
(MECHANICAL) (MFD-7TH FLOOR)

SEAL & SIGNATURE: REGISTERED ARCHITECT RENE DAVID JAGER STATE OF NEW YORK 028863

DATE:	15 OCT 14
PROJECT No:	1216-00
DRAWN: Author	REV:
CHK: Checker	7
SCALE: 1/8" = 1'-0"	
DWG No:	A-042.01
DOB PAGE No:	80 of 569

DOB EMPLOYEE STAMP: DOB B-SCAN:

FILE NAME: C:\Revit Local Files\STELL-865 AAI TWR DOB_radeimr.rvt
PLOT DATE: 9/2/2015 4:52:07 PM

OCCUPANT LOADS SUMMARY 8TH FLOOR PLAN				
OCCUPANCY	OCCUPANCY GROUP	AREA	OCCUPANCY LOAD FACTOR	OCCUPANT LOAD
LOUNGE / BANQUET HALL	A-2	2,693 SF	15 SF	180
RESIDENTIAL AMENITY POOL	A-2	1,050 SF	50 SF	21
RESIDENTIAL OUTDOOR AMENITY SPACE	A-2	8,367 SF	15 SF	558
A-2				759
FACADE MAINTENANCE SPACE	F-2	282 SF	300 SF	1
F-2				1
PANTRY	R-2	853 SF	200 SF	5
TWEEN LOUNGE	R-2	405 SF	15 SF	28
R-2 (ACCESSORY SPACE)				33
Grand total				793

EXIT STAIR SUMMARY - BC TABLE 1005.1				
STAIR DESIGNATION	STAIR WIDTH (IN)	STAIRWAYS (INCHES PER OCCUPANT)	STAIR CAPACITY	STAIR LOAD
			TOTAL (892)	TOTAL (793)
STAIR - A	44"	0.3	146	127
STAIR - B	44"	0.3	146	127
STAIR - C	60"	0.3	200	180
STAIR - D	60"	0.3	200	180
STAIR - E	60"	0.3	200 *	179
STAIR - F	44"	0.3	146 *	0

* STAIR E & STAIR F MERGE TOGETHER @ GROUND INTERMEDIATE STAIR TRANSFER FLOOR. TOTAL EXIT CAPACITY TO BE (**200**).

EXIT SELF CLOSING DOOR SUMMARY - BC TABLE 1005.1				
DOOR DESIGNATION	DOOR CLEAR WIDTH (IN)	DOORWAY (INCHES PER OCCUPANT)	DOOR CAPACITY	DOOR LOAD
			TOTAL (940)	TOTAL (793)
STAIR - A - DOOR	34"	0.2	170	127
STAIR - B - DOOR	34"	0.2	170	127
STAIR - C - DOOR	40"	0.2	200	180
STAIR - D - DOOR	40"	0.2	200	180
STAIR - E - DOOR	40"	0.2	200 *	179
STAIR - F - DOOR	34"	0.2	170 *	0

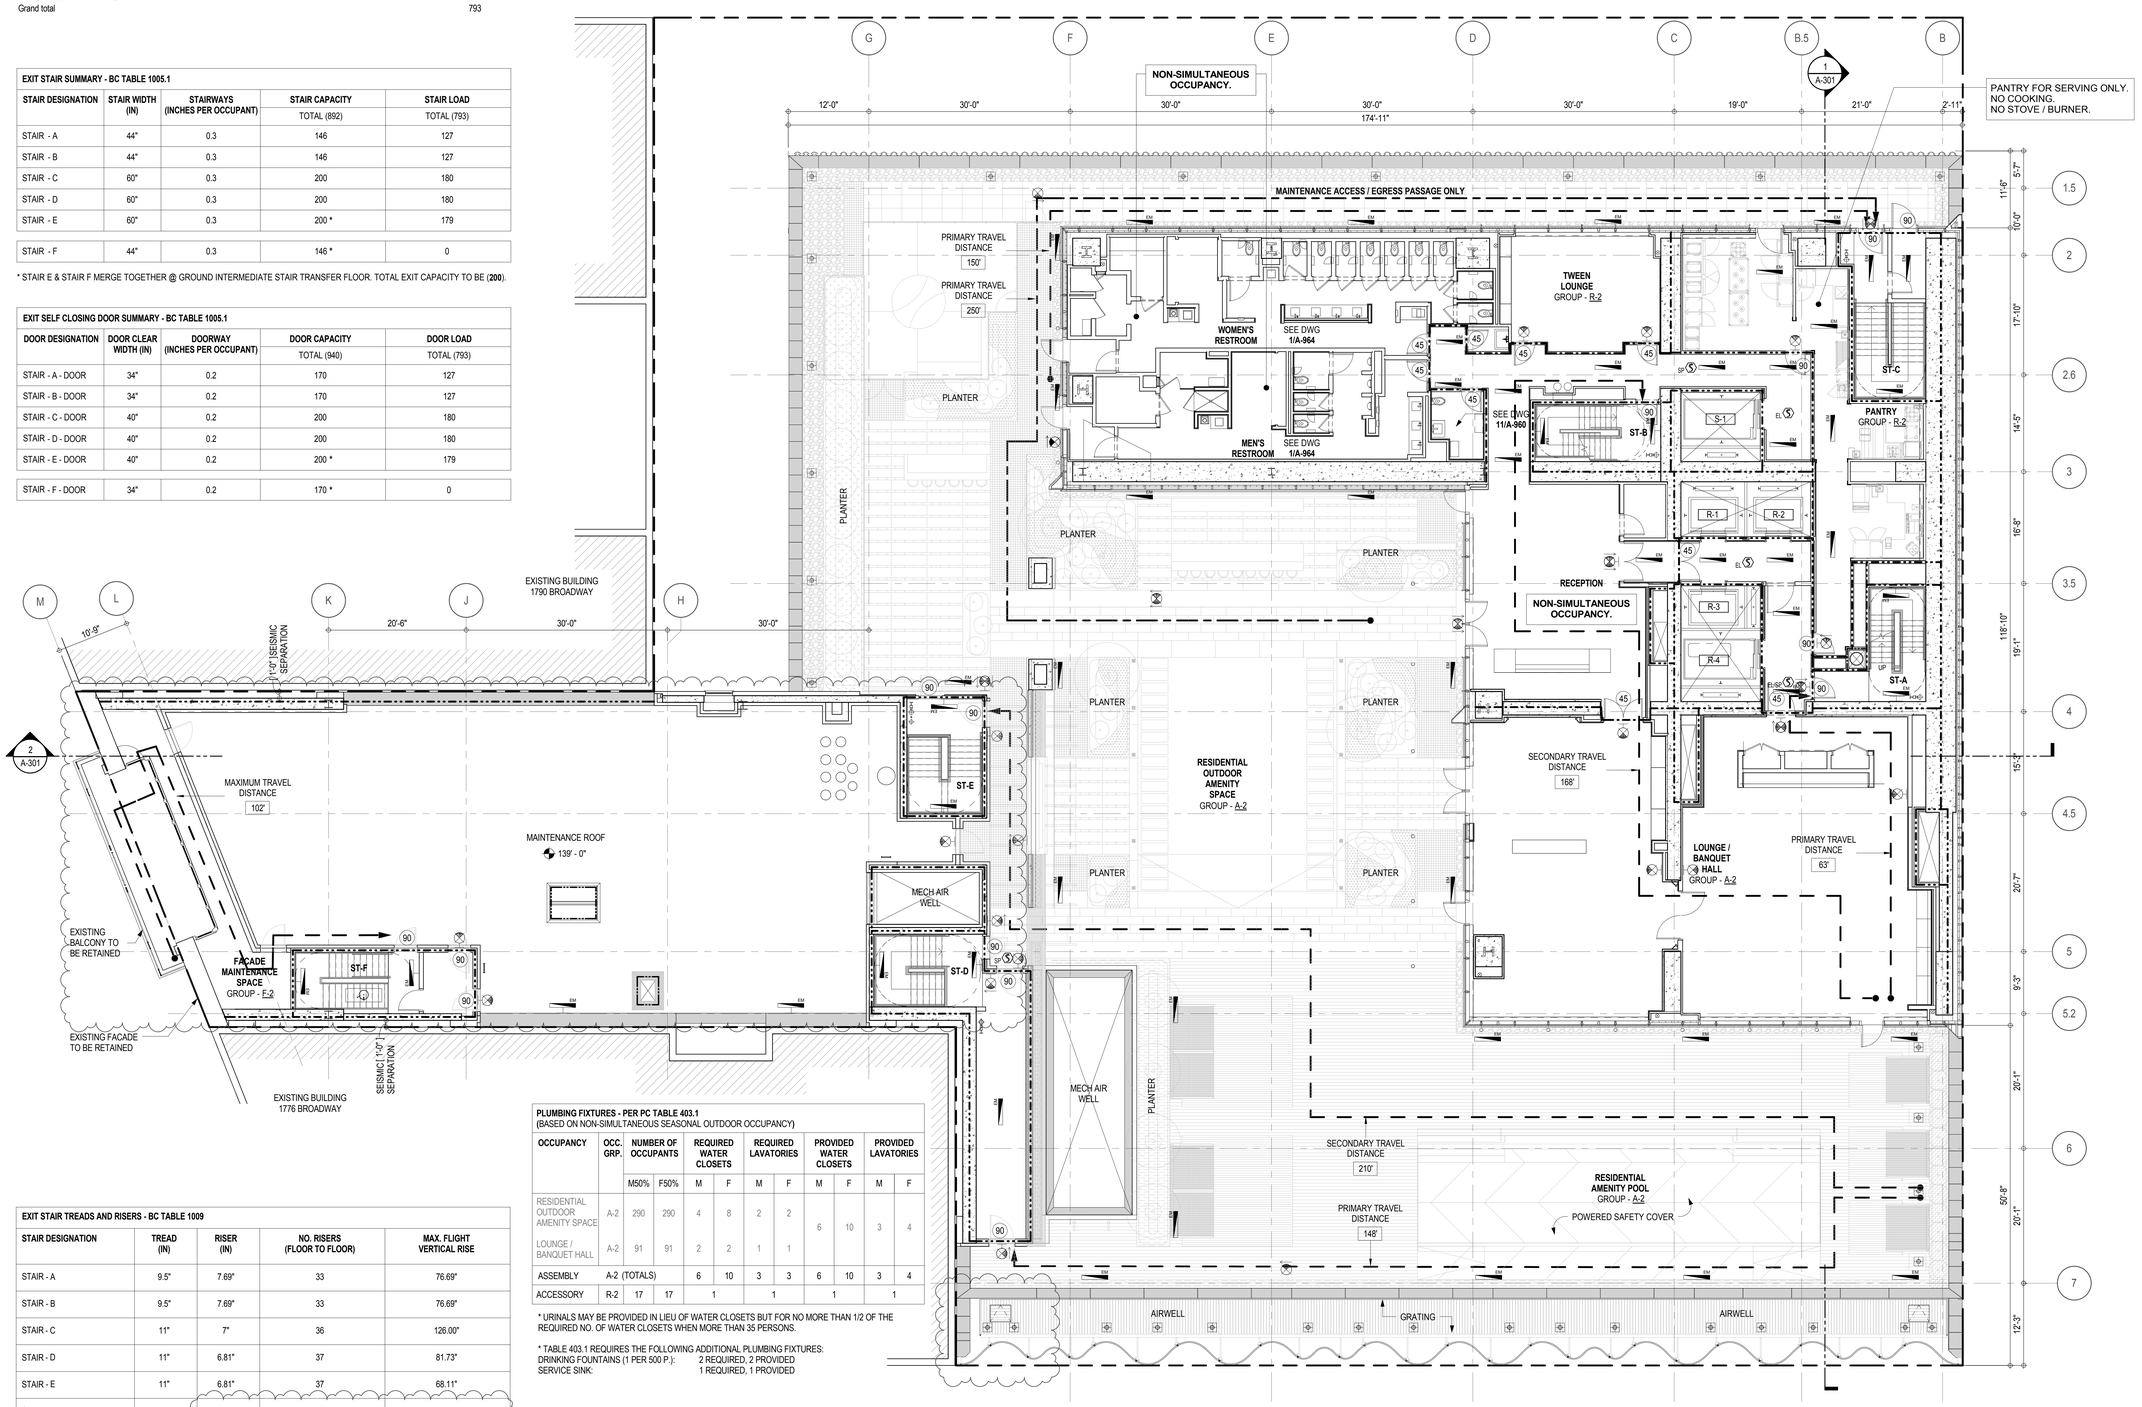

EXIT STAIR TREADS AND RISERS - BC TABLE 1009				
STAIR DESIGNATION	TREAD (IN)	RISER (IN)	NO. RISERS (FLOOR TO FLOOR)	MAX. FLIGHT VERTICAL RISE
STAIR - A	9.5"	7.69"	33	76.69"
STAIR - B	9.5"	7.69"	33	76.69"
STAIR - C	11"	7"	36	126.00"
STAIR - D	11"	6.81"	37	81.73"
STAIR - E	11"	6.81"	37	68.11"
STAIR - F	11"	6.81"	37	73.33"

PLUMBING FIXTURES - PER PC TABLE 403.1 (BASED ON NON-SIMULTANEOUS SEASONAL OUTDOOR OCCUPANCY)										
OCCUPANCY	OCC. GRP.	NUMBER OF OCCUPANTS		REQUIRED WATER CLOSETS		REQUIRED LAVATORIES		PROVIDED WATER CLOSETS		PROVIDED LAVATORIES	
		M50%	F50%	M	F	M	F	M	F	M	F
RESIDENTIAL OUTDOOR AMENITY SPACE	A-2	290	290	4	8	2	2	6	10	3	4
LOUNGE / BANQUET HALL	A-2	91	91	2	2	1	1				
ASSEMBLY	A-2 (TOTALS)			6	10	3	3	6	10	3	4
ACCESSORY	R-2	17	17	1		1		1		1	

* URINALS MAY BE PROVIDED IN LIEU OF WATER CLOSETS BUT FOR NO MORE THAN 1/2 OF THE REQUIRED NO. OF WATER CLOSETS WHEN MORE THAN 35 PERSONS.

* TABLE 403.1 REQUIRES THE FOLLOWING ADDITIONAL PLUMBING FIXTURES:
DRINKING FOUNTAINS (1 PER 500 P.): 2 REQUIRED, 2 PROVIDED
SERVICE SINK: 1 REQUIRED, 1 PROVIDED

LENGTH OF TRAVEL DISTANCE (WITH SPRINKLER SYSTEM)			
OCCUPANCY GROUP	MAX. TRAVEL DISTANCE (BC TABLE 1015.1)	COMMON PATH OF EGRESS TRAVEL (BC 1013.3)	DEAD END (BC 1016.3)
R-2	200'	125'	40'
S-2	250'	100'	20'
A-2	PRIMARY = 150'	SECONDARY = 250'	20'

EGRESS AND FIRE RATING LEGEND

- ONE HOUR RATED PARTITION
- TWO HOUR RATED PARTITION
- THREE HOUR RATED PARTITION
- FOUR HOUR RATED PARTITION
- NON RATED SMOKE SEPARATION
- COMMON TRAVEL DISTANCE
- DEAD END
- MAXIMUM TRAVEL DISTANCE
- MAXIMUM TRAVEL DISTANCE WITHIN DWELLING UNIT

SYMBOLS LEGEND

- ILLUMINATED EXIT SIGN (ARROW INDICATES DIRECTION)
- ILLUMINATED EXIT SIGN (ARROW INDICATES DIRECTION)
- WALL MOUNTEDILLUMINATED EXIT SIGN (ARROW INDICATES DIRECTION)
- ILLUMINATED EXIT SIGN
- FEC FIRE EXTINGUISHER CABINET
- SPRINKLER HEAD (REFER TO FP DRAWINGS)
- STANDPIPE
- SPRINKLER RISER
- SIAMESE CONNECTION
- SMOKE DETECTOR
- SC S SMOKE /CARBON MONOXIDE DETECTOR
- EM CEILING MOUNTED EMERGENCY LIGHT
- EM WALL MOUNTED EMERGENCY LIGHT
- 90 DOOR RATING (MINUTES)

KEY PLAN:

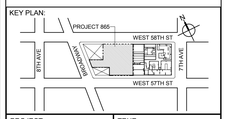

PROJECT NORTH / TRUE NORTH

DEVELOPER:
EXTELL DEVELOPMENT COMPANY
805 THIRD AVENUE, 7TH FLOOR
New York, NY 10022 USA
TEL: 212 712 6000 FAX: 212 712 6100

DESIGN ARCHITECT: Base Building Shell & Core
ADRIAN SMITH + GORDON GILL ARCHITECTURE
111 WEST MONROE STREET SUITE 2300
CHICAGO IL 60603
TEL: 312 920 1888 FAX: 312 920 1775

ARCHITECT OF RECORD: Base Building Shell & Core
AAI ARCHITECTS, P.C.
401 Wellington St. W., 3rd Floor
Toronto, ON M5V 1E7 Canada
TEL: 416 967 1500 FAX: 416 967 7150

STRUCTURAL ENGINEERS:
WSP CANTOR SEINUK
228 EAST 45th Street
New York, NY 10017 USA
TEL: 212 687 9888 FAX: 646 487 5501

MEP ENGINEERS:
AKF GROUP
1501 Broadway
New York, NY 10036 USA
TEL: 212 354 5656 FAX: 212 354 5668

GEOTECHNICAL ENGINEERS:
Langan Engineering & Environmental Services
21 Penn Plaza - 360 West 31st Street, 8th Floor
New York, NY 10001-2727
TEL: 212 479 5400 FAX: 212 479 5444

CODE CONSULTANTS:
Construction Consulting Associates
100 Church Street
New York, NY 10007
TEL: 212 385 1818 FAX: 212 385 1911

CURTAINWALL CONSULTANT:
AJLP Consulting
40 Worth Street, Suite 826
New York, NY 10013
TEL: 212 757 5659 FAX: 646 219 8508

LANDMARK/PRESERVATION CONSULTANT:
Higgins Quasebarth & Partners LLC
11 Hanover Square, 16th Floor
New York, NY 1005
TEL: 212 274 9468 FAX: 646 274 9380

LANDMARK/PRESERVATION CONSULTANT:
Jan Hird Pokorny Associates, Inc.
39 West 37th Street, 12A
New York, NY 10018
TEL: 212 759 6462 FAX: 212 759 6540

No.	DESCRIPTION:	DATE:
1	CD PROGRESS ISSUE 1	15 OCT 14
2	D.O.B. SUBMISSION	05 DEC 14
3	CD PROGRESS ISSUE 2	19 DEC 14
4	D.O.B. SUBMISSION	18 FEB 15
5	CD PROGRESS ISSUE 3	09 MAR 15
	D.O.B. SUBMISSION	27 APR 15
6	CD PROGRESS ISSUE 4	01 JUN 15
	D.O.B. ADMENDMENT 2	21 SEP 15

0 4' - 0" 8' - 0" 16' - 0"

DOB SUBMISSION

Discrepancies must be reported immediately to the Architect before proceeding. Only figured dimensions are to be used. Contractors must check all dimensions on site. This drawing is protected by copyright.

ALL DIMENSIONS ARE SHOWN IN IMPERIAL.

CONSULTANT: AAI ARCHITECTS, P.C.

PROJECT:
217 WEST 57TH STREET
NEW YORK, NY

DRAWING TITLE:
8TH FLOOR PLAN
BUILDING CODE NOTES
(RESIDENTIAL AMENITIES)
(MFD-14TH FLOOR)

SEAL & SIGNATURE: REGISTERED ARCHITECT ANDRE DAVID JAMES 028883 STATE OF NEW YORK

DATE:	15 OCT 14
PROJECT No:	1216-00
DRAWN: Author	REV.:
CHK: Checker	6
SCALE: 1/8" = 1'-0"	
DWG No:	A-043.01
DOB PAGE No:	81 of 569

DOB EMPLOYEE STAMP: DOB B-SCAN:

DEPT OF BLDGS 421258305 Job Number
ES160305035 Scan Code
36" x 48" Arch E, SHEET SIZE
FILE NAME: C:\Revit Local Files\EXTELL-865-AAI-TWR-DOB_Jeplitsch.rvt
PLOT DATE: 9/23/2014 5:42:28 PM

DEPT OF BLDGS 421208305 Job Number
E395623383 Scan Code

OCCUPANT LOADS SUMMARY 9TH FLOOR PLAN				
OCCUPANCY	OCCUPANCY GROUP	AREA	OCCUPANCY LOAD FACTOR	OCCUPANT LOAD
POOL MECHANICAL EQUIPMENT ROOM	F-2	1,306 SF	300 SF	5
EMR	F-2	207 SF	300 SF	1
MECHANICAL	F-2	987 SF	300 SF	4
MECHANICAL	F-2	121 SF	300 SF	1
Grand total				11

EXIT STAIR SUMMARY - BC TABLE 1005.1				
STAIR DESIGNATION	STAIR WIDTH (IN)	STAIRWAYS (INCHES PER OCCUPANT)	STAIR CAPACITY	STAIR LOAD
			TOTAL (292)	TOTAL (11)
STAIR - A	44"	0.3	146	6
STAIR - B	44"	0.3	146	5

EXIT SELF CLOSING DOOR SUMMARY - BC TABLE 1005.1				
DOOR DESIGNATION	DOOR CLEAR WIDTH (IN)	DOORWAY (INCHES PER OCCUPANT)	DOOR CAPACITY	DOOR LOAD
			TOTAL (340)	TOTAL (11)
STAIR - A - DOOR	34"	0.2	170	6
STAIR - B - DOOR	34"	0.2	170	5

EXIT STAIR TREADS AND RISERS - BC TABLE 1009				
STAIR DESIGNATION	TREAD (IN)	RISER (IN)	NO. RISERS (FLOOR TO FLOOR)	MAX. FLIGHT VERTICAL RISE
STAIR - A	9.5"	7.58"	38	75.81"
STAIR - B	9.5"	7.58"	38	75.81"

LENGTH OF TRAVEL DISTANCE (WITH SPRINKLER SYSTEM)			
OCCUPANCY GROUP	MAX. TRAVEL DISTANCE (BC TABLE 1015.1)	COMMON PATH OF EGRESS TRAVEL (BC 1013.3)	DEAD END (BC 1016.3)
F-2	250'	100'	50'

* F-2 IS ACCESSORY TO RESIDENTIAL R-2

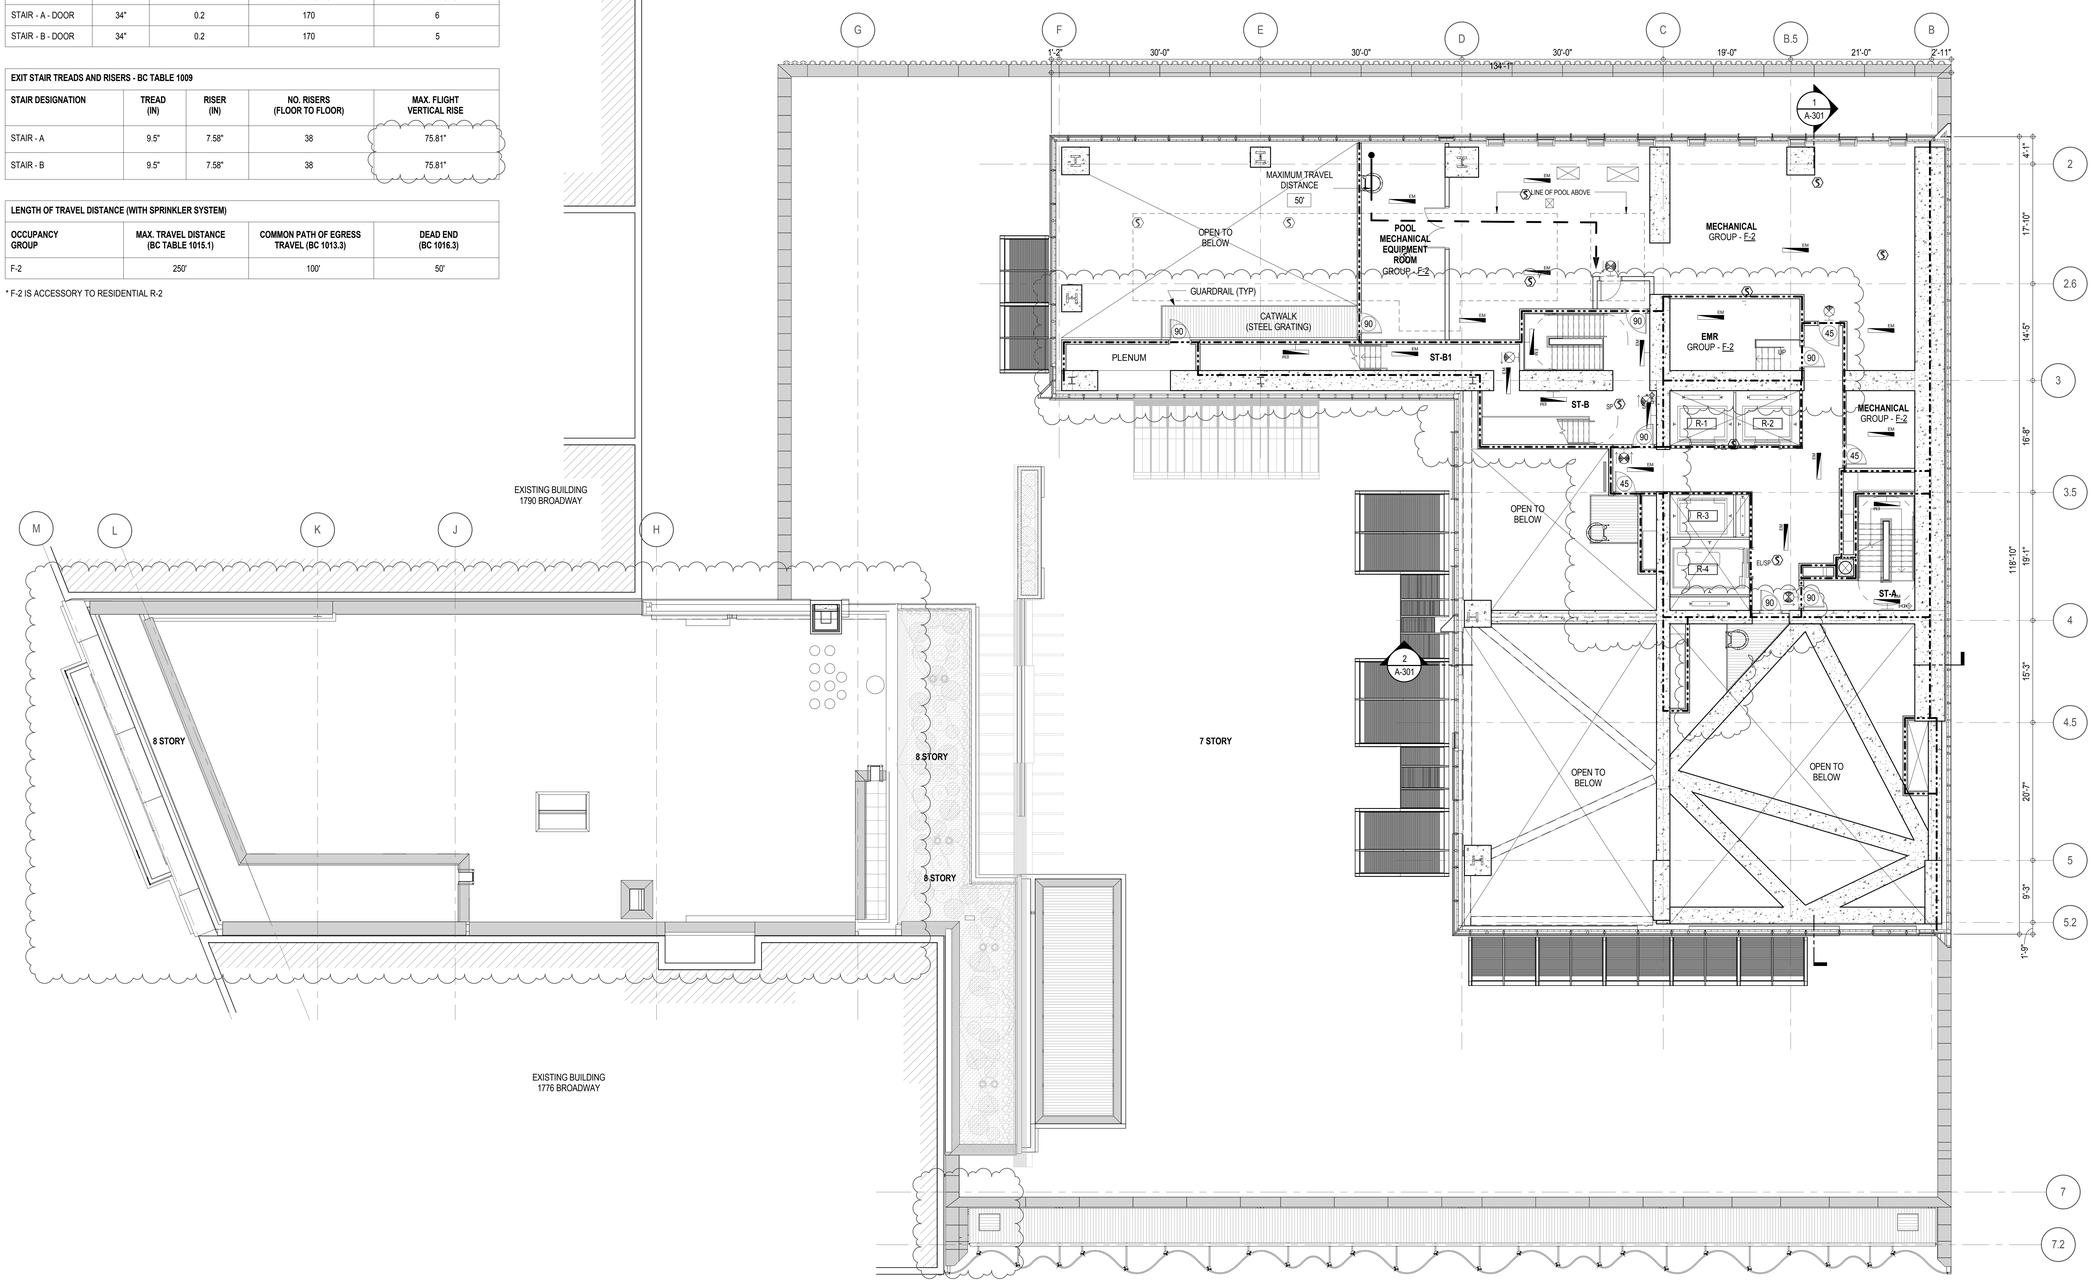

EGRESS AND FIRE RATING LEGEND

- ONE HOUR RATED PARTITION
- TWO HOUR RATED PARTITION
- THREE HOUR RATED PARTITION
- FOUR HOUR RATED PARTITION
- NON RATED SMOKE SEPARATION
- COMMON TRAVEL DISTANCE
- DEAD END
- MAXIMUM TRAVEL DISTANCE
- MAXIMUM TRAVEL DISTANCE WITHIN DWELLING UNIT

SYMBOLS LEGEND

- ILLUMINATED EXIT SIGN (ARROW INDICATES DIRECTION)
- ILLUMINATED EXIT SIGN (ARROW INDICATES DIRECTION)
- WALL MOUNTEDILLUMINATED EXIT SIGN (ARROW INDICATES DIRECTION)
- ILLUMINATED EXIT SIGN
- FEC FIRE EXTINGUISHER CABINET
- SPRINKLER HEAD (REFER TO FP DRAWINGS)
- STANDPIPE
- SPRINKLER RISER
- SIAMESE CONNECTION
- SMOKE DETECTOR
- SC SMOKE /CARBON MONOXIDE DETECTOR
- EM CEILING MOUNTED EMERGENCY LIGHT
- EM WALL MOUNTED EMERGENCY LIGHT
- 90 DOOR RATING (MINUTES)

KEY PLAN:

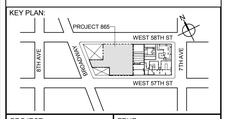

PROJECT NORTH | TRUE NORTH

DEVELOPER:
EXTELL DEVELOPMENT COMPANY
805 THIRD AVENUE, 7TH FLOOR
New York, NY 10022 USA
TEL: 212 712 6000 FAX: 212 712 6100

DESIGN ARCHITECT: Base Building Shell & Core
ADRIAN SMITH + GORDON GILL ARCHITECTURE
111 WEST MONROE STREET SUITE 2300
CHICAGO IL 60603
TEL: 312 920 1888 FAX: 312 920 1775

ARCHITECT OF RECORD: Base Building Shell & Core
AAI ARCHITECTS, P.C.
401 Wellington St. W., 3rd Floor
Toronto, ON M5V 1E7 Canada
TEL: 416 967 1500 FAX: 416 967 7150

STRUCTURAL ENGINEERS:
WSP CANTOR SEINUK
228 EAST 45th Street
New York, NY 10017 USA
TEL: 212 687 9888 FAX: 646 487 5501

MEP ENGINEERS:
AKF GROUP
1501 Broadway
New York, NY 10036 USA
TEL: 212 354 5656 FAX: 212 354 5668

GEOTECHNICAL ENGINEERS:
Langan Engineering & Environmental Services
21 Penn Plaza - 360 West 31st Street, 8th Floor
New York, NY 10001-2727
TEL: 212 479 5400 FAX: 212 479 5444

CODE CONSULTANTS:
Construction Consulting Associates
100 Church Street
New York, NY 10007
TEL: 212 385 1818 FAX: 212 385 1911

CURTAINWALL CONSULTANT:
AJLP Consulting
40 Worth Street, Suite 826
New York, NY 10013
TEL: 212 757 5659 FAX: 646 219 8508

LANDMARK/PRESERVATION CONSULTANT:
Higgins Quasebarth & Partners LLC
11 Hanover Square, 16th Floor
New York, NY 1005
TEL: 212 274 9468 FAX: 646 274 9380

LANDMARK/PRESERVATION CONSULTANT:
Jan Hird Pokorny Associates, Inc.
39 West 37th Street, 12A
New York, NY 10018
TEL: 212 759 6462 FAX: 212 759 6540

No.	DESCRIPTION:	DATE:
1	CD PROGRESS ISSUE 1	15 OCT 14
2	D.O.B. SUBMISSION	05 DEC 14
3	CD PROGRESS ISSUE 2	19 DEC 14
4	D.O.B. SUBMISSION	18 FEB 15
5	CD PROGRESS ISSUE 3	09 MAR 15
	D.O.B. SUBMISSION	27 APR 15
6	CD PROGRESS ISSUE 4	01 JUN 15
	D.O.B. ADMENDMENT 2	21 SEP 15

0 4'-0" 8'-0" 16'-0"

DOB SUBMISSION

Discrepancies must be reported immediately to the Architect before proceeding. Only figured dimensions are to be used. Contractors must check all dimensions on site. This drawing is protected by copyright.

ALL DIMENSIONS ARE SHOWN IN IMPERIAL.

CONSULTANT: AAI ARCHITECTS, P.C.

PROJECT:
217 WEST 57TH STREET
NEW YORK, NY

DRAWING TITLE:
9TH FLOOR PLAN
BUILDING CODE NOTES
(MECHANICAL) (MFD-15TH FLOOR)

SEAL & SIGNATURE: REGISTERED ARCHITECT ADRIAN DAVID LANGER 026863 STATE OF NEW YORK

DATE:	15 OCT 14
PROJECT No:	1216-00
DRAWN: Author	REV:
CHK: Checker	6
SCALE: 1/8" = 1'-0"	
DWG No:	A-044.01
DOB PAGE No:	82 of 569

DOB EMPLOYEE STAMP: DOB B-SCAN:

36" x 48" Arch E - SHEET SIZE
FILE NAME: C:\Revit Local Files\EXTELL-865-AAI-TWR-DOB_hadam.rvt
PLOT DATE: 9/21/2015 4:42:51 PM

OCCUPANT LOADS SUMMARY 10TH FLOOR PLAN				
OCCUPANCY	OCCUPANCY GROUP	AREA	OCCUPANCY LOAD FACTOR	OCCUPANT LOAD
WADING POOL	A-3	104 SF	50 SF	3
POOL		867 SF	50 SF	18
POOL DECK		1,747 SF	15 SF	117
A-3				138
EXERCISE ROOM	R-2	2,916 SF	50 SF	59
SITTING AREA	R-2	126 SF	50 SF	3
COUPLES TREATMENT ROOM	R-2	450 SF	50 SF	10
OFFICE	R-2	48 SF	100 SF	1
R-2				73
Grand total				211

EXIT STAIR SUMMARY - BC TABLE 1005.1				
STAIR DESIGNATION	STAIR WIDTH (IN)	STAIRWAYS (INCHES PER OCCUPANT)	STAIR CAPACITY	STAIR LOAD
			TOTAL (292) *	TOTAL (211)
STAIR - A	44"	0.3	146	105
STAIR - B	44"	0.3	146 *	106
STAIR - B1	44"	0.3	146 *	0

* STAIR B & STAIR B1 MERGE TOGETHER @ 8TH FLOOR INTERMEDIATE STAIR TRANSFER FLOOR. TOTAL EXIT CAPACITY TO BE (**146**).

EXIT SELF CLOSING DOOR SUMMARY - BC TABLE 1005.1				
DOOR DESIGNATION	DOOR CLEAR WIDTH (IN)	DOORWAY (INCHES PER OCCUPANT)	DOOR CAPACITY	DOOR LOAD
			TOTAL (340) *	TOTAL (211)
STAIR - A - DOOR	34"	0.2	170	105
STAIR - B - DOOR	34"	0.2	170 *	106
STAIR - B1 - DOOR	34"	0.2	170 *	0

EXIT STAIR TREADS AND RISERS - BC TABLE 1009				
STAIR DESIGNATION	TREAD (IN)	RISER (IN)	NO. RISERS (FLOOR TO FLOOR)	MAX. FLIGHT VERTICAL RISE
STAIR - A	9.5"	7.62"	45	76.44"
STAIR - B	9.5"	7.62"	45	114.69"
STAIR- B1	9.5"	7.62"	45	114.69"

LENGTH OF TRAVEL DISTANCE (WITH SPRINKLER SYSTEM)			
OCCUPANCY GROUP	MAX. TRAVEL DISTANCE (BC TABLE 1015.1)	COMMON PATH OF EGRESS TRAVEL (BC 1013.3)	DEAD END (BC 1016.3)
R-2	200'	125'	40'
S-1	200'	100'	20'

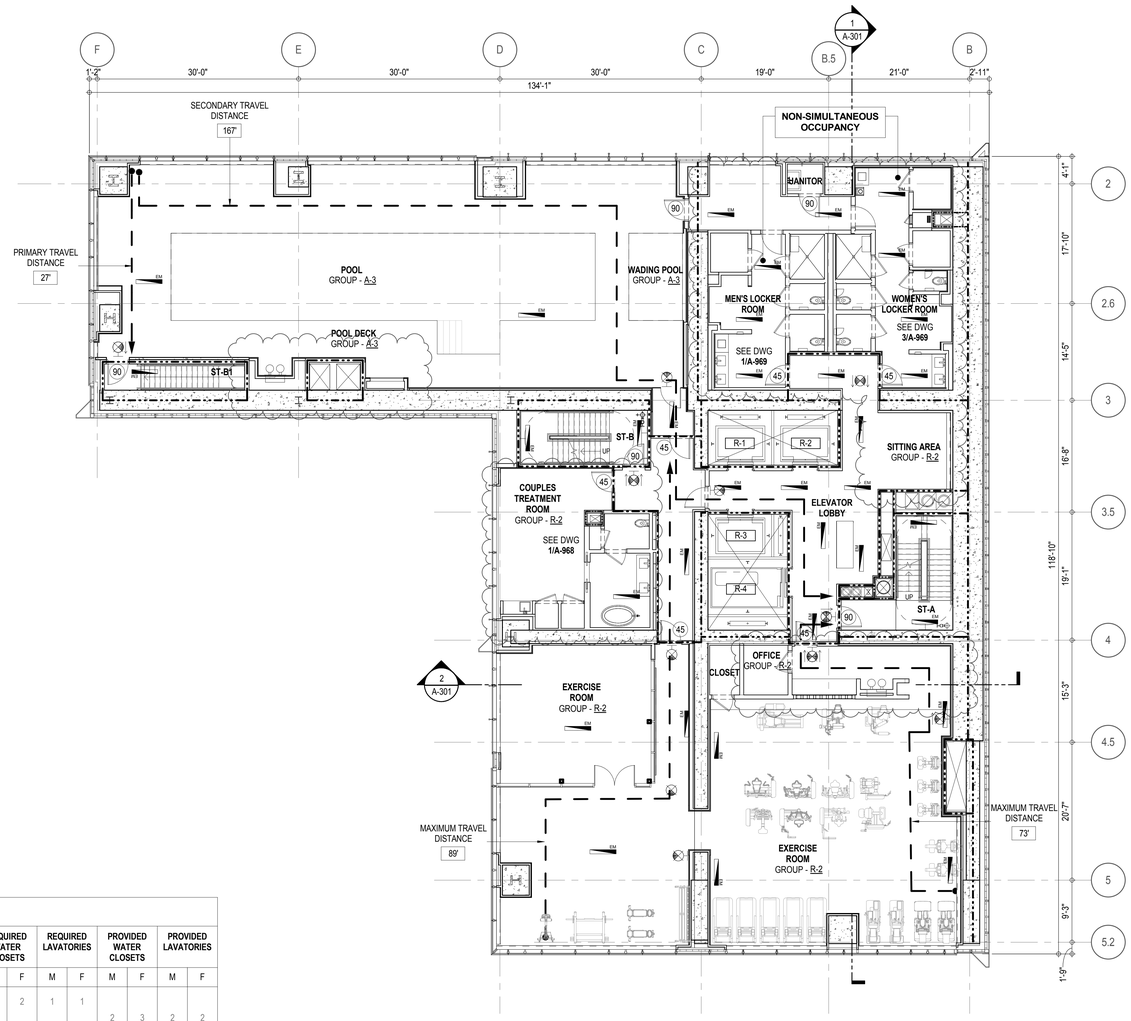

PLUMBING FIXTURES - PER PC TABLE 403.1										
OCCUPANCY	OCC. GRP.	NUMBER OF OCCUPANTS		REQUIRED WATER CLOSETS		REQUIRED LAVATORIES		PROVIDED WATER CLOSETS		PROVIDED LAVATORIES	
		M50%	F50%	M	F	M	F	M	F	M	F
POOL / WADING POOL / POOL DECK	A-3	69	69	1	2	1	1	2	3	2	2
EXERCISE / SITTING / OFFICE	R-2	32	32	1	1	1	1				
ASSEMBLY A-2, R-2 ACCESSORY (TOTALS)				2	3	2	2	2	3	2	2
COUPLES TREATMENT ROOMS	R-2	10		1		1		1**		2**	
R-2 ACCESSORY (TOTALS)				1		1		1**		2**	

* URINALS MAY BE PROVIDED IN LIEU OF WATER CLOSETS BUT FOR NO MORE THAN 1/2 OF THE REQUIRED NO. OF WATER CLOSETS WHEN MORE THAN 35 PERSONS.

* TABLE 403.1 REQUIRES THE FOLLOWING ADDITIONAL PLUMBING FIXTURES:
DRINKING FOUNTAINS (1 PER 1,000 P.): 1 REQUIRED, 4 PROVIDED
SERVICE SINK: 1 REQUIRED, 1 PROVIDED

** UNISEX WASHROOM PROVIDED

EGRESS AND FIRE RATING LEGEND

- ONE HOUR RATED PARTITION
- TWO HOUR RATED PARTITION
- THREE HOUR RATED PARTITION
- FOUR HOUR RATED PARTITION
- NON RATED SMOKE SEPARATION
- COMMON TRAVEL DISTANCE
- DEAD END
- MAXIMUM TRAVEL DISTANCE
- MAXIMUM TRAVEL DISTANCE WITHIN DWELLING UNIT

SYMBOLS LEGEND

- ILLUMINATED EXIT SIGN (ARROW INDICATES DIRECTION)
- ILLUMINATED EXIT SIGN (ARROW INDICATES DIRECTION)
- WALL MOUNTED/ILLUMINATED EXIT SIGN (ARROW INDICATES DIRECTION)
- ILLUMINATED EXIT SIGN
- FEC FIRE EXTINGUISHER CABINET
- SPRINKLER HEAD (REFER TO FP DRAWINGS)
- STANDPIPE
- SPRINKLER RISER
- SIAMESE CONNECTION
- SMOKE DETECTOR
- SC S SMOKE /CARBON MONOXIDE DETECTOR
- EM CEILING MOUNTED EMERGENCY LIGHT
- EM WALL MOUNTED EMERGENCY LIGHT
- 90 DOOR RATING (MINUTES)

KEY PLAN:

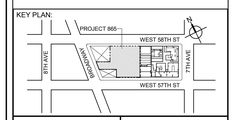

PROJECT NORTH

TRUE NORTH

DEVELOPER:
EXTELL DEVELOPMENT COMPANY
805 THIRD AVENUE, 7TH FLOOR
New York, NY 10022 USA
TEL: 212 712 6000 FAX: 212 712 6100

DESIGN ARCHITECT: Base Building Shell & Core
ADRIAN SMITH + GORDON GILL ARCHITECTURE
111 WEST MONROE STREET SUITE 2300
CHICAGO IL 60603
TEL: 312 920 1888 FAX: 312 920 1775

ARCHITECT OF RECORD: Base Building Shell & Core
AAI ARCHITECTS, P.C.
401 Wellington St. W., 3rd Floor
Toronto, ON M5V 1E7 Canada
TEL: 416 967 1500 FAX: 416 967 7150

STRUCTURAL ENGINEERS:
WSP CANTOR SEINUK
228 EAST 45th Street
New York, NY 10017 USA
TEL: 212 687 9888 FAX: 646 487 5501

MEP ENGINEERS:
AKF GROUP
1501 Broadway
New York, NY 10036 USA
TEL: 212 354 5656 FAX: 212 354 5668

GEOTECHNICAL ENGINEERS:
Langan Engineering & Environmental Services
21 Penn Plaza - 360 West 31st Street, 8th Floor
New York, NY 10001-2727
TEL: 212 479 5400 FAX: 212 479 5444

CODE CONSULTANTS:
Construction Consulting Associates
100 Church Street
New York, NY 10007
TEL: 212 385 1818 FAX: 212 385 1911

CURTAINWALL CONSULTANT:
AJLP Consulting
40 Worth Street, Suite 826
New York, NY 10013
TEL: 212 757 5659 FAX: 646 219 8508

LANDMARK/PRESERVATION CONSULTANT:
Higgins Quasebarth & Partners LLC
11 Hanover Square, 16th Floor
New York, NY 1005
TEL: 212 274 9468 FAX: 646 274 9380

LANDMARK/PRESERVATION CONSULTANT:
Jan Hird Pokorny Associates, Inc.
39 West 37th Street, 12A
New York, NY 10018
TEL: 212 759 6462 FAX: 212 759 6540

No.	DESCRIPTION:	DATE:
1	CD PROGRESS ISSUE 1	15 OCT 14
2	D.O.B. SUBMISSION	05 DEC 14
3	CD PROGRESS ISSUE 2	19 DEC 14
4	D.O.B. SUBMISSION	18 FEB 15
5	CD PROGRESS ISSUE 3	09 MAR 15
	D.O.B. SUBMISSION	27 APR 15
6	CD PROGRESS ISSUE 4	01 JUN 15
	D.O.B. ADMENDMENT 2	21 SEP 15

0 4' - 0" 8' - 0" 16' - 0"

DOB SUBMISSION

Discrepancies must be reported immediately to the Architect before proceeding. Only figured dimensions are to be used. Contractors must check all dimensions on site. This drawing is protected by copyright.

ALL DIMENSIONS ARE SHOWN IN IMPERIAL.

CONSULTANT:

AAI ARCHITECTS, P.C.

PROJECT:

217 WEST 57TH STREET
NEW YORK, NY

DRAWING TITLE:

10TH FLOOR PLAN
BUILDING CODE NOTES
(RESIDENTIAL AMENITIES)
(MFD-16TH FLOOR)

SEAL & SIGNATURE:

REGISTERED ARCHITECT ADRIAN DAVID JAMES SMITH 026885 STATE OF NEW YORK

DATE:	15 OCT 14
PROJECT No:	1216-00
DRAWN: Author	REV:
CHK: Checker	6
SCALE: 1/8" = 1'-0"	
DWG No:	A-045.01
DOB PAGE No:	83 of 569

DOB EMPLOYEE STAMP:

DOB B-SCAN:

DEPT OF BLDGS 421226305 Job Number
E395262844 Scan Code
36" x 48" Arch E, SHEET SIZE
FILE NAME: C:\Revit Local Files\EXTELL-866-AAI-TWR-DOB_bsdsem.rvt
PLOT DATE: 9/22/2015 3:59:41 AM

NO OCCUPANCY USE.

EXIT STAIR SUMMARY - BC TABLE 1005.1

STAIR DESIGNATION	STAIR WIDTH (IN)	STAIRWAYS (INCHES PER OCCUPANT)	STAIR CAPACITY	STAIR LOAD
			TOTAL (292)	TOTAL (0)
STAIR - A	44"	0.3	146	0
STAIR - B	44"	0.3	146	0

EXIT SELF CLOSING DOOR SUMMARY - BC TABLE 1005.1

DOOR DESIGNATION	DOOR CLEAR WIDTH (IN)	DOORWAY (INCHES PER OCCUPANT)	DOOR CAPACITY	DOOR LOAD
			TOTAL (340)	TOTAL (0)
STAIR - A - DOOR	34"	0.2	170	0
STAIR - B - DOOR	34"	0.2	170	0

EXIT STAIR TREADS AND RISERS - BC TABLE 1009

STAIR DESIGNATION	TREAD (IN)	RISER (IN)	NO. RISERS (FLOOR TO FLOOR)	MAX. FLIGHT VERTICAL RISE
STAIR - A	9.5"	7.75"	99	76.00"
STAIR - B	9.5"	7.75"	99	76.00"

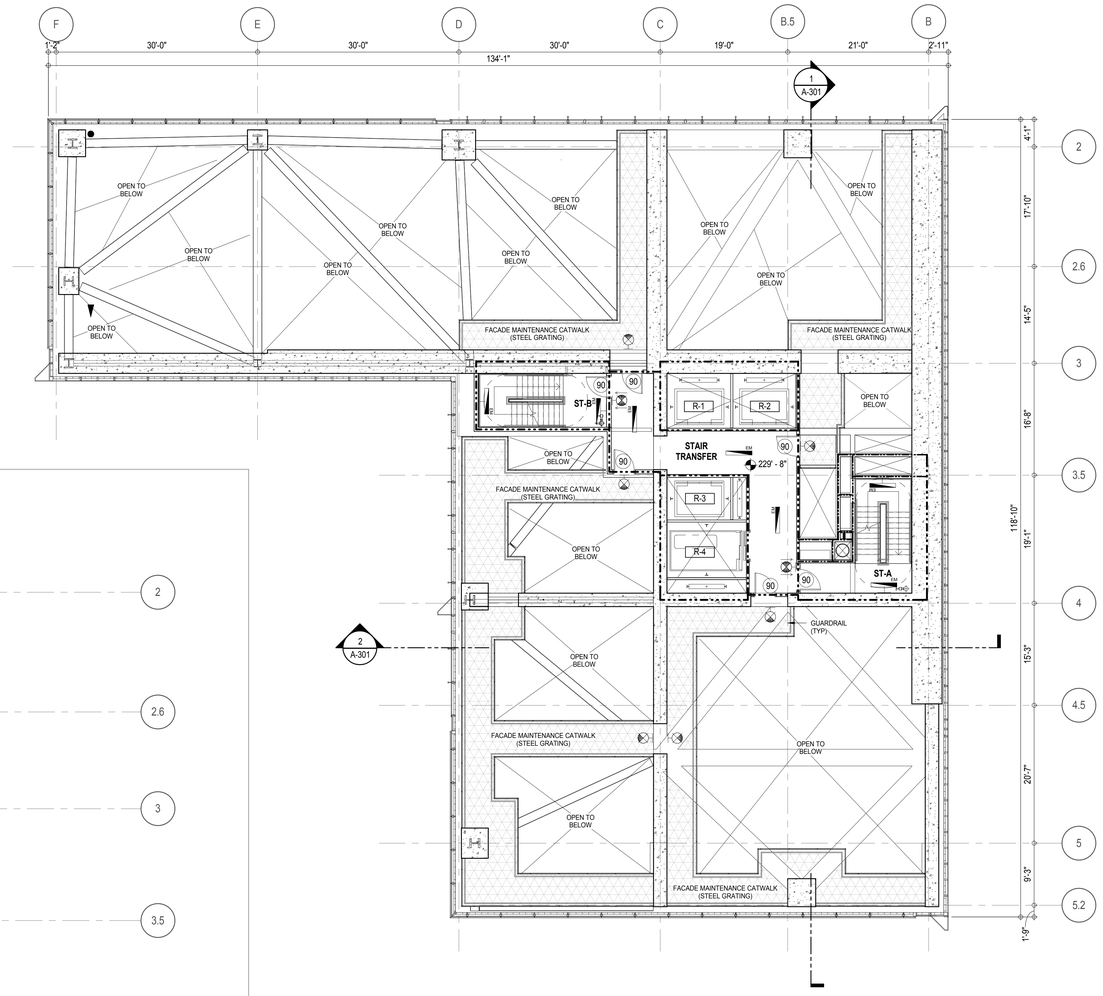

1 **10TH FLOOR INTERMEDIATE 1 AND 2**
A-301
1/8" = 1'-0"

INTERMEDIATE 1: 229 8
INTERNEDIATE 2: 255 - 0"

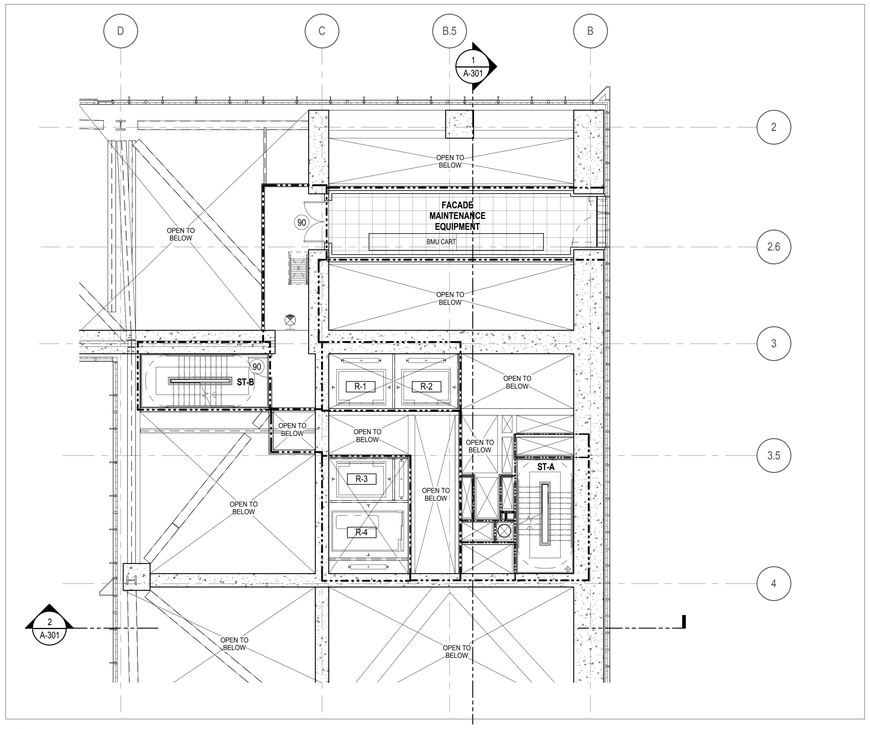

2 **11TH FLOOR BMU**
A-301
1/8" = 1'-0"

EGRESS AND FIRE RATING LEGEND

- ONE HOUR RATED PARTITION
- TWO HOUR RATED PARTITION
- THREE HOUR RATED PARTITION
- FOUR HOUR RATED PARTITION
- NON RATED SMOKE SEPARATION
- COMMON TRAVEL DISTANCE
- DEAD END
- MAXIMUM TRAVEL DISTANCE
- MAXIMUM TRAVEL DISTANCE WITHIN DWELLING UNIT

SYMBOLS LEGEND

- ILLUMINATED EXIT SIGN (ARROW INDICATES DIRECTION)
- ILLUMINATED EXIT SIGN (ARROW INDICATES DIRECTION)
- WALL MOUNTEDILLUMINATED EXIT SIGN (ARROW INDICATES DIRECTION)
- ILLUMINATED EXIT SIGN
- WALL MOUNTED ILLUMINATED NO EXIT SIGN
- WALL MOUNTED ILLUMINATED NO EXIT SIGN (ROOF ACCESS ONLY)
- ILLUMINATED NO EXIT SIGN
- ILLUMINATED NO EXIT SIGN (ROOF ACCESS ONLY)
- FEC FIRE EXTINGUISHER CABINET
- SPRINKLER HEAD (REFER TO FP DRAWINGS)
- STANDPIPE
- SPRINKLER RISER
- SIAMESE CONNECTION
- SMOKE DETECTOR
- SC SMOKE /CARBON MONOXIDE DETECTOR
- CEILING MOUNTED EMERGENCY LIGHT
- WALL MOUNTED EMERGENCY LIGHT
- 90 DOOR RATING (MINUTES)

KEY PLAN:

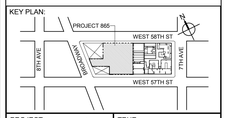

PROJECT NORTH

TRUE NORTH

DEVELOPER:
EXTELL DEVELOPMENT COMPANY
805 THIRD AVENUE, 7TH FLOOR
New York, NY 10022 USA
TEL: 212 712 6000 FAX: 212 712 6100

DESIGN ARCHITECT: Base Building Shell & Core
ADRIAN SMITH + GORDON GILL ARCHITECTURE
111 WEST MONROE STREET SUITE 2300
CHICAGO IL 60603
TEL: 312 920 1888 FAX: 312 920 1775

ARCHITECT OF RECORD: Base Building Shell & Core
AAI ARCHITECTS, P.C.
401 Wellington St. W., 3rd Floor
Toronto, ON M5V 1E7 Canada
TEL: 416 967 1500 FAX: 416 967 7150

STRUCTURAL ENGINEERS:
WSP CANTOR SEINUK
228 EAST 45th Street
New York, NY 10017 USA
TEL: 212 687 9888 FAX: 646 487 5501

MEP ENGINEERS:
AKF GROUP
1501 Broadway
New York, NY 10036 USA
TEL: 212 354 5656 FAX: 212 354 5668

GEOTECHNICAL ENGINEERS:
Langan Engineering & Environmental Services
21 Penn Plaza - 360 West 31st Street, 8th Floor
New York, NY 10001-2727
TEL: 212 479 5400 FAX: 212 479 5444

CODE CONSULTANTS:
Construction Consulting Associates
100 Church Street
New York, NY 10007
TEL: 212 385 1818 FAX: 212 385 1911

CURTAINWALL CONSULTANT:
AJLP Consulting
40 Worth Street, Suite 826
New York, NY 10013
TEL: 212 757 5659 FAX: 646 219 8508

LANDMARK/PRESERVATION CONSULTANT:
Higgins Quasebarth & Partners LLC
11 Hanover Square, 16th Floor
New York, NY 1005
TEL: 212 274 9468 FAX: 646 274 9380

LANDMARK/PRESERVATION CONSULTANT:
Jan Hird Pokorny Associates, Inc.
39 West 37th Street, 12A
New York, NY 10018
TEL: 212 759 6462 FAX: 212 759 6540

No.	DESCRIPTION:	DATE:
1	CD PROGRESS ISSUE 1	15 OCT 14
2	D.O.B. SUBMISSION	05 DEC 14
3	CD PROGRESS ISSUE 2	19 DEC 14
4	D.O.B. SUBMISSION	18 FEB 15
5	CD PROGRESS ISSUE 3	09 MAR 15
	D.O.B. SUBMISSION	27 APR 15
6	CD PROGRESS ISSUE 4	01 JUN 15
	D.O.B. AMENDMENT 2	21 SEP 15

DOB SUBMISSION

Discrepancies must be reported immediately to the Architect before proceeding. Only figured dimensions are to be used. Contractors must check all dimensions on site. This drawing is protected by copyright.

ALL DIMENSIONS ARE SHOWN IN IMPERIAL.

CONSULTANT:

AAI ARCHITECTS, P.C.

PROJECT:

217 WEST 57TH STREET
NEW YORK, NY

DRAWING TITLE:
10TH INTERMEDIATE, 1, 2, AND 11TH FLOOR BMU PLAN BUILDING CODE NOTES (STAIR TRANSFER) (MFD-17TH-19TH FLOOR)

SEAL & SIGNATURE:

REGISTERED ARCHITECT ANDRE DAVID JAMROZ No. 026881 STATE OF NEW YORK

DATE:	15 OCT 14
PROJECT No:	1216-00
DRAWN: Author	REV:
CHK: Checker	6
SCALE: 1/8" = 1'-0"	
DWG No:	A-046.01
DOB PAGE No:	84 of 569

DOB EMPLOYEE STAMP:

DOB B-SCAN:

36" x 48" Arch E, SHEET SIZE
FILE NAME: C:\Revit Local Files\EXTELL-865-AA-THR-DOB_hudson.rvt
PLOT DATE: 11/20/2015 2:18:51 PM

DEPT OF BLDGS 121206305 Job Number
E3551995357-3 Scan Code

OCCUPANT LOADS SUMMARY 11TH FLOOR PLAN

OCCUPANCY	OCCUPANCY GROUP	AREA	OCCUPANCY LOAD FACTOR	OCCUPANT LOAD
MECHANICAL	F-2	9,256 SF	300 SF	31
MECHANICAL	F-2	126 SF	300 SF	1
Grand total				32

EXIT STAIR SUMMARY - BC TABLE 1005.1

STAIR DESIGNATION	STAIR WIDTH (IN)	STAIRWAYS (INCHES PER OCCUPANT)	STAIR CAPACITY	STAIR LOAD
			TOTAL (292)	TOTAL (32)
STAIR - A	44"	0.3	146	16
STAIR - B	44"	0.3	146	16

EXIT SELF CLOSING DOOR SUMMARY - BC TABLE 1005.1

DOOR DESIGNATION	DOOR CLEAR WIDTH (IN)	DOORWAY (INCHES PER OCCUPANT)	DOOR CAPACITY	DOOR LOAD
			TOTAL (340)	TOTAL (32)
STAIR - A - DOOR	34"	0.2	170	16
STAIR - B - DOOR	34"	0.2	170	16

EXIT STAIR TREADS AND RISERS - BC TABLE 1009

STAIR DESIGNATION	TREAD (IN)	RISER (IN)	NO. RISERS (FLOOR TO FLOOR)	MAX. FLIGHT VERTICAL RISE
STAIR - A	9.5"	7.75"	59	77.31"
STAIR - B	9.5"	7.75"	59	77.31"

LENGTH OF TRAVEL DISTANCE (WITH SPRINKLER SYSTEM)

OCCUPANCY GROUP	MAX. TRAVEL DISTANCE (BC TABLE 1015.1)	COMMON PATH OF EGRESS TRAVEL (BC 1013.3)	DEAD END (BC 1016.3)
F-2	250'	100'	50'

* F-2 IS ACCESSORY TO RESIDENTIAL R-2

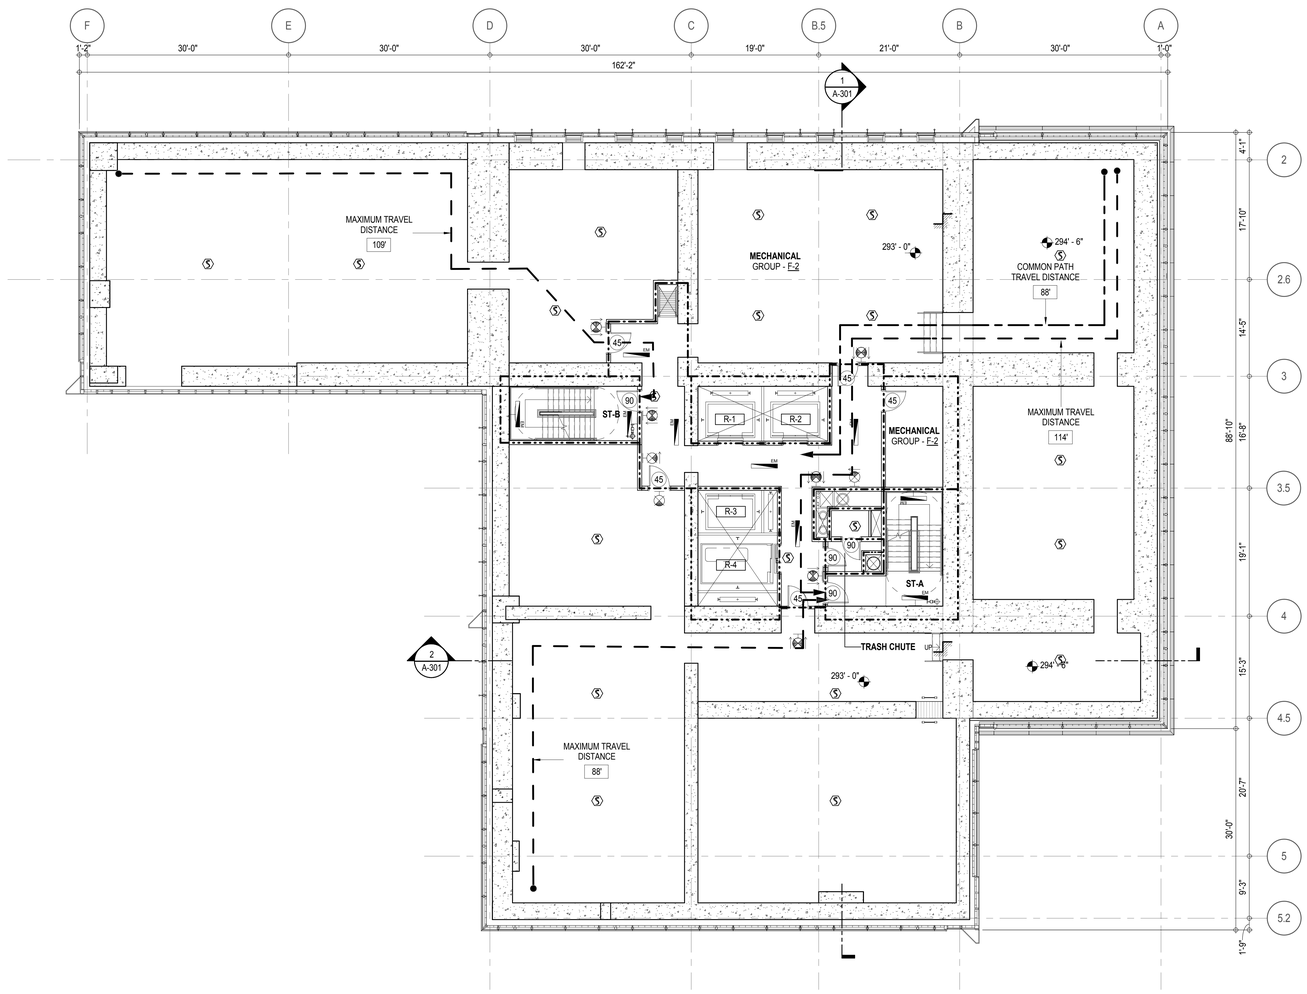

EGRESS AND FIRE RATING LEGEND

- ONE HOUR RATED PARTITION
- TWO HOUR RATED PARTITION
- THREE HOUR RATED PARTITION
- FOUR HOUR RATED PARTITION
- NON RATED SMOKE SEPARATION
- COMMON TRAVEL DISTANCE
- DEAD END
- MAXIMUM TRAVEL DISTANCE
- MAXIMUM TRAVEL DISTANCE WITHIN DWELLING UNIT

SYMBOLS LEGEND

- ILLUMINATED EXIT SIGN (ARROW INDICATES DIRECTION)
- ILLUMINATED EXIT SIGN (ARROW INDICATES DIRECTION)
- WALL MOUNTEDILLUMINATED EXIT SIGN (ARROW INDICATES DIRECTION)
- ILLUMINATED EXIT SIGN
- FEC FIRE EXTINGUISHER CABINET
- SPRINKLER HEAD (REFER TO FP DRAWINGS)
- STANDPIPE
- SPRINKLER RISER
- SIAMESE CONNECTION
- SMOKE DETECTOR
- SC SMOKE /CARBON MONOXIDE DETECTOR
- EM CEILING MOUNTED EMERGENCY LIGHT
- EM WALL MOUNTED EMERGENCY LIGHT
- 90 DOOR RATING (MINUTES)

KEY PLAN:

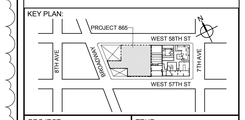

PROJECT NORTH

TRUE NORTH

DEVELOPER:
EXTELL DEVELOPMENT COMPANY
805 THIRD AVENUE, 7TH FLOOR
New York, NY 10022 USA
TEL: 212 712 6000 FAX: 212 712 6100

DESIGN ARCHITECT: Base Building Shell & Core
ADRIAN SMITH + GORDON GILL ARCHITECTURE
111 WEST MONROE STREET SUITE 2300
CHICAGO IL 60603
TEL: 312 920 1888 FAX: 312 920 1775

ARCHITECT OF RECORD: Base Building Shell & Core
AAI ARCHITECTS, P.C.
401 Wellington St. W., 3rd Floor
Toronto, ON M5V 1E7 Canada
TEL: 416 967 1500 FAX: 416 967 7150

STRUCTURAL ENGINEERS:
WSP CANTOR SEINUK
228 EAST 45th Street
New York, NY 10017 USA
TEL: 212 687 9888 FAX: 646 487 5501

MEP ENGINEERS:
AKF GROUP
1501 Broadway
New York, NY 10036 USA
TEL: 212 354 5656 FAX: 212 354 5668

GEOTECHNICAL ENGINEERS:
Langan Engineering & Environmental Services
21 Penn Plaza - 360 West 31st Street, 8th Floor
New York, NY 10001-2727
TEL: 212 479 5400 FAX: 212 479 5444

CODE CONSULTANTS:
Construction Consulting Associates
100 Church Street
New York, NY 10007
TEL: 212 385 1818 FAX: 212 385 1911

CURTAINWALL CONSULTANT:
AJLP Consulting
40 Worth Street, Suite 826
New York, NY 10013
TEL: 212 757 5659 FAX: 646 219 8508

LANDMARK/PRESERVATION CONSULTANT:
Higgins Quasebarth & Partners LLC
11 Hanover Square, 16th Floor
New York, NY 1005
TEL: 212 274 9468 FAX: 646 274 9380

LANDMARK/PRESERVATION CONSULTANT:
Jan Hird Pokorny Associates, Inc.
39 West 37th Street, 12A
New York, NY 10018
TEL: 212 759 6462 FAX: 212 759 6540

No.	DESCRIPTION:	DATE:
1	CD PROGRESS ISSUE 1	15 OCT 14
2	D.O.B. SUBMISSION	05 DEC 14
3	CD PROGRESS ISSUE 2	19 DEC 14
4	D.O.B. SUBMISSION	18 FEB 15
5	CD PROGRESS ISSUE 3	09 MAR 15
	D.O.B. SUBMISSION	27 APR 15
6	CD PROGRESS ISSUE 4	01 JUN 15
	D.O.B. ADMENDMENT 2	21 SEP 15

0 4' - 0" 8' - 0" 16' - 0"

DOB SUBMISSION

Discrepancies must be reported immediately to the Architect before proceeding. Only figured dimensions are to be used. Contractors must check all dimensions on site. This drawing is protected by copyright.

ALL DIMENSIONS ARE SHOWN IN IMPERIAL.

CONSULTANT:

AAI ARCHITECTS, P.C.

PROJECT:

217 WEST 57TH STREET
NEW YORK, NY

DRAWING TITLE:

12TH FLOOR PLAN
BUILDING CODE NOTES
(MECHANICAL) (MFD-20TH FLOOR)

SEAL & SIGNATURE:

REGISTERED ARCHITECT JAE DAVID JANOSKY AA 028881 STATE OF NEW YORK

DATE:	15 OCT 14
PROJECT No:	1216-00
DRAWN: Author	REV:
CHK: Checker	6
SCALE: 1/8" = 1'-0"	
DWG No:	A-047.01
DOB PAGE No:	85 of 569

DOB EMPLOYEE STAMP:

DOB B-SCAN:

36" x 48" Arch E, SHEET SIZE
FILE NAME: C:\Revit Local Files\EXTELL-865-AAI-TVR-DOB_bwilson.rvt
PLOT DATE: 6/22/2015 4:33:59 PM

DEPT OF BLDGS 121328205 Job Number
ES419659829 Scan Code

36" x 48" Arch E -SHEET SIZE

OCCUPANT LOADS SUMMARY 13TH FLOOR PLAN				
OCCUPANCY	OCCUPANCY GROUP	AREA	OCCUPANCY LOAD FACTOR	OCCUPANT LOAD
SUITE A	R-2	2,397 SF	200 SF	12
SUITE B	R-2	2,533 SF	200 SF	13
SUITE C	R-2	2,403 SF	200 SF	13
SUITE D	R-2	2,423 SF	200 SF	13
Grand total				51

EXIT STAIR SUMMARY - BC TABLE 1005.1				
STAIR DESIGNATION	STAIR WIDTH (IN)	STAIRWAYS (INCHES PER OCCUPANT)	STAIR CAPACITY	STAIR LOAD
			TOTAL (292)	TOTAL (51)
STAIR - A	44"	0.3	146	25
STAIR - B	44"	0.3	146	26

EXIT SELF CLOSING DOOR SUMMARY - BC TABLE 1005.1				
DOOR DESIGNATION	DOOR CLEAR WIDTH (IN)	DOORWAY (INCHES PER OCCUPANT)	DOOR CAPACITY	DOOR LOAD
			TOTAL (340)	TOTAL (51)
STAIR - A - DOOR	34"	0.2	170	25
STAIR - B - DOOR	34"	0.2	170	26

EXIT STAIR TREADS AND RISERS - BC TABLE 1009				
STAIR DESIGNATION	TREAD (IN)	RISER (IN)	NO. RISERS (FLOOR TO FLOOR)	MAX. FLIGHT VERTICAL RISE
STAIR - A	9.5"	7.62"	56	136.94"
STAIR - B	9.5"	7.62"	56	74.74"

LENGTH OF TRAVEL DISTANCE (WITH SPRINKLER SYSTEM)			
OCCUPANCY GROUP	MAX. TRAVEL DISTANCE (BC TABLE 1015.1)	COMMON PATH OF EGRESS TRAVEL (BC 1013.3)	DEAD END (BC 1016.3)
R-2	200'	125'	40'

SUITE EXIT DOOR SUMMARY	
DOOR DESIGNATION	DOOR WIDTH (IN)
SUITE A DOOR	36"
SUITE B DOOR	36"
SUITE C DOOR	36"
SUITE D DOOR	36"
SUITE E DOOR	36"

MULTI DWELLING LAW
SECTION 103.1 (b) EGRESS FROM APARTMENT MAXIMUM TRAVEL DISTANCE TO MEANS OF EGRESS FROM ANY ROOM WITHIN APARTMENT
50'

RESTROOM TYPES		
NAME	TYPE	DETAIL DRAWINGS
MB-C01	ADAPTABLE	1/A-973
MB-C01	ADAPTABLE	1/A-973
MB-C01B	ADAPTABLE	1/A-984
MB-C01C	ADAPTABLE	6/A-984
PR-C01	ADAPTABLE	1/A-983
PR-C01	ADAPTABLE	1/A-983
PR-C02	ADAPTABLE	6/A-983 6/A-982
PR-C02	ADAPTABLE	6/A-983
SB-A01	A	1/A-970
SB-A01	A	1/A-970
SB-A01	A	1/A-970
TB-C01	ADAPTABLE	1/A-979
TB-C01	ADAPTABLE	1/A-970
TB-C02	ADAPTABLE	6/A-979
TB-C06	ADAPTABLE	11/A-980
TB-C10	ADAPTABLE	1/A-982

KITCHENS	
NAME	DETAIL DRAWINGS
KIT-A	1/A-950
KIT-B / LIVING / DINING	5/A-950
KIT-C / LIVING / DINING	1/A-951
KTT-D	7/A-951

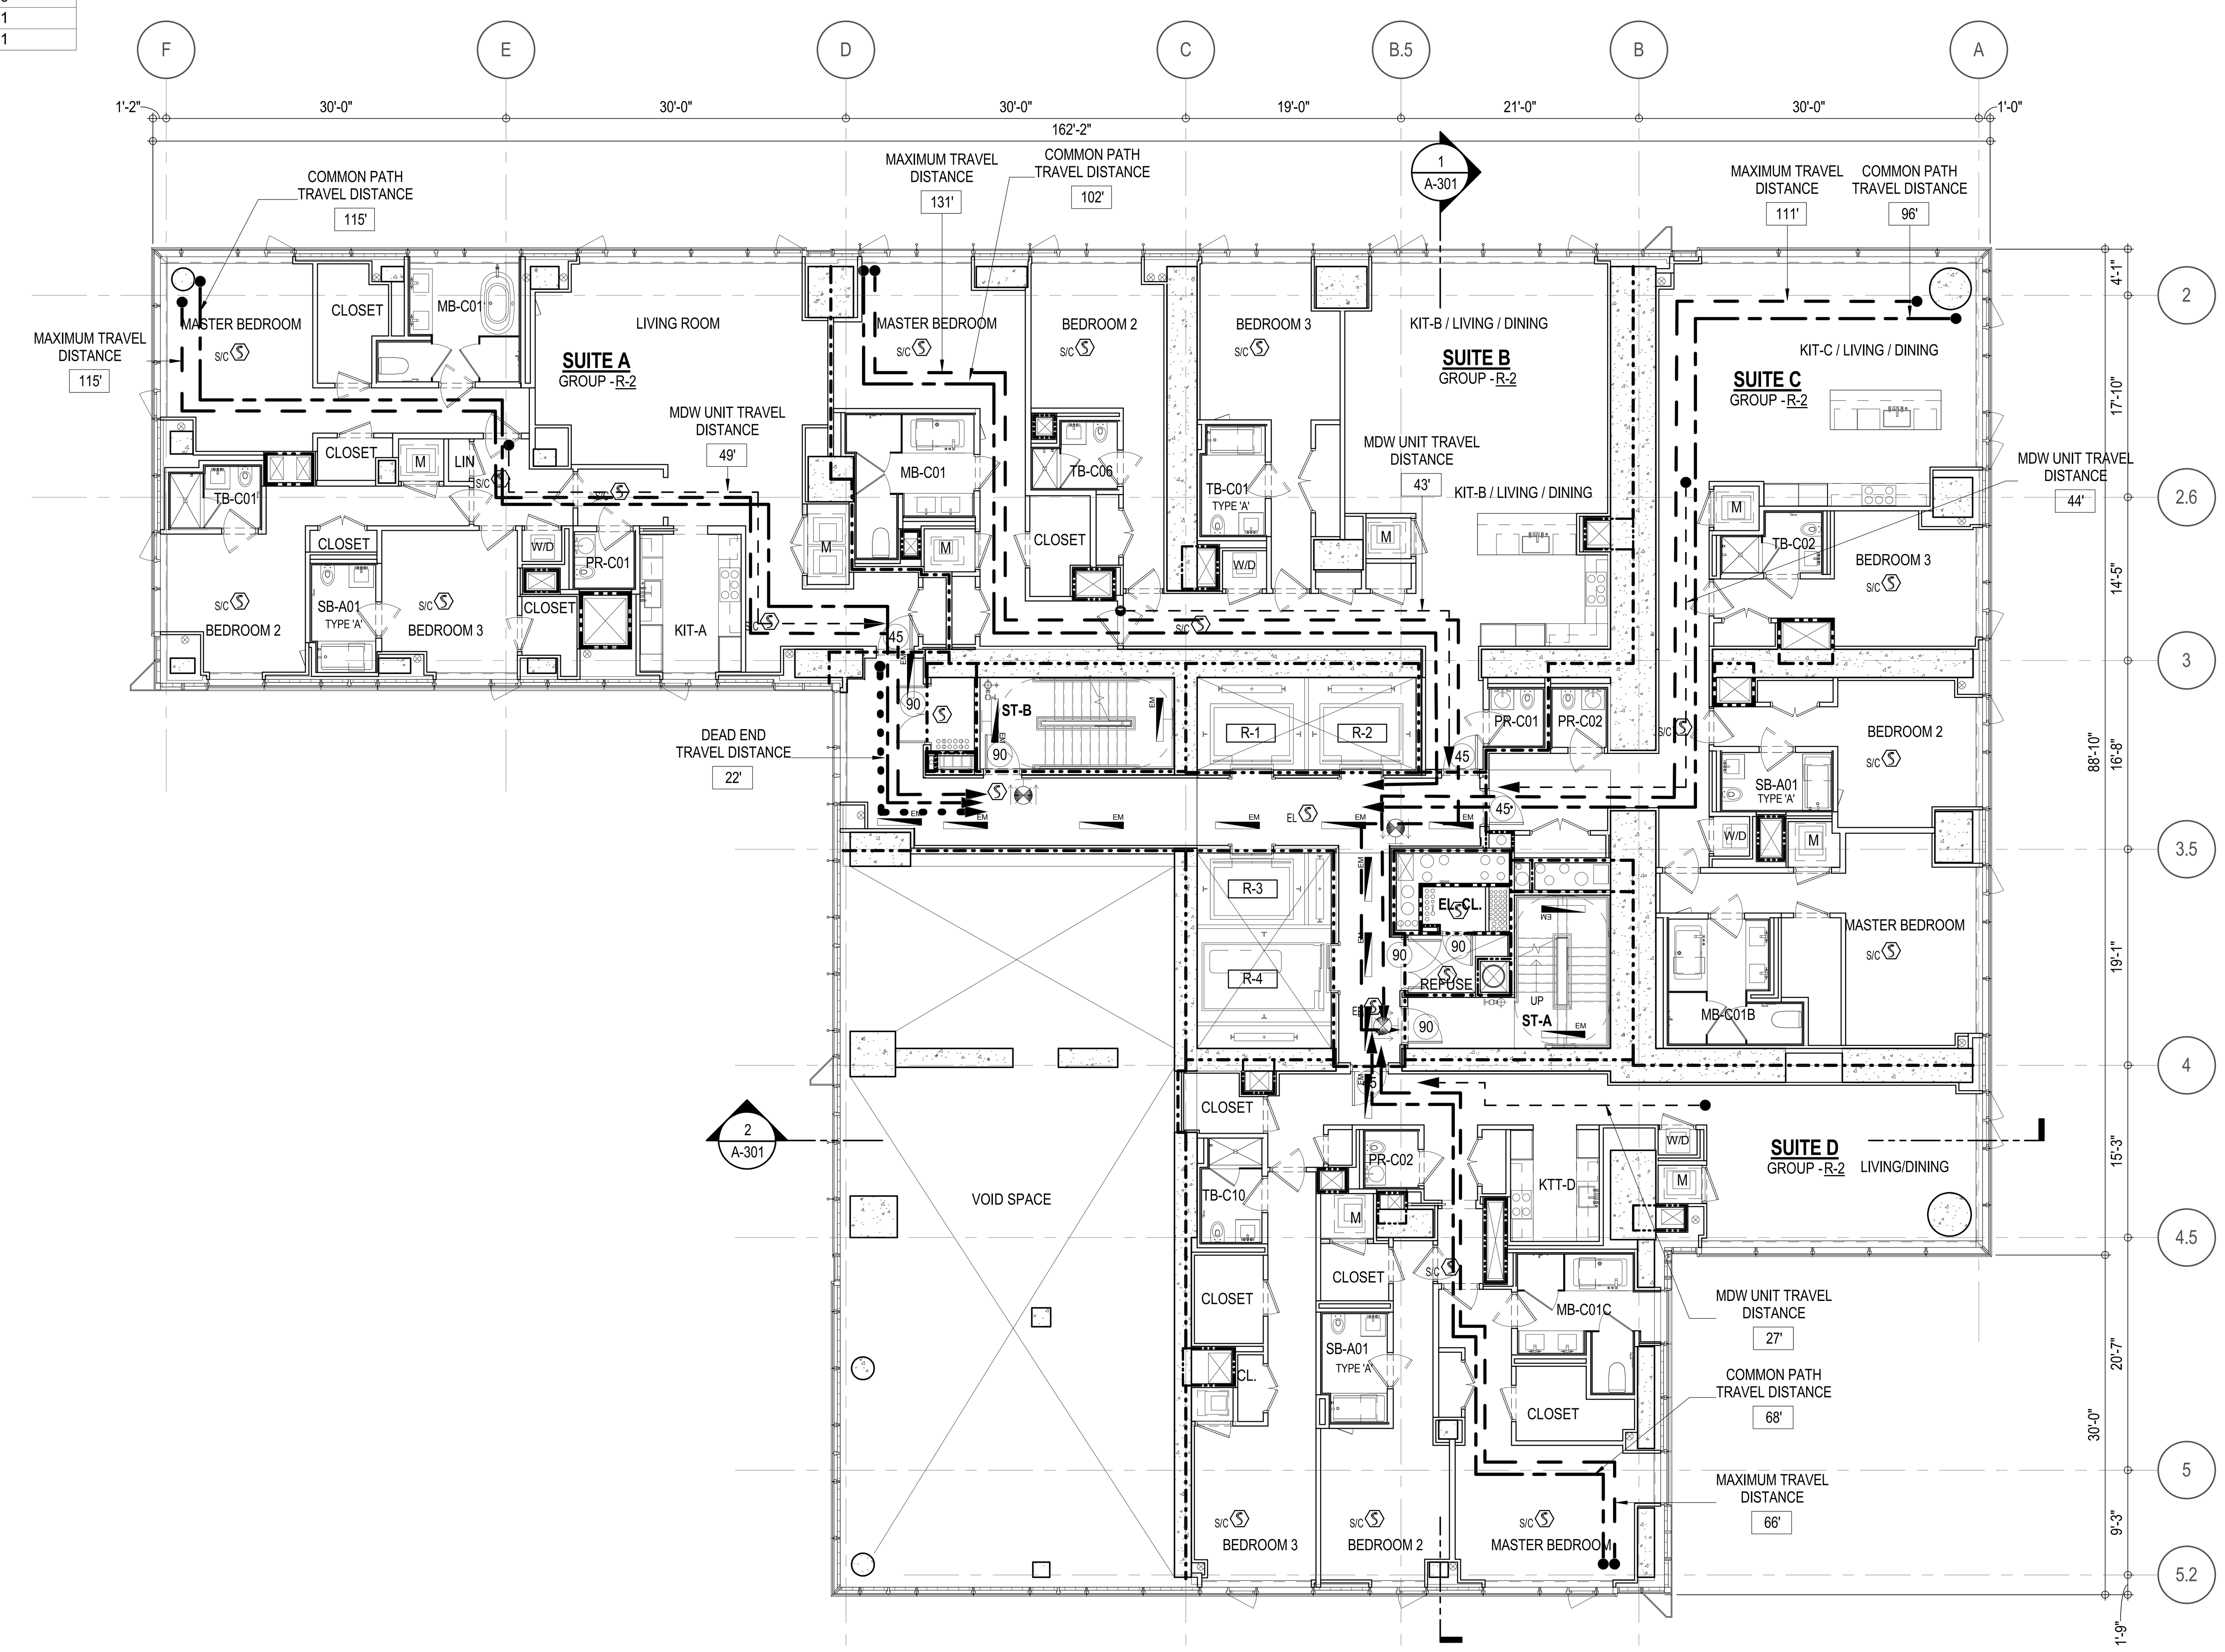

LIGHT & AIR CALCULATION 13TH FLOOR									
		LIGHT REQUIREMENT <BC-1205>				AIR REQUIREMENT <BC-1203>			
			PROVIDED Natural Light				PROVIDED Natural Ventilating Openings		
Room Name	Floor Area	REQ'D % of Light	# of Curtain Wall Panels (5' typ.)**	Area of Vision Glass	% of Natural Light	REQ'D % of Air	# of Operable Windows*	Area of Ventilating Openings	% of Natural Air
SUITE A									
BEDROOM 2	148 SF	10%	3.0	112.92 SF	76.38%	5%	1	12.18 SF	8.24%
BEDROOM 3	149 SF	10%	1.5	56.46 SF	37.93%	5%	1	12.18 SF	8.18%
KIT-A	112 SF	10%	1.0	37.64 SF	33.49%	5%	1	12.18 SF	10.84%
LIVING ROOM	435 SF	10%	4.0	150.56 SF	34.58%	5%	2	24.36 SF	5.60%
MASTER BEDROOM	217 SF	10%	4.0	150.56 SF	69.27%	5%	2	24.36 SF	11.21%
SUITE B									
BEDROOM 2	151 SF	10%	2.0	75.28 SF	49.79%	5%	1	12.18 SF	8.06%
BEDROOM 3	165 SF	10%	2.0	75.28 SF	45.50%	5%	1	12.18 SF	7.36%
KIT-B / LIVING / DINING	640 SF	10%	4.0	150.56 SF	23.51%	5%	3	36.54 SF	5.71%
MASTER BEDROOM	201 SF	10%	2.0	75.28 SF	37.51%	5%	1	12.18 SF	6.07%
SUITE C									
BEDROOM 2	155 SF	10%	2.0	75.28 SF	48.51%	5%	1	12.18 SF	7.85%
BEDROOM 3	147 SF	10%	2.0	75.28 SF	51.35%	5%	1	12.18 SF	8.31%
KIT-C / LIVING / DINING	578 SF	10%	6.0	225.84 SF	39.11%	5%	3	36.54 SF	6.33%
MASTER BEDROOM	211 SF	10%	3.0	112.92 SF	53.40%	5%	1	12.18 SF	5.76%
SUITE D									
BEDROOM 2	148 SF	10%	1.0	37.64 SF	25.42%	5%	1	12.18 SF	8.22%
BEDROOM 3	154 SF	10%	2.0	75.28 SF	49.04%	5%	1	12.18 SF	7.93%
KTT-D	77 SF	N / A				N / A			
LIVING/DINING	333 SF	10%	6.0	225.84 SF	67.82%	5%	2	24.36 SF	7.32%
MASTER BEDROOM	205 SF	10%	2.5	94.10 SF	45.91%	5%	1	12.18 SF	5.94%

*AREA OF VENTILATING OPENING / UNIT: 12.18 SF

**AREA OF NATURAL LIGHT SOURCES: 37.64 SF
(BASED ON THE MINIMUM AREA PROVIDED FROM 5'-0" MODULE W/ SPLIT MULLION)

EGRESS AND FIRE RATING LEGEND

- ONE HOUR RATED PARTITION
- TWO HOUR RATED PARTITION
- THREE HOUR RATED PARTITION
- FOUR HOUR RATED PARTITION
- NON RATED SMOKE SEPARATION
- COMMON TRAVEL DISTANCE
- DEAD END
- MAXIMUM TRAVEL DISTANCE
- MAXIMUM TRAVEL DISTANCE WITHIN DWELLING UNIT

SYMBOLS LEGEND

- ILLUMINATED EXIT SIGN (ARROW INDICATES DIRECTION)
- ILLUMINATED EXIT SIGN (ARROW INDICATES DIRECTION)
- WALL MOUNTEDILLUMINATED EXIT SIGN (ARROW INDICATES DIRECTION)
- ILLUMINATED EXIT SIGN
- FEC FIRE EXTINGUISHER CABINET
- SPRINKLER HEAD (REFER TO FP DRAWINGS)
- STANDPIPE
- SPRINKLER RISER
- SIAMESE CONNECTION
- SMOKE DETECTOR
- S/C SMOKE /CARBON MONOXIDE DETECTOR
- EM CEILING MOUNTED EMERGENCY LIGHT
- EM WALL MOUNTED EMERGENCY LIGHT
- 90 DOOR RATING (MINUTES)

SYMBOLS LEGEND

- REVERSIBLE DOOR SWING
- W/D STACKED W/D TO BE REPLACED BY ACCESSIBLE COMBINATION UNIT AT REQUEST OF DWELLING UNIT OWNER
- M MECHANICAL UNIT

FILE NAME: C:\Revit Local Files\EXTELL-865-AAI-TWR-DOB_hadlarim.rvt
PLOT DATE: 9/21/2015 4:53:54 PM

KEY PLAN:
PROJECT 865
WEST 58TH ST
WEST 57TH ST
8TH AVE
BROADWAY
7TH AVE

PROJECT NORTH
TRUE NORTH

DEVELOPER:
EXTELL DEVELOPMENT COMPANY
805 THIRD AVENUE, 7TH FLOOR
New York, NY 10022 USA
TEL: 212 712 6000 FAX: 212 712 6100

DESIGN ARCHITECT: Base Building Shell & Core
ADRIAN SMITH + GORDON GILL ARCHITECTURE
111 WEST MONROE STREET SUITE 2300
CHICAGO IL 60603
TEL: 312 920 1888 FAX: 312 920 1775

ARCHITECT OF RECORD: Base Building Shell & Core
AAI ARCHITECTS, P.C.
401 Wellington St. W., 3rd Floor
Toronto, ON M5V 1E7 Canada
TEL: 416 967 1500 FAX: 416 967 7150

STRUCTURAL ENGINEERS:
WSP CANTOR SEINUK
228 EAST 45th Street
New York, NY 10017 USA
TEL: 212 687 9888 FAX: 646 487 5501

MEP ENGINEERS:
AKF GROUP
1501 Broadway
New York, NY 10036 USA
TEL: 212 354 5656 FAX: 212 354 5668

GEOTECHNICAL ENGINEERS:
Langan Engineering & Environmental Services
21 Penn Plaza - 360 West 31st Street, 8th Floor
New York, NY 10001-2727
TEL: 212 479 5400 FAX: 212 479 5444

CODE CONSULTANTS:
Construction Consulting Associates
100 Church Street
New York, NY 10007
TEL: 212 385 1818 FAX: 212 385 1911

CURTAINWALL CONSULTANT:
AJLP Consulting
40 Worth Street. Suite 826
New York, NY 10013
TEL: 212 757 5659 FAX: 646 219 8508

LANDMARK/PRESERVATION CONSULTANT:
Higgins Quasebarth & Partners LLC
11 Hanover Square, 16th Floor
New York, NY 1005
TEL: 212 274 9468 FAX: 646 274 9380

LANDMARK/PRESERVATION CONSULTANT:
Jan Hird Pokorny Associates, Inc.
39 West 37th Street, 12A
New York, NY 10018
TEL: 212 759 6462 FAX: 212 759 6540

No.	DESCRIPTION:	DATE:
1	CD PROGRESS ISSUE 1	15 OCT 14
2	D.O.B. SUBMISSION	05 DEC 14
3	CD PROGRESS ISSUE 2	19 DEC 14
4	D.O.B. SUBMISSION	18 FEB 15
5	CD PROGRESS ISSUE 3	09 MAR 15
	D.O.B. SUBMISSION	27 APR 15
6	CD PROGRESS ISSUE 4	01 JUN 15
	D.O.B. ADMENDMENT 2	21 SEP 15

DOB SUBMISSION

Discrepancies must be reported immediately to the Architect before proceeding. Only figured dimensions are to be used. Contractors must check all dimensions on site. This drawing is protected by copyright.

ALL DIMENSIONS ARE SHOWN IN IMPERIAL.

CONSULTANT:
AAI ARCHITECTS, P.C.

PROJECT:
217 WEST 57TH STREET
NEW YORK, NY

DRAWING TITLE:
13TH - FLOOR PLAN
BUILDING CODE NOTES
(RESIDENTIAL-TIER 1) (MFD-32ND FLOOR)

SEAL & SIGNATURE:
REGISTERED ARCHITECT WIEPKE DAVID JANSEN No. 028881 STATE OF NEW YORK

DATE: 15 OCT 14
PROJECT No: 1216-00
DRAWN: Author
CHK: Checker
SCALE: 1/8" = 1'-0"
REV: 6
DWG No: **A-048.01**
DOB PAGE No: 86 of 569

DOB EMPLOYEE STAMP:
DOB B-SCAN:

OCCUPANT LOADS SUMMARY 14TH - 16TH FLOOR PLAN				
OCCUPANCY	OCCUPANCY GROUP	AREA	OCCUPANCY LOAD FACTOR	OCCUPANT LOAD
SUITE A	R-2	2,327 SF	200 SF	12
SUITE B	R-2	2,513 SF	200 SF	13
SUITE C	R-2	2,323 SF	200 SF	12
SUITE D	R-2	1,780 SF	200 SF	9
SUITE E	R-2	470 SF	200 SF	3
SUITE F	R-2	1,938 SF	200 SF	10
Grand total				59

EXIT STAIR SUMMARY - BC TABLE 1005.1				
STAIR DESIGNATION	STAIR WIDTH (IN)	STAIRWAYS (INCHES PER OCCUPANT)	STAIR CAPACITY	STAIR LOAD
			TOTAL (292)	TOTAL (59)
STAIR - A	44"	0.3	146	29
STAIR - B	44"	0.3	146	30

EXIT SELF CLOSING DOOR SUMMARY - BC TABLE 1005.1				
DOOR DESIGNATION	DOOR CLEAR WIDTH (IN)	DOORWAY (INCHES PER OCCUPANT)	DOOR CAPACITY	DOOR LOAD
			TOTAL (340)	TOTAL (59)
STAIR - A - DOOR	34"	0.2	170	29
STAIR - B - DOOR	34"	0.2	170	30

EXIT STAIR TREADS AND RISERS - BC TABLE 1009				
STAIR DESIGNATION	TREAD (IN)	RISER (IN)	NO. RISERS (FLOOR TO FLOOR)	MAX. FLIGHT VERTICAL RISE
STAIR - A	9.5"	7.5"	19	59.81"
STAIR - B	9.5"	7.5"	19	74.75"

LENGTH OF TRAVEL DISTANCE (WITH SPRINKLER SYSTEM)			
OCCUPANCY GROUP	MAX. TRAVEL DISTANCE (BC TABLE 1015.1)	COMMON PATH OF EGRESS TRAVEL (BC 1013.3)	DEAD END (BC 1016.3)
R-2	200'	125'	40'

SUITE EXIT DOOR SUMMARY	
DOOR DESIGNATION	DOOR WIDTH (IN)
SUITE A DOOR	36"
SUITE B DOOR	36"
SUITE C DOOR	36"
SUITE D DOOR	36"
SUITE E DOOR	36"
SUITE F DOOR	36"

MULTI DWELLING LAW
SECTION 103.1 (b) EGRESS FROM APARTMENT MAXIMUM TRAVEL DISTANCE TO MEANS OF EGRESS FROM ANY ROOM WITHIN APARTMENT
50'

RESTROOM TYPES		
NAME	TYPE	DETAIL DRAWINGS
MB-C01	ADAPTABLE	1/A-973
MB-C01	ADAPTABLE	1/A-973
MB-C01B	ADAPTABLE	1/A-973
MB-C01B	ADAPTABLE	1/A-973
MB-C01C	ADAPTABLE	1/A-973
PR-C01	ADAPTABLE	1/A-983
PR-C01	ADAPTABLE	1/A-983
PR-C02	ADAPTABLE	6/A-983 6/A-982
PR-C02	ADAPTABLE	6/A-983
PR-C02	ADAPTABLE	6/A-983
SB-A01	A	1/A-970
SB-A01	A	1/A-970
SB-A01	A	1/A-970
SB-A01	A	1/A-970
TB-C01	ADAPTABLE	1/A-979
TB-C01	ADAPTABLE	1/A-979
TB-C02	ADAPTABLE	6/A-979
TB-C06	ADAPTABLE	11/A-980
TB-C10	ADAPTABLE	1/A-982

KITCHENS	
NAME	DETAIL DRAWINGS
KIT-A	1/A-950
KIT-B / LIVING / DINING	5/A-950
KIT-C / LIVING / DINING	1/A-951
KIT-E	14/A-952
KIT-F	4/A-952
KTT-D	7/A-951

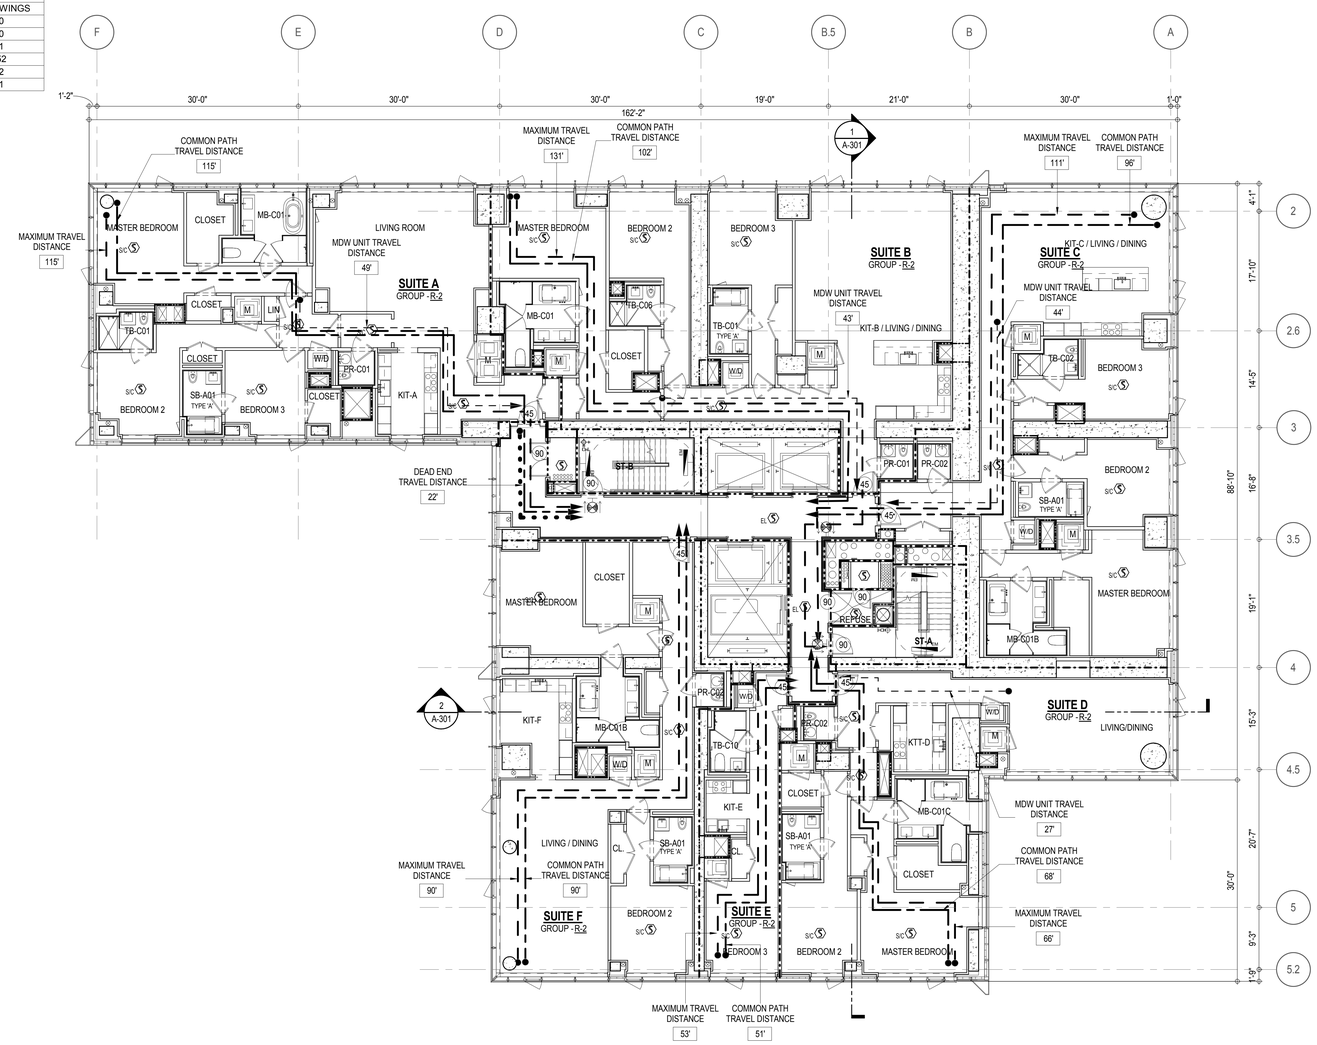

LIGHT & AIR CALCULATION 14TH - 16TH FLOOR									
		LIGHT REQUIREMENT <BC-1205>				AIR REQUIREMENT <BC-1203>			
			PROVIDED Natural Light				PROVIDED Natural Ventilating Openings		
Room Name	Floor Area	REQ'D % of Light	# of Curtain Wall Panels (5' typ.)**	Area of Vision Glass	% of Natural Light	REQ'D % of Air	# of Operable Windows*	Area of Ventilating Openings	% of Natural Air
SUITE A									
BEDROOM 2	151 SF	10%	3.0	112.92 SF	74.64%	5%	1	12.18 SF	8.05%
BEDROOM 3	149 SF	10%	1.5	56.46 SF	37.87%	5%	1	12.18 SF	8.17%
KIT-A	113 SF	10%	1.0	37.64 SF	33.27%	5%	1	12.18 SF	10.77%
LIVING ROOM	435 SF	10%	4.0	150.56 SF	34.59%	5%	2	24.36 SF	5.60%
MASTER BEDROOM	217 SF	10%	4.0	150.56 SF	69.34%	5%	2	24.36 SF	11.22%
SUITE B									
BEDROOM 2	151 SF	10%	2.0	75.28 SF	49.74%	5%	1	12.18 SF	8.05%
BEDROOM 3	165 SF	10%	2.0	75.28 SF	45.49%	5%	1	12.18 SF	7.36%
KIT-B / LIVING / DINING	638 SF	10%	4.0	150.56 SF	23.62%	5%	3	36.54 SF	5.73%
MASTER BEDROOM	199 SF	10%	2.0	75.28 SF	37.83%	5%	1	12.18 SF	6.12%
SUITE C									
BEDROOM 2	155 SF	10%	2.0	75.28 SF	48.51%	5%	1	12.18 SF	7.85%
BEDROOM 3	145 SF	10%	2.0	75.28 SF	51.79%	5%	1	12.18 SF	8.38%
KIT-C / LIVING / DINING	576 SF	10%	6.0	225.84 SF	39.19%	5%	3	36.54 SF	6.34%
MASTER BEDROOM	212 SF	10%	3.0	112.92 SF	53.38%	5%	1	12.18 SF	5.76%
SUITE D									
BEDROOM 2	148 SF	10%	1.0	37.64 SF	25.39%	5%	1	12.18 SF	8.22%
KTT-D	77 SF	10%				5%			
LIVING/DINING	336 SF	10%	6.0	225.84 SF	67.26%	5%	2	24.36 SF	7.25%
MASTER BEDROOM	205 SF	10%	3.0	112.92 SF	55.05%	5%	1	12.18 SF	5.94%
SUITE E									
BEDROOM 3	151 SF	10%	2.0	75.28 SF	50.02%	5%	1	12.18 SF	8.09%
KIT-E	47 SF	10%				5%			
SUITE F									
BEDROOM 2	160 SF	10%	1.0	37.64 SF	23.57%	5%	1	12.18 SF	7.63%
KIT-F	137 SF	10%	2.0	75.28 SF	54.93%	5%	1	12.18 SF	8.89%
LIVING / DINING	477 SF	10%	5.5	207.02 SF	43.36%	5%	3	36.54 SF	7.65%
MASTER BEDROOM	201 SF	10%	2.0	75.28 SF	37.39%	5%	1	12.18 SF	6.05%

*AREA OF VENTILATING OPENING / UNIT: 12.18 SF

**AREA OF NATURAL LIGHT SOURCES: 37.64 SF
(BASED ON THE MINIMUM AREA PROVIDED FROM 5'-0" MODULE W/ SPLIT MULLION)

EGRESS AND FIRE RATING LEGEND

- ONE HOUR RATED PARTITION
- TWO HOUR RATED PARTITION
- THREE HOUR RATED PARTITION
- FOUR HOUR RATED PARTITION
- NON RATED SMOKE SEPARATION
- COMMON TRAVEL DISTANCE
- DEAD END
- MAXIMUM TRAVEL DISTANCE
- MAXIMUM TRAVEL DISTANCE WITHIN DWELLING UNIT

SYMBOLS LEGEND

- ILLUMINATED EXIT SIGN (ARROW INDICATES DIRECTION)
- ILLUMINATED EXIT SIGN (ARROW INDICATES DIRECTION)
- WALL MOUNTEDILLUMINATED EXIT SIGN (ARROW INDICATES DIRECTION)
- ILLUMINATED EXIT SIGN
- FEC FIRE EXTINGUISHER CABINET
- SPRINKLER HEAD (REFER TO FP DRAWINGS)
- STANDPIPE
- SPRINKLER RISER
- SIAMESE CONNECTION
- SMOKE DETECTOR
- SC SMOKE /CARBON MONOXIDE DETECTOR
- EM CEILING MOUNTED EMERGENCY LIGHT
- EM WALL MOUNTED EMERGENCY LIGHT
- 90 DOOR RATING (MINUTES)

SYMBOLS LEGEND

- REVERSIBLE DOOR SWING
- W/D STACKED W/D TO BE REPLACED BY ACCESSIBLE COMBINATION UNIT AT REQUEST OF DWELLING UNIT OWNER
- M MECHANICAL UNIT

DEVELOPER:
EXTELL DEVELOPMENT COMPANY
805 THIRD AVENUE, 7TH FLOOR
New York, NY 10022 USA
TEL: 212 712 6000 FAX: 212 712 6100

DESIGN ARCHITECT: Base Building Shell & Core
ADRIAN SMITH + GORDON GILL ARCHITECTURE
111 WEST MONROE STREET SUITE 2300
CHICAGO IL 60603
TEL: 312 920 1888 FAX: 312 920 1775

ARCHITECT OF RECORD: Base Building Shell & Core
AAI ARCHITECTS, P.C.
401 Wellington St. W., 3rd Floor
Toronto, ON M5V 1E7 Canada
TEL: 416 967 1500 FAX: 416 967 7150

STRUCTURAL ENGINEERS:
WSP CANTOR SEINUK
228 EAST 45th Street
New York, NY 10017 USA
TEL: 212 687 9888 FAX: 646 487 5501

MEP ENGINEERS:
AKF GROUP
1501 Broadway
New York, NY 10036 USA
TEL: 212 354 5656 FAX: 212 354 5668

GEOTECHNICAL ENGINEERS:
Langan Engineering & Environmental Services
21 Penn Plaza - 360 West 31st Street, 8th Floor
New York, NY 10001-2727
TEL: 212 479 5400 FAX: 212 479 5444

CODE CONSULTANTS:
Construction Consulting Associates
100 Church Street
New York, NY 10007
TEL: 212 385 1818 FAX: 212 385 1911

CURTAINWALL CONSULTANT:
AJLP Consulting
40 Worth Street, Suite 826
New York, NY 10013
TEL: 212 757 5659 FAX: 646 219 8508

LANDMARK/PRESERVATION CONSULTANT:
Higgins Quasebarth & Partners LLC
11 Hanover Square, 16th Floor
New York, NY 1005
TEL: 212 274 9468 FAX: 646 274 9380

LANDMARK/PRESERVATION CONSULTANT:
Jan Hird Pokorny Associates, Inc.
39 West 37th Street, 12A
New York, NY 10018
TEL: 212 759 6462 FAX: 212 759 6540

No.	DESCRIPTION:	DATE:
	D.O.B. ADMENDMENT 2	21 SEP 15

DOB SUBMISSION

Discrepancies must be reported immediately to the Architect before proceeding. Only figured dimensions are to be used. Contractors must check all dimensions on site. This drawing is protected by copyright.

ALL DIMENSIONS ARE SHOWN IN IMPERIAL.

CONSULTANT: AAI ARCHITECTS, P.C.

PROJECT:
217 WEST 57TH STREET
NEW YORK, NY

DRAWING TITLE:
14TH - 16TH FLOOR PLAN
BUILDING CODE NOTES
(RESIDENTIAL-TIER 1)
(MFD-33RD-3TH FLOOR)

DATE:	08/13/15
PROJECT No:	1216-00
DRAWN: Author	REV:
CHK: Checker	
SCALE: 1/8" = 1'-0"	
DWG No:	A-049.01
DOB PAGE No:	87 of 569

SEAL & SIGNATURE: REGISTERED ARCHITECT ANDRE DAVID JACOBS 02885 STATE OF NEW YORK

DOB EMPLOYEE STAMP:

DOB B-SCAN:

DEPT OF BLDGS 421226258 Job Number
E385453295 Scan Code
36" x 48" Arch E, SHEET SIZE
FILE NAME: C:\Revit Local Files\EXTELL-985-AAI-TWR-DOB_Incident.rvt
PLOT DATE: 9/23/2015 4:44:12 PM

DEPT OF BLDGS 121328205 Job Number
ES118250070 Scan Code
36" x 48" Arch E - SHEET SIZE

OCCUPANT LOADS SUMMARY 17TH - 18TH FLOOR PLAN				
OCCUPANCY	OCCUPANCY GROUP	AREA	OCCUPANCY LOAD FACTOR	OCCUPANT LOAD
SUITE A	R-2	2,412 SF	200 SF	13
SUITE B	R-2	2,535 SF	200 SF	13
SUITE C	R-2	2,352 SF	200 SF	12
SUITE D	R-2	1,749 SF	200 SF	9
SUITE E	R-2	543 SF	200 SF	3
SUITE F	R-2	2,056 SF	200 SF	11
Grand total				61

EXIT STAIR SUMMARY - BC TABLE 1005.1				
STAIR DESIGNATION	STAIR WIDTH (IN)	STAIRWAYS (INCHES PER OCCUPANT)	STAIR CAPACITY	STAIR LOAD
			TOTAL (292)	TOTAL (61)
STAIR - A	44"	0.3	146	30
STAIR - B	44"	0.3	146	31

EXIT SELF CLOSING DOOR SUMMARY - BC TABLE 1005.1				
DOOR DESIGNATION	DOOR CLEAR WIDTH (IN)	DOORWAY (INCHES PER OCCUPANT)	DOOR CAPACITY	DOOR LOAD
			TOTAL (340)	TOTAL (61)
STAIR - A - DOOR	34"	0.2	170	30
STAIR - B - DOOR	34"	0.2	170	31

EXIT STAIR TREADS AND RISERS - BC TABLE 1009				
STAIR DESIGNATION	TREAD (IN)	RISER (IN)	NO. RISERS (FLOOR TO FLOOR)	MAX. FLIGHT VERTICAL RISE
STAIR - A	9.5"	7.7"	19	59.81"
STAIR - B	9.5"	7.5"	19	74.75"

LENGTH OF TRAVEL DISTANCE (WITH SPRINKLER SYSTEM)			
OCCUPANCY GROUP	MAX. TRAVEL DISTANCE (BC TABLE 1015.1)	COMMON PATH OF EGRESS TRAVEL (BC 1013.3)	DEAD END (BC 1016.3)
R-2	200'	125'	40'

SUITE EXIT DOOR SUMMARY	
DOOR DESIGNATION	DOOR WIDTH (IN)
SUITE A DOOR	36"
SUITE B DOOR	36"
SUITE C DOOR	36"
SUITE D DOOR	36"
SUITE E DOOR	36"
SUITE F DOOR	36"

MULTI DWELLING LAW
SECTION 103.1 (b) EGRESS FROM APARTMENT MAXIMUM TRAVEL DISTANCE TO MEANS OF EGRESS FROM ANY ROOM WITHIN APARTMENT
50'

LIGHT & AIR CALCULATION 17TH - 18TH FLOOR									
		LIGHT REQUIREMENT <BC-1205>				AIR REQUIREMENT <BC-1203>			
			PROVIDED Natural Light				PROVIDED Natural Ventilating Openings		
Room Name	Floor Area	REQ'D % of Light	# of Curtain Wall Panels (5' typ.)**	Area of Vision Glass	% of Natural Light	REQ'D % of Air	# of Operable Windows*	Area of Ventilating Openings	% of Natural Air
SUITE A									
BEDROOM 2	151 SF	10%	3.0	112.92 SF	74.64%	5%	1	12.18 SF	8.05%
BEDROOM 3	150 SF	10%	1.5	56.46 SF	37.55%	5%	1	12.18 SF	8.10%
KIT-A	113 SF	10%	1.0	37.64 SF	33.27%	5%	1	12.18 SF	10.77%
LIVING ROOM	436 SF	10%	4.0	150.56 SF	34.51%	5%	2	24.36 SF	5.58%
MASTER BEDROOM	217 SF	10%	4.0	150.56 SF	69.34%	5%	2	24.36 SF	11.22%
SUITE B									
BEDROOM 2	153 SF	10%	2.0	75.28 SF	49.17%	5%	1	12.18 SF	7.96%
BEDROOM 3	167 SF	10%	2.0	75.28 SF	45.12%	5%	1	12.18 SF	7.30%
KIT-B / LIVING / DINING	639 SF	10%	4.0	150.56 SF	23.55%	5%	3	36.54 SF	5.72%
MASTER BEDROOM	200 SF	10%	2.0	75.28 SF	37.66%	5%	1	12.18 SF	6.09%
SUITE C									
BEDROOM 2	168 SF	10%	2.0	75.28 SF	44.84%	5%	1	12.18 SF	7.26%
BEDROOM 3	154 SF	10%	2.0	75.28 SF	48.73%	5%	1	12.18 SF	7.88%
KIT-C / LIVING / DINING	578 SF	10%	6.0	225.84 SF	39.10%	5%	3	36.54 SF	6.33%
MASTER BEDROOM	212 SF	10%	3.0	112.92 SF	53.38%	5%	1	12.18 SF	5.76%
SUITE D									
BEDROOM 2	139 SF	10%	1.0	37.64 SF	27.07%	5%	1	12.18 SF	8.76%
KTT-D	77 SF	10%				5%			
LIVING/DINING	336 SF	10%	6.0	225.84 SF	67.26%	5%	2	24.36 SF	7.25%
MASTER BEDROOM	208 SF	10%	3.0	112.92 SF	54.35%	5%	1	12.18 SF	5.86%
SUITE E									
BEDROOM 3	147 SF	10%	2.0	75.28 SF	51.15%	5%	1	12.18 SF	8.28%
KIT-E	46 SF	10%				5%			
SUITE F									
BEDROOM 2	159 SF	10%	1.0	37.64 SF	23.70%	5%	1	12.18 SF	7.67%
KIT-F	138 SF	10%	2.0	75.28 SF	54.41%	5%	1	12.18 SF	8.80%
LIVING / DINING	478 SF	10%	5.5	207.02 SF	43.32%	5%	3	36.54 SF	7.65%
MASTER BEDROOM	202 SF	10%	2.0	75.28 SF	37.23%	5%	1	12.18 SF	6.02%

*AREA OF VENTILATING OPENING / UNIT: 12.18 SF

**AREA OF NATURAL LIGHT SOURCES: 37.64 SF
(BASED ON THE MINIMUM AREA PROVIDED FROM 5'-0" MODULE W/ SPLIT MULLION)

RESTROOM TYPES		
NAME	TYPE	DETAIL DRAWINGS
MB-C01	ADAPTABLE	1/A-973
MB-C01	ADAPTABLE	1/A-973
MB-C01B	ADAPTABLE	1/A-973
MB-C01B	ADAPTABLE	1/A-973
MB-C01C	ADAPTABLE	1/A-973
PR-C01	ADAPTABLE	1/A-983
PR-C01	ADAPTABLE	1/A-983
PR-C02	ADAPTABLE	6/A-983 6/A-982
PR-C02	ADAPTABLE	6/A-983
PR-C02	ADAPTABLE	6/A-983
SB-A01	A	1/A-970
SB-A01	A	1/A-970
SB-A01	A	1/A-970
SB-A01	A	1/A-970
TB-C01	ADAPTABLE	1/A-979
TB-C01	ADAPTABLE	1/A-979
TB-C02	ADAPTABLE	6/A-979
TB-C06	ADAPTABLE	11/A-980
TB-C10	ADAPTABLE	1/A-982

KITCHENS	
NAME	DETAIL DRAWINGS
KIT-A	1/A-950
KIT-B / LIVING / DINING	5/A-950
KIT-C / LIVING / DINING	1/A-951
KIT-E	14/A-952
KIT-F	4/A-952
KTT-D	7/A-951

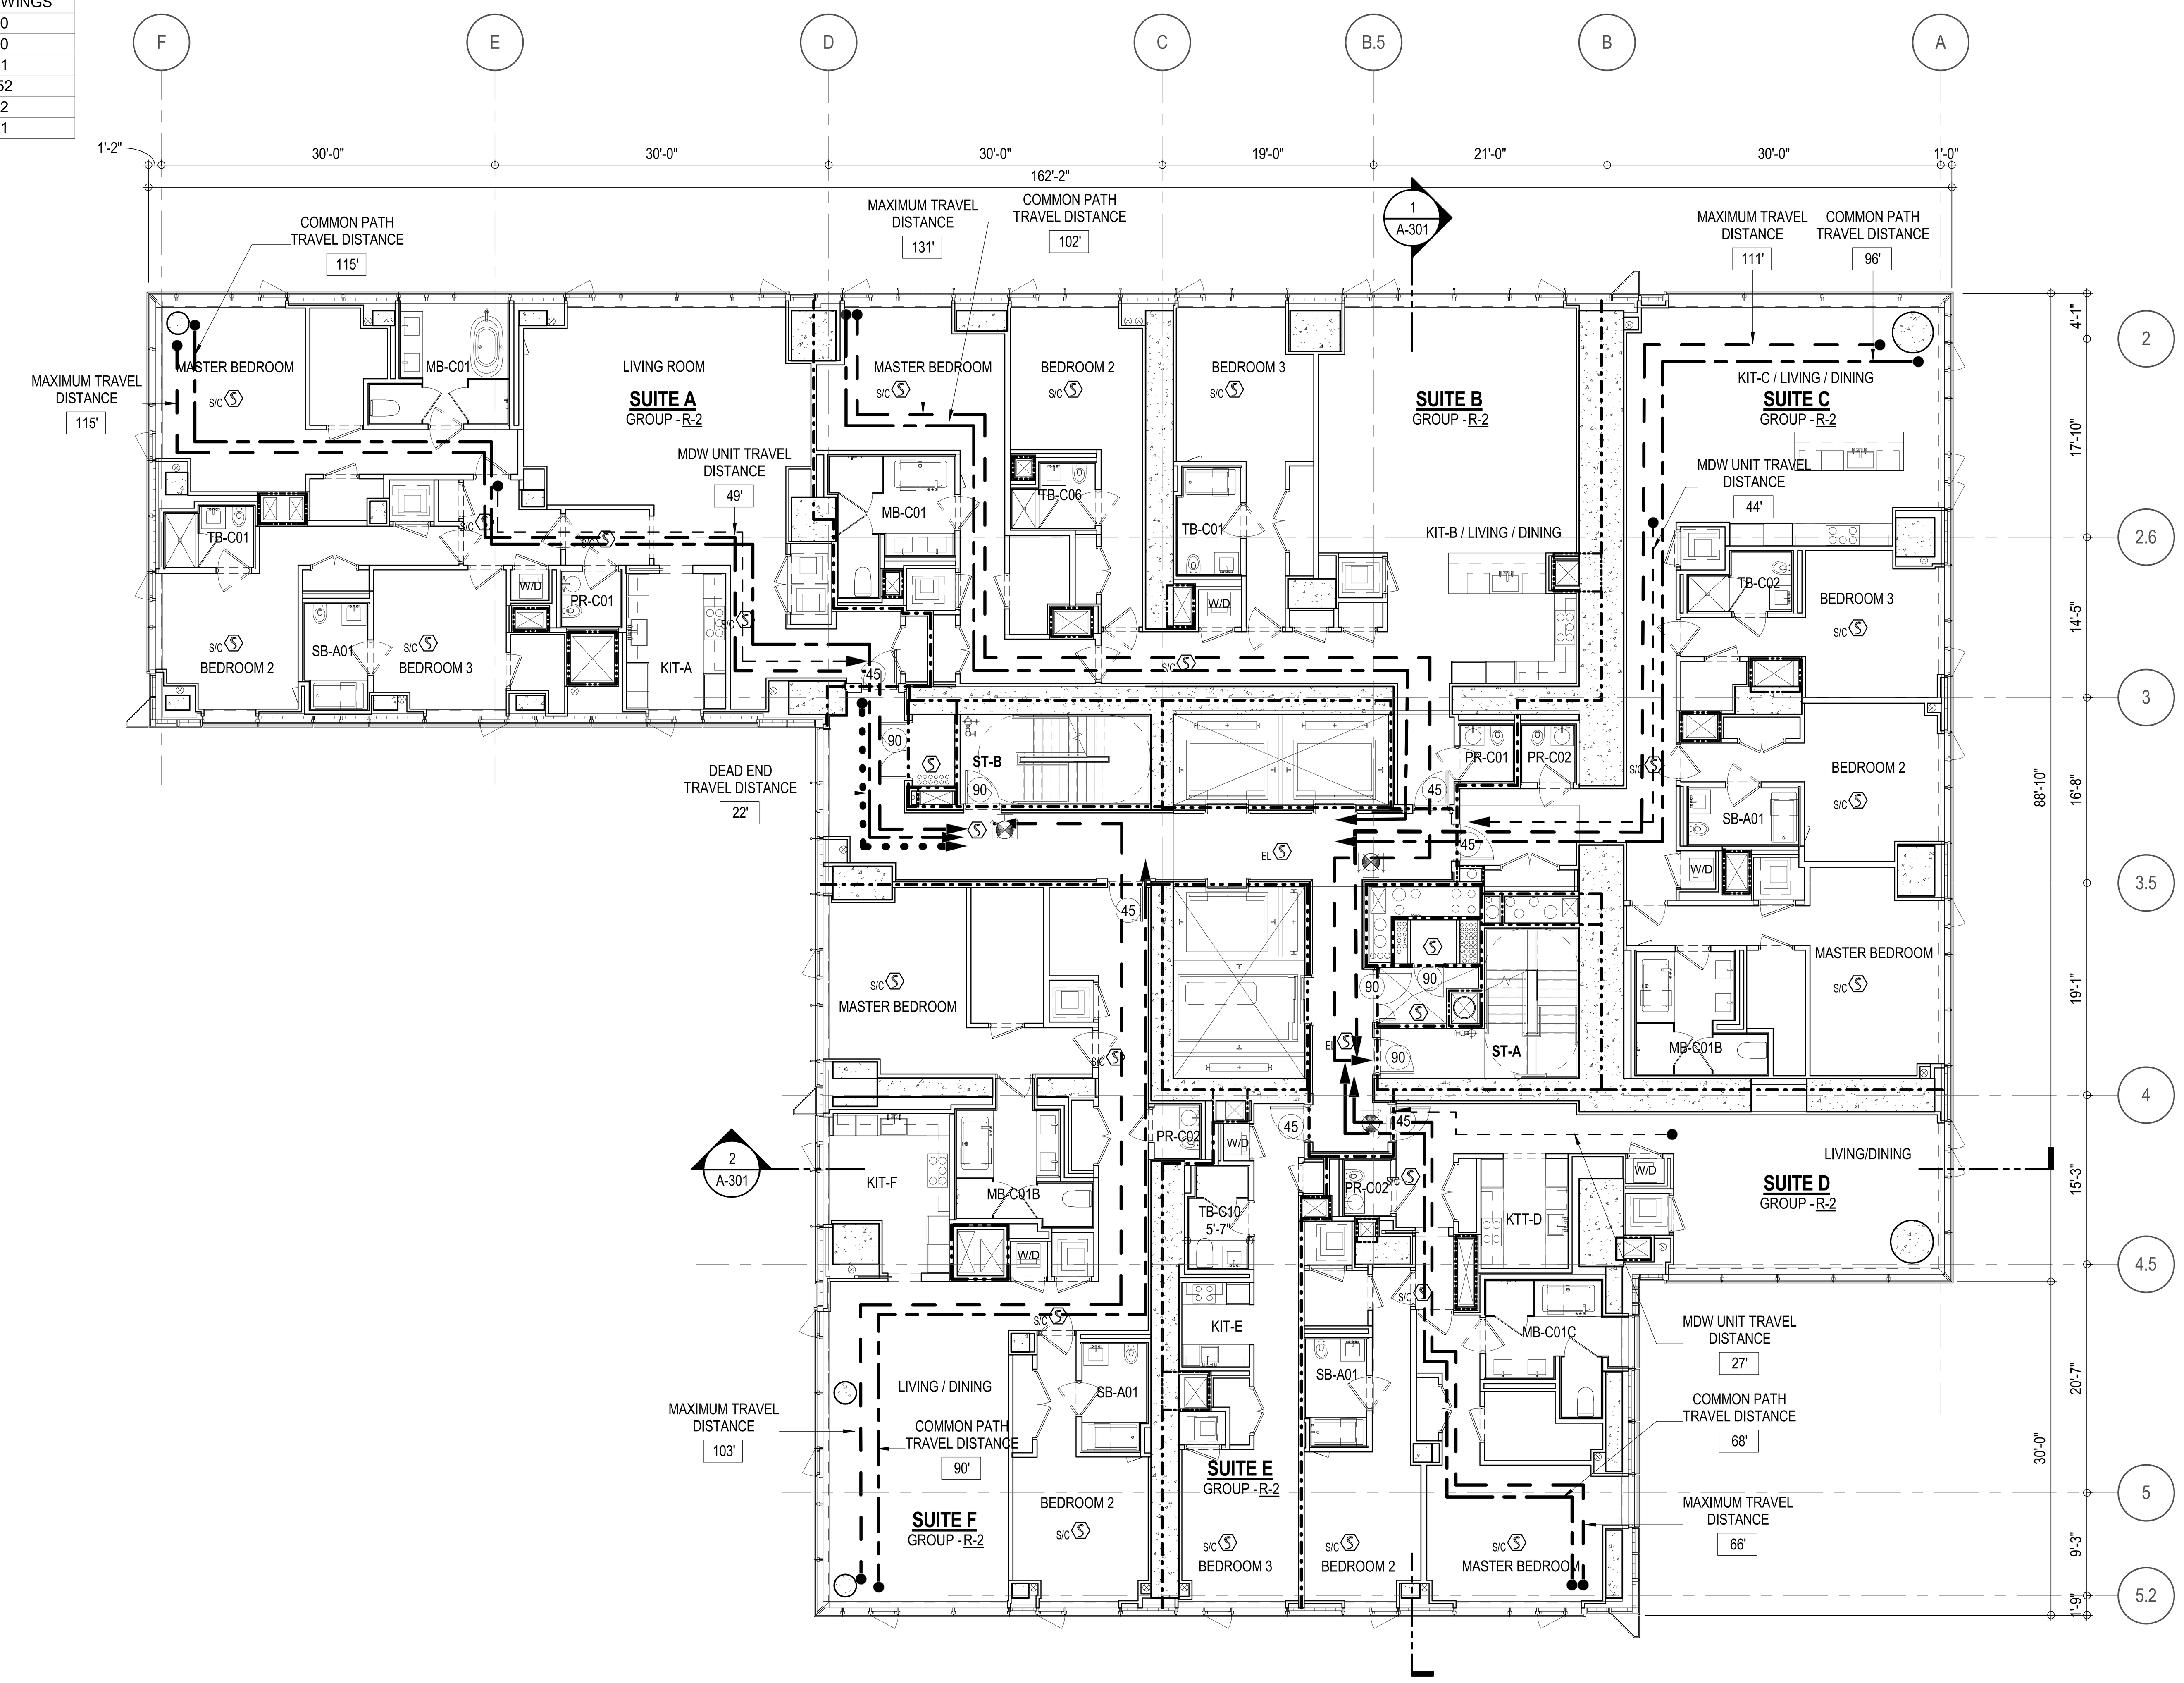

EGRESS AND FIRE RATING LEGEND	
ONE HOUR RATED PARTITION	COMMON TRAVEL DISTANCE
TWO HOUR RATED PARTITION	DEAD END
THREE HOUR RATED PARTITION	MAXIMUM TRAVEL DISTANCE
FOUR HOUR RATED PARTITION	MAXIMUM TRAVEL DISTANCE WITHIN DWELLING UNIT
NON RATED SMOKE SEPARATION	

SYMBOLS LEGEND

- ILLUMINATED EXIT SIGN (ARROW INDICATES DIRECTION)
- ILLUMINATED EXIT SIGN (ARROW INDICATES DIRECTION)
- WALL MOUNTEDILLUMINATED EXIT SIGN (ARROW INDICATES DIRECTION)
- ILLUMINATED EXIT SIGN
- FEC FIRE EXTINGUISHER CABINET
- SPRINKLER HEAD (REFER TO FP DRAWINGS)
- STANDPIPE
- SPRINKLER RISER
- SIAMESE CONNECTION
- SMOKE DETECTOR
- S/C SMOKE /CARBON MONOXIDE DETECTOR
- EM CEILING MOUNTED EMERGENCY LIGHT
- EM WALL MOUNTED EMERGENCY LIGHT
- 90 DOOR RATING (MINUTES)

SYMBOLS LEGEND

- REVERSIBLE DOOR SWING
- W/D STACKED W/D TO BE REPLACED BY ACCESSIBLE COMBINATION UNIT AT REQUEST OF DWELLING UNIT OWNER
- M MECHANICAL UNIT

KEY PLAN:

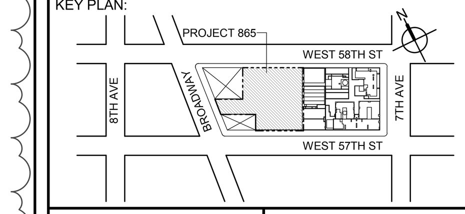

PROJECT NORTH | TRUE NORTH

DEVELOPER:
EXTELL DEVELOPMENT COMPANY
805 THIRD AVENUE, 7TH FLOOR
New York, NY 10022 USA
TEL: 212 712 6000 FAX: 212 712 6100

DESIGN ARCHITECT: Base Building Shell & Core
ADRIAN SMITH + GORDON GILL ARCHITECTURE
111 WEST MONROE STREET SUITE 2300
CHICAGO IL 60603
TEL: 312 920 1888 FAX: 312 920 1775

ARCHITECT OF RECORD: Base Building Shell & Core
AAI ARCHITECTS, P.C.
401 Wellington St. W., 3rd Floor
Toronto, ON M5V 1E7 Canada
TEL: 416 967 1500 FAX: 416 967 7150

STRUCTURAL ENGINEERS:
WSP CANTOR SEINUK
228 EAST 45th Street
New York, NY 10017 USA
TEL: 212 687 9888 FAX: 646 487 5501

MEP ENGINEERS:
AKF GROUP
1501 Broadway
New York, NY 10036 USA
TEL: 212 354 5656 FAX: 212 354 5668

GEOTECHNICAL ENGINEERS:
Langan Engineering & Environmental Services
21 Penn Plaza - 360 West 31st Street, 8th Floor
New York, NY 10001-2727
TEL: 212 479 5400 FAX: 212 479 5444

CODE CONSULTANTS:
Construction Consulting Associates
100 Church Street
New York, NY 10007
TEL: 212 385 1818 FAX: 212 385 1911

CURTAINWALL CONSULTANT:
AJLP Consulting
40 Worth Street. Suite 826
New York, NY 10013
TEL: 212 757 5659 FAX: 646 219 8508

LANDMARK/PRESERVATION CONSULTANT:
Higgins Quasebarth & Partners LLC
11 Hanover Square, 16th Floor
New York, NY 1005
TEL: 212 274 9468 FAX: 646 274 9380

LANDMARK/PRESERVATION CONSULTANT:
Jan Hird Pokorny Associates, Inc.
39 West 37th Street, 12A
New York, NY 10018
TEL: 212 759 6462 FAX: 212 759 6540

No.	DESCRIPTION:	DATE:
	D.O.B. ADMENDMENT 2	21 SEP 15

DOB SUBMISSION

Discrepancies must be reported immediately to the Architect before proceeding. Only figured dimensions are to be used. Contractors must check all dimensions on site. This drawing is protected by copyright.

ALL DIMENSIONS ARE SHOWN IN IMPERIAL.

CONSULTANT:
AAI ARCHITECTS, P.C.

PROJECT:
217 WEST 57TH STREET
NEW YORK, NY

DRAWING TITLE:
17TH - 18TH FLOOR PLAN
BUILDING CODE NOTES
(RESIDENTIAL-TIER 1)
(MFD-36TH-37TH FLOOR)

SEAL & SIGNATURE: REGISTERED ARCHITECT WIEPKE DAVID JANSEN STATE OF NEW YORK No. 028881

DATE:	08/18/15
PROJECT No:	1216-00
DRAWN: Author	REV:
CHK: Checker	
SCALE: 1/8" = 1'-0"	
DWG No: **A-050.01**	
DOB PAGE No:	88 of 569

DOB EMPLOYEE STAMP: | DOB B-SCAN:

FILE NAME: C:\Revit Local Files\EXTELL-865-AAI-TWR-DOB_hadlarim.rvt
PLOT DATE: 9/21/2015 4:54:49 PM

36" x 48" Arch E -SHEET SIZE

DEPT OF BLDGS 121328205 Job Number
ES479226253 Scan Code

OCCUPANT LOADS SUMMARY 19TH FLOOR PLAN				
OCCUPANCY	OCCUPANCY GROUP	AREA	OCCUPANCY LOAD FACTOR	OCCUPANT LOAD
SUITE A	R-2	2,258 SF	200 SF	12
SUITE B	R-2	2,513 SF	200 SF	13
SUITE C	R-2	2,266 SF	200 SF	12
SUITE D	R-2	1,740 SF	200 SF	9
SUITE E	R-2	530 SF	200 SF	3
SUITE F	R-2	2,035 SF	200 SF	11
Grand total				60

EXIT STAIR SUMMARY - BC TABLE 1005.1				
STAIR DESIGNATION	STAIR WIDTH (IN)	STAIRWAYS (INCHES PER OCCUPANT)	STAIR CAPACITY	STAIR LOAD
			TOTAL (292)	TOTAL (60)
STAIR - A	44"	0.3	146	30
STAIR - B	44"	0.3	146	30

EXIT SELF CLOSING DOOR SUMMARY - BC TABLE 1005.1				
DOOR DESIGNATION	DOOR CLEAR WIDTH (IN)	DOORWAY (INCHES PER OCCUPANT)	DOOR CAPACITY	DOOR LOAD
			TOTAL (340)	TOTAL (60)
STAIR - A - DOOR	34"	0.2	170	30
STAIR - B - DOOR	34"	0.2	170	30

EXIT STAIR TREADS AND RISERS - BC TABLE 1009				
STAIR DESIGNATION	TREAD (IN)	RISER (IN)	NO. RISERS (FLOOR TO FLOOR)	MAX. FLIGHT VERTICAL RISE
STAIR - A	9.5"	7.5"	19	59.81"
STAIR - B	9.5"	7.5"	19	74.75"

LENGTH OF TRAVEL DISTANCE (WITH SPRINKLER SYSTEM)			
OCCUPANCY GROUP	MAX. TRAVEL DISTANCE (BC TABLE 1015.1)	COMMON PATH OF EGRESS TRAVEL (BC 1013.3)	DEAD END (BC 1016.3)
R-2	200'	125'	40'

SUITE EXIT DOOR SUMMARY	
DOOR DESIGNATION	DOOR WIDTH (IN)
SUITE A DOOR	36"
SUITE B DOOR	36"
SUITE C DOOR	36"
SUITE D DOOR	36"
SUITE E DOOR	36"
SUITE F DOOR	36"

MULTI DWELLING LAW
SECTION 103.1 (b) EGRESS FROM APARTMENT MAXIMUM TRAVEL DISTANCE TO MEANS OF EGRESS FROM ANY ROOM WITHIN APARTMENT
50'

RESTROOM TYPES		
NAME	TYPE	DETAIL DRAWINGS
MB-C01	ADAPTABLE	1/A-973
MB-C01	ADAPTABLE	1/A-973
MB-C01B	ADAPTABLE	1/A-973
MB-C01B	ADAPTABLE	1/A-973
MB-C01C	ADAPTABLE	1/A-973
PR-C01	ADAPTABLE	1/A-983
PR-C01	ADAPTABLE	1/A-983
PR-C02	ADAPTABLE	6/A-983 6/A-982
PR-C02	ADAPTABLE	6/A-983
PR-C02	ADAPTABLE	6/A-983
SB-A01	A	1/A-970
SB-A01	A	1/A-970
SB-A01	A	1/A-970
SB-A01	A	1/A-970
TB-C01	ADAPTABLE	1/A-979
TB-C01	ADAPTABLE	1/A-979
TB-C02	ADAPTABLE	6/A-979
TB-C06	ADAPTABLE	11/A-980
TB-C10	ADAPTABLE	1/A-982

KITCHENS	
NAME	DETAIL DRAWINGS
KIT-A	1/A-950
KIT-B / LIVING / DINING	5/A-950
KIT-C / LIVING / DINING	1/A-951
KIT-E	14/A-952
KIT-F	4/A-952
KTT-D	7/A-951

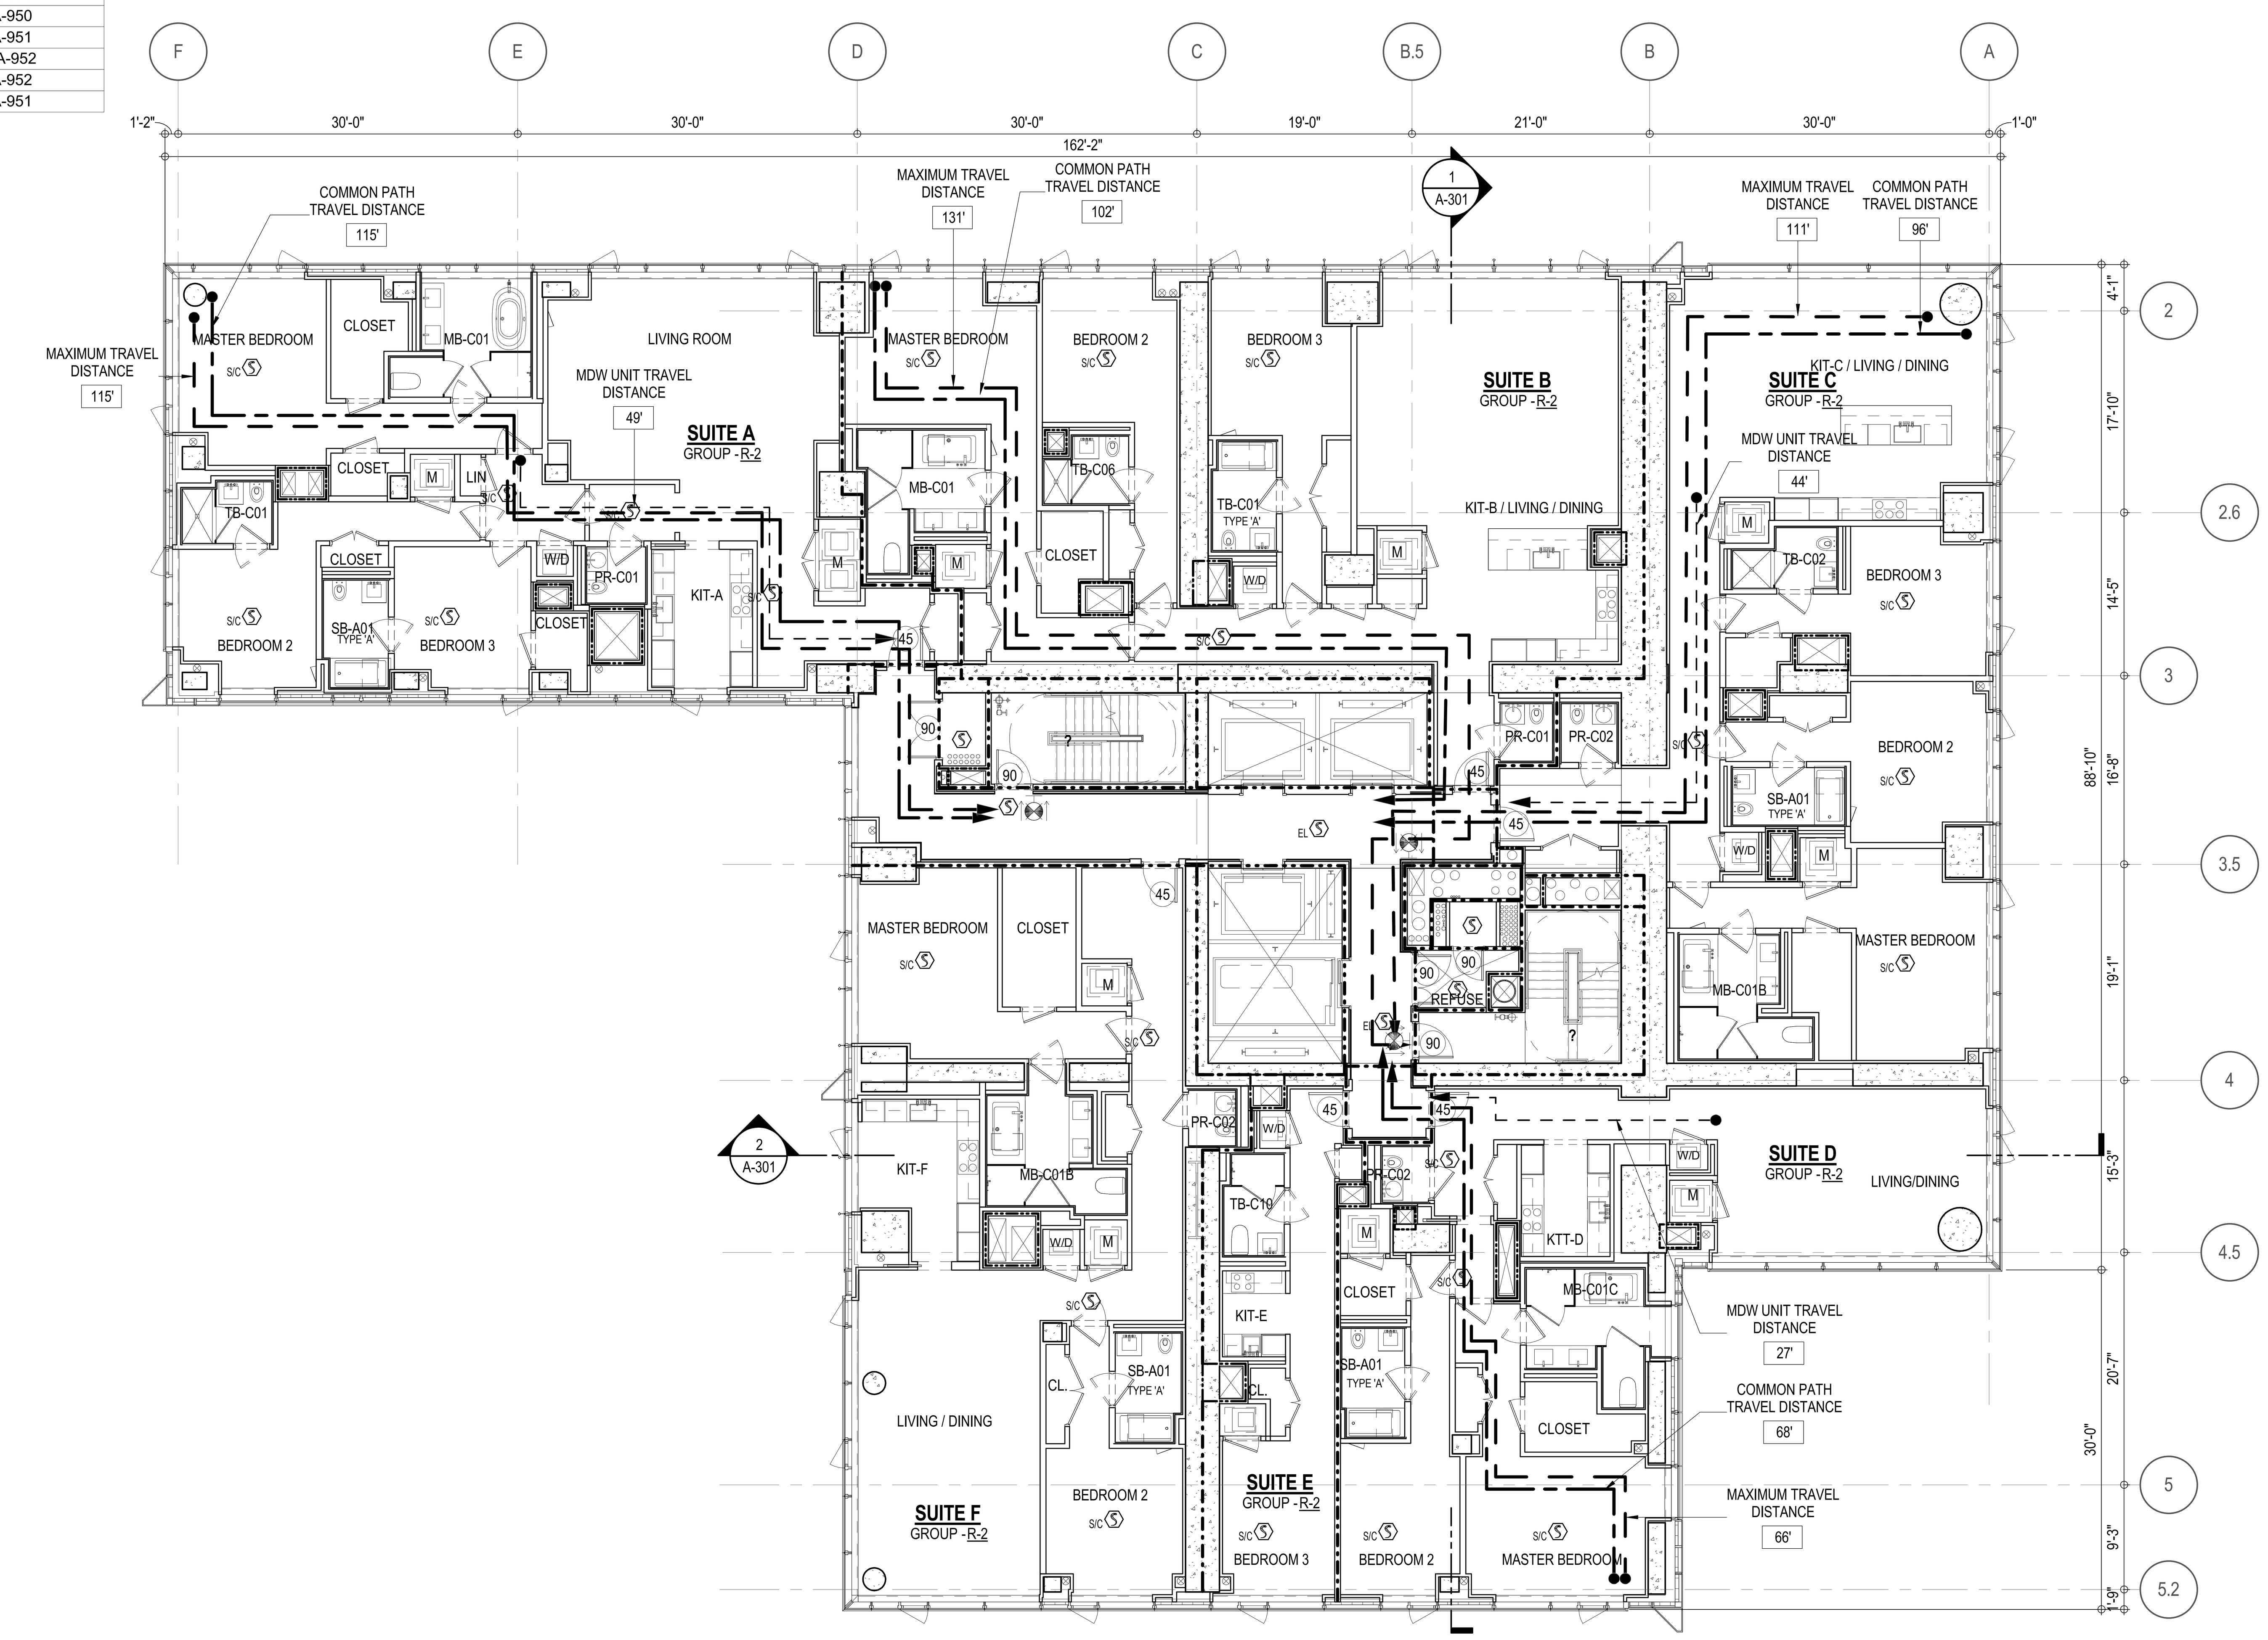

LIGHT & AIR CALCULATION 19TH FLOOR									
		LIGHT REQUIREMENT <BC-1205>				AIR REQUIREMENT <BC-1203>			
			PROVIDED Natural Light				PROVIDED Natural Ventilating Openings		
Room Name	Floor Area	REQ'D % of Light	# of Curtain Wall Panels (5' typ.)**	Area of Vision Glass	% of Natural Light	REQ'D % of Air	# of Operable Windows*	Area of Ventilating Openings	% of Natural Air
SUITE A									
BEDROOM 2	149 SF	10%	3.0	125.31 SF	84.17%	5%	1	13.64 SF	9.16%
BEDROOM 3	150 SF	10%	1.5	62.66 SF	41.88%	5%	1	13.64 SF	9.12%
KIT-A	112 SF	10%	1.0	41.77 SF	37.34%	5%	1	13.64 SF	12.19%
LIVING ROOM	437 SF	10%	4.0	167.08 SF	38.25%	5%	2	27.28 SF	6.25%
MASTER BEDROOM	219 SF	10%	4.0	167.08 SF	76.31%	5%	2	27.28 SF	12.46%
SUITE B									
BEDROOM 2	153 SF	10%	2.0	83.54 SF	54.57%	5%	1	13.64 SF	8.91%
BEDROOM 3	167 SF	10%	2.0	83.54 SF	50.07%	5%	1	13.64 SF	8.18%
KIT-B / LIVING / DINING	634 SF	10%	4.0	167.08 SF	26.36%	5%	3	40.92 SF	6.45%
MASTER BEDROOM	200 SF	10%	2.0	83.54 SF	41.79%	5%	1	13.64 SF	6.82%
SUITE C									
BEDROOM 2	169 SF	10%	2.0	83.54 SF	49.49%	5%	1	13.64 SF	8.08%
BEDROOM 3	156 SF	10%	2.0	83.54 SF	53.70%	5%	1	13.64 SF	8.77%
KIT-C / LIVING / DINING	576 SF	10%	6.0	250.62 SF	43.50%	5%	3	40.92 SF	7.10%
MASTER BEDROOM	210 SF	10%	3.0	125.31 SF	59.58%	5%	1	13.64 SF	6.49%
SUITE D									
BEDROOM 2	139 SF	10%	1.0	41.77 SF	30.04%	5%	1	13.64 SF	9.81%
KTT-D	77 SF	10%				5%			
LIVING/DINING	359 SF	10%	6.0	250.62 SF	69.75%	5%	2	27.28 SF	7.59%
MASTER BEDROOM	208 SF	10%	3.0	125.31 SF	60.32%	5%	1	13.64 SF	6.57%
SUITE E									
BEDROOM 3	140 SF	10%	2.0	83.54 SF	59.83%	5%	1	13.64 SF	9.77%
KIT-E	47 SF	10%				5%			
SUITE F									
BEDROOM 2	156 SF	10%	1.0	41.77 SF	26.83%	5%	1	13.64 SF	8.76%
KIT-F	137 SF	10%	2.0	83.54 SF	60.95%	5%	1	13.64 SF	9.95%
LIVING / DINING	475 SF	10%	5.5	229.74 SF	48.36%	5%	3	40.92 SF	8.61%
MASTER BEDROOM	201 SF	10%	2.0	83.54 SF	41.49%	5%	1	13.64 SF	6.77%

*AREA OF VENTILATING OPENING / UNIT: 13.64 SF

**AREA OF NATURAL LIGHT SOURCES: 41.77 SF
(BASED ON THE MINIMUM AREA PROVIDED FROM 5'-0" MODULE W/ SPLIT MULLION)

EGRESS AND FIRE RATING LEGEND

- ONE HOUR RATED PARTITION
- TWO HOUR RATED PARTITION
- THREE HOUR RATED PARTITION
- FOUR HOUR RATED PARTITION
- NON RATED SMOKE SEPARATION
- COMMON TRAVEL DISTANCE
- DEAD END
- MAXIMUM TRAVEL DISTANCE
- MAXIMUM TRAVEL DISTANCE WITHIN DWELLING UNIT

SYMBOLS LEGEND

- ILLUMINATED EXIT SIGN (ARROW INDICATES DIRECTION)
- ILLUMINATED EXIT SIGN (ARROW INDICATES DIRECTION)
- WALL MOUNTEDILLUMINATED EXIT SIGN (ARROW INDICATES DIRECTION)
- ILLUMINATED EXIT SIGN
- FEC FIRE EXTINGUISHER CABINET
- SPRINKLER HEAD (REFER TO FP DRAWINGS)
- STANDPIPE
- SPRINKLER RISER
- SIAMESE CONNECTION
- SMOKE DETECTOR
- S/C SMOKE /CARBON MONOXIDE DETECTOR
- EM CEILING MOUNTED EMERGENCY LIGHT
- EM WALL MOUNTED EMERGENCY LIGHT
- 90 DOOR RATING (MINUTES)

SYMBOLS LEGEND

- REVERSIBLE DOOR SWING
- W/D STACKED W/D TO BE REPLACED BY ACCESSIBLE COMBINATION UNIT AT REQUEST OF DWELLING UNIT OWNER
- M MECHANICAL UNIT

KEY PLAN:

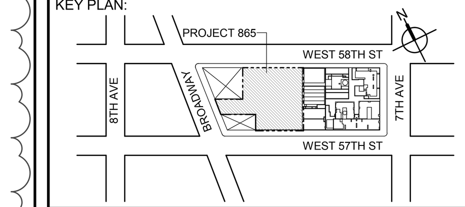

PROJECT NORTH
TRUE NORTH

DEVELOPER:
EXTELL DEVELOPMENT COMPANY
805 THIRD AVENUE, 7TH FLOOR
New York, NY 10022 USA
TEL: 212 712 6000 FAX: 212 712 6100

DESIGN ARCHITECT: Base Building Shell & Core
ADRIAN SMITH + GORDON GILL ARCHITECTURE
111 WEST MONROE STREET SUITE 2300
CHICAGO IL 60603
TEL: 312 920 1888 FAX: 312 920 1775

ARCHITECT OF RECORD: Base Building Shell & Core
AAI ARCHITECTS, P.C.
401 Wellington St. W., 3rd Floor
Toronto, ON M5V 1E7 Canada
TEL: 416 967 1500 FAX: 416 967 7150

STRUCTURAL ENGINEERS:
WSP CANTOR SEINUK
228 EAST 45th Street
New York, NY 10017 USA
TEL: 212 687 9888 FAX: 646 487 5501

MEP ENGINEERS:
AKF GROUP
1501 Broadway
New York, NY 10036 USA
TEL: 212 354 5656 FAX: 212 354 5668

GEOTECHNICAL ENGINEERS:
Langan Engineering & Environmental Services
21 Penn Plaza - 360 West 31st Street, 8th Floor
New York, NY 10001-2727
TEL: 212 479 5400 FAX: 212 479 5444

CODE CONSULTANTS:
Construction Consulting Associates
100 Church Street
New York, NY 10007
TEL: 212 385 1818 FAX: 212 385 1911

CURTAINWALL CONSULTANT:
AJLP Consulting
40 Worth Street. Suite 826
New York, NY 10013
TEL: 212 757 5659 FAX: 646 219 8508

LANDMARK/PRESERVATION CONSULTANT:
Higgins Quasebarth & Partners LLC
11 Hanover Square, 16th Floor
New York, NY 1005
TEL: 212 274 9468 FAX: 646 274 9380

LANDMARK/PRESERVATION CONSULTANT:
Jan Hird Pokorny Associates, Inc.
39 West 37th Street, 12A
New York, NY 10018
TEL: 212 759 6462 FAX: 212 759 6540

No.	DESCRIPTION:	DATE:
	D.O.B. ADMENDMENT 2	21 SEP 15

DOB SUBMISSION

Discrepancies must be reported immediately to the Architect before proceeding. Only figured dimensions are to be used. Contractors must check all dimensions on site. This drawing is protected by copyright.

ALL DIMENSIONS ARE SHOWN IN IMPERIAL.

CONSULTANT:
AAI ARCHITECTS, P.C.

PROJECT:
217 WEST 57TH STREET
NEW YORK, NY

DRAWING TITLE:
19TH FLOOR PLAN
BUILDING CODE NOTES
(RESIDENTIAL-TIER 1) (MFD-38TH FLOOR)

SEAL & SIGNATURE: REGISTERED ARCHITECT WIEPKE DAVID JANSEN No. 028881 STATE OF NEW YORK

DATE: 08/18/15
PROJECT No: 1216-00
DRAWN: Author
REV:
CHK: Checker
SCALE: 1/8" = 1'-0"
DWG No:
A-051.01
DOB PAGE No: 89 of 569

DOB EMPLOYEE STAMP:
DOB B-SCAN:

FILE NAME: C:\Revit Local Files\EXTELL-865-AAI-TWR-DOB_hadlarim.rvt
PLOT DATE: 9/21/2015 4:55:07 PM

OCCUPANT LOADS SUMMARY 20TH FLOOR PLAN				
OCCUPANCY	OCCUPANCY GROUP	AREA	OCCUPANCY LOAD FACTOR	OCCUPANT LOAD
SUITE A	R-2	2,398 SF	200 SF	12
SUITE B	R-2	7,224 SF	200 SF	37
Grand total				49

EXIT STAIR SUMMARY - BC TABLE 1005.1				
STAIR DESIGNATION	STAIR WIDTH (IN)	STAIRWAYS (INCHES PER OCCUPANT)	STAIR CAPACITY	STAIR LOAD
			TOTAL (292)	TOTAL (49)
STAIR - A	44"	0.3	146	24
STAIR - B	44"	0.3	146	25

EXIT SELF CLOSING DOOR SUMMARY - BC TABLE 1005.1				
DOOR DESIGNATION	DOOR CLEAR WIDTH (IN)	DOORWAY (INCHES PER OCCUPANT)	DOOR CAPACITY	DOOR LOAD
			TOTAL (340)	TOTAL (49)
STAIR - A - DOOR	34"	0.2	170	24
STAIR - B - DOOR	34"	0.2	170	25

EXIT STAIR TREADS AND RISERS - BC TABLE 1009				
STAIR DESIGNATION	TREAD (IN)	RISER (IN)	NO. RISERS (FLOOR TO FLOOR)	MAX. FLIGHT VERTICAL RISE
STAIR - A	9.5"	7.38"	26	51.69"
STAIR - B	9.5"	7.68"	25	69.12"

LENGTH OF TRAVEL DISTANCE (WITH SPRINKLER SYSTEM)			
OCCUPANCY GROUP	MAX. TRAVEL DISTANCE (BC TABLE 1015.1)	COMMON PATH OF EGRESS TRAVEL (BC 1013.3)	DEAD END (BC 1016.3)
R-2	200'	125'	40'

SUITE EXIT DOOR SUMMARY	
DOOR DESIGNATION	DOOR WIDTH (IN)
SUITE A DOOR	36"
SUITE B DOOR 1 SUITE B DOOR 2	36" 36"

MULTI DWELLING LAW
SECTION 103.1 (b) EGRESS FROM APARTMENT MAXIMUM TRAVEL DISTANCE TO MEANS OF EGRESS FROM ANY ROOM WITHIN APARTMENT
50'

RESTROOM TYPES		
NAME	TYPE	DETAIL DRAWINGS
MB-C01	ADAPTABLE	1/A-973
MB-C03	ADAPTABLE	1/A-973
PR-C01	ADAPTABLE	1/A-982
PR-C01	ADAPTABLE	1/A-982
PR-C02	ADAPTABLE	6/A-982
SB-A01	A	1/A-971
SB-A01	A	1/A-971
SB-C01	ADAPTABLE	1/A-971
TB-C01	ADAPTABLE	1/A-979
TB-C03	ADAPTABLE	11/A-979
TB-C06	ADAPTABLE	11/A-980

KITCHENS	
NAME	DETAIL DRAWINGS
KIT-A	1/A-950
KIT-B	7/A-952

LIGHT & AIR CALCULATION 20TH FLOOR										
		LIGHT REQUIREMENT <BC-1205>				AIR REQUIREMENT <BC-1203>				
			PROVIDED Natural Light				PROVIDED Natural Ventilating Openings			
Room Name	Floor Area	REQ'D % of Light	# of Curtain Wall Panels (5' typ.)**	Area of Vision Glass	% of Natural Light	REQ'D % of Air	Door Opening Area	# of Operable Windows*	Area of Ventilating Openings	% of Natural Air
SUITE A										
BEDROOM 2	149 SF	10%	3.0	125.31 SF	84.12%	5%	0.00 SF	1	13.64 SF	9.16%
BEDROOM 3	151 SF	10%	1.5	62.66 SF	41.51%	5%	0.00 SF	1	13.64 SF	9.04%
KIT-A	112 SF	10%	1.0	41.77 SF	37.38%	5%	0.00 SF	1	13.64 SF	12.21%
LIVING ROOM	438 SF	10%	4.0	167.08 SF	38.14%	5%	0.00 SF	2	27.28 SF	6.23%
MASTER BEDROOM	220 SF	10%	4.0	167.08 SF	76.08%	5%	0.00 SF	2	27.28 SF	12.42%
SUITE B										
BEDROOM 2	166 SF	10%	2.0	83.54 SF	50.47%	5%	0.00 SF	1	13.64 SF	8.24%
BEDROOM 3	154 SF	10%	2.0	83.54 SF	54.31%	5%	0.00 SF	1	13.64 SF	8.87%
BEDROOM 4	193 SF	10%	2.0	83.54 SF	43.28%	5%	0.00 SF	1	13.64 SF	7.07%
BEDROOM 5	234 SF	10%	3.0	125.31 SF	53.66%	5%	0.00 SF	1	13.64 SF	5.84%
DINING	575 SF	10%	5.0	208.85 SF	36.30%	5%	0.00 SF	3	40.92 SF	7.11%
FAMILY ROOM	513 SF	10%	6.0	250.62 SF	48.89%	5%	39.73 SF	1	53.37 SF	10.41%
KIT-B	351 SF	10%	6.0	250.62 SF	71.41%	5%	0.00 SF	2	27.28 SF	7.77%
LIBRARY	327 SF	10%	5.0	208.85 SF	63.86%	5%	39.73 SF	2	67.01 SF	20.49%
LIVING	956 SF	10%	8.0	334.16 SF	34.96%	5%	0.00 SF	4	54.56 SF	5.71%
MASTER BEDROOM	339 SF	10%	4.0	167.08 SF	49.33%	5%	0.00 SF	2	27.28 SF	8.05%

*AREA OF VENTILATING OPENING / UNIT: 13.64 SF

**AREA OF NATURAL LIGHT SOURCES: 41.77 SF
(BASED ON THE MINIMUM AREA PROVIDED FROM 5'-0" MODULE W/ SPLIT MULLION)

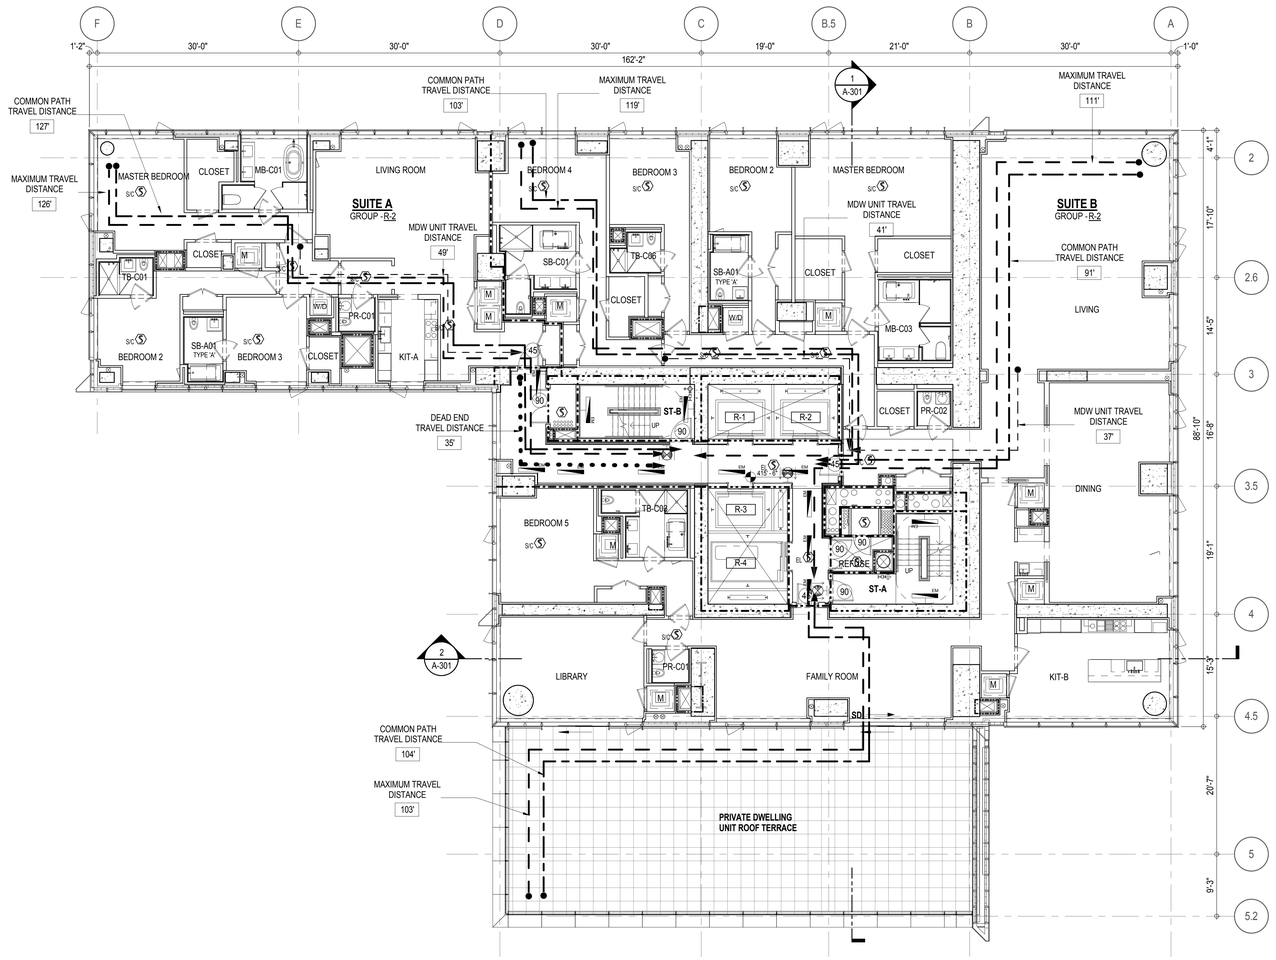

EGRESS AND FIRE RATING LEGEND

- ONE HOUR RATED PARTITION
- TWO HOUR RATED PARTITION
- THREE HOUR RATED PARTITION
- FOUR HOUR RATED PARTITION
- NON RATED SMOKE SEPARATION
- COMMON TRAVEL DISTANCE
- DEAD END
- MAXIMUM TRAVEL DISTANCE
- MAXIMUM TRAVEL DISTANCE WITHIN DWELLING UNIT

SYMBOLS LEGEND

- ILLUMINATED EXIT SIGN (ARROW INDICATES DIRECTION)
- ILLUMINATED EXIT SIGN (ARROW INDICATES DIRECTION)
- WALL MOUNTEDILLUMINATED EXIT SIGN (ARROW INDICATES DIRECTION)
- ILLUMINATED EXIT SIGN
- FEC FIRE EXTINGUISHER CABINET
- SPRINKLER HEAD (REFER TO FP DRAWINGS)
- STANDPIPE
- SPRINKLER RISER
- SIAMESE CONNECTION
- SMOKE DETECTOR
- S/C SMOKE /CARBON MONOXIDE DETECTOR
- CEILING MOUNTED EMERGENCY LIGHT
- WALL MOUNTED EMERGENCY LIGHT
- 90 DOOR RATING (MINUTES)

SYMBOLS LEGEND

- REVERSIBLE DOOR SWING
- W/D STACKED W/D TO BE REPLACED BY ACCESSIBLE COMBINATION UNIT AT REQUEST OF DWELLING UNIT OWNER
- M MECHANICAL UNIT

KEY PLAN:

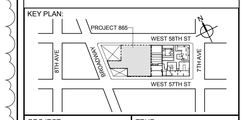

PROJECT NORTH

TRUE NORTH

DEVELOPER:
EXTELL DEVELOPMENT COMPANY
805 THIRD AVENUE, 7TH FLOOR
New York, NY 10022 USA
TEL: 212 712 6000 FAX: 212 712 6100

DESIGN ARCHITECT: Base Building Shell & Core
ADRIAN SMITH + GORDON GILL ARCHITECTURE
111 WEST MONROE STREET SUITE 2300
CHICAGO IL 60603
TEL: 312 920 1888 FAX: 312 920 1775

ARCHITECT OF RECORD: Base Building Shell & Core
AAI ARCHITECTS, P.C.
401 Wellington St. W., 3rd Floor
Toronto, ON M5V 1E7 Canada
TEL: 416 967 1500 FAX: 416 967 7150

STRUCTURAL ENGINEERS:
WSP CANTOR SEINUK
228 EAST 45th Street
New York, NY 10017 USA
TEL: 212 687 9888 FAX: 646 487 5501

MEP ENGINEERS:
AKF GROUP
1501 Broadway
New York, NY 10036 USA
TEL: 212 354 5656 FAX: 212 354 5668

GEOTECHNICAL ENGINEERS:
Langan Engineering & Environmental Services
21 Penn Plaza - 360 West 31st Street, 8th Floor
New York, NY 10001-2727
TEL: 212 479 5400 FAX: 212 479 5444

CODE CONSULTANTS:
Construction Consulting Associates
100 Church Street
New York, NY 10007
TEL: 212 385 1818 FAX: 212 385 1911

CURTAINWALL CONSULTANT:
AJLP Consulting
40 Worth Street, Suite 826
New York, NY 10013
TEL: 212 757 5659 FAX: 646 219 8508

LANDMARK/PRESERVATION CONSULTANT:
Higgins Quasebarth & Partners LLC
11 Hanover Square, 16th Floor
New York, NY 1005
TEL: 212 274 9468 FAX: 646 274 9380

LANDMARK/PRESERVATION CONSULTANT:
Jan Hird Pokorny Associates, Inc.
39 West 37th Street, 12A
New York, NY 10018
TEL: 212 759 6462 FAX: 212 759 6540

No.	DESCRIPTION:	DATE:
1	CD PROGRESS ISSUE 1	15 OCT 14
2	D.O.B. SUBMISSION	05 DEC 14
3	CD PROGRESS ISSUE 2	19 DEC 14
4	D.O.B. SUBMISSION	18 FEB 15
5	CD PROGRESS ISSUE 3	09 MAR 15
	D.O.B. SUBMISSION	27 APR 15
6	CD PROGRESS ISSUE 4	01 JUN 15
	D.O.B. ADMENDMENT 2	21 SEP 15

0 4'-0" 8'-0" 16'-0"

DOB SUBMISSION

Discrepancies must be reported immediately to the Architect before proceeding. Only figured dimensions are to be used. Contractors must check all dimensions on site. This drawing is protected by copyright.

ALL DIMENSIONS ARE SHOWN IN IMPERIAL.

CONSULTANT:

AAI ARCHITECTS, P.C.

PROJECT:

217 WEST 57TH STREET
NEW YORK, NY

DRAWING TITLE:

20TH FLOOR PLAN
BUILDING CODE NOTES
(RESIDENTIAL-TIER 1) (MFD-39TH FLOOR)

SEAL & SIGNATURE:

REGISTERED ARCHITECT JAMES DAVID JANKOWSKI No. 028881 STATE OF NEW YORK

DATE:	15 OCT 14
PROJECT No:	1216-00
DRAWN: Author	REV:
CHK: Checker	6
SCALE: 1/8" = 1'-0"	
DWG No:	A-052.01
DOB PAGE No:	90 of 569

DOB EMPLOYEE STAMP:

DOB B-SCAN:

DEPT OF BLDGS 121236526 Job Number
E394326609 Scan Code
36" x 48" Arch E, SHEET SIZE
FILE NAME: C:\Revit Local Files\EXTELL-866-AAI-TYR-DOB_bullstein.rvt
PLOT DATE: 9/21/2014 9:25 PM
\\LAST\ISSUES AS\ A-050_CD PROGRESS ISSUE 4\

OCCUPANT LOADS SUMMARY 21ST FLOOR PLAN				
OCCUPANCY	OCCUPANCY GROUP	AREA	OCCUPANCY LOAD FACTOR	OCCUPANT LOAD
SUITE A	R-2	2,318 SF	200 SF	12
SUITE B	R-2	2,355 SF	200 SF	12
SUITE C	R-2	3,114 SF	200 SF	16
SUITE D	R-2	1,416 SF	200 SF	8
Grand total				48

EXIT STAIR SUMMARY - BC TABLE 1005.1				
STAIR DESIGNATION	STAIR WIDTH (IN)	STAIRWAYS (INCHES PER OCCUPANT)	STAIR CAPACITY	STAIR LOAD
			TOTAL (292)	TOTAL (48)
STAIR - A	44"	0.3	146	24
STAIR - B	44"	0.3	146	24

EXIT SELF CLOSING DOOR SUMMARY - BC TABLE 1005.1				
DOOR DESIGNATION	DOOR CLEAR WIDTH (IN)	DOORWAY (INCHES PER OCCUPANT)	DOOR CAPACITY	DOOR LOAD
			TOTAL (340)	TOTAL (48)
STAIR - A - DOOR	34"	0.2	170	24
STAIR - B - DOOR	34"	0.2	170	24

EXIT STAIR TREADS AND RISERS - BC TABLE 1009				
STAIR DESIGNATION	TREAD (IN)	RISER (IN)	NO. RISERS (FLOOR TO FLOOR)	MAX. FLIGHT VERTICAL RISE
STAIR - A	9.5"	7.38"	26	51.69"
STAIR - B	9.5"	7.68"	25	69.12"

LENGTH OF TRAVEL DISTANCE (WITH SPRINKLER SYSTEM)			
OCCUPANCY GROUP	MAX. TRAVEL DISTANCE (BC TABLE 1015.1)	COMMON PATH OF EGRESS TRAVEL (BC 1013.3)	DEAD END (BC 1016.3)
R-2	200'	125'	40'

SUITE EXIT DOOR SUMMARY	
DOOR DESIGNATION	DOOR WIDTH (IN)
SUITE A DOOR	36"
SUITE B DOOR	36"
SUITE C DOOR	36"
SUITE D DOOR	36"

MULTI DWELLING LAW
SECTION 103.1 (b) EGRESS FROM APARTMENT MAXIMUM TRAVEL DISTANCE TO MEANS OF EGRESS FROM ANY ROOM WITHIN APARTMENT
50'

RESTROOM TYPES		
NAME	TYPE	DETAIL DRAWINGS
MB-C01	ADAPTABLE	1/A-973
MB-C01B	ADAPTABLE	1/A-984
MB-C04	ADAPTABLE	9/A-974
MB-C05	ADAPTABLE	1/A-975
PR-C01	ADAPTABLE	1/A-982
PR-C01	ADAPTABLE	1/A-982
PR-C01	ADAPTABLE	1/A-982
PR-C02	ADAPTABLE	6/A-982
SB-A01	A	1/A-970
SB-A01	A	1/A-970
SB-A01	A	1/A-970
TB-C01	ADAPTABLE	1/A-979
TB-C01	ADAPTABLE	1/A-979
TB-C04	ADAPTABLE	1/A-980

KITCHEN	
NAME	DETAIL DRAWINGS
KIT-A	1/A-950
KIT-B / LIVING / DINING	5/A-950
KIT-C	1/A-953
KIT-D	7/A-953

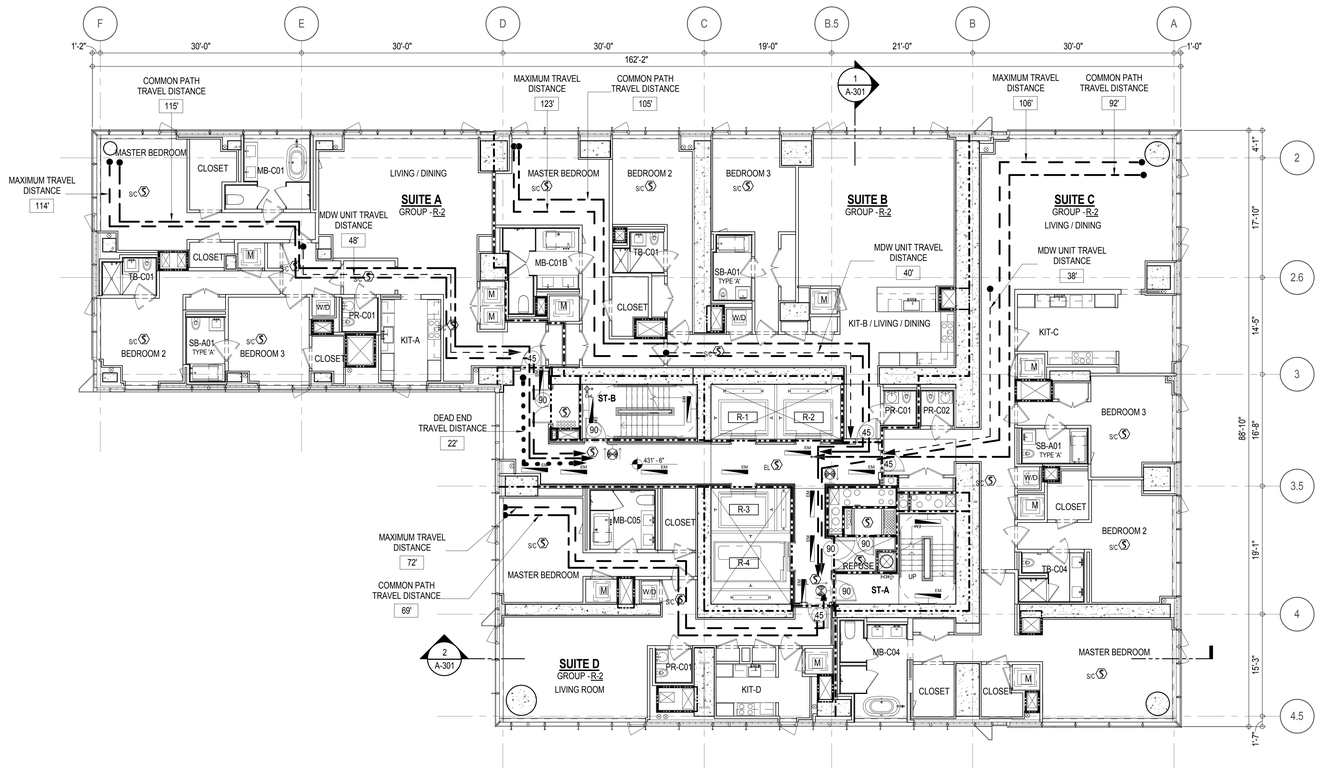

LIGHT & AIR CALCULATION 21ST FLOOR									
		LIGHT REQUIREMENT <BC-1205>				AIR REQUIREMENT <BC-1203>			
			PROVIDED Natural Light				PROVIDED Natural Ventilating Openings		
Room Name	Floor Area	REQ'D % of Light	# of Curtain Wall Panels (5' typ.)**	Area of Vision Glass	% of Natural Light	REQ'D % of Air	# of Operable Windows*	Area of Ventilating Openings	% of Natural Air
SUITE A									
BEDROOM 2	150 SF	10%	3.0	112.92 SF	75.19%	5%	1	12.18 SF	8.11%
BEDROOM 3	151 SF	10%	1.5	56.46 SF	37.37%	5%	1	12.18 SF	8.06%
KIT-A	112 SF	10%	1.0	37.64 SF	33.71%	5%	1	12.18 SF	10.91%
LIVING / DINING	438 SF	10%	4.0	150.56 SF	34.37%	5%	2	24.36 SF	5.56%
MASTER BEDROOM	220 SF	10%	4.0	150.56 SF	68.49%	5%	2	24.36 SF	11.08%
SUITE B									
BEDROOM 2	154 SF	10%	2.0	75.28 SF	48.96%	5%	1	12.18 SF	7.92%
BEDROOM 3	167 SF	10%	2.0	75.28 SF	45.10%	5%	1	12.18 SF	7.30%
KIT-B / LIVING / DINING	637 SF	10%	4.0	150.56 SF	23.63%	5%	3	36.54 SF	5.73%
MASTER BEDROOM	196 SF	10%	2.0	75.28 SF	38.33%	5%	1	12.18 SF	6.20%
SUITE C									
BEDROOM 2	216 SF	10%	3.0	112.92 SF	52.28%	5%	1	12.18 SF	5.64%
BEDROOM 3	177 SF	10%	2.0	75.28 SF	42.43%	5%	1	12.18 SF	6.87%
KIT-C	240 SF	10%	3.0	112.92 SF	47.13%	5%	1	12.18 SF	5.08%
LIVING / DINING	630 SF	10%	6.0	225.84 SF	35.83%	5%	3	36.54 SF	5.80%
MASTER BEDROOM	295 SF	10%	5.0	188.20 SF	63.89%	5%	2	24.36 SF	8.27%
SUITE D									
KIT-D	101 SF	10%	3.0	112.92 SF	112.05%	5%	1	12.18 SF	12.09%
LIVING ROOM	328 SF	10%	5.0	188.20 SF	57.38%	5%	2	24.36 SF	7.43%
MASTER BEDROOM	190 SF	10%	3.0	112.92 SF	59.44%	5%	1	12.18 SF	6.41%

*AREA OF VENTILATING OPENING / UNIT: 12.18 SF

**AREA OF NATURAL LIGHT SOURCES: 37.64 SF
(BASED ON THE MINIMUM AREA PROVIDED FROM 5'-0" MODULE W/ SPLIT MULLION)

EGRESS AND FIRE RATING LEGEND

- ONE HOUR RATED PARTITION
- TWO HOUR RATED PARTITION
- THREE HOUR RATED PARTITION
- FOUR HOUR RATED PARTITION
- NON RATED SMOKE SEPARATION
- COMMON TRAVEL DISTANCE
- DEAD END
- MAXIMUM TRAVEL DISTANCE
- MAXIMUM TRAVEL DISTANCE WITHIN DWELLING UNIT

SYMBOLS LEGEND

- ILLUMINATED EXIT SIGN (ARROW INDICATES DIRECTION)
- ILLUMINATED EXIT SIGN (ARROW INDICATES DIRECTION)
- WALL MOUNTEDILLUMINATED EXIT SIGN (ARROW INDICATES DIRECTION)
- ILLUMINATED EXIT SIGN
- FEC FIRE EXTINGUISHER CABINET
- SPRINKLER HEAD (REFER TO FP DRAWINGS)
- STANDPIPE
- SPRINKLER RISER
- SIAMESE CONNECTION
- SMOKE DETECTOR
- SC SMOKE /CARBON MONOXIDE DETECTOR
- CM CEILING MOUNTED EMERGENCY LIGHT
- WM WALL MOUNTED EMERGENCY LIGHT
- 90 DOOR RATING (MINUTES)

SYMBOLS LEGEND

- REVERSIBLE DOOR SWING
- W/D STACKED W/D TO BE REPLACED BY ACCESSIBLE COMBINATION UNIT AT REQUEST OF DWELLING UNIT OWNER
- M MECHANICAL UNIT

KEY PLAN:

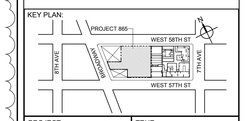

PROJECT NORTH

TRUE NORTH

DEVELOPER:
EXTELL DEVELOPMENT COMPANY
805 THIRD AVENUE, 7TH FLOOR
New York, NY 10022 USA
TEL: 212 712 6000 FAX: 212 712 6100

DESIGN ARCHITECT: Base Building Shell & Core
ADRIAN SMITH + GORDON GILL ARCHITECTURE
111 WEST MONROE STREET SUITE 2300
CHICAGO IL 60603
TEL: 312 920 1888 FAX: 312 920 1775

ARCHITECT OF RECORD: Base Building Shell & Core
AAI ARCHITECTS, P.C.
401 Wellington St. W., 3rd Floor
Toronto, ON M5V 1E7 Canada
TEL: 416 967 1500 FAX: 416 967 7150

STRUCTURAL ENGINEERS:
WSP CANTOR SEINUK
228 EAST 45th Street
New York, NY 10017 USA
TEL: 212 687 9888 FAX: 646 487 5501

MEP ENGINEERS:
AKF GROUP
1501 Broadway
New York, NY 10036 USA
TEL: 212 354 5656 FAX: 212 354 5668

GEOTECHNICAL ENGINEERS:
Langan Engineering & Environmental Services
21 Penn Plaza - 360 West 31st Street, 8th Floor
New York, NY 10001-2727
TEL: 212 479 5400 FAX: 212 479 5444

CODE CONSULTANTS:
Construction Consulting Associates
100 Church Street
New York, NY 10007
TEL: 212 385 1818 FAX: 212 385 1911

CURTAINWALL CONSULTANT:
AJLP Consulting
40 Worth Street, Suite 826
New York, NY 10013
TEL: 212 757 5659 FAX: 646 219 8508

LANDMARK/PRESERVATION CONSULTANT:
Higgins Quasebarth & Partners LLC
11 Hanover Square, 16th Floor
New York, NY 1005
TEL: 212 274 9468 FAX: 646 274 9380

LANDMARK/PRESERVATION CONSULTANT:
Jan Hird Pokorny Associates, Inc.
39 West 37th Street, 12A
New York, NY 10018
TEL: 212 759 6462 FAX: 212 759 6540

No.	DESCRIPTION:	DATE:
1	CD PROGRESS ISSUE 1	15 OCT 14
2	D.O.B. SUBMISSION	05 DEC 14
3	CD PROGRESS ISSUE 2	19 DEC 14
4	D.O.B. SUBMISSION	18 FEB 15
5	CD PROGRESS ISSUE 3	09 MAR 15
	D.O.B. SUBMISSION	27 APR 15
6	CD PROGRESS ISSUE 4	01 JUN 15
	D.O.B. ADMENDMENT 2	21 SEP 15

0 4' - 0" 8' - 0" 16' - 0"

DOB SUBMISSION

Discrepancies must be reported immediately to the Architect before proceeding. Only figured dimensions are to be used. Contractors must check all dimensions on site. This drawing is protected by copyright.

ALL DIMENSIONS ARE SHOWN IN IMPERIAL.

CONSULTANT:

AAI ARCHITECTS, P.C.

PROJECT:

217 WEST 57TH STREET
NEW YORK, NY

DRAWING TITLE:

21ST - FLOOR PLAN
BUILDING CODE NOTES
(RESIDENTIAL-TIER 1) (MFD-43RD FLOOR)

SEAL & SIGNATURE:

REGISTERED ARCHITECT WILLIAM DAVID JANKOWSKI No. 028881 STATE OF NEW YORK

DATE:	15 OCT 14
PROJECT No:	1216-00
DRAWN: Author	REV:
CHK: Checker	6
SCALE: 1/8" = 1'-0"	
DWG No:	A-053.01
DOB PAGE No:	91 of 569

DOB EMPLOYEE STAMP:

DOB B-SCAN:

DEPT OF BLDGS 421235826 Job Number
E300682992US Scan Code
36" x 48" Arch E, SHEET SIZE
FILE NAME: C:\Revit Local Files\EXTELL-865-AAI-TWR-DOB_bwilliam.rvt
PLOT DATE: 9/4/2014 5:56:43 PM
\\LAST\ISSUES AS\ A-053 - CD PROGRESS ISSUE 4\

OCCUPANT LOADS SUMMARY 22ND - 25HT FLOOR PLAN				
OCCUPANCY	OCCUPANCY GROUP	AREA	OCCUPANCY LOAD FACTOR	OCCUPANT LOAD
SUITE A	R-2	2,304 SF	200 SF	12
SUITE B	R-2	2,490 SF	200 SF	13
SUITE C	R-2	3,167 SF	200 SF	16
SUITE D	R-2	1,365 SF	200 SF	7
Grand total				48

EXIT STAIR SUMMARY - BC TABLE 1005.1				
STAIR DESIGNATION	STAIR WIDTH (IN)	STAIRWAYS (INCHES PER OCCUPANT)	STAIR CAPACITY	STAIR LOAD
			TOTAL (292)	TOTAL (48)
STAIR - A	44"	0.3	146	24
STAIR - B	44"	0.3	146	24

EXIT SELF CLOSING DOOR SUMMARY - BC TABLE 1005.1				
DOOR DESIGNATION	DOOR CLEAR WIDTH (IN)	DOORWAY (INCHES PER OCCUPANT)	DOOR CAPACITY	DOOR LOAD
			TOTAL (340)	TOTAL (48)
STAIR - A - DOOR	34"	0.2	170	24
STAIR - B - DOOR	34"	0.2	170	24

EXIT STAIR TREADS AND RISERS - BC TABLE 1009				
STAIR DESIGNATION	TREAD (IN)	RISER (IN)	NO. RISERS (FLOOR TO FLOOR)	MAX. FLIGHT VERTICAL RISE
STAIR - A	9.5"	7.5"	19	59.81"
STAIR - B	9.5"	7.5"	19	74.75"

LENGTH OF TRAVEL DISTANCE (WITH SPRINKLER SYSTEM)			
OCCUPANCY GROUP	MAX. TRAVEL DISTANCE (BC TABLE 1015.1)	COMMON PATH OF EGRESS TRAVEL (BC 1013.3)	DEAD END (BC 1016.3)
R-2	200'	125'	40'

SUITE EXIT DOOR SUMMARY	
DOOR DESIGNATION	DOOR WIDTH (IN)
SUITE A DOOR	36"
SUITE B DOOR	36"
SUITE C DOOR	36"
SUITE D DOOR	36"

MULTI DWELLING LAW
SECTION 103.1 (b) EGRESS FROM APARTMENT MAXIMUM TRAVEL DISTANCE TO MEANS OF EGRESS FROM ANY ROOM WITHIN APARTMENT
50'

RESTROOM TYPES		
NAME	TYPE	DETAIL DRAWINGS
MB-C01	ADAPTABLE	1/A-973
MB-C01B	ADAPTABLE	1/A-984
MB-C04	ADAPTABLE	9/A-974
MB-C05	ADAPTABLE	1/A-975
PR-C01	ADAPTABLE	1/A-982
PR-C01	ADAPTABLE	1/A-982
PR-C01	ADAPTABLE	1/A-982
PR-C02	ADAPTABLE	6/A-982
SB-A01	A	1/A-970
SB-A01	A	1/A-970
SB-A01	A	1/A-970
TB-C01	ADAPTABLE	1/A-979
TB-C01	ADAPTABLE	1/A-979
TB-C04	ADAPTABLE	1/A-980

KITCHEN	
NAME	DETAIL DRAWINGS
KIT-A	1/A-950
KIT-B / LIVING / DINING	5/A-950
KIT-C	1/A-953
KIT-D	7/A-953

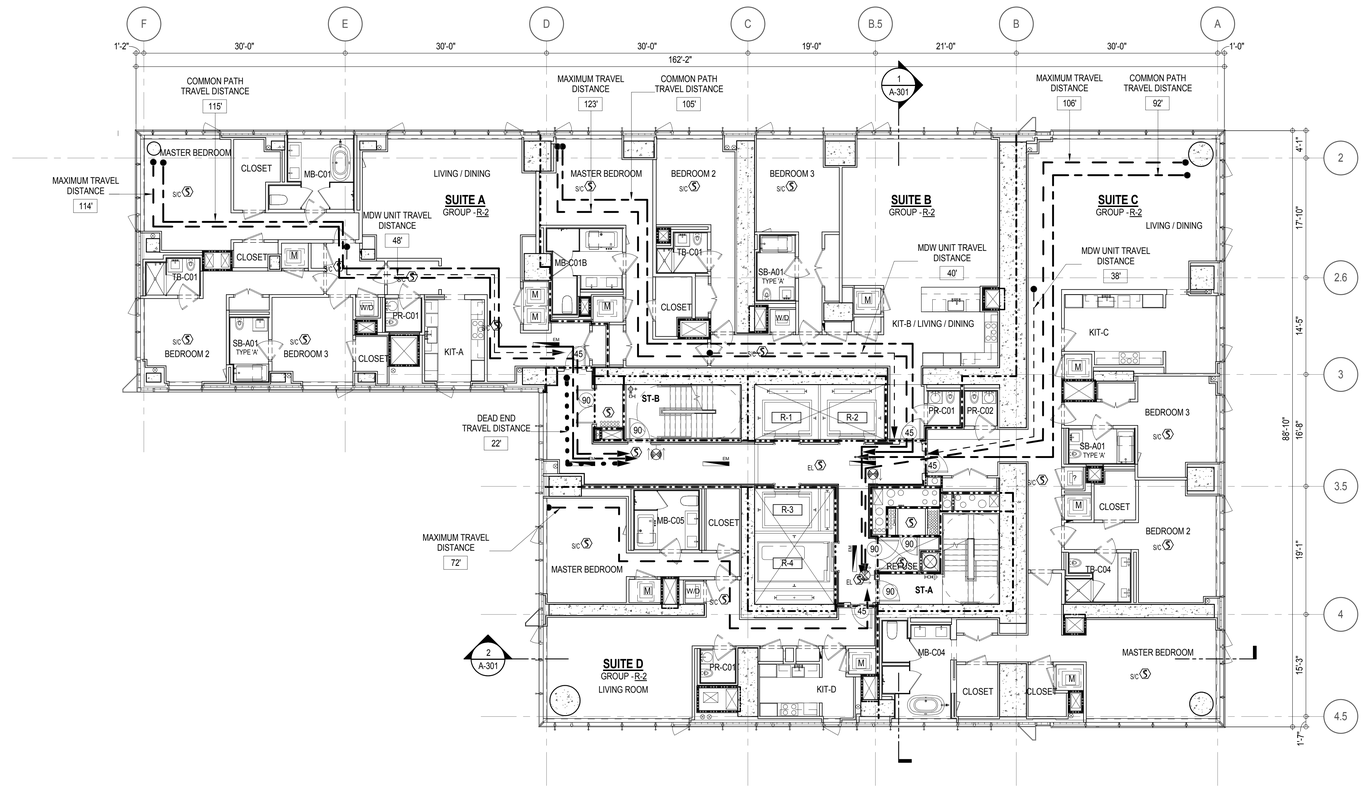

LIGHT & AIR CALCULATION 22ND - 25HT FLOOR									
		LIGHT REQUIREMENT <BC-1205>				AIR REQUIREMENT <BC-1203>			
			PROVIDED Natural Light				PROVIDED Natural Ventilating Openings		
Room Name	Floor Area	REQ'D % of Light	# of Curtain Wall Panels (5' typ.)**	Area of Vision Glass	% of Natural Light	REQ'D % of Air	# of Operable Windows*	Area of Ventilating Openings	% of Natural Air
SUITE A									
BEDROOM 2	150 SF	10%	3.0	112.92 SF	75.19%	5%	1	12.18 SF	8.11%
BEDROOM 3	151 SF	10%	1.5	56.46 SF	37.36%	5%	1	12.18 SF	8.06%
KIT-A	112 SF	10%	1.0	37.64 SF	33.65%	5%	1	12.18 SF	10.89%
LIVING / DINING	438 SF	10%	4.0	150.56 SF	34.38%	5%	2	24.36 SF	5.56%
MASTER BEDROOM	220 SF	10%	4.0	150.56 SF	68.49%	5%	2	24.36 SF	11.08%
SUITE B									
BEDROOM 2	154 SF	10%	2.0	75.28 SF	48.96%	5%	1	12.18 SF	7.92%
BEDROOM 3	167 SF	10%	2.0	75.28 SF	45.10%	5%	1	12.18 SF	7.30%
KIT-B / LIVING / DINING	635 SF	10%	4.0	150.56 SF	23.71%	5%	3	36.54 SF	5.75%
MASTER BEDROOM	196 SF	10%	2.0	75.28 SF	38.34%	5%	1	12.18 SF	6.20%
SUITE C									
BEDROOM 2	207 SF	10%	3.0	112.92 SF	54.49%	5%	1	12.18 SF	5.88%
BEDROOM 3	177 SF	10%	2.0	75.28 SF	42.45%	5%	1	12.18 SF	6.87%
KIT-C	240 SF	10%	3.0	112.92 SF	47.13%	5%	1	12.18 SF	5.08%
LIVING / DINING	620 SF	10%	6.0	225.84 SF	36.40%	5%	3	36.54 SF	5.89%
MASTER BEDROOM	295 SF	10%	5.0	188.20 SF	63.89%	5%	2	24.36 SF	8.27%
SUITE D									
KIT-D	101 SF	10%	3.0	112.92 SF	112.05%	5%	1	12.18 SF	12.09%
LIVING ROOM	331 SF	10%	5.0	188.20 SF	56.94%	5%	2	24.36 SF	7.37%
MASTER BEDROOM	189 SF	10%	3.0	112.92 SF	59.70%	5%	1	12.18 SF	6.44%

*AREA OF VENTILATING OPENING / UNIT: 12.18 SF

**AREA OF NATURAL LIGHT SOURCES: 37.64 SF
(BASED ON THE MINIMUM AREA PROVIDED FROM 5'-0" MODULE W/ SPLIT MULLION)

EGRESS AND FIRE RATING LEGEND

- ONE HOUR RATED PARTITION
- TWO HOUR RATED PARTITION
- THREE HOUR RATED PARTITION
- FOUR HOUR RATED PARTITION
- NON RATED SMOKE SEPARATION
- COMMON TRAVEL DISTANCE
- DEAD END
- MAXIMUM TRAVEL DISTANCE
- MAXIMUM TRAVEL DISTANCE WITHIN DWELLING UNIT

SYMBOLS LEGEND

- ILLUMINATED EXIT SIGN (ARROW INDICATES DIRECTION)
- ILLUMINATED EXIT SIGN (ARROW INDICATES DIRECTION)
- WALL MOUNTEDILLUMINATED EXIT SIGN (ARROW INDICATES DIRECTION)
- ILLUMINATED EXIT SIGN
- FEC FIRE EXTINGUISHER CABINET
- SPRINKLER HEAD (REFER TO FP DRAWINGS)
- STANDPIPE
- SPRINKLER RISER
- SIAMESE CONNECTION
- SMOKE DETECTOR
- SC SMOKE /CARBON MONOXIDE DETECTOR
- CEILING MOUNTED EMERGENCY LIGHT
- WALL MOUNTED EMERGENCY LIGHT
- 90 DOOR RATING (MINUTES)

SYMBOLS LEGEND

- REVERSIBLE DOOR SWING
- W/D STACKED W/D TO BE REPLACED BY ACCESSIBLE COMBINATION UNIT AT REQUEST OF DWELLING UNIT OWNER
- M MECHANICAL UNIT

DEPT OF BLDGS 421235205 Job Number
E358487/0005 Scan Code

KEY PLAN:

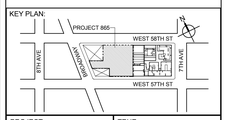

PROJECT NORTH

TRUE NORTH

DEVELOPER:
EXTELL DEVELOPMENT COMPANY
805 THIRD AVENUE, 7TH FLOOR
New York, NY 10022 USA
TEL: 212 712 6000 FAX: 212 712 6100

DESIGN ARCHITECT: Base Building Shell & Core
ADRIAN SMITH + GORDON GILL ARCHITECTURE
111 WEST MONROE STREET SUITE 2300
CHICAGO IL 60603
TEL: 312 920 1888 FAX: 312 920 1775

ARCHITECT OF RECORD: Base Building Shell & Core
AAI ARCHITECTS, P.C.
401 Wellington St. W., 3rd Floor
Toronto, ON M5V 1E7 Canada
TEL: 416 967 1500 FAX: 416 967 7150

STRUCTURAL ENGINEERS:
WSP CANTOR SEINUK
228 EAST 45th Street
New York, NY 10017 USA
TEL: 212 687 9888 FAX: 646 487 5501

MEP ENGINEERS:
AKF GROUP
1501 Broadway
New York, NY 10036 USA
TEL: 212 354 5656 FAX: 212 354 5668

GEOTECHNICAL ENGINEERS:
Langan Engineering & Environmental Services
21 Penn Plaza - 360 West 31st Street, 8th Floor
New York, NY 10001-2727
TEL: 212 479 5400 FAX: 212 479 5444

CODE CONSULTANTS:
Construction Consulting Associates
100 Church Street
New York, NY 10007
TEL: 212 385 1818 FAX: 212 385 1911

CURTAINWALL CONSULTANT:
AJLP Consulting
40 Worth Street, Suite 826
New York, NY 10013
TEL: 212 757 5659 FAX: 646 219 8508

LANDMARK/PRESERVATION CONSULTANT:
Higgins Quasebarth & Partners LLC
11 Hanover Square, 16th Floor
New York, NY 1005
TEL: 212 274 9468 FAX: 646 274 9380

LANDMARK/PRESERVATION CONSULTANT:
Jan Hird Pokorny Associates, Inc.
39 West 37th Street, 12A
New York, NY 10018
TEL: 212 759 6462 FAX: 212 759 6540

No.	DESCRIPTION:	DATE:
	D.O.B. ADMENDMENT 2	21 SEP 15

DOB SUBMISSION

Discrepancies must be reported immediately to the Architect before proceeding. Only figured dimensions are to be used. Contractors must check all dimensions on site. This drawing is protected by copyright.

ALL DIMENSIONS ARE SHOWN IN IMPERIAL.

CONSULTANT:

AAI ARCHITECTS, P.C.

PROJECT:

217 WEST 57TH STREET
NEW YORK, NY

DRAWING TITLE:

22ND - 25TH FLOOR PLAN
BUILDING CODE NOTES
(RESIDENTIAL-TIER 1) (45TH-48TH FLOOR)

SEAL & SIGNATURE:

REGISTERED ARCHITECT WILLIAE DAVID JANKOWSKI No. 028881 STATE OF NEW YORK

DATE:	08/18/15
PROJECT No:	1216-00
DRAWN: Author	REV:
CHK: Checker	
SCALE: 1/8" = 1'-0"	
DWG No:	A-054.01
DOB PAGE No:	92 of 569

DOB EMPLOYEE STAMP:

DOB B-SCAN:

36" x 48" Arch E, SHEET SIZE
FILE NAME: C:\Revit Local Files\EXTELL-865-AAI-TWR-DOB_bullettin.rvt
PLOT DATE: 9/21/2014 5:50:17 PM

OCCUPANT LOADS SUMMARY 26TH FLOOR PLAN				
OCCUPANCY	OCCUPANCY GROUP	AREA	OCCUPANCY LOAD FACTOR	OCCUPANT LOAD
SUITE A	R-2	2,318 SF	200 SF	12
SUITE B	R-2	2,355 SF	200 SF	12
SUITE C	R-2	3,114 SF	200 SF	16
SUITE D	R-2	1,416 SF	200 SF	8
Grand total				48

EXIT STAIR SUMMARY - BC TABLE 1005.1				
STAIR DESIGNATION	STAIR WIDTH (IN)	STAIRWAYS (INCHES PER OCCUPANT)	STAIR CAPACITY	STAIR LOAD
			TOTAL (292)	TOTAL (48)
STAIR - A	44"	0.3	146	24
STAIR - B	44"	0.3	146	24

EXIT SELF CLOSING DOOR SUMMARY - BC TABLE 1005.1				
DOOR DESIGNATION	DOOR CLEAR WIDTH (IN)	DOORWAY (INCHES PER OCCUPANT)	DOOR CAPACITY	DOOR LOAD
			TOTAL (340)	TOTAL (48)
STAIR - A - DOOR	34"	0.2	170	24
STAIR - B - DOOR	34"	0.2	170	24

EXIT STAIR TREADS AND RISERS - BC TABLE 1009				
STAIR DESIGNATION	TREAD (IN)	RISER (IN)	NO. RISERS (FLOOR TO FLOOR)	MAX. FLIGHT VERTICAL RISE
STAIR - A	9.5"	7.5"	19	59.81"
STAIR - B	9.5"	7.5"	19	74.75"

LENGTH OF TRAVEL DISTANCE (WITH SPRINKLER SYSTEM)			
OCCUPANCY GROUP	MAX. TRAVEL DISTANCE (BC TABLE 1015.1)	COMMON PATH OF EGRESS TRAVEL (BC 1013.3)	DEAD END (BC 1016.3)
R-2	200'	125'	40'

SUITE EXIT DOOR SUMMARY	
DOOR DESIGNATION	DOOR WIDTH (IN)
SUITE A DOOR	36"
SUITE B DOOR	36"
SUITE C DOOR	36"
SUITE D DOOR	36"

MULTI DWELLING LAW
SECTION 103.1 (b) EGRESS FROM APARTMENT MAXIMUM TRAVEL DISTANCE TO MEANS OF EGRESS FROM ANY ROOM WITHIN APARTMENT
50'

RESTROOM TYPES		
NAME	TYPE	DETAIL DRAWINGS
MB-C01	ADAPTABLE	1/A-973
MB-C01B	ADAPTABLE	1/A-984
MB-C04	ADAPTABLE	9/A-974
MB-C05	ADAPTABLE	1/A-975
PR-C01	ADAPTABLE	1/A-982
PR-C01	ADAPTABLE	1/A-982
PR-C01	ADAPTABLE	1/A-982
PR-C02	ADAPTABLE	6/A-982
SB-A01	A	1/A-970
SB-A01	A	1/A-970
SB-A01	A	1/A-970
TB-C01	ADAPTABLE	1/A-979
TB-C01	ADAPTABLE	1/A-979
TB-C04	ADAPTABLE	1/A-980

KITCHEN	
NAME	DETAIL DRAWINGS
KIT-A	1/A-950
KIT-B / LIVING / DINING	5/A-950
KIT-C	1/A-953
KIT-D	7/A-953

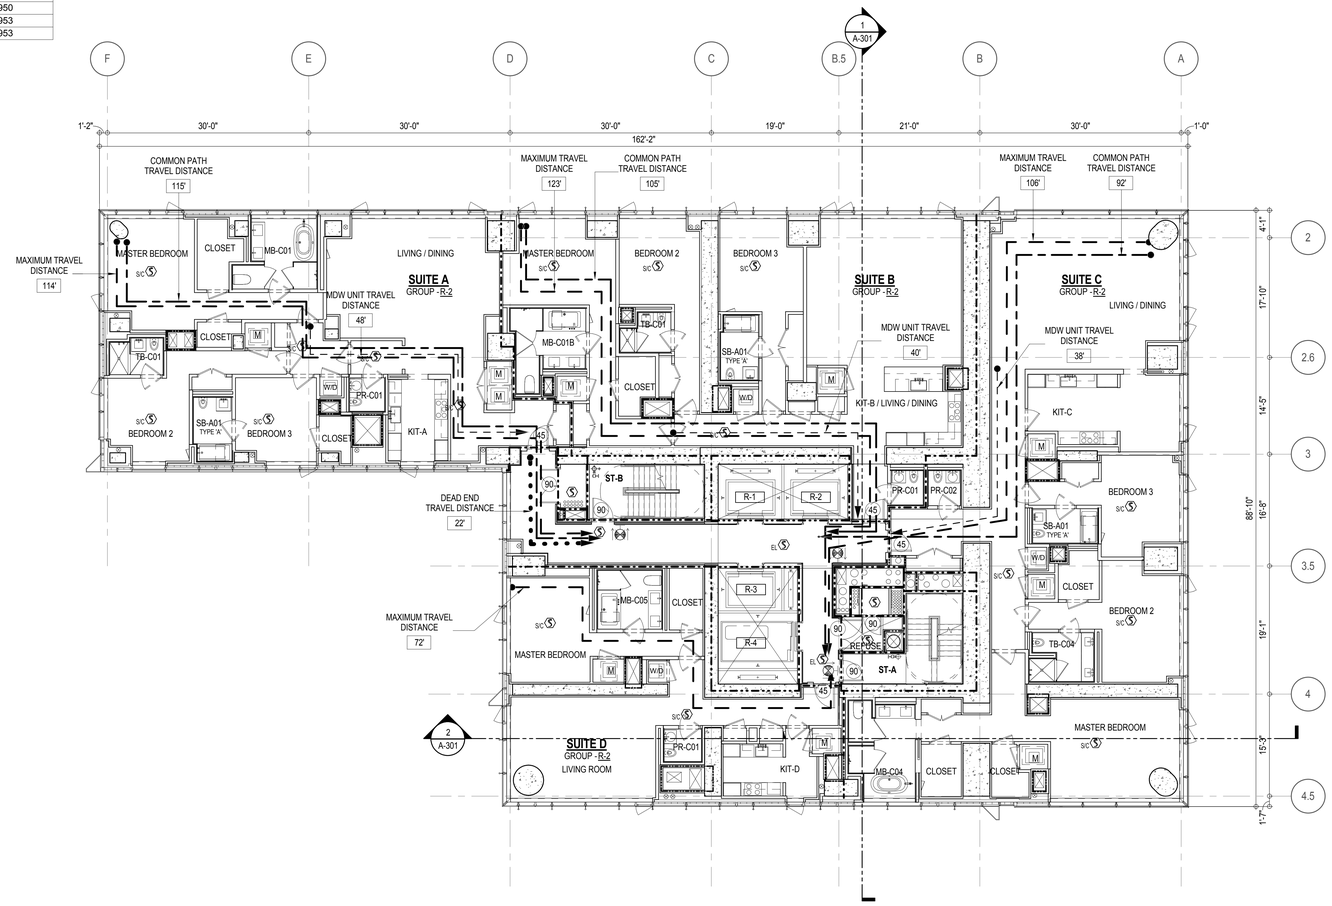

LIGHT & AIR CALCULATION 26TH FLOOR									
		LIGHT REQUIREMENT <BC-1205>				AIR REQUIREMENT <BC-1203>			
			PROVIDED Natural Light				PROVIDED Natural Ventilating Openings		
Room Name	Floor Area	REQ'D % of Light	# of Curtain Wall Panels (5' typ.)**	Area of Vision Glass	% of Natural Light	REQ'D % of Air	# of Operable Windows*	Area of Ventilating Openings	% of Natural Air
SUITE A									
BEDROOM 2	149 SF	10%	3.0	125.31 SF	84.08%	5%	1	13.64 SF	9.15%
BEDROOM 3	150 SF	10%	1.5	62.66 SF	41.81%	5%	1	13.64 SF	9.10%
KIT-A	111 SF	10%	1.0	41.77 SF	37.55%	5%	1	13.64 SF	12.26%
LIVING / DINING	432 SF	10%	4.0	167.08 SF	38.66%	5%	2	27.28 SF	6.31%
MASTER BEDROOM	213 SF	10%	4.0	167.08 SF	78.33%	5%	2	27.28 SF	12.79%
SUITE B									
BEDROOM 2	155 SF	10%	2.0	83.54 SF	53.94%	5%	1	13.64 SF	8.81%
BEDROOM 3	167 SF	10%	2.0	83.54 SF	50.04%	5%	1	13.64 SF	8.17%
KIT-B / LIVING / DINING	632 SF	10%	4.0	167.08 SF	26.44%	5%	3	40.92 SF	6.48%
MASTER BEDROOM	196 SF	10%	2.0	83.54 SF	42.71%	5%	1	13.64 SF	6.97%
SUITE C									
BEDROOM 2	205 SF	10%	3.0	125.31 SF	61.17%	5%	1	13.64 SF	6.66%
BEDROOM 3	167 SF	10%	2.0	83.54 SF	50.03%	5%	1	13.64 SF	8.17%
KIT-C	242 SF	10%	3.0	125.31 SF	51.71%	5%	1	13.64 SF	5.63%
LIVING / DINING	613 SF	10%	6.0	250.62 SF	40.91%	5%	3	40.92 SF	6.68%
MASTER BEDROOM	289 SF	10%	5.0	208.85 SF	72.25%	5%	2	27.28 SF	9.44%
SUITE D									
KIT-D	101 SF	10%	3.0	125.31 SF	124.30%	5%	1	13.64 SF	13.53%
LIVING ROOM	331 SF	10%	5.0	208.85 SF	63.19%	5%	2	27.28 SF	8.25%
MASTER BEDROOM	189 SF	10%	3.0	125.31 SF	66.28%	5%	1	13.64 SF	7.21%

*AREA OF VENTILATING OPENING / UNIT: 13.64 SF

**AREA OF NATURAL LIGHT SOURCES: 41.77 SF
(BASED ON THE MINIMUM AREA PROVIDED FROM 5'-0" MODULE W/ SPLIT MULLION)

EGRESS AND FIRE RATING LEGEND

- ONE HOUR RATED PARTITION
- TWO HOUR RATED PARTITION
- THREE HOUR RATED PARTITION
- FOUR HOUR RATED PARTITION
- NON RATED SMOKE SEPARATION
- COMMON TRAVEL DISTANCE
- DEAD END
- MAXIMUM TRAVEL DISTANCE
- MAXIMUM TRAVEL DISTANCE WITHIN DWELLING UNIT

SYMBOLS LEGEND

- ILLUMINATED EXIT SIGN (ARROW INDICATES DIRECTION)
- ILLUMINATED EXIT SIGN (ARROW INDICATES DIRECTION)
- WALL MOUNTEDILLUMINATED EXIT SIGN (ARROW INDICATES DIRECTION)
- ILLUMINATED EXIT SIGN
- FEC FIRE EXTINGUISHER CABINET
- SPRINKLER HEAD (REFER TO FP DRAWINGS)
- STANDPIPE
- SPRINKLER RISER
- SIAMESE CONNECTION
- SMOKE DETECTOR
- SC SMOKE /CARBON MONOXIDE DETECTOR
- CEILING MOUNTED EMERGENCY LIGHT
- WALL MOUNTED EMERGENCY LIGHT
- 90 DOOR RATING (MINUTES)

SYMBOLS LEGEND

- REVERSIBLE DOOR SWING
- W/D STACKED W/D TO BE REPLACED BY ACCESSIBLE COMBINATION UNIT AT REQUEST OF DWELLING UNIT OWNER
- M MECHANICAL UNIT

KEY PLAN:

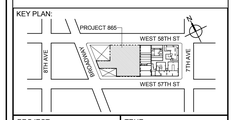

PROJECT NORTH

TRUE NORTH

DEVELOPER:
EXTELL DEVELOPMENT COMPANY
805 THIRD AVENUE, 7TH FLOOR
New York, NY 10022 USA
TEL: 212 712 6000 FAX: 212 712 6100

DESIGN ARCHITECT: Base Building Shell & Core
ADRIAN SMITH + GORDON GILL ARCHITECTURE
111 WEST MONROE STREET SUITE 2300
CHICAGO IL 60603
TEL: 312 920 1888 FAX: 312 920 1775

ARCHITECT OF RECORD: Base Building Shell & Core
AAI ARCHITECTS, P.C.
401 Wellington St. W., 3rd Floor
Toronto, ON M5V 1E7 Canada
TEL: 416 967 1500 FAX: 416 967 7150

STRUCTURAL ENGINEERS:
WSP CANTOR SEINUK
228 EAST 45th Street
New York, NY 10017 USA
TEL: 212 687 9888 FAX: 646 487 5501

MEP ENGINEERS:
AKF GROUP
1501 Broadway
New York, NY 10036 USA
TEL: 212 354 5656 FAX: 212 354 5668

GEOTECHNICAL ENGINEERS:
Langan Engineering & Environmental Services
21 Penn Plaza - 360 West 31st Street, 8th Floor
New York, NY 10001-2727
TEL: 212 479 5400 FAX: 212 479 5444

CODE CONSULTANTS:
Construction Consulting Associates
100 Church Street
New York, NY 10007
TEL: 212 385 1818 FAX: 212 385 1911

CURTAINWALL CONSULTANT:
AJLP Consulting
40 Worth Street, Suite 826
New York, NY 10013
TEL: 212 757 5659 FAX: 646 219 8508

LANDMARK/PRESERVATION CONSULTANT:
Higgins Quasebarth & Partners LLC
11 Hanover Square, 16th Floor
New York, NY 1005
TEL: 212 274 9468 FAX: 646 274 9380

LANDMARK/PRESERVATION CONSULTANT:
Jan Hird Pokorny Associates, Inc.
39 West 37th Street, 12A
New York, NY 10018
TEL: 212 759 6462 FAX: 212 759 6540

No.	DESCRIPTION:	DATE:
	D.O.B. ADMENDMENT 2	21 SEP 15

DOB SUBMISSION

Discrepancies must be reported immediately to the Architect before proceeding. Only figured dimensions are to be used. Contractors must check all dimensions on site. This drawing is protected by copyright.

ALL DIMENSIONS ARE SHOWN IN IMPERIAL.

CONSULTANT:

AAI ARCHITECTS, P.C.

PROJECT:

217 WEST 57TH STREET
NEW YORK, NY

DRAWING TITLE:

26TH FLOOR PLAN
BUILDING CODE NOTES
(RESIDENTIAL-TIER 1) (MFD-49TH FLOOR)

SEAL & SIGNATURE:

REGISTERED ARCHITECT WILLIAM DAVID JAMES NO. 028881 STATE OF NEW YORK

DATE:	08/18/15
PROJECT No:	1216-00
DRAWN: Author	REV:
CHK: Checker	
SCALE: 1/8" = 1'-0"	
DWG No:	A-055.01
DOB PAGE No:	93 of 569

DOB EMPLOYEE STAMP:

DOB B-SCAN:

DEPT OF BLDGS 421263825 Job Number
E5506295497 Scan Code
36" x 48" Arch E, SHEET SIZE
FILE NAME: C:\Revit Local Files\EXTELL-865-AAI-TYP-DOB_bailleron.rvt
PLOT DATE: 9/4/2014 8:36:18 PM

DEPT OF BLDGS 421208305 Job Number
ES227977948 Scan Code

OCCUPANT LOADS SUMMARY 27TH FLOOR PLAN				
OCCUPANCY	OCCUPANCY GROUP	AREA	OCCUPANCY LOAD FACTOR	OCCUPANT LOAD
ELECTRICAL ROOM	F-2	742 SF	300 SF	3
MECHANICAL	F-2	7,743 SF	300 SF	26
Grand total				29

EXIT STAIR SUMMARY - BC TABLE 1005.1				
STAIR DESIGNATION	STAIR WIDTH (IN)	STAIRWAYS (INCHES PER OCCUPANT)	STAIR CAPACITY	STAIR LOAD
			TOTAL (292)	TOTAL (29)
STAIR - A	44"	0.3	146	14
STAIR - B	44"	0.3	146	15

EXIT SELF CLOSING DOOR SUMMARY - BC TABLE 1005.1				
DOOR DESIGNATION	DOOR CLEAR WIDTH (IN)	DOORWAY (INCHES PER OCCUPANT)	DOOR CAPACITY	DOOR LOAD
			TOTAL (340)	TOTAL (29)
STAIR - A - DOOR	34"	0.2	170	14
STAIR - B - DOOR	34"	0.2	170	15

EXIT STAIR TREADS AND RISERS - BC TABLE 1009				
STAIR DESIGNATION	TREAD (IN)	RISER (IN)	NO. RISERS (FLOOR TO FLOOR)	MAX. FLIGHT VERTICAL RISE
STAIR - A	9.5"	7.38"	26	51.69"
STAIR - B	9.5"	7.68"	25	69.12"

LENGTH OF TRAVEL DISTANCE (WITH SPRINKLER SYSTEM)			
OCCUPANCY GROUP	MAX. TRAVEL DISTANCE (BC TABLE 1015.1)	COMMON PATH OF EGRESS TRAVEL (BC 1013.3)	DEAD END (BC 1016.3)
F-2	250'	100'	50'

* F-2 IS ACCESSORY TO RESIDENTIAL R-2

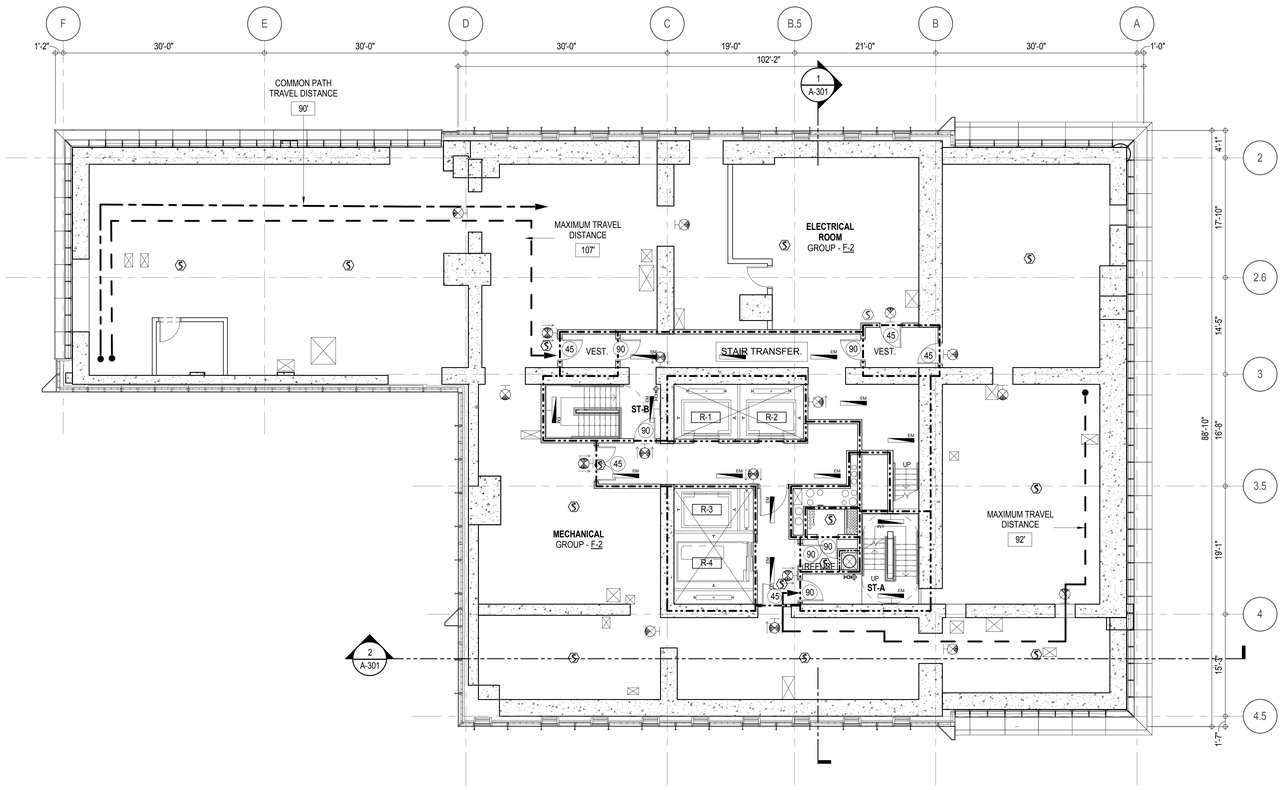

EGRESS AND FIRE RATING LEGEND

- ONE HOUR RATED PARTITION
- TWO HOUR RATED PARTITION
- THREE HOUR RATED PARTITION
- FOUR HOUR RATED PARTITION
- NON RATED SMOKE SEPARATION
- COMMON TRAVEL DISTANCE
- DEAD END
- MAXIMUM TRAVEL DISTANCE
- MAXIMUM TRAVEL DISTANCE WITHIN DWELLING UNIT

SYMBOLS LEGEND

- ILLUMINATED EXIT SIGN (ARROW INDICATES DIRECTION)
- ILLUMINATED EXIT SIGN (ARROW INDICATES DIRECTION)
- WALL MOUNTEDILLUMINATED EXIT SIGN (ARROW INDICATES DIRECTION)
- ILLUMINATED EXIT SIGN
- FEC FIRE EXTINGUISHER CABINET
- SPRINKLER HEAD (REFER TO FP DRAWINGS)
- STANDPIPE
- SPRINKLER RISER
- SIAMESE CONNECTION
- SMOKE DETECTOR
- SC SMOKE /CARBON MONOXIDE DETECTOR
- EM CEILING MOUNTED EMERGENCY LIGHT
- EM WALL MOUNTED EMERGENCY LIGHT
- 90 DOOR RATING (MINUTES)

SYMBOLS LEGEND

- REVERSIBLE DOOR SWING
- W/D STACKED W/D TO BE REPLACED BY ACCESSIBLE COMBINATION UNIT AT REQUEST OF DWELLING UNIT OWNER
- M MECHANICAL UNIT

KEY PLAN:

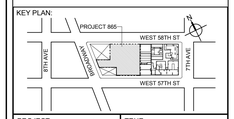

PROJECT NORTH

TRUE NORTH

DEVELOPER:
EXTELL DEVELOPMENT COMPANY
805 THIRD AVENUE, 7TH FLOOR
New York, NY 10022 USA
TEL: 212 712 6000 FAX: 212 712 6100

DESIGN ARCHITECT: Base Building Shell & Core
ADRIAN SMITH + GORDON GILL ARCHITECTURE
111 WEST MONROE STREET SUITE 2300
CHICAGO IL 60603
TEL: 312 920 1888 FAX: 312 920 1775

ARCHITECT OF RECORD: Base Building Shell & Core
AAI ARCHITECTS, P.C.
401 Wellington St. W., 3rd Floor
Toronto, ON M5V 1E7 Canada
TEL: 416 967 1500 FAX: 416 967 7150

STRUCTURAL ENGINEERS:
WSP CANTOR SEINUK
228 EAST 45th Street
New York, NY 10017 USA
TEL: 212 687 9888 FAX: 646 487 5501

MEP ENGINEERS:
AKF GROUP
1501 Broadway
New York, NY 10036 USA
TEL: 212 354 5656 FAX: 212 354 5668

GEOTECHNICAL ENGINEERS:
Langan Engineering & Environmental Services
21 Penn Plaza - 360 West 31st Street, 8th Floor
New York, NY 10001-2727
TEL: 212 479 5400 FAX: 212 479 5444

CODE CONSULTANTS:
Construction Consulting Associates
100 Church Street
New York, NY 10007
TEL: 212 385 1818 FAX: 212 385 1911

CURTAINWALL CONSULTANT:
AJLP Consulting
40 Worth Street, Suite 826
New York, NY 10013
TEL: 212 757 5659 FAX: 646 219 8508

LANDMARK/PRESERVATION CONSULTANT:
Higgins Quasebarth & Partners LLC
11 Hanover Square, 16th Floor
New York, NY 1005
TEL: 212 274 9468 FAX: 646 274 9380

LANDMARK/PRESERVATION CONSULTANT:
Jan Hird Pokorny Associates, Inc.
39 West 37th Street, 12A
New York, NY 10018
TEL: 212 759 6462 FAX: 212 759 6540

No.	DESCRIPTION:	DATE:
1	CD PROGRESS ISSUE 1	15 OCT 14
2	D.O.B. SUBMISSION	05 DEC 14
3	CD PROGRESS ISSUE 2	19 DEC 14
4	D.O.B. SUBMISSION	18 FEB 15
5	CD PROGRESS ISSUE 3	09 MAR 15
	D.O.B. SUBMISSION	27 APR 15
6	CD PROGRESS ISSUE 4	01 JUN 15
	D.O.B. ADMENDMENT 2	21 SEP 15

DOB SUBMISSION

Discrepancies must be reported immediately to the Architect before proceeding. Only figured dimensions are to be used. Contractors must check all dimensions on site. This drawing is protected by copyright.

ALL DIMENSIONS ARE SHOWN IN IMPERIAL.

CONSULTANT:

AAI ARCHITECTS, P.C.

PROJECT:

217 WEST 57TH STREET
NEW YORK, NY

DRAWING TITLE:

27TH FLOOR PLAN
BUILDING CODE NOTES
(MECHANICAL) (MFD-50TH FLOOR)

SEAL & SIGNATURE:

REGISTERED ARCHITECT
WILLIAM DAVID JANSSEN
No. 028881
STATE OF NEW YORK

DATE:	15 OCT 14
PROJECT No:	1216-00
DRAWN: Author	REV:
CHK: Checker	6
SCALE: 1/8" = 1'-0"	
DWG No:	A-056.01
DOB PAGE No:	94 of 569

DOB EMPLOYEE STAMP:

DOB B-SCAN:

(LAST ISSUES AS - A-052 - CD PROGRESS ISSUE 4)

36" x 48" Arch E SHEET SIZE
FILE NAME: C:\Revit Local Files\EXTELL-865-AAI-TWR-DOB_bwilkerson.rvt
PLOT DATE: 9/29/2014 5:58:33 PM

DEPT OF BLDGS 421263505 Job Number
ES3371524410 Scan Code

OCCUPANT LOADS SUMMARY 28TH FLOOR PLAN				
OCCUPANCY	OCCUPANCY GROUP	AREA	OCCUPANCY LOAD FACTOR	OCCUPANT LOAD
SUITE A	R-2	7,676 SF	200 SF	39
Grand total				39

EXIT STAIR SUMMARY - BC TABLE 1005.1				
STAIR DESIGNATION	STAIR WIDTH (IN)	STAIRWAYS (INCHES PER OCCUPANT)	STAIR CAPACITY	STAIR LOAD
			TOTAL (292)	TOTAL (39)
STAIR - A	44"	0.3	146	19
STAIR - B	44"	0.3	146	20

EXIT SELF CLOSING DOOR SUMMARY - BC TABLE 1005.1				
DOOR DESIGNATION	DOOR CLEAR WIDTH (IN)	DOORWAY (INCHES PER OCCUPANT)	DOOR CAPACITY	DOOR LOAD
			TOTAL (340)	TOTAL (39)
STAIR - A - DOOR	34"	0.2	170	19
STAIR - B - DOOR	34"	0.2	170	20

EXIT STAIR TREADS AND RISERS - BC TABLE 1009				
STAIR DESIGNATION	TREAD (IN)	RISER (IN)	NO. RISERS (FLOOR TO FLOOR)	MAX. FLIGHT VERTICAL RISE
STAIR - A	9.5"	7.56"	38	144.00"
STAIR - B	9.5"	7.58"	38	144.00"

LENGTH OF TRAVEL DISTANCE (WITH SPRINKLER SYSTEM)			
OCCUPANCY GROUP	MAX. TRAVEL DISTANCE (BC TABLE 1015.1)	COMMON PATH OF EGRESS TRAVEL (BC 1013.3)	DEAD END (BC 1016.3)
R-2	200'	125'	40'

SUITE EXIT DOOR SUMMARY	
DOOR DESIGNATION	DOOR WIDTH (IN)
SUITE A DOOR 1	60.5"
SUITE A DOOR 2	36"
SUITE A DOOR 3	36"

MULTI DWELLING LAW
SECTION 103.1 (b) EGRESS FROM APARTMENT MAXIMUM TRAVEL DISTANCE TO MEANS OF EGRESS FROM ANY ROOM WITHIN APARTMENT
50'

RESTROOM TYPES		
NAME	TYPE	DETAIL DRAWINGS
MB-C06	ADAPTABLE	6/A-975
MB-C07	ADAPTABLE	1/A-976
PR-C02	ADAPTABLE	6/A-982
SB-A01	A	1/A-970
SB-A01	A	1/A-970
TB-C05	ADAPTABLE	6/A-980

KITCHENS	
NAME	DETAIL DRAWINGS
KIT-A / FAMILY	10/A-953

LIGHT & AIR CALCULATION 28TH FLOOR

		LIGHT REQUIREMENT <BC-1205>				AIR REQUIREMENT <BC-1203>				
			PROVIDED Natural Light				PROVIDED Natural Ventilating Openings			
Room Name	Floor Area	REQ'D % of Light	# of Curtain Wall Panels (5' typ.)**	Area of Vision Glass	% of Natural Light	REQ'D % of Air	Door Opening Area	# of Operable Windows*	Area of Ventilating Openings	% of Natural Air
SUITE A										
BEDROOM 2	222 SF	10%	4.5	187.97 SF	84.63%	5%	0.00 SF	1	13.64 SF	6.14%
BEDROOM 3	165 SF	10%	2.0	83.54 SF	50.67%	5%	0.00 SF	1	13.64 SF	8.27%
BEDROOM 4	209 SF	10%	3.0	125.31 SF	59.84%	5%	0.00 SF	1	13.64 SF	6.51%
DINING ROOM	685 SF	10%	6.0	250.62 SF	36.57%	5%	0.00 SF	3	40.92 SF	5.97%
KIT-A / FAMILY	663 SF	10%	7.0	292.39 SF	44.10%	5%	23.50 SF	2	50.78 SF	7.66%
LIBRARY	280 SF	10%	2.0	83.54 SF	29.85%	5%	0.00 SF	2	27.28 SF	9.75%
LIVING ROOM	1,219 SF	10%	10.0	417.70 SF	34.26%	5%	0.00 SF	5	68.20 SF	5.59%
MASTER BEDROOM	301 SF	10%	5.0	208.85 SF	69.36%	5%	0.00 SF	2	27.28 SF	9.06%
SITTING ROOM	227 SF	10%	3.0	125.31 SF	55.24%	5%	0.00 SF	2	16.44 SF	7.25%

*AREA OF VENTILATING OPENING / UNIT: 8.22 SF / 13.64 SF

**AREA OF NATURAL LIGHT SOURCES: 41.77 SF
(BASED ON THE MINIMUM AREA PROVIDED FROM 5'-0" MODULE W/ SPLIT MULLION)

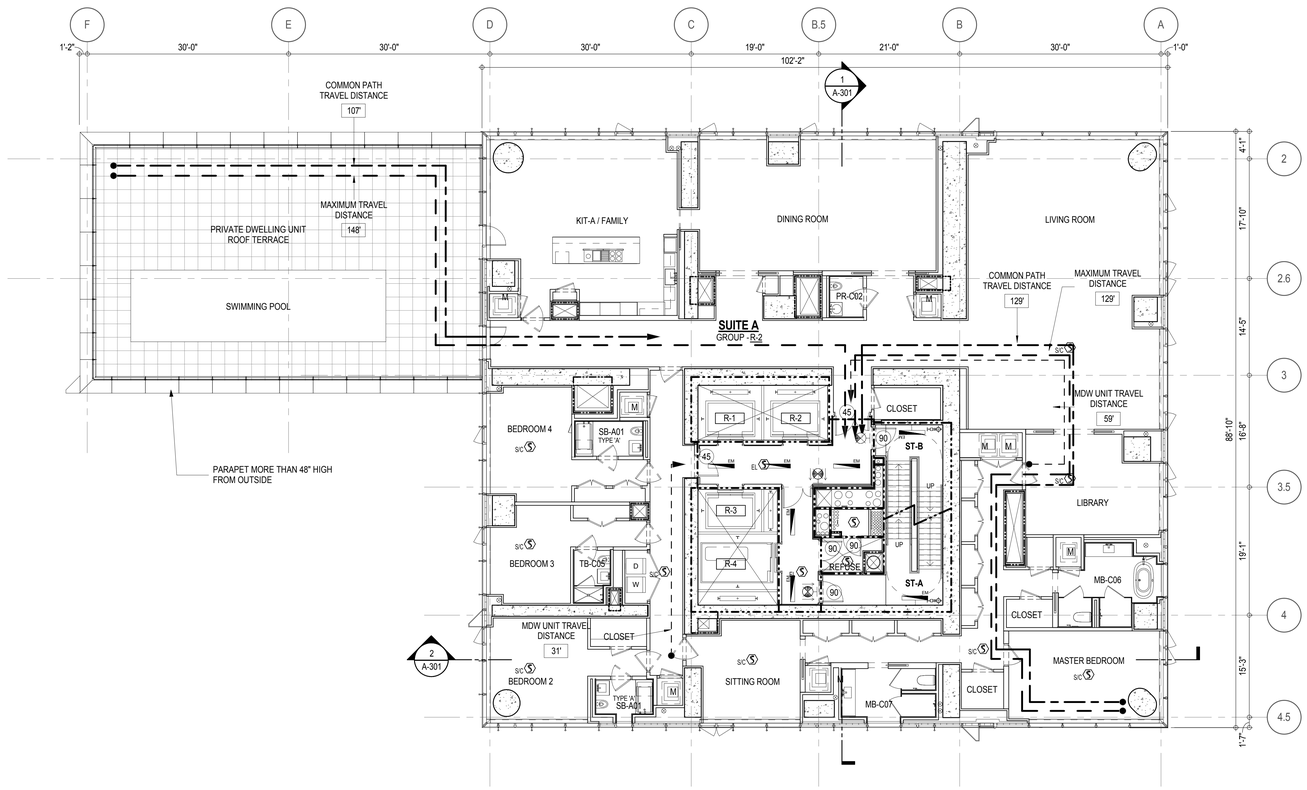

EGRESS AND FIRE RATING LEGEND

- ONE HOUR RATED PARTITION
- TWO HOUR RATED PARTITION
- THREE HOUR RATED PARTITION
- FOUR HOUR RATED PARTITION
- NON RATED SMOKE SEPARATION
- COMMON TRAVEL DISTANCE
- DEAD END
- MAXIMUM TRAVEL DISTANCE
- MAXIMUM TRAVEL DISTANCE WITHIN DWELLING UNIT

SYMBOLS LEGEND

- ILLUMINATED EXIT SIGN (ARROW INDICATES DIRECTION)
- ILLUMINATED EXIT SIGN (ARROW INDICATES DIRECTION)
- WALL MOUNTED ILLUMINATED EXIT SIGN (ARROW INDICATES DIRECTION)
- ILLUMINATED EXIT SIGN
- FEC FIRE EXTINGUISHER CABINET
- SPRINKLER HEAD (REFER TO FP DRAWINGS)
- STANDPIPE
- SPRINKLER RISER
- SIAMESE CONNECTION
- SMOKE DETECTOR
- SC SMOKE /CARBON MONOXIDE DETECTOR
- EM CEILING MOUNTED EMERGENCY LIGHT
- EM WALL MOUNTED EMERGENCY LIGHT
- 90 DOOR RATING (MINUTES)

SYMBOLS LEGEND

- REVERSIBLE DOOR SWING
- W/D STACKED W/D TO BE REPLACED BY ACCESSIBLE COMBINATION UNIT AT REQUEST OF DWELLING UNIT OWNER
- M MECHANICAL UNIT

KEY PLAN:

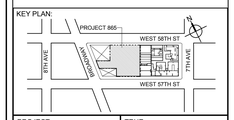

PROJECT NORTH

TRUE NORTH

DEVELOPER:
EXTELL DEVELOPMENT COMPANY
805 THIRD AVENUE, 7TH FLOOR
New York, NY 10022 USA
TEL: 212 712 6000 FAX: 212 712 6100

DESIGN ARCHITECT: Base Building Shell & Core
ADRIAN SMITH + GORDON GILL ARCHITECTURE
111 WEST MONROE STREET SUITE 2300
CHICAGO IL 60603
TEL: 312 920 1888 FAX: 312 920 1775

ARCHITECT OF RECORD: Base Building Shell & Core
AAI ARCHITECTS, P.C.
401 Wellington St. W., 3rd Floor
Toronto, ON M5V 1E7 Canada
TEL: 416 967 1500 FAX: 416 967 7150

STRUCTURAL ENGINEERS:
WSP CANTOR SEINUK
228 EAST 45th Street
New York, NY 10017 USA
TEL: 212 687 9888 FAX: 646 487 5501

MEP ENGINEERS:
AKF GROUP
1501 Broadway
New York, NY 10036 USA
TEL: 212 354 5656 FAX: 212 354 5668

GEOTECHNICAL ENGINEERS:
Langan Engineering & Environmental Services
21 Penn Plaza - 360 West 31st Street, 8th Floor
New York, NY 10001-2727
TEL: 212 479 5400 FAX: 212 479 5444

CODE CONSULTANTS:
Construction Consulting Associates
100 Church Street
New York, NY 10007
TEL: 212 385 1818 FAX: 212 385 1911

CURTAINWALL CONSULTANT:
AJLP Consulting
40 Worth Street, Suite 826
New York, NY 10013
TEL: 212 757 5659 FAX: 646 219 8508

LANDMARK/PRESERVATION CONSULTANT:
Higgins Quasebarth & Partners LLC
11 Hanover Square, 16th Floor
New York, NY 1005
TEL: 212 274 9468 FAX: 646 274 9380

LANDMARK/PRESERVATION CONSULTANT:
Jan Hird Pokorny Associates, Inc.
39 West 37th Street, 12A
New York, NY 10018
TEL: 212 759 6462 FAX: 212 759 6540

No.	DESCRIPTION:	DATE:
1	CD PROGRESS ISSUE 1	15 OCT 14
2	D.O.B. SUBMISSION	05 DEC 14
3	CD PROGRESS ISSUE 2	19 DEC 14
4	D.O.B. SUBMISSION	18 FEB 15
5	CD PROGRESS ISSUE 3	09 MAR 15
	D.O.B. SUBMISSION	27 APR 15
6	CD PROGRESS ISSUE 4	01 JUN 15
	D.O.B. ADMENDMENT 2	21 SEP 15

0 4' - 0" 8' - 0" 16' - 0"

DOB SUBMISSION

Discrepancies must be reported immediately to the Architect before proceeding. Only figured dimensions are to be used. Contractors must check all dimensions on site. This drawing is protected by copyright.

ALL DIMENSIONS ARE SHOWN IN IMPERIAL.

CONSULTANT:

AAI ARCHITECTS, P.C.

PROJECT:

217 WEST 57TH STREET
NEW YORK, NY

DRAWING TITLE:

28TH FLOOR PLAN
BUILDING CODE NOTES
(RESIDENTIAL-TIER 2) (53RD FLOOR)

SEAL & SIGNATURE:

REGISTERED ARCHITECT JAMES DAVID JANKOWSKI AA 028581 STATE OF NEW YORK

DATE:	15 OCT 14
PROJECT No:	1216-00
DRAWN: Author	REV:
CHK: Checker	6
SCALE: 1/8" = 1'-0"	
DWG No:	A-057.01
DOB PAGE No:	95 of 569

DOB EMPLOYEE STAMP:

DOB B-SCAN:

(LAST ISSUES AS - A-053 - CD PROGRESS ISSUE 4/

36" x 48" Arch E, SHEET SIZE

FILE NAME: C:\Revit Local files\EXTELL-865-AAI-TVR-DOB_hadleim.rvt
PLOT DATE: 6/2/2015 4:36:49 PM

DEPT OF BLDGS 421263825 Job Number
E500408387 Scan Code

OCCUPANT LOADS SUMMARY 29TH FLOOR PLAN

OCCUPANCY	OCCUPANCY GROUP	AREA	OCCUPANCY LOAD FACTOR	OCCUPANT LOAD
SUITE A	R-2	3,046 SF	200 SF	16
SUITE B	R-2	1,381 SF	200 SF	7
SUITE C	R-2	3,224 SF	200 SF	17
Grand total				40

EXIT STAIR SUMMARY - BC TABLE 1005.1

STAIR DESIGNATION	STAIR WIDTH (IN)	STAIRWAYS (INCHES PER OCCUPANT)	STAIR CAPACITY	STAIR LOAD
			TOTAL (292)	TOTAL (40)
STAIR - A	44"	0.3	146	20
STAIR - B	44"	0.3	146	20

EXIT SELF CLOSING DOOR SUMMARY - BC TABLE 1005.1

DOOR DESIGNATION	DOOR CLEAR WIDTH (IN)	DOORWAY (INCHES PER OCCUPANT)	DOOR CAPACITY	DOOR LOAD
			TOTAL (340)	TOTAL (40)
STAIR - A - DOOR	34"	0.2	170	20
STAIR - B - DOOR	34"	0.2	170	20

EXIT STAIR TREADS AND RISERS - BC TABLE 1009

STAIR DESIGNATION	TREAD (IN)	RISER (IN)	NO. RISERS (FLOOR TO FLOOR)	MAX. FLIGHT VERTICAL RISE
STAIR - A	9.5"	7.69"	25	99.81"
STAIR - B	9.5"	7.69"	25	99.81"

LENGTH OF TRAVEL DISTANCE (WITH SPRINKLER SYSTEM)

OCCUPANCY GROUP	MAX. TRAVEL DISTANCE (BC TABLE 1015.1)	COMMON PATH OF EGRESS TRAVEL (BC 1013.3)	DEAD END (BC 1016.3)
R-2	200'	125'	40'

SUITE EXIT DOOR SUMMARY

DOOR DESIGNATION	DOOR WIDTH (IN)
SUITE A DOOR	36"
SUITE B DOOR	36"
SUITE C DOOR	36"

MULTI DWELLING LAW

SECTION 103.1 (b) EGRESS FROM APARTMENT MAXIMUM TRAVEL DISTANCE TO MEANS OF EGRESS FROM ANY ROOM WITHIN APARTMENT

50'

LIGHT & AIR CALCULATION 29TH - 44TH FLOOR

		LIGHT REQUIREMENT <BC-1205>				AIR REQUIREMENT <BC-1203>			
			PROVIDED Natural Light				PROVIDED Natural Ventilating Openings		
Room Name	Floor Area	REQ'D % of Light	# of Curtain Wall Panels (5' typ.)**	Area of Vision Glass	% of Natural Light	REQ'D % of Air	# of Operable Windows*	Area of Ventilating Openings	% of Natural Air
SUITE A									
BEDROOM 2	147 SF	10%	2.0	75.28 SF	51.07%	5%	1	12.18 SF	8.26%
BEDROOM 3	205 SF	10%	3.0	112.92 SF	55.20%	5%	1	12.18 SF	5.95%
KIT-A	201 SF	10%	2.0	75.28 SF	37.46%	5%	1	12.18 SF	6.06%
LIVING ROOM	620 SF	10%	8.0	301.12 SF	48.55%	5%	3	36.54 SF	5.89%
MASTER BEDROOM	327 SF	10%	6.0	225.84 SF	69.06%	5%	2	24.36 SF	7.45%
SUITE B									
BEDROOM 2	149 SF	10%	2.0	75.28 SF	50.48%	5%	1	12.18 SF	8.17%
KIT-B	70 SF	10%				5%			
LIVING / DINING	252 SF	10%	2.0	75.28 SF	29.87%	5%	2	24.36 SF	9.67%
MASTER BEDROOM	174 SF	10%	2.0	75.28 SF	43.33%	5%	1	12.18 SF	7.01%
SUITE C									
BEDROOM 2	157 SF	10%	2.0	75.28 SF	48.03%	5%	1	12.18 SF	7.77%
BEDROOM 3	165 SF	10%	2.0	75.28 SF	45.63%	5%	1	12.18 SF	7.38%
KIT-C/FAMILY RM	290 SF	10%	2.5	94.10 SF	32.50%	5%	2	24.36 SF	8.41%
LIVING / DINING	780 SF	10%	7.0	263.48 SF	33.77%	5%	4	48.72 SF	6.24%
MASTER BEDROOM	319 SF	10%	5.0	188.20 SF	59.01%	5%	2	24.36 SF	7.64%

*AREA OF VENTILATING OPENING / UNIT: 12.18 SF

**AREA OF NATURAL LIGHT SOURCES: 37.64 SF
(BASED ON THE MINIMUM AREA PROVIDED FROM 5'-0" MODULE W/ SPLIT MULLION)

RESTROOM TYPES

NAME	TYPE	DETAIL DRAWINGS
MB-C04	ADAPTABLE	9/A-974
MB-C04	ADAPTABLE	9/A-974
MB-C08	ADAPTABLE	6/A-976
PR-C01	ADAPTABLE	1/A-982
PR-C02	ADAPTABLE	6/A-982
PR-C02	ADAPTABLE	6/A-982
SB-A01	A	1/A-970
SB-A02	A	6/A-970
SB-A03	A	11/A-970
TB-C05	ADAPTABLE	6/A-980
TB-C05	ADAPTABLE	6/A-980

KITCHENS

NAME	DETAIL DRAWINGS
KIT-A	1/A-954
KIT-B	4/A-954
KIT-C/FAMILY RM	1/A-955

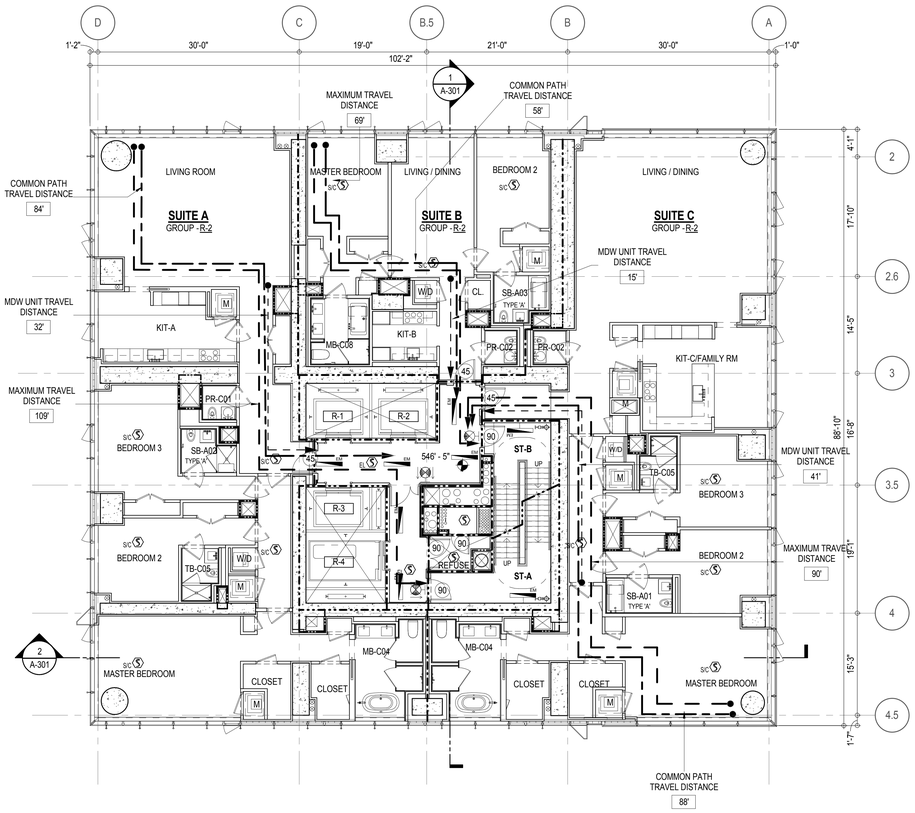

EGRESS AND FIRE RATING LEGEND

- ONE HOUR RATED PARTITION
- TWO HOUR RATED PARTITION
- THREE HOUR RATED PARTITION
- FOUR HOUR RATED PARTITION
- NON RATED SMOKE SEPARATION
- COMMON TRAVEL DISTANCE
- DEAD END
- MAXIMUM TRAVEL DISTANCE
- MAXIMUM TRAVEL DISTANCE WITHIN DWELLING UNIT

SYMBOLS LEGEND

- ILLUMINATED EXIT SIGN (ARROW INDICATES DIRECTION)
- ILLUMINATED EXIT SIGN (ARROW INDICATES DIRECTION)
- WALL MOUNTEDILLUMINATED EXIT SIGN (ARROW INDICATES DIRECTION)
- ILLUMINATED EXIT SIGN
- FEC FIRE EXTINGUISHER CABINET
- SPRINKLER HEAD (REFER TO FP DRAWINGS)
- STANDPIPE
- SPRINKLER RISER
- SIAMESE CONNECTION
- SMOKE DETECTOR
- SC SMOKE /CARBON MONOXIDE DETECTOR
- CEILING MOUNTED EMERGENCY LIGHT
- WALL MOUNTED EMERGENCY LIGHT
- 90 DOOR RATING (MINUTES)

SYMBOLS LEGEND

- REVERSIBLE DOOR SWING
- W/D STACKED W/D TO BE REPLACED BY ACCESSIBLE COMBINATION UNIT AT REQUEST OF DWELLING UNIT OWNER
- M MECHANICAL UNIT

KEY PLAN:

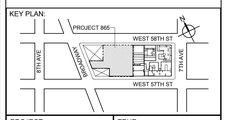

PROJECT NORTH

TRUE NORTH

DEVELOPER:
EXTELL DEVELOPMENT COMPANY
805 THIRD AVENUE, 7TH FLOOR
New York, NY 10022 USA
TEL: 212 712 6000 FAX: 212 712 6100

DESIGN ARCHITECT: Base Building Shell & Core
ADRIAN SMITH + GORDON GILL ARCHITECTURE
111 WEST MONROE STREET SUITE 2300
CHICAGO IL 60603
TEL: 312 920 1888 FAX: 312 920 1775

ARCHITECT OF RECORD: Base Building Shell & Core
AAI ARCHITECTS, P.C.
401 Wellington St. W., 3rd Floor
Toronto, ON M5V 1E7 Canada
TEL: 416 967 1500 FAX: 416 967 7150

STRUCTURAL ENGINEERS:
WSP CANTOR SEINUK
228 EAST 45th Street
New York, NY 10017 USA
TEL: 212 687 9888 FAX: 646 487 5501

MEP ENGINEERS:
AKF GROUP
1501 Broadway
New York, NY 10036 USA
TEL: 212 354 5656 FAX: 212 354 5668

GEOTECHNICAL ENGINEERS:
Langan Engineering & Environmental Services
21 Penn Plaza - 360 West 31st Street, 8th Floor
New York, NY 10001-2727
TEL: 212 479 5400 FAX: 212 479 5444

CODE CONSULTANTS:
Construction Consulting Associates
100 Church Street
New York, NY 10007
TEL: 212 385 1818 FAX: 212 385 1911

CURTAINWALL CONSULTANT:
AJLP Consulting
40 Worth Street, Suite 826
New York, NY 10013
TEL: 212 757 5659 FAX: 646 219 8508

LANDMARK/PRESERVATION CONSULTANT:
Higgins Quasebarth & Partners LLC
11 Hanover Square, 16th Floor
New York, NY 1005
TEL: 212 274 9468 FAX: 646 274 9380

LANDMARK/PRESERVATION CONSULTANT:
Jan Hird Pokorny Associates, Inc.
39 West 37th Street, 12A
New York, NY 10018
TEL: 212 759 6462 FAX: 212 759 6540

No.	DESCRIPTION:	DATE:
1	CD PROGRESS ISSUE 1	15 OCT 14
2	D.O.B. SUBMISSION	05 DEC 14
3	CD PROGRESS ISSUE 2	19 DEC 14
4	D.O.B. SUBMISSION	18 FEB 15
5	CD PROGRESS ISSUE 3	09 MAR 15
	D.O.B. SUBMISSION	27 APR 15
6	CD PROGRESS ISSUE 4	01 JUN 15
	D.O.B. ADMENDMENT 2	21 SEP 15

0 4' - 0" 8' - 0" 16' - 0"

DOB SUBMISSION

Discrepancies must be reported immediately to the Architect before proceeding. Only figured dimensions are to be used. Contractors must check all dimensions on site. This drawing is protected by copyright.

ALL DIMENSIONS ARE SHOWN IN IMPERIAL.

CONSULTANT:

AAI ARCHITECTS, P.C.

PROJECT:

217 WEST 57TH STREET
NEW YORK, NY

DRAWING TITLE:

29TH 44TH FLOOR PLAN
BUILDING CODE NOTES
(RESIDENTIAL-TIER 2) (54TH-69TH FLOOR)

SEAL & SIGNATURE:

REGISTERED ARCHITECT RENE DAVID JANSSEN No. 022883 STATE OF NEW YORK

DATE:	15 OCT 14
PROJECT No:	1216-00
DRAWN: Author	REV:
CHK: Checker	6
SCALE: 1/8" = 1'-0"	
DWG No:	A-058.01
DOB PAGE No:	96 of 569

DOB EMPLOYEE STAMP:

DOB B-SCAN:

/LAST ISSUES AS - A-054 - CD PROGRESS ISSUE 4/

36" x 48" Arch E, SHEET SIZE
FILE NAME: C:\Revit Local Files\EXTELL-865-AAI-TWR-DOB_bsdsmm.rvt
PLOT DATE: 9/21/2015 4:51:55 PM

OCCUPANT LOADS SUMMARY 45TH FLOOR PLAN				
OCCUPANCY	OCCUPANCY GROUP	AREA	OCCUPANCY LOAD FACTOR	OCCUPANT LOAD
SUITE A	R-2	3,046 SF	200 SF	16
SUITE B	R-2	1,381 SF	200 SF	7
SUITE C	R-2	3,224 SF	200 SF	17
Grand total				40

EXIT STAIR SUMMARY - BC TABLE 1005.1				
STAIR DESIGNATION	STAIR WIDTH (IN)	STAIRWAYS (INCHES PER OCCUPANT)	STAIR CAPACITY	STAIR LOAD
			TOTAL (292)	TOTAL (40)
STAIR - A	44"	0.3	146	20
STAIR - B	44"	0.3	146	20

EXIT SELF CLOSING DOOR SUMMARY - BC TABLE 1005.1				
DOOR DESIGNATION	DOOR CLEAR WIDTH (IN)	DOORWAY (INCHES PER OCCUPANT)	DOOR CAPACITY	DOOR LOAD
			TOTAL (340)	TOTAL (40)
STAIR - A - DOOR	34"	0.2	170	20
STAIR - B - DOOR	34"	0.2	170	20

EXIT STAIR TREADS AND RISERS - BC TABLE 1009				
STAIR DESIGNATION	TREAD (IN)	RISER (IN)	NO. RISERS (FLOOR TO FLOOR)	MAX. FLIGHT VERTICAL RISE
STAIR - A	9.5"	7.5"	19	142.00"
STAIR - B	9.5"	7.5"	19	142.00"

LENGTH OF TRAVEL DISTANCE (WITH SPRINKLER SYSTEM)			
OCCUPANCY GROUP	MAX. TRAVEL DISTANCE (BC TABLE 1015.1)	COMMON PATH OF EGRESS TRAVEL (BC 1013.3)	DEAD END (BC 1016.3)
R-2	200'	125'	40'

SUITE EXIT DOOR SUMMARY	
DOOR DESIGNATION	DOOR WIDTH (IN)
SUITE A DOOR	36"
SUITE B DOOR	36"
SUITE C DOOR	36"

MULTI DWELLING LAW
SECTION 103.1 (b) EGRESS FROM APARTMENT MAXIMUM TRAVEL DISTANCE TO MEANS OF EGRESS FROM ANY ROOM WITHIN APARTMENT
50'

RESTROOM TYPES		
NAME	TYPE	DETAIL DRAWINGS
MB-C04	ADAPTABLE	9/A-974
MB-C04	ADAPTABLE	9/A-974
MB-C08	ADAPTABLE	6/A-976
PR-C01	ADAPTABLE	1/A-982
PR-C02	ADAPTABLE	6/A-982
PR-C02	ADAPTABLE	6/A-982
SB-A01	A	1/A-970
SB-A02	A	6/A-970
SB-A03	A	11/A-970
TB-C05	ADAPTABLE	6/A-980
TB-C05	ADAPTABLE	6/A-980

KITCHENS	
NAME	DETAIL DRAWINGS
KIT-A	1/A-954
KIT-B	4/A-954
KIT-C/FAMILY RM	1/A-955

LIGHT & AIR CALCULATION 45TH FLOOR									
		LIGHT REQUIREMENT <BC-1205>				AIR REQUIREMENT <BC-1203>			
			PROVIDED Natural Light				PROVIDED Natural Ventilating Openings		
Room Name	Floor Area	REQ'D % of Light	# of Curtain Wall Panels (5' typ.)**	Area of Vision Glass	% of Natural Light	REQ'D % of Air	# of Operable Windows*	Area of Ventilating Openings	% of Natural Air
SUITE A									
BEDROOM 2	146 SF	10%	2.0	83.54 SF	57.07%	5%	1	13.64 SF	9.32%
BEDROOM 3	203 SF	10%	3.0	125.31 SF	61.81%	5%	1	13.64 SF	6.73%
KIT-A	201 SF	10%	2.0	83.54 SF	41.57%	5%	1	13.64 SF	6.79%
LIVING ROOM	620 SF	10%	8.0	334.16 SF	53.87%	5%	3	40.92 SF	6.60%
MASTER BEDROOM	327 SF	10%	6.0	250.62 SF	76.58%	5%	2	27.28 SF	8.34%
SUITE B									
BEDROOM 2	149 SF	10%	2.0	83.54 SF	56.02%	5%	1	13.64 SF	9.15%
KIT-B	70 SF	10%				5%			
LIVING / DINING	252 SF	10%	2.0	83.54 SF	33.15%	5%	2	27.28 SF	10.82%
MASTER BEDROOM	172 SF	10%	2.0	83.54 SF	48.43%	5%	1	13.64 SF	7.91%
SUITE C									
BEDROOM 2	154 SF	10%	2.0	83.54 SF	54.35%	5%	1	13.64 SF	8.87%
BEDROOM 3	163 SF	10%	2.0	83.54 SF	51.31%	5%	1	13.64 SF	8.38%
KIT-C/FAMILY RM	290 SF	10%	2.5	104.43 SF	36.07%	5%	2	27.28 SF	9.42%
LIVING / DINING	774 SF	10%	7.0	292.39 SF	37.77%	5%	4	54.56 SF	7.05%
MASTER BEDROOM	318 SF	10%	5.0	208.85 SF	65.66%	5%	2	27.28 SF	8.58%

*AREA OF VENTILATING OPENING / UNIT: 13.64 SF

**AREA OF NATURAL LIGHT SOURCES: 41.77 SF
(BASED ON THE MINIMUM AREA PROVIDED FROM 5'-0" MODULE W/ SPLIT MULLION)

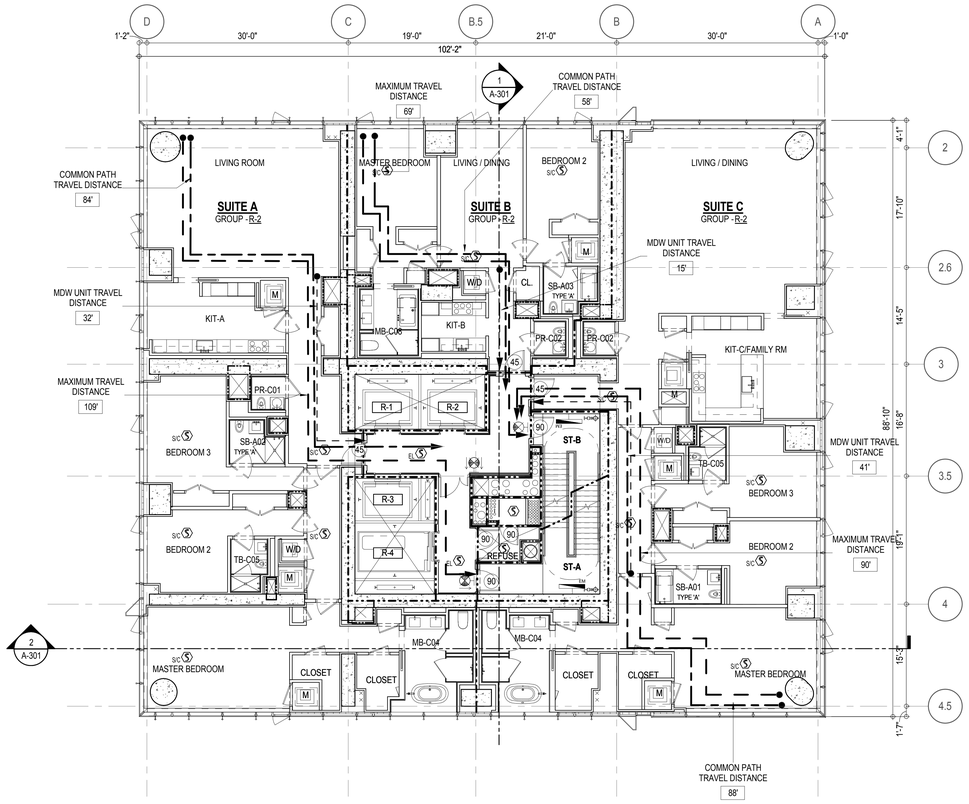

EGRESS AND FIRE RATING LEGEND

- ONE HOUR RATED PARTITION
- TWO HOUR RATED PARTITION
- THREE HOUR RATED PARTITION
- FOUR HOUR RATED PARTITION
- NON RATED SMOKE SEPARATION
- COMMON TRAVEL DISTANCE
- DEAD END
- MAXIMUM TRAVEL DISTANCE
- MAXIMUM TRAVEL DISTANCE WITHIN DWELLING UNIT

SYMBOLS LEGEND

- ILLUMINATED EXIT SIGN (ARROW INDICATES DIRECTION)
- ILLUMINATED EXIT SIGN (ARROW INDICATES DIRECTION)
- WALL MOUNTEDILLUMINATED EXIT SIGN (ARROW INDICATES DIRECTION)
- ILLUMINATED EXIT SIGN
- FEC FIRE EXTINGUISHER CABINET
- SPRINKLER HEAD (REFER TO FP DRAWINGS)
- STANDPIPE
- SPRINKLER RISER
- SIAMESE CONNECTION
- SMOKE DETECTOR
- SC SMOKE /CARBON MONOXIDE DETECTOR
- EM CEILING MOUNTED EMERGENCY LIGHT
- EM WALL MOUNTED EMERGENCY LIGHT
- 90 DOOR RATING (MINUTES)

SYMBOLS LEGEND

- REVERSIBLE DOOR SWING
- W/D STACKED W/D TO BE REPLACED BY ACCESSIBLE COMBINATION UNIT AT REQUEST OF DWELLING UNIT OWNER
- M MECHANICAL UNIT

KEY PLAN:

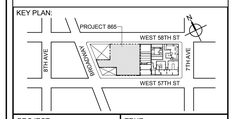

PROJECT NORTH

TRUE NORTH

DEVELOPER:
EXTELL DEVELOPMENT COMPANY
805 THIRD AVENUE, 7TH FLOOR
New York, NY 10022 USA
TEL: 212 712 6000 FAX: 212 712 6100

DESIGN ARCHITECT: Base Building Shell & Core
ADRIAN SMITH + GORDON GILL ARCHITECTURE
111 WEST MONROE STREET SUITE 2300
CHICAGO IL 60603
TEL: 312 920 1888 FAX: 312 920 1775

ARCHITECT OF RECORD: Base Building Shell & Core
AAI ARCHITECTS, P.C.
401 Wellington St. W., 3rd Floor
Toronto, ON M5V 1E7 Canada
TEL: 416 967 1500 FAX: 416 967 7150

STRUCTURAL ENGINEERS:
WSP CANTOR SEINUK
228 EAST 45th Street
New York, NY 10017 USA
TEL: 212 687 9888 FAX: 646 487 5501

MEP ENGINEERS:
AKF GROUP
1501 Broadway
New York, NY 10036 USA
TEL: 212 354 5656 FAX: 212 354 5668

GEOTECHNICAL ENGINEERS:
Langan Engineering & Environmental Services
21 Penn Plaza - 360 West 31st Street, 8th Floor
New York, NY 10001-2727
TEL: 212 479 5400 FAX: 212 479 5444

CODE CONSULTANTS:
Construction Consulting Associates
100 Church Street
New York, NY 10007
TEL: 212 385 1818 FAX: 212 385 1911

CURTAINWALL CONSULTANT:
AJLP Consulting
40 Worth Street, Suite 826
New York, NY 10013
TEL: 212 757 5659 FAX: 646 219 8508

LANDMARK/PRESERVATION CONSULTANT:
Higgins Quasebarth & Partners LLC
11 Hanover Square, 16th Floor
New York, NY 1005
TEL: 212 274 9468 FAX: 646 274 9380

LANDMARK/PRESERVATION CONSULTANT:
Jan Hird Pokorny Associates, Inc.
39 West 37th Street, 12A
New York, NY 10018
TEL: 212 759 6462 FAX: 212 759 6540

No.	DESCRIPTION:	DATE:
	D.O.B. ADMENDMENT 2	21 SEP 15

DOB SUBMISSION

Discrepancies must be reported immediately to the Architect before proceeding. Only figured dimensions are to be used. Contractors must check all dimensions on site. This drawing is protected by copyright.

ALL DIMENSIONS ARE SHOWN IN IMPERIAL.

CONSULTANT:

AAI ARCHITECTS, P.C.

PROJECT:

217 WEST 57TH STREET
NEW YORK, NY

DRAWING TITLE:

45TH FLOOR PLAN
BUILDING CODE NOTES
(RESIDENTIAL-TIER 2) (MFD-70TH FLOOR)

SEAL & SIGNATURE:

REGISTERED ARCHITECT MICHAEL DAVID JAMES No. 026881 STATE OF NEW YORK

DATE:	08/18/15
PROJECT No:	1216-00
DRAWN: Author	REV:
CHK: Checker	
SCALE: 1/8" = 1'-0"	
DWG No:	A-059.01
DOB PAGE No:	97 of 569

DOB EMPLOYEE STAMP:

DOB B-SCAN:

DEPT OF BLDGS 421263825 Job Number
E3S1204235 Scan Code
36" x 48" Arch E, SHEET SIZE
FILE NAME: C:\Revit Local Files\EXTELL-866-AA-TWR-DOB_bsdarch.rvt
PLOT DATE: 9/23/2015 4:57:21 PM

DEPT OF BLDGS 421263825 Job Number
E3421953958 Scan Code

OCCUPANT LOADS SUMMARY 46TH FLOOR PLAN				
OCCUPANCY	OCCUPANCY GROUP	AREA	OCCUPANCY LOAD FACTOR	OCCUPANT LOAD
MECHANICAL	F-2	7,042 SF	300 SF	24
Grand total				24

EXIT STAIR SUMMARY - BC TABLE 1005.1				
STAIR DESIGNATION	STAIR WIDTH (IN)	STAIRWAYS (INCHES PER OCCUPANT)	STAIR CAPACITY	STAIR LOAD
			TOTAL (292)	TOTAL (24)
STAIR - A	44"	0.3	146	12
STAIR - B	44"	0.3	146	12

EXIT SELF CLOSING DOOR SUMMARY - BC TABLE 1005.1				
DOOR DESIGNATION	DOOR CLEAR WIDTH (IN)	DOORWAY (INCHES PER OCCUPANT)	DOOR CAPACITY	DOOR LOAD
			TOTAL (340)	TOTAL (24)
STAIR - A - DOOR	34"	0.2	170	12
STAIR - B - DOOR	34"	0.2	170	12

EXIT STAIR TREADS AND RISERS - BC TABLE 1009				
STAIR DESIGNATION	TREAD (IN)	RISER (IN)	NO. RISERS (FLOOR TO FLOOR)	MAX. FLIGHT VERTICAL RISE
STAIR - A	9.5"	7.68"	25	99.81"
STAIR - B	9.5"	7.68"	25	99.81"

LENGTH OF TRAVEL DISTANCE (WITH SPRINKLER SYSTEM)			
OCCUPANCY GROUP	MAX. TRAVEL DISTANCE (BC TABLE 1015.1)	COMMON PATH OF EGRESS TRAVEL (BC 1013.3)	DEAD END (BC 1016.3)
F-2	250'	100'	50'

* F-2 IS ACCESSORY TO RESIDENTIAL R-2

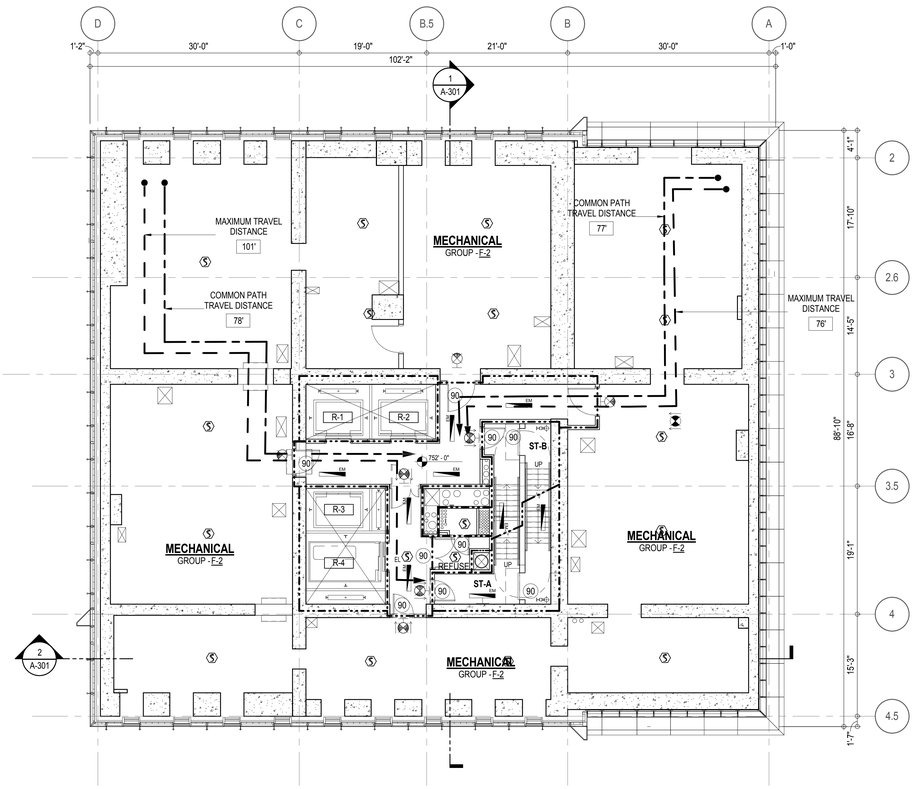

EGRESS AND FIRE RATING LEGEND

- ONE HOUR RATED PARTITION
- TWO HOUR RATED PARTITION
- THREE HOUR RATED PARTITION
- FOUR HOUR RATED PARTITION
- NON RATED SMOKE SEPARATION
- COMMON TRAVEL DISTANCE
- DEAD END
- MAXIMUM TRAVEL DISTANCE
- MAXIMUM TRAVEL DISTANCE WITHIN DWELLING UNIT

SYMBOLS LEGEND

- ILLUMINATED EXIT SIGN (ARROW INDICATES DIRECTION)
- ILLUMINATED EXIT SIGN (ARROW INDICATES DIRECTION)
- WALL MOUNTEDILLUMINATED EXIT SIGN (ARROW INDICATES DIRECTION)
- ILLUMINATED EXIT SIGN
- FEC FIRE EXTINGUISHER CABINET
- SPRINKLER HEAD (REFER TO FP DRAWINGS)
- STANDPIPE
- SPRINKLER RISER
- SIAMESE CONNECTION
- SMOKE DETECTOR
- S/C SMOKE /CARBON MONOXIDE DETECTOR
- EM CEILING MOUNTED EMERGENCY LIGHT
- EM WALL MOUNTED EMERGENCY LIGHT
- 90 DOOR RATING (MINUTES)

KEY PLAN:

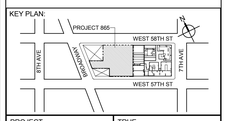

PROJECT NORTH

TRUE NORTH

DEVELOPER:
EXTELL DEVELOPMENT COMPANY
805 THIRD AVENUE, 7TH FLOOR
New York, NY 10022 USA
TEL: 212 712 6000 FAX: 212 712 6100

DESIGN ARCHITECT: Base Building Shell & Core
ADRIAN SMITH + GORDON GILL ARCHITECTURE
111 WEST MONROE STREET SUITE 2300
CHICAGO IL 60603
TEL: 312 920 1888 FAX: 312 920 1775

ARCHITECT OF RECORD: Base Building Shell & Core
AAI ARCHITECTS, P.C.
401 Wellington St. W., 3rd Floor
Toronto, ON M5V 1E7 Canada
TEL: 416 967 1500 FAX: 416 967 7150

STRUCTURAL ENGINEERS:
WSP CANTOR SEINUK
228 EAST 45th Street
New York, NY 10017 USA
TEL: 212 687 9888 FAX: 646 487 5501

MEP ENGINEERS:
AKF GROUP
1501 Broadway
New York, NY 10036 USA
TEL: 212 354 5656 FAX: 212 354 5668

GEOTECHNICAL ENGINEERS:
Langan Engineering & Environmental Services
21 Penn Plaza - 360 West 31st Street, 8th Floor
New York, NY 10001-2727
TEL: 212 479 5400 FAX: 212 479 5444

CODE CONSULTANTS:
Construction Consulting Associates
100 Church Street
New York, NY 10007
TEL: 212 385 1818 FAX: 212 385 1911

CURTAINWALL CONSULTANT:
AJLP Consulting
40 Worth Street, Suite 826
New York, NY 10013
TEL: 212 757 5659 FAX: 646 219 8508

LANDMARK/PRESERVATION CONSULTANT:
Higgins Quasebarth & Partners LLC
11 Hanover Square, 16th Floor
New York, NY 1005
TEL: 212 274 9468 FAX: 646 274 9380

LANDMARK/PRESERVATION CONSULTANT:
Jan Hird Pokorny Associates, Inc.
39 West 37th Street, 12A
New York, NY 10018
TEL: 212 759 6462 FAX: 212 759 6540

No.	DESCRIPTION:	DATE:
1	CD PROGRESS ISSUE 1	15 OCT 14
2	D.O.B. SUBMISSION	05 DEC 14
3	CD PROGRESS ISSUE 2	19 DEC 14
4	D.O.B. SUBMISSION	18 FEB 15
5	CD PROGRESS ISSUE 3	09 MAR 15
	D.O.B. SUBMISSION	27 APR 15
6	CD PROGRESS ISSUE 4	01 JUN 15
	D.O.B. ADMENDMENT 2	21 SEP 15

0 4'-0" 8'-0" 16'-0"

DOB SUBMISSION

Discrepancies must be reported immediately to the Architect before proceeding. Only figured dimensions are to be used. Contractors must check all dimensions on site. This drawing is protected by copyright.

ALL DIMENSIONS ARE SHOWN IN IMPERIAL.

CONSULTANT:

AAI ARCHITECTS, P.C.

PROJECT:

217 WEST 57TH STREET
NEW YORK, NY

DRAWING TITLE:

46TH FLOOR PLAN
BUILDING CODE NOTES
(MECHANICAL) (MFD-71ST FLOOR)

SEAL & SIGNATURE:

REGISTERED ARCHITECT ADRIAN DAVID JAMES No. 028881 STATE OF NEW YORK

DATE:	15 OCT 14
PROJECT No:	1216-00
DRAWN: Author	REV:
Chkr. Checker	6
SCALE: 1/8" = 1'-0"	
DWG No:	A-060.01
DOB PAGE No:	98 of 569

DOB EMPLOYEE STAMP:

DOB B-SCAN:

/LAST ISSUES AS - A-055 - CD PROGRESS ISSUE 4/

36" x 48" Arch E - SHEET SIZE
FILE NAME: C:\Revit Local Files\EXTELL-865-AAI-TWR-DOB_bwilliam.rvt
PLOT DATE: 9/21/2015 4:57:24 PM

OCCUPANT LOADS SUMMARY 47TH FLOOR PLAN				
OCCUPANCY	OCCUPANCY GROUP	AREA	OCCUPANCY LOAD FACTOR	OCCUPANT LOAD
SUITE A	R-2	2,924 SF	200 SF	15
SUITE B	R-2	3,995 SF	200 SF	20
Grand total				35

RESTROOM TYPES		
NAME	TYPE	DETAIL DRAWINGS
MB-C04	ADAPTABLE	1/A-984
MB-C04	ADAPTABLE	9/A-974
PR-C02	ADAPTABLE	6/A-982
PR-C02	ADAPTABLE	6/A-982
SB-A01	A	1/A-970
SB-A03	A	11/A-970
SB-C02	ADAPTABLE	10/A-971
TB-C05	ADAPTABLE	6/A-980
TB-C06	ADAPTABLE	11/A-980

KITCHENS	
NAME	DETAIL DRAWINGS
KIT-A LIVING/DINING	10/A-955
KIT-B / FAMILY RM	1/A-956

EXIT STAIR SUMMARY - BC TABLE 1005.1				
STAIR DESIGNATION	STAIR WIDTH (IN)	STAIRWAYS (INCHES PER OCCUPANT)	STAIR CAPACITY	STAIR LOAD
			TOTAL (292)	TOTAL (35)
STAIR - A	44"	0.3	146	18
STAIR - B	44"	0.3	146	17

EXIT SELF CLOSING DOOR SUMMARY - BC TABLE 1005.1				
DOOR DESIGNATION	DOOR CLEAR WIDTH (IN)	DOORWAY (INCHES PER OCCUPANT)	DOOR CAPACITY	DOOR LOAD
			TOTAL (340)	TOTAL (35)
STAIR - A - DOOR	34"	0.2	170	18
STAIR - B - DOOR	34"	0.2	170	17

EXIT STAIR TREADS AND RISERS - BC TABLE 1009				
STAIR DESIGNATION	TREAD (IN)	RISER (IN)	NO. RISERS (FLOOR TO FLOOR)	MAX. FLIGHT VERTICAL RISE
STAIR - A	9.5"	7.56"	38	144.00"
STAIR - B	9.5"	7.56"	38	144.00"

LENGTH OF TRAVEL DISTANCE (WITH SPRINKLER SYSTEM)			
OCCUPANCY GROUP	MAX. TRAVEL DISTANCE (BC TABLE 1015.1)	COMMON PATH OF EGRESS TRAVEL (BC 1013.3)	DEAD END (BC 1016.3)
R-2	200'	125'	40'

SUITE EXIT DOOR SUMMARY	
DOOR DESIGNATION	DOOR WIDTH (IN)
SUITE A DOOR	36"
SUITE B DOOR	36"

MULTI DWELLING LAW
SECTION 103.1 (b) EGRESS FROM APARTMENT MAXIMUM TRAVEL DISTANCE TO MEANS OF EGRESS FROM ANY ROOM WITHIN APARTMENT
50'

LIGHT & AIR CALCULATION 47TH FLOOR

		LIGHT REQUIREMENT <BC-1205>				AIR REQUIREMENT <BC-1203>				
			PROVIDED Natural Light				PROVIDED Natural Ventilating Openings			
Room Name	Floor Area	REQ'D % of Light	# of Curtain Wall Panels (5' typ.)**	Area of Vision Glass	% of Natural Light	REQ'D % of Air	Door Opening Area	# of Operable Windows*	Area of Ventilating Openings	% of Natural Air
SUITE A										
BEDROOM 2	180 SF	10%	2.0	83.54 SF	46.44%	5%	0.00 SF	1	13.64 SF	7.58%
BEDROOM 3	210 SF	10%	3.0	125.31 SF	59.62%	5%	0.00 SF	1	13.64 SF	6.49%
KIT-A LIVING/DINING	781 SF	10%	9.5	396.82 SF	50.79%	5%	29.86 SF	3	59.94 SF	7.67%
MASTER BEDROOM	298 SF	10%	5.0	208.85 SF	70.01%	5%	37.73 SF	0	37.73 SF	12.65%
SUITE B										
BEDROOM 2	171 SF	10%	2.0	83.54 SF	48.89%	5%	0.00 SF	1	13.64 SF	7.98%
BEDROOM 3	169 SF	10%	2.0	83.54 SF	49.33%	5%	0.00 SF	1	13.64 SF	8.05%
BEDROOM 4	173 SF	10%	2.0	83.54 SF	48.34%	5%	0.00 SF	1	13.64 SF	7.89%
KIT-B / FAMILY RM	506 SF	10%	6.0	250.62 SF	49.53%	5%	25.59 SF	2	52.87 SF	10.45%
LIVING / DINING	905 SF	10%	7.0	292.39 SF	32.30%	5%	23.50 SF	4	56.38 SF	6.23%
MASTER BEDROOM	308 SF	10%	5.0	208.85 SF	67.88%	5%	0.00 SF	2	27.28 SF	8.87%

*AREA OF VENTILATING OPENING / UNIT: 8.22 SF / 13.64 SF

**AREA OF NATURAL LIGHT SOURCES: 41.77 SF
(BASED ON THE MINIMUM AREA PROVIDED FROM 5'-0" MODULE W/ SPLIT MULLION)

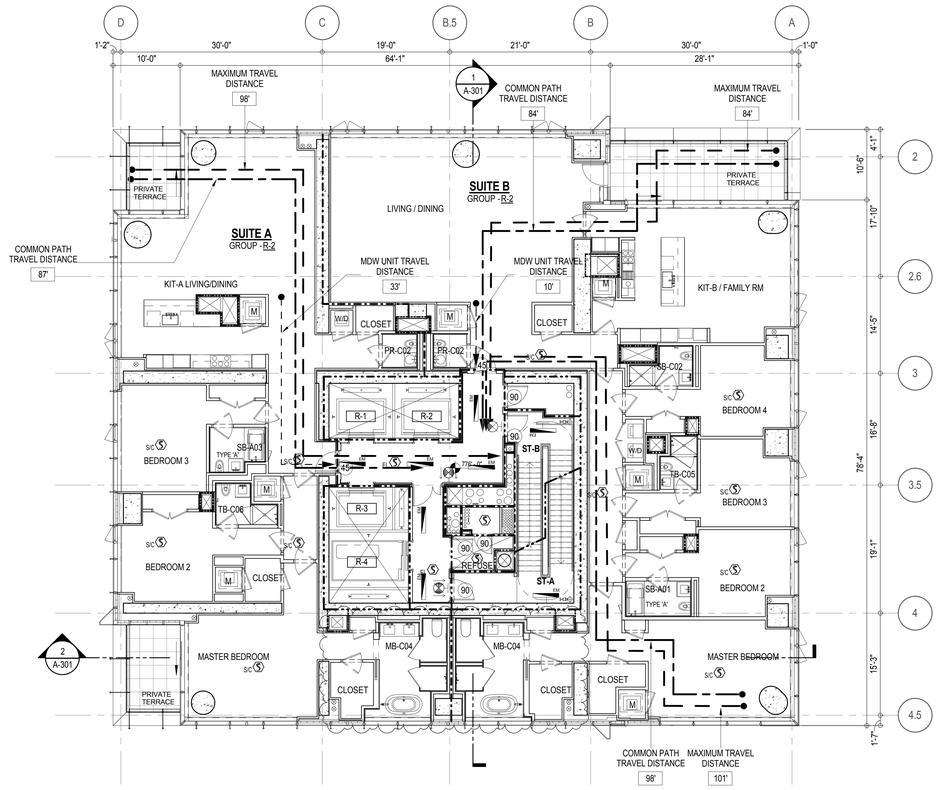

EGRESS AND FIRE RATING LEGEND

- ONE HOUR RATED PARTITION
- TWO HOUR RATED PARTITION
- THREE HOUR RATED PARTITION
- FOUR HOUR RATED PARTITION
- NON RATED SMOKE SEPARATION
- COMMON TRAVEL DISTANCE
- DEAD END
- MAXIMUM TRAVEL DISTANCE
- MAXIMUM TRAVEL DISTANCE WITHIN DWELLING UNIT

SYMBOLS LEGEND

- ILLUMINATED EXIT SIGN (ARROW INDICATES DIRECTION)
- ILLUMINATED EXIT SIGN (ARROW INDICATES DIRECTION)
- WALL MOUNTEDILLUMINATED EXIT SIGN (ARROW INDICATES DIRECTION)
- ILLUMINATED EXIT SIGN
- FEC FIRE EXTINGUISHER CABINET
- SPRINKLER HEAD (REFER TO FP DRAWINGS)
- STANDPIPE
- SPRINKLER RISER
- SIAMESE CONNECTION
- SMOKE DETECTOR
- S/C SMOKE /CARBON MONOXIDE DETECTOR
- EM CEILING MOUNTED EMERGENCY LIGHT
- EM WALL MOUNTED EMERGENCY LIGHT
- 90 DOOR RATING (MINUTES)

SYMBOLS LEGEND

- REVERSIBLE DOOR SWING
- W/D STACKED W/D TO BE REPLACED BY ACCESSIBLE COMBINATION UNIT AT REQUEST OF DWELLING UNIT OWNER
- M MECHANICAL UNIT

KEY PLAN:

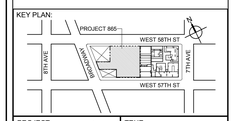

PROJECT NORTH

TRUE NORTH

DEVELOPER:
EXTELL DEVELOPMENT COMPANY
805 THIRD AVENUE, 7TH FLOOR
New York, NY 10022 USA
TEL: 212 712 6000 FAX: 212 712 6100

DESIGN ARCHITECT: Base Building Shell & Core
ADRIAN SMITH + GORDON GILL ARCHITECTURE
111 WEST MONROE STREET SUITE 2300
CHICAGO IL 60603
TEL: 312 920 1888 FAX: 312 920 1775

ARCHITECT OF RECORD: Base Building Shell & Core
AAI ARCHITECTS, P.C.
401 Wellington St. W., 3rd Floor
Toronto, ON M5V 1E7 Canada
TEL: 416 967 1500 FAX: 416 967 7150

STRUCTURAL ENGINEERS:
WSP CANTOR SEINUK
228 EAST 45th Street
New York, NY 10017 USA
TEL: 212 687 9888 FAX: 646 487 5501

MEP ENGINEERS:
AKF GROUP
1501 Broadway
New York, NY 10036 USA
TEL: 212 354 5656 FAX: 212 354 5668

GEOTECHNICAL ENGINEERS:
Langan Engineering & Environmental Services
21 Penn Plaza - 360 West 31st Street, 8th Floor
New York, NY 10001-2727
TEL: 212 479 5400 FAX: 212 479 5444

CODE CONSULTANTS:
Construction Consulting Associates
100 Church Street
New York, NY 10007
TEL: 212 385 1818 FAX: 212 385 1911

CURTAINWALL CONSULTANT:
AJLP Consulting
40 Worth Street, Suite 826
New York, NY 10013
TEL: 212 757 5659 FAX: 646 219 8508

LANDMARK/PRESERVATION CONSULTANT:
Higgins Quasebarth & Partners LLC
11 Hanover Square, 16th Floor
New York, NY 1005
TEL: 212 274 9468 FAX: 646 274 9380

LANDMARK/PRESERVATION CONSULTANT:
Jan Hird Pokorny Associates, Inc.
39 West 37th Street, 12A
New York, NY 10018
TEL: 212 759 6462 FAX: 212 759 6540

No.	DESCRIPTION:	DATE:
1	CD PROGRESS ISSUE 1	15 OCT 14
2	D.O.B. SUBMISSION	05 DEC 14
3	CD PROGRESS ISSUE 2	19 DEC 14
4	D.O.B. SUBMISSION	18 FEB 15
5	CD PROGRESS ISSUE 3	09 MAR 15
	D.O.B. SUBMISSION	27 APR 15
6	CD PROGRESS ISSUE 4	01 JUN 15
	D.O.B. ADMENDMENT 2	21 SEP 15

0 4'-0" 8'-0" 16'-0"

DOB SUBMISSION

Discrepancies must be reported immediately to the Architect before proceeding. Only figured dimensions are to be used. Contractors must check all dimensions on site. This drawing is protected by copyright.

ALL DIMENSIONS ARE SHOWN IN IMPERIAL.

CONSULTANT:

AAI ARCHITECTS, P.C.

PROJECT:

217 WEST 57TH STREET
NEW YORK, NY

DRAWING TITLE:

47TH FLOOR PLAN
BUILDING CODE NOTES
(RESIDENTIAL-TIER 3) (MFD-77TH FLOOR)

SEAL & SIGNATURE:

REGISTERED ARCHITECT
DAVID JAMES
No. 02688
STATE OF NEW YORK

DATE:	15 OCT 14
PROJECT No:	1216-00
DRAWN: Author	REV:
Chk: Checker	6
SCALE: 1/8" = 1'-0"	
DWG No:	A-061.01
DOB PAGE No:	99 of 569

DOB EMPLOYEE STAMP:

DOB B-SCAN:

/LAST ISSUES AS - A-056 - CD PROGRESS ISSUE 4/

DEPT OF BLDGS 421263505 Job Number
E51746222046 Scan Code
36" x 48" Arch E, SHEET SIZE
FILE NAME: C:\Revit Local Files\EXTELL-865-AAI-TWR-DOB_bwilsonn.rvt
PLOT DATE: 9/21/2015 4:57:59 PM

DEPT OF BLDGS 421263505 Job Number
E381652O085 Scan Code

OCCUPANT LOADS SUMMARY 48TH FLOOR PLAN

OCCUPANCY	OCCUPANCY GROUP	AREA	OCCUPANCY LOAD FACTOR	OCCUPANT LOAD
SUITE A	R-2	2,901 SF	200 SF	15
SUITE B	R-2	3,652 SF	200 SF	19
Grand total				34

EXIT STAIR SUMMARY - BC TABLE 1005.1

STAIR DESIGNATION	STAIR WIDTH (IN)	STAIRWAYS (INCHES PER OCCUPANT)	STAIR CAPACITY	STAIR LOAD
			TOTAL (292)	TOTAL (34)
STAIR - A	44"	0.3	146	17
STAIR - B	44"	0.3	146	17

EXIT SELF CLOSING DOOR SUMMARY - BC TABLE 1005.1

DOOR DESIGNATION	DOOR CLEAR WIDTH (IN)	DOORWAY (INCHES PER OCCUPANT)	DOOR CAPACITY	DOOR LOAD
			TOTAL (340)	TOTAL (34)
STAIR - A - DOOR	34"	0.2	170	17
STAIR - B - DOOR	34"	0.2	170	17

EXIT STAIR TREADS AND RISERS - BC TABLE 1009

STAIR DESIGNATION	TREAD (IN)	RISER (IN)	NO. RISERS (FLOOR TO FLOOR)	MAX. FLIGHT VERTICAL RISE
STAIR - A	9.5"	7.68"	20	77.00'
STAIR - B	9.5"	7.68"	20	77.00'

LENGTH OF TRAVEL DISTANCE (WITH SPRINKLER SYSTEM)

OCCUPANCY GROUP	MAX. TRAVEL DISTANCE (BC TABLE 1015.1)	COMMON PATH OF EGRESS TRAVEL (BC 1013.3)	DEAD END (BC 1016.3)
R-2	200'	125'	40'

SUITE EXIT DOOR SUMMARY

DOOR DESIGNATION	DOOR WIDTH (IN)
SUITE A DOOR	36"
SUITE B DOOR	36"

MULTI DWELLING LAW

SECTION 103.1 (b) EGRESS FROM APARTMENT
MAXIMUM TRAVEL DISTANCE TO MEANS OF EGRESS FROM ANY ROOM WITHIN APARTMENT

50'

RESTROOM TYPES

NAME	TYPE	DETAIL DRAWINGS
MB-C04	ADAPTABLE	1/A-984
MB-C04	ADAPTABLE	9/A-974
PR-C02	ADAPTABLE	6/A-982
PR-C02	ADAPTABLE	6/A-982
SB-A01	A	1/A-970
SB-A03	A	11/A-970
SB-C02	ADAPTABLE	10/A-971
TB-C05	ADAPTABLE	6/A-980
TB-C06	ADAPTABLE	11/A-980

KITCHENS

NAME	DETAIL DRAWINGS
KIT-A / LIVING	10/A-955
KIT-B / FAMILY RM	1/A-956

LIGHT & AIR CALCULATION 48TH FLOOR

		LIGHT REQUIREMENT <BC-1205>				AIR REQUIREMENT <BC-1203>			
			PROVIDED Natural Light				PROVIDED Natural Ventilating Openings		
Room Name	Floor Area	REQ'D % of Light	# of Curtain Wall Panels (5' typ.)**	Area of Vision Glass	% of Natural Light	REQ'D % of Air	# of Operable Windows*	Area of Ventilating Openings	% of Natural Air
SUITE A									
BEDROOM 2	180 SF	10%	2.0	83.54 SF	46.44%	5%	1	13.64 SF	7.58%
BEDROOM 3	210 SF	10%	3.0	125.31 SF	59.66%	5%	1	13.64 SF	6.49%
KIT-A / LIVING	781 SF	10%	9.0	375.93 SF	48.13%	5%	3	40.92 SF	5.24%
MASTER BEDROOM	298 SF	10%	5.0	208.85 SF	70.01%	5%	2	16.44 SF	5.51%
SUITE B									
BEDROOM 2	171 SF	10%	2.0	83.54 SF	48.74%	5%	1	13.64 SF	7.96%
BEDROOM 3	169 SF	10%	2.0	83.54 SF	49.54%	5%	1	13.64 SF	8.09%
BEDROOM 4	175 SF	10%	2.0	83.54 SF	47.78%	5%	1	13.64 SF	7.80%
KIT-B / FAMILY RM	508 SF	10%	6.0	250.62 SF	49.31%	5%	2	27.28 SF	5.37%
LIVING / DINING	924 SF	10%	7.0	292.39 SF	31.65%	5%	5	46.52 SF	5.04%
MASTER BEDROOM	311 SF	10%	5.0	208.85 SF	67.16%	5%	2	27.28 SF	8.77%

*AREA OF VENTILATING OPENING / UNIT: 8.22 SF / 13.64 SF

**AREA OF NATURAL LIGHT SOURCES: 41.77 SF
(BASED ON THE MINIMUM AREA PROVIDED FROM 5'-0" MODULE W/ SPLIT MULLION)

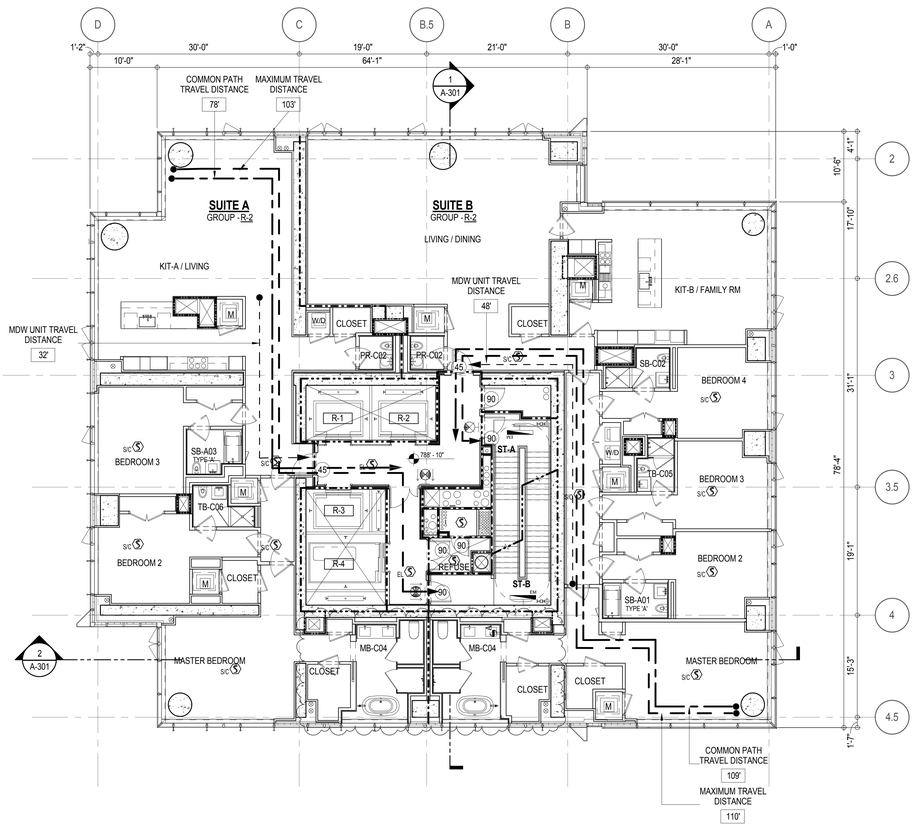

EGRESS AND FIRE RATING LEGEND

- ONE HOUR RATED PARTITION
- TWO HOUR RATED PARTITION
- THREE HOUR RATED PARTITION
- FOUR HOUR RATED PARTITION
- NON RATED SMOKE SEPARATION
- COMMON TRAVEL DISTANCE
- DEAD END
- MAXIMUM TRAVEL DISTANCE
- MAXIMUM TRAVEL DISTANCE WITHIN DWELLING UNIT

SYMBOLS LEGEND

- ILLUMINATED EXIT SIGN (ARROW INDICATES DIRECTION)
- ILLUMINATED EXIT SIGN (ARROW INDICATES DIRECTION)
- WALL MOUNTEDILLUMINATED EXIT SIGN (ARROW INDICATES DIRECTION)
- ILLUMINATED EXIT SIGN
- FEC FIRE EXTINGUISHER CABINET
- SPRINKLER HEAD (REFER TO FP DRAWINGS)
- STANDPIPE
- SPRINKLER RISER
- SIAMESE CONNECTION
- SMOKE DETECTOR
- SC SMOKE /CARBON MONOXIDE DETECTOR
- CEILING MOUNTED EMERGENCY LIGHT
- WALL MOUNTED EMERGENCY LIGHT
- 90 DOOR RATING (MINUTES)

SYMBOLS LEGEND

- REVERSIBLE DOOR SWING
- W/D STACKED W/D TO BE REPLACED BY ACCESSIBLE COMBINATION UNIT AT REQUEST OF DWELLING UNIT OWNER
- M MECHANICAL UNIT

KEY PLAN:

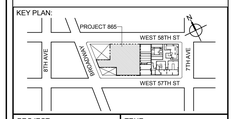

PROJECT NORTH | TRUE NORTH

DEVELOPER:
EXTELL DEVELOPMENT COMPANY
805 THIRD AVENUE, 7TH FLOOR
New York, NY 10022 USA
TEL: 212 712 6000 FAX: 212 712 6100

DESIGN ARCHITECT: Base Building Shell & Core
ADRIAN SMITH + GORDON GILL ARCHITECTURE
111 WEST MONROE STREET SUITE 2300
CHICAGO IL 60603
TEL: 312 920 1888 FAX: 312 920 1775

ARCHITECT OF RECORD: Base Building Shell & Core
AAI ARCHITECTS, P.C.
401 Wellington St. W., 3rd Floor
Toronto, ON M5V 1E7 Canada
TEL: 416 967 1500 FAX: 416 967 7150

STRUCTURAL ENGINEERS:
WSP CANTOR SEINUK
228 EAST 45th Street
New York, NY 10017 USA
TEL: 212 687 9888 FAX: 646 487 5501

MEP ENGINEERS:
AKF GROUP
1501 Broadway
New York, NY 10036 USA
TEL: 212 354 5656 FAX: 212 354 5668

GEOTECHNICAL ENGINEERS:
Langan Engineering & Environmental Services
21 Penn Plaza - 360 West 31st Street, 8th Floor
New York, NY 10001-2727
TEL: 212 479 5400 FAX: 212 479 5444

CODE CONSULTANTS:
Construction Consulting Associates
100 Church Street
New York, NY 10007
TEL: 212 385 1818 FAX: 212 385 1911

CURTAINWALL CONSULTANT:
AJLP Consulting
40 Worth Street. Suite 826
New York, NY 10013
TEL: 212 757 5659 FAX: 646 219 8508

LANDMARK/PRESERVATION CONSULTANT:
Higgins Quasebarth & Partners LLC
11 Hanover Square, 16th Floor
New York, NY 1005
TEL: 212 274 9468 FAX: 646 274 9380

LANDMARK/PRESERVATION CONSULTANT:
Jan Hird Pokorny Associates, Inc.
39 West 37th Street, 12A
New York, NY 10018
TEL: 212 759 6462 FAX: 212 759 6540

No.	DESCRIPTION:	DATE:
1	CD PROGRESS ISSUE 1	15 OCT 14
2	D.O.B. SUBMISSION	05 DEC 14
3	CD PROGRESS ISSUE 2	19 DEC 14
4	D.O.B. SUBMISSION	18 FEB 15
5	CD PROGRESS ISSUE 3	09 MAR 15
	D.O.B. SUBMISSION	27 APR 15
6	CD PROGRESS ISSUE 4	01 JUN 15
	D.O.B. ADMENDMENT 2	21 SEP 15

0 4' - 0" 8' - 0" 16' - 0"

DOB SUBMISSION

Discrepancies must be reported immediately to the Architect before proceeding. Only figured dimensions are to be used. Contractors must check all dimensions on site. This drawing is protected by copyright.

ALL DIMENSIONS ARE SHOWN IN IMPERIAL.

CONSULTANT:
AAI ARCHITECTS, P.C.

PROJECT:
217 WEST 57TH STREET
NEW YORK, NY

DRAWING TITLE:
48TH - 66TH FLOOR PLAN
BUILDING CODE NOTES
(RESIDENTIAL-TIER 3)
(MFD-78TH-96TH FLOOR)

SEAL & SIGNATURE: REGISTERED ARCHITECT JAMES DAVID JANKOWSKI STATE OF NEW YORK 028885

DATE:	15 OCT 14
PROJECT No:	1216-00
DRAWN: Author	REV:
CHK: Checker	6
SCALE: 1/8" = 1'-0"	
DWG No:	A-062.01
DOB PAGE No:	100 of 569

DOB EMPLOYEE STAMP: DOB B-SCAN:

/LAST ISSUES AS - A-057 - CD PROGRESS ISSUE 4/

36" x 48" Arch E, SHEET SIZE
FILE NAME: C:\Revit Local Files\EXTELL-986-AAI-TWR-DOB_Jankiem.rvt
PLOT DATE: 9/23/2014 8:48:56 PM

DEPT OF BLDGS 421263505 Job Number
E540415175-1 Scan Code

OCCUPANT LOADS SUMMARY 67TH FLOOR PLAN				
OCCUPANCY	OCCUPANCY GROUP	AREA	OCCUPANCY LOAD FACTOR	OCCUPANT LOAD
MECHANICAL	F-2	6,554 SF	300 SF	22
Grand total				22

EXIT STAIR SUMMARY - BC TABLE 1005.1				
STAIR DESIGNATION	STAIR WIDTH (IN)	STAIRWAYS (INCHES PER OCCUPANT)	STAIR CAPACITY	STAIR LOAD
			TOTAL (292)	TOTAL (22)
STAIR - A	44"	0.3	146	11
STAIR - B	44"	0.3	146	11

EXIT SELF CLOSING DOOR SUMMARY - BC TABLE 1005.1				
DOOR DESIGNATION	DOOR CLEAR WIDTH (IN)	DOORWAY (INCHES PER OCCUPANT)	DOOR CAPACITY	DOOR LOAD
			TOTAL (340)	TOTAL (22)
STAIR - A - DOOR	34"	0.2	170	11
STAIR - B - DOOR	34"	0.2	170	11

EXIT STAIR TREADS AND RISERS - BC TABLE 1009				
STAIR DESIGNATION	TREAD (IN)	RISER (IN)	NO. RISERS (FLOOR TO FLOOR)	MAX. FLIGHT VERTICAL RISE
STAIR - A	9.5"	7.68"	25	99.81"
STAIR - B	9.5"	7.68"	25	99.81"

LENGTH OF TRAVEL DISTANCE (WITH SPRINKLER SYSTEM)			
OCCUPANCY GROUP	MAX. TRAVEL DISTANCE (BC TABLE 1015.1)	COMMON PATH OF EGRESS TRAVEL (BC 1013.3)	DEAD END (BC 1016.3)
F-2	250'	100'	50'

* F-2 IS ACCESSORY TO RESIDENTIAL R-2

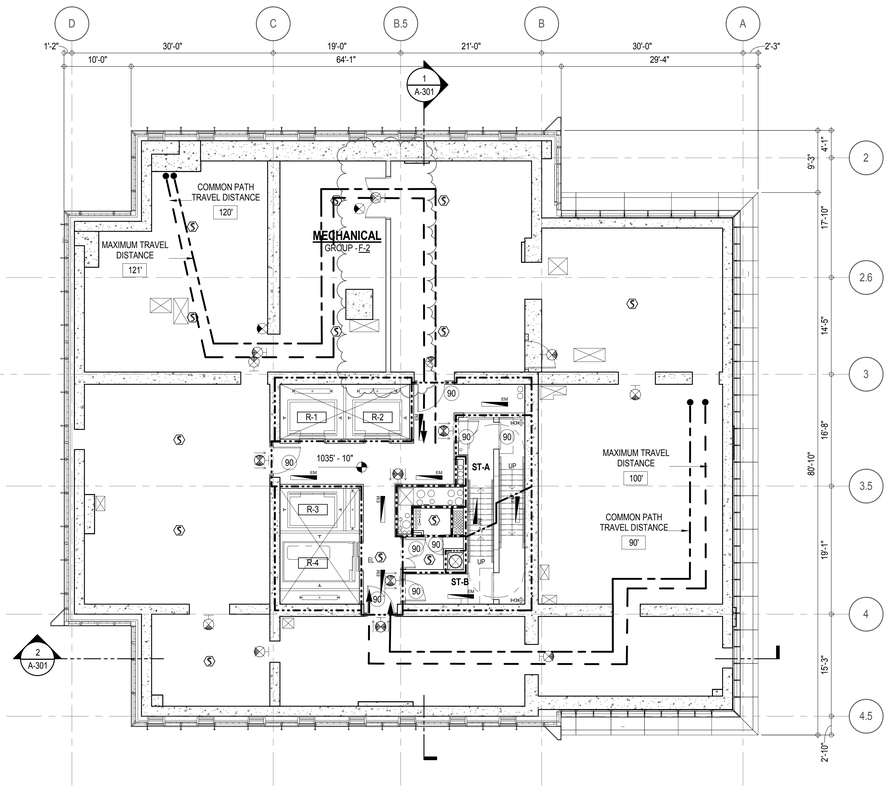

EGRESS AND FIRE RATING LEGEND

- ONE HOUR RATED PARTITION
- TWO HOUR RATED PARTITION
- THREE HOUR RATED PARTITION
- FOUR HOUR RATED PARTITION
- NON RATED SMOKE SEPARATION
- COMMON TRAVEL DISTANCE
- DEAD END
- MAXIMUM TRAVEL DISTANCE
- MAXIMUM TRAVEL DISTANCE WITHIN DWELLING UNIT

SYMBOLS LEGEND

- ILLUMINATED EXIT SIGN (ARROW INDICATES DIRECTION)
- ILLUMINATED EXIT SIGN (ARROW INDICATES DIRECTION)
- WALL MOUNTEDILLUMINATED EXIT SIGN (ARROW INDICATES DIRECTION)
- ILLUMINATED EXIT SIGN
- FEC FIRE EXTINGUISHER CABINET
- SPRINKLER HEAD (REFER TO FP DRAWINGS)
- STANDPIPE
- SPRINKLER RISER
- SIAMESE CONNECTION
- SMOKE DETECTOR
- SC SMOKE /CARBON MONOXIDE DETECTOR
- EM CEILING MOUNTED EMERGENCY LIGHT
- EM WALL MOUNTED EMERGENCY LIGHT
- 90 DOOR RATING (MINUTES)

KEY PLAN:

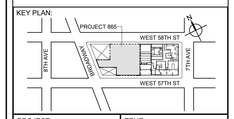

PROJECT NORTH

TRUE NORTH

DEVELOPER:
EXTELL DEVELOPMENT COMPANY
805 THIRD AVENUE, 7TH FLOOR
New York, NY 10022 USA
TEL: 212 712 6000 FAX: 212 712 6100

DESIGN ARCHITECT: Base Building Shell & Core
ADRIAN SMITH + GORDON GILL ARCHITECTURE
111 WEST MONROE STREET SUITE 2300
CHICAGO IL 60603
TEL: 312 920 1888 FAX: 312 920 1775

ARCHITECT OF RECORD: Base Building Shell & Core
AAI ARCHITECTS, P.C.
401 Wellington St. W., 3rd Floor
Toronto, ON M5V 1E7 Canada
TEL: 416 967 1500 FAX: 416 967 7150

STRUCTURAL ENGINEERS:
WSP CANTOR SEINUK
228 EAST 45th Street
New York, NY 10017 USA
TEL: 212 687 9888 FAX: 646 487 5501

MEP ENGINEERS:
AKF GROUP
1501 Broadway
New York, NY 10036 USA
TEL: 212 354 5656 FAX: 212 354 5668

GEOTECHNICAL ENGINEERS:
Langan Engineering & Environmental Services
21 Penn Plaza - 360 West 31st Street, 8th Floor
New York, NY 10001-2727
TEL: 212 479 5400 FAX: 212 479 5444

CODE CONSULTANTS:
Construction Consulting Associates
100 Church Street
New York, NY 10007
TEL: 212 385 1818 FAX: 212 385 1911

CURTAINWALL CONSULTANT:
AJLP Consulting
40 Worth Street, Suite 826
New York, NY 10013
TEL: 212 757 5659 FAX: 646 219 8508

LANDMARK/PRESERVATION CONSULTANT:
Higgins Quasebarth & Partners LLC
11 Hanover Square, 16th Floor
New York, NY 1005
TEL: 212 274 9468 FAX: 646 274 9380

LANDMARK/PRESERVATION CONSULTANT:
Jan Hird Pokorny Associates, Inc.
39 West 37th Street, 12A
New York, NY 10018
TEL: 212 759 6462 FAX: 212 759 6540

No.	DESCRIPTION:	DATE:
1	CD PROGRESS ISSUE 1	15 OCT 14
2	D.O.B. SUBMISSION	05 DEC 14
3	CD PROGRESS ISSUE 2	19 DEC 14
4	D.O.B. SUBMISSION	18 FEB 15
5	CD PROGRESS ISSUE 3	09 MAR 15
	D.O.B. SUBMISSION	27 APR 15
6	CD PROGRESS ISSUE 4	01 JUN 15
	D.O.B. ADMENDMENT 2	21 SEP 15

0 4' - 0" 8' - 0" 16' - 0"

DOB SUBMISSION

Discrepancies must be reported immediately to the Architect before proceeding. Only figured dimensions are to be used. Contractors must check all dimensions on site. This drawing is protected by copyright.

ALL DIMENSIONS ARE SHOWN IN IMPERIAL.

CONSULTANT:

AAI ARCHITECTS, P.C.

PROJECT:

217 WEST 57TH STREET
NEW YORK, NY

DRAWING TITLE:

67TH FLOOR PLAN
BUILDING CODE NOTES
(MECHANICAL) (MFD-97TH FLOOR)

SEAL & SIGNATURE:

REGISTERED ARCHITECT WILLIAM DAVID JAMES 026881 STATE OF NEW YORK

DATE:	15 OCT 14
PROJECT No:	1216-00
DRAWN: Author	REV:
CHK: Checker	6
SCALE: 1/8" = 1'-0"	
DWG No:	A-063.01
DOB PAGE No:	101 of 569

DOB EMPLOYEE STAMP: DOB B-SCAN:

(LAST ISSUES AS - A-058 - CD PROGRESS ISSUE 4)

36" x 48" Arch E SHEET SIZE
FILE NAME: C:\Revit Local Files\EXTELL-865-AAI-TWR-DOB_bwilliam.rvt
PLOT DATE: 9/23/2014 5:38:19 PM

DEPT OF BLDGS 421263825 Job Number
E350947126895 Scan Code

OCCUPANT LOADS SUMMARY 67TH INTERMEDIATE FLOOR PLAN

OCCUPANCY	OCCUPANCY GROUP	AREA	OCCUPANCY LOAD FACTOR	OCCUPANT LOAD
MECHANICAL	F-2	4,480 SF	300 SF	15
Grand total				15

EXIT STAIR SUMMARY - BC TABLE 1005.1

STAIR DESIGNATION	STAIR WIDTH (IN)	STAIRWAYS (INCHES PER OCCUPANT)	STAIR CAPACITY	STAIR LOAD
			TOTAL (292)	TOTAL (15)
STAIR - A	44"	0.3	146	7
STAIR - B	44"	0.3	146	8

EXIT SELF CLOSING DOOR SUMMARY - BC TABLE 1005.1

DOOR DESIGNATION	DOOR CLEAR WIDTH (IN)	DOORWAY (INCHES PER OCCUPANT)	DOOR CAPACITY	DOOR LOAD
			TOTAL (340)	TOTAL (15)
STAIR - A - DOOR	34"	0.2	170	7
STAIR - B - DOOR	34"	0.2	170	8

EXIT STAIR TREADS AND RISERS - BC TABLE 1009

STAIR DESIGNATION	TREAD (IN)	RISER (IN)	NO. RISERS (FLOOR TO FLOOR)	MAX. FLIGHT VERTICAL RISE
STAIR - A	9.5"	7.69"	30	92.00"
STAIR - B	9.5"	7.69"	30	92.00"

LENGTH OF TRAVEL DISTANCE (WITH SPRINKLER SYSTEM)

OCCUPANCY GROUP	MAX. TRAVEL DISTANCE (BC TABLE 1015.1)	COMMON PATH OF EGRESS TRAVEL (BC 1013.3)	DEAD END (BC 1016.3)
F-2	250'	100'	50'

* F-2 IS ACCESSORY TO RESIDENTIAL R-2

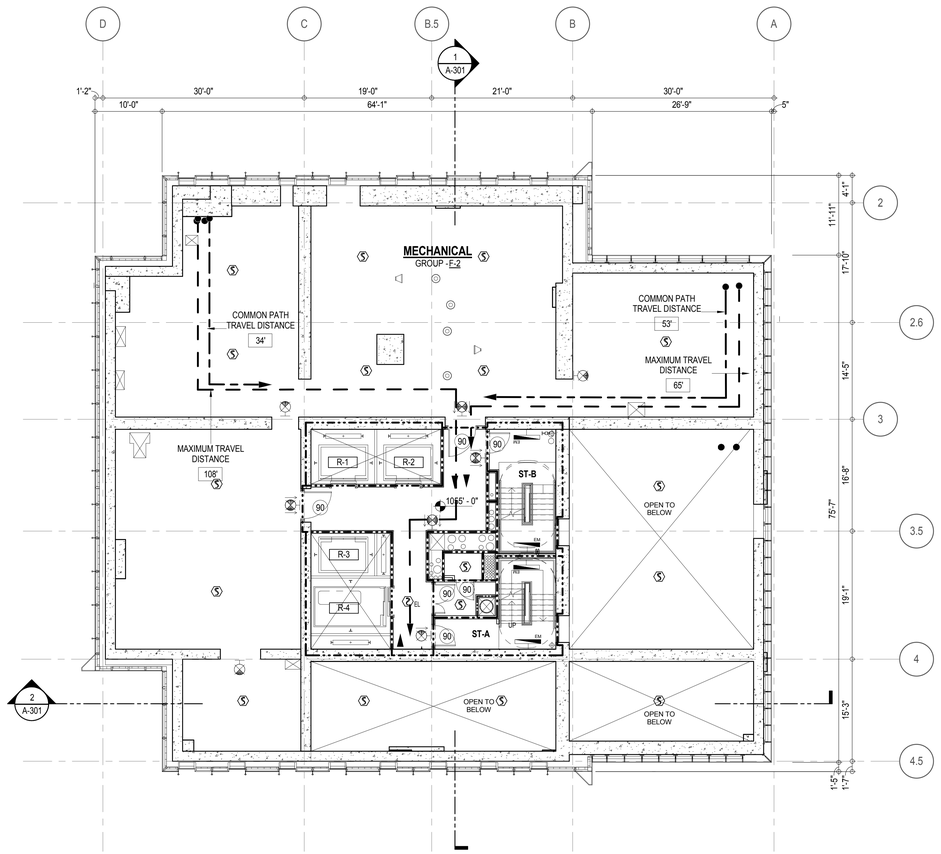

EGRESS AND FIRE RATING LEGEND

- ONE HOUR RATED PARTITION
- TWO HOUR RATED PARTITION
- THREE HOUR RATED PARTITION
- FOUR HOUR RATED PARTITION
- NON RATED SMOKE SEPARATION
- COMMON TRAVEL DISTANCE
- DEAD END
- MAXIMUM TRAVEL DISTANCE
- MAXIMUM TRAVEL DISTANCE WITHIN DWELLING UNIT

SYMBOLS LEGEND

- ILLUMINATED EXIT SIGN (ARROW INDICATES DIRECTION)
- ILLUMINATED EXIT SIGN (ARROW INDICATES DIRECTION)
- WALL MOUNTED/ILLUMINATED EXIT SIGN (ARROW INDICATES DIRECTION)
- ILLUMINATED EXIT SIGN
- FEC FIRE EXTINGUISHER CABINET
- SPRINKLER HEAD (REFER TO FP DRAWINGS)
- STANDPIPE
- SPRINKLER RISER
- SIAMESE CONNECTION
- SMOKE DETECTOR
- SC SMOKE /CARBON MONOXIDE DETECTOR
- EM CEILING MOUNTED EMERGENCY LIGHT
- EM WALL MOUNTED EMERGENCY LIGHT
- 90 DOOR RATING (MINUTES)

KEY PLAN:

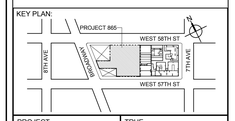

PROJECT NORTH

TRUE NORTH

DEVELOPER:
EXTELL DEVELOPMENT COMPANY
805 THIRD AVENUE, 7TH FLOOR
New York, NY 10022 USA
TEL: 212 712 6000 FAX: 212 712 6100

DESIGN ARCHITECT: Base Building Shell & Core
ADRIAN SMITH + GORDON GILL ARCHITECTURE
111 WEST MONROE STREET SUITE 2300
CHICAGO IL 60603
TEL: 312 920 1888 FAX: 312 920 1775

ARCHITECT OF RECORD: Base Building Shell & Core
AAI ARCHITECTS, P.C.
401 Wellington St. W., 3rd Floor
Toronto, ON M5V 1E7 Canada
TEL: 416 967 1500 FAX: 416 967 7150

STRUCTURAL ENGINEERS:
WSP CANTOR SEINUK
228 EAST 45th Street
New York, NY 10017 USA
TEL: 212 687 9888 FAX: 646 487 5501

MEP ENGINEERS:
AKF GROUP
1501 Broadway
New York, NY 10036 USA
TEL: 212 354 5656 FAX: 212 354 5668

GEOTECHNICAL ENGINEERS:
Langan Engineering & Environmental Services
21 Penn Plaza - 360 West 31st Street, 8th Floor
New York, NY 10001-2727
TEL: 212 479 5400 FAX: 212 479 5444

CODE CONSULTANTS:
Construction Consulting Associates
100 Church Street
New York, NY 10007
TEL: 212 385 1818 FAX: 212 385 1911

CURTAINWALL CONSULTANT:
AJLP Consulting
40 Worth Street, Suite 826
New York, NY 10013
TEL: 212 757 5659 FAX: 646 219 8508

LANDMARK/PRESERVATION CONSULTANT:
Higgins Quasebarth & Partners LLC
11 Hanover Square, 16th Floor
New York, NY 1005
TEL: 212 274 9468 FAX: 646 274 9380

LANDMARK/PRESERVATION CONSULTANT:
Jan Hird Pokorny Associates, Inc.
39 West 37th Street, 12A
New York, NY 10018
TEL: 212 759 6462 FAX: 212 759 6540

No.	DESCRIPTION:	DATE:
1	CD PROGRESS ISSUE 1	15 OCT 14
2	D.O.B. SUBMISSION	05 DEC 14
3	CD PROGRESS ISSUE 2	19 DEC 14
4	D.O.B. SUBMISSION	18 FEB 15
5	CD PROGRESS ISSUE 3	09 MAR 15
	D.O.B. SUBMISSION	27 APR 15
6	CD PROGRESS ISSUE 4	01 JUN 15
	D.O.B. ADMENDMENT 2	21 SEP 15

DOB SUBMISSION

Discrepancies must be reported immediately to the Architect before proceeding. Only figured dimensions are to be used. Contractors must check all dimensions on site. This drawing is protected by copyright.

ALL DIMENSIONS ARE SHOWN IN IMPERIAL.

CONSULTANT:

AAI ARCHITECTS, P.C.

PROJECT:

217 WEST 57TH STREET
NEW YORK, NY

DRAWING TITLE:

67TH INTERMEDIATE FLOOR PLAN
BUILDING CODE NOTES
(MECHANICAL) (MFD-98TH FLOOR)

SEAL & SIGNATURE:

REGISTERED ARCHITECT
ADRIAN DAVID SMITH
026881
STATE OF NEW YORK

DATE:	15 OCT 14
PROJECT No:	1216-00
DRAWN: Author	REV:
CHK: Checker	6
SCALE: 1/8" = 1'-0"	
DWG No:	**A-064.01**
DOB PAGE No:	102 of 569

DOB EMPLOYEE STAMP:

DOB B-SCAN:

/LAST ISSUES AS - A-059 - CD PROGRESS ISSUE 4/

36" x 48" Arch E, SHEET SIZE
FILE NAME: C:\Revit Local Files\EXTELL-866-AAI-TWR-DOB_bulletin.rvt
PLOT DATE: 9/21/2015 4:58:32 PM

DEPT OF BLDGS 421206526 Job Number
ES1 20454636 Scan Code

OCCUPANT LOADS SUMMARY 68TH FLOOR PLAN				
OCCUPANCY	OCCUPANCY GROUP	AREA	OCCUPANCY LOAD FACTOR	OCCUPANT LOAD
BALL ROOM *	A-2	2,232 SF	15 SF	149*
BAR / DINING	A-2	928 SF	15 SF	62
CIGAR ROOM	A-2	903 SF	15 SF	61
A-2				272
OFFICE	B	97 SF	100 SF	1
B (ACCESSORY SPACE)				1
KITCHEN	F-2	812 SF	200 SF	5
F-2				5
Grand total				278

EXIT STAIR SUMMARY - BC TABLE 1005.1				
STAIR DESIGNATION	STAIR WIDTH (IN)	STAIRWAYS (INCHES PER OCCUPANT)	STAIR CAPACITY	STAIR LOAD
			TOTAL (292)	TOTAL (278)
STAIR - A	44"	0.3	146	139
STAIR - B	44"	0.3	146	139

EXIT SELF CLOSING DOOR SUMMARY - BC TABLE 1005.1				
DOOR DESIGNATION	DOOR CLEAR WIDTH (IN)	DOORWAY (INCHES PER OCCUPANT)	DOOR CAPACITY	DOOR LOAD
			TOTAL (340)	TOTAL (278)
STAIR - A - DOOR	34"	0.2	170	139
STAIR - B - DOOR	34"	0.2	170	139

EXIT STAIR TREADS AND RISERS - BC TABLE 1009 (ACCESSORY TO RESIDENTIAL GROUP R-2)				
STAIR DESIGNATION	TREAD (IN)	RISER (IN)	NO. RISERS (FLOOR TO FLOOR)	MAX. FLIGHT VERTICAL RISE
STAIR - A	9.5"	7.69"	20	64.62"
STAIR - B	9.5"	7.69"	20	46.19"

LENGTH OF TRAVEL DISTANCE (WITH SPRINKLER SYSTEM)			
OCCUPANCY GROUP	MAX. TRAVEL DISTANCE (BC TABLE 1015.1)	COMMON PATH OF EGRESS TRAVEL (BC 1013.3)	DEAD END (BC 1016.3)
F-2	250'	100'	50'
A-2	PRIMARY = 150'	SECONDARY = 250'	20'

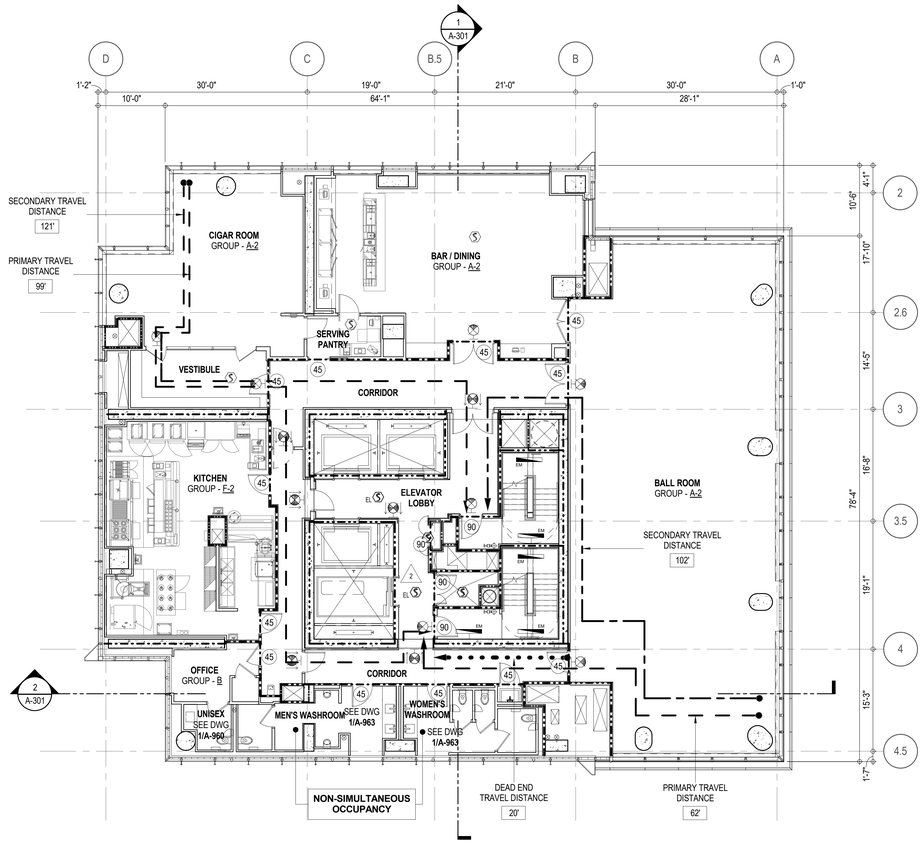

PLUMBING FIXTURES - PER PC TABLE 403.1											
OCCUPANCY	OCC. GRP.	NUMBER OF OCCUPANTS		REQUIRED WATER CLOSETS		REQUIRED LAVATORIES		PROVIDED WATER CLOSETS		PROVIDED LAVATORIES	
		M50%	F50%	M	F	M	F	M	F	M	F
BALL ROOM/ CIGAR ROOM / BAR/DINING	A-2	136	136	2	2	2	2	3*	3	2	2
ACCESSORY	F-2/B	3	3	1		1		1		1	

* URINALS MAY BE PROVIDED IN LIEU OF WATER CLOSETS BUT FOR NO MORE THAN 1/2 OF THE REQUIRED NO. OF WATER CLOSETS WHEN MORE THAN 35 PERSONS.

* TABLE 403.1 REQUIRES THE FOLLOWING ADDITIONAL PLUMBING FIXTURES:
DRINKING FOUNTAINS (1 PER 1,000 P.): 1 REQUIRED, 1 PROVIDED
SERVICE SINK: 1 REQUIRED, 1 PROVIDED

EGRESS AND FIRE RATING LEGEND

- ONE HOUR RATED PARTITION
- TWO HOUR RATED PARTITION
- THREE HOUR RATED PARTITION
- FOUR HOUR RATED PARTITION
- NON RATED SMOKE SEPARATION
- COMMON TRAVEL DISTANCE
- DEAD END
- MAXIMUM TRAVEL DISTANCE
- MAXIMUM TRAVEL DISTANCE WITHIN DWELLING UNIT

SYMBOLS LEGEND

- ILLUMINATED EXIT SIGN (ARROW INDICATES DIRECTION)
- ILLUMINATED EXIT SIGN (ARROW INDICATES DIRECTION)
- WALL MOUNTEDILLUMINATED EXIT SIGN (ARROW INDICATES DIRECTION)
- ILLUMINATED EXIT SIGN
- WALL MOUNTED ILLUMINATED NO EXIT SIGN
- WALL MOUNTED ILLUMINATED NO EXIT SIGN (ROOF ACCESS ONLY)
- ILLUMINATED NO EXIT SIGN
- ILLUMINATED NO EXIT SIGN (ROOF ACCESS ONLY)
- FEC FIRE EXTINGUISHER CABINET
- SPRINKLER HEAD (REFER TO FP DRAWINGS)
- STANDPIPE
- SPRINKLER RISER
- SIAMESE CONNECTION
- SMOKE DETECTOR
- SC SMOKE /CARBON MONOXIDE DETECTOR
- EM CEILING MOUNTED EMERGENCY LIGHT
- EM WALL MOUNTED EMERGENCY LIGHT
- 90 DOOR RATING (MINUTES)

KEY PLAN:

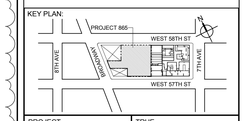

PROJECT NORTH
TRUE NORTH

DEVELOPER:
EXTELL DEVELOPMENT COMPANY
805 THIRD AVENUE, 7TH FLOOR
New York, NY 10022 USA
TEL: 212 712 6000 FAX: 212 712 6100

DESIGN ARCHITECT: Base Building Shell & Core
ADRIAN SMITH + GORDON GILL ARCHITECTURE
111 WEST MONROE STREET SUITE 2300
CHICAGO IL 60603
TEL: 312 920 1888 FAX: 312 920 1775

ARCHITECT OF RECORD: Base Building Shell & Core
AAI ARCHITECTS, P.C.
401 Wellington St. W., 3rd Floor
Toronto, ON M5V 1E7 Canada
TEL: 416 967 1500 FAX: 416 967 7150

STRUCTURAL ENGINEERS:
WSP CANTOR SEINUK
228 EAST 45th Street
New York, NY 10017 USA
TEL: 212 687 9888 FAX: 646 487 5501

MEP ENGINEERS:
AKF GROUP
1501 Broadway
New York, NY 10036 USA
TEL: 212 354 5656 FAX: 212 354 5668

GEOTECHNICAL ENGINEERS:
Langan Engineering & Environmental Services
21 Penn Plaza - 360 West 31st Street, 8th Floor
New York, NY 10001-2727
TEL: 212 479 5400 FAX: 212 479 5444

CODE CONSULTANTS:
Construction Consulting Associates
100 Church Street
New York, NY 10007
TEL: 212 385 1818 FAX: 212 385 1911

CURTAINWALL CONSULTANT:
AJLP Consulting
40 Worth Street, Suite 826
New York, NY 10013
TEL: 212 757 5659 FAX: 646 219 8508

LANDMARK/PRESERVATION CONSULTANT:
Higgins Quasebarth & Partners LLC
11 Hanover Square, 16th Floor
New York, NY 1005
TEL: 212 274 9468 FAX: 646 274 9380

LANDMARK/PRESERVATION CONSULTANT:
Jan Hird Pokorny Associates, Inc.
39 West 37th Street, 12A
New York, NY 10018
TEL: 212 759 6462 FAX: 212 759 6540

No.	DESCRIPTION:	DATE:
	D.O.B. ADMENDMENT 2	21 SEP 15

DOB SUBMISSION

Discrepancies must be reported immediately to the Architect before proceeding. Only figured dimensions are to be used. Contractors must check all dimensions on site. This drawing is protected by copyright.

ALL DIMENSIONS ARE SHOWN IN IMPERIAL.

CONSULTANT:
AAI ARCHITECTS, P.C.

PROJECT:
217 WEST 57TH STREET
NEW YORK, NY

DRAWING TITLE:
68TH FLOOR PLAN
BUILDING CODE NOTES
(RESIDENTIAL AMENITIES TIER 4)
(MFD-100TH FLOOR)

SEAL & SIGNATURE:
REGISTERED ARCHITECT ANDRE DAVID JAMES 028885 STATE OF NEW YORK

DATE:	06/03/15
PROJECT No:	1216-00
DRAWN: Author	REV:
CHK: Checker	
SCALE: 1/8" = 1'-0"	
DWG No:	A-065.01
DOB PAGE No:	103 of 569

DOB EMPLOYEE STAMP:
DOB B-SCAN:

36" x 48" Arch E, SHEET SIZE
FILE NAME: C:\Revit Local Files\EXTELL-866-AAI-TWR-DOB_Jeplitem.rvt
PLOT DATE: 9/21/2015 4:58:46 PM

DEPT OF BLDGS 421263505 Job Number
E351050561 Scan Code

OCCUPANT LOADS SUMMARY 69TH FLOOR PLAN				
OCCUPANCY	OCCUPANCY GROUP	AREA	OCCUPANCY LOAD FACTOR	OCCUPANT LOAD
SUITE A (DUPLEX)	R-2	6,789 SF	200 SF	34
Grand total				34

RESTROOM TYPES		
NAME	TYPE	DETAIL DRAWINGS
PR-C01	ADAPTABLE	1/A-982
PR-C02	ADAPTABLE	6/A-982
SB-A01	A	1/A-970
TB-C05	ADAPTABLE	6/A-980

KITCHENS	
NAME	DETAIL DRAWINGS
KIT-A FAMILY RM	9/A-956

EXIT STAIR SUMMARY - BC TABLE 1005.1				
STAIR DESIGNATION	STAIR WIDTH (IN)	STAIRWAYS (INCHES PER OCCUPANT)	STAIR CAPACITY	STAIR LOAD
			TOTAL (292)	TOTAL (34)
STAIR - A	44"	0.3	146	17
STAIR - B	44"	0.3	146	17

EXIT SELF CLOSING DOOR SUMMARY - BC TABLE 1005.1				
DOOR DESIGNATION	DOOR CLEAR WIDTH (IN)	DOORWAY (INCHES PER OCCUPANT)	DOOR CAPACITY	DOOR LOAD
			TOTAL (340)	TOTAL (34)
STAIR - A - DOOR	34"	0.2	170	17
STAIR - B - DOOR	34"	0.2	170	17

EXIT STAIR TREADS AND RISERS - BC TABLE 1009				
STAIR DESIGNATION	TREAD (IN)	RISER (IN)	NO. RISERS (FLOOR TO FLOOR)	MAX. FLIGHT VERTICAL RISE
STAIR - A	9.5"	7.38"	26	51.69"
STAIR - B	9.5"	7.38"	26	51.69"

LENGTH OF TRAVEL DISTANCE (WITH SPRINKLER SYSTEM)			
OCCUPANCY GROUP	MAX. TRAVEL DISTANCE (BC TABLE 1015.1)	COMMON PATH OF EGRESS TRAVEL (BC 1013.3)	DEAD END (BC 1016.3)
R-2	200'	125'	40'

SUITE EXIT DOOR SUMMARY	
DOOR DESIGNATION	DOOR WIDTH (IN)
SUITE A DOOR 1	64"
SUITE A DOOR 2	36"
SUITE A DOOR 3	36"

MULTI DWELLING LAW
SECTION 103.1 (b) EGRESS FROM APARTMENT MAXIMUM TRAVEL DISTANCE TO MEANS OF EGRESS FROM ANY ROOM WITHIN APARTMENT
50'

LIGHT & AIR CALCULATION 69TH FLOOR

		LIGHT REQUIREMENT <BC-1205>				AIR REQUIREMENT <BC-1203>					
			PROVIDED Natural Light				PROVIDED Natural Ventilating Openings				
Room Name	Floor Area	REQ'D % of Light	# of Curtain Wall Panels (5' typ.)**	Area of Vision Glass	% of Natural Light	REQ'D % of Air	Door Opening Area	# of Operable Windows*	# of Operable Windows²	Area of Ventilating Openings	% of Natural Air
DUPLEX LOWER											
GRAND GALLERY	497 SF	10%	3.0	125.31 SF	25.23%	5%	0.00 SF	2	0	27.28 SF	5.49%
GUEST ROOM	207 SF	10%	3.0	125.31 SF	60.45%	5%	0.00 SF	1	0	13.64 SF	6.58%
KIT-A FAMILY RM	491 SF	10%	5.0	208.85 SF	42.55%	5%	0.00 SF	2	0	27.28 SF	5.56%
LIBRARY	330 SF	10%	2.0	83.54 SF	25.32%	5%	0.00 SF	2	0	27.28 SF	8.27%
LIVING / DINING	2,073 SF	10%	20.0	835.40 SF	40.31%	5%	51.84 SF	0	7	179.03 SF	8.64%
MEDIA ROOM	274 SF	10%	4.0	167.08 SF	61.02%	5%	37.73 SF	1	0	51.37 SF	18.76%
PLAY RM	204 SF	10%	4.0	167.08 SF	81.70%	5%	0.00 SF	1	0	13.64 SF	6.67%
STAFF ROM	130 SF	10%	2.0	83.54 SF	64.40%	5%	0.00 SF	1	0	13.64 SF	10.51%

²AREA OF VENTILATING OPENINGS @ UPPER LEVEL IN DOUBLE HEIGHT SPACE: 18.17 SF
(SEE 68TH FLOOR)

*AREA OF VENTILATING OPENING / UNIT: 13.64 SF

**AREA OF NATURAL LIGHT SOURCES: 41.77 SF
(BASED ON THE MINIMUM AREA PROVIDED FROM 5'-0" MODULE W/ SPLIT MULLION)

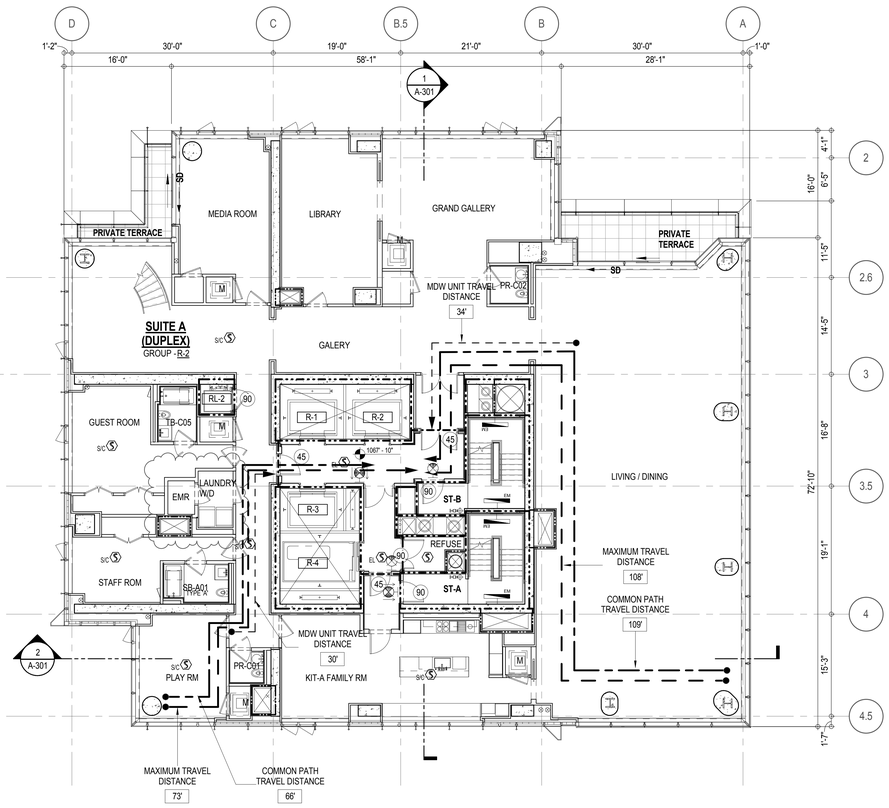

EGRESS AND FIRE RATING LEGEND

- ONE HOUR RATED PARTITION
- TWO HOUR RATED PARTITION
- THREE HOUR RATED PARTITION
- FOUR HOUR RATED PARTITION
- NON RATED SMOKE SEPARATION
- COMMON TRAVEL DISTANCE
- DEAD END
- MAXIMUM TRAVEL DISTANCE
- MAXIMUM TRAVEL DISTANCE WITHIN DWELLING UNIT

SYMBOLS LEGEND

- ILLUMINATED EXIT SIGN (ARROW INDICATES DIRECTION)
- ILLUMINATED EXIT SIGN (ARROW INDICATES DIRECTION)
- WALL MOUNTEDILLUMINATED EXIT SIGN (ARROW INDICATES DIRECTION)
- ILLUMINATED EXIT SIGN
- FEC FIRE EXTINGUISHER CABINET
- SPRINKLER HEAD (REFER TO FP DRAWINGS)
- STANDPIPE
- SPRINKLER RISER
- SIAMESE CONNECTION
- SMOKE DETECTOR
- SMOKE /CARBON MONOXIDE MONOXIDE DETECTOR
- CEILING MOUNTED EMERGENCY LIGHT
- WALL MOUNTED EMERGENCY LIGHT
- DOOR RATING (MINUTES)

SYMBOLS LEGEND

- REVERSIBLE DOOR SWING
- STACKED W/D TO BE REPLACED BY ACCESSIBLE COMBINATION UNIT AT REQUEST OF DWELLING UNIT OWNER
- MECHANICAL UNIT

KEY PLAN:

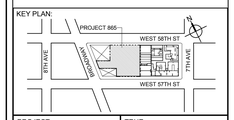

PROJECT NORTH

TRUE NORTH

DEVELOPER:
EXTELL DEVELOPMENT COMPANY
805 THIRD AVENUE, 7TH FLOOR
New York, NY 10022 USA
TEL: 212 712 6000 FAX: 212 712 6100

DESIGN ARCHITECT: Base Building Shell & Core
ADRIAN SMITH + GORDON GILL ARCHITECTURE
111 WEST MONROE STREET SUITE 2300
CHICAGO IL 60603
TEL: 312 920 1888 FAX: 312 920 1775

ARCHITECT OF RECORD: Base Building Shell & Core
AAI ARCHITECTS, P.C.
401 Wellington St. W., 3rd Floor
Toronto, ON M5V 1E7 Canada
TEL: 416 967 1500 FAX: 416 967 7150

STRUCTURAL ENGINEERS:
WSP CANTOR SEINUK
228 EAST 45th Street
New York, NY 10017 USA
TEL: 212 687 9888 FAX: 646 487 5501

MEP ENGINEERS:
AKF GROUP
1501 Broadway
New York, NY 10036 USA
TEL: 212 354 5656 FAX: 212 354 5668

GEOTECHNICAL ENGINEERS:
Langan Engineering & Environmental Services
21 Penn Plaza - 360 West 31st Street, 8th Floor
New York, NY 10001-2727
TEL: 212 479 5400 FAX: 212 479 5444

CODE CONSULTANTS:
Construction Consulting Associates
100 Church Street
New York, NY 10007
TEL: 212 385 1818 FAX: 212 385 1911

CURTAINWALL CONSULTANT:
AJLP Consulting
40 Worth Street. Suite 826
New York, NY 10013
TEL: 212 757 5659 FAX: 646 219 8508

LANDMARK/PRESERVATION CONSULTANT:
Higgins Quasebarth & Partners LLC
11 Hanover Square, 16th Floor
New York, NY 1005
TEL: 212 274 9468 FAX: 646 274 9380

LANDMARK/PRESERVATION CONSULTANT:
Jan Hird Pokorny Associates, Inc.
39 West 37th Street, 12A
New York, NY 10018
TEL: 212 759 6462 FAX: 212 759 6540

No.	DESCRIPTION:	DATE:
1	CD PROGRESS ISSUE 1	15 OCT 14
2	D.O.B. SUBMISSION	05 DEC 14
3	CD PROGRESS ISSUE 2	19 DEC 14
4	D.O.B. SUBMISSION	18 FEB 15
5	CD PROGRESS ISSUE 3	09 MAR 15
	D.O.B. SUBMISSION	27 APR 15
6	CD PROGRESS ISSUE 4	01 JUN 15
	D.O.B. ADMENDMENT 2	21 SEP 15

0 4' - 0" 8' - 0" 16' - 0"

DOB SUBMISSION

Discrepancies must be reported immediately to the Architect before proceeding. Only figured dimensions are to be used. Contractors must check all dimensions on site. This drawing is protected by copyright.

ALL DIMENSIONS ARE SHOWN IN IMPERIAL.

CONSULTANT:

AAI ARCHITECTS, P.C.

PROJECT:

217 WEST 57TH STREET
NEW YORK, NY

DRAWING TITLE:

69TH FLOOR PLAN
BUILDING CODE NOTES
(DUPLEX-A-LOWER - TEIR 4)
(MFD-107TH FLOOR)

SEAL & SIGNATURE:

REGISTERED ARCHITECT JAE DAVID JANSSEN No. 028881 STATE OF NEW YORK

DATE:	15 OCT 14
PROJECT No:	1216-00
DRAWN: Author	REV:
CHK: Checker	6
SCALE: 1/8" = 1'-0"	
DWG No:	**A-066.01**
DOB PAGE No:	104 of 569

DOB EMPLOYEE STAMP:

DOB B-SCAN:

(LAST ISSUED AS - A-060 - CD PROGRESS ISSUE 4)

36" x 48" Arch E, SHEET SIZE

FILE NAME: C:\Revit Local Files\EXTELL-865-AAI-TWR-DOB_bailleron.rvt
PLOT DATE: 9/22/2014 5:19:03 PM

OCCUPANT LOADS SUMMARY 70TH FLOOR PLAN				
OCCUPANCY	OCCUPANCY GROUP	AREA	OCCUPANCY LOAD FACTOR	OCCUPANT LOAD
SUITE A (DUPLEX)	R-2	4,268 SF	200 SF	22
Grand total				22

RESTROOM TYPES		
NAME	TYPE	DETAIL DRAWINGS
MB-C09	ADAPTABLE	1/A-977
MB-C10	ADAPTABLE	7/A-977
SB-A01	A	1/A-970
SB-C04	ADAPTABLE	9/A-972
TB-C05	ADAPTABLE	6/A-980
TB-C07	ADAPTABLE	1/A-981

EXIT STAIR SUMMARY - BC TABLE 1005.1				
STAIR DESIGNATION	STAIR WIDTH (IN)	STAIRWAYS (INCHES PER OCCUPANT)	STAIR CAPACITY	STAIR LOAD
			TOTAL (292)	TOTAL (22)
STAIR - A	44"	0.3	146	11
STAIR - B	44"	0.3	146	11

EXIT SELF CLOSING DOOR SUMMARY - BC TABLE 1005.1				
DOOR DESIGNATION	DOOR CLEAR WIDTH (IN)	DOORWAY (INCHES PER OCCUPANT)	DOOR CAPACITY	DOOR LOAD
			TOTAL (340)	TOTAL (22)
STAIR - A - DOOR	34"	0.2	170	11
STAIR - B - DOOR	34"	0.2	170	11

EXIT STAIR TREADS AND RISERS - BC TABLE 1009				
STAIR DESIGNATION	TREAD (IN)	RISER (IN)	NO. RISERS (FLOOR TO FLOOR)	MAX. FLIGHT VERTICAL RISE
STAIR - A	9.5"	7.38"	26	51.69'
STAIR - B	9.5"	7.38"	26	51.69'

LENGTH OF TRAVEL DISTANCE (WITH SPRINKLER SYSTEM)			
OCCUPANCY GROUP	MAX. TRAVEL DISTANCE (BC TABLE 1015.1)	COMMON PATH OF EGRESS TRAVEL (BC 1013.3)	DEAD END (BC 1016.3)
R-2	200'	125'	40'

SUITE EXIT DOOR SUMMARY	
DOOR DESIGNATION	DOOR WIDTH (IN)
SUITE A DOOR 1	36"

MULTI DWELLING LAW

SECTION 103.1 (b) EGRESS FROM APARTMENT MAXIMUM TRAVEL DISTANCE TO MEANS OF EGRESS FROM ANY ROOM WITHIN APARTMENT
50'

LIGHT & AIR CALCULATION 70TH FLOOR

		LIGHT REQUIREMENT <BC-1205>				AIR REQUIREMENT <BC-1203>			
			PROVIDED Natural Light				PROVIDED Natural Ventilating Openings		
Room Name	Floor Area	REQ'D % of Light	# of Curtain Wall Panels (5' typ.)**	Area of Vision Glass	% of Natural Light	REQ'D % of Air	# of Operable Windows*	Area of Ventilating Openings	% of Natural Air
DUPLEX UPPER									
BEDROOM 2	228 SF	10%	3.0	125.31 SF	54.94%	5%	1	13.64 SF	5.98%
BEDROOM 3	168 SF	10%	2.0	83.54 SF	49.75%	5%	1	13.64 SF	8.12%
BEDROOM 4	210 SF	10%	4.0	167.08 SF	79.58%	5%	1	13.64 SF	6.50%
BEDROOM 5	219 SF	10%	3.0	125.31 SF	57.34%	5%	1	13.64 SF	6.24%
MASTER BEDROOM	378 SF	10%	4.0	167.08 SF	44.22%	5%	2	27.28 SF	7.22%
SITTING ROOM	239 SF	10%	4.0	167.08 SF	70.04%	5%	1	13.64 SF	5.72%

*AREA OF VENTILATING OPENING / UNIT: 13.64 SF

**AREA OF NATURAL LIGHT SOURCES: 41.77 SF
(BASED ON THE MINIMUM AREA PROVIDED FROM 5'-0" MODULE W/ SPLIT MULLION)

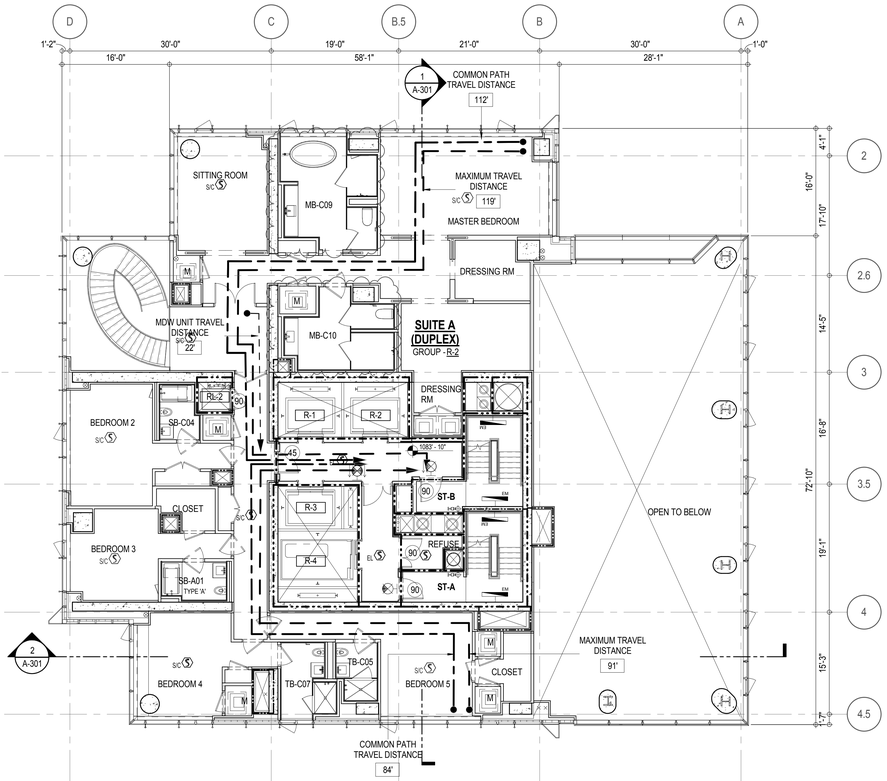

EGRESS AND FIRE RATING LEGEND

- ONE HOUR RATED PARTITION
- TWO HOUR RATED PARTITION
- THREE HOUR RATED PARTITION
- FOUR HOUR RATED PARTITION
- NON RATED SMOKE SEPARATION
- COMMON TRAVEL DISTANCE
- DEAD END
- MAXIMUM TRAVEL DISTANCE
- MAXIMUM TRAVEL DISTANCE WITHIN DWELLING UNIT

SYMBOLS LEGEND

- ILLUMINATED EXIT SIGN (ARROW INDICATES DIRECTION)
- ILLUMINATED EXIT SIGN (ARROW INDICATES DIRECTION)
- WALL MOUNTED/ILLUMINATED EXIT SIGN (ARROW INDICATES DIRECTION)
- ILLUMINATED EXIT SIGN
- FEC FIRE EXTINGUISHER CABINET
- SPRINKLER HEAD (REFER TO FP DRAWINGS)
- STANDPIPE
- SPRINKLER RISER
- SIAMESE CONNECTION
- SMOKE DETECTOR
- SC SMOKE /CARBON MONOXIDE DETECTOR
- EM CEILING MOUNTED EMERGENCY LIGHT
- EM WALL MOUNTED EMERGENCY LIGHT
- 90 DOOR RATING (MINUTES)

SYMBOLS LEGEND

- REVERSIBLE DOOR SWING
- W/D STACKED W/D TO BE REPLACED BY ACCESSIBLE COMBINATION UNIT AT REQUEST OF DWELLING UNIT OWNER
- M MECHANICAL UNIT

KEY PLAN:

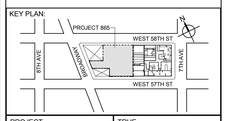

PROJECT NORTH

TRUE NORTH

DEVELOPER:
EXTELL DEVELOPMENT COMPANY
805 THIRD AVENUE, 7TH FLOOR
New York, NY 10022 USA
TEL: 212 712 6000 FAX: 212 712 6100

DESIGN ARCHITECT: Base Building Shell & Core
ADRIAN SMITH + GORDON GILL ARCHITECTURE
111 WEST MONROE STREET SUITE 2300
CHICAGO IL 60603
TEL: 312 920 1888 FAX: 312 920 1775

ARCHITECT OF RECORD: Base Building Shell & Core
AAI ARCHITECTS, P.C.
401 Wellington St. W., 3rd Floor
Toronto, ON M5V 1E7 Canada
TEL: 416 967 1500 FAX: 416 967 7150

STRUCTURAL ENGINEERS:
WSP CANTOR SEINUK
228 EAST 45th Street
New York, NY 10017 USA
TEL: 212 687 9888 FAX: 646 487 5501

MEP ENGINEERS:
AKF GROUP
1501 Broadway
New York, NY 10036 USA
TEL: 212 354 5656 FAX: 212 354 5668

GEOTECHNICAL ENGINEERS:
Langan Engineering & Environmental Services
21 Penn Plaza - 360 West 31st Street, 8th Floor
New York, NY 10001-2727
TEL: 212 479 5400 FAX: 212 479 5444

CODE CONSULTANTS:
Construction Consulting Associates
100 Church Street
New York, NY 10007
TEL: 212 385 1818 FAX: 212 385 1911

CURTAINWALL CONSULTANT:
AJLP Consulting
40 Worth Street, Suite 826
New York, NY 10013
TEL: 212 757 5659 FAX: 646 219 8508

LANDMARK/PRESERVATION CONSULTANT:
Higgins Quasebarth & Partners LLC
11 Hanover Square, 16th Floor
New York, NY 1005
TEL: 212 274 9468 FAX: 646 274 9380

LANDMARK/PRESERVATION CONSULTANT:
Jan Hird Pokorny Associates, Inc.
39 West 37th Street, 12A
New York, NY 10018
TEL: 212 759 6462 FAX: 212 759 6540

No.	DESCRIPTION:	DATE:
1	CD PROGRESS ISSUE 1	15 OCT 14
2	D.O.B. SUBMISSION	05 DEC 14
3	CD PROGRESS ISSUE 2	19 DEC 14
4	D.O.B. SUBMISSION	18 FEB 15
5	CD PROGRESS ISSUE 3	09 MAR 15
	D.O.B. SUBMISSION	27 APR 15
6	CD PROGRESS ISSUE 4	01 JUN 15
	D.O.B. ADMENDMENT 2	21 SEP 15

0 4' - 0" 8' - 0" 16' - 0"

DOB SUBMISSION

Discrepancies must be reported immediately to the Architect before proceeding. Only figured dimensions are to be used. Contractors must check all dimensions on site. This drawing is protected by copyright.

ALL DIMENSIONS ARE SHOWN IN IMPERIAL.

CONSULTANT:

AAI ARCHITECTS, P.C.

PROJECT:

217 WEST 57TH STREET
NEW YORK, NY

DRAWING TITLE:

70TH FLOOR PLAN
BUILDING CODE NOTES
(DUPLEX-A-UPPER - TEIR 4)
(MFD-108TH FLOOR)

SEAL & SIGNATURE:

REGISTERED ARCHITECT WAYNE DAVID JANSSEN No. 028881 STATE OF NEW YORK

DATE:	15 OCT 14
PROJECT No:	1216-00
DRAWN: Author	REV:
CHK: Checker	6
SCALE: 1/8" = 1'-0"	
DWG No:	A-067.01
DOB PAGE No:	105 of 569

DOB EMPLOYEE STAMP:

DOB B-SCAN:

/LAST ISSUES AS - A-061 - CD PROGRESS ISSUE 4/

DEPT OF BLDGS 421263505 Job Number
E587795958 Scan Code
36" x 48" Arch E - SHEET SIZE
FILE NAME: C:\Revit Local Files\EXTELL-866-AAI-TYR-DOB_bwilkerson.rvt
PLOT DATE: 9/22/2014 5:39:19 PM

DEPT OF BLDGS 421253505 Job Number
E326540267P9 Scan Code

OCCUPANT LOADS SUMMARY 71ST FLOOR PLAN				
OCCUPANCY	OCCUPANCY GROUP	AREA	OCCUPANCY LOAD FACTOR	OCCUPANT LOAD
SUITE A	R-2	6,412 SF	200 SF	33
Grand total				33

RESTROOM TYPES		
NAME	TYPE	DETAIL DRAWINGS
MB-C11	ADAPTABLE	1/A-978
PR-C01	ADAPTABLE	1/A-982
SB-A03	A	11/A-970
SB-C03	ADAPTABLE	1/A-972
TB-C06	ADAPTABLE	11/A-980
TB-C09	ADAPTABLE	11/A-982

KITCHENS	
NAME	DETAIL DRAWINGS
KIT-A / FAMILY	1/A-957

EXIT STAIR SUMMARY - BC TABLE 1005.1				
STAIR DESIGNATION	STAIR WIDTH (IN)	STAIRWAYS (INCHES PER OCCUPANT)	STAIR CAPACITY	STAIR LOAD
			TOTAL (292)	TOTAL (33)
STAIR - A	44"	0.3	146	16
STAIR - B	44"	0.3	146	17

EXIT SELF CLOSING DOOR SUMMARY - BC TABLE 1005.1				
DOOR DESIGNATION	DOOR CLEAR WIDTH (IN)	DOORWAY (INCHES PER OCCUPANT)	DOOR CAPACITY	DOOR LOAD
			TOTAL (340)	TOTAL (33)
STAIR - A - DOOR	34"	0.2	170	16
STAIR - B - DOOR	34"	0.2	170	17

EXIT STAIR TREADS AND RISERS - BC TABLE 1009				
STAIR DESIGNATION	TREAD (IN)	RISER (IN)	NO. RISERS (FLOOR TO FLOOR)	MAX. FLIGHT VERTICAL RISE
STAIR - A	9.5"	7.38"	26	51.69'
STAIR - B	9.5"	7.38"	26	51.69'

LENGTH OF TRAVEL DISTANCE (WITH SPRINKLER SYSTEM)			
OCCUPANCY GROUP	MAX. TRAVEL DISTANCE (BC TABLE 1015.1)	COMMON PATH OF EGRESS TRAVEL (BC 1013.3)	DEAD END (BC 1016.3)
R-2	200'	125'	40'

SUITE EXIT DOOR SUMMARY	
DOOR DESIGNATION	DOOR WIDTH (IN)
SUITE A DOOR 1	64"
SUITE A DOOR 2	36"
SUITE A DOOR 3	36"

MULTI DWELLING LAW
SECTION 103.1 (b) EGRESS FROM APARTMENT MAXIMUM TRAVEL DISTANCE TO MEANS OF EGRESS FROM ANY ROOM WITHIN APARTMENT
50'

LIGHT & AIR CALCULATION 71ST FLOOR

		LIGHT REQUIREMENT <BC-1205>				AIR REQUIREMENT <BC-1203>				
			PROVIDED Natural Light				PROVIDED Natural Ventilating Openings			
Room Name	Floor Area	REQ'D % of Light	# of Curtain Wall Panels (5' typ.)**	Area of Vision Glass	% of Natural Light	REQ'D % of Air	Door Opening Area	# of Operable Windows*	Area of Ventilating Openings	% of Natural Air
SUITE A										
BEDROOM 2	214 SF	10%	3.0	125.31 SF	58.52%	5%	0.00 SF	1	13.64 SF	6.37%
BEDROOM 3	178 SF	10%	2.0	83.54 SF	47.05%	5%	0.00 SF	1	13.64 SF	7.68%
BEDROOM 4	181 SF	10%	2.0	83.54 SF	46.04%	5%	0.00 SF	1	13.64 SF	7.52%
KIT-A / FAMILY	450 SF	10%	3.0	125.31 SF	27.82%	5%	23.50 SF	1	37.14 SF	8.24%
LIBRARY	224 SF	10%	3.0	125.31 SF	56.06%	5%	0.00 SF	1	13.64 SF	6.10%
LIVING / DINING	1,528 SF	10%	14.0	584.78 SF	38.27%	5%	39.73 SF	5	107.93 SF	7.06%
MASTER BEDROOM	290 SF	10%	5.0	208.85 SF	72.01%	5%	0.00 SF	2	27.28 SF	9.41%
SITTING ROOM	290 SF	10%	4.5	187.97 SF	64.78%	5%	0.00 SF	2	16.44 SF	5.67%
STAFF ROOM	89 SF	10%	2.0	83.54 SF	93.96%	5%	0.00 SF	1	13.64 SF	15.34%

*AREA OF VENTILATING OPENING / UNIT: 8.22 SF 13.64 SF

**AREA OF NATURAL LIGHT SOURCES: 41.77 SF
(BASED ON THE MINIMUM AREA PROVIDED FROM 5'-0" MODULE W/ SPLIT MULLION)

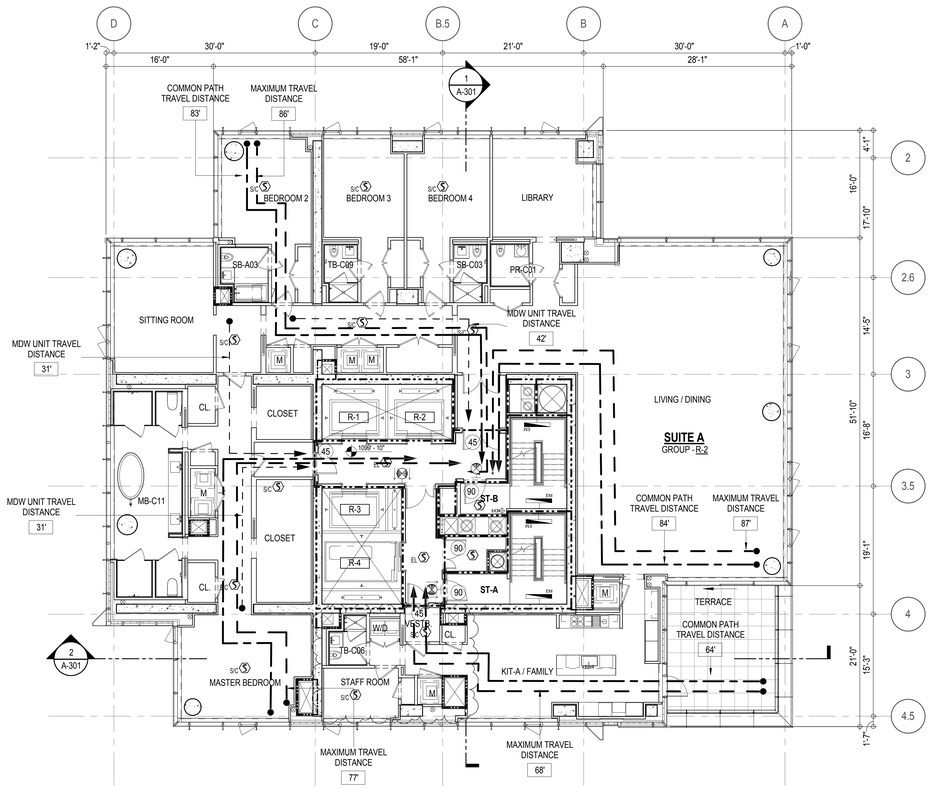

EGRESS AND FIRE RATING LEGEND

- ONE HOUR RATED PARTITION
- TWO HOUR RATED PARTITION
- THREE HOUR RATED PARTITION
- FOUR HOUR RATED PARTITION
- NON RATED SMOKE SEPARATION
- COMMON TRAVEL DISTANCE
- DEAD END
- MAXIMUM TRAVEL DISTANCE
- MAXIMUM TRAVEL DISTANCE WITHIN DWELLING UNIT

SYMBOLS LEGEND

- ILLUMINATED EXIT SIGN (ARROW INDICATES DIRECTION)
- ILLUMINATED EXIT SIGN (ARROW INDICATES DIRECTION)
- WALL MOUNTEDILLUMINATED EXIT SIGN (ARROW INDICATES DIRECTION)
- ILLUMINATED EXIT SIGN
- FEC FIRE EXTINGUISHER CABINET
- SPRINKLER HEAD (REFER TO FP DRAWINGS)
- STANDPIPE
- SPRINKLER RISER
- SIAMESE CONNECTION
- SMOKE DETECTOR
- SC SMOKE /CARBON MONOXIDE DETECTOR
- EM CEILING MOUNTED EMERGENCY LIGHT
- EM WALL MOUNTED EMERGENCY LIGHT
- 90 DOOR RATING (MINUTES)

SYMBOLS LEGEND

- REVERSIBLE DOOR SWING
- W/D STACKED W/D TO BE REPLACED BY ACCESSIBLE COMBINATION UNIT AT REQUEST OF DWELLING UNIT OWNER
- M MECHANICAL UNIT

KEY PLAN:

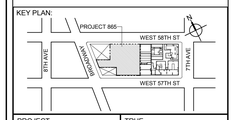

PROJECT NORTH
TRUE NORTH

DEVELOPER:
EXTELL DEVELOPMENT COMPANY
805 THIRD AVENUE, 7TH FLOOR
New York, NY 10022 USA
TEL: 212 712 6000 FAX: 212 712 6100

DESIGN ARCHITECT: Base Building Shell & Core
ADRIAN SMITH + GORDON GILL ARCHITECTURE
111 WEST MONROE STREET SUITE 2300
CHICAGO IL 60603
TEL: 312 920 1888 FAX: 312 920 1775

ARCHITECT OF RECORD: Base Building Shell & Core
AAI ARCHITECTS, P.C.
401 Wellington St. W., 3rd Floor
Toronto, ON M5V 1E7 Canada
TEL: 416 967 1500 FAX: 416 967 7150

STRUCTURAL ENGINEERS:
WSP CANTOR SEINUK
228 EAST 45th Street
New York, NY 10017 USA
TEL: 212 687 9888 FAX: 646 487 5501

MEP ENGINEERS:
AKF GROUP
1501 Broadway
New York, NY 10036 USA
TEL: 212 354 5656 FAX: 212 354 5668

GEOTECHNICAL ENGINEERS:
Langan Engineering & Environmental Services
21 Penn Plaza - 360 West 31st Street, 8th Floor
New York, NY 10001-2727
TEL: 212 479 5400 FAX: 212 479 5444

CODE CONSULTANTS:
Construction Consulting Associates
100 Church Street
New York, NY 10007
TEL: 212 385 1818 FAX: 212 385 1911

CURTAINWALL CONSULTANT:
AJLP Consulting
40 Worth Street. Suite 826
New York, NY 10013
TEL: 212 757 5659 FAX: 646 219 8508

LANDMARK/PRESERVATION CONSULTANT:
Higgins Quasebarth & Partners LLC
11 Hanover Square, 16th Floor
New York, NY 1005
TEL: 212 274 9468 FAX: 646 274 9380

LANDMARK/PRESERVATION CONSULTANT:
Jan Hird Pokorny Associates, Inc.
39 West 37th Street, 12A
New York, NY 10018
TEL: 212 759 6462 FAX: 212 759 6540

No.	DESCRIPTION:	DATE:
1	CD PROGRESS ISSUE 1	15 OCT 14
2	D.O.B. SUBMISSION	05 DEC 14
3	CD PROGRESS ISSUE 2	19 DEC 14
4	D.O.B. SUBMISSION	18 FEB 15
5	CD PROGRESS ISSUE 3	09 MAR 15
	D.O.B. SUBMISSION	27 APR 15
6	CD PROGRESS ISSUE 4	01 JUN 15
	D.O.B. ADMENDMENT 2	21 SEP 15

0 4' - 0" 8' - 0" 16' - 0"

DOB SUBMISSION

Discrepancies must be reported immediately to the Architect before proceeding. Only figured dimensions are to be used. Contractors must check all dimensions on site. This drawing is protected by copyright.

ALL DIMENSIONS ARE SHOWN IN IMPERIAL.

CONSULTANT:
AAI ARCHITECTS, P.C.

PROJECT:
217 WEST 57TH STREET
NEW YORK, NY

DRAWING TITLE:
71ST FLOOR PLAN
BUILDING CODE NOTES
(RESIDENTIAL-TIER 4) (MFD-109TH FLOOR)

SEAL & SIGNATURE: REGISTERED ARCHITECT JOSE DAVID JAMES AS 028881 STATE OF NEW YORK

DATE:	15 OCT 14
PROJECT No:	1216-00
DRAWN: Author	REV:
CHK: Checker	6
SCALE: 1/8" = 1'-0"	
DWG No:	A-068.01
DOB PAGE No:	106 of 569

DOB EMPLOYEE STAMP: DOB B-SCAN:

(LAST ISSUES AS - A-062 - CD PROGRESS ISSUE 4)

36" x 48" Arch E - SHEET SIZE
FILE NAME: C:\Revit Local Files\EXTELL-865-AAI-TWR-DOB_bsdistrict.rvt
PLOT DATE: 9/23/2015 4:59:34 PM

DEPT OF BLDGS 421263505 Job Number
ES0A0420508 Scan Code

OCCUPANT LOADS SUMMARY 72ND FLOOR PLAN				
OCCUPANCY	OCCUPANCY GROUP	AREA	OCCUPANCY LOAD FACTOR	OCCUPANT LOAD
SUITE A	R-2	6,447 SF	200 SF	33
Grand total				33

EXIT STAIR SUMMARY - BC TABLE 1005.1				
STAIR DESIGNATION	STAIR WIDTH (IN)	STAIRWAYS (INCHES PER OCCUPANT)	STAIR CAPACITY	STAIR LOAD
			TOTAL (292)	TOTAL (33)
STAIR - A	44"	0.3	146	16
STAIR - B	44"	0.3	146	17

EXIT SELF CLOSING DOOR SUMMARY - BC TABLE 1005.1				
DOOR DESIGNATION	DOOR CLEAR WIDTH (IN)	DOORWAY (INCHES PER OCCUPANT)	DOOR CAPACITY	DOOR LOAD
			TOTAL (340)	TOTAL (33)
STAIR - A - DOOR	34"	0.2	170	16
STAIR - B - DOOR	34"	0.2	170	17

EXIT STAIR TREADS AND RISERS - BC TABLE 1009				
STAIR DESIGNATION	TREAD (IN)	RISER (IN)	NO. RISERS (FLOOR TO FLOOR)	MAX. FLIGHT VERTICAL RISE
STAIR - A	9.5"	7.69"	20	61.62"
STAIR - B	9.5"	7.69"	20	61.62"

LENGTH OF TRAVEL DISTANCE (WITH SPRINKLER SYSTEM)			
OCCUPANCY GROUP	MAX. TRAVEL DISTANCE (BC TABLE 1015.1)	COMMON PATH OF EGRESS TRAVEL (BC 1013.3)	DEAD END (BC 1016.3)
R-2	200'	125'	40'

SUITE EXIT DOOR SUMMARY	
DOOR DESIGNATION	DOOR WIDTH (IN)
SUITE A DOOR 1	64"
SUITE A DOOR 2	36"
SUITE A DOOR 3	36"

MULTI DWELLING LAW
SECTION 103.1 (b) EGRESS FROM APARTMENT MAXIMUM TRAVEL DISTANCE TO MEANS OF EGRESS FROM ANY ROOM WITHIN APARTMENT
50'

RESTROOM TYPES		
NAME	TYPE	DETAIL DRAWINGS
MB-C11	ADAPTABLE	1/A-978
PR-C01	ADAPTABLE	1/A-982
SB-A03	A	11/A-970
SB-C03	ADAPTABLE	1/A-972
TB-C06	ADAPTABLE	11/A-980
TB-C09	ADAPTABLE	11/A-981

KITCHENS	
NAME	DETAIL DRAWINGS
KIT-A / FAMILY	1/A-957

LIGHT & AIR CALCULATION 72ND FLOOR									
		LIGHT REQUIREMENT <BC-1205>				AIR REQUIREMENT <BC-1203>			
			PROVIDED Natural Light				PROVIDED Natural Ventilating Openings		
Room Name	Floor Area	REQ'D % of Light	# of Curtain Wall Panels (5' typ.)**	Area of Vision Glass	% of Natural Light	REQ'D % of Air	# of Operable Windows*	Area of Ventilating Openings	% of Natural Air
SUITE A									
BEDROOM 2	213 SF	10%	4.0	167.08 SF	78.37%	5%	1	13.64 SF	6.40%
BEDROOM 3	177 SF	10%	2.0	83.54 SF	47.29%	5%	1	13.64 SF	7.72%
BEDROOM 4	182 SF	10%	2.0	83.54 SF	45.96%	5%	1	13.64 SF	7.50%
KIT-A / FAMILY	447 SF	10%	4.0	167.08 SF	37.37%	5%	2	27.28 SF	6.10%
LIBRARY	223 SF	10%	2.0	83.54 SF	37.42%	5%	1	13.64 SF	6.11%
LIVING / DINING	1,528 SF	10%	14.5	605.67 SF	39.65%	5%	6	81.84 SF	5.36%
MASTER BEDROOM	290 SF	10%	5.0	208.85 SF	72.12%	5%	2	27.28 SF	9.42%
SITTING ROOM	351 SF	10%	5.5	229.74 SF	65.50%	5%	2	27.28 SF	7.78%
STAFF ROOM	89 SF	10%	2.0	83.54 SF	93.97%	5%	1	13.64 SF	15.34%

*AREA OF VENTILATING OPENING / UNIT: 13.64 SF

**AREA OF NATURAL LIGHT SOURCES: 41.77 SF
(BASED ON THE MINIMUM AREA PROVIDED FROM 5'-0" MODULE W/ SPLIT MULLION)

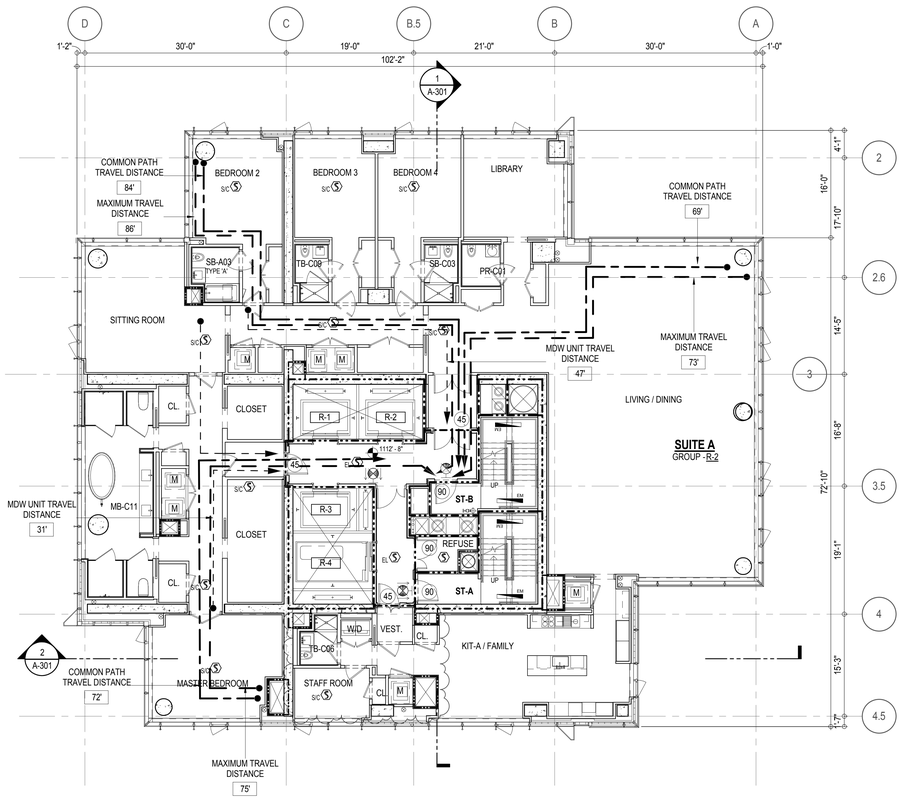

EGRESS AND FIRE RATING LEGEND

- ONE HOUR RATED PARTITION
- TWO HOUR RATED PARTITION
- THREE HOUR RATED PARTITION
- FOUR HOUR RATED PARTITION
- NON RATED SMOKE SEPARATION
- COMMON TRAVEL DISTANCE
- DEAD END
- MAXIMUM TRAVEL DISTANCE
- MAXIMUM TRAVEL DISTANCE WITHIN DWELLING UNIT

SYMBOLS LEGEND

- ILLUMINATED EXIT SIGN (ARROW INDICATES DIRECTION)
- ILLUMINATED EXIT SIGN (ARROW INDICATES DIRECTION)
- WALL MOUNTEDILLUMINATED EXIT SIGN (ARROW INDICATES DIRECTION)
- ILLUMINATED EXIT SIGN
- FEC FIRE EXTINGUISHER CABINET
- SPRINKLER HEAD (REFER TO FP DRAWINGS)
- STANDPIPE
- SPRINKLER RISER
- SIAMESE CONNECTION
- SMOKE DETECTOR
- SC SMOKE /CARBON MONOXIDE DETECTOR
- CEILING MOUNTED EMERGENCY LIGHT
- WALL MOUNTED EMERGENCY LIGHT
- 90 DOOR RATING (MINUTES)

SYMBOLS LEGEND

- REVERSIBLE DOOR SWING
- W/D STACKED W/D TO BE REPLACED BY ACCESSIBLE COMBINATION UNIT AT REQUEST OF DWELLING UNIT OWNER
- M MECHANICAL UNIT

KEY PLAN:

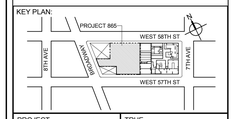

PROJECT NORTH

TRUE NORTH

DEVELOPER:
EXTELL DEVELOPMENT COMPANY
805 THIRD AVENUE, 7TH FLOOR
New York, NY 10022 USA
TEL: 212 712 6000 FAX: 212 712 6100

DESIGN ARCHITECT: Base Building Shell & Core
ADRIAN SMITH + GORDON GILL ARCHITECTURE
111 WEST MONROE STREET SUITE 2300
CHICAGO IL 60603
TEL: 312 920 1888 FAX: 312 920 1775

ARCHITECT OF RECORD: Base Building Shell & Core
AAI ARCHITECTS, P.C.
401 Wellington St. W., 3rd Floor
Toronto, ON M5V 1E7 Canada
TEL: 416 967 1500 FAX: 416 967 7150

STRUCTURAL ENGINEERS:
WSP CANTOR SEINUK
228 EAST 45th Street
New York, NY 10017 USA
TEL: 212 687 9888 FAX: 646 487 5501

MEP ENGINEERS:
AKF GROUP
1501 Broadway
New York, NY 10036 USA
TEL: 212 354 5656 FAX: 212 354 5668

GEOTECHNICAL ENGINEERS:
Langan Engineering & Environmental Services
21 Penn Plaza - 360 West 31st Street, 8th Floor
New York, NY 10001-2727
TEL: 212 479 5400 FAX: 212 479 5444

CODE CONSULTANTS:
Construction Consulting Associates
100 Church Street
New York, NY 10007
TEL: 212 385 1818 FAX: 212 385 1911

CURTAINWALL CONSULTANT:
AJLP Consulting
40 Worth Street. Suite 826
New York, NY 10013
TEL: 212 757 5659 FAX: 646 219 8508

LANDMARK/PRESERVATION CONSULTANT:
Higgins Quasebarth & Partners LLC
11 Hanover Square, 16th Floor
New York, NY 1005
TEL: 212 274 9468 FAX: 646 274 9380

LANDMARK/PRESERVATION CONSULTANT:
Jan Hird Pokorny Associates, Inc.
39 West 37th Street, 12A
New York, NY 10018
TEL: 212 759 6462 FAX: 212 759 6540

No.	DESCRIPTION:	DATE:
1	CD PROGRESS ISSUE 1	15 OCT 14
2	D.O.B. SUBMISSION	05 DEC 14
3	CD PROGRESS ISSUE 2	19 DEC 14
4	D.O.B. SUBMISSION	18 FEB 15
5	CD PROGRESS ISSUE 3	09 MAR 15
	D.O.B. SUBMISSION	27 APR 15
6	CD PROGRESS ISSUE 4	01 JUN 15
	D.O.B. ADMENDMENT 2	21 SEP 15

0 4' - 0" 8' - 0" 16' - 0"

DOB SUBMISSION

Discrepancies must be reported immediately to the Architect before proceeding. Only figured dimensions are to be used. Contractors must check all dimensions on site. This drawing is protected by copyright.

ALL DIMENSIONS ARE SHOWN IN IMPERIAL.

CONSULTANT:
AAI ARCHITECTS, P.C.

PROJECT:
217 WEST 57TH STREET
NEW YORK, NY

DRAWING TITLE:
72ND -88TH FLOOR PLAN
BUILDING CODE NOTES
(RESIDENTIAL-TIER 4)
(MFD-110TH-126TH FLOOR)

SEAL & SIGNATURE:

DATE:	15 OCT 14
PROJECT No:	1216-00
DRAWN: Author	REV:
CHK: Checker	6
SCALE: 1/8" = 1'-0"	
DWG No:	A-069.01
DOB PAGE No:	107 of 569

DOB EMPLOYEE STAMP: DOB B-SCAN:

(LAST ISSUES AS - A-063 - CD PROGRESS ISSUE 4)

36" x 48" Arch E - SHEET SIZE
FILE NAME: C:\Revit Local Files\EXTELL-866-AAI-TWR-DOB_bqdarch.rvt
PLOT DATE: 9/23/2015 4:59:59 PM

DEPT OF BLDGS 121253505 Job Number
E300504469 Scan Code

OCCUPANT LOADS SUMMARY 89TH FLOOR PLAN

OCCUPANCY	OCCUPANCY GROUP	AREA	OCCUPANCY LOAD FACTOR	OCCUPANT LOAD
SUITE A (DUPLEX)	R-2	5,948 SF	200 SF	30
Grand total				30

RESTROOM TYPES

NAME	TYPE	DETAIL DRAWINGS
PR-C01	ADAPTABLE	1/A-982
SB-A01	A	1/A-970
TB-C08	ADAPTABLE	6/A-981
TB-CO1	ADAPTABLE	1/A-979

KITCHENS

NAME	DETAIL DRAWINGS
KITCHEN	

EXIT STAIR SUMMARY - BC TABLE 1005.1

STAIR DESIGNATION	STAIR WIDTH (IN)	STAIRWAYS (INCHES PER OCCUPANT)	STAIR CAPACITY	STAIR LOAD
			TOTAL (292)	TOTAL (30)
STAIR - A	44"	0.3	146	15
STAIR - B	44"	0.3	146	15

EXIT SELF CLOSING DOOR SUMMARY - BC TABLE 1005.1

DOOR DESIGNATION	DOOR CLEAR WIDTH (IN)	DOORWAY (INCHES PER OCCUPANT)	DOOR CAPACITY	DOOR LOAD
			TOTAL (340)	TOTAL (30)
STAIR - A - DOOR	34"	0.2	170	15
STAIR - B - DOOR	34"	0.2	170	15

EXIT STAIR TREADS AND RISERS - BC TABLE 1009

STAIR DESIGNATION	TREAD (IN)	RISER (IN)	NO. RISERS (FLOOR TO FLOOR)	MAX. FLIGHT VERTICAL RISE
STAIR - A	9.5"	7.38"	26	51.69'
STAIR - B	9.5"	7.38"	26	51.69'

LENGTH OF TRAVEL DISTANCE (WITH SPRINKLER SYSTEM)

OCCUPANCY GROUP	MAX. TRAVEL DISTANCE (BC TABLE 1015.1)	COMMON PATH OF EGRESS TRAVEL (BC 1013.3)	DEAD END (BC 1016.3)
R-2	200'	125'	40'

SUITE EXIT DOOR SUMMARY

DOOR DESIGNATION	DOOR WIDTH (IN)
SUITE A DOOR 1	64"
SUITE A DOOR 2	36"
SUITE A DOOR 3	36"

MULTI DWELLING LAW

SECTION 103.1 (b) EGRESS FROM APARTMENT
MAXIMUM TRAVEL DISTANCE TO MEANS OF EGRESS FROM ANY ROOM WITHIN APARTMENT

50'

LIGHT & AIR CALCULATION 89TH FLOOR

		LIGHT REQUIREMENT <BC-1205>				AIR REQUIREMENT <BC-1203>			
			PROVIDED Natural Light				PROVIDED Natural Ventilating Openings		
Room Name	Floor Area	REQ'D % of Light	# of Curtain Wall Panels (5' typ.)**	Area of Vision Glass	% of Natural Light	REQ'D % of Air	# of Operable Windows*	Area of Ventilating Openings	% of Natural Air
PENTHOUSE L1									
BEDROOM 6	173 SF	10%	4.0	167.08 SF	96.38%	5%	1	13.64 SF	7.87%
BREAKFAST NOOK	188 SF	10%	2.0	83.54 SF	44.45%	5%	1	13.64 SF	7.26%
DINING ROOM	478 SF	10%	6.0	250.62 SF	52.38%	5%	2	27.28 SF	5.70%
GRAND GALLERY	509 SF	10%	5.0	208.85 SF	41.07%	5%	2	27.28 SF	5.36%
GUEST ROOM	200 SF	10%	3.0	125.31 SF	62.69%	5%	1	13.64 SF	6.82%
KITCHEN	286 SF	10%	5.0	208.85 SF	73.08%	5%	2	27.28 SF	9.55%
LIBRARY/MEDIA ROOM	259 SF	10%	2.0	83.54 SF	32.31%	5%	1	13.64 SF	5.28%
LIVING ROOM	1,534 SF	10%	15.0	626.55 SF	40.84%	5%	6	81.84 SF	5.33%
STAFF ROOM	119 SF	10%	2.0	83.54 SF	70.43%	5%	1	13.64 SF	11.50%

*AREA OF VENTILATING OPENING / UNIT: 13.64 SF

**AREA OF NATURAL LIGHT SOURCES: 41.77 SF
(BASED ON THE MINIMUM AREA PROVIDED FROM 5'-0" MODULE W/ SPLIT MULLION)

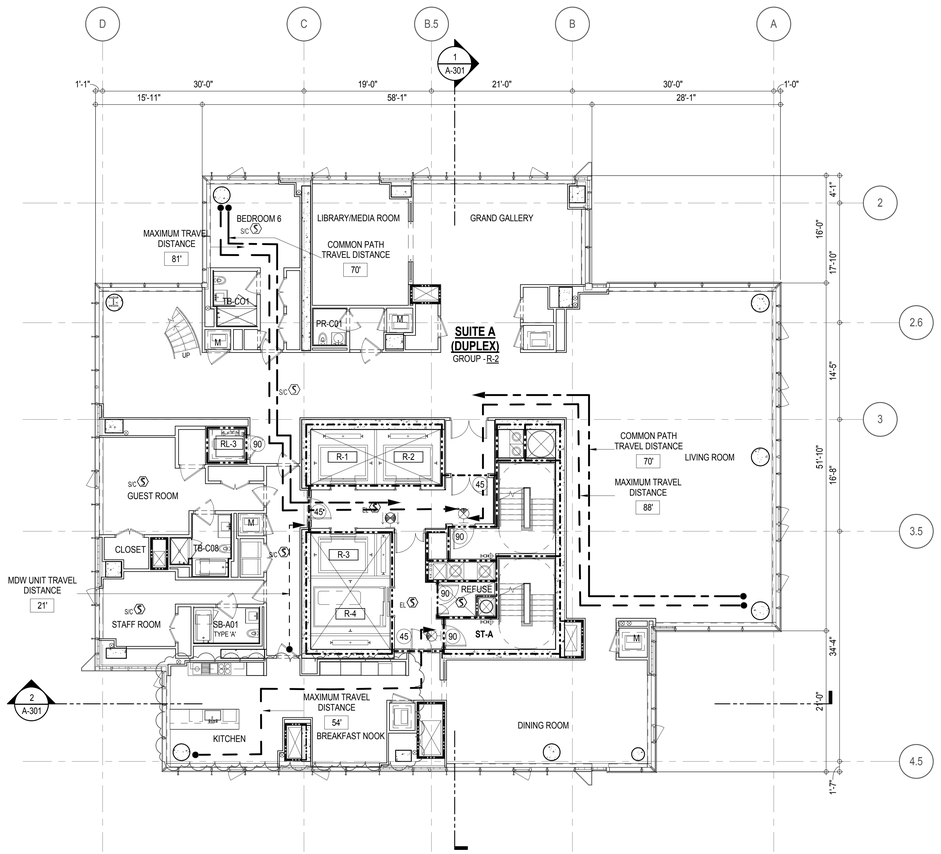

EGRESS AND FIRE RATING LEGEND

- ONE HOUR RATED PARTITION
- TWO HOUR RATED PARTITION
- THREE HOUR RATED PARTITION
- FOUR HOUR RATED PARTITION
- NON RATED SMOKE SEPARATION
- COMMON TRAVEL DISTANCE
- DEAD END
- MAXIMUM TRAVEL DISTANCE
- MAXIMUM TRAVEL DISTANCE WITHIN DWELLING UNIT

SYMBOLS LEGEND

- ILLUMINATED EXIT SIGN (ARROW INDICATES DIRECTION)
- ILLUMINATED EXIT SIGN (ARROW INDICATES DIRECTION)
- WALL MOUNTEDILLUMINATED EXIT SIGN (ARROW INDICATES DIRECTION)
- ILLUMINATED EXIT SIGN
- FEC FIRE EXTINGUISHER CABINET
- SPRINKLER HEAD (REFER TO FP DRAWINGS)
- STANDPIPE
- SPRINKLER RISER
- SIAMESE CONNECTION
- SMOKE DETECTOR
- SC SMOKE /CARBON MONOXIDE DETECTOR
- EM CEILING MOUNTED EMERGENCY LIGHT
- EM WALL MOUNTED EMERGENCY LIGHT
- 90 DOOR RATING (MINUTES)

SYMBOLS LEGEND

- REVERSIBLE DOOR SWING
- W/D STACKED W/D TO BE REPLACED BY ACCESSIBLE COMBINATION UNIT AT REQUEST OF DWELLING UNIT OWNER
- M MECHANICAL UNIT

KEY PLAN:

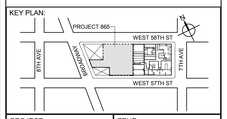

PROJECT NORTH | TRUE NORTH

DEVELOPER:
EXTELL DEVELOPMENT COMPANY
805 THIRD AVENUE, 7TH FLOOR
New York, NY 10022 USA
TEL: 212 712 6000 FAX: 212 712 6100

DESIGN ARCHITECT: Base Building Shell & Core
ADRIAN SMITH + GORDON GILL ARCHITECTURE
111 WEST MONROE STREET SUITE 2300
CHICAGO IL 60603
TEL: 312 920 1888 FAX: 312 920 1775

ARCHITECT OF RECORD: Base Building Shell & Core
AAI ARCHITECTS, P.C.
401 Wellington St. W., 3rd Floor
Toronto, ON M5V 1E7 Canada
TEL: 416 967 1500 FAX: 416 967 7150

STRUCTURAL ENGINEERS:
WSP CANTOR SEINUK
228 EAST 45th Street
New York, NY 10017 USA
TEL: 212 687 9888 FAX: 646 487 5501

MEP ENGINEERS:
AKF GROUP
1501 Broadway
New York, NY 10036 USA
TEL: 212 354 5656 FAX: 212 354 5668

GEOTECHNICAL ENGINEERS:
Langan Engineering & Environmental Services
21 Penn Plaza - 360 West 31st Street, 8th Floor
New York, NY 10001-2727
TEL: 212 479 5400 FAX: 212 479 5444

CODE CONSULTANTS:
Construction Consulting Associates
100 Church Street
New York, NY 10007
TEL: 212 385 1818 FAX: 212 385 1911

CURTAINWALL CONSULTANT:
AJLP Consulting
40 Worth Street. Suite 826
New York, NY 10013
TEL: 212 757 5659 FAX: 646 219 8508

LANDMARK/PRESERVATION CONSULTANT:
Higgins Quasebarth & Partners LLC
11 Hanover Square, 16th Floor
New York, NY 1005
TEL: 212 274 9468 FAX: 646 274 9380

LANDMARK/PRESERVATION CONSULTANT:
Jan Hird Pokorny Associates, Inc.
39 West 37th Street, 12A
New York, NY 10018
TEL: 212 759 6462 FAX: 212 759 6540

No.	DESCRIPTION:	DATE:
	D.O.B. ADMENDMENT 2	21 SEP 15

DOB SUBMISSION

Discrepancies must be reported immediately to the Architect before proceeding. Only figured dimensions are to be used. Contractors must check all dimensions on site. This drawing is protected by copyright.

ALL DIMENSIONS ARE SHOWN IN IMPERIAL.

CONSULTANT: AAI ARCHITECTS, P.C.

PROJECT:
217 WEST 57TH STREET
NEW YORK, NY

DRAWING TITLE:
89TH FLOOR PLAN
BUILDING CODE NOTES
(PENTHOUSE L1 - TIER 4)
(MFD-127TH FLOOR)

SEAL & SIGNATURE: REGISTERED ARCHITECT RENE DAVID JAGER NEW YORK 028863

DATE:	06/03/15
PROJECT No:	1216-00
DRAWN: Author	REV:
CHK: Checker	
SCALE: 1/8" = 1'-0"	
DWG No:	A-070.01
DOB PAGE No:	108 of 569

DOB EMPLOYEE STAMP: | DOB B-SCAN:

36" x 48" Arch E, SHEET SIZE
FILE NAME: C:\Revit Local Files\EXTELL-865-AAI-TWR.DOB_Jagiaimm.rvt
PLOT DATE 6/2/2015 5:55:59 PM

OCCUPANT LOADS SUMMARY 90TH FLOOR PLAN				
OCCUPANCY	OCCUPANCY GROUP	AREA	OCCUPANCY LOAD FACTOR	OCCUPANT LOAD
MECHANICAL	F-2	2,271 SF	300 SF	8
PENTHOUSE	R-2	3,723 SF	200 SF	19
Grand total				27

RESTROOM TYPES		
NAME	TYPE	DETAIL DRAWINGS
MB-C09	ADAPTABLE	1/A-977
MB-C10	ADAPTABLE	7/A-977
SB-A01	A	1/A-970
SB-C04	ADAPTABLE	9/A-972
TB-C11	ADAPTABLE	11/A-982

EXIT STAIR SUMMARY - BC TABLE 1005.1				
STAIR DESIGNATION	STAIR WIDTH (IN)	STAIRWAYS (INCHES PER OCCUPANT)	STAIR CAPACITY	STAIR LOAD
			TOTAL (292)	TOTAL (27)
STAIR - A	44"	0.3	146	13
STAIR - B	44"	0.3	146	14

EXIT SELF CLOSING DOOR SUMMARY - BC TABLE 1005.1				
DOOR DESIGNATION	DOOR CLEAR WIDTH (IN)	DOORWAY (INCHES PER OCCUPANT)	DOOR CAPACITY	DOOR LOAD
			TOTAL (340)	TOTAL (27)
STAIR - A - DOOR	34"	0.2	170	13
STAIR - B - DOOR	34"	0.2	170	14

EXIT STAIR TREADS AND RISERS - BC TABLE 1009				
STAIR DESIGNATION	TREAD (IN)	RISER (IN)	NO. RISERS (FLOOR TO FLOOR)	MAX. FLIGHT VERTICAL RISE
STAIR - A	9.5"	7.38"	26	51.69"
STAIR - B	9.5"	7.38"	26	51.69"

LENGTH OF TRAVEL DISTANCE (WITH SPRINKLER SYSTEM)			
OCCUPANCY GROUP	MAX. TRAVEL DISTANCE (BC TABLE 1015.1)	COMMON PATH OF EGRESS TRAVEL (BC 1013.3)	DEAD END (BC 1016.3)
R-2	200'	125'	40'

SUITE EXIT DOOR SUMMARY	
DOOR DESIGNATION	DOOR WIDTH (IN)
SUITE A DOOR 1	36"
SUITE A DOOR 2	36"

MULTI DWELLING LAW
SECTION 103.1 (b) EGRESS FROM APARTMENT MAXIMUM TRAVEL DISTANCE TO MEANS OF EGRESS FROM ANY ROOM WITHIN APARTMENT
50'

LIGHT & AIR CALCULATION 90TH FLOOR									
		LIGHT REQUIREMENT <BC-1205>				AIR REQUIREMENT <BC-1203>			
			PROVIDED Natural Light				PROVIDED Natural Ventilating Openings		
Room Name	Floor Area	REQ'D % of Light	# of Curtain Wall Panels (5' typ.)**	Area of Vision Glass	% of Natural Light	REQ'D % of Air	# of Operable Windows*	Area of Ventilating Openings	% of Natural Air
DUPLEX UPPER									
BEDROOM 2	158 SF	10%	4.0	167.08 SF	106.02%	5%	1	13.64 SF	8.66%
BEDROOM 3	229 SF	10%	3.0	125.31 SF	54.65%	5%	1	13.64 SF	5.95%
BEDROOM 4	138 SF	10%	2.0	83.54 SF	60.53%	5%	1	13.64 SF	9.88%
BEDROOM 5	234 SF	10%	4.0	167.08 SF	71.41%	5%	1	13.64 SF	5.83%
MASTER BEDROOM	372 SF	10%	4.0	167.08 SF	44.96%	5%	2	27.28 SF	7.34%

*AREA OF VENTILATING OPENING / UNIT: 13.64 SF

**AREA OF NATURAL LIGHT SOURCES: 41.77 SF
(BASED ON THE MINIMUM AREA PROVIDED FROM 5'-0" MODULE W/ SPLIT MULLION)

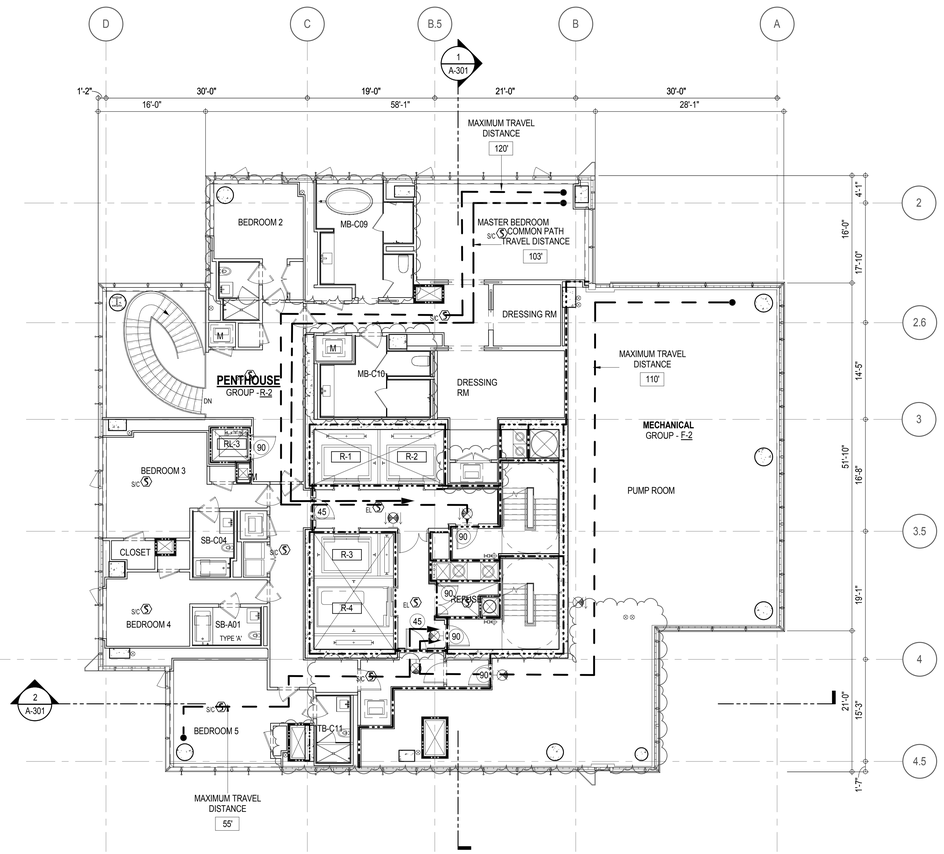

EGRESS AND FIRE RATING LEGEND

- ONE HOUR RATED PARTITION
- TWO HOUR RATED PARTITION
- THREE HOUR RATED PARTITION
- FOUR HOUR RATED PARTITION
- NON RATED SMOKE SEPARATION
- COMMON TRAVEL DISTANCE
- DEAD END
- MAXIMUM TRAVEL DISTANCE
- MAXIMUM TRAVEL DISTANCE WITHIN DWELLING UNIT

SYMBOLS LEGEND

- ILLUMINATED EXIT SIGN (ARROW INDICATES DIRECTION)
- ILLUMINATED EXIT SIGN (ARROW INDICATES DIRECTION)
- WALL MOUNTEDILLUMINATED EXIT SIGN (ARROW INDICATES DIRECTION)
- ILLUMINATED EXIT SIGN
- FEC FIRE EXTINGUISHER CABINET
- SPRINKLER HEAD (REFER TO FP DRAWINGS)
- STANDPIPE
- SPRINKLER RISER
- SIAMESE CONNECTION
- SMOKE DETECTOR
- SC SMOKE /CARBON MONOXIDE DETECTOR
- CEILING MOUNTED EMERGENCY LIGHT
- WALL MOUNTED EMERGENCY LIGHT
- 90 DOOR RATING (MINUTES)

SYMBOLS LEGEND

- REVERSIBLE DOOR SWING
- W/D STACKED W/D TO BE REPLACED BY ACCESSIBLE COMBINATION UNIT AT REQUEST OF DWELLING UNIT OWNER
- M MECHANICAL UNIT

KEY PLAN:

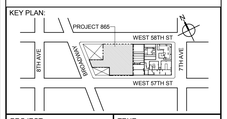

PROJECT NORTH

TRUE NORTH

DEVELOPER:
EXTELL DEVELOPMENT COMPANY
805 THIRD AVENUE, 7TH FLOOR
New York, NY 10022 USA
TEL: 212 712 6000 FAX: 212 712 6100

DESIGN ARCHITECT: Base Building Shell & Core
ADRIAN SMITH + GORDON GILL ARCHITECTURE
111 WEST MONROE STREET SUITE 2300
CHICAGO IL 60603
TEL: 312 920 1888 FAX: 312 920 1775

ARCHITECT OF RECORD: Base Building Shell & Core
AAI ARCHITECTS, P.C.
401 Wellington St. W., 3rd Floor
Toronto, ON M5V 1E7 Canada
TEL: 416 967 1500 FAX: 416 967 7150

STRUCTURAL ENGINEERS:
WSP CANTOR SEINUK
228 EAST 45th Street
New York, NY 10017 USA
TEL: 212 687 9888 FAX: 646 487 5501

MEP ENGINEERS:
AKF GROUP
1501 Broadway
New York, NY 10036 USA
TEL: 212 354 5656 FAX: 212 354 5668

GEOTECHNICAL ENGINEERS:
Langan Engineering & Environmental Services
21 Penn Plaza - 360 West 31st Street, 8th Floor
New York, NY 10001-2727
TEL: 212 479 5400 FAX: 212 479 5444

CODE CONSULTANTS:
Construction Consulting Associates
100 Church Street
New York, NY 10007
TEL: 212 385 1818 FAX: 212 385 1911

CURTAINWALL CONSULTANT:
AJLP Consulting
40 Worth Street. Suite 826
New York, NY 10013
TEL: 212 757 5659 FAX: 646 219 8508

LANDMARK/PRESERVATION CONSULTANT:
Higgins Quasebarth & Partners LLC
11 Hanover Square, 16th Floor
New York, NY 1005
TEL: 212 274 9468 FAX: 646 274 9380

LANDMARK/PRESERVATION CONSULTANT:
Jan Hird Pokorny Associates, Inc.
39 West 37th Street, 12A
New York, NY 10018
TEL: 212 759 6462 FAX: 212 759 6540

No.	DESCRIPTION:	DATE:
	D.O.B. ADMENDMENT 2	21 SEP 15

DOB SUBMISSION

Discrepancies must be reported immediately to the Architect before proceeding. Only figured dimensions are to be used. Contractors must check all dimensions on site. This drawing is protected by copyright.

ALL DIMENSIONS ARE SHOWN IN IMPERIAL.

CONSULTANT:

AAI ARCHITECTS, P.C.

PROJECT:

217 WEST 57TH STREET
NEW YORK, NY

DRAWING TITLE:

90TH FLOOR PLAN
BUILDING CODE NOTES
(PENTHOUSE L2 - TIER 4)
(MFD-128TH FLOOR)

SEAL & SIGNATURE:

REGISTERED ARCHITECT RENE DAVID JANSSEN 028883 STATE OF NEW YORK

DATE:	06/03/15
PROJECT No:	1216-00
DRAWN: Author	REV:
CHK: Checker	
SCALE: 1/8" = 1'-0"	
DWG No:	**A-071.01**
DOB PAGE No:	109 of 569

DOB EMPLOYEE STAMP:

DOB B-SCAN:

DEPT OF BLDGS 31126305 Job Number
ES14612036 Scan Code
36" x 48" Arch E, SHEET SIZE
FILE NAME: C:\Revit Local Files\EXTELL-985-AA-TWR-DOB_Ingalsbee.rvt
PLOT DATE: 6/3/2015 5:56:20 PM

DEPT OF BLDGS 421258305 Job Number
E54-K0K0007 Scan Code

OCCUPANT LOADS SUMMARY 91ST FLOOR PLAN				
OCCUPANCY	OCCUPANCY GROUP	AREA	OCCUPANCY LOAD FACTOR	OCCUPANT LOAD
PENTHOUSE	R-2 (200)	6,465 SF	200 SF	33

RESTROOM TYPES		
NAME	TYPE	DETAIL DRAWINGS
PR-C01	ADAPTABLE	1/A-982
SB-A01	A	1/A-970
TB-C08	ADAPTABLE	6/A-981

KITCHENS	
NAME	DETAIL DRAWINGS
KIT-A	1/A-958

EXIT STAIR SUMMARY - BC TABLE 1005.1				
STAIR DESIGNATION	STAIR WIDTH (IN)	STAIRWAYS (INCHES PER OCCUPANT)	STAIR CAPACITY	STAIR LOAD
			TOTAL (292)	TOTAL (33)
STAIR - A	44"	0.3	146	16
STAIR - B	44"	0.3	146	17

EXIT SELF CLOSING DOOR SUMMARY - BC TABLE 1005.1				
DOOR DESIGNATION	DOOR CLEAR WIDTH (IN)	DOORWAY (INCHES PER OCCUPANT)	DOOR CAPACITY	DOOR LOAD
			TOTAL (340)	TOTAL (33)
STAIR - A - DOOR	34"	0.2	170	16
STAIR - B - DOOR	34"	0.2	170	17

EXIT STAIR TREADS AND RISERS - BC TABLE 1009				
STAIR DESIGNATION	TREAD (IN)	RISER (IN)	NO. RISERS (FLOOR TO FLOOR)	MAX. FLIGHT VERTICAL RISE
STAIR - A	9.5"	7.38"	26	51.69"
STAIR - B	9.5"	7.38"	26	51.69"

LENGTH OF TRAVEL DISTANCE (WITH SPRINKLER SYSTEM)			
OCCUPANCY GROUP	MAX. TRAVEL DISTANCE (BC TABLE 1015.1)	COMMON PATH OF EGRESS TRAVEL (BC 1013.3)	DEAD END (BC 1016.3)
R-2	200'	125'	40'

SUITE EXIT DOOR SUMMARY	
DOOR DESIGNATION	DOOR WIDTH (IN)
SUITE A DOOR 1	72"
SUITE A DOOR 2	36"
SUITE A DOOR 3	36"

MULTI DWELLING LAW
SECTION 103.1 (b) EGRESS FROM APARTMENT MAXIMUM TRAVEL DISTANCE TO MEANS OF EGRESS FROM ANY ROOM WITHIN APARTMENT
50'

LIGHT & AIR CALCULATION 91ST FLOOR

		LIGHT REQUIREMENT <BC-1205>					AIR REQUIREMENT <BC-1203>			
			PROVIDED Natural Light				PROVIDED Natural Ventilating Openings			
Room Name	Floor Area	REQ'D % of Light	# of Curtain Wall Panels (5' typ.)**	Area of Vision Glass	% of Natural Light	REQ'D % of Air	# of Operable Windows*	# of Operable Windows²	Area of Ventilating Openings	% of Natural Air
PENTHOUSE L1										
DINING	470 SF	10%	6.0	250.62 SF	53.28%	5%	2	0	27.28 SF	5.80%
FAMILY ROOM	285 SF	10%	5.0	208.85 SF	73.35%	5%	2	0	27.28 SF	9.58%
GRAND GALLERY	511 SF	10%	5.0	208.85 SF	40.84%	5%	2	0	27.28 SF	5.33%
GUEST ROOM	249 SF	10%	3.0	125.31 SF	50.28%	5%	1	0	13.64 SF	5.47%
KIT-A	219 SF	10%	2.0	83.54 SF	38.14%	5%	1	0	13.64 SF	6.23%
LIBRARY	256 SF	10%	2.0	83.54 SF	32.66%	5%	1	0	13.64 SF	5.33%
LIVING ROOM	1,483 SF	10%	15.0	626.55 SF	42.26%	5%	0	5	90.85 SF	6.13%
MEDIA ROOM	234 SF	10%	4.0	167.08 SF	71.52%	5%	1	0	13.64 SF	5.84%
STAFF ROOM	134 SF	10%	2.0	83.54 SF	62.13%	5%	1	0	13.64 SF	10.14%

²AREA OF VENTILATING OPENINGS IN LIVING ROOM: 18.17 SF

*AREA OF VENTILATING OPENING / UNIT: 13.64 SF

**AREA OF NATURAL LIGHT SOURCES: 41.77 SF
(BASED ON THE MINIMUM AREA PROVIDED FROM 5'-0" MODULE W/ SPLIT MULLION)

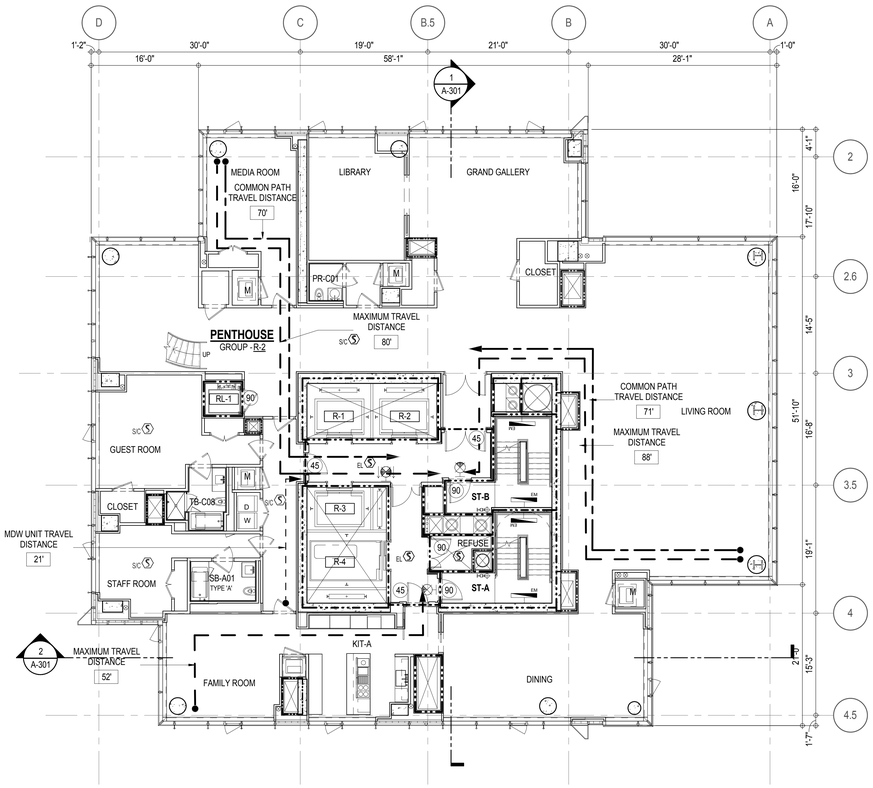

EGRESS AND FIRE RATING LEGEND

- ONE HOUR RATED PARTITION
- TWO HOUR RATED PARTITION
- THREE HOUR RATED PARTITION
- FOUR HOUR RATED PARTITION
- NON RATED SMOKE SEPARATION
- COMMON TRAVEL DISTANCE
- DEAD END
- MAXIMUM TRAVEL DISTANCE
- MAXIMUM TRAVEL DISTANCE WITHIN DWELLING UNIT

SYMBOLS LEGEND

- ILLUMINATED EXIT SIGN (ARROW INDICATES DIRECTION)
- ILLUMINATED EXIT SIGN (ARROW INDICATES DIRECTION)
- WALL MOUNTEDILLUMINATED EXIT SIGN (ARROW INDICATES DIRECTION)
- ILLUMINATED EXIT SIGN
- FEC FIRE EXTINGUISHER CABINET
- SPRINKLER HEAD (REFER TO FP DRAWINGS)
- STANDPIPE
- SPRINKLER RISER
- SIAMESE CONNECTION
- SMOKE DETECTOR
- SMOKE /CARBON MONOXIDE DETECTOR
- CEILING MOUNTED EMERGENCY LIGHT
- WALL MOUNTED EMERGENCY LIGHT
- 90 DOOR RATING (MINUTES)

SYMBOLS LEGEND

- REVERSIBLE DOOR SWING
- W/D STACKED W/D TO BE REPLACED BY ACCESSIBLE COMBINATION UNIT AT REQUEST OF DWELLING UNIT OWNER
- M MECHANICAL UNIT

KEY PLAN:

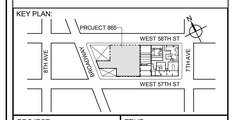

PROJECT NORTH

TRUE NORTH

DEVELOPER:
EXTELL DEVELOPMENT COMPANY
805 THIRD AVENUE, 7TH FLOOR
New York, NY 10022 USA
TEL: 212 712 6000 FAX: 212 712 6100

DESIGN ARCHITECT: Base Building Shell & Core
ADRIAN SMITH + GORDON GILL ARCHITECTURE
111 WEST MONROE STREET SUITE 2300
CHICAGO IL 60603
TEL: 312 920 1888 FAX: 312 920 1775

ARCHITECT OF RECORD: Base Building Shell & Core
AAI ARCHITECTS, P.C.
401 Wellington St. W., 3rd Floor
Toronto, ON M5V 1E7 Canada
TEL: 416 967 1500 FAX: 416 967 7150

STRUCTURAL ENGINEERS:
WSP CANTOR SEINUK
228 EAST 45th Street
New York, NY 10017 USA
TEL: 212 687 9888 FAX: 646 487 5501

MEP ENGINEERS:
AKF GROUP
1501 Broadway
New York, NY 10036 USA
TEL: 212 354 5656 FAX: 212 354 5668

GEOTECHNICAL ENGINEERS:
Langan Engineering & Environmental Services
21 Penn Plaza - 360 West 31st Street, 8th Floor
New York, NY 10001-2727
TEL: 212 479 5400 FAX: 212 479 5444

CODE CONSULTANTS:
Construction Consulting Associates
100 Church Street
New York, NY 10007
TEL: 212 385 1818 FAX: 212 385 1911

CURTAINWALL CONSULTANT:
AJLP Consulting
40 Worth Street. Suite 826
New York, NY 10013
TEL: 212 757 5659 FAX: 646 219 8508

LANDMARK/PRESERVATION CONSULTANT:
Higgins Quasebarth & Partners LLC
11 Hanover Square, 16th Floor
New York, NY 1005
TEL: 212 274 9468 FAX: 646 274 9380

LANDMARK/PRESERVATION CONSULTANT:
Jan Hird Pokorny Associates, Inc.
39 West 37th Street, 12A
New York, NY 10018
TEL: 212 759 6462 FAX: 212 759 6540

No.	DESCRIPTION:	DATE:
1	CD PROGRESS ISSUE 1	15 OCT 14
2	D.O.B. SUBMISSION	05 DEC 14
3	CD PROGRESS ISSUE 2	19 DEC 14
4	D.O.B. SUBMISSION	18 FEB 15
5	CD PROGRESS ISSUE 3	09 MAR 15
	D.O.B. SUBMISSION	27 APR 15
6	CD PROGRESS ISSUE 4	01 JUN 15
	D.O.B. ADMENDMENT 2	21 SEP 15

DOB SUBMISSION

Discrepancies must be reported immediately to the Architect before proceeding. Only figured dimensions are to be used. Contractors must check all dimensions on site. This drawing is protected by copyright.

ALL DIMENSIONS ARE SHOWN IN IMPERIAL.

CONSULTANT:
AAI ARCHITECTS, P.C.

PROJECT:
217 WEST 57TH STREET
NEW YORK, NY

DRAWING TITLE:
91ST FLOOR PLAN
BUILDING CODE NOTES
(PENTHOUSE L1 - TIER 4)
(MFD-129TH FLOOR)

SEAL & SIGNATURE:

DATE:	15 OCT 14
PROJECT No:	1216-00
DRAWN: Author	REV:
CHK: Checker	6
SCALE: 1/8" = 1'-0"	
DWG No:	A-072.01
DOB PAGE No:	110 of 569

DOB EMPLOYEE STAMP:

DOB B-SCAN:

/LAST ISSUES AS - A-064 - CD PROGRESS ISSUE 4/

36" x 48" Arch E, SHEET SIZE
FILE NAME: C:\Revit Local Files\EXTELL-865-AAI-TWR.DOB_master.rvt
PLOT DATE 9/2/2015 5:55:38 PM

DEPT OF BLDGS 421263505 Job Number
E345JM750US Scan Code

OCCUPANT LOADS SUMMARY 92ND FLOOR PLAN				
OCCUPANCY	OCCUPANCY GROUP	AREA	OCCUPANCY LOAD FACTOR	OCCUPANT LOAD
PENTHOUSE	R-2	4,792 SF	200 SF	24
Grand total				24

RESTROOM TYPES		
NAME	TYPE	DETAIL DRAWINGS
MB-C09	ADAPTABLE	1/A-977
MB-C10	ADAPTABLE	7/A-977
SB-A01	A	1/A-970
SB-C04	ADAPTABLE	9/A-972
TB-C01	ADAPTABLE	1/A-979
TB-C01	ADAPTABLE	1/A-979

EXIT STAIR SUMMARY - BC TABLE 1005.1				
STAIR DESIGNATION	STAIR WIDTH (IN)	STAIRWAYS (INCHES PER OCCUPANT)	STAIR CAPACITY	STAIR LOAD
			TOTAL (292)	TOTAL (24)
STAIR - A	44"	0.3	146	12
STAIR - B	44"	0.3	146	12

EXIT SELF CLOSING DOOR SUMMARY - BC TABLE 1005.1				
DOOR DESIGNATION	DOOR CLEAR WIDTH (IN)	DOORWAY (INCHES PER OCCUPANT)	DOOR CAPACITY	DOOR LOAD
			TOTAL (340)	TOTAL (24)
STAIR - A - DOOR	34"	0.2	170	12
STAIR - B - DOOR	34"	0.2	170	12

EXIT STAIR TREADS AND RISERS - BC TABLE 1009				
STAIR DESIGNATION	TREAD (IN)	RISER (IN)	NO. RISERS (FLOOR TO FLOOR)	MAX. FLIGHT VERTICAL RISE
STAIR - A	9.5"	7.38"	26	51.69"
STAIR - B	9.5"	7.38"	26	51.69"

LENGTH OF TRAVEL DISTANCE (WITH SPRINKLER SYSTEM)			
OCCUPANCY GROUP	MAX. TRAVEL DISTANCE (BC TABLE 1015.1)	COMMON PATH OF EGRESS TRAVEL (BC 1013.3)	DEAD END (BC 1016.3)
R-2	200'	125'	40'

SUITE EXIT DOOR SUMMARY	
DOOR DESIGNATION	DOOR WIDTH (IN)
SUITE A DOOR 1	36"
SUITE A DOOR 2	36"

MULTI DWELLING LAW
SECTION 103.1 (b) EGRESS FROM APARTMENT MAXIMUM TRAVEL DISTANCE TO MEANS OF EGRESS FROM ANY ROOM WITHIN APARTMENT
50'

LIGHT & AIR CALCULATION 92ND FLOOR

		LIGHT REQUIREMENT <BC-1205>				AIR REQUIREMENT <BC-1203>			
			PROVIDED Natural Light				PROVIDED Natural Ventilating Openings		
Room Name	Floor Area	REQ'D % of Light	# of Curtain Wall Panels (5' typ.)**	Area of Vision Glass	% of Natural Light	REQ'D % of Air	# of Operable Windows*	Area of Ventilating Openings	% of Natural Air
PENTHOUSE L2									
BEDROOM 2	256 SF	10%	3.0	125.31 SF	48.88%	5%	1	13.64 SF	5.32%
BEDROOM 3	144 SF	10%	2.0	83.54 SF	58.15%	5%	1	13.64 SF	9.49%
BEDROOM 4	223 SF	10%	4.0	167.08 SF	74.99%	5%	1	13.64 SF	6.12%
BEDROOM 5	173 SF	10%	3.0	125.31 SF	72.43%	5%	1	13.64 SF	7.88%
MASTER BEDROOM	366 SF	10%	5.0	208.85 SF	57.07%	5%	2	27.28 SF	7.45%
SITTING / GYM 1	234 SF	10%	4.0	167.08 SF	71.47%	5%	1	13.64 SF	5.83%
SITTING RM / GYM	228 SF	10%	4.0	167.08 SF	73.20%	5%	1	13.64 SF	5.98%

*AREA OF VENTILATING OPENING / UNIT: 13.64 SF

**AREA OF NATURAL LIGHT SOURCES: 41.77 SF
(BASED ON THE MINIMUM AREA PROVIDED FROM 5'-0" MODULE W/ SPLIT MULLION)

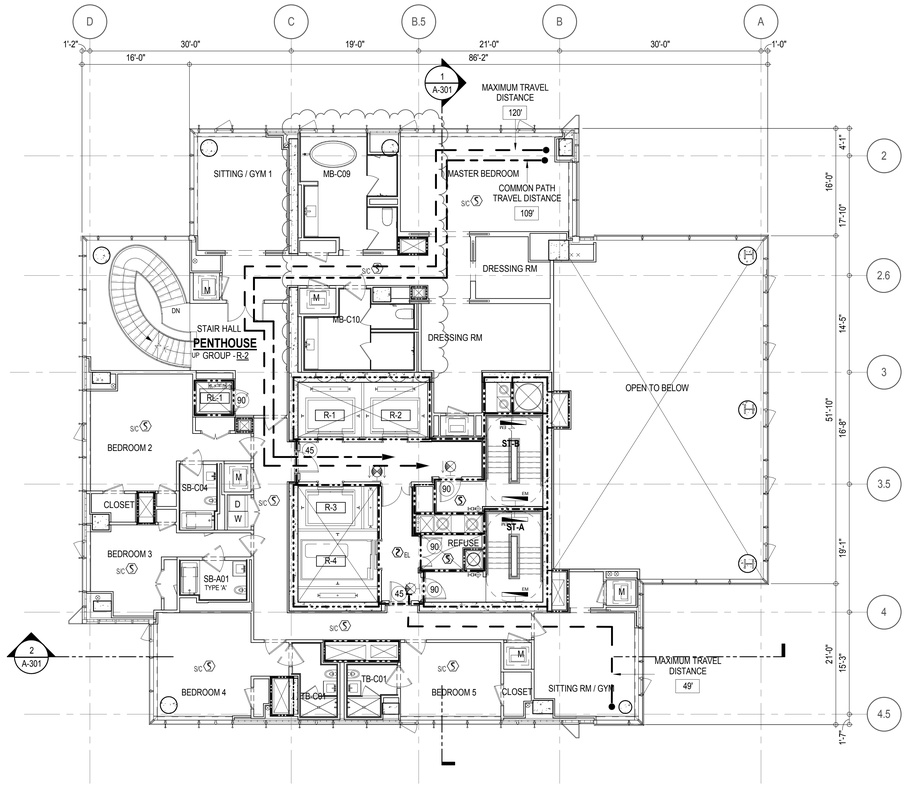

EGRESS AND FIRE RATING LEGEND

- ONE HOUR RATED PARTITION
- TWO HOUR RATED PARTITION
- THREE HOUR RATED PARTITION
- FOUR HOUR RATED PARTITION
- NON RATED SMOKE SEPARATION
- COMMON TRAVEL DISTANCE
- DEAD END
- MAXIMUM TRAVEL DISTANCE
- MAXIMUM TRAVEL DISTANCE WITHIN DWELLING UNIT

SYMBOLS LEGEND

- ILLUMINATED EXIT SIGN (ARROW INDICATES DIRECTION)
- ILLUMINATED EXIT SIGN (ARROW INDICATES DIRECTION)
- WALL MOUNTEDILLUMINATED EXIT SIGN (ARROW INDICATES DIRECTION)
- ILLUMINATED EXIT SIGN
- FEC FIRE EXTINGUISHER CABINET
- SPRINKLER HEAD (REFER TO FP DRAWINGS)
- STANDPIPE
- SPRINKLER RISER
- SIAMESE CONNECTION
- SMOKE DETECTOR
- SC SMOKE /CARBON MONOXIDE DETECTOR
- EL CEILING MOUNTED EMERGENCY LIGHT
- EM WALL MOUNTED EMERGENCY LIGHT
- 90 DOOR RATING (MINUTES)

SYMBOLS LEGEND

- REVERSIBLE DOOR SWING
- W/D STACKED W/D TO BE REPLACED BY ACCESSIBLE COMBINATION UNIT AT REQUEST OF DWELLING UNIT OWNER
- M MECHANICAL UNIT

KEY PLAN:

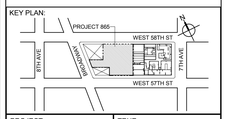

PROJECT NORTH | TRUE NORTH

DEVELOPER:
EXTELL DEVELOPMENT COMPANY
805 THIRD AVENUE, 7TH FLOOR
New York, NY 10022 USA
TEL: 212 712 6000 FAX: 212 712 6100

DESIGN ARCHITECT: Base Building Shell & Core
ADRIAN SMITH + GORDON GILL ARCHITECTURE
111 WEST MONROE STREET SUITE 2300
CHICAGO IL 60603
TEL: 312 920 1888 FAX: 312 920 1775

ARCHITECT OF RECORD: Base Building Shell & Core
AAI ARCHITECTS, P.C.
401 Wellington St. W., 3rd Floor
Toronto, ON M5V 1E7 Canada
TEL: 416 967 1500 FAX: 416 967 7150

STRUCTURAL ENGINEERS:
WSP CANTOR SEINUK
228 EAST 45th Street
New York, NY 10017 USA
TEL: 212 687 9888 FAX: 646 487 5501

MEP ENGINEERS:
AKF GROUP
1501 Broadway
New York, NY 10036 USA
TEL: 212 354 5656 FAX: 212 354 5668

GEOTECHNICAL ENGINEERS:
Langan Engineering & Environmental Services
21 Penn Plaza - 360 West 31st Street, 8th Floor
New York, NY 10001-2727
TEL: 212 479 5400 FAX: 212 479 5444

CODE CONSULTANTS:
Construction Consulting Associates
100 Church Street
New York, NY 10007
TEL: 212 385 1818 FAX: 212 385 1911

CURTAINWALL CONSULTANT:
AJLP Consulting
40 Worth Street, Suite 826
New York, NY 10013
TEL: 212 757 5659 FAX: 646 219 8508

LANDMARK/PRESERVATION CONSULTANT:
Higgins Quasebarth & Partners LLC
11 Hanover Square, 16th Floor
New York, NY 1005
TEL: 212 274 9468 FAX: 646 274 9380

LANDMARK/PRESERVATION CONSULTANT:
Jan Hird Pokorny Associates, Inc.
39 West 37th Street, 12A
New York, NY 10018
TEL: 212 759 6462 FAX: 212 759 6540

No.	DESCRIPTION:	DATE:
1	CD PROGRESS ISSUE 1	15 OCT 14
2	D.O.B. SUBMISSION	05 DEC 14
3	CD PROGRESS ISSUE 2	19 DEC 14
4	D.O.B. SUBMISSION	18 FEB 15
5	CD PROGRESS ISSUE 3	09 MAR 15
	D.O.B. SUBMISSION	27 APR 15
6	CD PROGRESS ISSUE 4	01 JUN 15
	D.O.B. ADMENDMENT 2	21 SEP 15

0 4' - 0" 8' - 0" 16' - 0"

DOB SUBMISSION

Discrepancies must be reported immediately to the Architect before proceeding. Only figured dimensions are to be used. Contractors must check all dimensions on site. This drawing is protected by copyright.

ALL DIMENSIONS ARE SHOWN IN IMPERIAL.

CONSULTANT:
AAI ARCHITECTS, P.C.

PROJECT:
217 WEST 57TH STREET
NEW YORK, NY

DRAWING TITLE:
92ND FLOOR PLAN
BUILDING CODE NOTES
(PENTHOUSE L2 - TIER 4)
(MFD-130TH FLOOR)

SEAL & SIGNATURE:

DATE:	15 OCT 14
PROJECT No:	1216-00
DRAWN: Author	REV:
CHK: Checker	6
SCALE: 1/8" = 1'-0"	
DWG No:	A-073.00
DOB PAGE No:	111 of 569

DOB EMPLOYEE STAMP: | DOB B-SCAN:

/LAST ISSUES AS - A-065 - CD PROGRESS ISSUE 4/

36" x 48" Arch E - SHEET SIZE
FILE NAME: C:\Revit Local Files\EXTELL-865-AA-TWR-DOB_hudelson.rvt
PLOT DATE: 9/22/2015 5:06:51 PM

DEPT OF BLDGS 421206505 Job Number
E5520052516 Scan Code

OCCUPANT LOADS SUMMARY 93RD FLOOR PLAN				
OCCUPANCY	OCCUPANCY GROUP	AREA	OCCUPANCY LOAD FACTOR	OCCUPANT LOAD
PENTHOUSE	R-2	3,803 SF	200 SF	20

RESTROOM TYPES		
NAME	TYPE	DETAIL DRAWINGS
PR-C01	ADAPTABLE	1/A-982
PR-C01	ADAPTABLE	1/A-982

EXIT STAIR SUMMARY - BC TABLE 1005.1				
STAIR DESIGNATION	STAIR WIDTH (IN)	STAIRWAYS (INCHES PER OCCUPANT)	STAIR CAPACITY	STAIR LOAD
			TOTAL (292)	TOTAL (20)
STAIR - A	44"	0.3	146	10
STAIR - B	44"	0.3	146	10

EXIT SELF CLOSING DOOR SUMMARY - BC TABLE 1005.1				
DOOR DESIGNATION	DOOR CLEAR WIDTH (IN)	DOORWAY (INCHES PER OCCUPANT)	DOOR CAPACITY	DOOR LOAD
			TOTAL (340)	TOTAL (20)
STAIR - A - DOOR	34"	0.2	170	10
STAIR - B - DOOR	34"	0.2	170	10

EXIT STAIR TREADS AND RISERS - BC TABLE 1009				
STAIR DESIGNATION	TREAD (IN)	RISER (IN)	NO. RISERS (FLOOR TO FLOOR)	MAX. FLIGHT VERTICAL RISE
STAIR - A	9.5"	7.62"	29	53.56"
STAIR - B	9.5"	7.62"	29	53.56"

LENGTH OF TRAVEL DISTANCE (WITH SPRINKLER SYSTEM)			
OCCUPANCY GROUP	MAX. TRAVEL DISTANCE (BC TABLE 1015.1)	COMMON PATH OF EGRESS TRAVEL (BC 1013.3)	DEAD END (BC 1016.3)
R-2	200'	125'	40'
F-2	250'	100'	50'

SUITE EXIT DOOR SUMMARY	
DOOR DESIGNATION	DOOR WIDTH (IN)
SUITE A DOOR	36"

MULTI DWELLING LAW
SECTION 103.1 (b) EGRESS FROM APARTMENT MAXIMUM TRAVEL DISTANCE TO MEANS OF EGRESS FROM ANY ROOM WITHIN APARTMENT
50'

LIGHT & AIR CALCULATION 93RD											
		LIGHT REQUIREMENT <BC-1205>				AIR REQUIREMENT <BC-1203>					
			PROVIDED Natural Light				PROVIDED Natural Ventilating Openings				
Room Name	Floor Area	REQ'D % of Light	# of Curtain Wall Panels (5' typ.)**	Area of Vision Glass	% of Natural Light	REQ'D % of Air	Door Opening Area	# of Operable Windows*	# of Operable Window 2	Area of Ventilating Openings	% of Natural Air
PENTHOUSE L3											
GRAND SALON 2	1,851 SF	10%	14.5	605.67 SF	32.72%	5%	23.50 SF	6	0	105.34 SF	5.69%
KITCHEN	306 SF	N / A				N / A					
PANTRY	60 SF	N / A				N / A					
WORKOUT ROOM	376 SF	N / A				N / A					

²AREA OF VENTILATING OPENINGS @ UPPER LEVEL IN DOUBLE HEIGHT SPACE: 18.17 SF
(SEE 91ST FLOOR)

*AREA OF VENTILATING OPENING / UNIT: 13.64 SF

**AREA OF NATURAL LIGHT SOURCES: 41.77 SF
(BASED ON THE MINIMUM AREA PROVIDED FROM 5'-0" MODULE W/ SPLIT MULLION)

* F-2 IS ACCESSORY TO RESIDENTIAL R-2

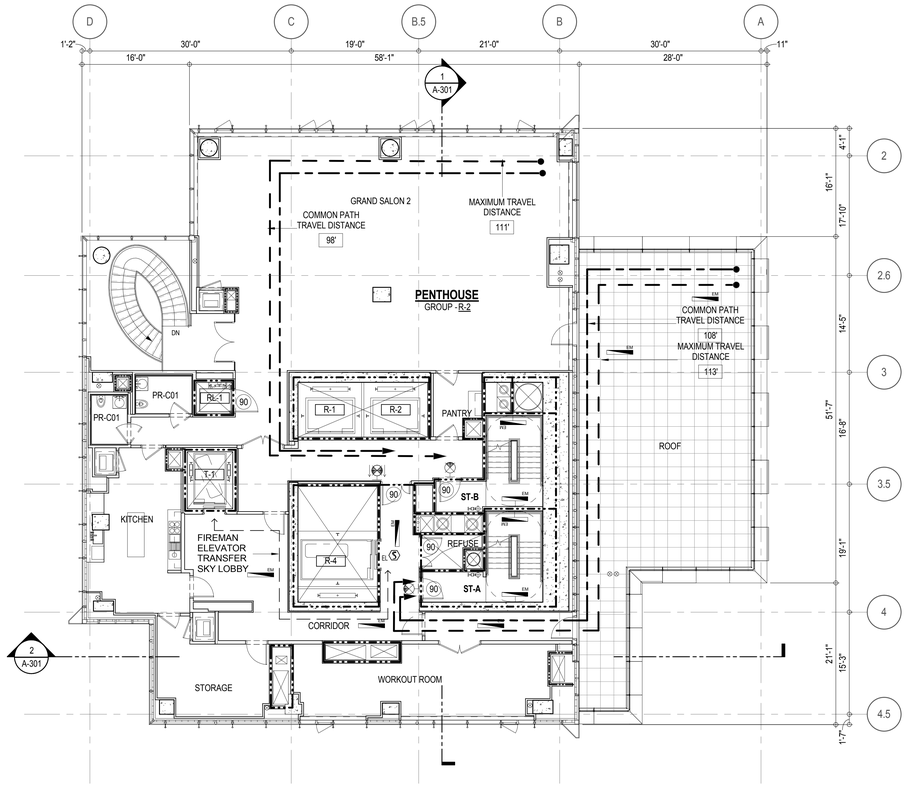

EGRESS AND FIRE RATING LEGEND

- ONE HOUR RATED PARTITION
- TWO HOUR RATED PARTITION
- THREE HOUR RATED PARTITION
- FOUR HOUR RATED PARTITION
- NON RATED SMOKE SEPARATION
- COMMON TRAVEL DISTANCE
- DEAD END
- MAXIMUM TRAVEL DISTANCE
- MAXIMUM TRAVEL DISTANCE WITHIN DWELLING UNIT

SYMBOLS LEGEND

- ILLUMINATED EXIT SIGN (ARROW INDICATES DIRECTION)
- ILLUMINATED EXIT SIGN (ARROW INDICATES DIRECTION)
- WALL MOUNTEDILLUMINATED EXIT SIGN (ARROW INDICATES DIRECTION)
- ILLUMINATED EXIT SIGN
- FEC FIRE EXTINGUISHER CABINET
- SPRINKLER HEAD (REFER TO FP DRAWINGS)
- STANDPIPE
- SPRINKLER RISER
- SIAMESE CONNECTION
- SMOKE DETECTOR
- SC SMOKE /CARBON MONOXIDE DETECTOR
- CEILING MOUNTED EMERGENCY LIGHT
- EM WALL MOUNTED EMERGENCY LIGHT
- 90 DOOR RATING (MINUTES)

SYMBOLS LEGEND

- REVERSIBLE DOOR SWING
- W/D STACKED W/D TO BE REPLACED BY ACCESSIBLE COMBINATION UNIT AT REQUEST OF DWELLING UNIT OWNER
- M MECHANICAL UNIT

KEY PLAN:

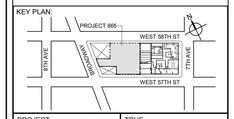

PROJECT NORTH

TRUE NORTH

DEVELOPER:
EXTELL DEVELOPMENT COMPANY
805 THIRD AVENUE, 7TH FLOOR
New York, NY 10022 USA
TEL: 212 712 6000 FAX: 212 712 6100

DESIGN ARCHITECT: Base Building Shell & Core
ADRIAN SMITH + GORDON GILL ARCHITECTURE
111 WEST MONROE STREET SUITE 2300
CHICAGO IL 60603
TEL: 312 920 1888 FAX: 312 920 1775

ARCHITECT OF RECORD: Base Building Shell & Core
AAI ARCHITECTS, P.C.
401 Wellington St. W., 3rd Floor
Toronto, ON M5V 1E7 Canada
TEL: 416 967 1500 FAX: 416 967 7150

STRUCTURAL ENGINEERS:
WSP CANTOR SEINUK
228 EAST 45th Street
New York, NY 10017 USA
TEL: 212 687 9888 FAX: 646 487 5501

MEP ENGINEERS:
AKF GROUP
1501 Broadway
New York, NY 10036 USA
TEL: 212 354 5656 FAX: 212 354 5668

GEOTECHNICAL ENGINEERS:
Langan Engineering & Environmental Services
21 Penn Plaza - 360 West 31st Street, 8th Floor
New York, NY 10001-2727
TEL: 212 479 5400 FAX: 212 479 5444

CODE CONSULTANTS:
Construction Consulting Associates
100 Church Street
New York, NY 10007
TEL: 212 385 1818 FAX: 212 385 1911

CURTAINWALL CONSULTANT:
AJLP Consulting
40 Worth Street. Suite 826
New York, NY 10013
TEL: 212 757 5659 FAX: 646 219 8508

LANDMARK/PRESERVATION CONSULTANT:
Higgins Quasebarth & Partners LLC
11 Hanover Square, 16th Floor
New York, NY 1005
TEL: 212 274 9468 FAX: 646 274 9380

LANDMARK/PRESERVATION CONSULTANT:
Jan Hird Pokorny Associates, Inc.
39 West 37th Street, 12A
New York, NY 10018
TEL: 212 759 6462 FAX: 212 759 6540

No.	DESCRIPTION:	DATE:
1	CD PROGRESS ISSUE 1	15 OCT 14
2	D.O.B. SUBMISSION	05 DEC 14
3	CD PROGRESS ISSUE 2	19 DEC 14
4	D.O.B. SUBMISSION	18 FEB 15
5	CD PROGRESS ISSUE 3	09 MAR 15
	D.O.B. SUBMISSION	27 APR 15
6	CD PROGRESS ISSUE 4	01 JUN 15
	D.O.B. ADMENDMENT 2	21 SEP 15

0 4'-0" 8'-0" 16'-0"

DOB SUBMISSION

Discrepancies must be reported immediately to the Architect before proceeding. Only figured dimensions are to be used. Contractors must check all dimensions on site. This drawing is protected by copyright.

ALL DIMENSIONS ARE SHOWN IN IMPERIAL.

CONSULTANT:
AAI ARCHITECTS, P.C.

PROJECT:
217 WEST 57TH STREET
NEW YORK, NY

DRAWING TITLE:
93RD FLOOR PLAN
BUILDING CODE NOTES
(PENHOUSE L3 - TIER 4)
(MFD-131ST FLOOR)

SEAL & SIGNATURE:

DATE:	15 OCT 14
PROJECT No:	1216-00
DRAWN: Author	REV:
CHK: Checker	6
SCALE: 1/8" = 1'-0"	
DWG No:	
A-074.00	
DOB PAGE No:	112 of 569

DOB EMPLOYEE STAMP:

DOB B-SCAN:

/LAST ISSUES AS - A-066 - CD PROGRESS ISSUE 4/

36" x 48" Arch E, SHEET SIZE
FILE NAME: C:\Users\Local Files\EXTELL-865\AAI TWR\DOB_bwbform.rvt
PLOT DATE: 9/21/2015 3:01:08 PM

DEPT OF BLDGS 421263626 Job Number
E364056133X Scan Code

OCCUPANT LOADS SUMMARY 94TH FLOOR PLAN

OCCUPANCY	OCCUPANCY GROUP	AREA	OCCUPANCY LOAD FACTOR	OCCUPANT LOAD
MEP	F-2	592 SF	300 SF	2
MEP	F-2	1,464 SF		
EMR	F-2	198 SF	300 SF	1
Grand total				3

EXIT STAIR SUMMARY - BC TABLE 1005.1

STAIR DESIGNATION	STAIR WIDTH (IN)	STAIRWAYS (INCHES PER OCCUPANT)	STAIR CAPACITY	STAIR LOAD
			TOTAL (292)	TOTAL (48)
STAIR - A	44"	0.3	146	24
STAIR - B	44"	0.3	146	24

EXIT SELF CLOSING DOOR SUMMARY - BC TABLE 1005.1

DOOR DESIGNATION	DOOR CLEAR WIDTH (IN)	DOORWAY (INCHES PER OCCUPANT)	DOOR CAPACITY	DOOR LOAD
			TOTAL (340)	TOTAL (48)
STAIR - A - DOOR	34"	0.2	170	24
STAIR - B - DOOR	34"	0.2	170	24

EXIT STAIR TREADS AND RISERS - BC TABLE 1009

STAIR DESIGNATION	TREAD (IN)	RISER (IN)	NO. RISERS (FLOOR TO FLOOR)	MAX. FLIGHT VERTICAL RISE
STAIR - A	9.5"	7.38"	26	51.69"
STAIR - B	9.5"	7.38"	26	51.69"

LENGTH OF TRAVEL DISTANCE (WITH SPRINKLER SYSTEM)

OCCUPANCY GROUP	MAX. TRAVEL DISTANCE (BC TABLE 1015.1)	COMMON PATH OF EGRESS TRAVEL (BC 1013.3)	DEAD END (BC 1016.3)
R-2	200'	125'	40'
F-2	250'	100'	50'

SUITE EXIT DOOR SUMMARY

DOOR DESIGNATION	DOOR WIDTH (IN)
SUITE A DOOR 1	36"
SUITE A DOOR 2	36"

* F-2 IS ACCESSORY TO RESIDENTIAL R-2

MULTI DWELLING LAW

SECTION 103.1 (b) EGRESS FROM APARTMENT
MAXIMUM TRAVEL DISTANCE TO MEANS OF EGRESS FROM ANY ROOM WITHIN APARTMENT

50'

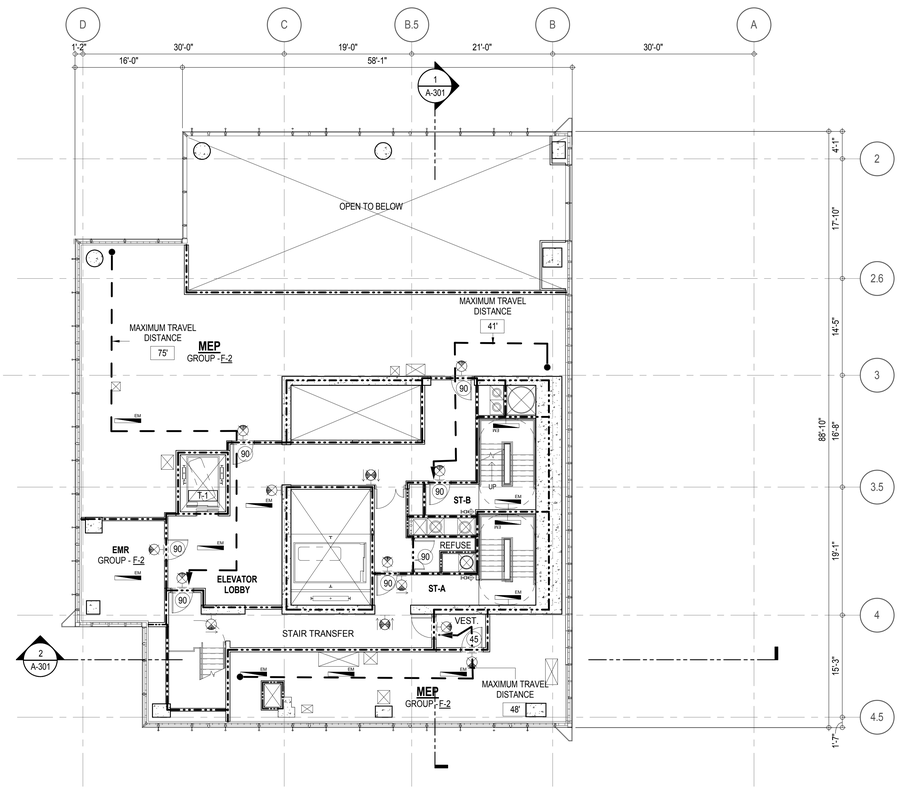

EGRESS AND FIRE RATING LEGEND

- ONE HOUR RATED PARTITION
- TWO HOUR RATED PARTITION
- THREE HOUR RATED PARTITION
- FOUR HOUR RATED PARTITION
- NON RATED SMOKE SEPARATION
- COMMON TRAVEL DISTANCE
- DEAD END
- MAXIMUM TRAVEL DISTANCE
- MAXIMUM TRAVEL DISTANCE WITHIN DWELLING UNIT

SYMBOLS LEGEND

- ILLUMINATED EXIT SIGN (ARROW INDICATES DIRECTION)
- ILLUMINATED EXIT SIGN (ARROW INDICATES DIRECTION)
- WALL MOUNTEDILLUMINATED EXIT SIGN (ARROW INDICATES DIRECTION)
- ILLUMINATED EXIT SIGN
- FEC FIRE EXTINGUISHER CABINET
- SPRINKLER HEAD (REFER TO FP DRAWINGS)
- STANDPIPE
- SPRINKLER RISER
- SIAMESE CONNECTION
- SMOKE DETECTOR
- S/C SMOKE /CARBON MONOXIDE DETECTOR
- EM CEILING MOUNTED EMERGENCY LIGHT
- EM WALL MOUNTED EMERGENCY LIGHT
- 90 DOOR RATING (MINUTES)

SYMBOLS LEGEND

- REVERSIBLE DOOR SWING
- W/D STACKED W/D TO BE REPLACED BY ACCESSIBLE COMBINATION UNIT AT REQUEST OF DWELLING UNIT OWNER
- M MECHANICAL UNIT

KEY PLAN:

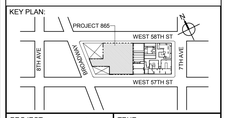

PROJECT NORTH

TRUE NORTH

DEVELOPER:
EXTELL DEVELOPMENT COMPANY
805 THIRD AVENUE, 7TH FLOOR
New York, NY 10022 USA
TEL: 212 712 6000 FAX: 212 712 6100

DESIGN ARCHITECT: Base Building Shell & Core
ADRIAN SMITH + GORDON GILL ARCHITECTURE
111 WEST MONROE STREET SUITE 2300
CHICAGO IL 60603
TEL: 312 920 1888 FAX: 312 920 1775

ARCHITECT OF RECORD: Base Building Shell & Core
AAI ARCHITECTS, P.C.
401 Wellington St. W., 3rd Floor
Toronto, ON M5V 1E7 Canada
TEL: 416 967 1500 FAX: 416 967 7150

STRUCTURAL ENGINEERS:
WSP CANTOR SEINUK
228 EAST 45th Street
New York, NY 10017 USA
TEL: 212 687 9888 FAX: 646 487 5501

MEP ENGINEERS:
AKF GROUP
1501 Broadway
New York, NY 10036 USA
TEL: 212 354 5656 FAX: 212 354 5668

GEOTECHNICAL ENGINEERS:
Langan Engineering & Environmental Services
21 Penn Plaza - 360 West 31st Street, 8th Floor
New York, NY 10001-2727
TEL: 212 479 5400 FAX: 212 479 5444

CODE CONSULTANTS:
Construction Consulting Associates
100 Church Street
New York, NY 10007
TEL: 212 385 1818 FAX: 212 385 1911

CURTAINWALL CONSULTANT:
AJLP Consulting
40 Worth Street. Suite 826
New York, NY 10013
TEL: 212 757 5659 FAX: 646 219 8508

LANDMARK/PRESERVATION CONSULTANT:
Higgins Quasebarth & Partners LLC
11 Hanover Square, 16th Floor
New York, NY 1005
TEL: 212 274 9468 FAX: 646 274 9380

LANDMARK/PRESERVATION CONSULTANT:
Jan Hird Pokorny Associates, Inc.
39 West 37th Street, 12A
New York, NY 10018
TEL: 212 759 6462 FAX: 212 759 6540

No.	DESCRIPTION:	DATE:
1	CD PROGRESS ISSUE 1	15 OCT 14
2	D.O.B. SUBMISSION	05 DEC 14
3	CD PROGRESS ISSUE 2	19 DEC 14
4	D.O.B. SUBMISSION	18 FEB 15
5	CD PROGRESS ISSUE 3	09 MAR 15
	D.O.B. SUBMISSION	27 APR 15
6	CD PROGRESS ISSUE 4	01 JUN 15
	D.O.B. ADMENDMENT 2	21 SEP 15

0 4' - 0" 8' - 0" 16' - 0"

DOB SUBMISSION

Discrepancies must be reported immediately to the Architect before proceeding. Only figured dimensions are to be used. Contractors must check all dimensions on site. This drawing is protected by copyright.

ALL DIMENSIONS ARE SHOWN IN IMPERIAL.

CONSULTANT:

AAI ARCHITECTS, P.C.

PROJECT:

217 WEST 57TH STREET
NEW YORK, NY

DRAWING TITLE:

94TH FLOOR PLAN
BUILDING CODE NOTES
(MECHANICAL) (MFD-132ND FLOOR)

SEAL & SIGNATURE:

REGISTERED ARCHITECT MICHAEL DAVID JAMES AA 026881 STATE OF NEW YORK

DATE:	15 OCT 14
PROJECT No:	1216-00
DRAWN: Author	REV:
CHK: Checker	6
SCALE: 1/8" = 1'-0"	
DWG No:	**A-075.00**
DOB PAGE No:	113 of 569

DOB EMPLOYEE STAMP:

DOB B-SCAN:

/LAST ISSUES AS - A-067 - CD PROGRESS ISSUE 4/

36" x 48" Arch E, SHEET SIZE
FILE NAME: C:\Revit Local Files\EXTELL-865-AAI-TWR-DOB_bulletin.rvt
PLOT DATE: 9/23/2015 5:15:19 PM

DEPT OF BLDGS 421226505 Job Number
E347.051.230 Scan Code

OCCUPANT LOADS SUMMARY 95TH FLOOR PLAN				
OCCUPANCY	OCCUPANCY GROUP	AREA	OCCUPANCY LOAD FACTOR	OCCUPANT LOAD
MECHANICAL	F-2	2,581 SF	300 SF	9
EMR	F-2	878 SF	300 SF	3
MECHANICAL	F-2	909 SF	300 SF	4
Grand total				16

EXIT STAIR SUMMARY - BC TABLE 1005.1				
STAIR DESIGNATION	STAIR WIDTH (IN)	STAIRWAYS (INCHES PER OCCUPANT)	STAIR CAPACITY	STAIR LOAD
			TOTAL (292)	TOTAL (14)
STAIR - A	44"	0.3	146	7
STAIR - B	44"	0.3	146	7

EXIT SELF CLOSING DOOR SUMMARY - BC TABLE 1005.1				
DOOR DESIGNATION	DOOR CLEAR WIDTH (IN)	DOORWAY (INCHES PER OCCUPANT)	DOOR CAPACITY	DOOR LOAD
			TOTAL (340)	TOTAL (14)
STAIR - A - DOOR	34"	0.2	170	7
STAIR - B - DOOR	34"	0.2	170	7

EXIT STAIR TREADS AND RISERS - BC TABLE 1009				
STAIR DESIGNATION	TREAD (IN)	RISER (IN)	NO. RISERS (FLOOR TO FLOOR)	MAX. FLIGHT VERTICAL RISE
STAIR - A	9.5"	7.69"	28	54.00"
STAIR - B	9.5"	7.69"	28	54.00"

LENGTH OF TRAVEL DISTANCE (WITH SPRINKLER SYSTEM)			
OCCUPANCY GROUP	MAX. TRAVEL DISTANCE (BC TABLE 1015.1)	COMMON PATH OF EGRESS TRAVEL (BC 1013.3)	DEAD END (BC 1016.3)
F-2	250'	100'	50'

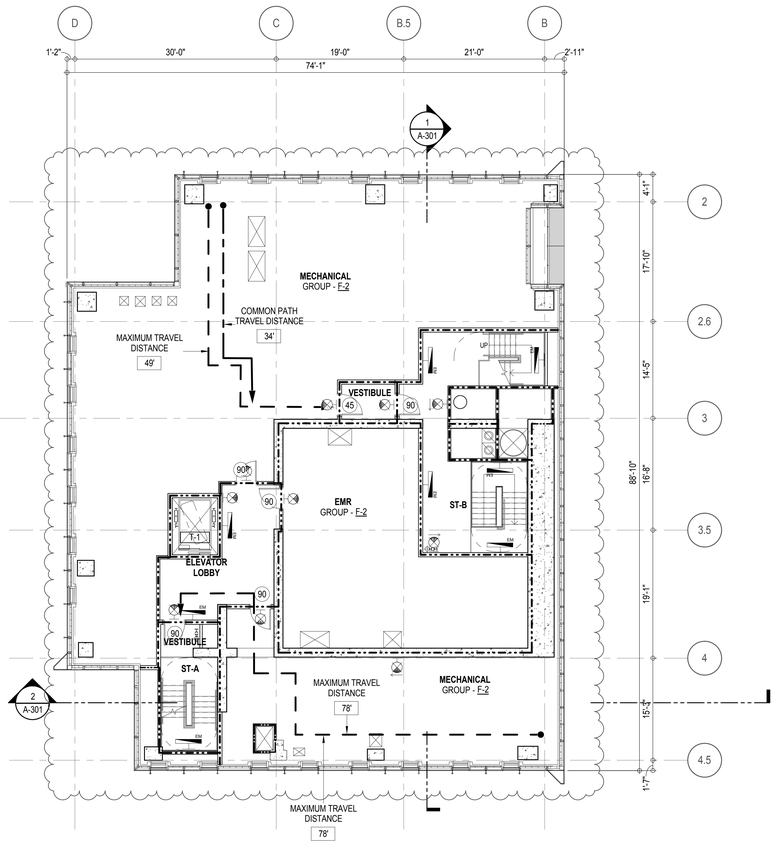

EGRESS AND FIRE RATING LEGEND

- ONE HOUR RATED PARTITION
- TWO HOUR RATED PARTITION
- THREE HOUR RATED PARTITION
- FOUR HOUR RATED PARTITION
- NON RATED SMOKE SEPARATION
- COMMON TRAVEL DISTANCE
- DEAD END
- MAXIMUM TRAVEL DISTANCE
- MAXIMUM TRAVEL DISTANCE WITHIN DWELLING UNIT

SYMBOLS LEGEND

- ILLUMINATED EXIT SIGN (ARROW INDICATES DIRECTION)
- ILLUMINATED EXIT SIGN (ARROW INDICATES DIRECTION)
- WALL MOUNTEDILLUMINATED EXIT SIGN (ARROW INDICATES DIRECTION)
- ILLUMINATED EXIT SIGN
- FEC FIRE EXTINGUISHER CABINET
- SPRINKLER HEAD (REFER TO FP DRAWINGS)
- STANDPIPE
- SPRINKLER RISER
- SIAMESE CONNECTION
- SMOKE DETECTOR
- SC SMOKE /CARBON MONOXIDE DETECTOR
- EM CEILING MOUNTED EMERGENCY LIGHT
- EM WALL MOUNTED EMERGENCY LIGHT
- 90 DOOR RATING (MINUTES)

KEY PLAN:

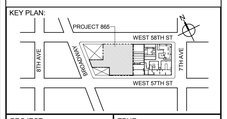

PROJECT NORTH

TRUE NORTH

DEVELOPER:
EXTELL DEVELOPMENT COMPANY
805 THIRD AVENUE, 7TH FLOOR
New York, NY 10022 USA
TEL: 212 712 6000 FAX: 212 712 6100

DESIGN ARCHITECT: Base Building Shell & Core
ADRIAN SMITH + GORDON GILL ARCHITECTURE
111 WEST MONROE STREET SUITE 2300
CHICAGO IL 60603
TEL: 312 920 1888 FAX: 312 920 1775

ARCHITECT OF RECORD: Base Building Shell & Core
AAI ARCHITECTS, P.C.
401 Wellington St. W., 3rd Floor
Toronto, ON M5V 1E7 Canada
TEL: 416 967 1500 FAX: 416 967 7150

STRUCTURAL ENGINEERS:
WSP CANTOR SEINUK
228 EAST 45th Street
New York, NY 10017 USA
TEL: 212 687 9888 FAX: 646 487 5501

MEP ENGINEERS:
AKF GROUP
1501 Broadway
New York, NY 10036 USA
TEL: 212 354 5656 FAX: 212 354 5668

GEOTECHNICAL ENGINEERS:
Langan Engineering & Environmental Services
21 Penn Plaza - 360 West 31st Street, 8th Floor
New York, NY 10001-2727
TEL: 212 479 5400 FAX: 212 479 5444

CODE CONSULTANTS:
Construction Consulting Associates
100 Church Street
New York, NY 10007
TEL: 212 385 1818 FAX: 212 385 1911

CURTAINWALL CONSULTANT:
AJLP Consulting
40 Worth Street, Suite 826
New York, NY 10013
TEL: 212 757 5659 FAX: 646 219 8508

LANDMARK/PRESERVATION CONSULTANT:
Higgins Quasebarth & Partners LLC
11 Hanover Square, 16th Floor
New York, NY 1005
TEL: 212 274 9468 FAX: 646 274 9380

LANDMARK/PRESERVATION CONSULTANT:
Jan Hird Pokorny Associates, Inc.
39 West 37th Street, 12A
New York, NY 10018
TEL: 212 759 6462 FAX: 212 759 6540

No.	DESCRIPTION:	DATE:
	D.O.B. ADMENDMENT 2	21 SEP 15

DOB SUBMISSION

Discrepancies must be reported immediately to the Architect before proceeding. Only figured dimensions are to be used. Contractors must check all dimensions on site. This drawing is protected by copyright.

ALL DIMENSIONS ARE SHOWN IN IMPERIAL.

CONSULTANT:

AAI ARCHITECTS, P.C.

PROJECT:

217 WEST 57TH STREET
NEW YORK, NY

DRAWING TITLE:

95TH FLOOR PLAN
BUILDING CODE NOTES (EMR)
(MFD-133RD FLOOR)

SEAL & SIGNATURE:

REGISTERED ARCHITECT RENE DAVID JAGER 028883 STATE OF NEW YORK

DATE:	09/16/15
PROJECT No:	1216-00
DRAWN: Author	REV:
CHK: Checker	
SCALE: 1/8" = 1'-0"	
DWG No:	A-076.00
DOB PAGE No:	114 of 569

DOB EMPLOYEE STAMP:

DOB B-SCAN:

36" x 48" Arch E, SHEET SIZE
FILE NAME: C:\Revit Local Files\EXTELL-866-AA-TWR-DOB_Incident.rvt
PLOT DATE: 9/16/2015 5:01:25 PM

DEPT OF BLDGS 421206305 Job Number
E529861995023 Scan Code

OCCUPANT LOADS SUMMARY 96TH FLOOR PLAN				
OCCUPANCY	OCCUPANCY GROUP	AREA	OCCUPANCY LOAD FACTOR	OCCUPANT LOAD
MECHANICAL	F-2 (300)	2,506 SF	300 SF	9
MASS TUNE DAMPER	F-2 (300)	2,282 SF	300 SF	8
				17

EXIT STAIR SUMMARY - BC TABLE 1005.1				
STAIR DESIGNATION	STAIR WIDTH (IN)	STAIRWAYS (INCHES PER OCCUPANT)	STAIR CAPACITY	STAIR LOAD
			TOTAL (292)	TOTAL (16)
STAIR - A	44"	0.3	146	8
STAIR - B	44"	0.3	146	8

EXIT SELF CLOSING DOOR SUMMARY - BC TABLE 1005.1				
DOOR DESIGNATION	DOOR CLEAR WIDTH (IN)	DOORWAY (INCHES PER OCCUPANT)	DOOR CAPACITY	DOOR LOAD
			TOTAL (340)	TOTAL (16)
STAIR - A - DOOR	34"	0.2	170	8
STAIR - B - DOOR	34"	0.2	170	8

EXIT STAIR TREADS AND RISERS - BC TABLE 1009				
STAIR DESIGNATION	TREAD (IN)	RISER (IN)	NO. RISERS (FLOOR TO FLOOR)	MAX. FLIGHT VERTICAL RISE
STAIR - A	9.5"	7.38"	26	51.69"
STAIR - B	9.5"	7.38"	26	51.69"

LENGTH OF TRAVEL DISTANCE (WITH SPRINKLER SYSTEM)			
OCCUPANCY GROUP	MAX. TRAVEL DISTANCE (BC TABLE 1015.1)	COMMON PATH OF EGRESS TRAVEL (BC 1013.3)	DEAD END (BC 1016.3)
F-2	250'	100'	50'

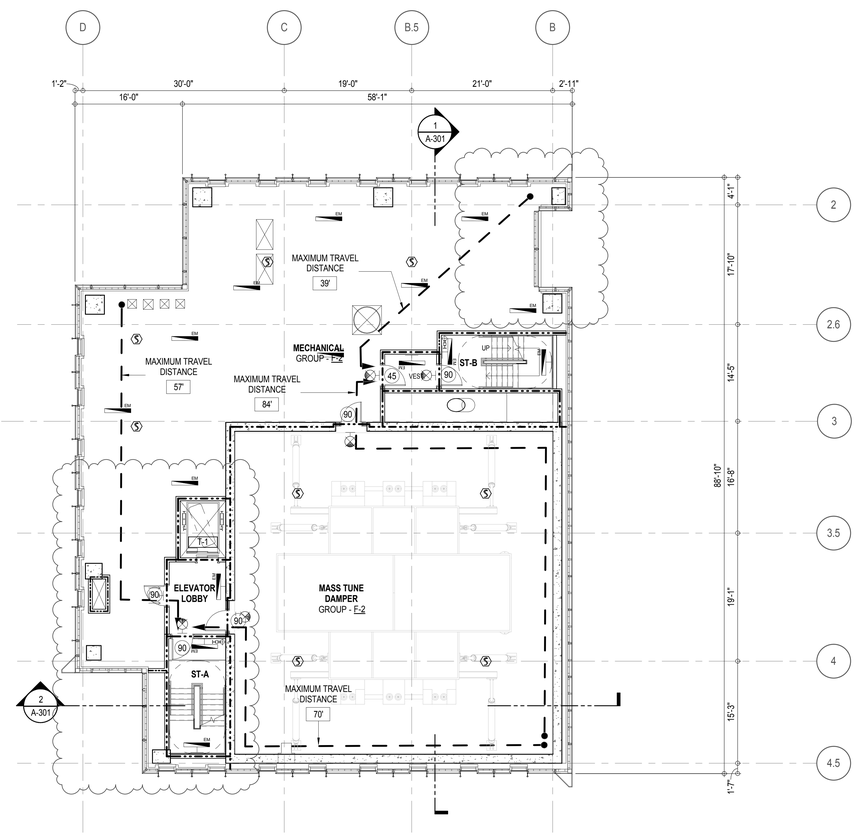

EGRESS AND FIRE RATING LEGEND

- ONE HOUR RATED PARTITION
- TWO HOUR RATED PARTITION
- THREE HOUR RATED PARTITION
- FOUR HOUR RATED PARTITION
- NON RATED SMOKE SEPARATION
- COMMON TRAVEL DISTANCE
- DEAD END
- MAXIMUM TRAVEL DISTANCE
- MAXIMUM TRAVEL DISTANCE WITHIN DWELLING UNIT

SYMBOLS LEGEND

- ILLUMINATED EXIT SIGN (ARROW INDICATES DIRECTION)
- ILLUMINATED EXIT SIGN (ARROW INDICATES DIRECTION)
- WALL MOUNTED/ILLUMINATED EXIT SIGN (ARROW INDICATES DIRECTION)
- ILLUMINATED EXIT SIGN
- FEC FIRE EXTINGUISHER CABINET
- SPRINKLER HEAD (REFER TO FP DRAWINGS)
- STANDPIPE
- SPRINKLER RISER
- SIAMESE CONNECTION
- SMOKE DETECTOR
- SC SMOKE /CARBON MONOXIDE DETECTOR
- EM CEILING MOUNTED EMERGENCY LIGHT
- EM WALL MOUNTED EMERGENCY LIGHT
- 90 DOOR RATING (MINUTES)

KEY PLAN:

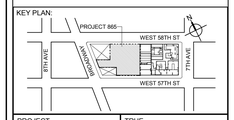

PROJECT NORTH

TRUE NORTH

DEVELOPER:
EXTELL DEVELOPMENT COMPANY
805 THIRD AVENUE, 7TH FLOOR
New York, NY 10022 USA
TEL: 212 712 6000 FAX: 212 712 6100

DESIGN ARCHITECT: Base Building Shell & Core
ADRIAN SMITH + GORDON GILL ARCHITECTURE
111 WEST MONROE STREET SUITE 2300
CHICAGO IL 60603
TEL: 312 920 1888 FAX: 312 920 1775

ARCHITECT OF RECORD: Base Building Shell & Core
AAI ARCHITECTS, P.C.
401 Wellington St. W., 3rd Floor
Toronto, ON M5V 1E7 Canada
TEL: 416 967 1500 FAX: 416 967 7150

STRUCTURAL ENGINEERS:
WSP CANTOR SEINUK
228 EAST 45th Street
New York, NY 10017 USA
TEL: 212 687 9888 FAX: 646 487 5501

MEP ENGINEERS:
AKF GROUP
1501 Broadway
New York, NY 10036 USA
TEL: 212 354 5656 FAX: 212 354 5668

GEOTECHNICAL ENGINEERS:
Langan Engineering & Environmental Services
21 Penn Plaza - 360 West 31st Street, 8th Floor
New York, NY 10001-2727
TEL: 212 479 5400 FAX: 212 479 5444

CODE CONSULTANTS:
Construction Consulting Associates
100 Church Street
New York, NY 10007
TEL: 212 385 1818 FAX: 212 385 1911

CURTAINWALL CONSULTANT:
AJLP Consulting
40 Worth Street, Suite 826
New York, NY 10013
TEL: 212 757 5659 FAX: 646 219 8508

LANDMARK/PRESERVATION CONSULTANT:
Higgins Quasebarth & Partners LLC
11 Hanover Square, 16th Floor
New York, NY 1005
TEL: 212 274 9468 FAX: 646 274 9380

LANDMARK/PRESERVATION CONSULTANT:
Jan Hird Pokorny Associates, Inc.
39 West 37th Street, 12A
New York, NY 10018
TEL: 212 759 6462 FAX: 212 759 6540

No.	DESCRIPTION:	DATE:
1	CD PROGRESS ISSUE 1	15 OCT 14
2	D.O.B. SUBMISSION	05 DEC 14
3	CD PROGRESS ISSUE 2	19 DEC 14
4	D.O.B. SUBMISSION	18 FEB 15
5	CD PROGRESS ISSUE 3	09 MAR 15
	D.O.B. SUBMISSION	27 APR 15
6	CD PROGRESS ISSUE 4	01 JUN 15
	D.O.B. ADMENDMENT 2	21 SEP 15

DOB SUBMISSION

Discrepancies must be reported immediately to the Architect before proceeding. Only figured dimensions are to be used. Contractors must check all dimensions on site. This drawing is protected by copyright.

ALL DIMENSIONS ARE SHOWN IN IMPERIAL.

CONSULTANT:

AAI ARCHITECTS, P.C.

PROJECT:

217 WEST 57TH STREET
NEW YORK, NY

DRAWING TITLE:

96TH FLOOR PLAN
BUILDING CODE NOTES (DAMPER)
(MFD-134TH FLOOR)

SEAL & SIGNATURE:

REGISTERED ARCHITECT ADE DAVID JANSSEN No. 022885 STATE OF NEW YORK

DATE:	15 OCT 14
PROJECT No:	1216-00
DRAWN: Author	REV:
Chk: Checker	6
SCALE: 1/8" = 1'-0"	
DWG No:	A-077.00
DOB PAGE No:	115 of 569

DOB EMPLOYEE STAMP:

DOB B-SCAN:

/LAST ISSUES AS - A-069 - CD PROGRESS ISSUE 4/

36" x 48" Arch E SHEET SIZE

FILE NAME: C:\Revit Local Files\EXTELL-866-AAI-TWR-DOB_master.rvt
PLOT DATE: 9/21/2015 5:01:58 PM

DEPT OF BLDGS 421208305 Job Number
E300834364 Scan Code

OCCUPANT LOADS SUMMARY 97TH FLOOR PLAN				
OCCUPANCY	OCCUPANCY GROUP	AREA	OCCUPANCY LOAD FACTOR	OCCUPANT LOAD
MECHANICAL	F-2 (300)	2,383 SF	300 SF	8

OCCUPANT LOADS SUMMARY 98TH FLOOR PLAN				
OCCUPANCY	OCCUPANCY GROUP	AREA	OCCUPANCY LOAD FACTOR	OCCUPANT LOAD
MECHANICAL	F-2 (300)	2,183 SF	300 SF	8

EXIT STAIR SUMMARY - BC TABLE 1005.1				
STAIR DESIGNATION	STAIR WIDTH (IN)	STAIRWAYS (INCHES PER OCCUPANT)	STAIR CAPACITY	STAIR LOAD
			TOTAL (292)	TOTAL (6)
STAIR - A	44"	0.3	146	3
STAIR - B	44"	0.3	146	3

EXIT SELF CLOSING DOOR SUMMARY - BC TABLE 1005.1				
DOOR DESIGNATION	DOOR CLEAR WIDTH (IN)	DOORWAY (INCHES PER OCCUPANT)	DOOR CAPACITY	DOOR LOAD
			TOTAL (340)	TOTAL (6)
STAIR - A - DOOR	34"	0.2	170	3
STAIR - B - DOOR	34"	0.2	170	3

EXIT STAIR TREADS AND RISERS - BC TABLE 1009				
STAIR DESIGNATION	TREAD (IN)	RISER (IN)	NO. RISERS (FLOOR TO FLOOR)	MAX. FLIGHT VERTICAL RISE
STAIR - A	9.5"	7.62"	54	82.50"
STAIR - B	9.5"	7.62"	54	68.81"

LENGTH OF TRAVEL DISTANCE (WITH SPRINKLER SYSTEM)			
OCCUPANCY GROUP	MAX. TRAVEL DISTANCE (BC TABLE 1015.1)	COMMON PATH OF EGRESS TRAVEL (BC 1013.3)	DEAD END (BC 1016.3)
F-2	250'	100'	50'

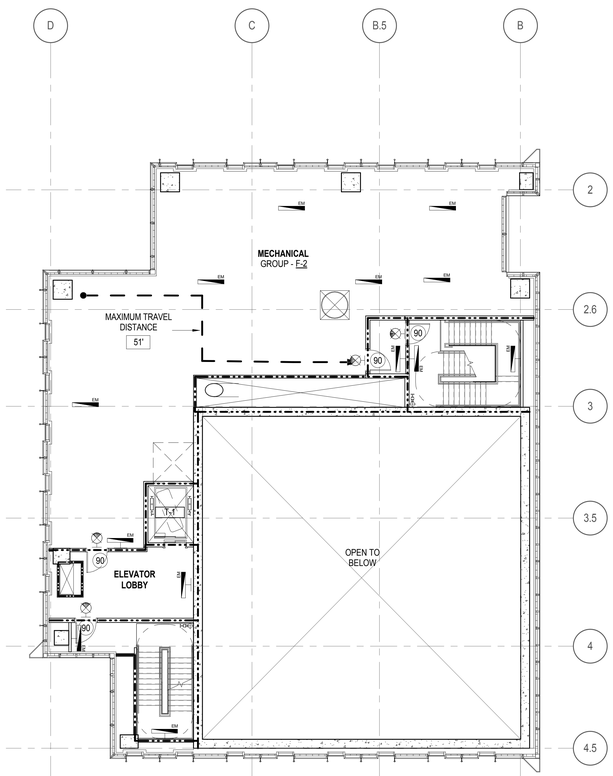

3 **98TH FLOOR**
A-301
1/8" = 1'-0"

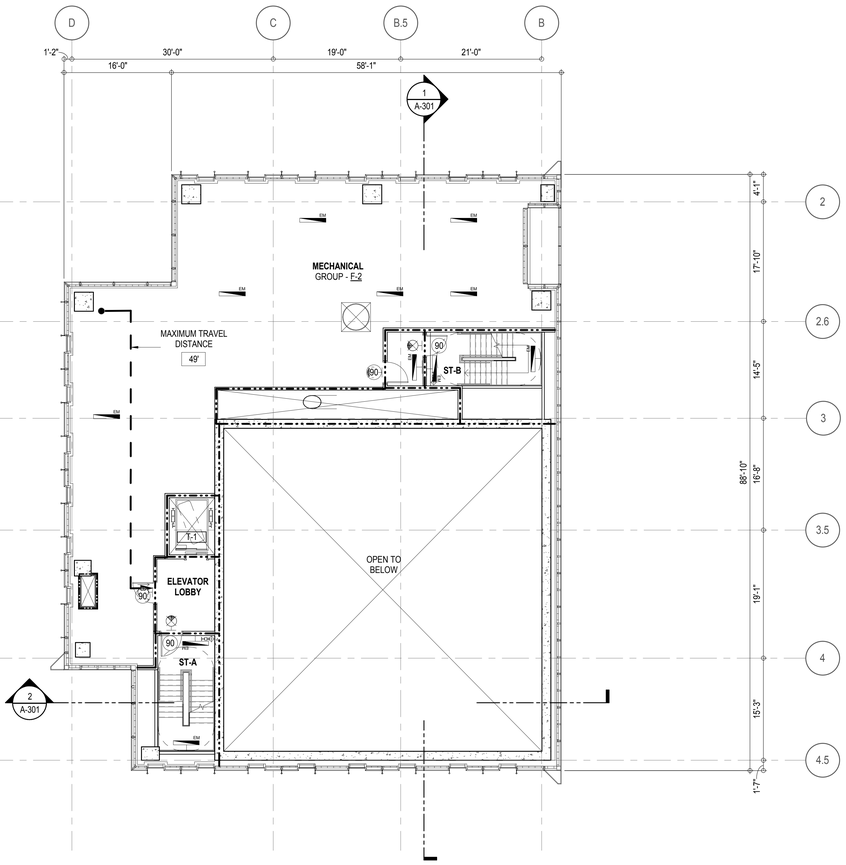

1 **97TH FLOOR**
A-301
1/8" = 1'-0"

EGRESS AND FIRE RATING LEGEND

- ONE HOUR RATED PARTITION
- TWO HOUR RATED PARTITION
- THREE HOUR RATED PARTITION
- FOUR HOUR RATED PARTITION
- NON RATED SMOKE SEPARATION
- COMMON TRAVEL DISTANCE
- DEAD END
- MAXIMUM TRAVEL DISTANCE
- MAXIMUM TRAVEL DISTANCE WITHIN DWELLING UNIT

SYMBOLS LEGEND

- ILLUMINATED EXIT SIGN (ARROW INDICATES DIRECTION)
- ILLUMINATED EXIT SIGN (ARROW INDICATES DIRECTION)
- WALL MOUNTED ILLUMINATED EXIT SIGN (ARROW INDICATES DIRECTION)
- ILLUMINATED EXIT SIGN
- FEC FIRE EXTINGUISHER CABINET
- SPRINKLER HEAD (REFER TO FP DRAWINGS)
- STANDPIPE
- SPRINKLER RISER
- SIAMESE CONNECTION
- SMOKE DETECTOR
- SC SMOKE /CARBON MONOXIDE DETECTOR
- EM CEILING MOUNTED EMERGENCY LIGHT
- EM WALL MOUNTED EMERGENCY LIGHT
- 90 DOOR RATING (MINUTES)

KEY PLAN:

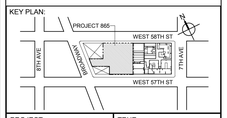

PROJECT NORTH

TRUE NORTH

DEVELOPER:
EXTELL DEVELOPMENT COMPANY
805 THIRD AVENUE, 7TH FLOOR
New York, NY 10022 USA
TEL: 212 712 6000 FAX: 212 712 6100

DESIGN ARCHITECT: Base Building Shell & Core
ADRIAN SMITH + GORDON GILL ARCHITECTURE
111 WEST MONROE STREET SUITE 2300
CHICAGO IL 60603
TEL: 312 920 1888 FAX: 312 920 1775

ARCHITECT OF RECORD: Base Building Shell & Core
AAI ARCHITECTS, P.C.
401 Wellington St. W., 3rd Floor
Toronto, ON M5V 1E7 Canada
TEL: 416 967 1500 FAX: 416 967 7150

STRUCTURAL ENGINEERS:
WSP CANTOR SEINUK
228 EAST 45th Street
New York, NY 10017 USA
TEL: 212 687 9888 FAX: 646 487 5501

MEP ENGINEERS:
AKF GROUP
1501 Broadway
New York, NY 10036 USA
TEL: 212 354 5656 FAX: 212 354 5668

GEOTECHNICAL ENGINEERS:
Langan Engineering & Environmental Services
21 Penn Plaza - 360 West 31st Street, 8th Floor
New York, NY 10001-2727
TEL: 212 479 5400 FAX: 212 479 5444

CODE CONSULTANTS:
Construction Consulting Associates
100 Church Street
New York, NY 10007
TEL: 212 385 1818 FAX: 212 385 1911

CURTAINWALL CONSULTANT:
AJLP Consulting
40 Worth Street, Suite 826
New York, NY 10013
TEL: 212 757 5659 FAX: 646 219 8508

LANDMARK/PRESERVATION CONSULTANT:
Higgins Quasebarth & Partners LLC
11 Hanover Square, 16th Floor
New York, NY 1005
TEL: 212 274 9468 FAX: 646 274 9380

LANDMARK/PRESERVATION CONSULTANT:
Jan Hird Pokorny Associates, Inc.
39 West 37th Street, 12A
New York, NY 10018
TEL: 212 759 6462 FAX: 212 759 6540

No.	DESCRIPTION:	DATE:
1	CD PROGRESS ISSUE 1	15 OCT 14
2	D.O.B. SUBMISSION	05 DEC 14
3	CD PROGRESS ISSUE 2	19 DEC 14
4	D.O.B. SUBMISSION	18 FEB 15
5	CD PROGRESS ISSUE 3	09 MAR 15
	D.O.B. SUBMISSION	27 APR 15
6	CD PROGRESS ISSUE 4	01 JUN 15
	D.O.B. ADMENDMENT 2	21 SEP 15

DOB SUBMISSION

Discrepancies must be reported immediately to the Architect before proceeding. Only figured dimensions are to be used. Contractors must check all dimensions on site. This drawing is protected by copyright.

ALL DIMENSIONS ARE SHOWN IN IMPERIAL.

CONSULTANT:

AAI ARCHITECTS, P.C.

PROJECT:

217 WEST 57TH STREET
NEW YORK, NY

DRAWING TITLE:

97TH AND 98TH FLOOR PLANS
BUILDING CODE NOTES
(MECHANICAL) (MFD-135TH-136TH FLOOR)

SEAL & SIGNATURE:

REGISTERED ARCHITECT JOSE DAVID VASQUEZ 022885 STATE OF NEW YORK

DATE:	15 OCT 14
PROJECT No:	1216-00
DRAWN: Author	REV:
Chk: Checker	6
SCALE: 1/8" = 1'-0"	
DWG No:	A-079.00
DOB PAGE No:	116 of 569

DOB EMPLOYEE STAMP:

DOB B-SCAN:

/LAST ISSUES AS - A-070 - CD PROGRESS ISSUE 4/

36" x 48" Arch E, SHEET SIZE
FILE NAME: C:\Revit Local Files\EXTELL-865-AAI-TWR-DOB_hwilliams.rvt
PLOT DATE: 9/21/2015 5:01:59 PM

DEPT OF BLDGS 421206305 Job Number
E320543793X0 Scan Code

EXIT STAIR SUMMARY - BC TABLE 1005.1				
STAIR DESIGNATION	STAIR WIDTH (IN)	STAIRWAYS (INCHES PER OCCUPANT)	STAIR CAPACITY	STAIR LOAD
			TOTAL (292)	TOTAL (17)
STAIR - A	44"	0.3	146	8
STAIR - B	44"	0.3	146	9

EXIT SELF CLOSING DOOR SUMMARY - BC TABLE 1005.1				
DOOR DESIGNATION	DOOR CLEAR WIDTH (IN)	DOORWAY (INCHES PER OCCUPANT)	DOOR CAPACITY	DOOR LOAD
			TOTAL (340)	TOTAL (17)
STAIR - A - DOOR	34"	0.2	170	8
STAIR - B - DOOR	34"	0.2	170	9

EXIT STAIR TREADS AND RISERS - BC TABLE 1009				
STAIR DESIGNATION	TREAD (IN)	RISER (IN)	NO. RISERS (FLOOR TO FLOOR)	MAX. FLIGHT VERTICAL RISE
STAIR - A	9.5"	7.75"	23	85.12"
STAIR - B	9.5"	7.75"	23	85.12"

LENGTH OF TRAVEL DISTANCE (WITH SPRINKLER SYSTEM)			
OCCUPANCY GROUP	MAX. TRAVEL DISTANCE (BC TABLE 1015.1)	COMMON PATH OF EGRESS TRAVEL (BC 1013.3)	DEAD END (BC 1016.3)
F-2	250'	100'	50'

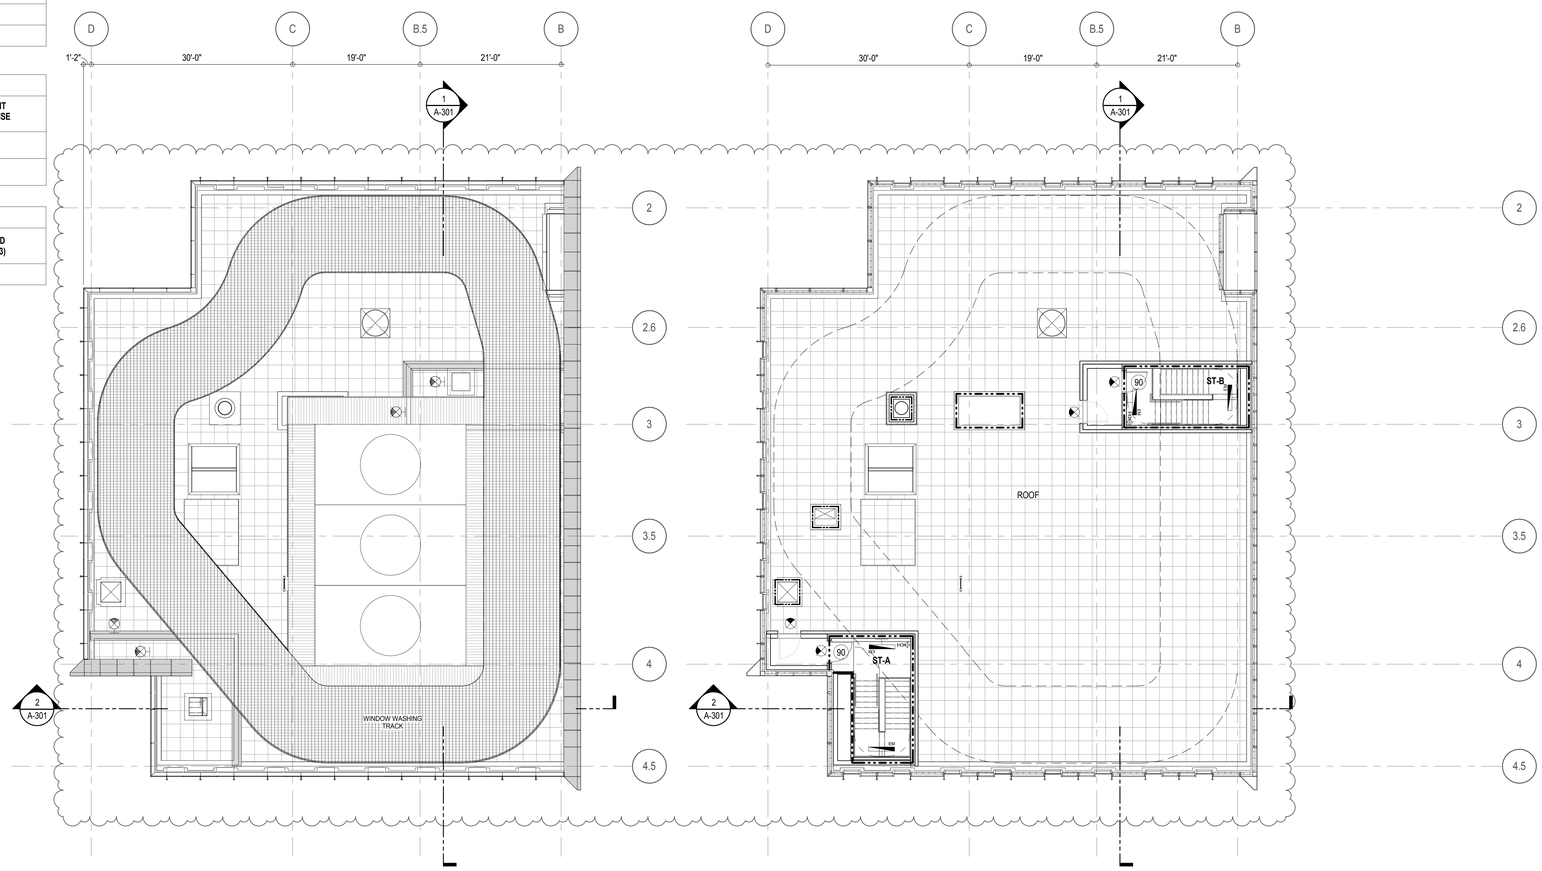

2 **ROOF TOP STRUCTURES PLAN**
A-301
1/8" = 1'-0"

1 **96TH FLOOR ROOF PLAN**
A-301
1/8" = 1'-0"

EGRESS AND FIRE RATING LEGEND

- ONE HOUR RATED PARTITION
- TWO HOUR RATED PARTITION
- THREE HOUR RATED PARTITION
- FOUR HOUR RATED PARTITION
- NON RATED SMOKE SEPARATION
- COMMON TRAVEL DISTANCE
- DEAD END
- MAXIMUM TRAVEL DISTANCE
- MAXIMUM TRAVEL DISTANCE WITHIN DWELLING UNIT

SYMBOLS LEGEND

- ILLUMINATED EXIT SIGN (ARROW INDICATES DIRECTION)
- ILLUMINATED EXIT SIGN (ARROW INDICATES DIRECTION)
- WALL MOUNTEDILLUMINATED EXIT SIGN (ARROW INDICATES DIRECTION)
- ILLUMINATED EXIT SIGN
- FEC FIRE EXTINGUISHER CABINET
- SPRINKLER HEAD (REFER TO FP DRAWINGS)
- STANDPIPE
- SPRINKLER RISER
- SIAMESE CONNECTION
- SMOKE DETECTOR
- SC SMOKE /CARBON MONOXIDE DETECTOR
- EM CEILING MOUNTED EMERGENCY LIGHT
- EM WALL MOUNTED EMERGENCY LIGHT
- 90 DOOR RATING (MINUTES)

KEY PLAN:

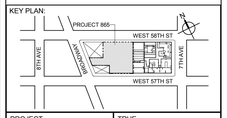

PROJECT NORTH

TRUE NORTH

DEVELOPER:
EXTELL DEVELOPMENT COMPANY
805 THIRD AVENUE, 7TH FLOOR
New York, NY 10022 USA
TEL: 212 712 6000 FAX: 212 712 6100

DESIGN ARCHITECT: Base Building Shell & Core
ADRIAN SMITH + GORDON GILL ARCHITECTURE
111 WEST MONROE STREET SUITE 2300
CHICAGO IL 60603
TEL: 312 920 1888 FAX: 312 920 1775

ARCHITECT OF RECORD: Base Building Shell & Core
AAI ARCHITECTS, P.C.
401 Wellington St. W., 3rd Floor
Toronto, ON M5V 1E7 Canada
TEL: 416 967 1500 FAX: 416 967 7150

STRUCTURAL ENGINEERS:
WSP CANTOR SEINUK
228 EAST 45th Street
New York, NY 10017 USA
TEL: 212 687 9888 FAX: 646 487 5501

MEP ENGINEERS:
AKF GROUP
1501 Broadway
New York, NY 10036 USA
TEL: 212 354 5656 FAX: 212 354 5668

GEOTECHNICAL ENGINEERS:
Langan Engineering & Environmental Services
21 Penn Plaza - 360 West 31st Street, 8th Floor
New York, NY 10001-2727
TEL: 212 479 5400 FAX: 212 479 5444

CODE CONSULTANTS:
Construction Consulting Associates
100 Church Street
New York, NY 10007
TEL: 212 385 1818 FAX: 212 385 1911

CURTAINWALL CONSULTANT:
AJLP Consulting
40 Worth Street, Suite 826
New York, NY 10013
TEL: 212 757 5659 FAX: 646 219 8508

LANDMARK/PRESERVATION CONSULTANT:
Higgins Quasebarth & Partners LLC
11 Hanover Square, 16th Floor
New York, NY 1005
TEL: 212 274 9468 FAX: 646 274 9380

LANDMARK/PRESERVATION CONSULTANT:
Jan Hird Pokorny Associates, Inc.
39 West 37th Street, 12A
New York, NY 10018
TEL: 212 759 6462 FAX: 212 759 6540

No.	DESCRIPTION:	DATE:
1	CD PROGRESS ISSUE 1	15 OCT 14
2	D.O.B. SUBMISSION	05 DEC 14
3	CD PROGRESS ISSUE 2	19 DEC 14
4	D.O.B. SUBMISSION	18 FEB 15
5	CD PROGRESS ISSUE 3	09 MAR 15
	D.O.B. SUBMISSION	27 APR 15
6	CD PROGRESS ISSUE 4	01 JUN 15
	D.O.B. ADMENDMENT 2	21 SEP 15

DOB SUBMISSION

Discrepancies must be reported immediately to the Architect before proceeding. Only figured dimensions are to be used. Contractors must check all dimensions on site. This drawing is protected by copyright.

ALL DIMENSIONS ARE SHOWN IN IMPERIAL.

CONSULTANT:

AAI ARCHITECTS, P.C.

PROJECT:

217 WEST 57TH STREET
NEW YORK, NY

DRAWING TITLE:

99TH FLOOR AND ROOF PLAN
BUILDING CODE NOTES (ROOF)
(MFD-137TH FLOOR)

SEAL & SIGNATURE:

REGISTERED ARCHITECT JE DAVID JAYNES No. 028551 STATE OF NEW YORK

DATE:	15 OCT 14
PROJECT No:	1216-00
DRAWN: Author	REV:
CHK: Checker	6
SCALE: 1/8" = 1'-0"	
DWG No:	A-080.00
DOB PAGE No:	117 of 569

DOB EMPLOYEE STAMP:

DOB B-SCAN:

//LAST ISSUES AS : A-071 - CD PROGRESS ISSUE 4/

36" x 48" Arch E SHEET SIZE
FILE NAME: C:\Users\Local Files\ZETELL-865\AAI-TWR\DORZ_hatfarm.rvt
PLOT DATE: 9/30/2015 12:21:44 PM

DEPT OF BLDGS 121263625 Job Number
ES1766253861 Scan Code

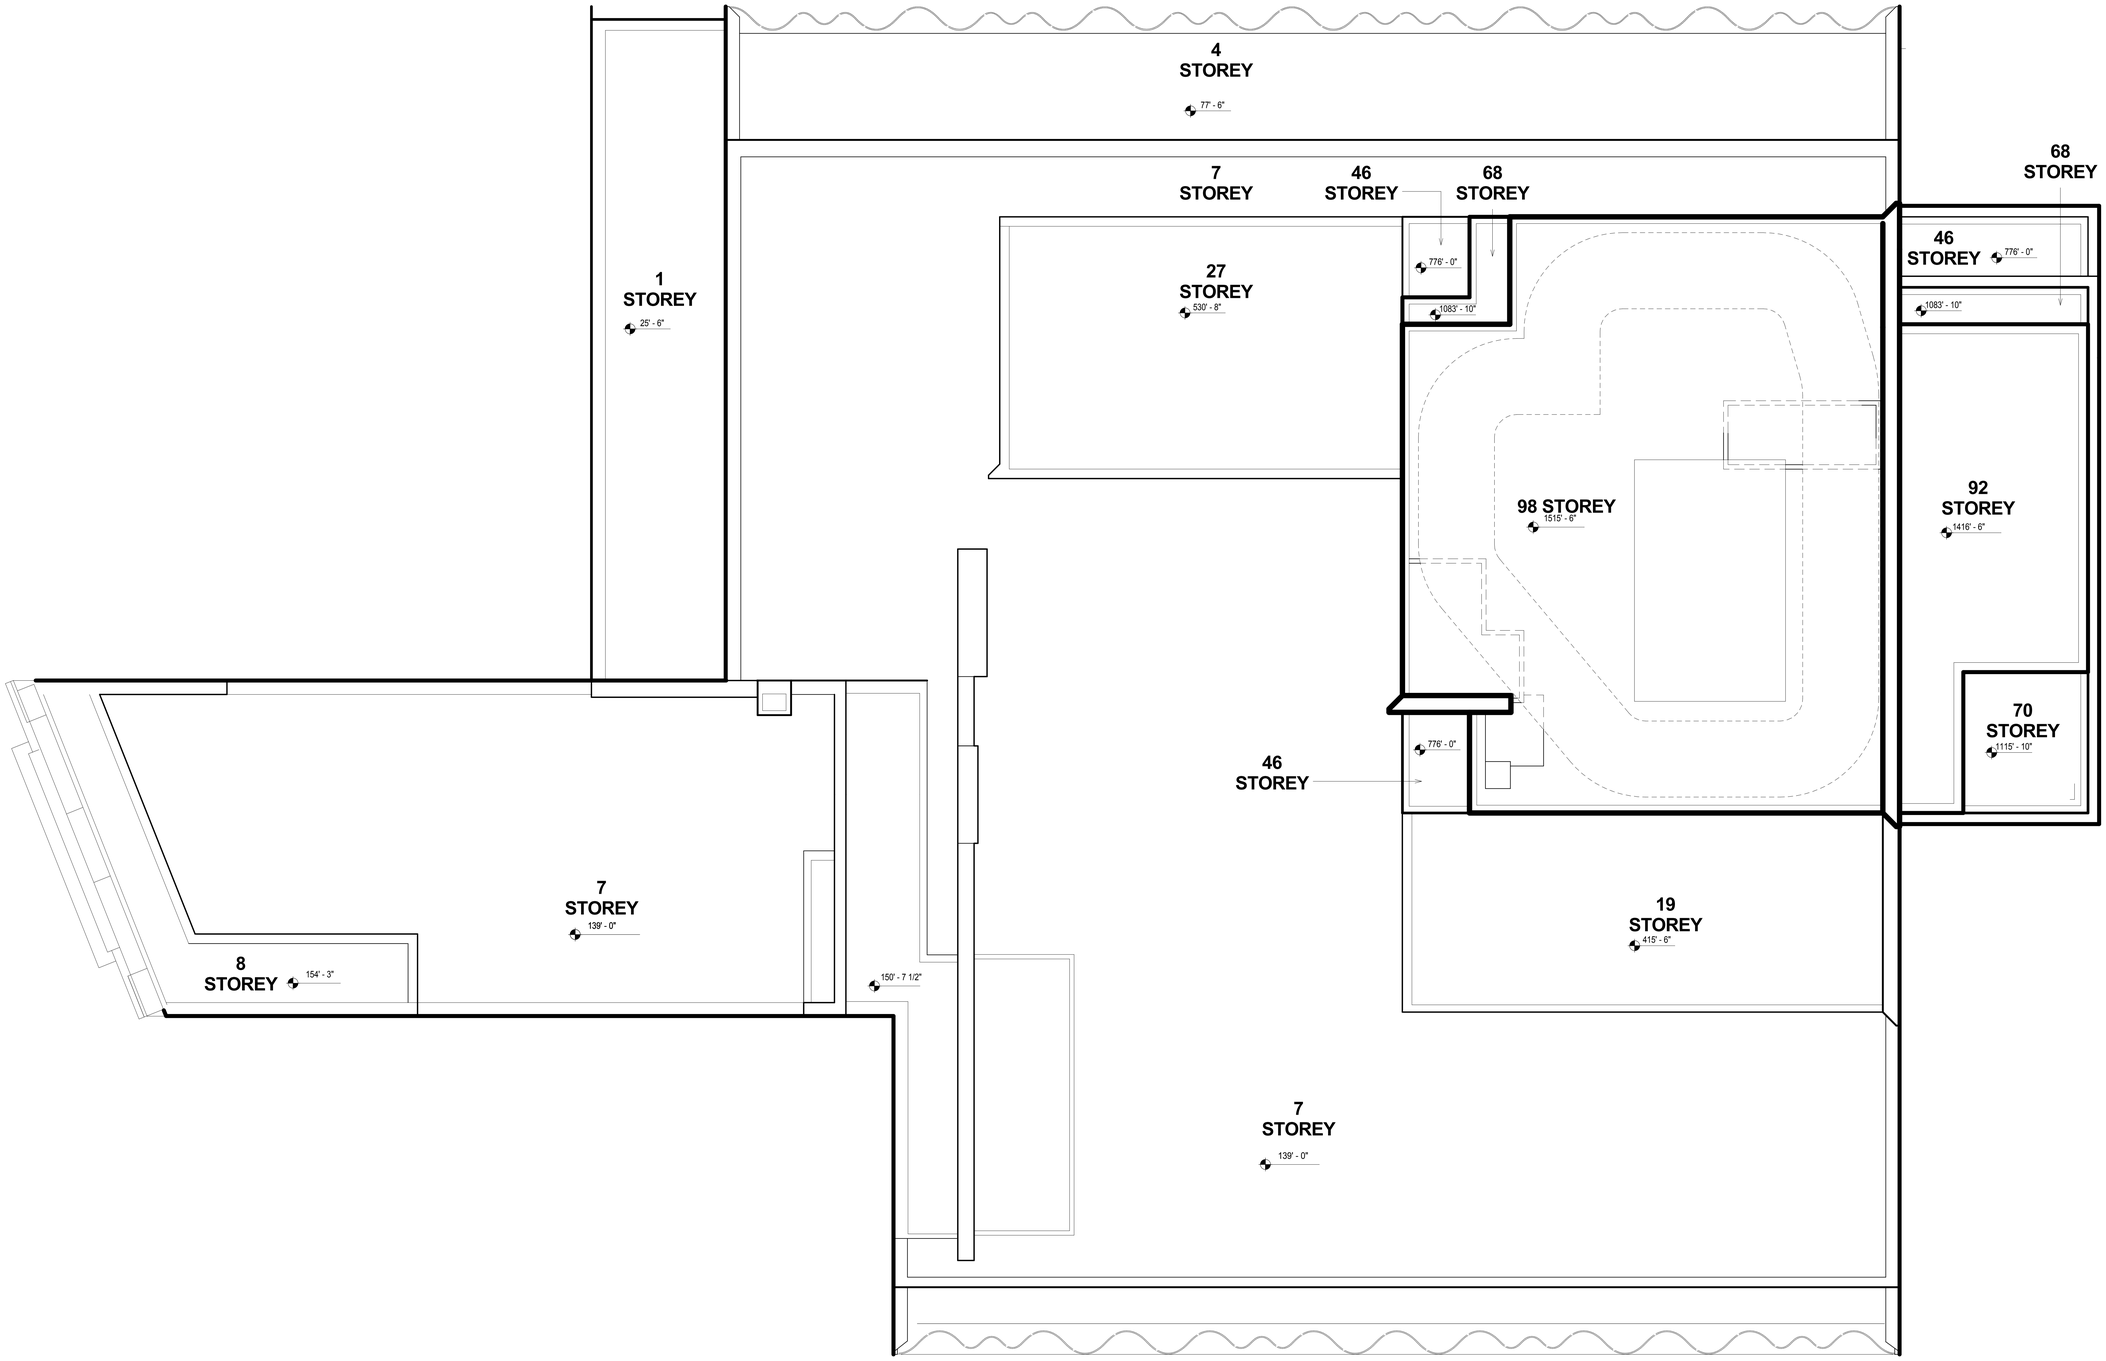

KEY PLAN:

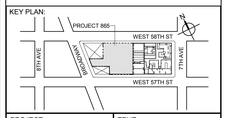

PROJECT NORTH

TRUE NORTH

DEVELOPER:
EXTELL DEVELOPMENT COMPANY
805 THIRD AVENUE, 7TH FLOOR
New York, NY 10022 USA
TEL: 212 712 6000 FAX: 212 712 6100

DESIGN ARCHITECT: Base Building Shell & Core
ADRIAN SMITH + GORDON GILL ARCHITECTURE
111 WEST MONROE STREET SUITE 2300
CHICAGO IL 60603
TEL: 312 920 1888 FAX: 312 920 1775

ARCHITECT OF RECORD: Base Building Shell & Core
AAI ARCHITECTS, P.C.
401 Wellington St. W., 3rd Floor
Toronto, ON M5V 1E7 Canada
TEL: 416 967 1500 FAX: 416 967 7150

STRUCTURAL ENGINEERS:
WSP CANTOR SEINUK
228 EAST 45th Street
New York, NY 10017 USA
TEL: 212 687 9888 FAX: 646 487 5501

MEP ENGINEERS:
AKF GROUP
1501 Broadway
New York, NY 10036 USA
TEL: 212 354 5656 FAX: 212 354 5668

GEOTECHNICAL ENGINEERS:
Langan Engineering & Environmental Services
21 Penn Plaza - 360 West 31st Street, 8th Floor
New York, NY 10001-2727
TEL: 212 479 5400 FAX: 212 479 5444

CODE CONSULTANTS:
Construction Consulting Associates
100 Church Street
New York, NY 10007
TEL: 212 385 1818 FAX: 212 385 1911

CURTAINWALL CONSULTANT:
AJLP Consulting
40 Worth Street, Suite 826
New York, NY 10013
TEL: 212 757 5659 FAX: 646 219 8508

LANDMARK/PRESERVATION CONSULTANT:
Higgins Quasebarth & Partners LLC
11 Hanover Square, 16th Floor
New York, NY 1005
TEL: 212 274 9468 FAX: 646 274 9380

LANDMARK/PRESERVATION CONSULTANT:
Jan Hird Pokorny Associates, Inc.
39 West 37th Street, 12A
New York, NY 10018
TEL: 212 759 6462 FAX: 212 759 6540

No.	DESCRIPTION:	DATE:
1	CD PROGRESS ISSUE 1	15 OCT 14
2	D.O.B. SUBMISSION	05 DEC 14
3	CD PROGRESS ISSUE 2	19 DEC 14
4	D.O.B. SUBMISSION	18 FEB 15
5	CD PROGRESS ISSUE 3	09 MAR 15
	D.O.B. SUBMISSION	27 APR 15
6	CD PROGRESS ISSUE 4	01 JUN 15
	D.O.B. ADMENDMENT 2	21 SEP 15

DOB SUBMISSION

Discrepancies must be reported immediately to the Architect before proceeding. Only figured dimensions are to be used. Contractors must check all dimensions on site. This drawing is protected by copyright.

ALL DIMENSIONS ARE SHOWN IN IMPERIAL.

CONSULTANT:

AAI ARCHITECTS, P.C.

PROJECT:

217 WEST 57TH STREET
NEW YORK, NY

DRAWING TITLE:

OVERALL ROOF PLAN

SEAL & SIGNATURE:

REGISTERED ARCHITECT WILLIAM DAVID JAMIESON 026881 STATE OF NEW YORK

DATE:	15 OCT 14
PROJECT No:	1216-00
DRAWN: Author	REV:
CHK: Checker	6
SCALE: 1/8" = 1'-0"	
DWG No:	A-081.00
DOB PAGE No:	118 of 569

DOB EMPLOYEE STAMP:

DOB B-SCAN:

36" x 48" Arch E SHEET SIZE
FILE NAME: C:\Revit Local Files\EXTELL-866-AAI-TWR-DOB_bwilliam.rvt
PLOT DATE: 9/21/2015 02:23 PM
ILAST ISSUES AS - A-072 - CD PROGRESS ISSUE 4/

DEPT OF BLDGS 121328205 Job Number
ES773842652 Scan Code

36" x 48" Arch E -SHEET SIZE

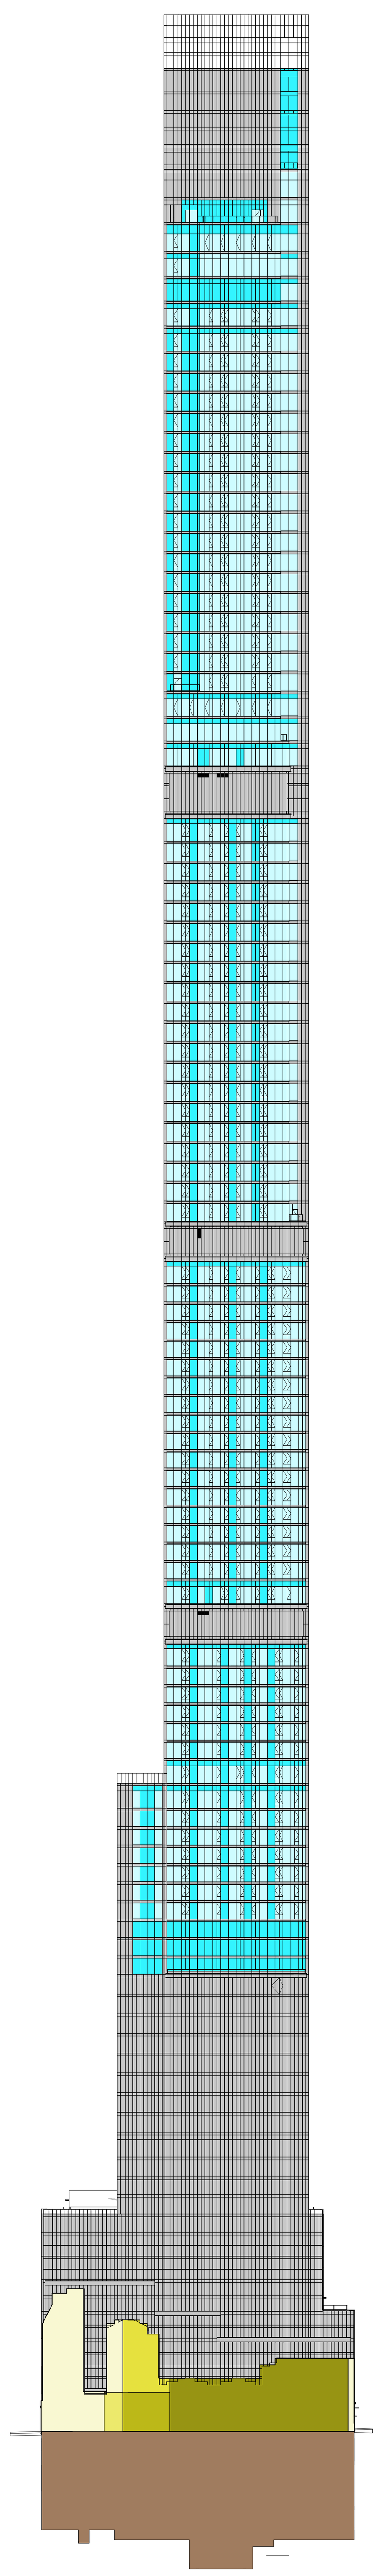

5 EAST ELEVATION
1/64" = 1'-0"

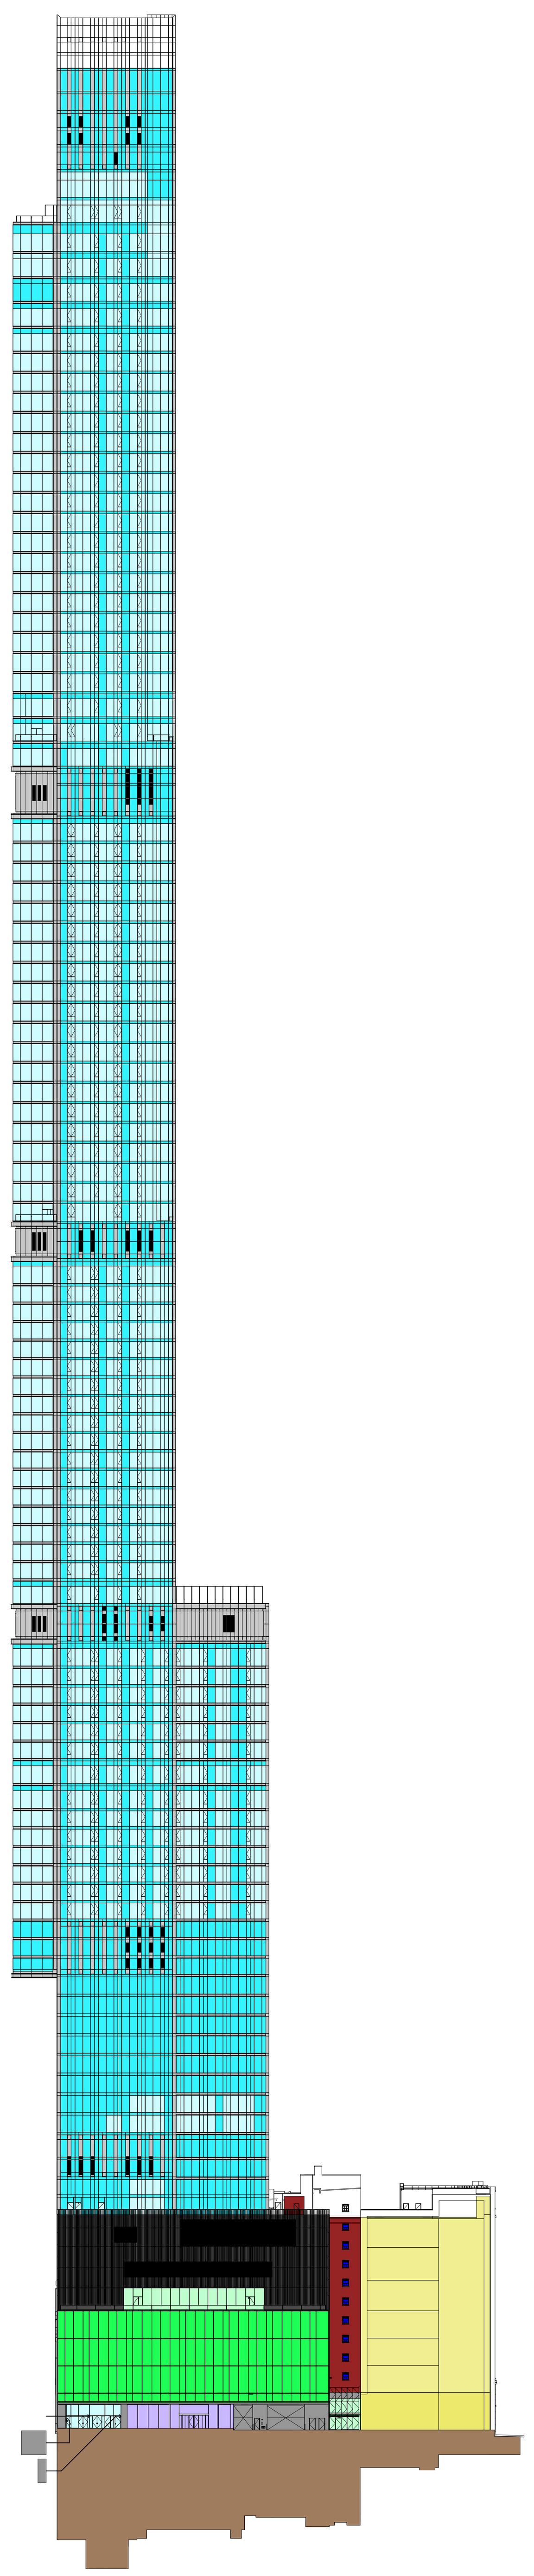

4 NORTH ELEVATION - WEST 56TH STREET
1/64" = 1'-0"

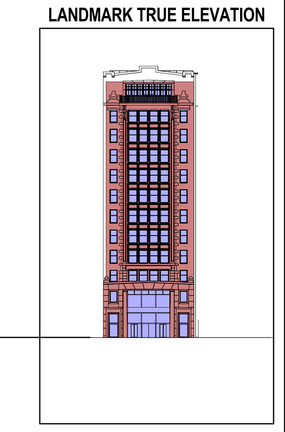

LANDMARK TRUE ELEVATION

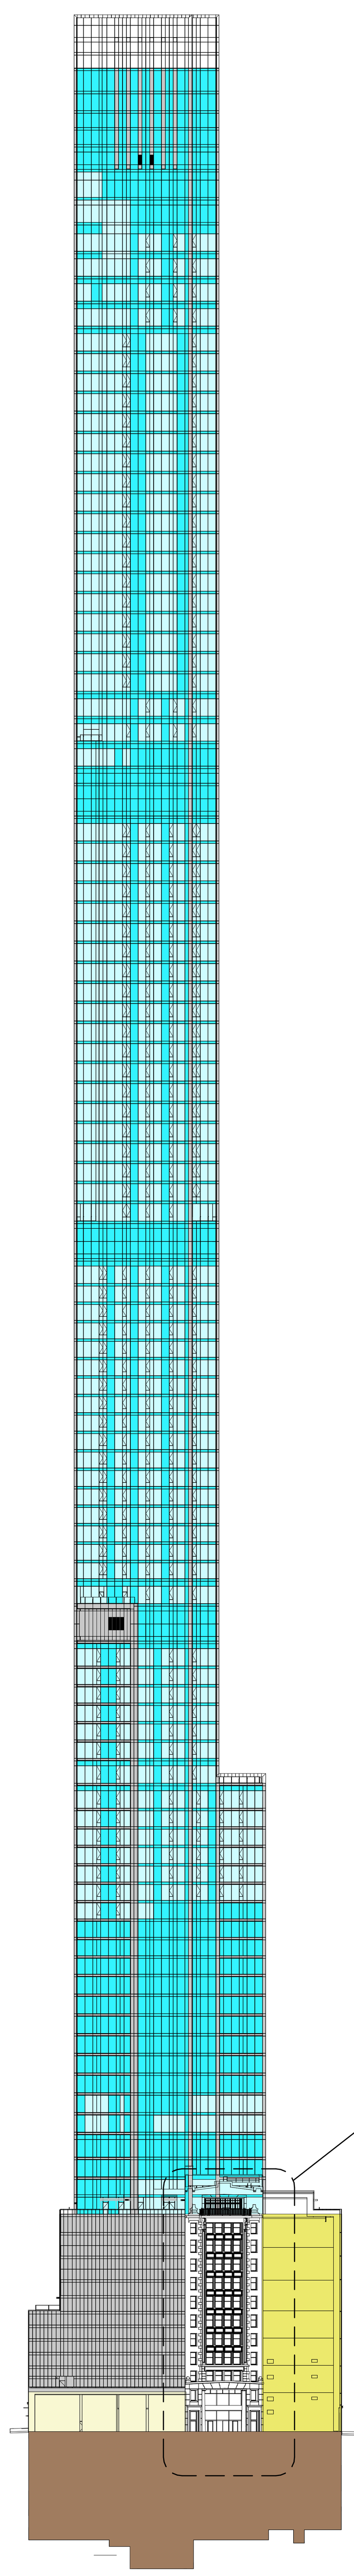

3 WEST ELEVATION - BROADWAY
1/64" = 1'-0"

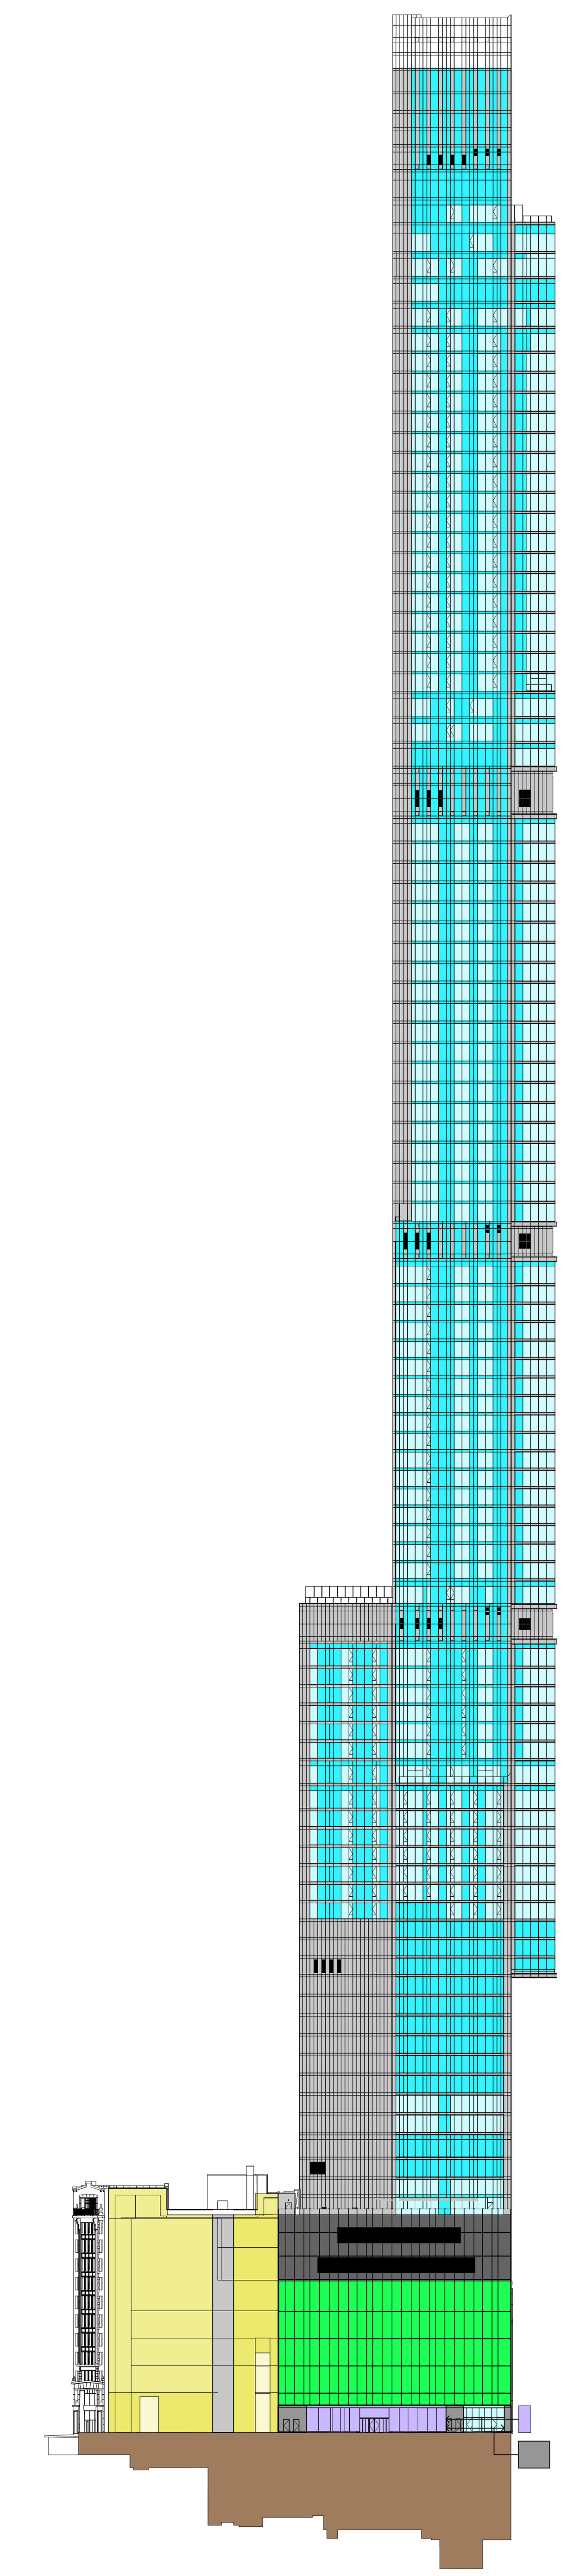

2 SOUTH ELEVATION - WEST 57TH STREET
1/64" = 1'-0"

BUILDING ENVELOPE - SOUTH ELEVATION

ID	CONSTRUCTION MATERIAL	AREA TOTAL (SF)	% OF TOTAL	U-VALUE	SHGC
A	GLAZING VISION (I.G.U.)	56524	28.28%	0.38	0.28
B	GLAZING SPANDRAL (I.G.U.)	60090	30.06%	0.17	N/A
C	ARCHITECTUAL METAL PANEL (INSULATED)	45663	22.84%	0.05	N/A
D	PODIUM METAL PANEL (INSULATED)	933	0.47%	0.07	N/A
E	AIR WELL LOUVER (NON-ACTIVE)	4570	2.29%	0.10	N/A
F	LOUVER (ACTIVE)	2355	1.18%	12.00	N/A
G	PODIUM CURVED LOUVER	0	0.00%	0.22	N/A
H	RETAIL GLAZING VISION (CURVED)	13759	6.88%	0.55	0.52
J	RETAIL GLAZING VISION (I.G.U.)	0	0.00%	0.31	0.60
K	RETAIL GLAZING VISION (STORE FRONT)	1803	0.90%	0.95	0.80
L1	ADJACENT BUILDING WALL AREA (LOT LINE)	763	0.38%	0.35	N/A
L2	ADJACENT BUILDING WALL AREA (LOT LINE)	0	0.00%	0.63	N/A
L3	ADJACENT BUILDING WALL AREA (LOT LINE)	8503	4.25%	0.43	N/A
L4	ADJACENT BUILDING WALL AREA (LOT LINE)	4923	2.46%	0.35	N/A
L5	ADJACENT BUILDING WALL AREA (LOT LINE)	0	0.00%	0.27	N/A
L6	ADJACENT BUILDING WALL AREA (LOT LINE)	0	0.00%	0.20	N/A
J7	ADJACENT BUILDING WALL AREA (LOT LINE)	0	0.00%	0.09	N/A
M	LANDMARK RECONSTRUCTION WALL AREA	0	0.00%	0.08	N/A
N	LANDMARK RECONSTRUCTION WINDOW AREA	0	0.00%	0.95	0.80
P	LANDMARK WALL AREA	0	0.00%	0.50	N/A
Q	LANDMARK WINDOW AREA	0	0.00%	0.95	0.80
	TOTAL	199886	100.00%		
R	BELOW GRADE (WALLS 100% BELOW GRADE)	14224	24.42%	N/R	N/R

BUILDING ENVELOPE - WEST ELEVATION

ID	CONSTRUCTION MATERIAL	AREA TOTAL (SF)	% OF TOTAL	U-VALUE	SHGC
A	GLAZING VISION (I.G.U.)	62747	38.27%	0.38	0.28
B	GLAZING SPANDRAL (I.G.U.)	57452	35.04%	0.17	N/A
C	ARCHITECTUAL METAL PANEL (INSULATED)	25990	15.85%	0.05	N/A
D	PODIUM METAL PANEL (INSULATED)	0	0.00%	0.07	N/A
E	AIR WELL LOUVER (NON-ACTIVE)	0	0.00%	0.10	N/A
F	LOUVER (ACTIVE)	90	0.05%	12.00	N/A
G	PODIUM CURVED LOUVER	0	0.00%	0.22	N/A
H	RETAIL GLAZING VISION (CURVED)	0	0.00%	0.55	0.52
J	RETAIL GLAZING VISION (I.G.U.)	0	0.00%	0.31	0.60
K	RETAIL GLAZING VISION (STORE FRONT)	0	0.00%	0.95	0.80
L1	ADJACENT BUILDING WALL AREA (LOT LINE)	2573	1.57%	0.35	N/A
L2	ADJACENT BUILDING WALL AREA (LOT LINE)	0	0.00%	0.63	N/A
L3	ADJACENT BUILDING WALL AREA (LOT LINE)	0	0.00%	0.43	N/A
L4	ADJACENT BUILDING WALL AREA (LOT LINE)	7124	4.34%	0.35	N/A
L5	ADJACENT BUILDING WALL AREA (LOT LINE)	0	0.00%	0.27	N/A
L6	ADJACENT BUILDING WALL AREA (LOT LINE)	0	0.00%	0.20	N/A
J7	ADJACENT BUILDING WALL AREA (LOT LINE)	0	0.00%	0.09	N/A
M	LANDMARK RECONSTRUCTION WALL AREA	0	0.00%	0.08	N/A
N	LANDMARK RECONSTRUCTION WINDOW AREA	0	0.00%	0.95	0.80
P	LANDMARK WALL AREA	4858	2.96%	0.50	N/A
Q	LANDMARK WINDOW AREA	3139	1.91%	0.95	0.80
	TOTAL	163973	100.00%		
R	BELOW GRADE (WALLS 100% BELOW GRADE)	14490	24.87%	N/R	N/R

BUILDING ENVELOPE - NORTH ELEVATION

ID	CONSTRUCTION MATERIAL	AREA TOTAL (SF)	% OF TOTAL	U-VALUE	SHGC
A	GLAZING VISION (I.G.U.)	81156	40.55%	0.38	0.28
B	GLAZING SPANDRAL (I.G.U.)	55575	27.77%	0.17	N/A
C	ARCHITECTUAL METAL PANEL (INSULATED)	22548	11.27%	0.05	N/A
D	PODIUM METAL PANEL (INSULATED)	1814	0.91%	0.07	N/A
E	AIR WELL LOUVER (NON-ACTIVE)	0	0.00%	0.10	N/A
F	LOUVER (ACTIVE)	3340	1.67%	12.00	N/A
G	PODIUM CURVED LOUVER	7083	3.54%	0.22	N/A
H	RETAIL GLAZING VISION (CURVED)	12000	6.00%	0.55	0.52
J	RETAIL GLAZING VISION (I.G.U.)	1700	0.85%	0.31	0.60
K	RETAIL GLAZING VISION (STORE FRONT)	1083	0.54%	0.95	0.80
L1	ADJACENT BUILDING WALL AREA (LOT LINE)	0	0.00%	0.35	N/A
L2	ADJACENT BUILDING WALL AREA (LOT LINE)	0	0.00%	0.63	N/A
L3	ADJACENT BUILDING WALL AREA (LOT LINE)	9460	4.73%	0.43	N/A
L4	ADJACENT BUILDING WALL AREA (LOT LINE)	1985	0.99%	0.35	N/A
L5	ADJACENT BUILDING WALL AREA (LOT LINE)	0	0.00%	0.27	N/A
L6	ADJACENT BUILDING WALL AREA (LOT LINE)	0	0.00%	0.20	N/A
J7	ADJACENT BUILDING WALL AREA (LOT LINE)	0	0.00%	0.09	N/A
M	LANDMARK RECONSTRUCTION WALL AREA	2287	1.14%	0.08	N/A
N	LANDMARK RECONSTRUCTION WINDOW AREA	97	0.05%	0.95	0.80
P	LANDMARK WALL AREA	0	0.00%	0.50	N/A
Q	LANDMARK WINDOW AREA	0	0.00%	0.95	0.80
	TOTAL	200128	100.00%		
R	BELOW GRADE (WALLS 100% BELOW GRADE)	15048	25.83%	N/R	N/R

BUILDING ENVELOPE - EAST ELEVATION

ID	CONSTRUCTION MATERIAL	AREA TOTAL (SF)	% OF TOTAL	U-VALUE	SHGC
A	GLAZING VISION (I.G.U.)	59310	36.43%	0.38	0.28
B	GLAZING SPANDRAL (I.G.U.)	22490	13.82%	0.17	N/A
C	ARCHITECTUAL METAL PANEL (INSULATED)	70932	43.57%	0.05	N/A
D	PODIUM METAL PANEL (INSULATED)	0	0.00%	0.07	N/A
E	AIR WELL LOUVER (NON-ACTIVE)	0	0.00%	0.10	N/A
F	LOUVER (ACTIVE)	49	0.03%	12.00	N/A
G	PODIUM CURVED LOUVER	0	0.00%	0.22	N/A
H	RETAIL GLAZING VISION (CURVED)	0	0.00%	0.55	0.52
J	RETAIL GLAZING VISION (I.G.U.)	0	0.00%	0.31	0.60
K	RETAIL GLAZING VISION (STORE FRONT)	0	0.00%	0.95	0.80
L1	ADJACENT BUILDING WALL AREA (LOT LINE)	3311	2.03%	0.35	N/A
L2	ADJACENT BUILDING WALL AREA (LOT LINE)	0	0.00%	0.63	N/A
L3	ADJACENT BUILDING WALL AREA (LOT LINE)	0	0.00%	0.43	N/A
L4	ADJACENT BUILDING WALL AREA (LOT LINE)	299	0.18%	0.35	N/A
L5	ADJACENT BUILDING WALL AREA (LOT LINE)	1056	0.65%	0.27	N/A
L6	ADJACENT BUILDING WALL AREA (LOT LINE)	748	0.46%	0.20	N/A
J7	ADJACENT BUILDING WALL AREA (LOT LINE)	4591	2.82%	0.09	N/A
M	LANDMARK RECONSTRUCTION WALL AREA	0	0.00%	0.08	N/A
N	LANDMARK RECONSTRUCTION WINDOW AREA	0	0.00%	0.95	0.80
P	LANDMARK WALL AREA	0	0.00%	0.50	N/A
Q	LANDMARK WINDOW AREA	0	0.00%	0.95	0.80
	TOTAL	162786	100.00%		
R	BELOW GRADE (WALLS 100% BELOW GRADE)	14490	24.87%	N/R	N/R

BUILDING ENVELOPE SUMMARY CHART - GROSS WALL AREA

ID	CONSTRUCTION MATERIAL	AREA TOTAL (SF)	% OF TOTAL	U-VALUE	SHGC
A	GLAZING VISION (I.G.U.)	259737	35.74%	0.38	0.28
B	GLAZING SPANDRAL (I.G.U.)	195607	26.91%	0.17	N/A
C	ARCHITECTUAL METAL PANEL (INSULATED)	165133	22.72%	0.05	N/A
D	PODIUM METAL PANEL (INSULATED)	2747	0.38%	0.07	N/A
E	AIR WELL LOUVER (NON-ACTIVE)	4570	0.63%	0.10	N/A
F	LOUVER (ACTIVE)	5834	0.80%	12.00	N/A
G	PODIUM CURVED LOUVER	7083	0.97%	0.22	N/A
H	RETAIL GLAZING VISION (CURVED)	25759	3.54%	0.55	0.52
J	RETAIL GLAZING VISION (I.G.U.)	1700	0.23%	0.31	0.60
K	RETAIL GLAZING VISION (STORE FRONT)	2886	0.40%	0.95	0.80
L1	ADJACENT BUILDING WALL AREA (LOT LINE)	6647	0.91%	0.35	N/A
L2	ADJACENT BUILDING WALL AREA (LOT LINE)	0	0.00%	0.63	N/A
L3	ADJACENT BUILDING WALL AREA (LOT LINE)	17963	2.47%	0.43	N/A
L4	ADJACENT BUILDING WALL AREA (LOT LINE)	14331	1.97%	0.35	N/A
L5	ADJACENT BUILDING WALL AREA (LOT LINE)	1056	0.15%	0.27	N/A
L6	ADJACENT BUILDING WALL AREA (LOT LINE)	748	0.10%	0.20	N/A
J7	ADJACENT BUILDING WALL AREA (LOT LINE)	4591	0.63%	0.09	N/A
M	LANDMARK RECONSTRUCTION WALL AREA	2287	0.31%	0.08	N/A
N	LANDMARK RECONSTRUCTION WINDOW AREA	97	0.01%	0.95	0.80
P	LANDMARK WALL AREA	4858	0.67%	0.50	N/A
Q	LANDMARK WINDOW AREA	3139	0.43%	0.95	0.80
	TOTAL	726773	100.00%		
R	BELOW GRADE (WALLS 100% BELOW GRADE)	58252	100.00%	N/R	N/R

BUILDING ROOF, SOFFIT, AND SLAB ON GRADE SUMMARY CHART

ID	CONSTRUCTION MATERIAL	AREA TOTAL (SF)	% OF TOTAL	U-VALUE	SHGC
S	ROOF (RT-01 & RT-02)	45302	100.00%	0.05	N/A
T	SOFFIT (INSULATED)	4227	100.00%	0.05	N/A
U	SLAB ON GRADE	40704	100.00%	N/R	N/R

BUILDING ENVELOPE DESIGN INTENT ASSEMBLIES

ID	CONSTRUCTION MATERIAL	U-VALUE	SHGC	ASSEMBLY DETAILS
A	GLAZING VISION (I.G.U.)	0.38	0.28	ZONE W-A (GL-01, GL-05), W-B, W-E (GL-03, GL-06), W-21, W-31 (GL-05)
B	GLAZING SPANDRAL (I.G.U.)	0.17	N/A	ZONE W-A (GL-02), W-B, W-E (G-L04).
C	ARCHITECTUAL METAL PANEL (INSULATED)	0.05	N/A	ZONE W-C, W-D,
D	PODIUM METAL PANEL (INSULATED)	0.07	N/A	ZONE W-23, W-33, W-34
E	AIR WELL LOUVER (NON-ACTIVE)	0.10	N/A	ZONE W-27
F	LOUVER (ACTIVE)	12.00	N/A	MECHANICAL LOUVER
G	PODIUM CURVED LOUVER	0.22	N/A	ZONE W-37
H	RETAIL GLAZING VISION (CURVED)	0.55	0.52	ZONE W-25 (GL-51)
J	RETAIL GLAZING VISION (I.G.U.)	0.31	0.60	W-36 (GL-54)
K	RETAIL GLAZING VISION (STORE FRONT)	0.95	0.80	ZONE W-22, W-32 (GL-53).
L1	ADJACENT BUILDING WALL AREA (LOT LINE)	0.35	N/A	ZONE W-F. CMU WALL
L2	ADJACENT BUILDING WALL AREA (LOT LINE)	0.63	N/A	ZONE W-F. SOLID CONCRETE WALL 12"
L3	ADJACENT BUILDING WALL AREA (LOT LINE)	0.43	N/A	ZONE W-F. SOLID CONCRETE WALL 20"
L4	ADJACENT BUILDING WALL AREA (LOT LINE)	0.35	N/A	ZONE W-F. SOLID CONCRETE WALL 24"
L5	ADJACENT BUILDING WALL AREA (LOT LINE)	0.27	N/A	ZONE W-F. SOLID CONCRETE WALL 30"
L6	ADJACENT BUILDING WALL AREA (LOT LINE)	0.20	N/A	ZONE W-F. SOLID CONCRETE WALL 36"
J7	ADJACENT BUILDING WALL AREA (LOT LINE)	0.09	N/A	ZONE W-F. SOLID CONCRETE WALL 52"
M	LANDMARK RECONSTRUCTION WALL AREA	0.08	N/A	ZONE W-13. 4" BRICK, 2" INSULATION, 8" CMU GROUTED
N	LANDMARK RECONSTRUCTION WINDOW AREA	0.95	0.80	SINGLE GLAZED UNIT
P	LANDMARK WALL AREA	0.50	N/A	ZONE W-11, W-12. STONE AND BRICK ON 10" CMU GROUTED (EXISTING)
Q	LANDMARK WINDOW AREA	0.95	0.80	SINGLE GLAZED UNIT
R	BELOW GRADE (WALLS 100% BELOW GRADE)	N/R	N/R	CONCRETE WALL THICKNESS VARIES (MIN. 12").
S	ROOF (RT-01 & RT-02)	0.05	N/A	R-20 INSULATION COMPLETELY ABOVE DECK
T	SOFFIT (INSULATED)	0.05	N/A	R-20 INSULATION ABOVE METAL PANEL
U	SLAB ON GRADE (UNHEATED)	N/R	N/R	CONCRETE SLAB

1 ENERGY AREA SUMMARY
12" = 1'-0"

AREA ID LEGEND

A
B
C
D
E
F
G
H
J
K
L1
L2
L3
L4
L5
L6
L7
M
N
P
Q
R

KEY PLAN:

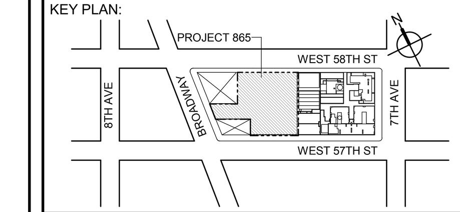

PROJECT NORTH
TRUE NORTH

DEVELOPER:
EXTELL DEVELOPMENT COMPANY
805 THIRD AVENUE, 7TH FLOOR
New York, NY 10022 USA
TEL: 212 712 6000 FAX: 212 712 6100

DESIGN ARCHITECT: Base Building Shell & Core
ADRIAN SMITH + GORDON GILL ARCHITECTURE
111 WEST MONROE STREET SUITE 2300
CHICAGO IL 60603
TEL: 312 920 1888 FAX: 312 920 1775

ARCHITECT OF RECORD: Base Building Shell & Core
AAI ARCHITECTS, P.C.
401 Wellington St. W., 3rd Floor
Toronto, ON M5V 1E7 Canada
TEL: 416 967 1500 FAX: 416 967 7150

STRUCTURAL ENGINEERS:
WSP CANTOR SEINUK
228 EAST 45th Street
New York, NY 10017 USA
TEL: 212 687 9888 FAX: 646 487 5501

MEP ENGINEERS:
AKF GROUP
1501 Broadway
New York, NY 10036 USA
TEL: 212 354 5656 FAX: 212 354 5668

GEOTECHNICAL ENGINEERS:
Langan Engineering & Environmental Services
21 Penn Plaza - 360 West 31st Street, 8th Floor
New York, NY 10001-2727
TEL: 212 479 5400 FAX: 212 479 5444

CODE CONSULTANTS:
Construction Consulting Associates
100 Church Street
New York, NY 10007
TEL: 212 385 1818 FAX: 212 385 1911

CURTAINWALL CONSULTANT:
AJLP Consulting
40 Worth Street. Suite 826
New York, NY 10013
TEL: 212 757 5659 FAX: 646 219 8508

LANDMARK/PRESERVATION CONSULTANT:
Higgins Quasebarth & Partners LLC
11 Hanover Square, 16th Floor
New York, NY 1005
TEL: 212 274 9468 FAX: 646 274 9380

LANDMARK/PRESERVATION CONSULTANT:
Jan Hird Pokorny Associates, Inc.
39 West 37th Street, 12A
New York, NY 10018
TEL: 212 759 6462 FAX: 212 759 6540

No.	DESCRIPTION:	DATE:
1	D.O.B. SUBMISSION	05 DEC 14
2	CD PROGRESS ISSUE 2	19 DEC 14
3	D.O.B. SUBMISSION	18 FEB 15
4	CD PROGRESS ISSUE 3	09 MAR 15
	D.O.B. SUBMISSION	27 APR 15
5	CD PROGRESS ISSUE 4	01 JUN 15
	D.O.B. ADMENDMENT 2	21 SEP 15

DOB SUBMISSION

Discrepancies must be reported immediately to the Architect before proceeding. Only figured dimensions are to be used. Contractors must check all dimensions on site. This drawing is protected by copyright.

ALL DIMENSIONS ARE SHOWN IN IMPERIAL.

CONSULTANT:
AAI ARCHITECTS, P.C.

PROJECT:
217 WEST 57TH STREET
NEW YORK, NY

DRAWING TITLE:
ENERGY CONSERVATION CODE - ENVELOPE AREAS

SEAL & SIGNATURE:
REGISTERED ARCHITECT WIEPKE DAVID JANSEN No. 028881 STATE OF NEW YORK

DATE:	05 DEC 14
PROJECT No:	1216-00
DRAWN: Author	REV: 5
CHK: Checker	
SCALE: As indicated	
DWG No:	A-090.01
DOB PAGE No:	119 of 569

DOB EMPLOYEE STAMP:
DOB B-SCAN:

FILE NAME: C:\Revit Local Files\EXTELL-865-AAI-TWR-DOB_hadlarim.rvt
PLOT DATE: 9/22/2015 9:52:27 AM

DEPT OF BLDGS 421208305 Job Number
E371137587 Scan Code

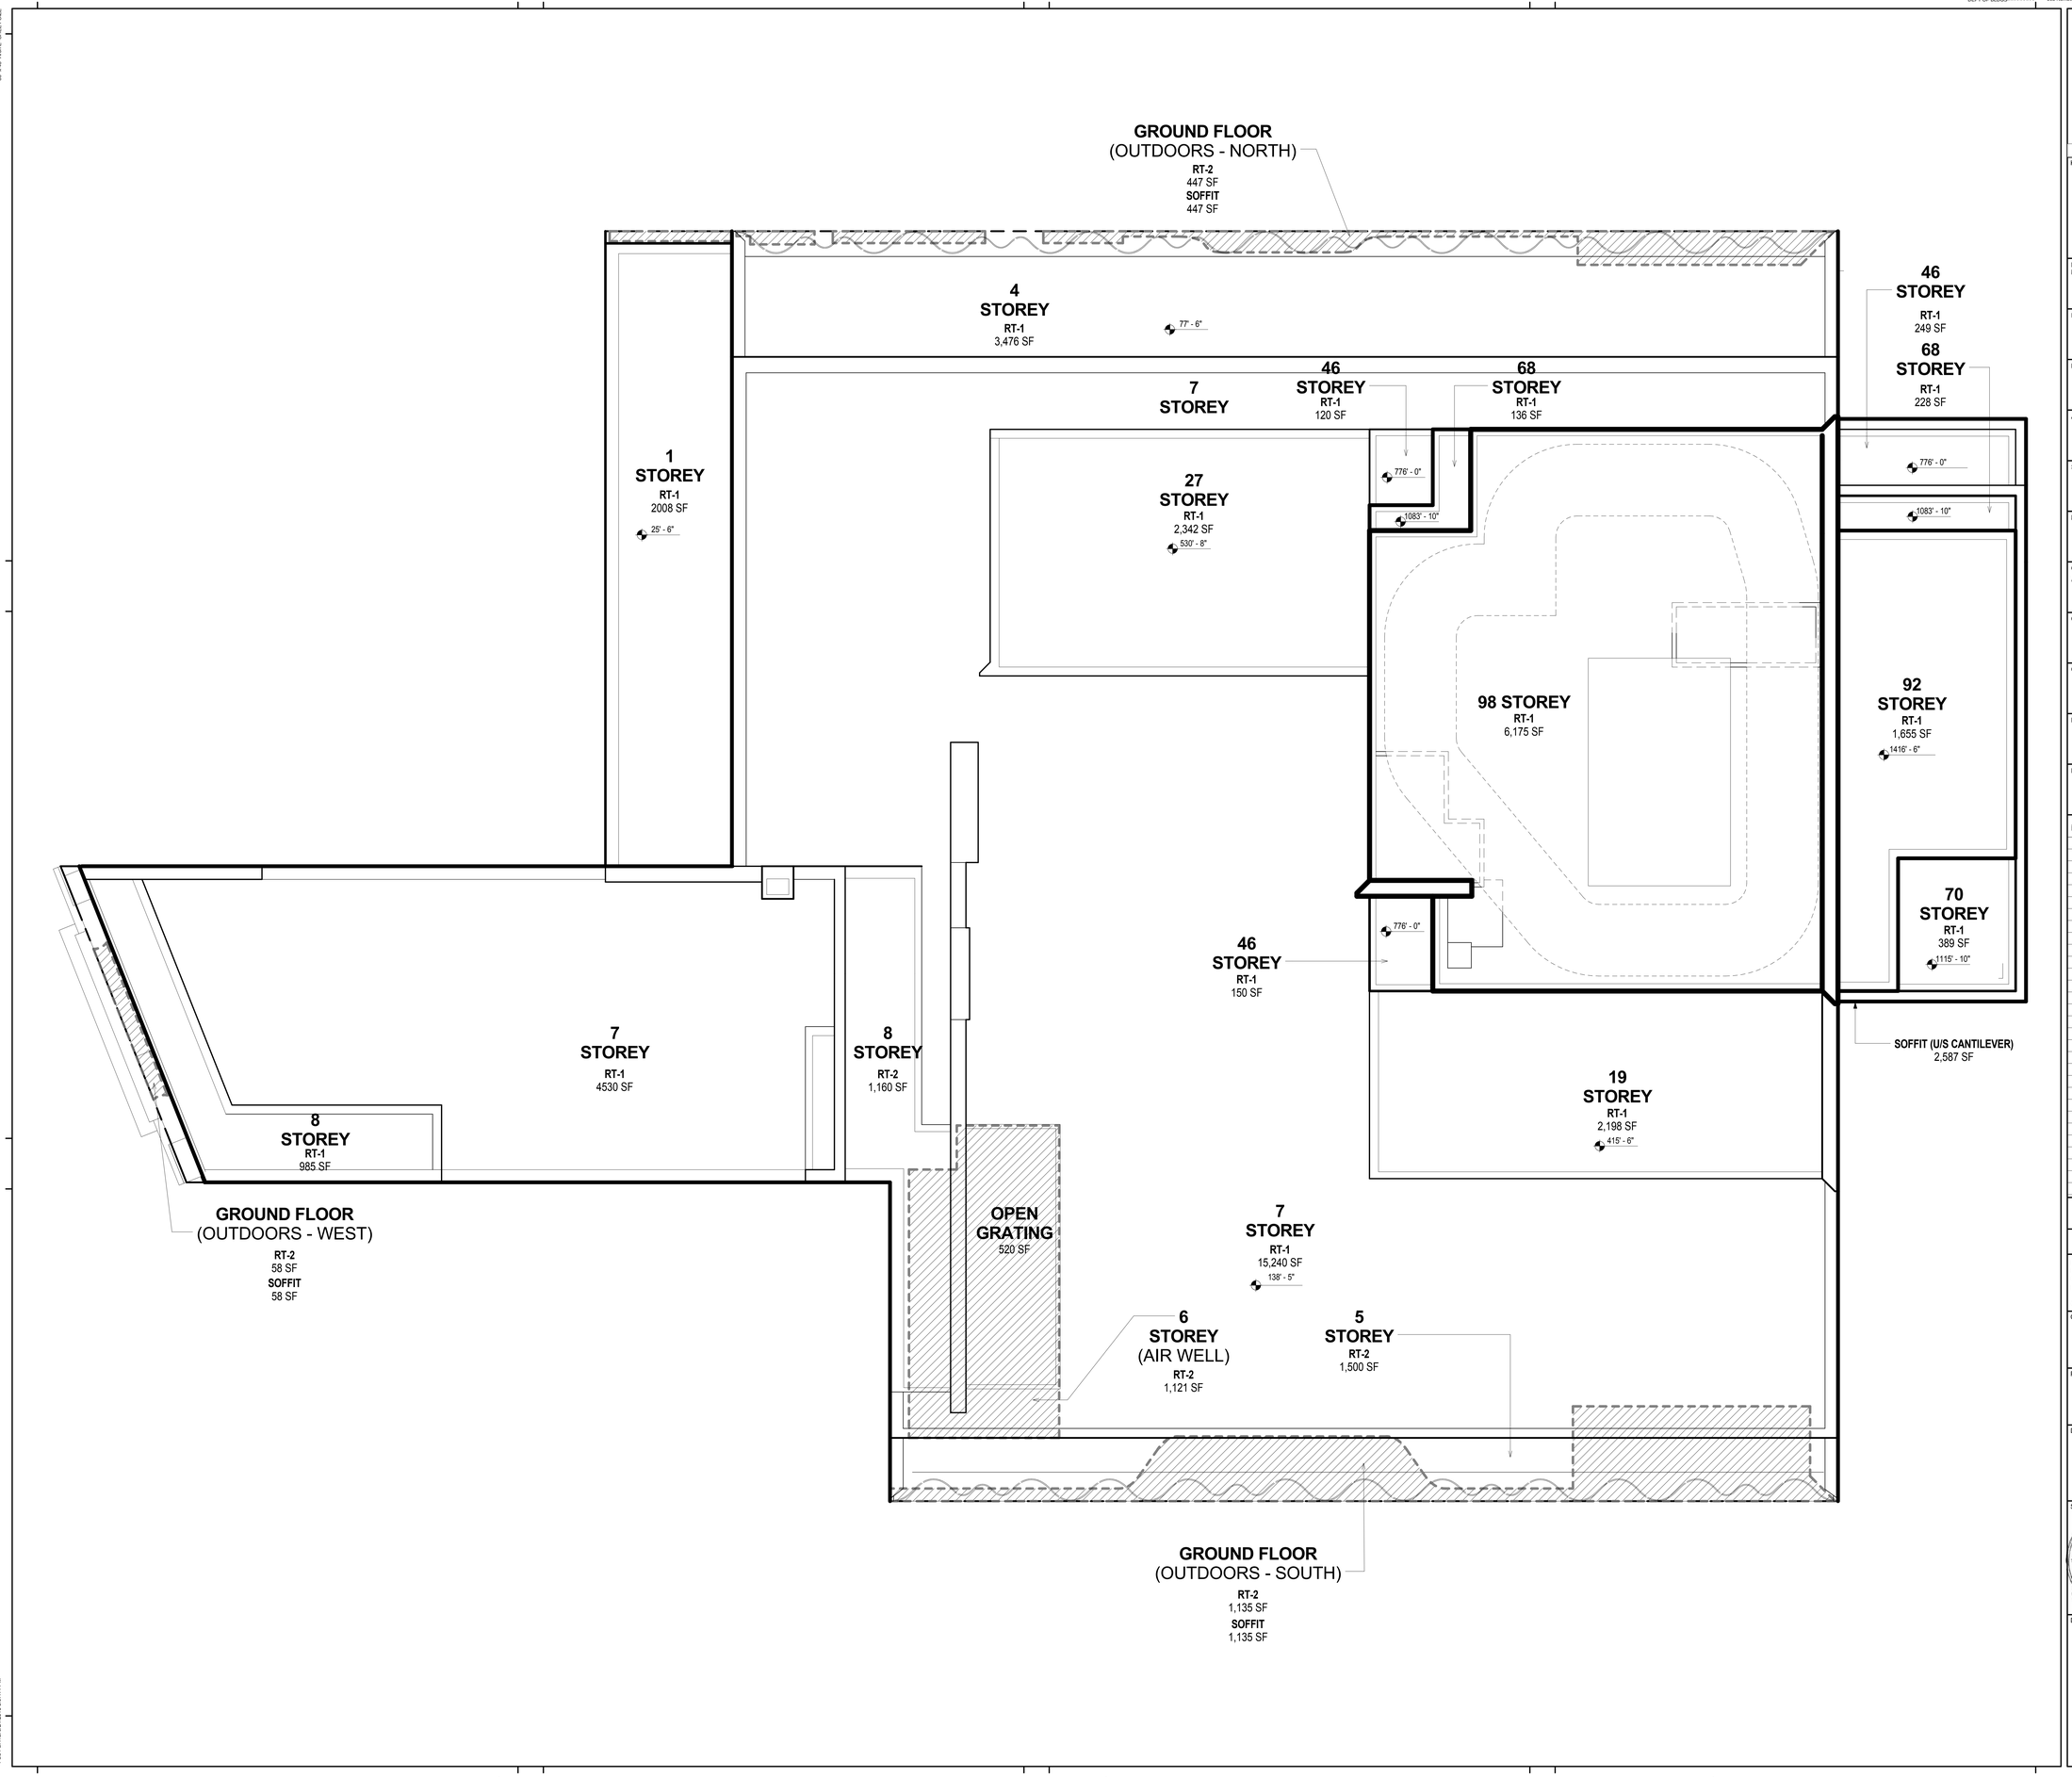

KEY PLAN:

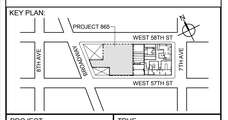

PROJECT NORTH | TRUE NORTH

DEVELOPER:
EXTELL DEVELOPMENT COMPANY
805 THIRD AVENUE, 7TH FLOOR
New York, NY 10022 USA
TEL: 212 712 6000 FAX: 212 712 6100

DESIGN ARCHITECT: Base Building Shell & Core
ADRIAN SMITH + GORDON GILL ARCHITECTURE
111 WEST MONROE STREET SUITE 2300
CHICAGO IL 60603
TEL: 312 920 1888 FAX: 312 920 1775

ARCHITECT OF RECORD: Base Building Shell & Core
AAI ARCHITECTS, P.C.
401 Wellington St. W., 3rd Floor
Toronto, ON M5V 1E7 Canada
TEL: 416 967 1500 FAX: 416 967 7150

STRUCTURAL ENGINEERS:
WSP CANTOR SEINUK
228 EAST 45th Street
New York, NY 10017 USA
TEL: 212 687 9888 FAX: 646 487 5501

MEP ENGINEERS:
AKF GROUP
1501 Broadway
New York, NY 10036 USA
TEL: 212 354 5656 FAX: 212 354 5668

GEOTECHNICAL ENGINEERS:
Langan Engineering & Environmental Services
21 Penn Plaza - 360 West 31st Street, 8th Floor
New York, NY 10001-2727
TEL: 212 479 5400 FAX: 212 479 5444

CODE CONSULTANTS:
Construction Consulting Associates
100 Church Street
New York, NY 10007
TEL: 212 385 1818 FAX: 212 385 1911

CURTAINWALL CONSULTANT:
AJLP Consulting
40 Worth Street, Suite 826
New York, NY 10013
TEL: 212 757 5659 FAX: 646 219 8508

LANDMARK/PRESERVATION CONSULTANT:
Higgins Quasebarth & Partners LLC
11 Hanover Square, 16th Floor
New York, NY 1005
TEL: 212 274 9468 FAX: 646 274 9380

LANDMARK/PRESERVATION CONSULTANT:
Jan Hird Pokorny Associates, Inc.
39 West 37th Street, 12A
New York, NY 10018
TEL: 212 759 6462 FAX: 212 759 6540

No.	DESCRIPTION:	DATE:
	D.O.B. ADMENDMENT 2	21 SEP 15

DOB SUBMISSION

Discrepancies must be reported immediately to the Architect before proceeding. Only figured dimensions are to be used. Contractors must check all dimensions on site. This drawing is protected by copyright.

ALL DIMENSIONS ARE SHOWN IN IMPERIAL.

CONSULTANT:
AAI ARCHITECTS, P.C.

PROJECT:
217 WEST 57TH STREET
NEW YORK, NY

DRAWING TITLE:
ENERGY CONSERVATION CODE - ROOF AREAS

SEAL & SIGNATURE:

DATE:	09/16/15
PROJECT No:	1216-00
DRAWN: Author	REV:
CHK: Checker	
SCALE: 1/8" = 1'-0"	
DWG No:	**A-091.01**
DOB PAGE No:	120 of 569

DOB EMPLOYEE STAMP:
DOB B-SCAN:

36" x 48" Arch E SHEET SIZE
FILE NAME: C:\Revit Local Files\EXTELL-866-AAI-TWR-DOB_bulletin.rvt
PLOT DATE: 9/16/2015 5:07:11 PM

DEPT OF BLDGS 121263626 Job Number
E527185145US Scan Code

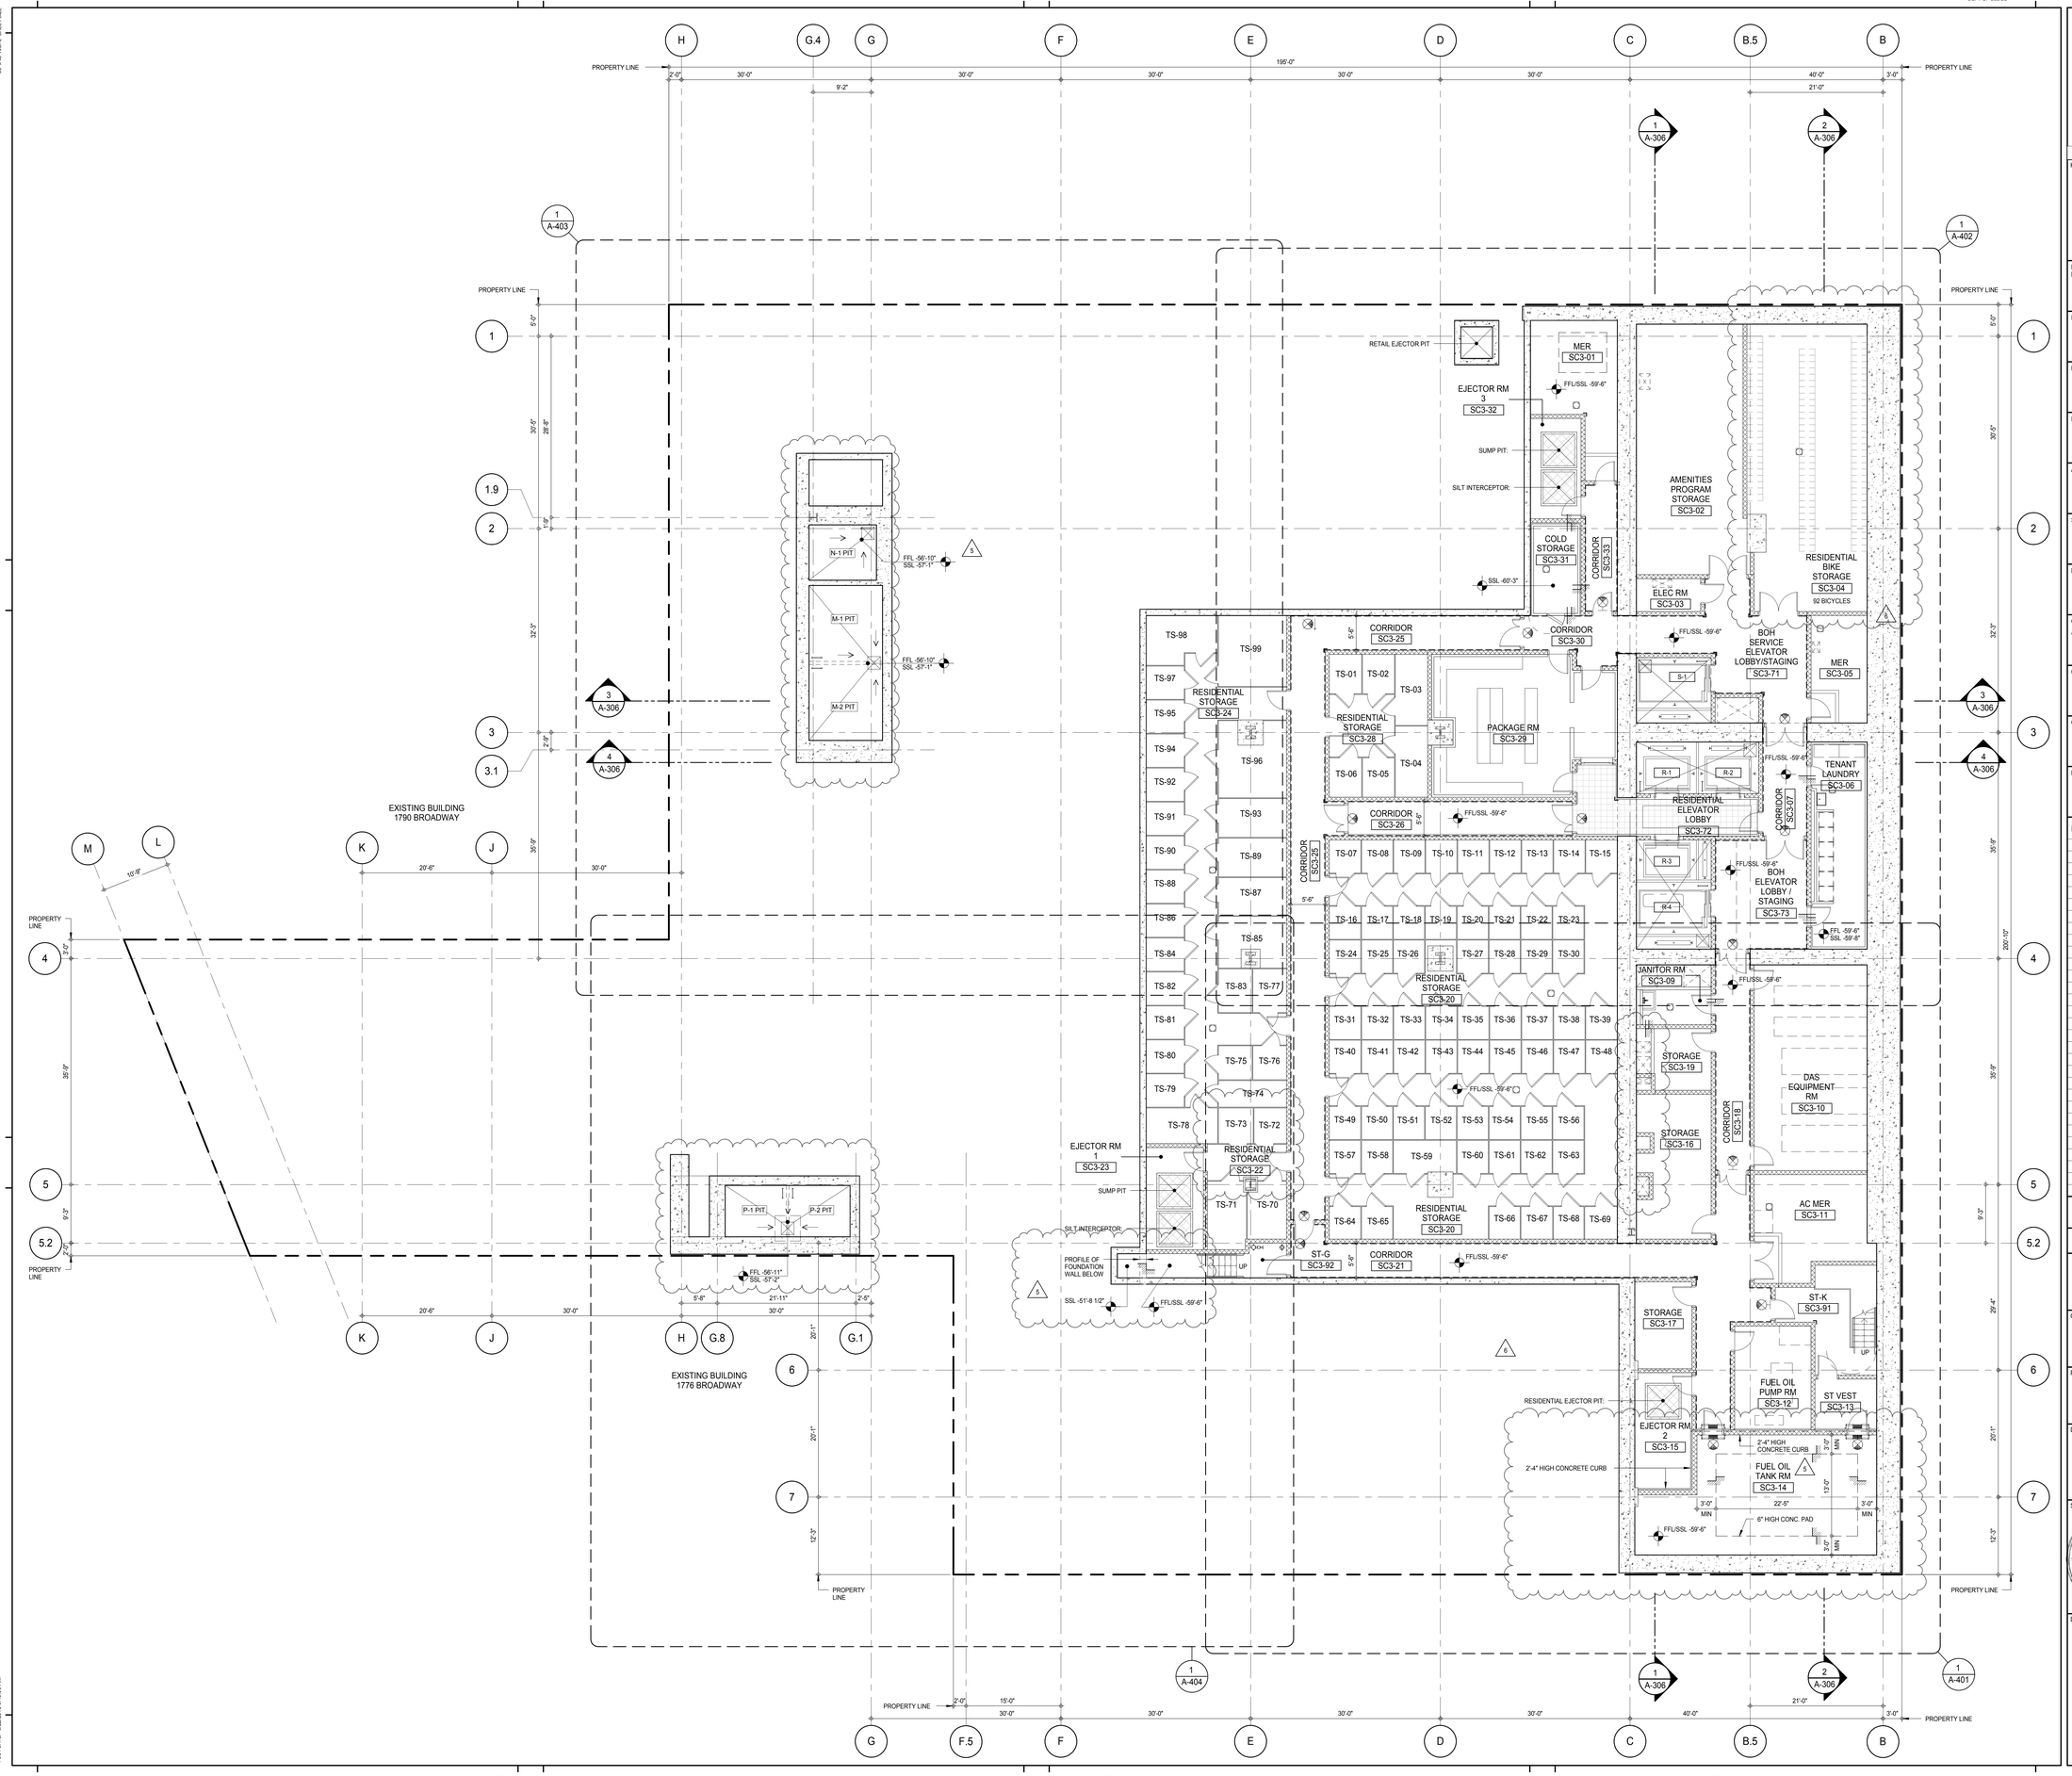

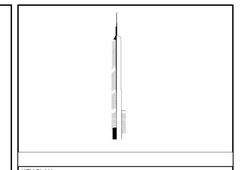

KEY PLAN:

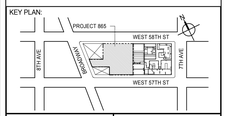

PROJECT NORTH | TRUE NORTH

DEVELOPER:
EXTELL DEVELOPMENT COMPANY
805 THIRD AVENUE, 7TH FLOOR
New York, NY 10022 USA
TEL: 212 712 6000 FAX: 212 712 6100

DESIGN ARCHITECT: Base Building Shell & Core
ADRIAN SMITH + GORDON GILL ARCHITECTURE
111 WEST MONROE STREET SUITE 2300
CHICAGO IL 60603
TEL: 312 920 1888 FAX: 312 920 1775

INTERIOR DESIGNER: Residential
Rottet Architecture and Design Studio, PLLC
298 Fifth Ave, 7th Floor
New York, NY 10001
TEL: 646 998 7000 FAX:

ARCHITECT OF RECORD: Base Building Shell, Core, & Residential
AAI ARCHITECTS, P.C.
401 Wellington St. W., 3rd Floor
Toronto, ON M5V 1E7 Canada
TEL: 416 967 1500 FAX: 416 967 7150

STRUCTURAL ENGINEERS:
WSP CANTOR SEINUK
228 EAST 45th Street
New York, NY 10017 USA
TEL: 212 687 9888 FAX: 646 487 5501

MEP ENGINEERS:
AKF GROUP
165 Broadway, 22nd Floor
New York, NY 10006 USA
TEL: 212 354 5656 FAX: 212 354 5668

GEOTECHNICAL ENGINEERS:
Langan Engineering & Environmental Services
21 Penn Plaza - 360 West 31st Street, 8th Floor
New York, NY 10001-2727
TEL: 212 479 5400 FAX: 212 479 5444

CODE CONSULTANTS:
Construction Consulting Associates
100 Church Street
New York, NY 10007
TEL: 212 385 1818 FAX: 212 385 1911

CURTAINWALL CONSULTANT:
AJLP Consulting
40 Worth Street. Suite 826
New York, NY 10013
TEL: 212 757 5659 FAX: 646 219 8508

LANDMARK/PRESERVATION CONSULTANT:
Jan Hird Pokorny Associates, Inc.
39 West 37th Street, 12A
New York, NY 10018
TEL: 212 759 6462 FAX: 212 759 6540

No.	DESCRIPTION	DATE
1	CD PROGRESS ISSUE 1	15 OCT 14
2	CD PROGRESS ISSUE 2	19 DEC 14
3	D.O.B. SUBMISSION	18 FEB 15
4	CD PROGRESS ISSUE 3	09 MAR 15
	D.O.B. SUBMISSION	27 APR 15
5	CD PROGRESS ISSUE 4	01 JUN 15
6	CD PROGRESS ISSUE 5	10 AUG 15
	D.O.B. AMENDMENT 2	21 SEP 15

0 4'-0" 8'-0" 16'-0"

DOB SUBMISSION

Discrepancies must be reported immediately to the Architect before proceeding. Only figured dimensions are to be used. Contractors must check all dimensions on site. This drawing is protected by copyright.

ALL DIMENSIONS ARE SHOWN IN IMPERIAL.

CONSULTANT:

AAI ARCHITECTS, P.C.

PROJECT:

217 WEST 57TH STREET
NEW YORK, NY

DRAWING TITLE:

SUB CELLAR 3 FLOOR PLAN (B.O.H. SUPPORT) (MFD-SUB CELLAR 3)

SEAL & SIGNATURE:

REGISTERED ARCHITECT MICHAEL DAVID JANOSKY No. 028881 STATE OF NEW YORK

DATE:	15 OCT 14
PROJECT No:	1216-00
DRAWN: Author	REV:
CHK: Checker	6
SCALE: 1/8" = 1'-0"	
DWG No:	A-101.01
DOB PAGE No:	121 of 569

DOB EMPLOYEE STAMP: DOB B-SCAN:

36" x 48" Arch E SHEET SIZE
FILE NAME: C:\Revit Local Files\EXTELL-865-AAI-TWR-CNF_bullerin.rvt
PLOT DATE: 8/22/2015 9:48:05 AM

DEPT OF BLDGS 421268426 Job Number
E3417653079 Scan Code

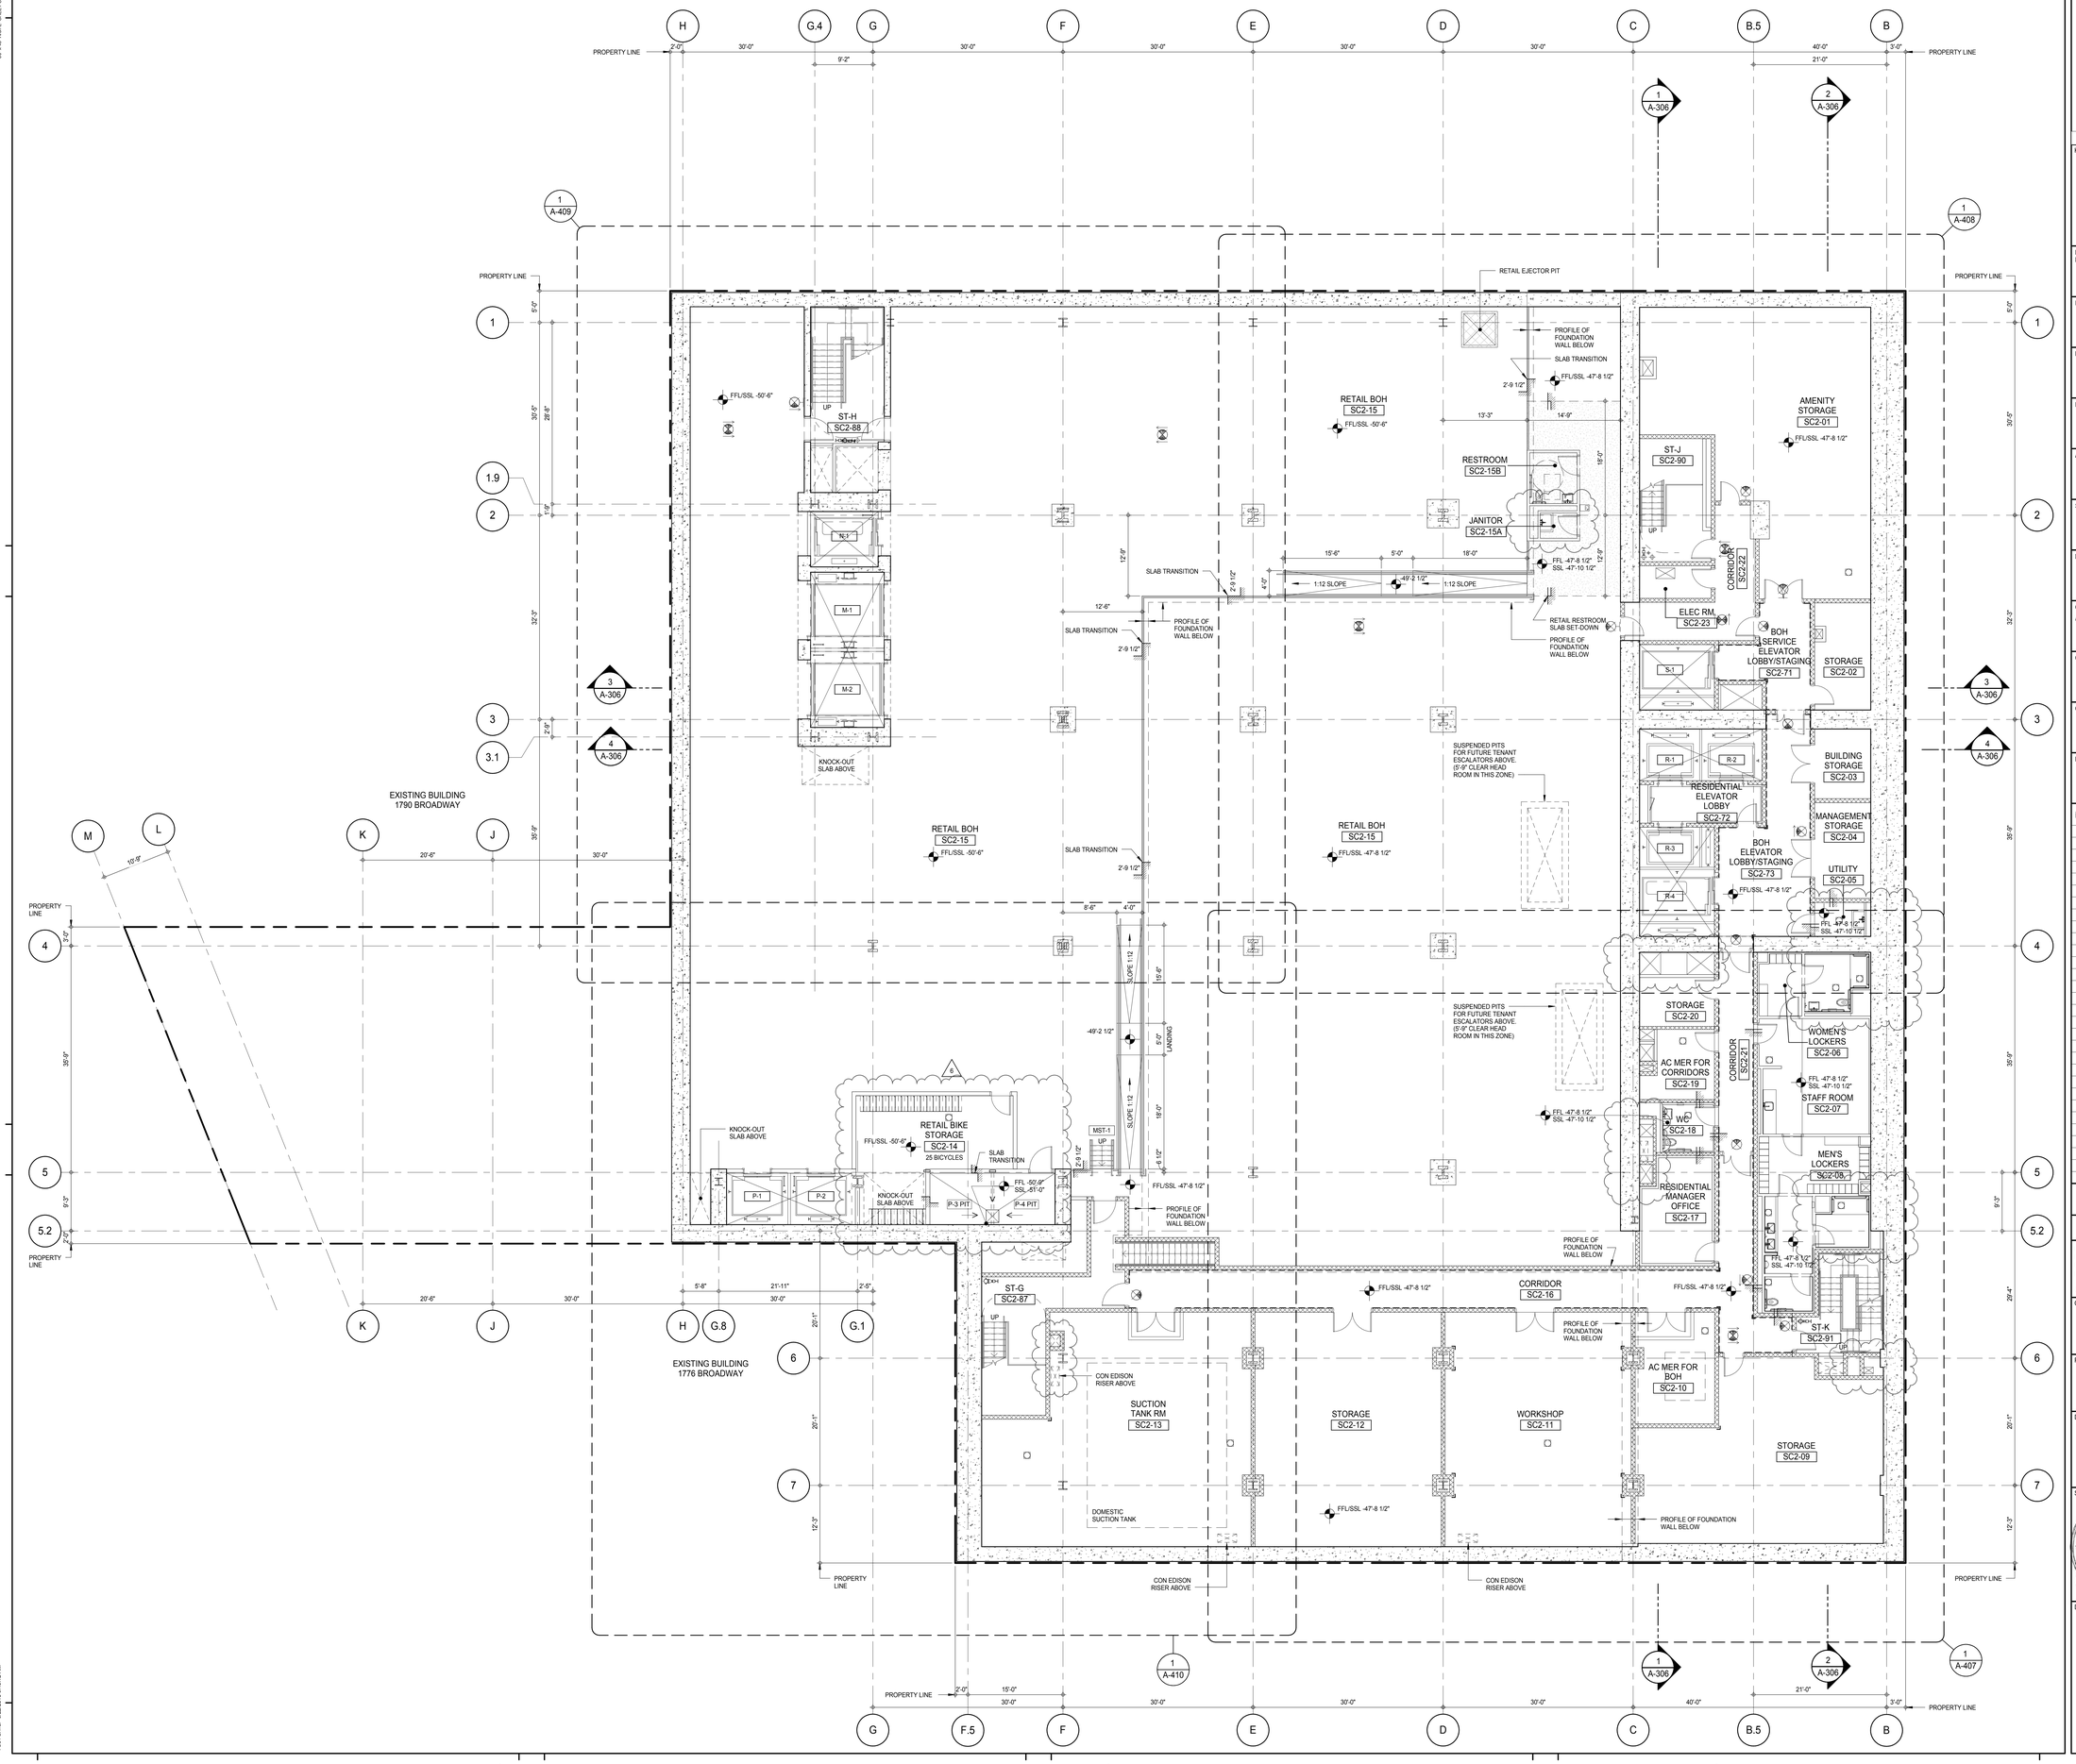

KEY PLAN:

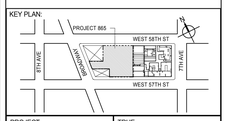

PROJECT NORTH: TRUE NORTH

DEVELOPER:
EXTELL DEVELOPMENT COMPANY
805 THIRD AVENUE, 7TH FLOOR
New York, NY 10022 USA
TEL: 212 712 6000 FAX: 212 712 6100

DESIGN ARCHITECT: Base Building Shell & Core
ADRIAN SMITH + GORDON GILL ARCHITECTURE
111 WEST MONROE STREET SUITE 2300
CHICAGO IL 60603
TEL: 312 920 1888 FAX: 312 920 1775

INTERIOR DESIGNER: Residential
Rottet Architecture and Design Studio, PLLC
298 Fifth Ave, 7th Floor
New York, NY 10001
TEL: 646 998 7000 FAX:

ARCHITECT OF RECORD: Base Building Shell, Core, & Residential
AAI ARCHITECTS, P.C.
401 Wellington St. W., 3rd Floor
Toronto, ON M5V 1E7 Canada
TEL: 416 967 1500 FAX: 416 967 7150

STRUCTURAL ENGINEERS:
WSP CANTOR SEINUK
228 EAST 45th Street
New York, NY 10017 USA
TEL: 212 687 9888 FAX: 646 487 5501

MEP ENGINEERS:
AKF GROUP
165 Broadway, 22nd Floor
New York, NY 10006 USA
TEL: 212 354 5656 FAX: 212 354 5668

GEOTECHNICAL ENGINEERS:
Langan Engineering & Environmental Services
21 Penn Plaza - 360 West 31st Street, 8th Floor
New York, NY 10001-2727
TEL: 212 479 5400 FAX: 212 479 5444

CODE CONSULTANTS:
Construction Consulting Associates
100 Church Street
New York, NY 10007
TEL: 212 385 1818 FAX: 212 385 1911

CURTAINWALL CONSULTANT:
AJLP Consulting
40 Worth Street. Suite 826
New York, NY 10013
TEL: 212 757 5659 FAX: 646 219 8508

LANDMARK/PRESERVATION CONSULTANT:
Jan Hird Pokorny Associates, Inc.
39 West 37th Street, 12A
New York, NY 10018
TEL: 212 759 6462 FAX: 212 759 6540

No.	DESCRIPTION	DATE
1	CD PROGRESS ISSUE 1	15 OCT 14
2	CD PROGRESS ISSUE 2	19 DEC 14
3	D.O.B. SUBMISSION	18 FEB 15
4	CD PROGRESS ISSUE 3	09 MAR 15
	D.O.B. SUBMISSION	27 APR 15
5	CD PROGRESS ISSUE 4	01 JUN 15
6	CD PROGRESS ISSUE 5	10 AUG 15
	D.O.B. AMENDMENT 2	21 SEP 15

0 4'-0" 8'-0" 16'-0"

DOB SUBMISSION

Discrepancies must be reported immediately to the Architect before proceeding. Only figured dimensions are to be used. Contractors must check all dimensions on site. This drawing is protected by copyright.

ALL DIMENSIONS ARE SHOWN IN IMPERIAL.

CONSULTANT: AAI ARCHITECTS, P.C.

PROJECT:
217 WEST 57TH STREET
NEW YORK, NY

DRAWING TITLE:
SUB CELLAR 2 FLOOR PLAN (B.O.H. SUPPORT) (MFD-SUB CELLAR 2)

SEAL & SIGNATURE: REGISTERED ARCHITECT ADRIAN DAVID SMITH No. 028881 STATE OF NEW YORK

DATE:	15 OCT 14
PROJECT No:	1216-00
DRAWN: Author	REV: 6
CHK: Checker	
SCALE: 1/8" = 1'-0"	
DWG No:	A-102.01
DOB PAGE No:	122 of 569

DOB EMPLOYEE STAMP: DOB B-SCAN:

36" x 48" Arch E SHEET SIZE
FILE NAME: C:\Revit Local Files\EXTELL-865-AAI-TWR-CNF_hardwirh.rvt
PLOT DATE: 9/22/2015 9:46:12 AM

DEPT OF BLDGS 421206305 Job Number
E305760796PR Scan Code

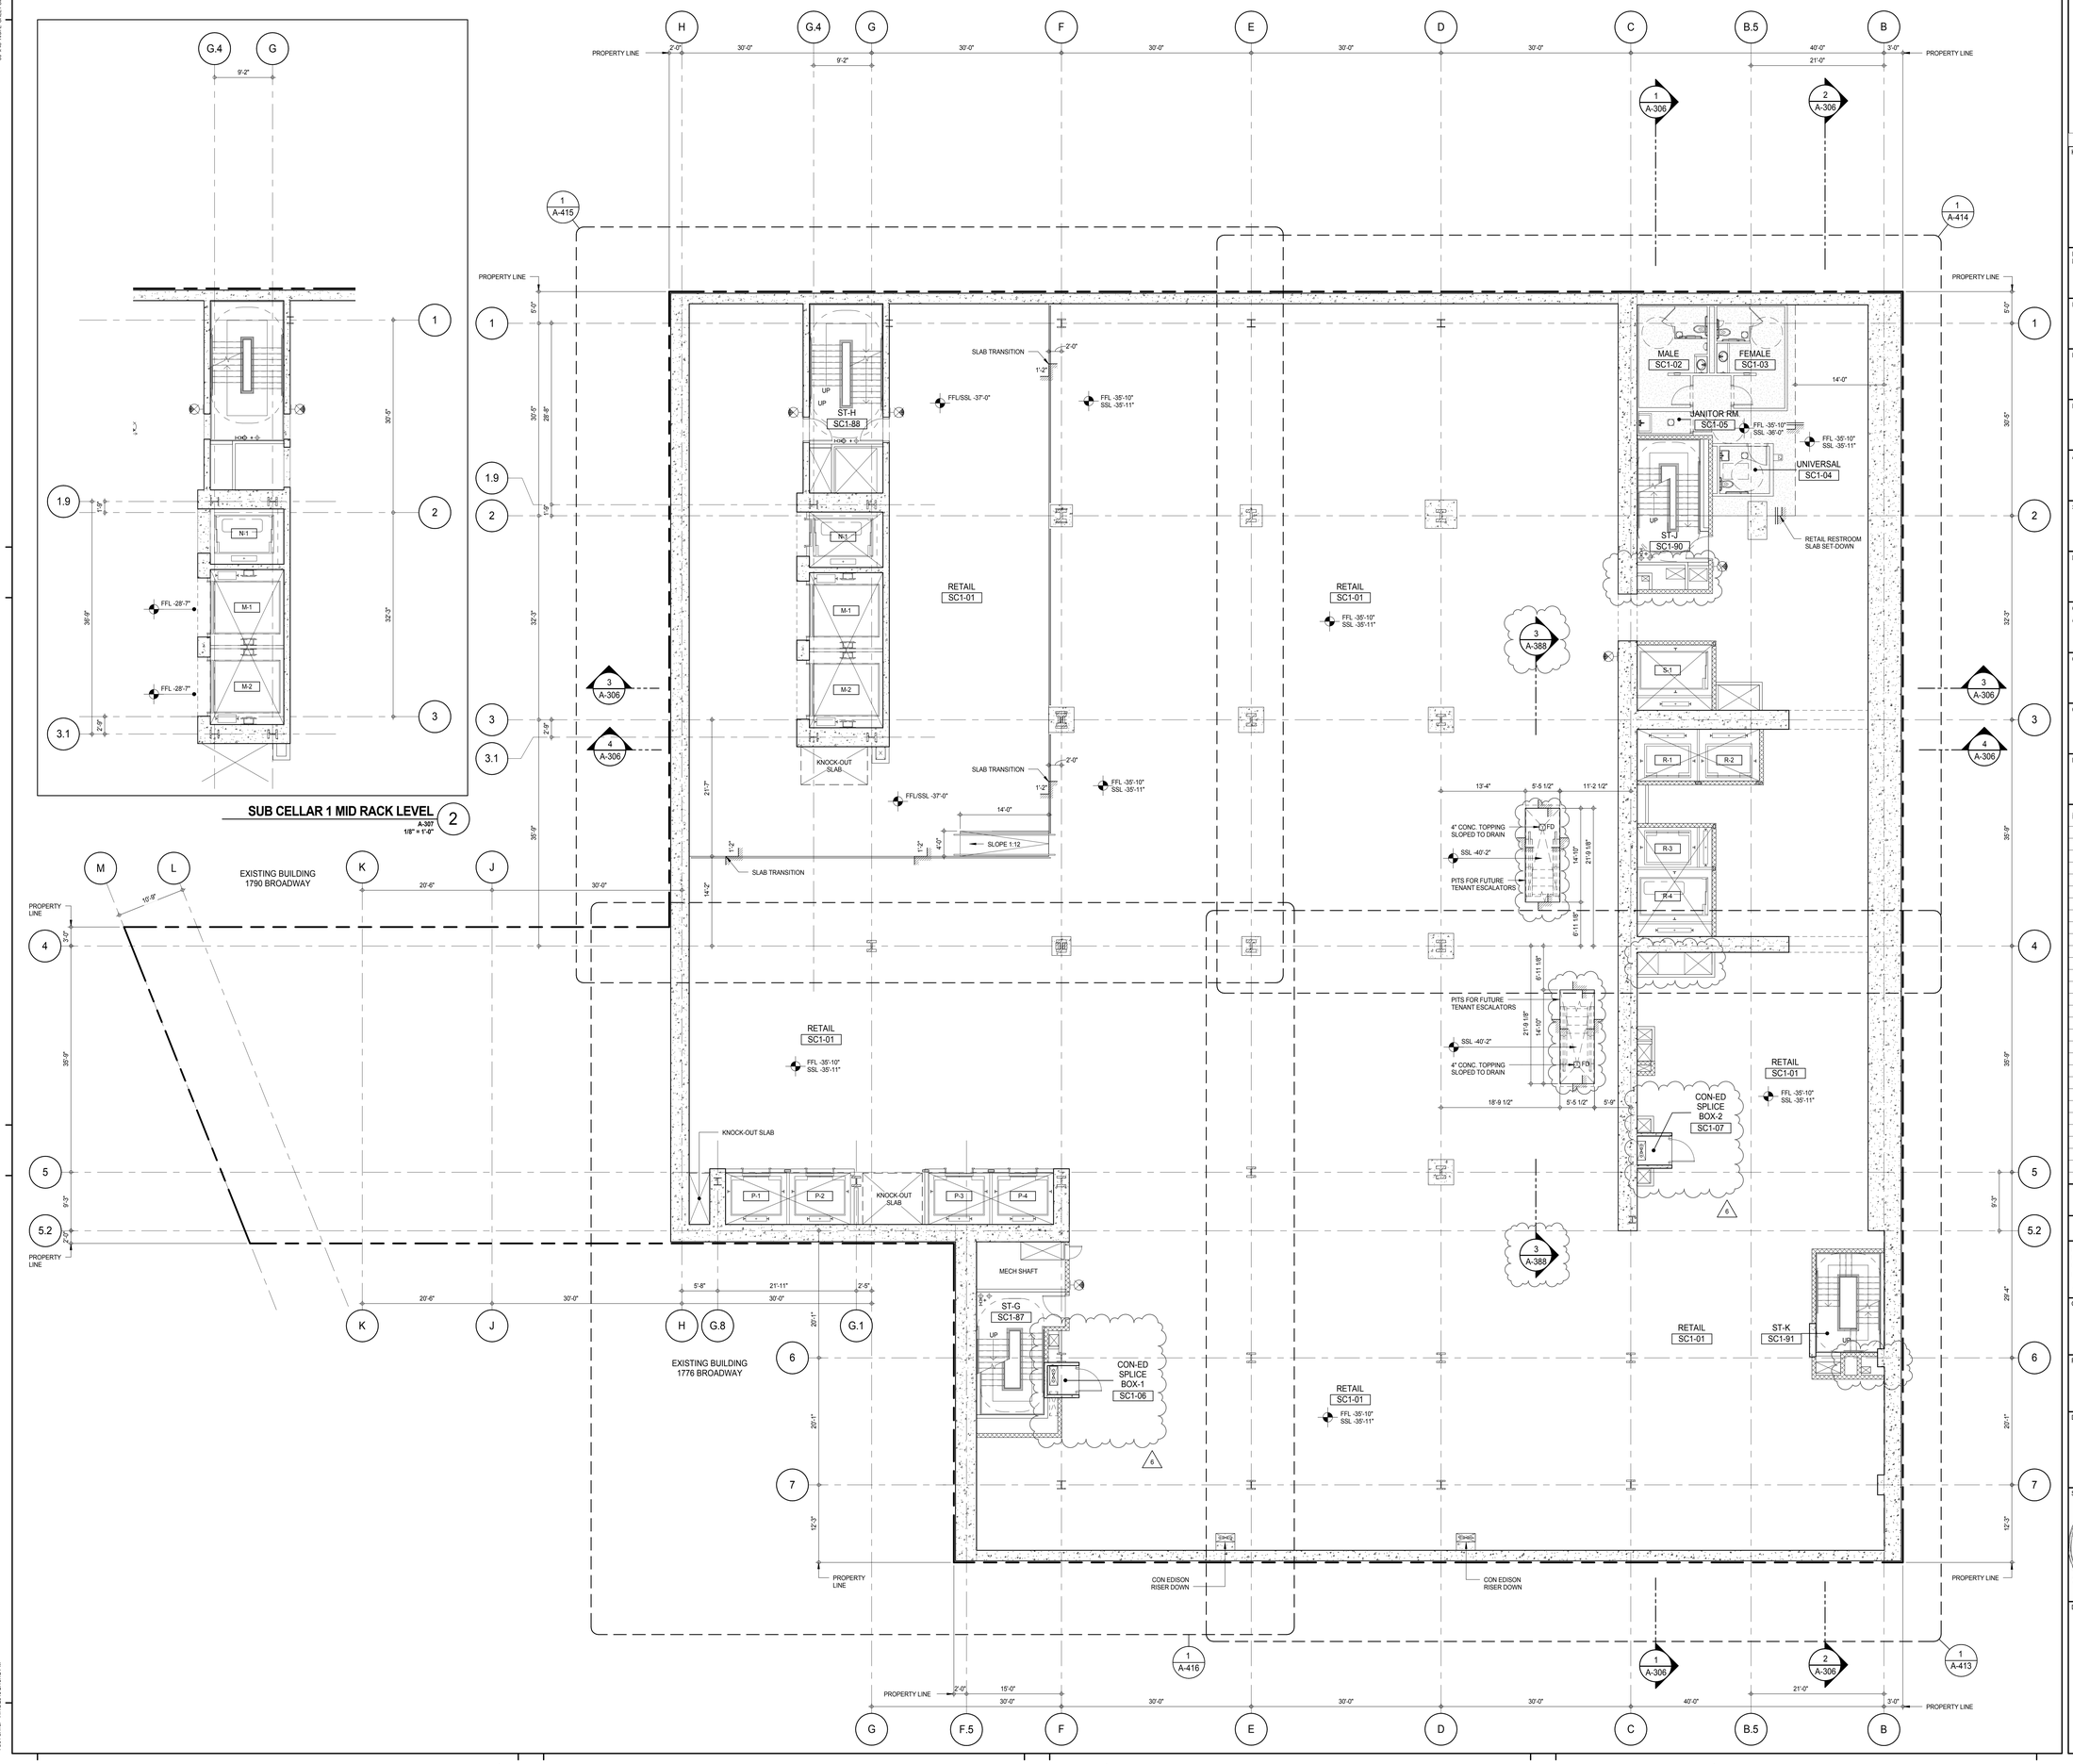

KEY PLAN:

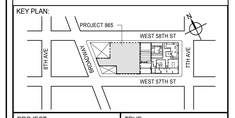

PROJECT NORTH

TRUE NORTH

DEVELOPER:
EXTELL DEVELOPMENT COMPANY
805 THIRD AVENUE, 7TH FLOOR
New York, NY 10022 USA
TEL: 212 712 6000 FAX: 212 712 6100

DESIGN ARCHITECT: Base Building Shell & Core
ADRIAN SMITH + GORDON GILL ARCHITECTURE
111 WEST MONROE STREET SUITE 2300
CHICAGO IL 60603
TEL: 312 920 1888 FAX: 312 920 1775

INTERIOR DESIGNER: Residential
Rottet Architecture and Design Studio, PLLC
298 Fifth Ave, 7th Floor
New York, NY 10001
TEL: 646 998 7000 FAX:

ARCHITECT OF RECORD: Base Building Shell, Core, & Residential
AAI ARCHITECTS, P.C.
401 Wellington St. W., 3rd Floor
Toronto, ON M5V 1E7 Canada
TEL: 416 967 1500 FAX: 416 967 7150

STRUCTURAL ENGINEERS:
WSP CANTOR SEINUK
228 EAST 45th Street
New York, NY 10017 USA
TEL: 212 687 9888 FAX: 646 487 5501

MEP ENGINEERS:
AKF GROUP
165 Broadway, 22nd Floor
New York, NY 10006 USA
TEL: 212 354 5656 FAX: 212 354 5668

GEOTECHNICAL ENGINEERS:
Langan Engineering & Environmental Services
21 Penn Plaza - 360 West 31st Street, 8th Floor
New York, NY 10001-2727
TEL: 212 479 5400 FAX: 212 479 5444

CODE CONSULTANTS:
Construction Consulting Associates
100 Church Street
New York, NY 10007
TEL: 212 385 1818 FAX: 212 385 1911

CURTAINWALL CONSULTANT:
AJLP Consulting
40 Worth Street. Suite 826
New York, NY 10013
TEL: 212 757 5659 FAX: 646 219 8508

LANDMARK/PRESERVATION CONSULTANT:
Jan Hird Pokorny Associates, Inc.
39 West 37th Street, 12A
New York, NY 10018
TEL: 212 759 6462 FAX: 212 759 6540

No.	DESCRIPTION	DATE
1	CD PROGRESS ISSUE 1	15 OCT 14
2	CD PROGRESS ISSUE 2	19 DEC 14
3	D.O.B. SUBMISSION	18 FEB 15
4	CD PROGRESS ISSUE 3	09 MAR 15
	D.O.B. SUBMISSION	27 APR 15
5	CD PROGRESS ISSUE 4	01 JUN 15
6	CD PROGRESS ISSUE 5	10 AUG 15
	D.O.B. AMENDMENT 2	21 SEP 15

0 4' - 0" 8' - 0" 16' - 0"

DOB SUBMISSION

Discrepancies must be reported immediately to the Architect before proceeding. Only figured dimensions are to be used. Contractors must check all dimensions on site. This drawing is protected by copyright.

ALL DIMENSIONS ARE SHOWN IN IMPERIAL.

CONSULTANT:

AAI ARCHITECTS, P.C.

PROJECT:

217 WEST 57TH STREET
NEW YORK, NY

DRAWING TITLE:

SUB CELLAR 1 FLOOR PLAN (RETAIL)
(MFD-SUB CELLAR 1)

SEAL & SIGNATURE:

REGISTERED ARCHITECT
DAVID JANSEN
028851
STATE OF NEW YORK

DATE:	15 OCT 14
PROJECT No:	1216-00
DRAWN: Author	REV:
CHK: Checker	6
SCALE: 1/8" = 1'-0"	
DWG No:	A-103.01
DOB PAGE No:	123 of 569

DOB EMPLOYEE STAMP:

DOB B-SCAN:

36" x 48" Arch E SHEET SIZE
FILE NAME: C:\Revit Local Files\EXTELL-865-AAI-TVSR-CNF_Jansen.rvt
PLOT DATE: 11/13/2015 2:15:12 PM

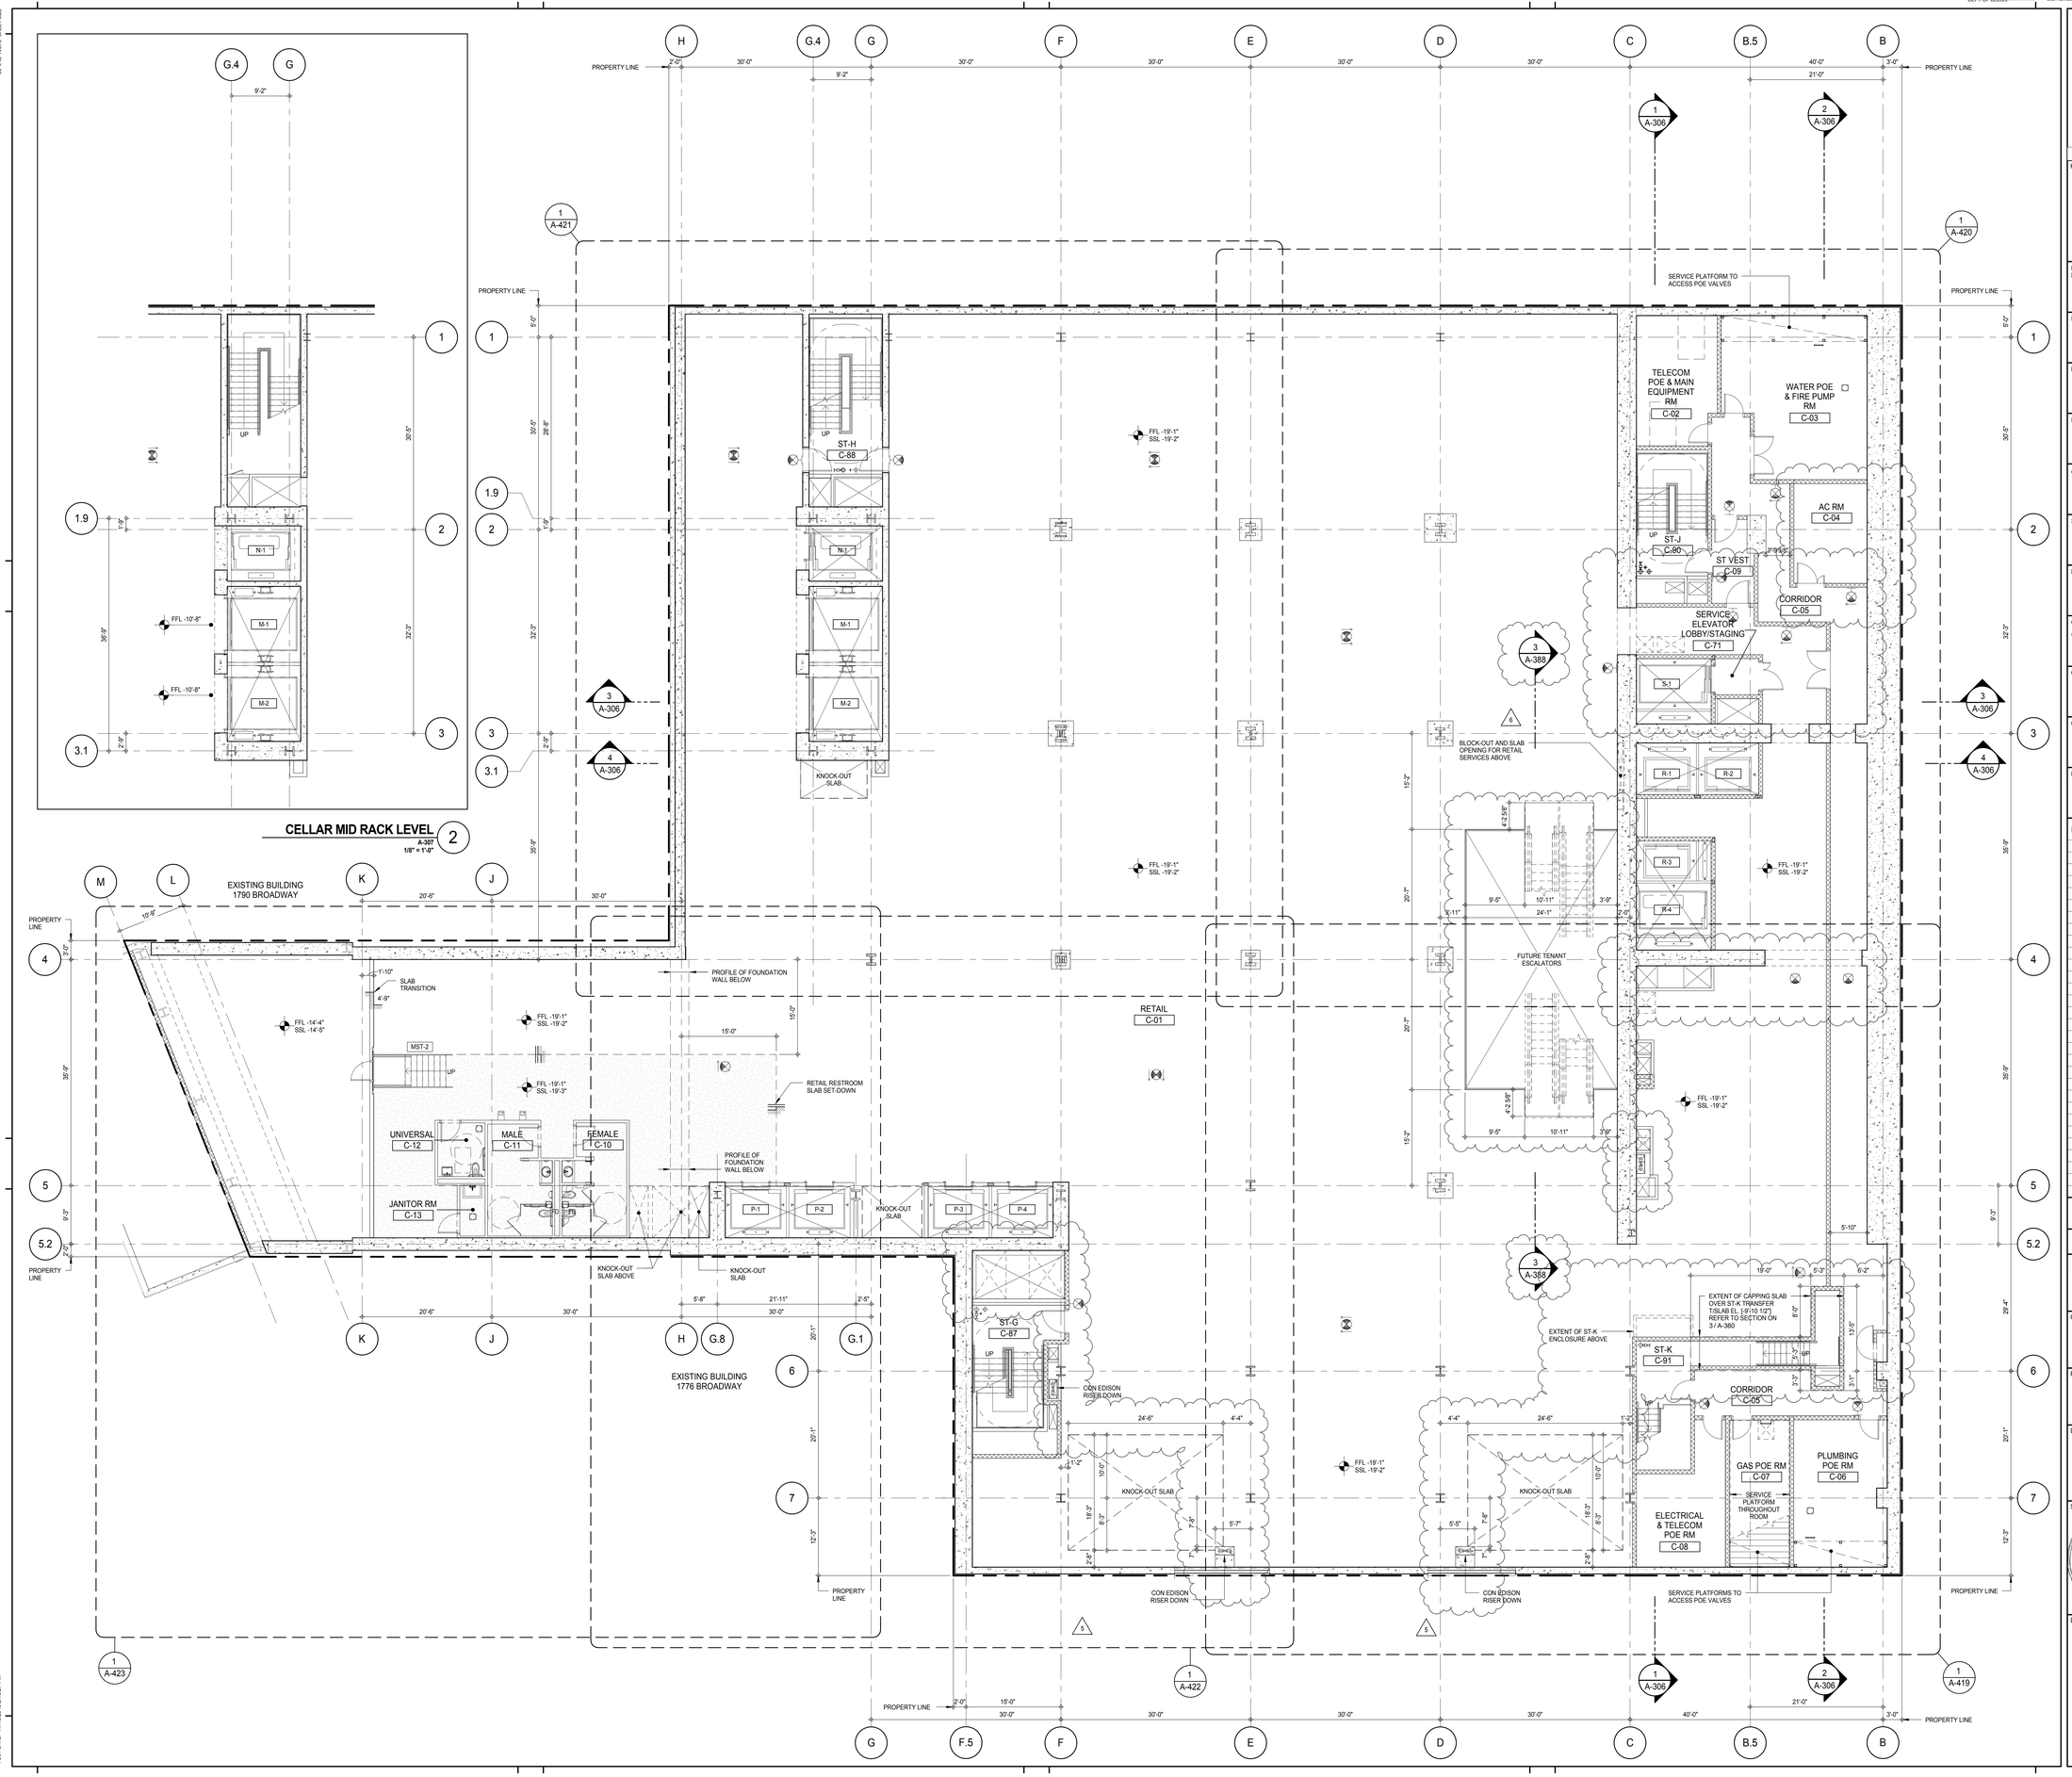

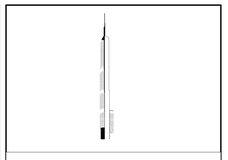

KEY PLAN:

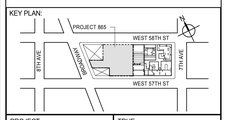

PROJECT NORTH

TRUE NORTH

DEVELOPER:
EXTELL DEVELOPMENT COMPANY
805 THIRD AVENUE, 7TH FLOOR
New York, NY 10022 USA
TEL: 212 712 6000 FAX: 212 712 6100

DESIGN ARCHITECT: Base Building Shell & Core
ADRIAN SMITH + GORDON GILL ARCHITECTURE
111 WEST MONROE STREET SUITE 2300
CHICAGO IL 60603
TEL: 312 920 1888 FAX: 312 920 1775

INTERIOR DESIGNER: Residential
Rottet Architecture and Design Studio, PLLC
298 Fifth Ave, 7th Floor
New York, NY 10001
TEL: 646 998 7000 FAX:

ARCHITECT OF RECORD: Base Building Shell, Core, & Residential
AAI ARCHITECTS, P.C.
401 Wellington St. W., 3rd Floor
Toronto, ON M5V 1E7 Canada
TEL: 416 967 1500 FAX: 416 967 7150

STRUCTURAL ENGINEERS:
WSP CANTOR SEINUK
228 EAST 45th Street
New York, NY 10017 USA
TEL: 212 687 9888 FAX: 646 487 5501

MEP ENGINEERS:
AKF GROUP
165 Broadway, 22nd Floor
New York, NY 10006 USA
TEL: 212 354 5656 FAX: 212 354 5668

GEOTECHNICAL ENGINEERS:
Langan Engineering & Environmental Services
21 Penn Plaza - 360 West 31st Street, 8th Floor
New York, NY 10001-2727
TEL: 212 479 5400 FAX: 212 479 5444

CODE CONSULTANTS:
Construction Consulting Associates
100 Church Street
New York, NY 10007
TEL: 212 385 1818 FAX: 212 385 1911

CURTAINWALL CONSULTANT:
AJLP Consulting
40 Worth Street, Suite 826
New York, NY 10013
TEL: 212 757 5659 FAX: 646 219 8508

LANDMARK/PRESERVATION CONSULTANT:
Jan Hird Pokorny Associates, Inc.
39 West 37th Street, 12A
New York, NY 10018
TEL: 212 759 6462 FAX: 212 759 6540

No.	DESCRIPTION	DATE
1	CD PROGRESS ISSUE 1	15 OCT 14
2	CD PROGRESS ISSUE 2	19 DEC 14
3	D.O.B. SUBMISSION	18 FEB 15
4	CD PROGRESS ISSUE 3	09 MAR 15
	D.O.B. SUBMISSION	27 APR 15
5	CD PROGRESS ISSUE 4	01 JUN 15
6	CD PROGRESS ISSUE 5	10 AUG 15
	D.O.B. AMENDMENT 2	21 SEP 15

0 4' - 0" 8' - 0" 16' - 0"

DOB SUBMISSION

Discrepancies must be reported immediately to the Architect before proceeding. Only figured dimensions are to be used. Contractors must check all dimensions on site. This drawing is protected by copyright.

ALL DIMENSIONS ARE SHOWN IN IMPERIAL.

CONSULTANT:
AAI ARCHITECTS, P.C.

PROJECT:
217 WEST 57TH STREET
NEW YORK, NY

DRAWING TITLE:
CELLAR FLOOR PLAN (RETAIL)
(MFD-CELLAR)

SEAL & SIGNATURE:

REGISTERED ARCHITECT
WILLIAM DAVID JANSEN
No. 028881
STATE OF NEW YORK

DATE:	15 OCT 14
PROJECT No:	1216-00
DRAWN: Author	REV: 6
CHK: Checker	
SCALE: 1/8" = 1'-0"	
DWG No:	A-104.01
DOB PAGE No:	124 of 569

DOB EMPLOYEE STAMP:

DOB B-SCAN:

DEPT OF BLDGS 121253635 Job Number
E300503634 Scan Code

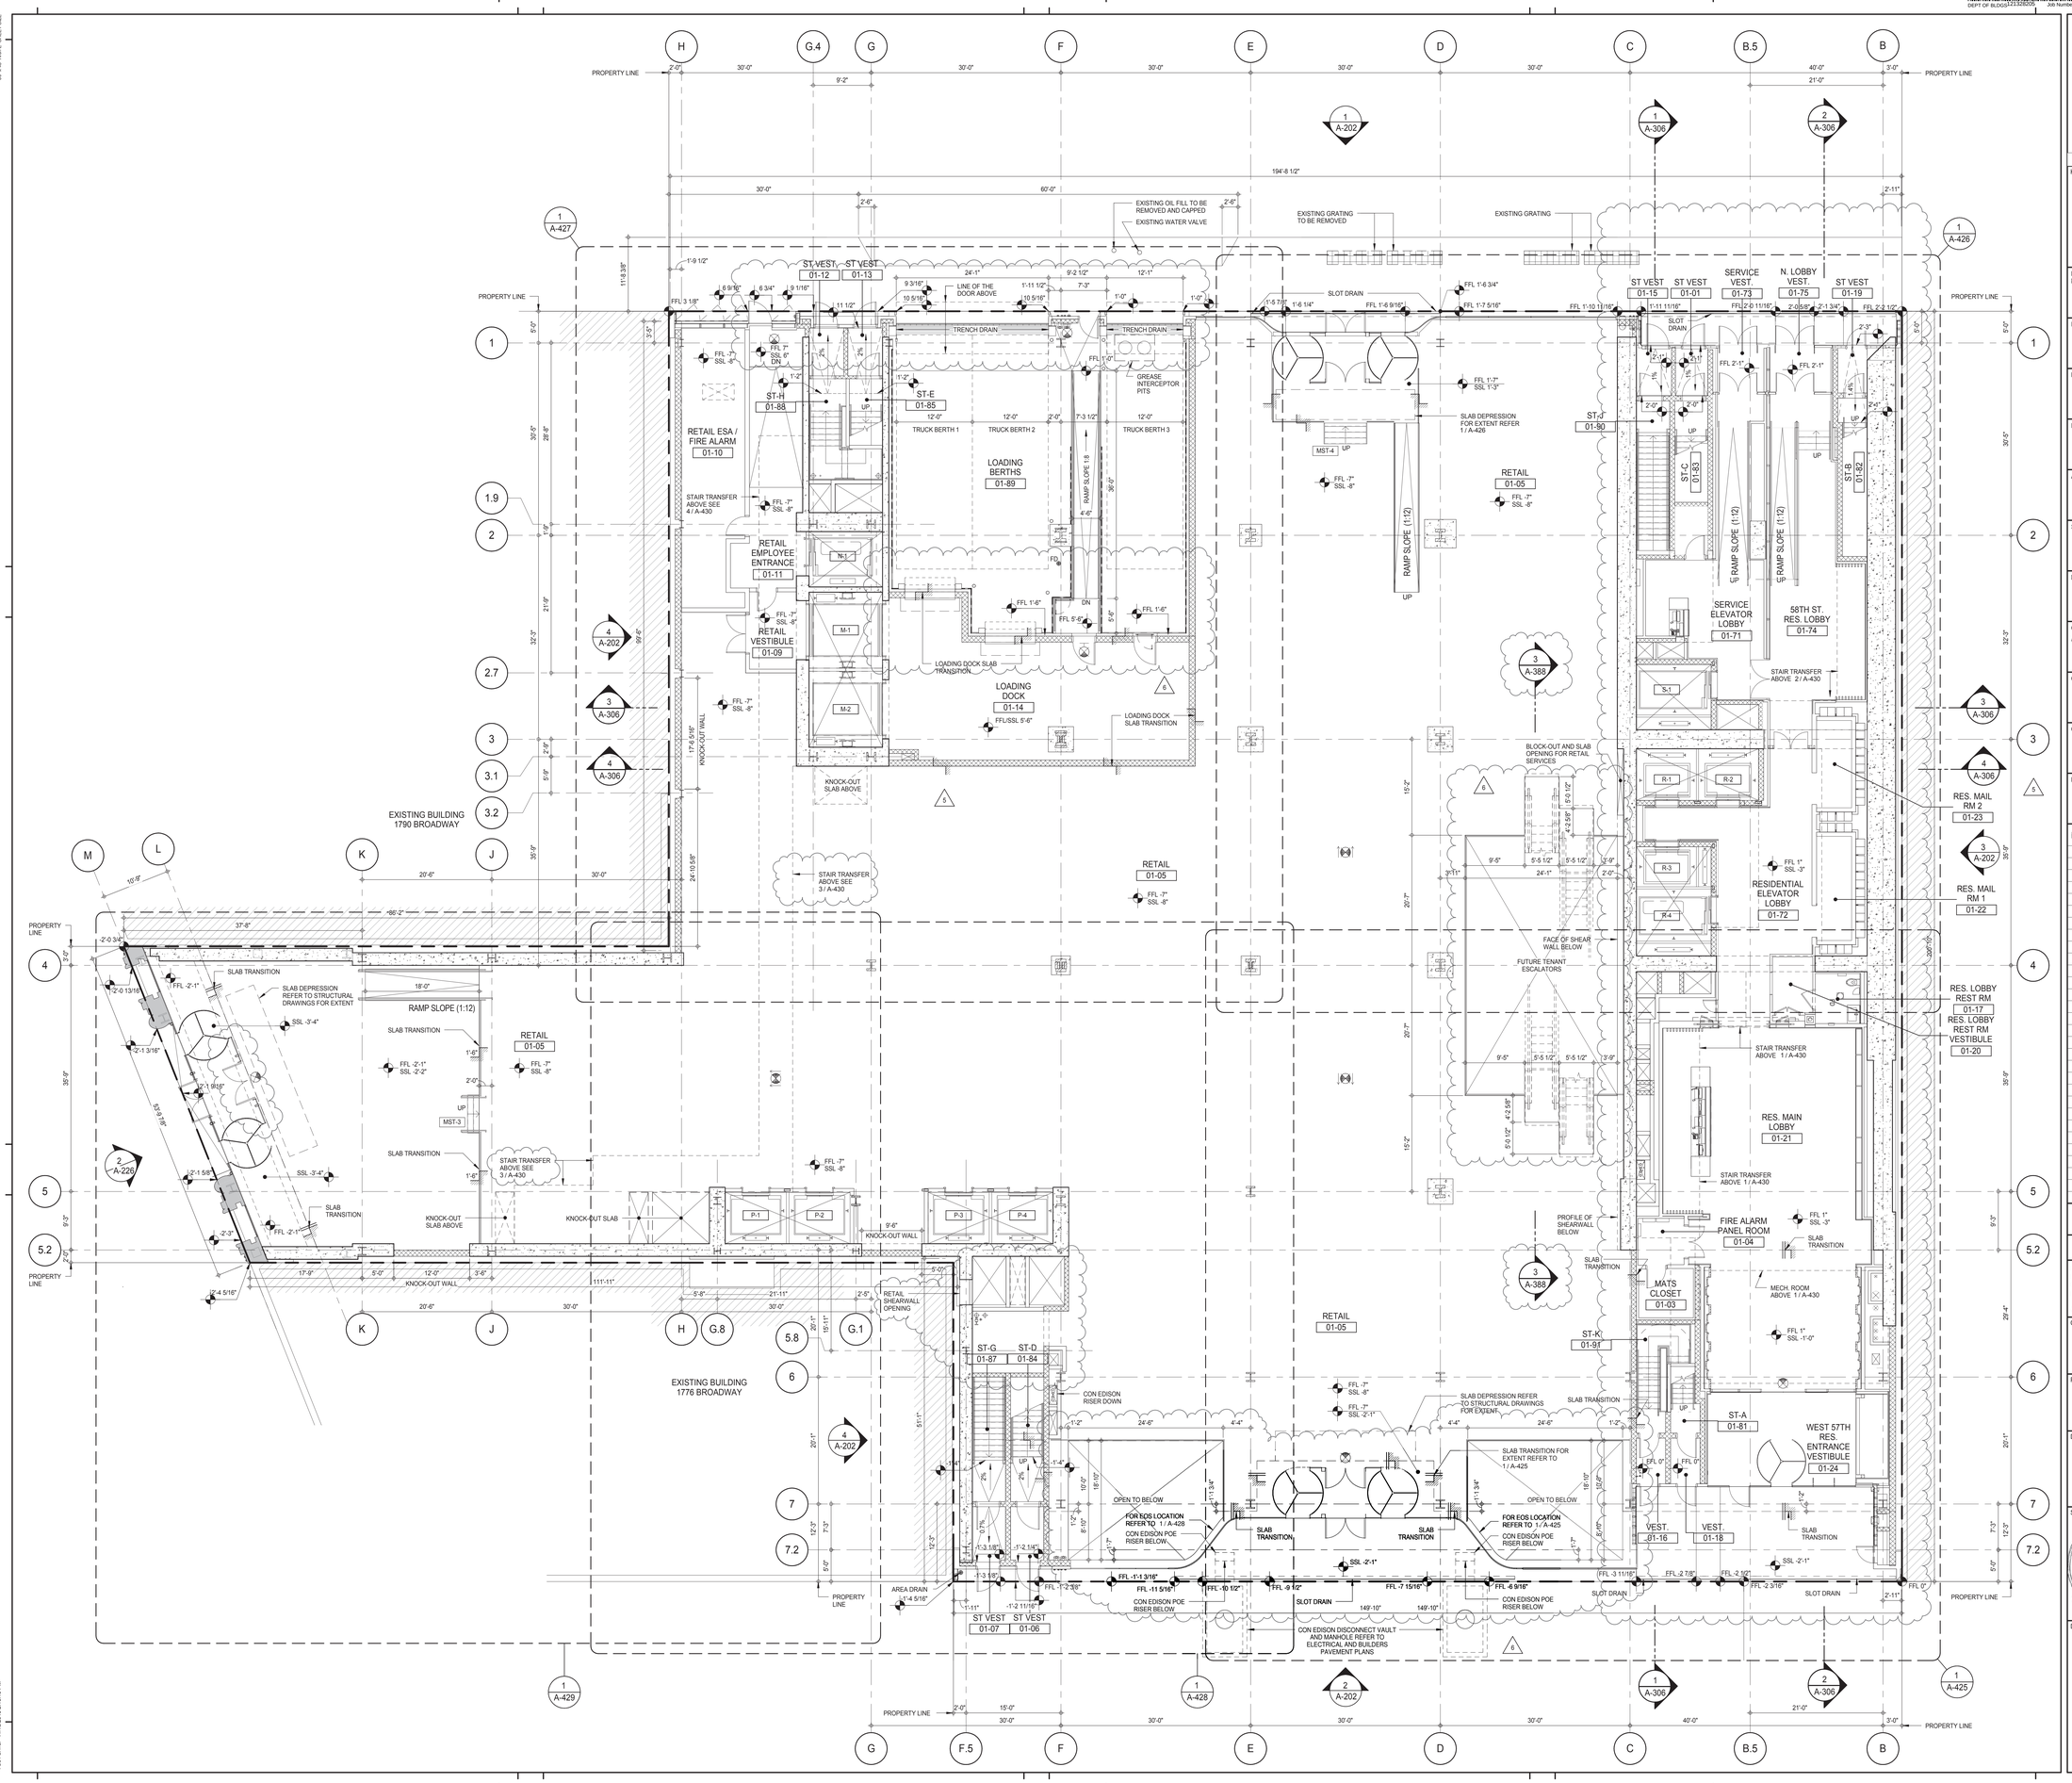

KEY PLAN:

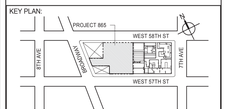

PROJECT NORTH / TRUE NORTH

DEVELOPER:
EXTELL DEVELOPMENT COMPANY
805 THIRD AVENUE, 7TH FLOOR
New York, NY 10022 USA
TEL: 212 712 6000 FAX: 212 712 6100

DESIGN ARCHITECT: Base Building Shell & Core
ADRIAN SMITH + GORDON GILL ARCHITECTURE
111 WEST MONROE STREET SUITE 2300
CHICAGO IL 60603
TEL: 312 920 1888 FAX: 312 920 1775

INTERIOR DESIGNER: Residential
Rottet Architecture and Design Studio, PLLC
298 Fifth Ave, 7th Floor
New York, NY 10001
TEL: 646 998 7000 FAX:

ARCHITECT OF RECORD: Base Building Shell, Core, & Residential
AAI ARCHITECTS, P.C.
401 Wellington St. W., 3rd Floor
Toronto, ON M5V 1E7 Canada
TEL: 416 967 1500 FAX: 416 967 7150

STRUCTURAL ENGINEERS:
WSP CANTOR SEINUK
228 EAST 45th Street
New York, NY 10017 USA
TEL: 212 687 9888 FAX: 646 487 5501

MEP ENGINEERS:
AKF GROUP
165 Broadway, 22nd Floor
New York, NY 10006 USA
TEL: 212 354 5656 FAX: 212 354 5668

GEOTECHNICAL ENGINEERS:
Langan Engineering & Environmental Services
21 Penn Plaza - 360 West 31st Street, 8th Floor
New York, NY 10001-2727
TEL: 212 479 5400 FAX: 212 479 5444

CODE CONSULTANTS:
Construction Consulting Associates
100 Church Street
New York, NY 10007
TEL: 212 385 1818 FAX: 212 385 1911

CURTAINWALL CONSULTANT:
AJLP Consulting
40 Worth Street. Suite 826
New York, NY 10013
TEL: 212 757 5659 FAX: 646 219 8508

LANDMARK/PRESERVATION CONSULTANT:
Jan Hird Pokorny Associates, Inc.
39 West 37th Street, 12A
New York, NY 10018
TEL: 212 759 6462 FAX: 212 759 6540

No.	DESCRIPTION	DATE
1	CD PROGRESS ISSUE 1	15 OCT 14
2	CD PROGRESS ISSUE 2	19 DEC 14
3	D.O.B. SUBMISSION	18 FEB 15
4	CD PROGRESS ISSUE 3	09 MAR 15
	D.O.B. SUBMISSION	27 APR 15
5	CD PROGRESS ISSUE 4	01 JUN 15
	D.O.B. AMENDMENT 1	24 JUL 15
6	CD PROGRESS ISSUE 5	10 AUG 15
	D.O.B. AMENDMENT 2	21 SEP 15
	D.O.B. AMENDMENT 3	08 MAR 16

0 4' - 0" 8' - 0" 16' - 0"

DOB SUBMISSION

Discrepancies must be reported immediately to the Architect before proceeding. Only figured dimensions are to be used. Contractors must check all dimensions on site. This drawing is protected by copyright.

ALL DIMENSIONS ARE SHOWN IN IMPERIAL.

CONSULTANT: AAI ARCHITECTS, P.C.

PROJECT:
217 WEST 57TH STREET
NEW YORK, NY

DRAWING TITLE:
GROUND FLOOR PLAN (LOBBY)
(MFD-GROUND FLOOR)

SEAL & SIGNATURE: REGISTERED ARCHITECT ANDRE DAVID JAMES 028885 STATE OF NEW YORK

DATE:	15 OCT 14
PROJECT No:	1216-00
DRAWN: Author	REV: 6
CHK: Checker	
SCALE: 1/8" = 1'-0"	
DWG No:	A-105.03
DOB PAGE No:	125 of 569

DOB EMPLOYEE STAMP: DOB B-SCAN:

36" x 48" Arch E SHEET SIZE
FILE NAME: C:\Revit Local Files\EXTELL-806-AAI-TWR-CNE_hadams.rvt
PLOT DATE: 11/13/2015 2:54:57 PM

DEPT OF BLDGS 121236505 Job Number
E290420505 Scan Code

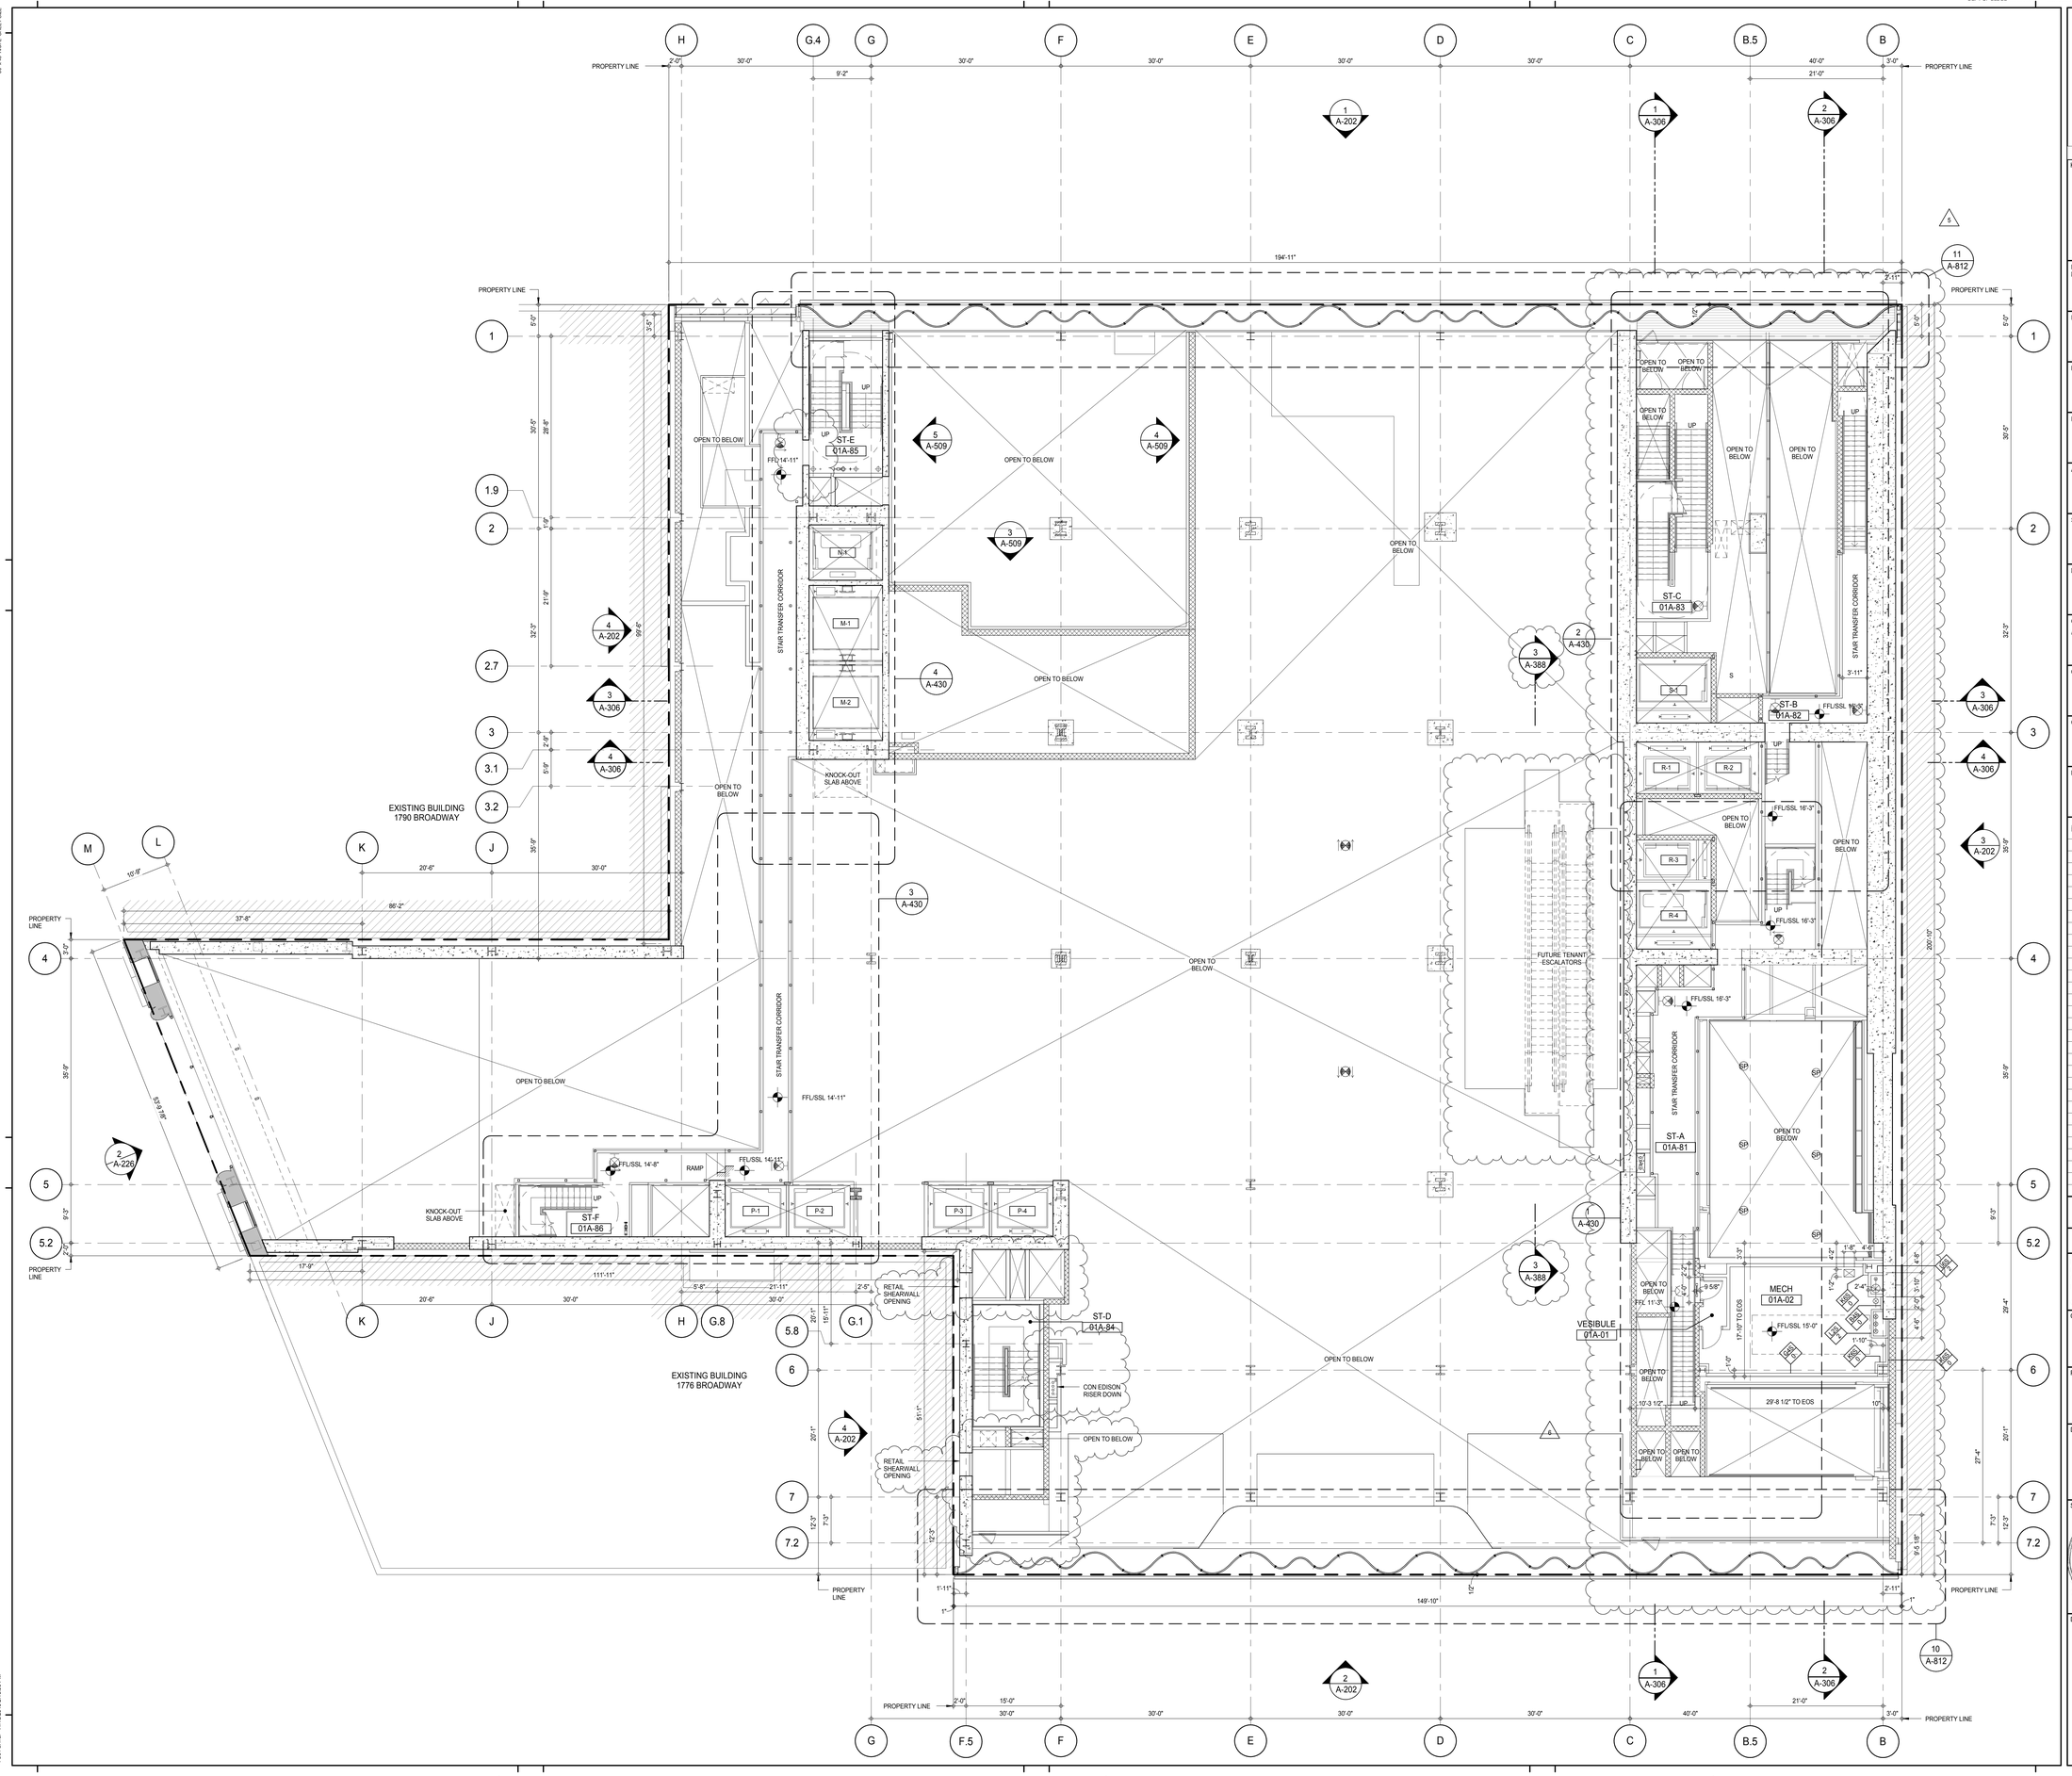

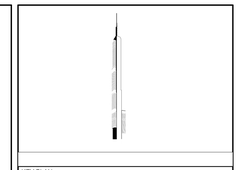

KEY PLAN:

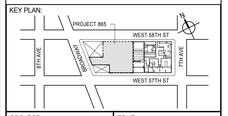

PROJECT NORTH | TRUE NORTH

DEVELOPER:
EXTELL DEVELOPMENT COMPANY
805 THIRD AVENUE, 7TH FLOOR
New York, NY 10022 USA
TEL: 212 712 6000 FAX: 212 712 6100

DESIGN ARCHITECT: Base Building Shell & Core
ADRIAN SMITH + GORDON GILL ARCHITECTURE
111 WEST MONROE STREET SUITE 2300
CHICAGO IL 60603
TEL: 312 920 1888 FAX: 312 920 1775

INTERIOR DESIGNER: Residential
Rottet Architecture and Design Studio, PLLC
298 Fifth Ave, 7th Floor
New York, NY 10001
TEL: 646 998 7000 FAX:

ARCHITECT OF RECORD: Base Building Shell, Core, & Residential
AAI ARCHITECTS, P.C.
401 Wellington St. W., 3rd Floor
Toronto, ON M5V 1E7 Canada
TEL: 416 967 1500 FAX: 416 967 7150

STRUCTURAL ENGINEERS:
WSP CANTOR SEINUK
228 EAST 45th Street
New York, NY 10017 USA
TEL: 212 687 9888 FAX: 646 487 5501

MEP ENGINEERS:
AKF GROUP
165 Broadway, 22nd Floor
New York, NY 10006 USA
TEL: 212 354 5656 FAX: 212 354 5668

GEOTECHNICAL ENGINEERS:
Langan Engineering & Environmental Services
21 Penn Plaza - 360 West 31st Street, 8th Floor
New York, NY 10001-2727
TEL: 212 479 5400 FAX: 212 479 5444

CODE CONSULTANTS:
Construction Consulting Associates
100 Church Street
New York, NY 10007
TEL: 212 385 1818 FAX: 212 385 1911

CURTAINWALL CONSULTANT:
AJLP Consulting
40 Worth Street. Suite 826
New York, NY 10013
TEL: 212 757 5659 FAX: 646 219 8508

LANDMARK/PRESERVATION CONSULTANT:
Jan Hird Pokorny Associates, Inc.
39 West 37th Street, 12A
New York, NY 10018
TEL: 212 759 6462 FAX: 212 759 6540

No.	DESCRIPTION	DATE
1	CD PROGRESS ISSUE 1	15 OCT 14
2	CD PROGRESS ISSUE 2	19 DEC 14
3	D.O.B. SUBMISSION	18 FEB 15
4	CD PROGRESS ISSUE 3	09 MAR 15
	D.O.B. SUBMISSION	27 APR 15
5	CD PROGRESS ISSUE 4	01 JUN 15
	D.O.B. AMENDMENT 1	24 JUL 15
6	CD PROGRESS ISSUE 5	10 AUG 15
	D.O.B. AMENDMENT 2	21 SEP 15

0 4'- 0" 8'- 0" 16' - 0"

DOB SUBMISSION

Discrepancies must be reported immediately to the Architect before proceeding. Only figured dimensions are to be used. Contractors must check all dimensions on site. This drawing is protected by copyright.

ALL DIMENSIONS ARE SHOWN IN IMPERIAL.

CONSULTANT:
AAI ARCHITECTS, P.C.

PROJECT:
217 WEST 57TH STREET
NEW YORK, NY

DRAWING TITLE:
GROUND FLOOR PLAN INTERMEDIATE (STAIR TRANSFER) (MFD-GROUND FLOOR INTERMEDIATE)

SEAL & SIGNATURE: REGISTERED ARCHITECT DAVID JANSSEN No. 028881 STATE OF NEW YORK

DATE:	15 OCT 14
PROJECT No:	1216-00
DRAWN: Author	REV:
CHK: Checker	6
SCALE: 1/8" = 1'-0"	
DWG No:	A-106.02
DOB PAGE No:	126 of 569

DOB EMPLOYEE STAMP: DOB B-SCAN:

36" x 48" Arch E SHEET SIZE
FILE NAME: C:\Revit Local Files\EXTELL-865-AAI-TWR-CNF_bulletin.rvt
PLOT DATE: 11/13/2015 2:15:55 PM

DEPT OF BLDGS 421206305 Job Number
E302120287 Scan Code

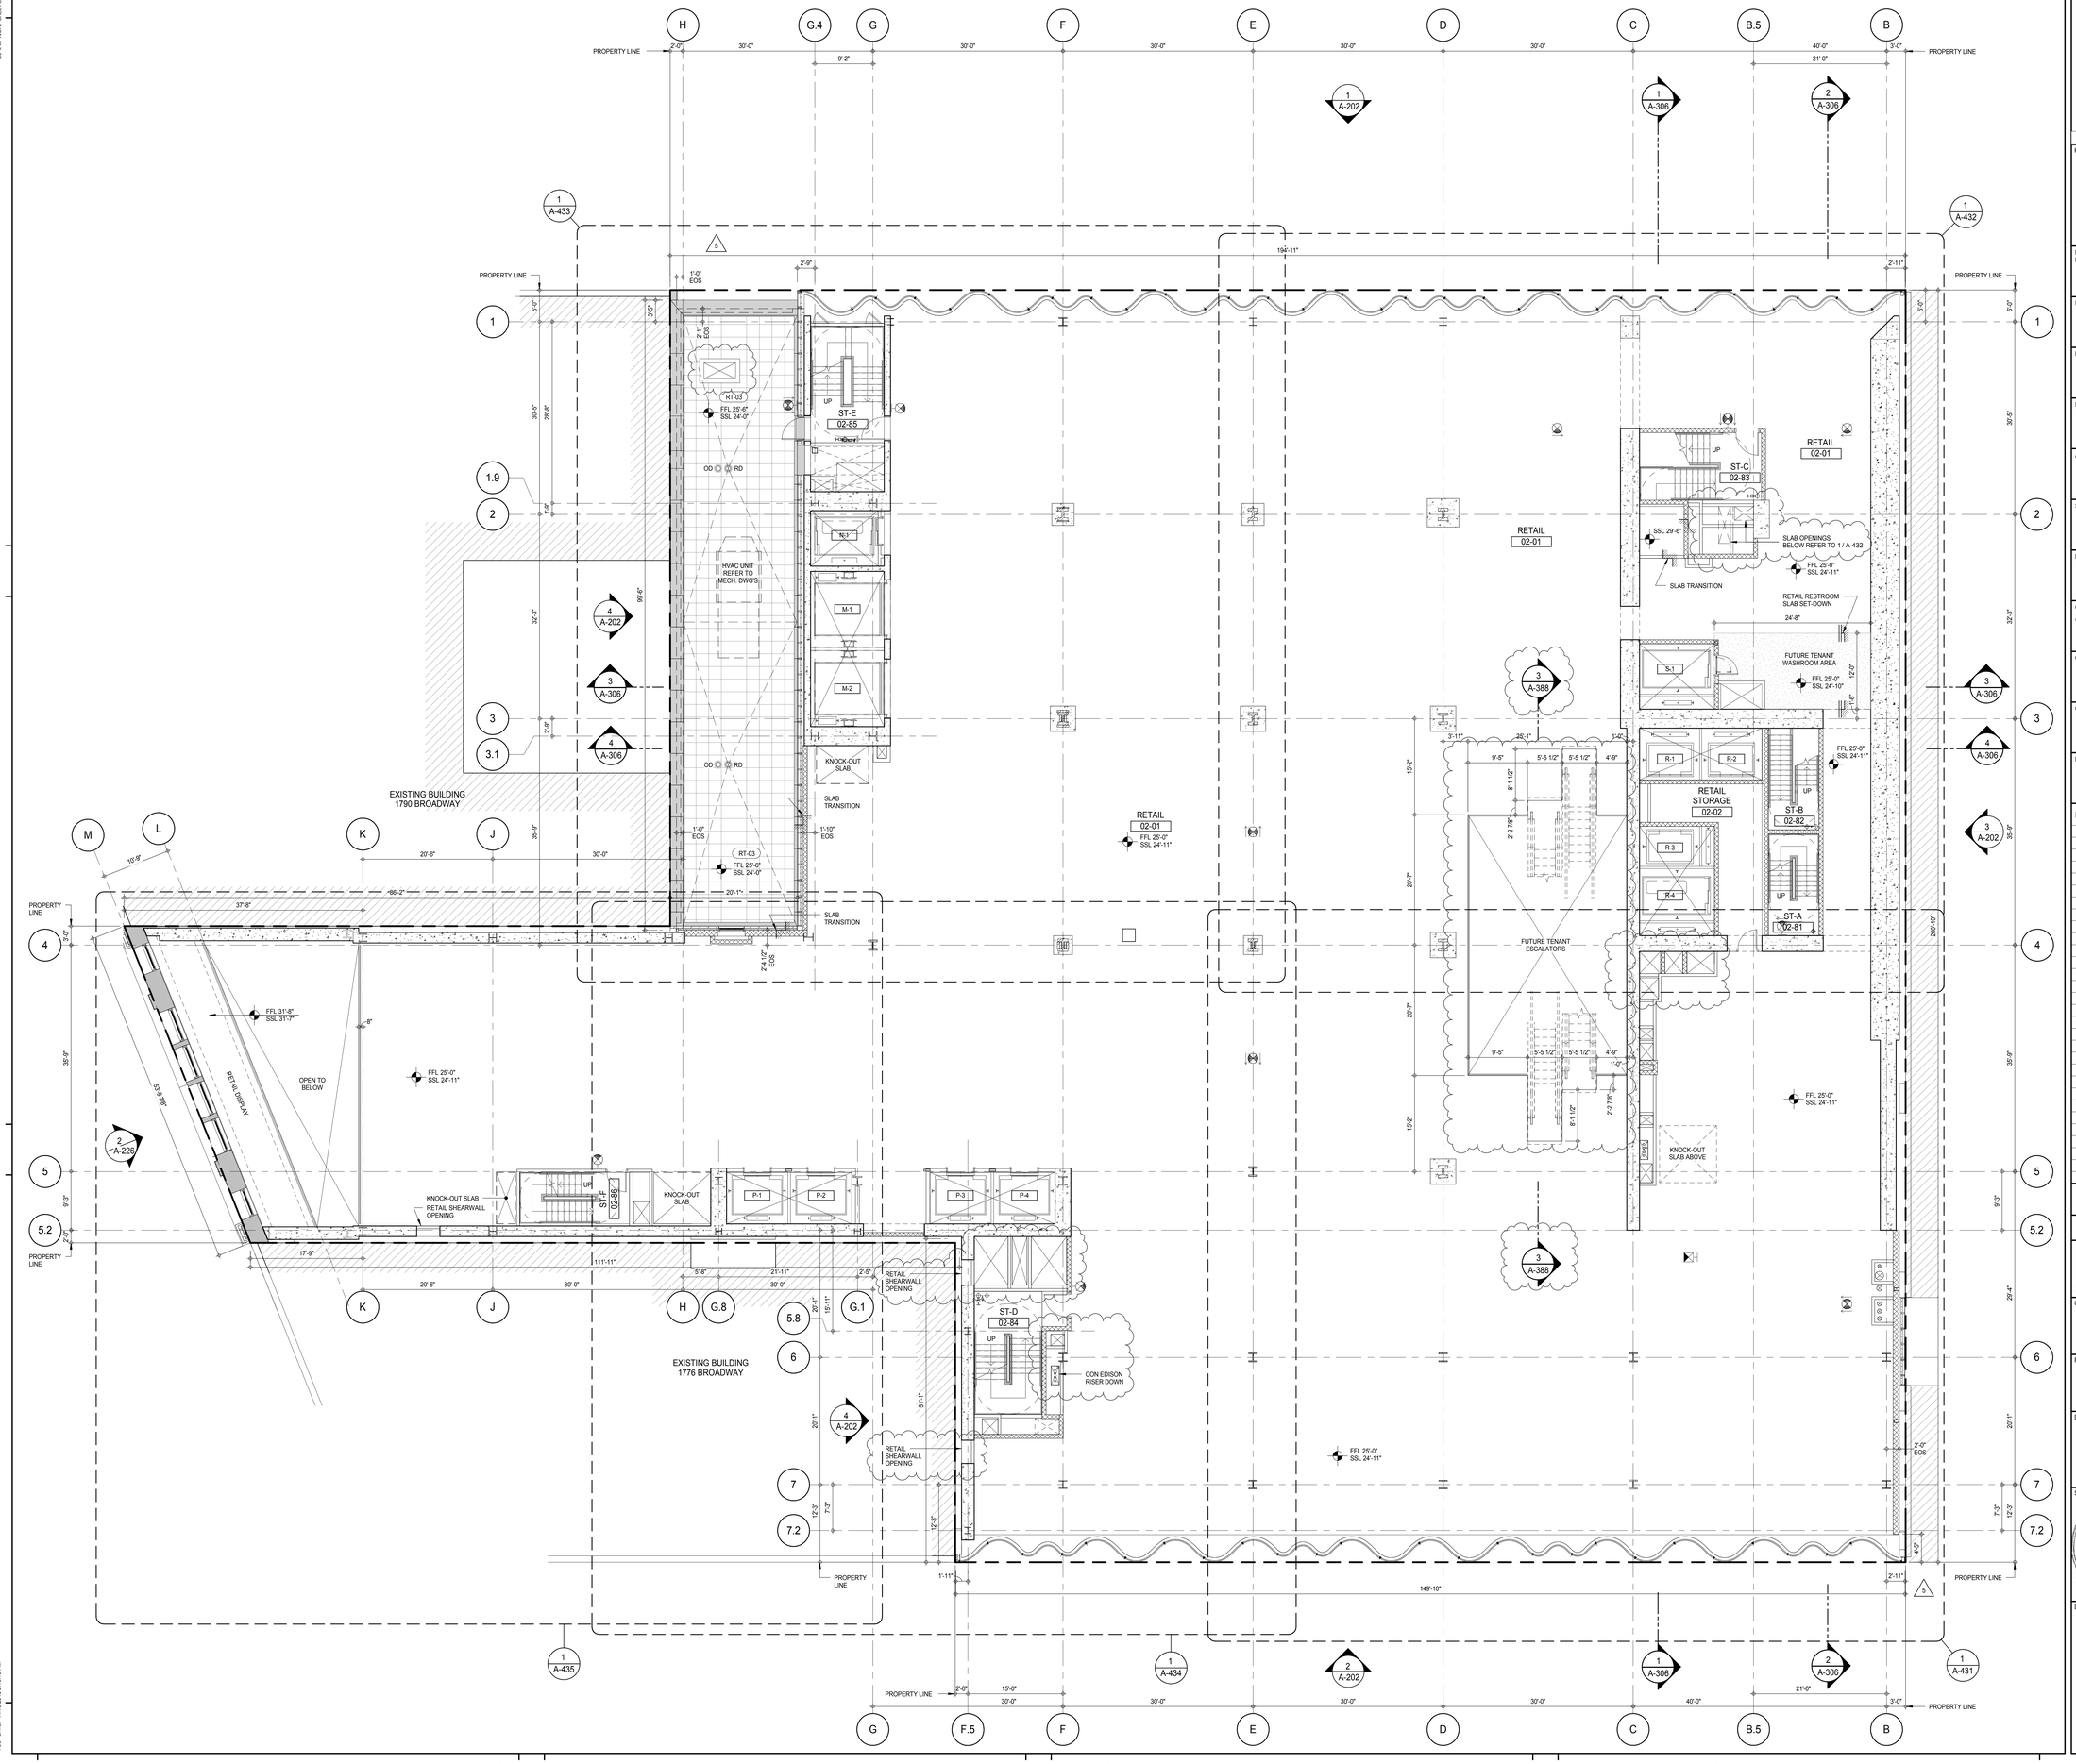

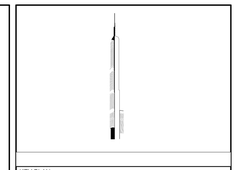

KEY PLAN:

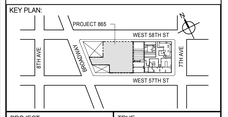

PROJECT NORTH | TRUE NORTH

DEVELOPER:
EXTELL DEVELOPMENT COMPANY
805 THIRD AVENUE, 7TH FLOOR
New York, NY 10022 USA
TEL: 212 712 6000 FAX: 212 712 6100

DESIGN ARCHITECT: Base Building Shell & Core
ADRIAN SMITH + GORDON GILL ARCHITECTURE
111 WEST MONROE STREET SUITE 2300
CHICAGO IL 60603
TEL: 312 920 1888 FAX: 312 920 1775

INTERIOR DESIGNER: Residential
Rottet Architecture and Design Studio, PLLC
298 Fifth Ave, 7th Floor
New York, NY 10001
TEL: 646 998 7000 FAX:

ARCHITECT OF RECORD: Base Building Shell, Core, & Residential
AAI ARCHITECTS, P.C.
401 Wellington St. W., 3rd Floor
Toronto, ON M5V 1E7 Canada
TEL: 416 967 1500 FAX: 416 967 7150

STRUCTURAL ENGINEERS:
WSP CANTOR SEINUK
228 EAST 45th Street
New York, NY 10017 USA
TEL: 212 687 9888 FAX: 646 487 5501

MEP ENGINEERS:
AKF GROUP
165 Broadway, 22nd Floor
New York, NY 10006 USA
TEL: 212 354 5656 FAX: 212 354 5668

GEOTECHNICAL ENGINEERS:
Langan Engineering & Environmental Services
21 Penn Plaza - 360 West 31st Street, 8th Floor
New York, NY 10001-2727
TEL: 212 479 5400 FAX: 212 479 5444

CODE CONSULTANTS:
Construction Consulting Associates
100 Church Street
New York, NY 10007
TEL: 212 385 1818 FAX: 212 385 1911

CURTAINWALL CONSULTANT:
AJLP Consulting
40 Worth Street. Suite 826
New York, NY 10013
TEL: 212 757 5659 FAX: 646 219 8508

LANDMARK/PRESERVATION CONSULTANT:
Jan Hird Pokorny Associates, Inc.
39 West 37th Street, 12A
New York, NY 10018
TEL: 212 759 6462 FAX: 212 759 6540

No.	DESCRIPTION	DATE
1	CD PROGRESS ISSUE 1	15 OCT 14
2	CD PROGRESS ISSUE 2	19 DEC 14
3	D.O.B. SUBMISSION	18 FEB 15
4	CD PROGRESS ISSUE 3	09 MAR 15
	D.O.B. SUBMISSION	27 APR 15
5	CD PROGRESS ISSUE 4	01 JUN 15
6	CD PROGRESS ISSUE 5	10 AUG 15
	D.O.B. AMENDMENT 2	21 SEP 15

0 4'-0" 8'-0" 16'-0"

DOB SUBMISSION

Discrepancies must be reported immediately to the Architect before proceeding. Only figured dimensions are to be used. Contractors must check all dimensions on site. This drawing is protected by copyright.

ALL DIMENSIONS ARE SHOWN IN IMPERIAL.

CONSULTANT: AAI ARCHITECTS, P.C.

PROJECT:
217 WEST 57TH STREET
NEW YORK, NY

DRAWING TITLE:
2ND FLOOR PLAN (RETAIL) (MFD-2ND FLOOR)

SEAL & SIGNATURE: REGISTERED ARCHITECT MICHAEL DAVID JANSSEN No. 028881 STATE OF NEW YORK

DATE:	15 OCT 14
PROJECT No:	1216-00
DRAWN: Author	REV: 6
CHK: Checker	
SCALE: 1/8" = 1'-0"	
DWG No:	A-107.01
DOB PAGE No:	127 of 569

DOB EMPLOYEE STAMP: DOB B-SCAN:

36" x 48" Arch E SHEET SIZE
FILE NAME: C:\Revit Local Files\EXTELL-865-AAI-TWR-CNF_Jsullerm.rvt
PLOT DATE: 11/03/2015 2:16:19 PM

DEPT OF BLDGS 421258305 Job Number
E320263127F4 Scan Code

PART PLAN - 3RD FLOOR AT UPPER RETAIL DISPLAY WINDOW 2
A-108
1/8" = 1'-0"

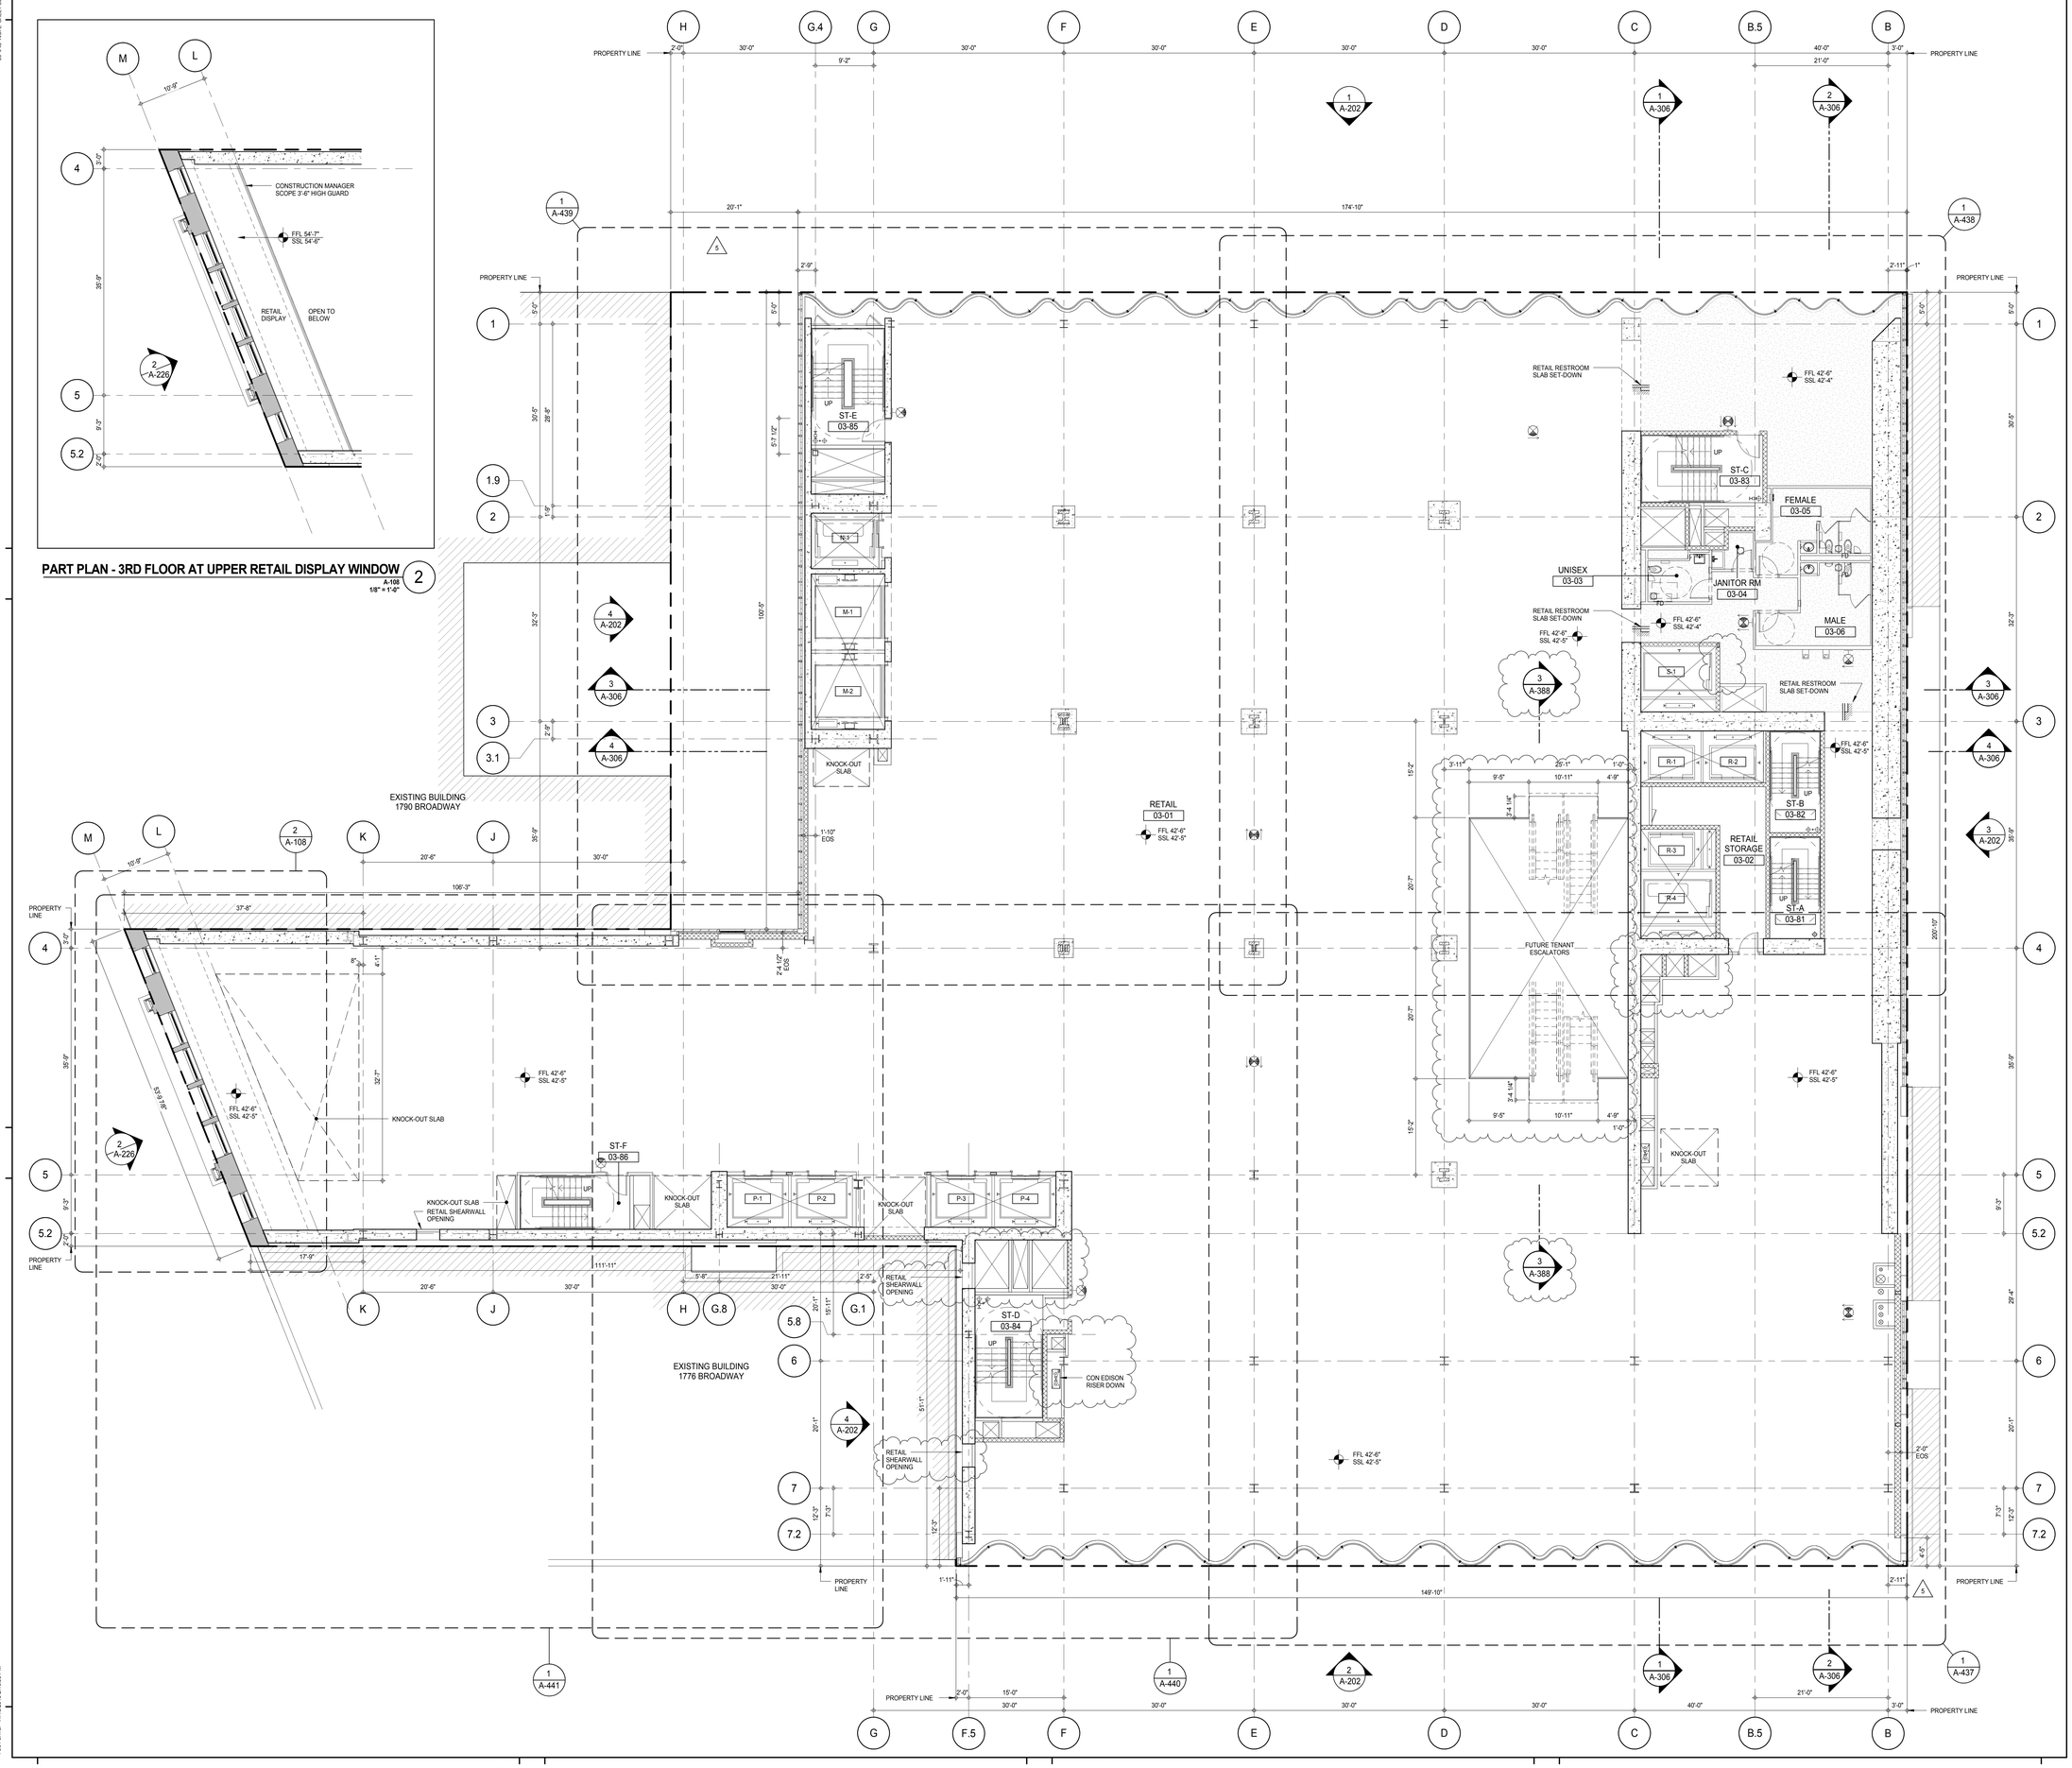

KEY PLAN:

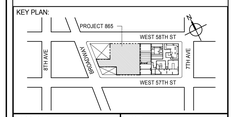

PROJECT NORTH: TRUE NORTH

DEVELOPER:
EXTELL DEVELOPMENT COMPANY
805 THIRD AVENUE, 7TH FLOOR
New York, NY 10022 USA
TEL: 212 712 6000 FAX: 212 712 6100

DESIGN ARCHITECT: Base Building Shell & Core
ADRIAN SMITH + GORDON GILL ARCHITECTURE
111 WEST MONROE STREET SUITE 2300
CHICAGO IL 60603
TEL: 312 920 1888 FAX: 312 920 1775

INTERIOR DESIGNER: Residential
Rottet Architecture and Design Studio, PLLC
298 Fifth Ave, 7th Floor
New York, NY 10001
TEL: 646 998 7000 FAX:

ARCHITECT OF RECORD: Base Building Shell, Core, & Residential
AAI ARCHITECTS, P.C.
401 Wellington St. W., 3rd Floor
Toronto, ON M5V 1E7 Canada
TEL: 416 967 1500 FAX: 416 967 7150

STRUCTURAL ENGINEERS:
WSP CANTOR SEINUK
228 EAST 45th Street
New York, NY 10017 USA
TEL: 212 687 9888 FAX: 646 487 5501

MEP ENGINEERS:
AKF GROUP
165 Broadway, 22nd Floor
New York, NY 10006 USA
TEL: 212 354 5656 FAX: 212 354 5668

GEOTECHNICAL ENGINEERS:
Langan Engineering & Environmental Services
21 Penn Plaza - 360 West 31st Street, 8th Floor
New York, NY 10001-2727
TEL: 212 479 5400 FAX: 212 479 5444

CODE CONSULTANTS:
Construction Consulting Associates
100 Church Street
New York, NY 10007
TEL: 212 385 1818 FAX: 212 385 1911

CURTAINWALL CONSULTANT:
AJLP Consulting
40 Worth Street. Suite 826
New York, NY 10013
TEL: 212 757 5659 FAX: 646 219 8508

LANDMARK/PRESERVATION CONSULTANT:
Jan Hird Pokorny Associates, Inc.
39 West 37th Street, 12A
New York, NY 10018
TEL: 212 759 6462 FAX: 212 759 6540

No.	DESCRIPTION	DATE
1	CD PROGRESS ISSUE 1	15 OCT 14
2	CD PROGRESS ISSUE 2	19 DEC 14
3	D.O.B. SUBMISSION	18 FEB 15
4	CD PROGRESS ISSUE 3	09 MAR 15
	D.O.B. SUBMISSION	27 APR 15
5	CD PROGRESS ISSUE 4	01 JUN 15
6	CD PROGRESS ISSUE 5	10 AUG 15
	D.O.B. AMENDMENT 2	21 SEP 15

0 4'-0" 8'-0" 16'-0"

DOB SUBMISSION

Discrepancies must be reported immediately to the Architect before proceeding. Only figured dimensions are to be used. Contractors must check all dimensions on site. This drawing is protected by copyright.

ALL DIMENSIONS ARE SHOWN IN IMPERIAL.

CONSULTANT:
AAI ARCHITECTS, P.C.

PROJECT:
217 WEST 57TH STREET
NEW YORK, NY

DRAWING TITLE:
3RD FLOOR PLAN (RETAIL) (MFD-3RD FLOOR)

SEAL & SIGNATURE:
REGISTERED ARCHITECT RENE DAVID JAUREGI NO. 028881 STATE OF NEW YORK

DATE:	15 OCT 14
PROJECT No:	1216-00
DRAWN: Author	REV: 6
CHK: Checker	
SCALE: 1/8" = 1'-0"	
DWG No:	A-108.01
DOB PAGE No:	128 of 569

DOB EMPLOYEE STAMP: DOB B-SCAN:

36" x 48" Arch E SHEET SIZE
FILE NAME: C:\Revit Local Files\EXTELL-995-AAI-TWR-CNF_Jaureglm.rvt
PLOT DATE: 11/13/2015 2:18:35 PM

DEPT OF BLDGS 421263626 Job Number
E380453248 Scan Code

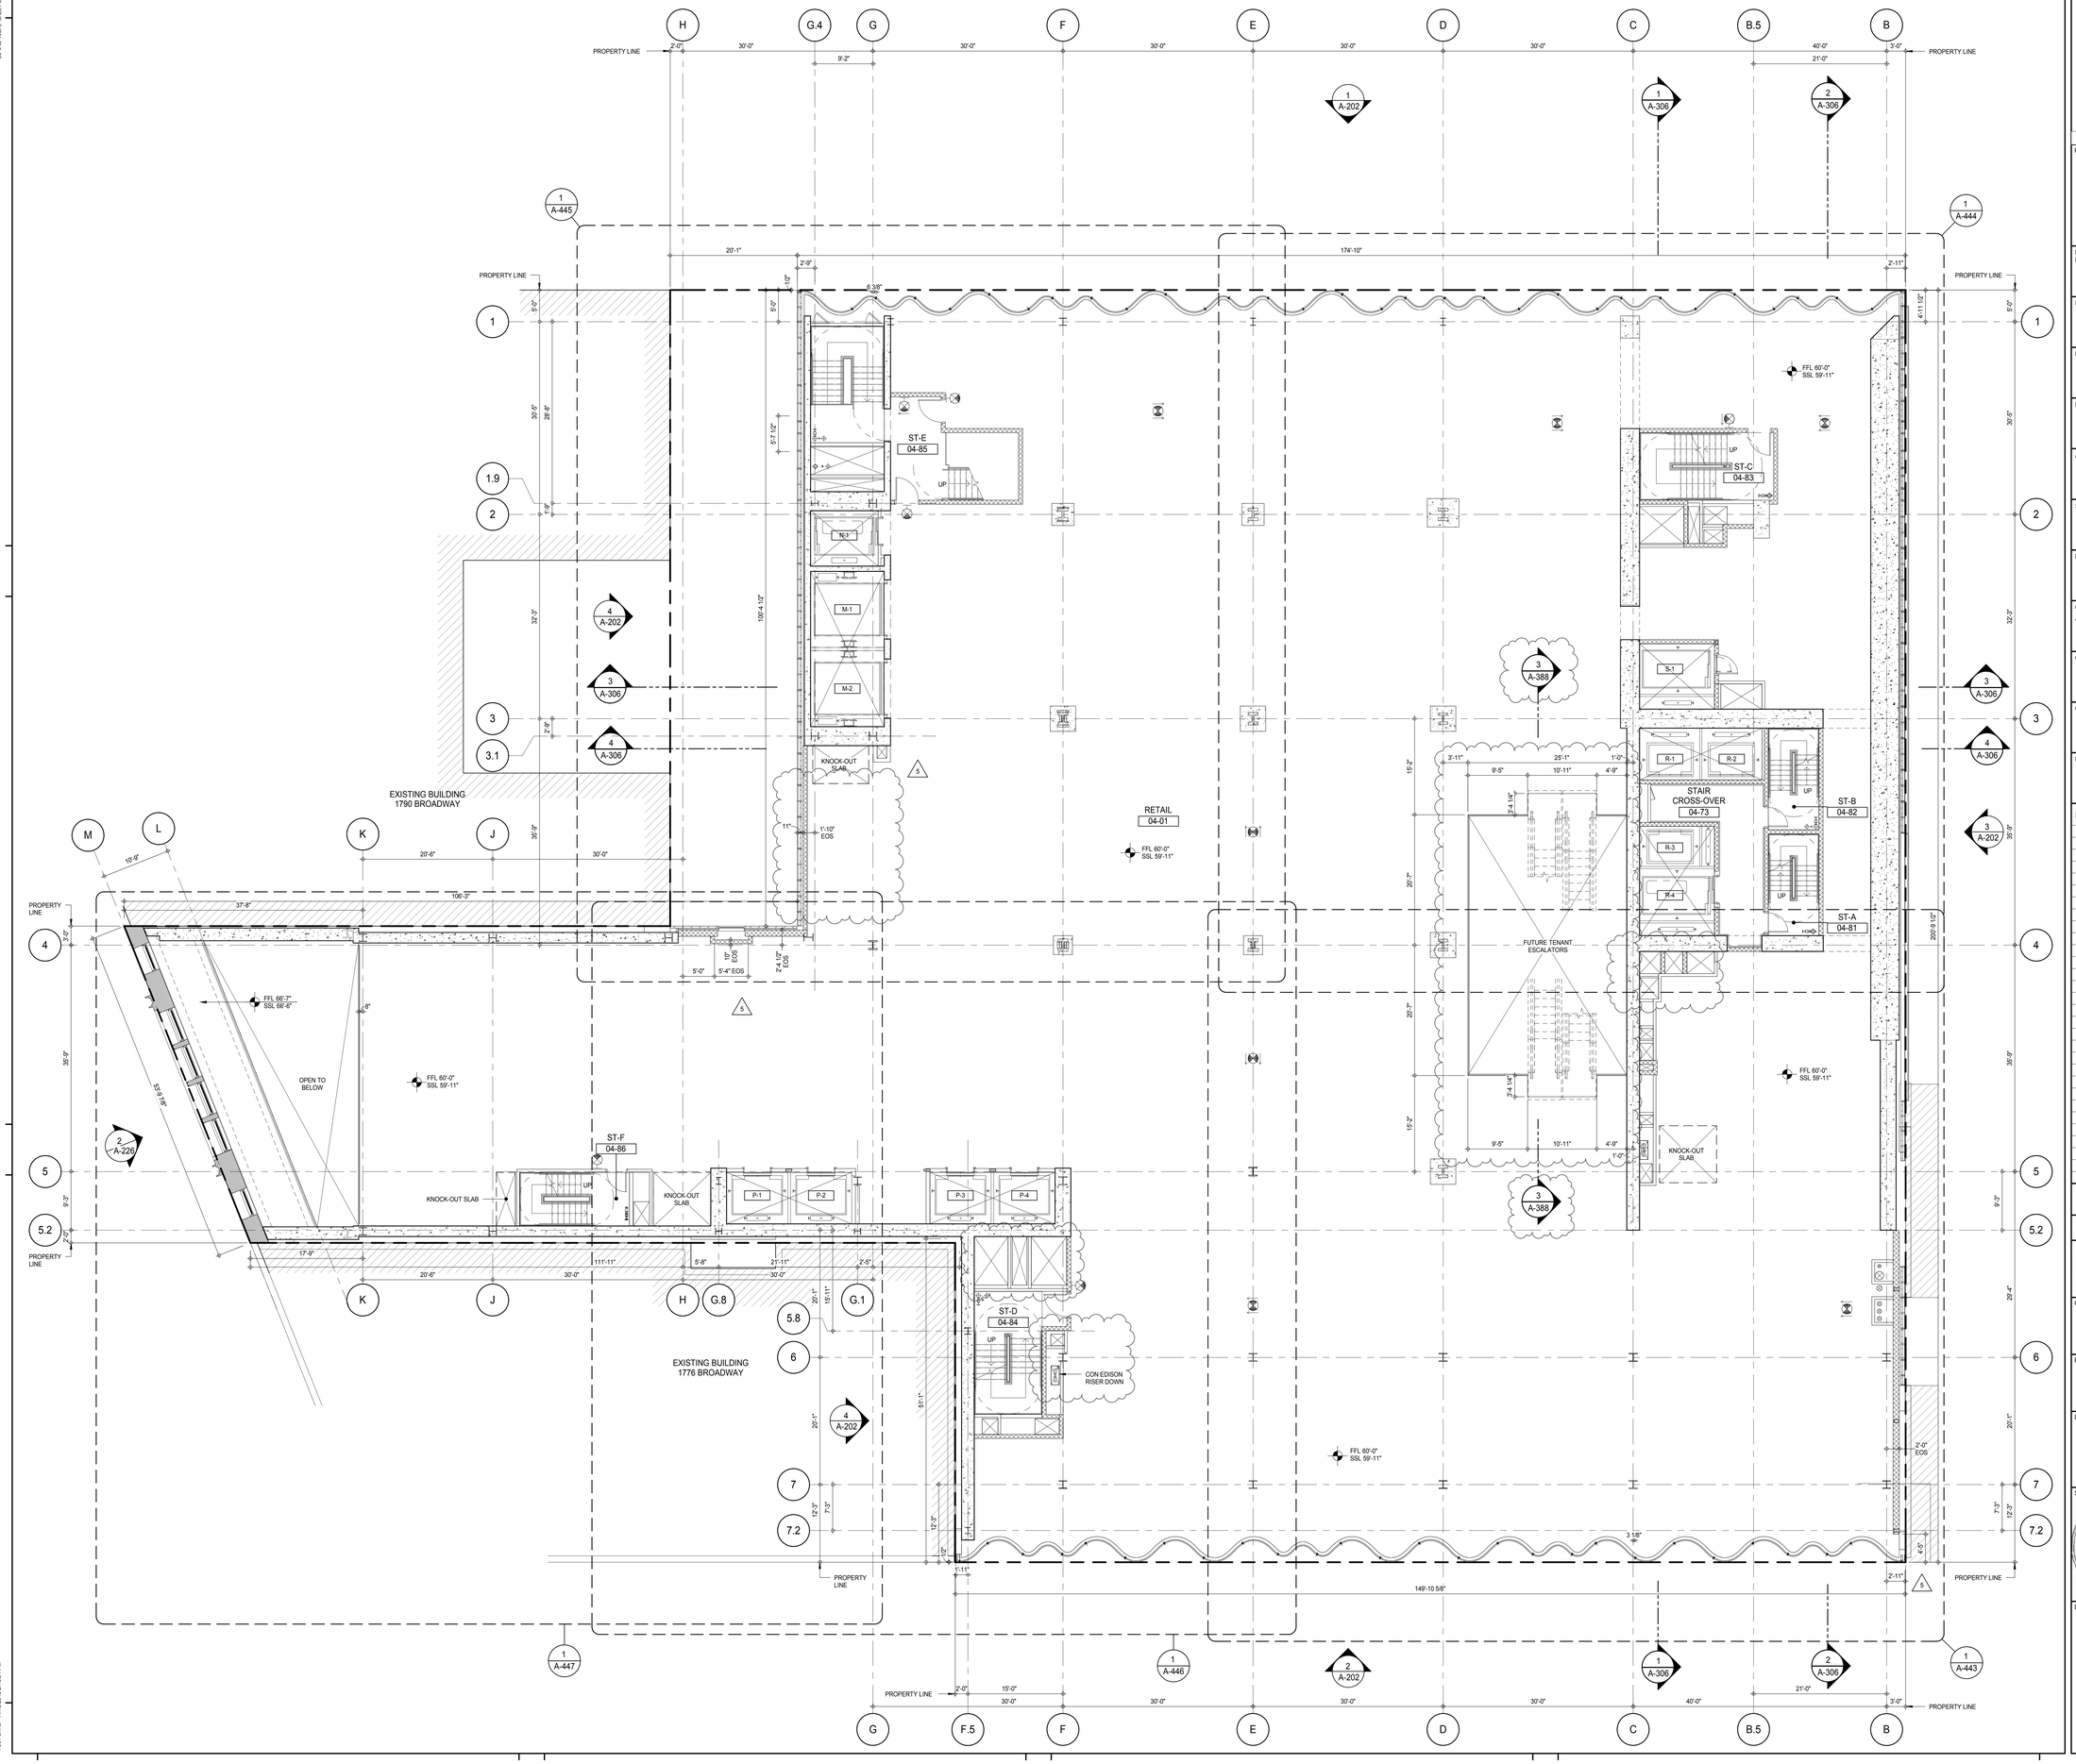

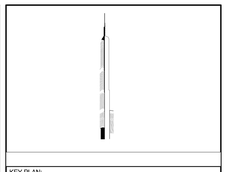

KEY PLAN:

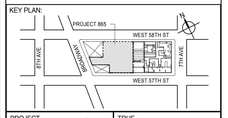

PROJECT NORTH | TRUE NORTH

DEVELOPER:
EXTELL DEVELOPMENT COMPANY
805 THIRD AVENUE, 7TH FLOOR
New York, NY 10022 USA
TEL: 212 712 6000 FAX: 212 712 6100

DESIGN ARCHITECT: Base Building Shell & Core
ADRIAN SMITH + GORDON GILL ARCHITECTURE
111 WEST MONROE STREET SUITE 2300
CHICAGO IL 60603
TEL: 312 920 1888 FAX: 312 920 1775

INTERIOR DESIGNER: Residential
Rottet Architecture and Design Studio, PLLC
298 Fifth Ave, 7th Floor
New York, NY 10001
TEL: 646 998 7000 FAX:

ARCHITECT OF RECORD: Base Building Shell, Core, & Residential
AAI ARCHITECTS, P.C.
401 Wellington St. W., 3rd Floor
Toronto, ON M5V 1E7 Canada
TEL: 416 967 1500 FAX: 416 967 7150

STRUCTURAL ENGINEERS:
WSP CANTOR SEINUK
228 EAST 45th Street
New York, NY 10017 USA
TEL: 212 687 9888 FAX: 646 487 5501

MEP ENGINEERS:
AKF GROUP
165 Broadway, 22nd Floor
New York, NY 10006 USA
TEL: 212 354 5656 FAX: 212 354 5668

GEOTECHNICAL ENGINEERS:
Langan Engineering & Environmental Services
21 Penn Plaza - 360 West 31st Street, 8th Floor
New York, NY 10001-2727
TEL: 212 479 5400 FAX: 212 479 5444

CODE CONSULTANTS:
Construction Consulting Associates
100 Church Street
New York, NY 10007
TEL: 212 385 1818 FAX: 212 385 1911

CURTAINWALL CONSULTANT:
AJLP Consulting
40 Worth Street. Suite 826
New York, NY 10013
TEL: 212 757 5659 FAX: 646 219 8508

LANDMARK/PRESERVATION CONSULTANT:
Jan Hird Pokorny Associates, Inc.
39 West 37th Street, 12A
New York, NY 10018
TEL: 212 759 6462 FAX: 212 759 6540

No.	DESCRIPTION	DATE
1	CD PROGRESS ISSUE 1	15 OCT 14
2	CD PROGRESS ISSUE 2	19 DEC 14
3	D.O.B. SUBMISSION	18 FEB 15
4	CD PROGRESS ISSUE 3	09 MAR 15
	D.O.B. SUBMISSION	27 APR 15
5	CD PROGRESS ISSUE 4	01 JUN 15
6	CD PROGRESS ISSUE 5	10 AUG 15
	D.O.B. AMENDMENT 2	21 SEP 15

0 4' - 0" 8' - 0" 16' - 0"

DOB SUBMISSION

Discrepancies must be reported immediately to the Architect before proceeding. Only figured dimensions are to be used. Contractors must check all dimensions on site. This drawing is protected by copyright.

ALL DIMENSIONS ARE SHOWN IN IMPERIAL.

CONSULTANT: AAI ARCHITECTS, P.C.

PROJECT:
217 WEST 57TH STREET
NEW YORK, NY

DRAWING TITLE:
4TH FLOOR PLAN (RETAIL) (MFD-4TH FLOOR)

SEAL & SIGNATURE: REGISTERED ARCHITECT JAN DAVID JANSSEN No. 028881 STATE OF NEW YORK

DATE:	15 OCT 14
PROJECT No:	1216-00
DRAWN: Author	REV: 6
CHK: Checker	
SCALE: 1/8" = 1'-0"	
DWG No:	A-109.01
DOB PAGE No:	129 of 569

DOB EMPLOYEE STAMP: DOB B-SCAN:

36" x 48" Arch E SHEET SIZE
FILE NAME: C:\Revit Local Files\EXTELL-865-AAI-TWR-CNF_bulletin.rvt
PLOT DATE: 11/20/2015 5:16:54 PM

DEPT OF BLDGS 421208305 Job Number
E383117374 Scan Code

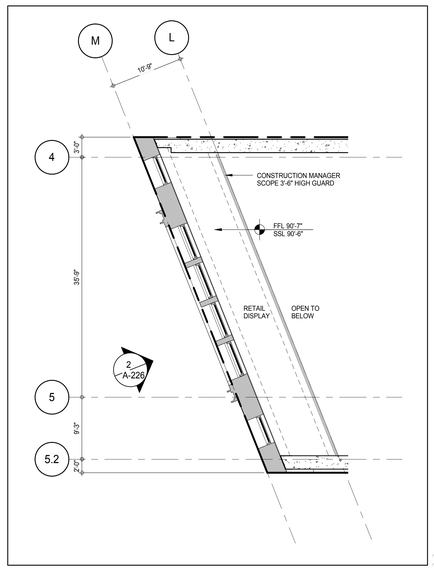

PART PLAN - 5TH FLOOR - AT UPPER RETAIL DISPLAY WINDOW 2
A-110
1/8" = 1'-0"

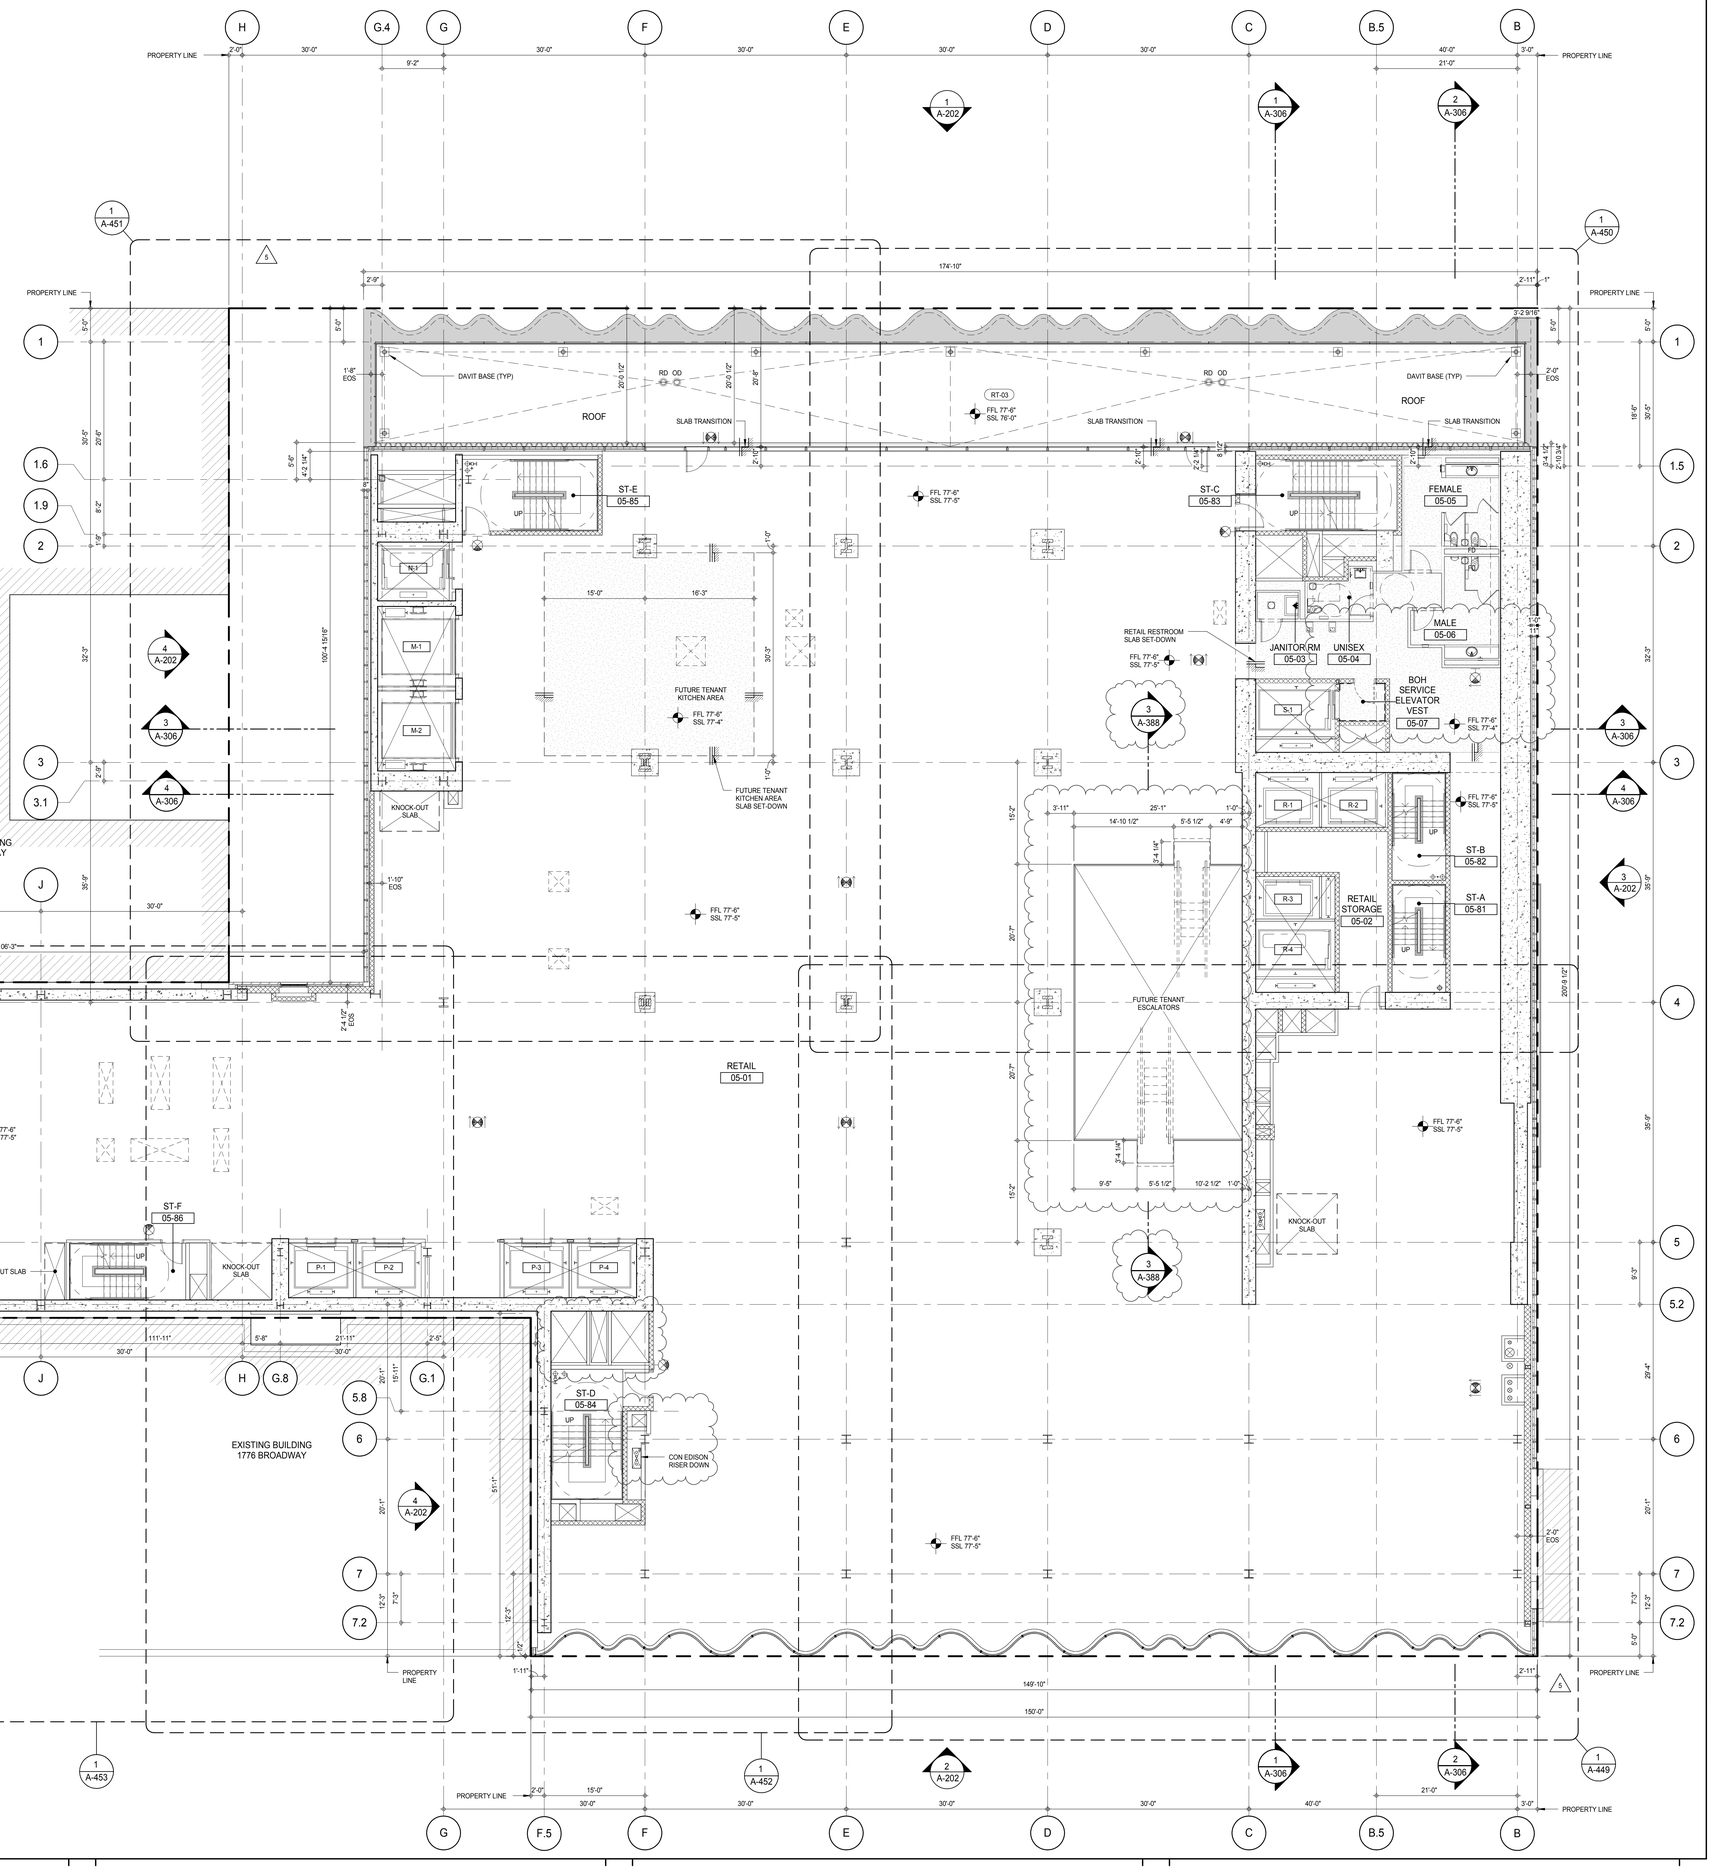

KEY PLAN:

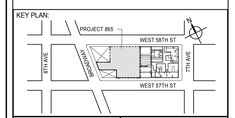

PROJECT NORTH: TRUE NORTH

DEVELOPER:
EXTELL DEVELOPMENT COMPANY
805 THIRD AVENUE, 7TH FLOOR
New York, NY 10022 USA
TEL: 212 712 6000 FAX: 212 712 6100

DESIGN ARCHITECT: Base Building Shell & Core
ADRIAN SMITH + GORDON GILL ARCHITECTURE
111 WEST MONROE STREET SUITE 2300
CHICAGO IL 60603
TEL: 312 920 1888 FAX: 312 920 1775

INTERIOR DESIGNER: Residential
Rottet Architecture and Design Studio, PLLC
298 Fifth Ave, 7th Floor
New York, NY 10001
TEL: 646 998 7000 FAX:

ARCHITECT OF RECORD: Base Building Shell, Core, & Residential
AAI ARCHITECTS, P.C.
401 Wellington St. W., 3rd Floor
Toronto, ON M5V 1E7 Canada
TEL: 416 967 1500 FAX: 416 967 7150

STRUCTURAL ENGINEERS:
WSP CANTOR SEINUK
228 EAST 45th Street
New York, NY 10017 USA
TEL: 212 687 9888 FAX: 646 487 5501

MEP ENGINEERS:
AKF GROUP
165 Broadway, 22nd Floor
New York, NY 10006 USA
TEL: 212 354 5656 FAX: 212 354 5668

GEOTECHNICAL ENGINEERS:
Langan Engineering & Environmental Services
21 Penn Plaza - 360 West 31st Street, 8th Floor
New York, NY 10001-2727
TEL: 212 479 5400 FAX: 212 479 5444

CODE CONSULTANTS:
Construction Consulting Associates
100 Church Street
New York, NY 10007
TEL: 212 385 1818 FAX: 212 385 1911

CURTAINWALL CONSULTANT:
AJLP Consulting
40 Worth Street. Suite 826
New York, NY 10013
TEL: 212 757 5659 FAX: 646 219 8508

LANDMARK/PRESERVATION CONSULTANT:
Jan Hird Pokorny Associates, Inc.
39 West 37th Street, 12A
New York, NY 10018
TEL: 212 759 6462 FAX: 212 759 6540

No.	DESCRIPTION	DATE
1	CD PROGRESS ISSUE 1	15 OCT 14
2	CD PROGRESS ISSUE 2	19 DEC 14
3	D.O.B. SUBMISSION	18 FEB 15
4	CD PROGRESS ISSUE 3	09 MAR 15
	D.O.B. SUBMISSION	27 APR 15
5	CD PROGRESS ISSUE 4	01 JUN 15
6	CD PROGRESS ISSUE 5	10 AUG 15
	D.O.B. AMENDMENT 2	21 SEP 15

0 4'-0" 8'-0" 16'-0"

DOB SUBMISSION

Discrepancies must be reported immediately to the Architect before proceeding. Only figured dimensions are to be used. Contractors must check all dimensions on site. This drawing is protected by copyright.

ALL DIMENSIONS ARE SHOWN IN IMPERIAL.

CONSULTANT: AAI ARCHITECTS, P.C.

PROJECT:
217 WEST 57TH STREET
NEW YORK, NY

DRAWING TITLE:
5TH FLOOR PLAN (RETAIL) (MFD-5TH FLOOR)

SEAL & SIGNATURE: REGISTERED ARCHITECT ADE DAVID JAMES NO. 028851 STATE OF NEW YORK

DATE:	15 OCT 14
PROJECT No:	1216-00
DRAWN: Author	REV:
CHK. Checker	6
SCALE: 1/8" = 1'-0"	
DWG No:	A-110.01
DOB PAGE No:	130 of 569

DOB EMPLOYEE STAMP: DOB B-SCAN:

36" x 48" Arch E SHEET SIZE
FILE NAME: C:\Revit Local Files\EXTELL-865-AAI-TWR-CNF_Jsullivan.rvt
PLOT DATE: 10/15/2015 2:11:14 PM

DEPT OF BLDGS 421263626 Job Number
E5172456443 Scan Code

36" x 48" Arch E SHEET SIZE

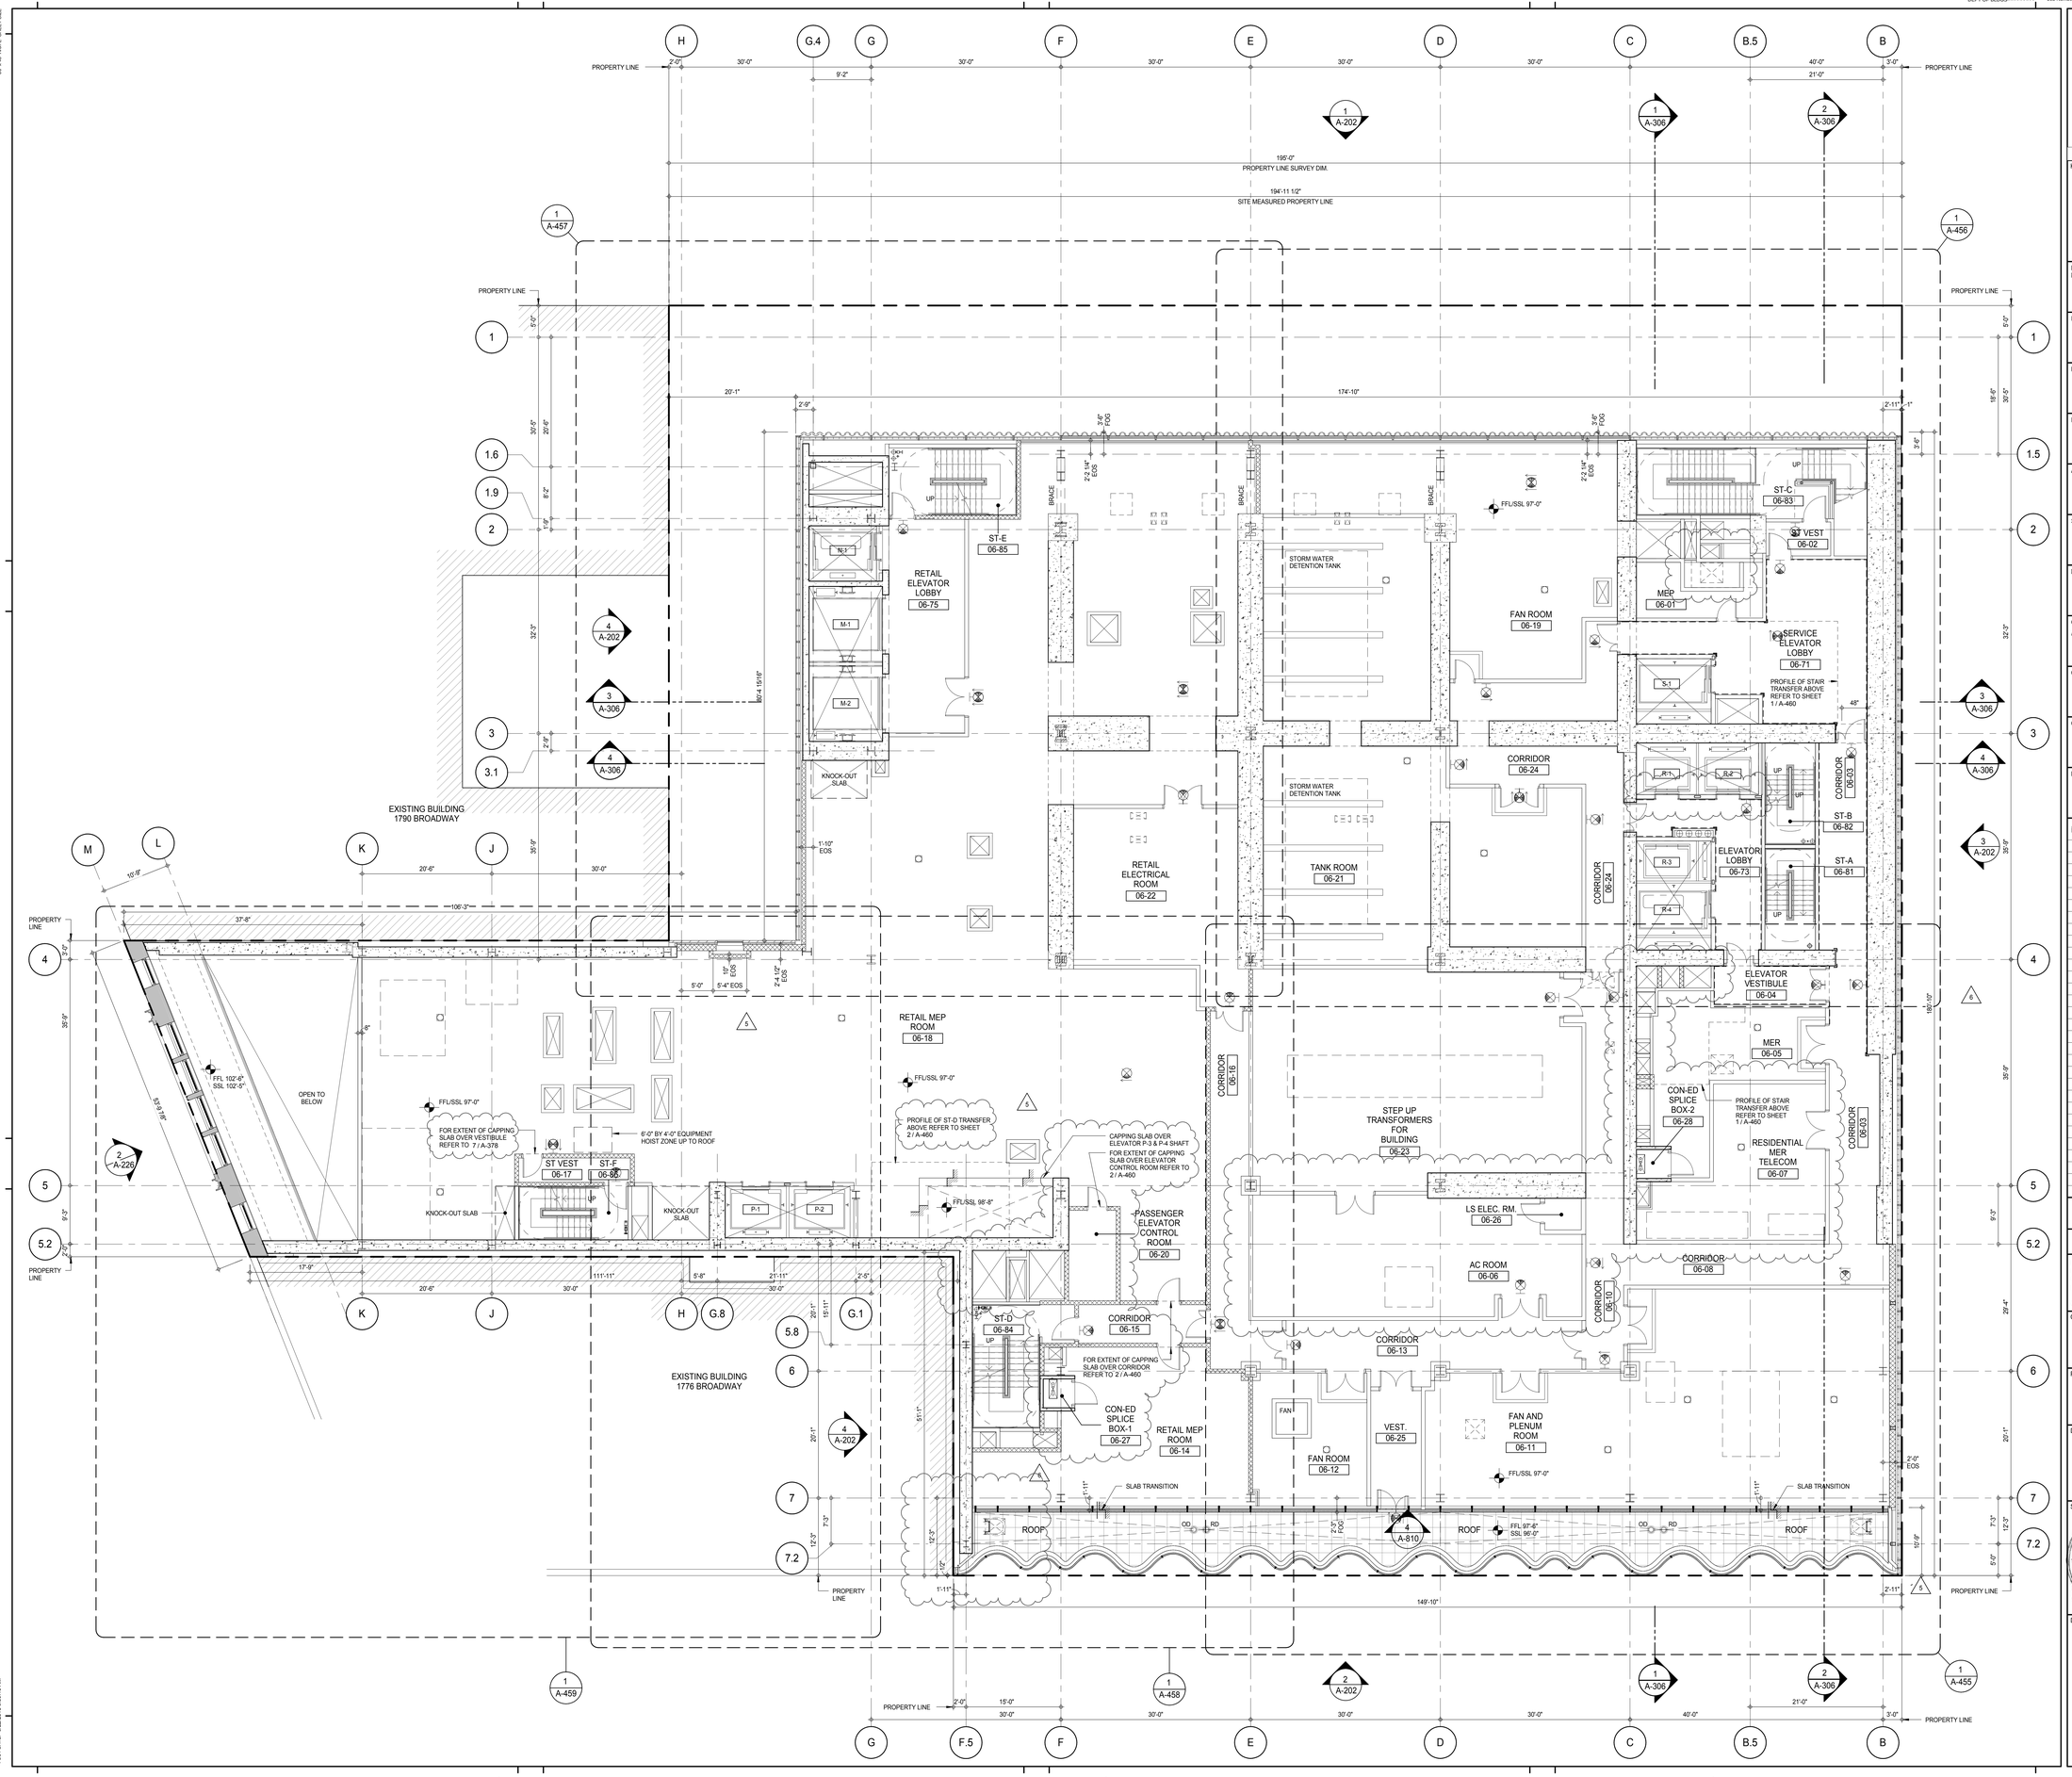

KEY PLAN:

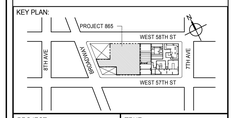

PROJECT NORTH | TRUE NORTH

DEVELOPER:
EXTELL DEVELOPMENT COMPANY
805 THIRD AVENUE, 7TH FLOOR
New York, NY 10022 USA
TEL: 212 712 6000 FAX: 212 712 6100

DESIGN ARCHITECT: Base Building Shell & Core
ADRIAN SMITH + GORDON GILL ARCHITECTURE
111 WEST MONROE STREET SUITE 2300
CHICAGO IL 60603
TEL: 312 920 1888 FAX: 312 920 1775

INTERIOR DESIGNER: Residential
Rottet Architecture and Design Studio, PLLC
298 Fifth Ave, 7th Floor
New York, NY 10001
TEL: 646 998 7000 FAX:

ARCHITECT OF RECORD: Base Building Shell, Core, & Residential
AAI ARCHITECTS, P.C.
401 Wellington St. W., 3rd Floor
Toronto, ON M5V 1E7 Canada
TEL: 416 967 1500 FAX: 416 967 7150

STRUCTURAL ENGINEERS:
WSP CANTOR SEINUK
228 EAST 45th Street
New York, NY 10017 USA
TEL: 212 687 9888 FAX: 646 487 5501

MEP ENGINEERS:
AKF GROUP
165 Broadway, 22nd Floor
New York, NY 10006 USA
TEL: 212 354 5656 FAX: 212 354 5668

GEOTECHNICAL ENGINEERS:
Langan Engineering & Environmental Services
21 Penn Plaza - 360 West 31st Street, 8th Floor
New York, NY 10001-2727
TEL: 212 479 5400 FAX: 212 479 5444

CODE CONSULTANTS:
Construction Consulting Associates
100 Church Street
New York, NY 10007
TEL: 212 385 1818 FAX: 212 385 1911

CURTAINWALL CONSULTANT:
AJLP Consulting
40 Worth Street. Suite 826
New York, NY 10013
TEL: 212 757 5659 FAX: 646 219 8508

LANDMARK/PRESERVATION CONSULTANT:
Jan Hird Pokorny Associates, Inc.
39 West 37th Street, 12A
New York, NY 10018
TEL: 212 759 6462 FAX: 212 759 6540

No.	DESCRIPTION	DATE
1	CD PROGRESS ISSUE 1	15 OCT 14
2	CD PROGRESS ISSUE 2	19 DEC 14
3	D.O.B. SUBMISSION	18 FEB 15
4	CD PROGRESS ISSUE 3	09 MAR 15
	D.O.B. SUBMISSION	27 APR 15
5	CD PROGRESS ISSUE 4	01 JUN 15
6	CD PROGRESS ISSUE 5	10 AUG 15
	D.O.B. AMENDMENT 2	21 SEP 15

0 4'-0" 8'-0" 16'-0"

DOB SUBMISSION

Discrepancies must be reported immediately to the Architect before proceeding. Only figured dimensions are to be used. Contractors must check all dimensions on site. This drawing is protected by copyright.

ALL DIMENSIONS ARE SHOWN IN IMPERIAL.

CONSULTANT:
AAI ARCHITECTS, P.C.

PROJECT:
217 WEST 57TH STREET
NEW YORK, NY

DRAWING TITLE:
6TH FLOOR PLAN (MECHANICAL)
(MFD-6TH FLOOR)

SEAL & SIGNATURE: REGISTERED ARCHITECT ANDRE DAVID JAMES 028885 STATE OF NEW YORK

DATE:	15 OCT 14
PROJECT No:	1216-00
DRAWN: Author	REV:
CHK: Checker	6
SCALE: 1/8" = 1'-0"	
DWG No:	A-111.01
DOB PAGE No:	131 of 569

DOB EMPLOYEE STAMP: DOB B-SCAN:

FILE NAME: C:\Revit Local Files\EXTELL-865-AAI-TWR-CNF_hudson.rvt
PLOT DATE: 6/4/2015 9:56:48 AM

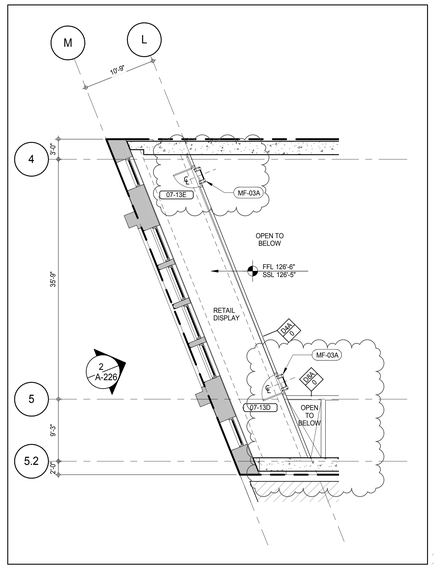

PART PLAN - 7TH FLOOR AT UPPER RETAIL DIPLAY WINDOW 2
A-112
1/8" = 1'-0"

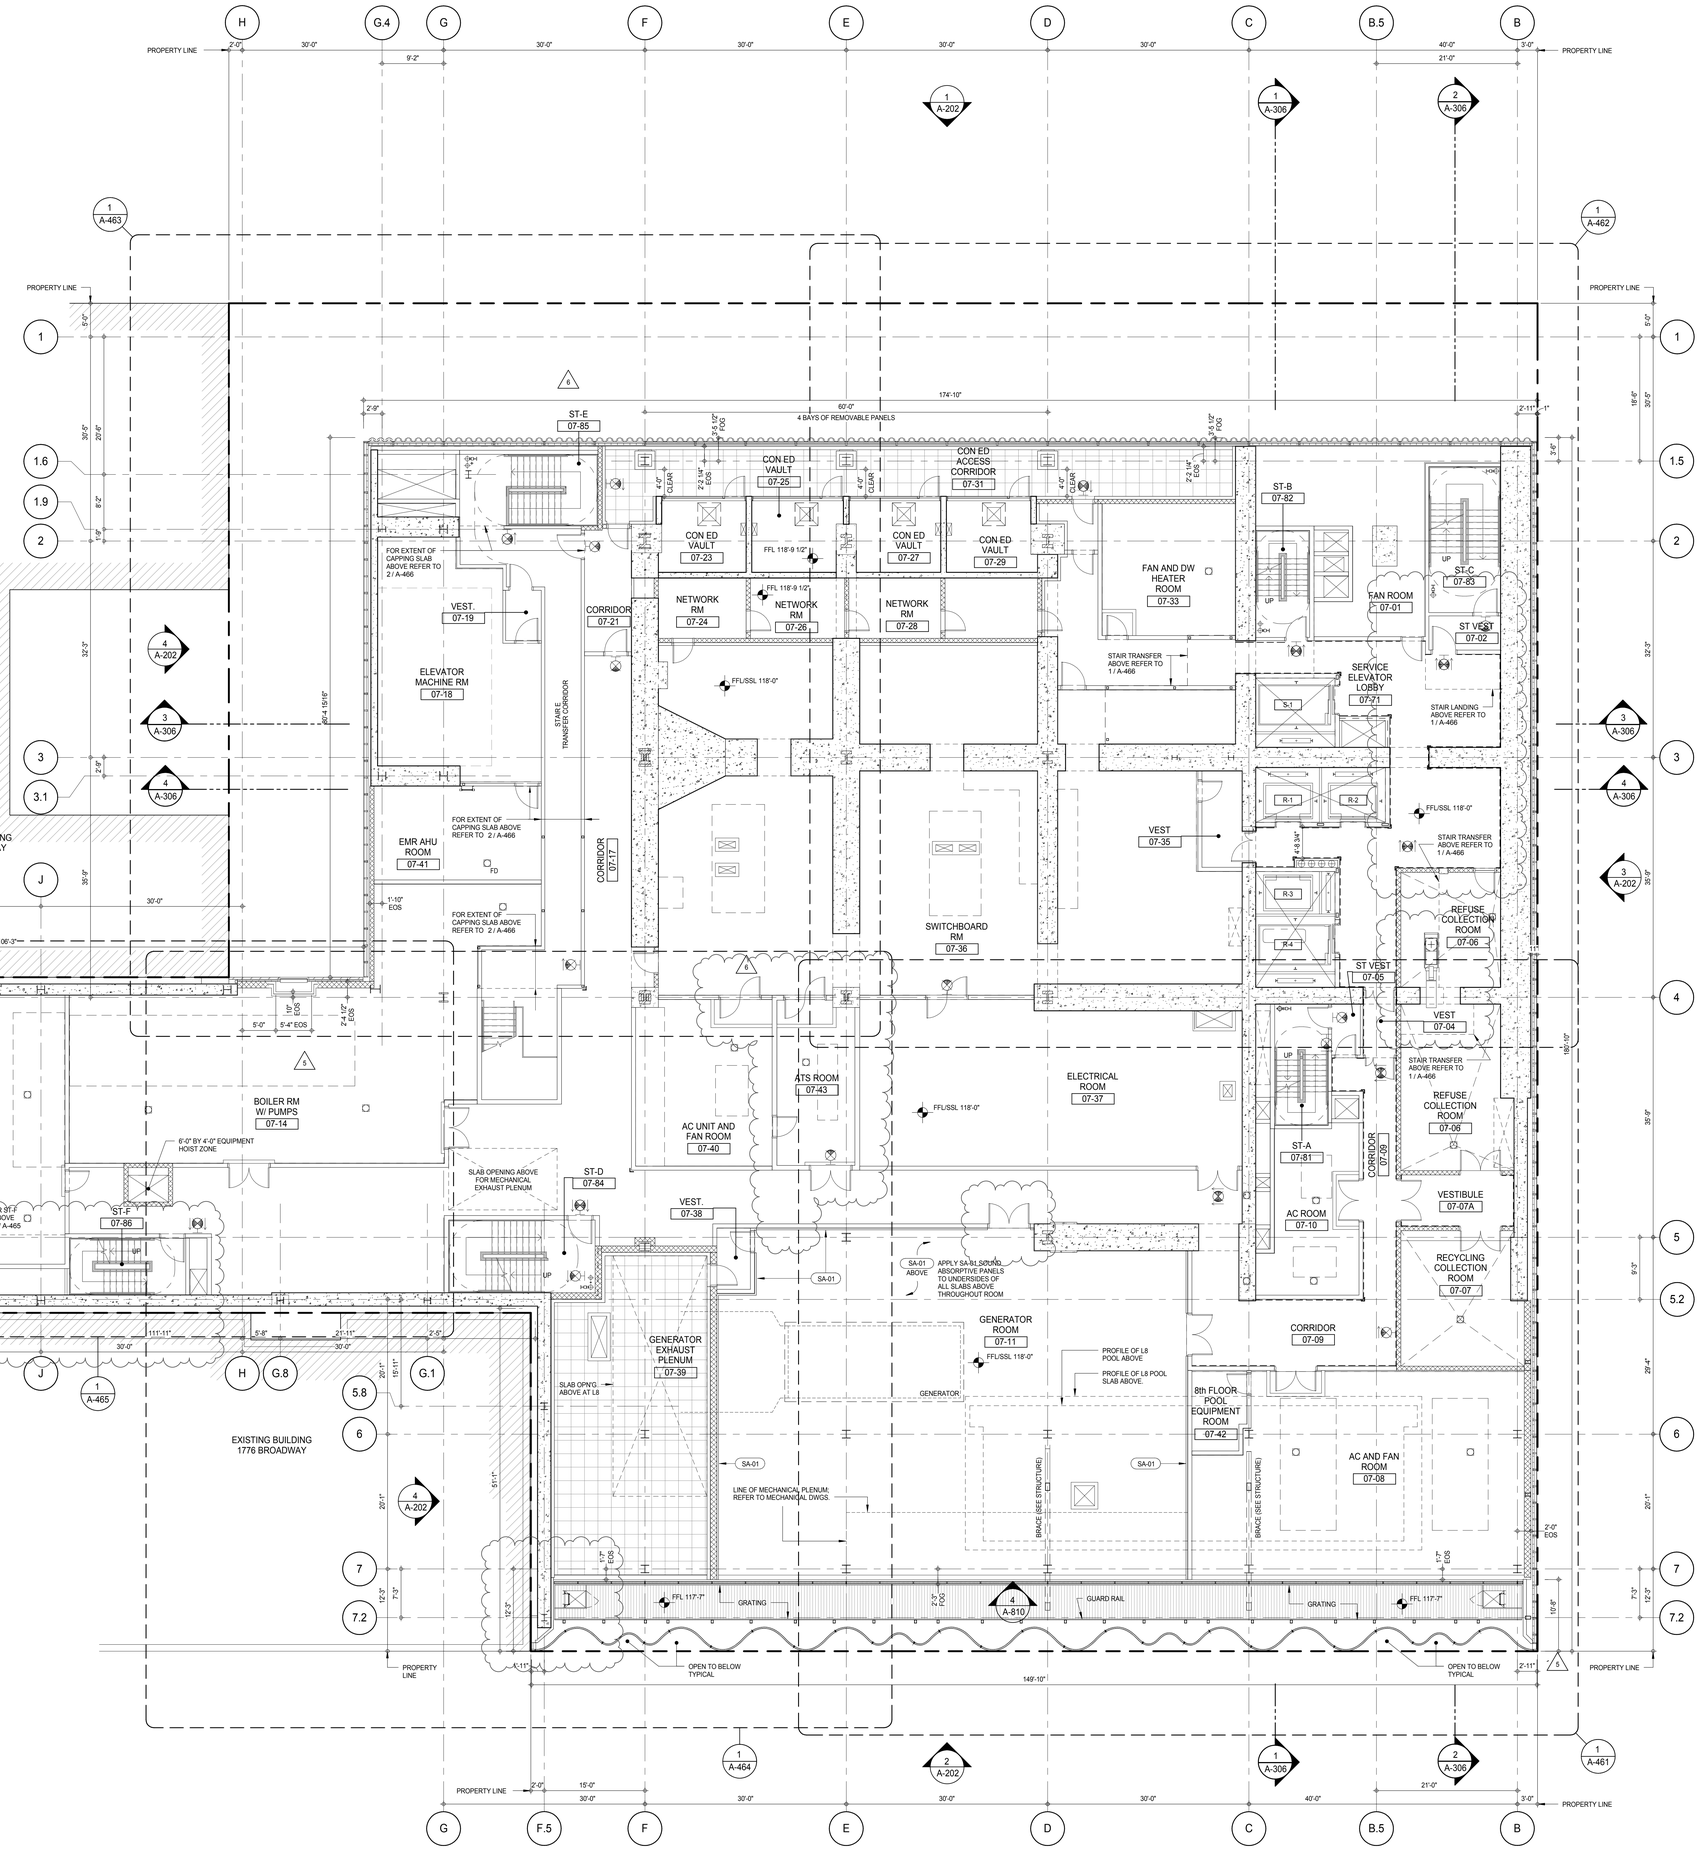

KEY PLAN:

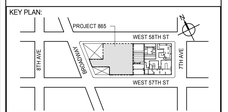

PROJECT NORTH | TRUE NORTH

DEVELOPER:
EXTELL DEVELOPMENT COMPANY
805 THIRD AVENUE, 7TH FLOOR
New York, NY 10022 USA
TEL: 212 712 6000 FAX: 212 712 6100

DESIGN ARCHITECT: Base Building Shell & Core
ADRIAN SMITH + GORDON GILL ARCHITECTURE
111 WEST MONROE STREET SUITE 2300
CHICAGO IL 60603
TEL: 312 920 1888 FAX: 312 920 1775

INTERIOR DESIGNER: Residential
Rottet Architecture and Design Studio, PLLC
298 Fifth Ave, 7th Floor
New York, NY 10001
TEL: 646 998 7000 FAX:

ARCHITECT OF RECORD: Base Building Shell, Core, & Residential
AAI ARCHITECTS, P.C.
401 Wellington St. W., 3rd Floor
Toronto, ON M5V 1E7 Canada
TEL: 416 967 1500 FAX: 416 967 7150

STRUCTURAL ENGINEERS:
WSP CANTOR SEINUK
228 EAST 45th Street
New York, NY 10017 USA
TEL: 212 687 9888 FAX: 646 487 5501

MEP ENGINEERS:
AKF GROUP
165 Broadway, 22nd Floor
New York, NY 10006 USA
TEL: 212 354 5656 FAX: 212 354 5668

GEOTECHNICAL ENGINEERS:
Langan Engineering & Environmental Services
21 Penn Plaza - 360 West 31st Street, 8th Floor
New York, NY 10001-2727
TEL: 212 479 5400 FAX: 212 479 5444

CODE CONSULTANTS:
Construction Consulting Associates
100 Church Street
New York, NY 10007
TEL: 212 385 1818 FAX: 212 385 1911

CURTAINWALL CONSULTANT:
AJLP Consulting
40 Worth Street. Suite 826
New York, NY 10013
TEL: 212 757 5659 FAX: 646 219 8508

LANDMARK/PRESERVATION CONSULTANT:
Jan Hird Pokorny Associates, Inc.
39 West 37th Street, 12A
New York, NY 10018
TEL: 212 759 6462 FAX: 212 759 6540

No.	DESCRIPTION	DATE
1	CD PROGRESS ISSUE 1	15 OCT 14
2	CD PROGRESS ISSUE 2	19 DEC 14
3	D.O.B. SUBMISSION	18 FEB 15
4	CD PROGRESS ISSUE 3	09 MAR 15
	D.O.B. SUBMISSION	27 APR 15
5	CD PROGRESS ISSUE 4	01 JUN 15
6	CD PROGRESS ISSUE 5	10 AUG 15
	D.O.B. AMENDMENT 2	21 SEP 15

0 4' - 0" 8' - 0" 16' - 0"

DOB SUBMISSION

Discrepancies must be reported immediately to the Architect before proceeding. Only figured dimensions are to be used. Contractors must check all dimensions on site. This drawing is protected by copyright.

ALL DIMENSIONS ARE SHOWN IN IMPERIAL.

CONSULTANT:

AAI ARCHITECTS, P.C.

PROJECT:

217 WEST 57TH STREET
NEW YORK, NY

DRAWING TITLE:

7TH FLOOR PLAN (MECHANICAL)
(MFD-7TH FLOOR)

SEAL & SIGNATURE:

REGISTERED ARCHITECT WILLIAM DAVID JARRETT No. 028881 STATE OF NEW YORK

DATE:	15 OCT 14
PROJECT No:	1216-00
DRAWN: Author	REV:
CHK: Checker	6
SCALE: 1/8" = 1'-0"	
DWG No:	A-112.01
DOB PAGE No:	132 of 569

DOB EMPLOYEE STAMP: DOB B-SCAN:

DEPT OF BLDGS 421258305 Job Number
E305125582 Scan Code
36" x 48" Arch E SHEET SIZE
FILE NAME: C:\Revit Local Files\EXTELL-865-AAI-TWR-CNF_Jarrett.rvt
PLOT DATE: 9/22/2015 9:51:12 AM

DEPT OF BLDGS 421206305 Job Number
E326067881 Scan Code

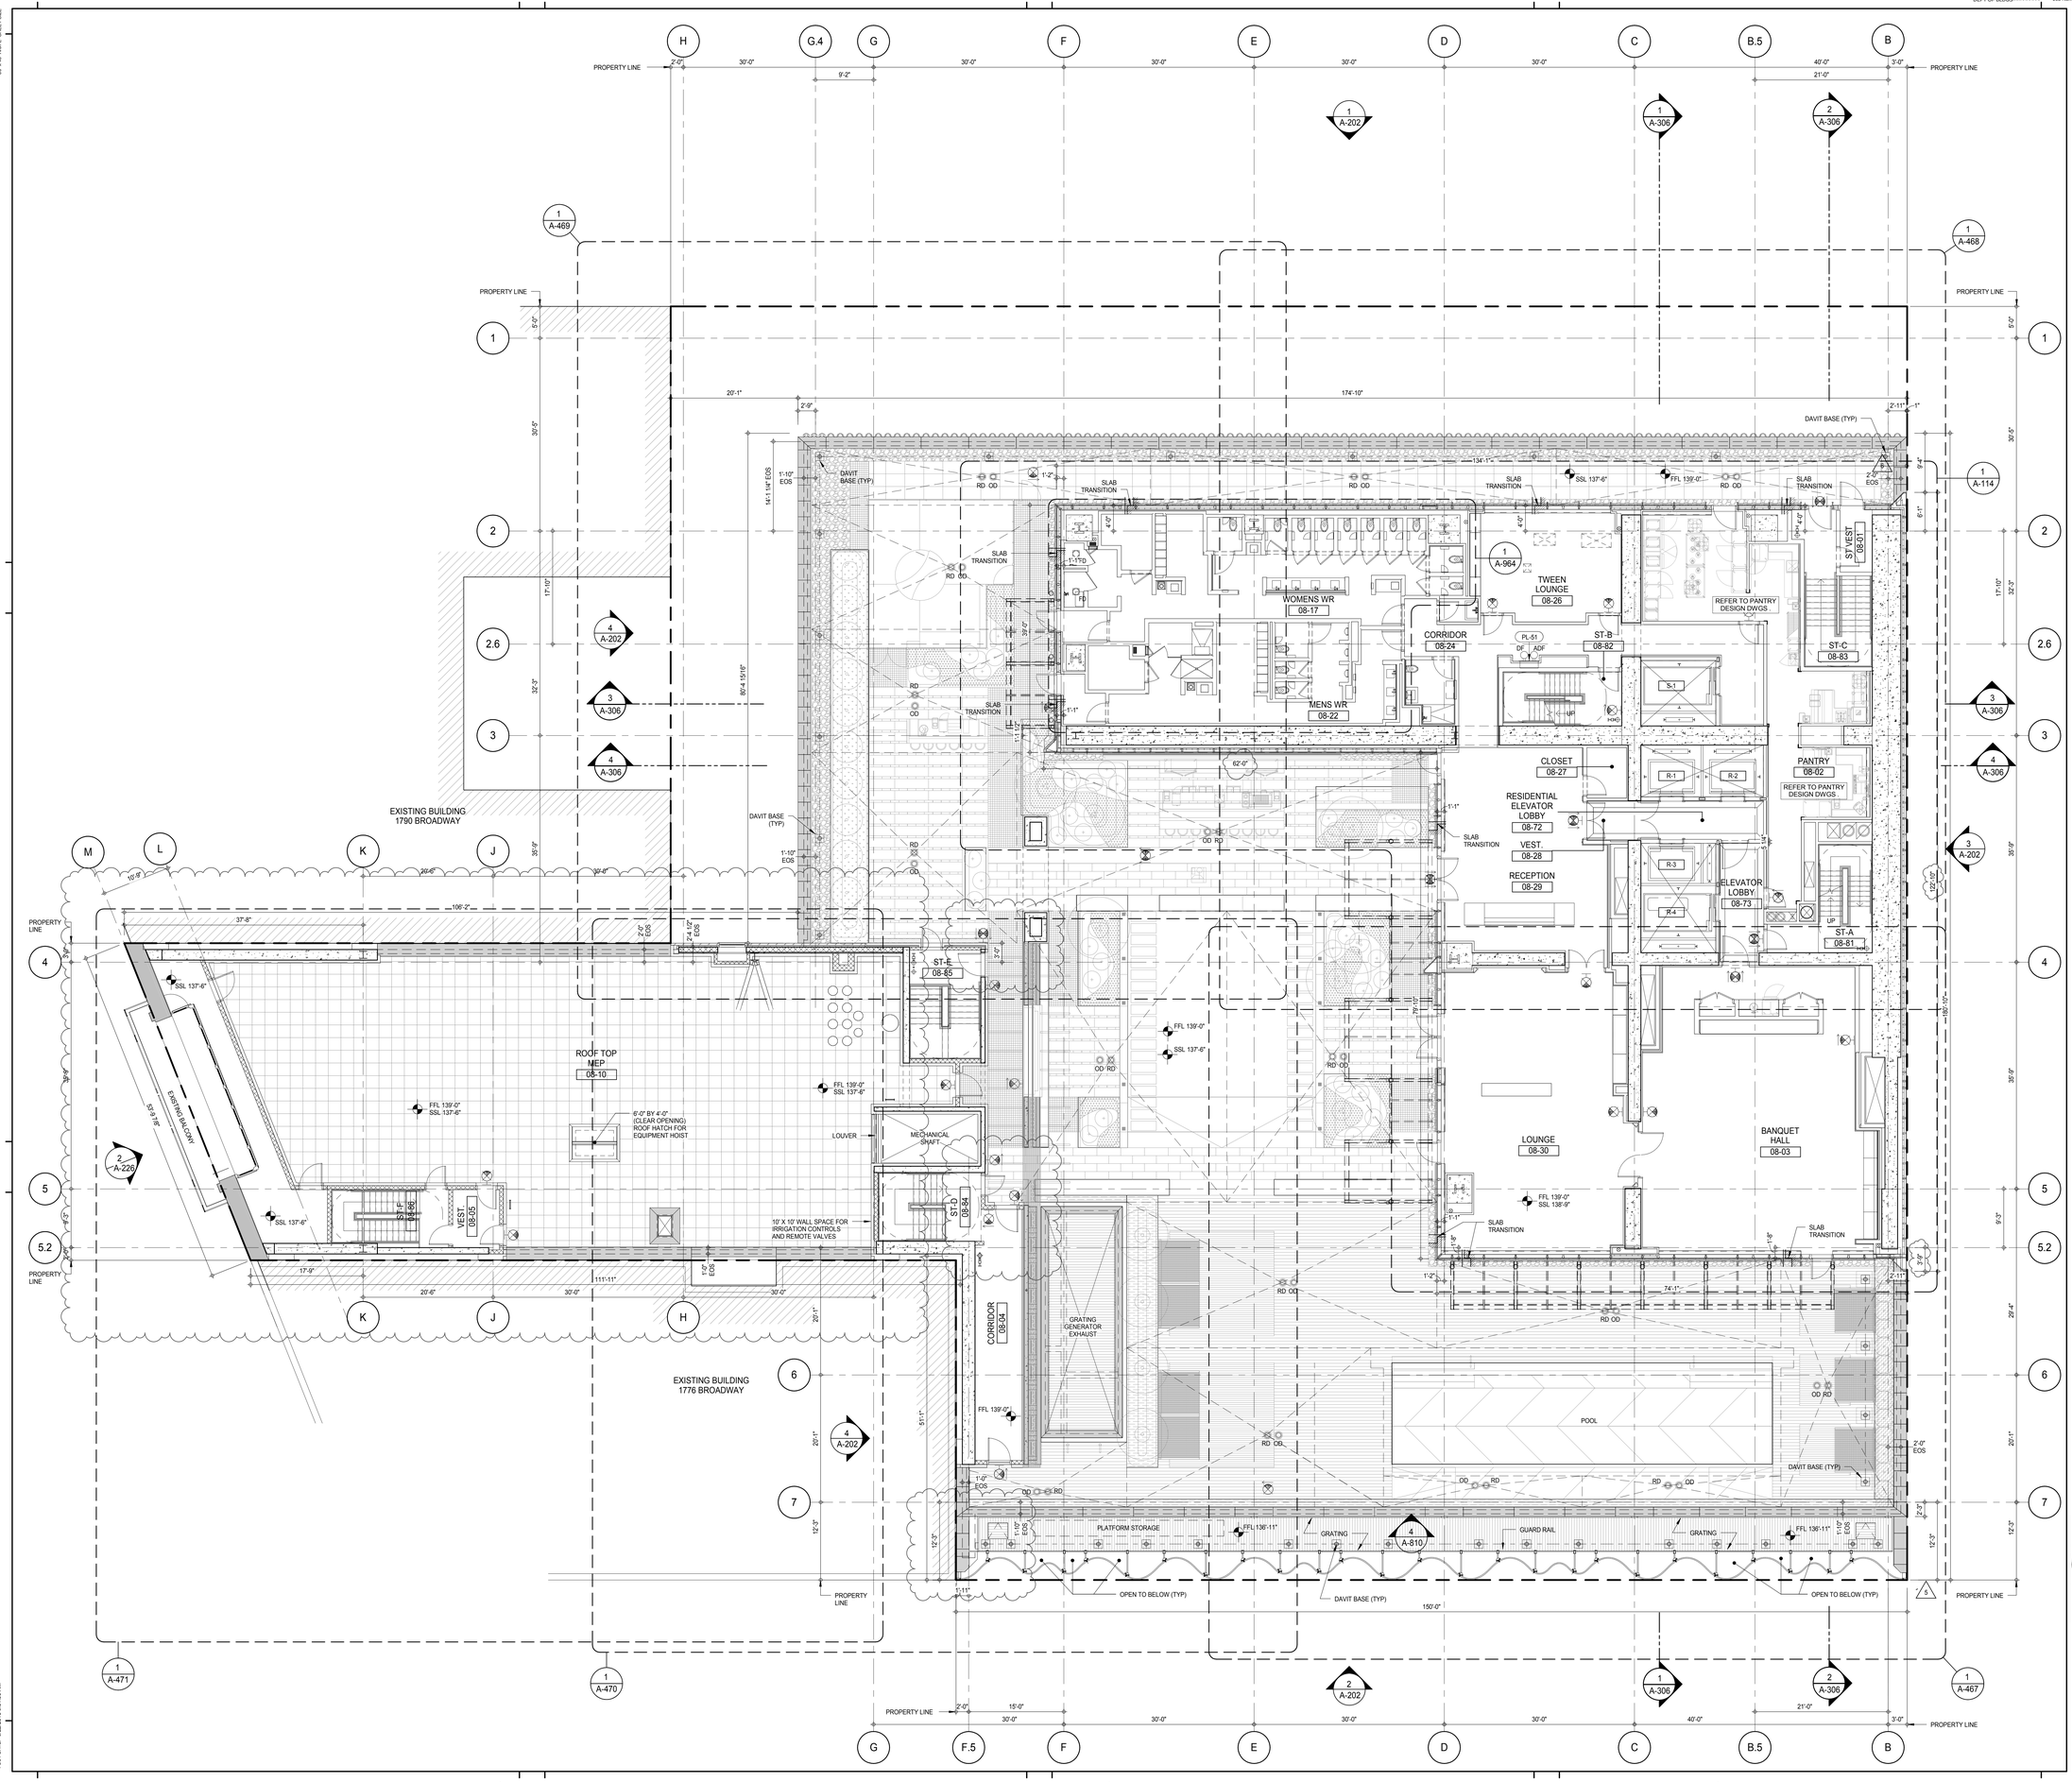

KEY PLAN:

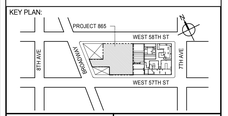

PROJECT NORTH | TRUE NORTH

DEVELOPER:
EXTELL DEVELOPMENT COMPANY
805 THIRD AVENUE, 7TH FLOOR
New York, NY 10022 USA
TEL: 212 712 6000 FAX: 212 712 6100

DESIGN ARCHITECT: Base Building Shell & Core
ADRIAN SMITH + GORDON GILL ARCHITECTURE
111 WEST MONROE STREET SUITE 2300
CHICAGO IL 60603
TEL: 312 920 1888 FAX: 312 920 1775

INTERIOR DESIGNER: Residential
Rottet Architecture and Design Studio, PLLC
298 Fifth Ave, 7th Floor
New York, NY 10001
TEL: 646 998 7000 FAX:

ARCHITECT OF RECORD: Base Building Shell, Core, & Residential
AAI ARCHITECTS, P.C.
401 Wellington St. W., 3rd Floor
Toronto, ON M5V 1E7 Canada
TEL: 416 967 1500 FAX: 416 967 7150

STRUCTURAL ENGINEERS:
WSP CANTOR SEINUK
228 EAST 45th Street
New York, NY 10017 USA
TEL: 212 687 9888 FAX: 646 487 5501

MEP ENGINEERS:
AKF GROUP
165 Broadway, 22nd Floor
New York, NY 10006 USA
TEL: 212 354 5656 FAX: 212 354 5668

GEOTECHNICAL ENGINEERS:
Langan Engineering & Environmental Services
21 Penn Plaza - 360 West 31st Street, 8th Floor
New York, NY 10001-2727
TEL: 212 479 5400 FAX: 212 479 5444

CODE CONSULTANTS:
Construction Consulting Associates
100 Church Street
New York, NY 10007
TEL: 212 385 1818 FAX: 212 385 1911

CURTAINWALL CONSULTANT:
AJLP Consulting
40 Worth Street. Suite 826
New York, NY 10013
TEL: 212 757 5659 FAX: 646 219 8508

LANDMARK/PRESERVATION CONSULTANT:
Jan Hird Pokorny Associates, Inc.
39 West 37th Street, 12A
New York, NY 10018
TEL: 212 759 6462 FAX: 212 759 6540

No.	DESCRIPTION	DATE
1	CD PROGRESS ISSUE 1	15 OCT 14
2	CD PROGRESS ISSUE 2	19 DEC 14
3	D.O.B. SUBMISSION	18 FEB 15
4	CD PROGRESS ISSUE 3	09 MAR 15
	D.O.B. SUBMISSION	27 APR 15
5	CD PROGRESS ISSUE 4	01 JUN 15
6	CD PROGRESS ISSUE 5	10 AUG 15
	D.O.B. AMENDMENT 2	21 SEP 15

0 4'-0" 8'-0" 16'-0"

DOB SUBMISSION

Discrepancies must be reported immediately to the Architect before proceeding. Only figured dimensions are to be used. Contractors must check all dimensions on site. This drawing is protected by copyright.

ALL DIMENSIONS ARE SHOWN IN IMPERIAL.

CONSULTANT:

AAI ARCHITECTS, P.C.

PROJECT:

217 WEST 57TH STREET
NEW YORK, NY

DRAWING TITLE:

8TH FLOOR PLAN (RESIDENTIAL AMENITIES) (MFD-14TH FLOOR)

SEAL & SIGNATURE:

REGISTERED ARCHITECT MICHAEL DAVID JAMES No. 028881 STATE OF NEW YORK

DATE:	15 OCT 14
PROJECT No:	1216-00
DRAWN: Author	REV: 6
CHK: Checker	
SCALE: 1/8" = 1'-0"	
DWG No:	**A-113.01**
DOB PAGE No:	133 of 569

DOB EMPLOYEE STAMP: DOB B-SCAN:

36" x 48" Arch E SHEET SIZE

FILE NAME: C:\Revit Local Files\EXTELL-865-AAI-TWR-CNF_3wdamm.rvt
PLOT DATE: 9/22/2015 9:51:53 AM

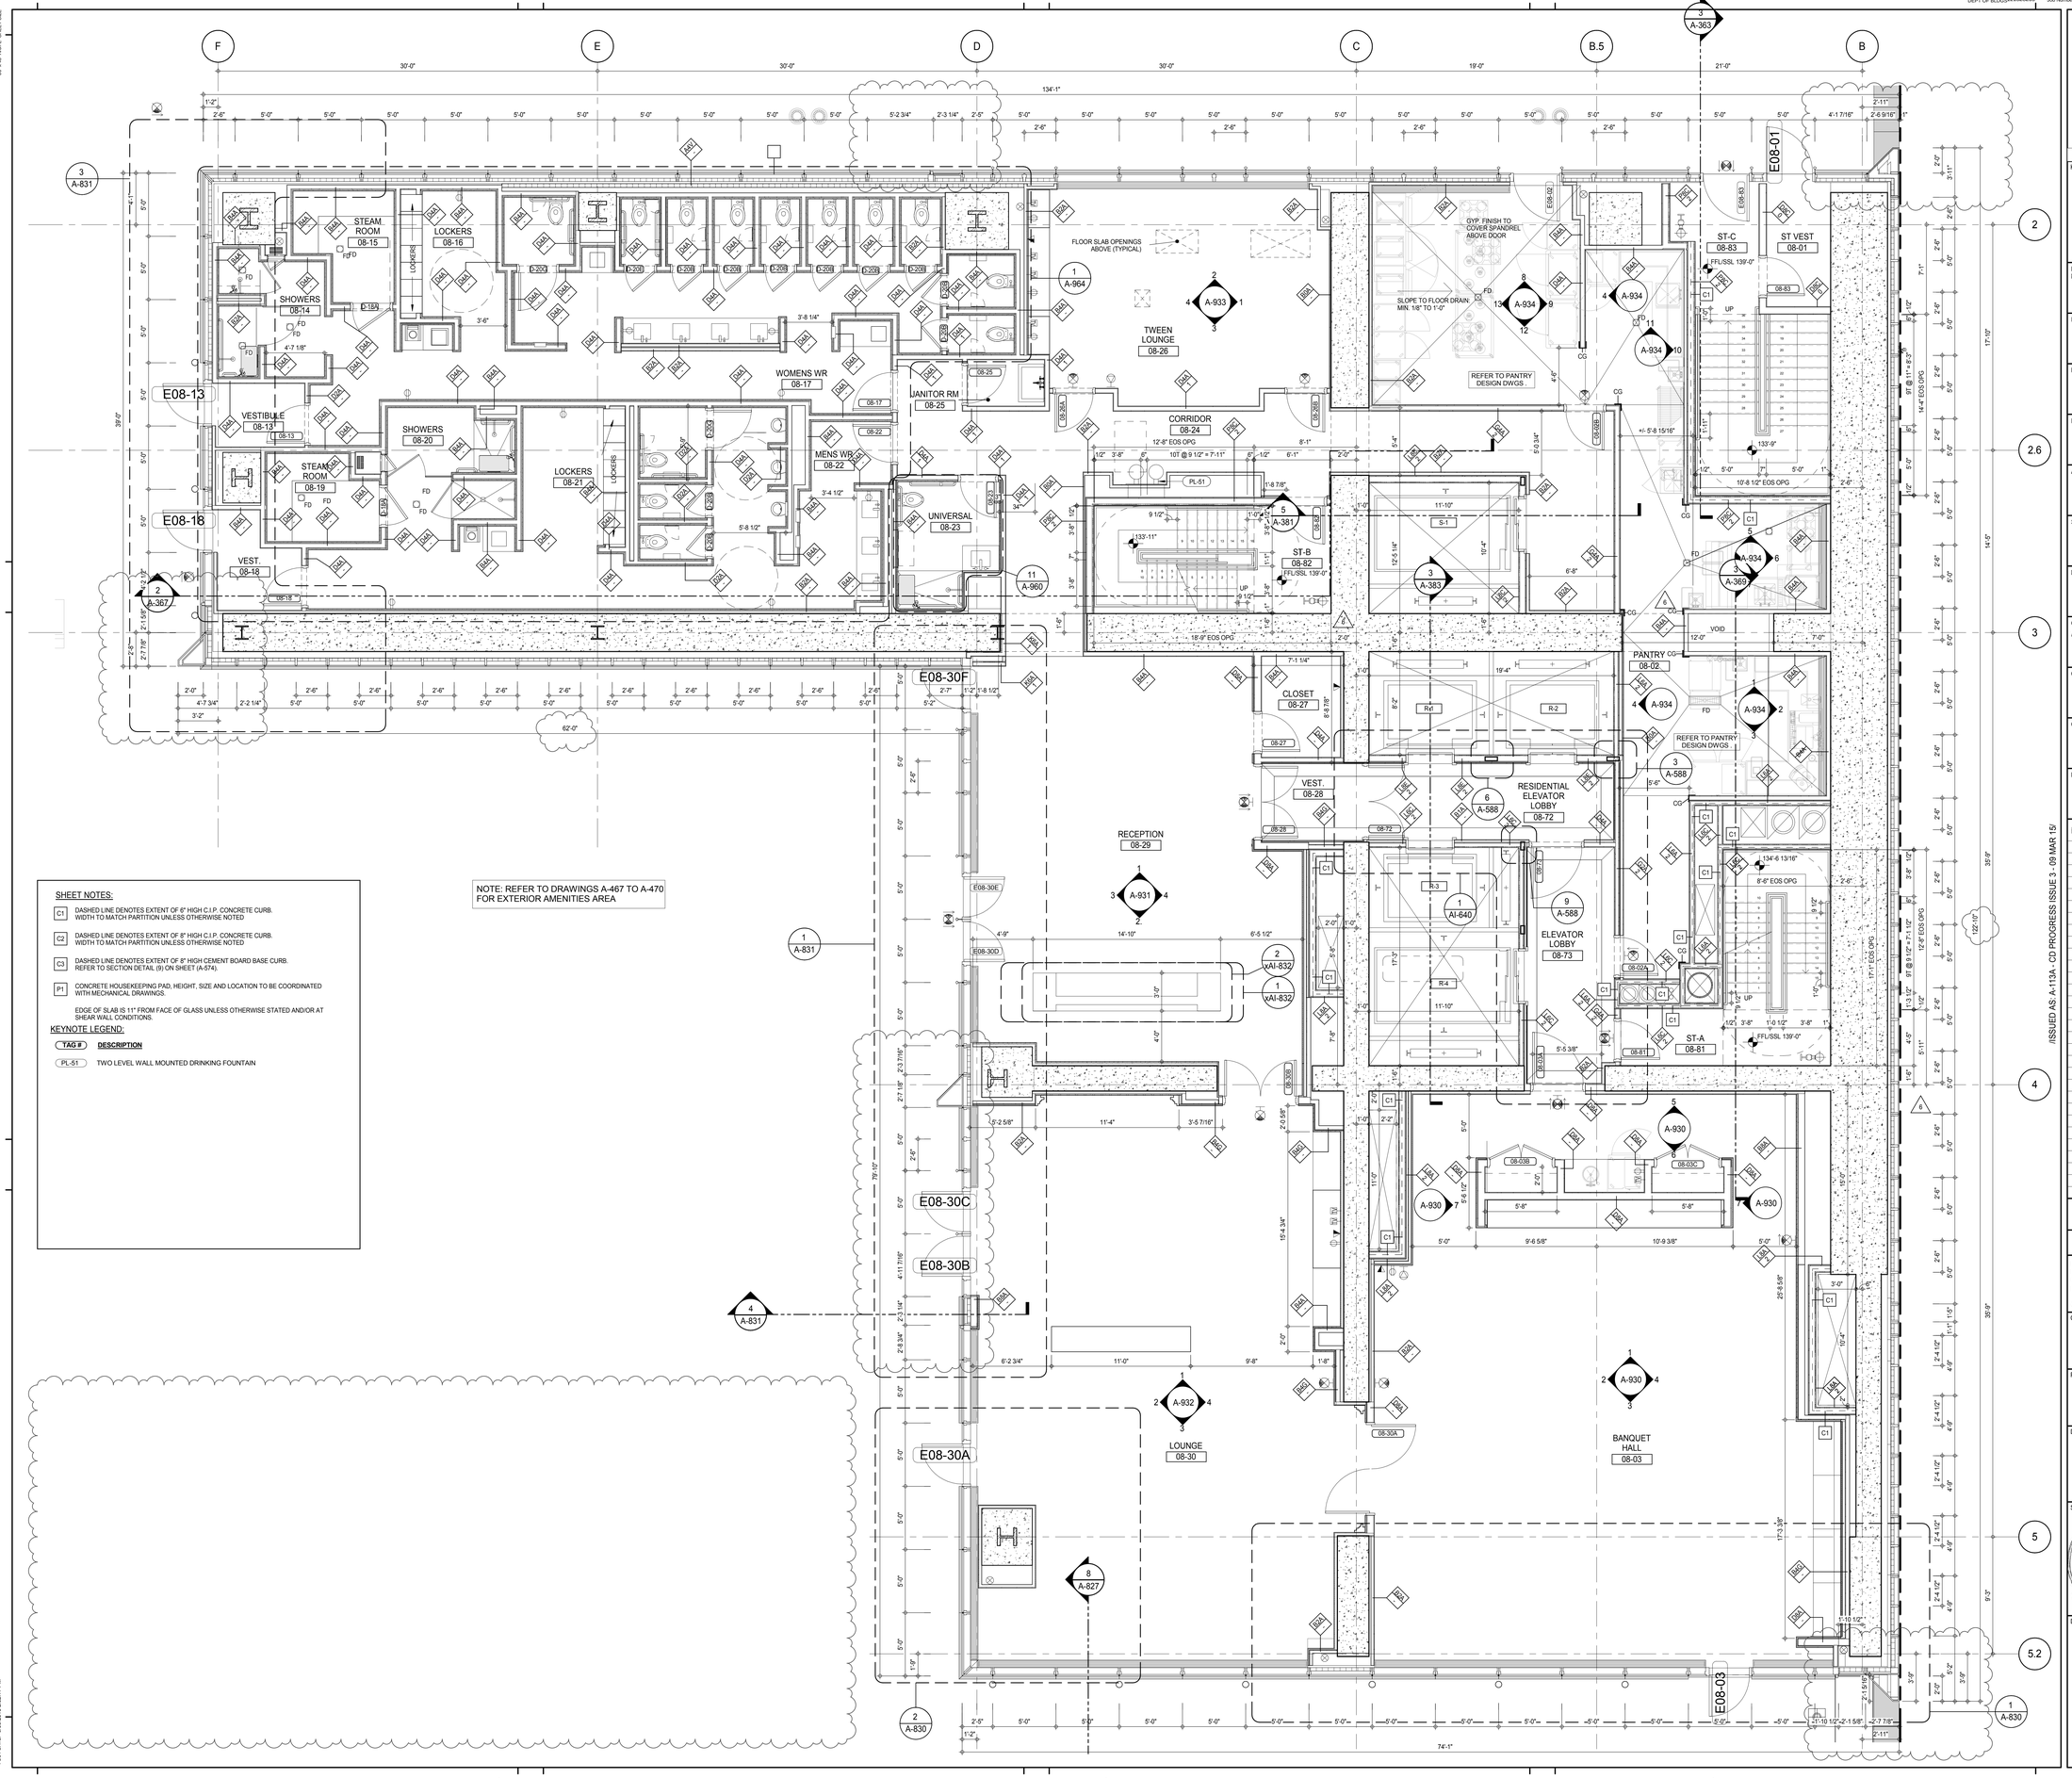

NOTE: REFER TO DRAWINGS A-467 TO A-470 FOR EXTERIOR AMENITIES AREA

SHEET NOTES:

C1 DASHED LINE DENOTES EXTENT OF 6" HIGH C.I.P. CONCRETE CURB. WIDTH TO MATCH PARTITION UNLESS OTHERWISE NOTED

C2 DASHED LINE DENOTES EXTENT OF 8" HIGH C.I.P. CONCRETE CURB. WIDTH TO MATCH PARTITION UNLESS OTHERWISE NOTED

C3 DASHED LINE DENOTES EXTENT OF 8" HIGH CEMENT BOARD BASE CURB. REFER TO SECTION DETAIL (9) ON SHEET (A-574).

P1 CONCRETE HOUSEKEEPING PAD, HEIGHT, SIZE AND LOCATION TO BE COORDINATED WITH MECHANICAL DRAWINGS.

EDGE OF SLAB IS 11" FROM FACE OF GLASS UNLESS OTHERWISE STATED AND/OR AT SHEAR WALL CONDITIONS.

KEYNOTE LEGEND:

TAG #	DESCRIPTION
PL-51	TWO LEVEL WALL MOUNTED DRINKING FOUNTAIN

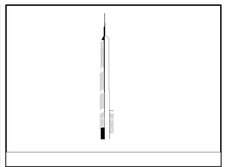

PROJECT NORTH: TRUE NORTH

DEVELOPER:
EXTELL DEVELOPMENT COMPANY
805 THIRD AVENUE, 7TH FLOOR
New York, NY 10022 USA
TEL: 212 712 6000 FAX: 212 712 6100

DESIGN ARCHITECT: Base Building Shell & Core
ADRIAN SMITH + GORDON GILL ARCHITECTURE
111 WEST MONROE STREET SUITE 2300
CHICAGO IL 60603
TEL: 312 920 1888 FAX: 312 920 1775

INTERIOR DESIGNER: Residential
Rottet Architecture and Design Studio, PLLC
298 Fifth Ave, 7th Floor
New York, NY 10001
TEL: 646 998 7000 FAX:

ARCHITECT OF RECORD: Base Building Shell, Core, & Residential
AAI ARCHITECTS, P.C.
401 Wellington St. W., 3rd Floor
Toronto, ON M5V 1E7 Canada
TEL: 416 967 1500 FAX: 416 967 7150

STRUCTURAL ENGINEERS:
WSP CANTOR SEINUK
228 EAST 45th Street
New York, NY 10017 USA
TEL: 212 687 9888 FAX: 646 487 5501

MEP ENGINEERS:
AKF GROUP
165 Broadway, 22nd Floor
New York, NY 10006 USA
TEL: 212 354 5656 FAX: 212 354 5668

GEOTECHNICAL ENGINEERS:
Langan Engineering & Environmental Services
21 Penn Plaza - 360 West 31st Street, 8th Floor
New York, NY 10001-2727
TEL: 212 479 5400 FAX: 212 479 5444

CODE CONSULTANTS:
Construction Consulting Associates
100 Church Street
New York, NY 10007
TEL: 212 385 1818 FAX: 212 385 1911

CURTAINWALL CONSULTANT:
AJLP Consulting
40 Worth Street. Suite 826
New York, NY 10013
TEL: 212 757 5659 FAX: 646 219 8508

LANDMARK/PRESERVATION CONSULTANT:
Jan Hird Pokorny Associates, Inc.
39 West 37th Street, 12A
New York, NY 10018
TEL: 212 759 6462 FAX: 212 759 6540

No.	DESCRIPTION	DATE
1	CD PROGRESS ISSUE 1	15 OCT 14
2	CD PROGRESS ISSUE 2	19 DEC 14
3	D.O.B. SUBMISSION	18 FEB 15
4	CD PROGRESS ISSUE 3	09 MAR 15
	D.O.B. SUBMISSION	27 APR 15
5	CD PROGRESS ISSUE 4	01 JUN 15
6	CD PROGRESS ISSUE 5	10 AUG 15
	D.O.B. AMENDMENT 2	21 SEP 15

0 4'-0" 8'-0" 16'-0"

DOB SUBMISSION

Discrepancies must be reported immediately to the Architect before proceeding. Only figured dimensions are to be used. Contractors must check all dimensions on site. This drawing is protected by copyright.

ALL DIMENSIONS ARE SHOWN IN IMPERIAL.

CONSULTANT: AAI ARCHITECTS, P.C.

PROJECT:
217 WEST 57TH STREET
NEW YORK, NY

DRAWING TITLE:
8TH FLOOR PLAN (RESIDENTIAL AMENITIES) (MFD-14TH FLOOR)

SEAL & SIGNATURE: REGISTERED ARCHITECT WEI-YE DAVID JIANG No. 028881 STATE OF NEW YORK

DATE:	15 OCT 14
PROJECT No:	1216-00
DRAWN: Author	REV:
CHK: Checker	6
SCALE: 1/4" = 1'-0"	
DWG No:	A-114.01
DOB PAGE No:	134 of 569

DOB EMPLOYEE STAMP: DOB B-SCAN:

/ISSUED AS: A-113A - CD PROGRESS ISSUE 3 - 09 MAR 15/

DEPT OF BLDGS 421206205 Job Number E526295495 Scan Code
36" x 48" Arch E - SHEET SIZE
FILE NAME: C:\Revit Local Files\EXTELL-865-AAI-TVR-CNF_Jiang.rvt
PLOT DATE: 9/8/2015 2:32:17 PM

DEPT OF BLDGS 421283826 Job Number
E300582445 Scan Code

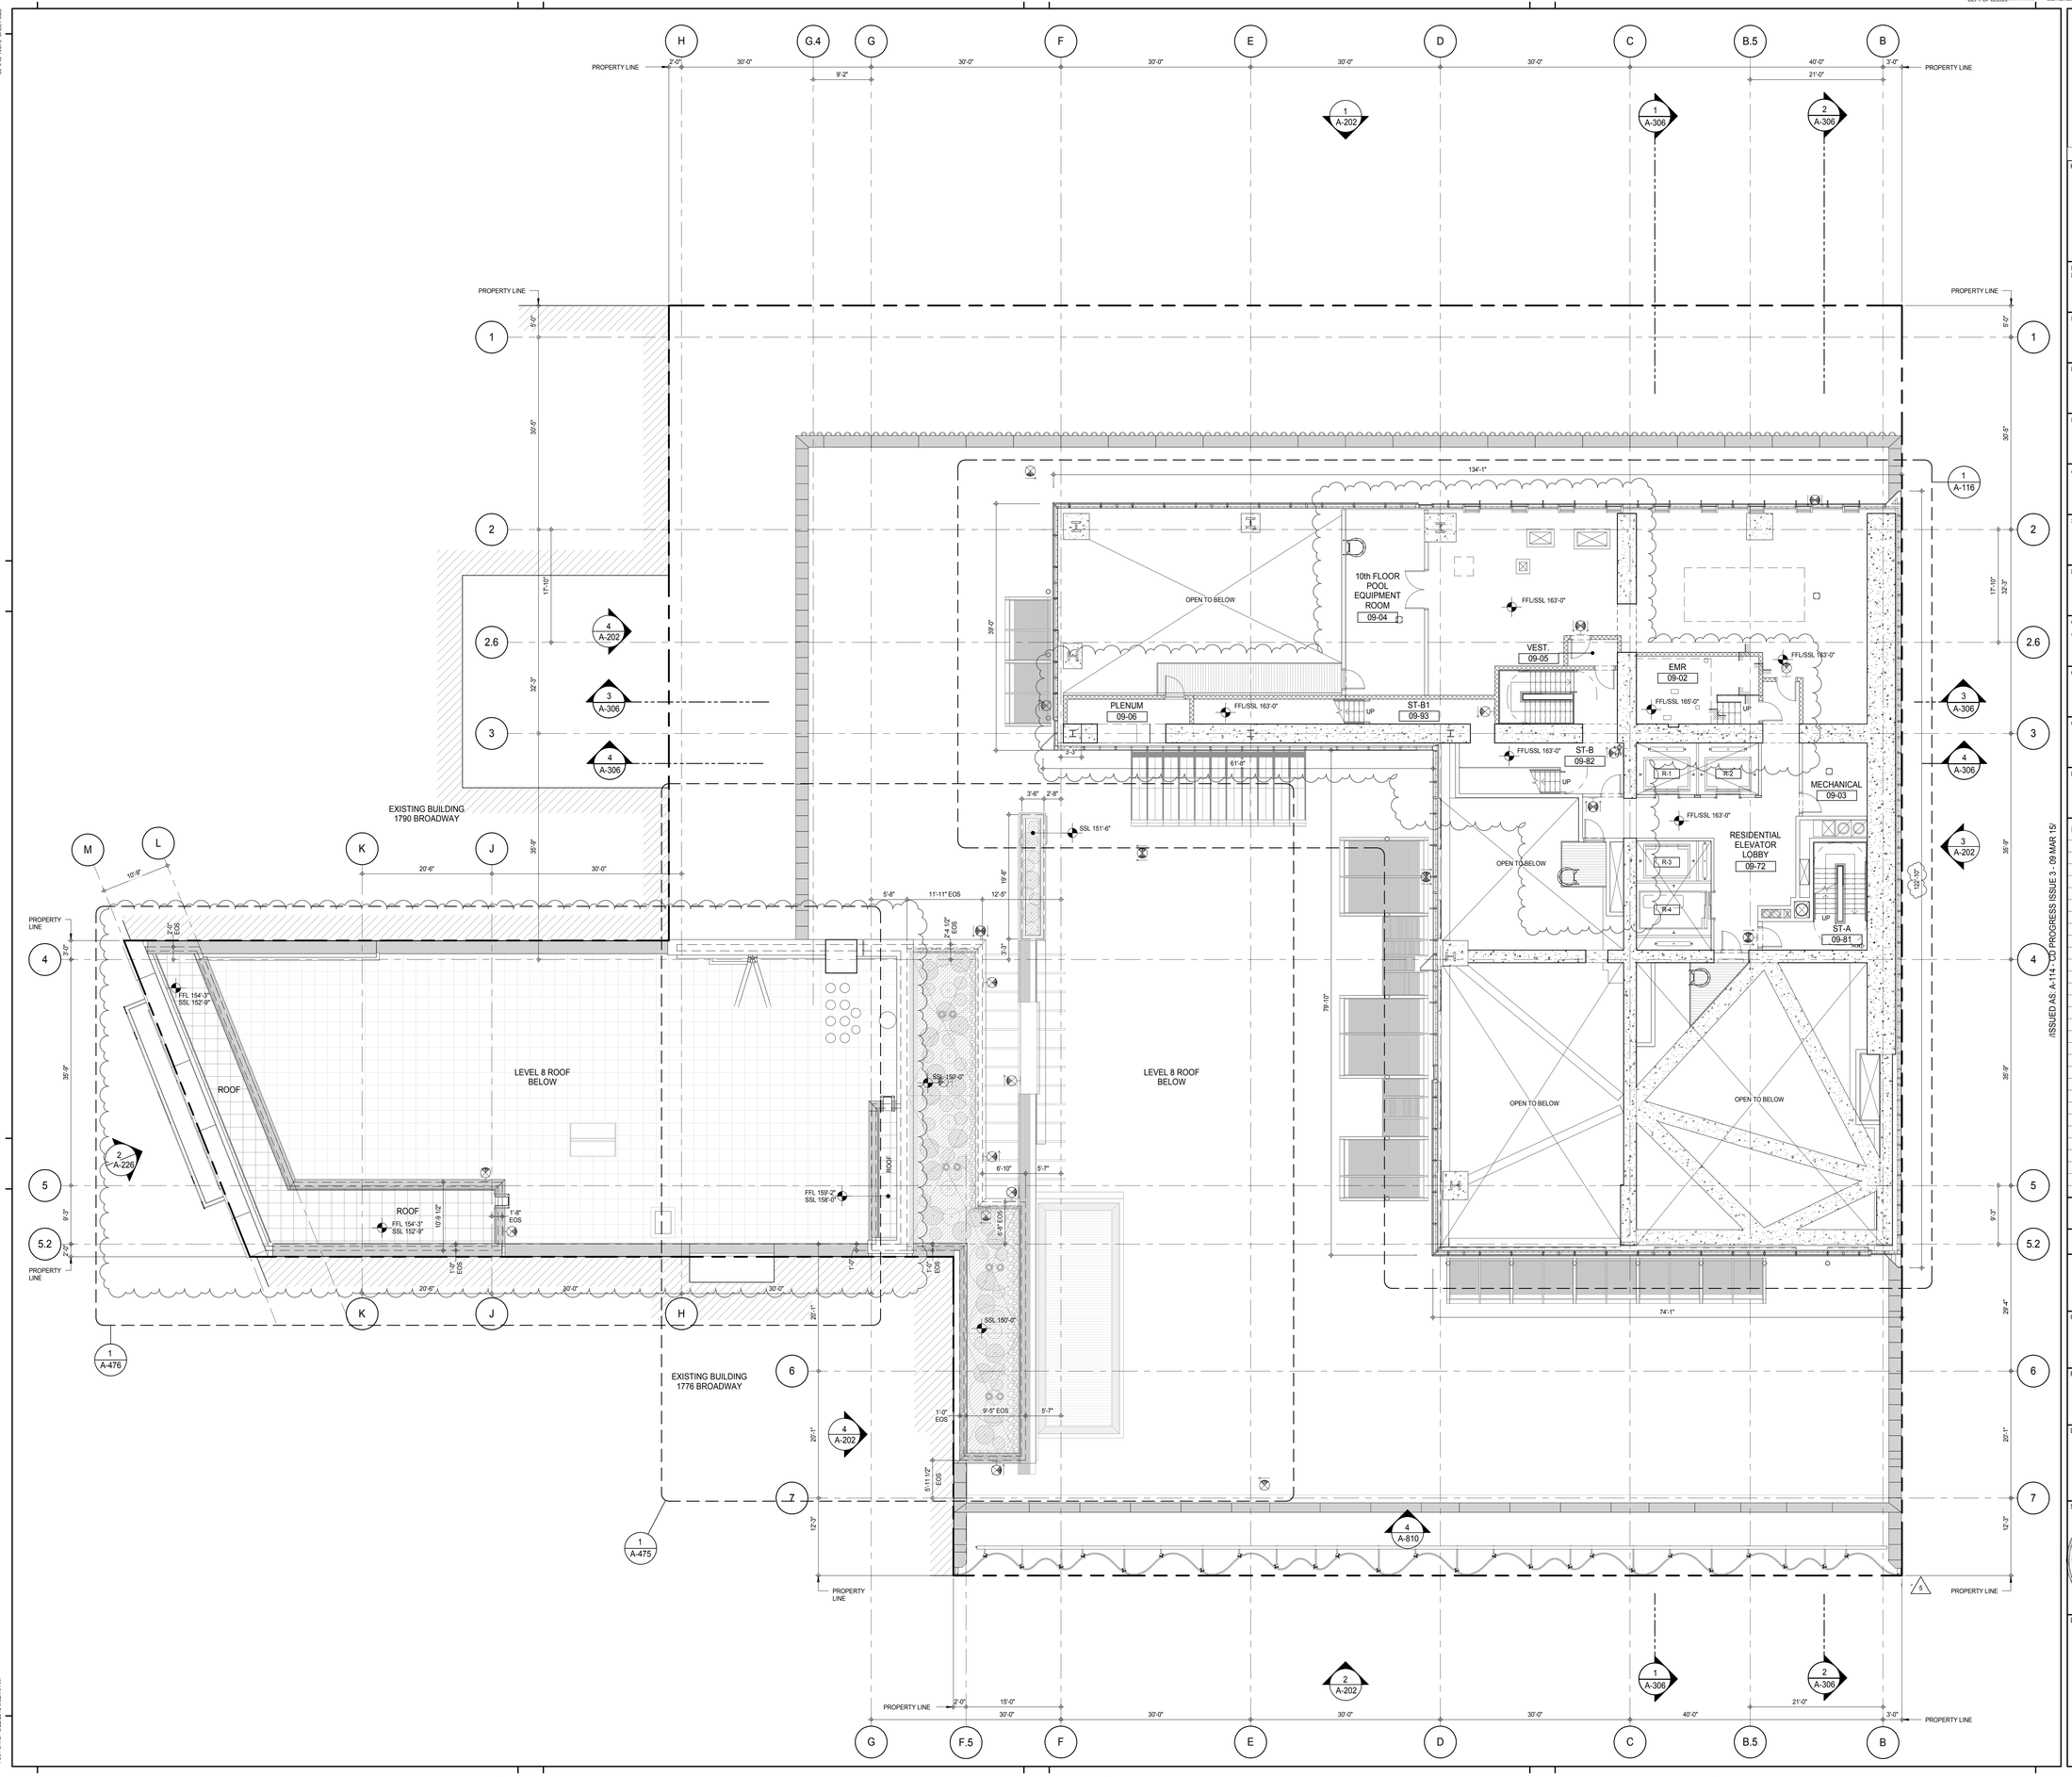

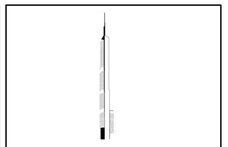

KEY PLAN:

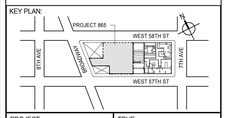

PROJECT NORTH

TRUE NORTH

DEVELOPER:
EXTELL DEVELOPMENT COMPANY
805 THIRD AVENUE, 7TH FLOOR
New York, NY 10022 USA
TEL: 212 712 6000 FAX: 212 712 6100

DESIGN ARCHITECT: Base Building Shell & Core
ADRIAN SMITH + GORDON GILL ARCHITECTURE
111 WEST MONROE STREET SUITE 2300
CHICAGO IL 60603
TEL: 312 920 1888 FAX: 312 920 1775

INTERIOR DESIGNER: Residential
Rottet Architecture and Design Studio, PLLC
298 Fifth Ave, 7th Floor
New York, NY 10001
TEL: 646 998 7000 FAX:

ARCHITECT OF RECORD: Base Building Shell, Core, & Residential
AAI ARCHITECTS, P.C.
401 Wellington St. W., 3rd Floor
Toronto, ON M5V 1E7 Canada
TEL: 416 967 1500 FAX: 416 967 7150

STRUCTURAL ENGINEERS:
WSP CANTOR SEINUK
228 EAST 45th Street
New York, NY 10017 USA
TEL: 212 687 9888 FAX: 646 487 5501

MEP ENGINEERS:
AKF GROUP
165 Broadway, 22nd Floor
New York, NY 10006 USA
TEL: 212 354 5656 FAX: 212 354 5668

GEOTECHNICAL ENGINEERS:
Langan Engineering & Environmental Services
21 Penn Plaza - 360 West 31st Street, 8th Floor
New York, NY 10001-2727
TEL: 212 479 5400 FAX: 212 479 5444

CODE CONSULTANTS:
Construction Consulting Associates
100 Church Street
New York, NY 10007
TEL: 212 385 1818 FAX: 212 385 1911

CURTAINWALL CONSULTANT:
AJLP Consulting
40 Worth Street. Suite 826
New York, NY 10013
TEL: 212 757 5659 FAX: 646 219 8508

LANDMARK/PRESERVATION CONSULTANT:
Jan Hird Pokorny Associates, Inc.
39 West 37th Street, 12A
New York, NY 10018
TEL: 212 759 6462 FAX: 212 759 6540

No.	DESCRIPTION	DATE
1	CD PROGRESS ISSUE 1	15 OCT 14
2	CD PROGRESS ISSUE 2	19 DEC 14
3	D.O.B. SUBMISSION	18 FEB 15
4	CD PROGRESS ISSUE 3	09 MAR 15
	D.O.B. SUBMISSION	27 APR 15
5	CD PROGRESS ISSUE 4	01 JUN 15
6	CD PROGRESS ISSUE 5	10 AUG 15
	D.O.B. AMENDMENT 2	21 SEP 15

ISSUED AS: A-114 - CD PROGRESS ISSUE 3 - 09 MAR 15/

0 4' - 0" 8' - 0" 16' - 0"

DOB SUBMISSION

Discrepancies must be reported immediately to the Architect before proceeding. Only figured dimensions are to be used. Contractors must check all dimensions on site. This drawing is protected by copyright.

ALL DIMENSIONS ARE SHOWN IN IMPERIAL.

CONSULTANT:

AAI ARCHITECTS, P.C.

PROJECT:

217 WEST 57TH STREET
NEW YORK, NY

DRAWING TITLE:

9TH FLOOR PLAN (MECHANICAL)
(MFD-15TH FLOOR)

SEAL & SIGNATURE:

REGISTERED ARCHITECT MICHAEL DAVID JAMES No. 028881 STATE OF NEW YORK

DATE:	15 OCT 14
PROJECT No:	1216-00
DRAWN: Author	REV:
CHK: Checker	6
SCALE: 1/8" = 1'-0"	
DWG No:	**A-115.01**
DOB PAGE No:	135 of 569

DOB EMPLOYEE STAMP:

DOB B-SCAN:

36" x 48" Arch E SHEET SIZE
FILE NAME: C:\Revit Local Files\EXTELL-865-AAI-TWR-CNF_hudson.rvt
PLOT DATE: 6/22/2015 9:52:19 AM

DEPT OF BLDGS 121236305 Job Number

E514060095 Scan Code

36" x 48" Arch E SHEET SIZE

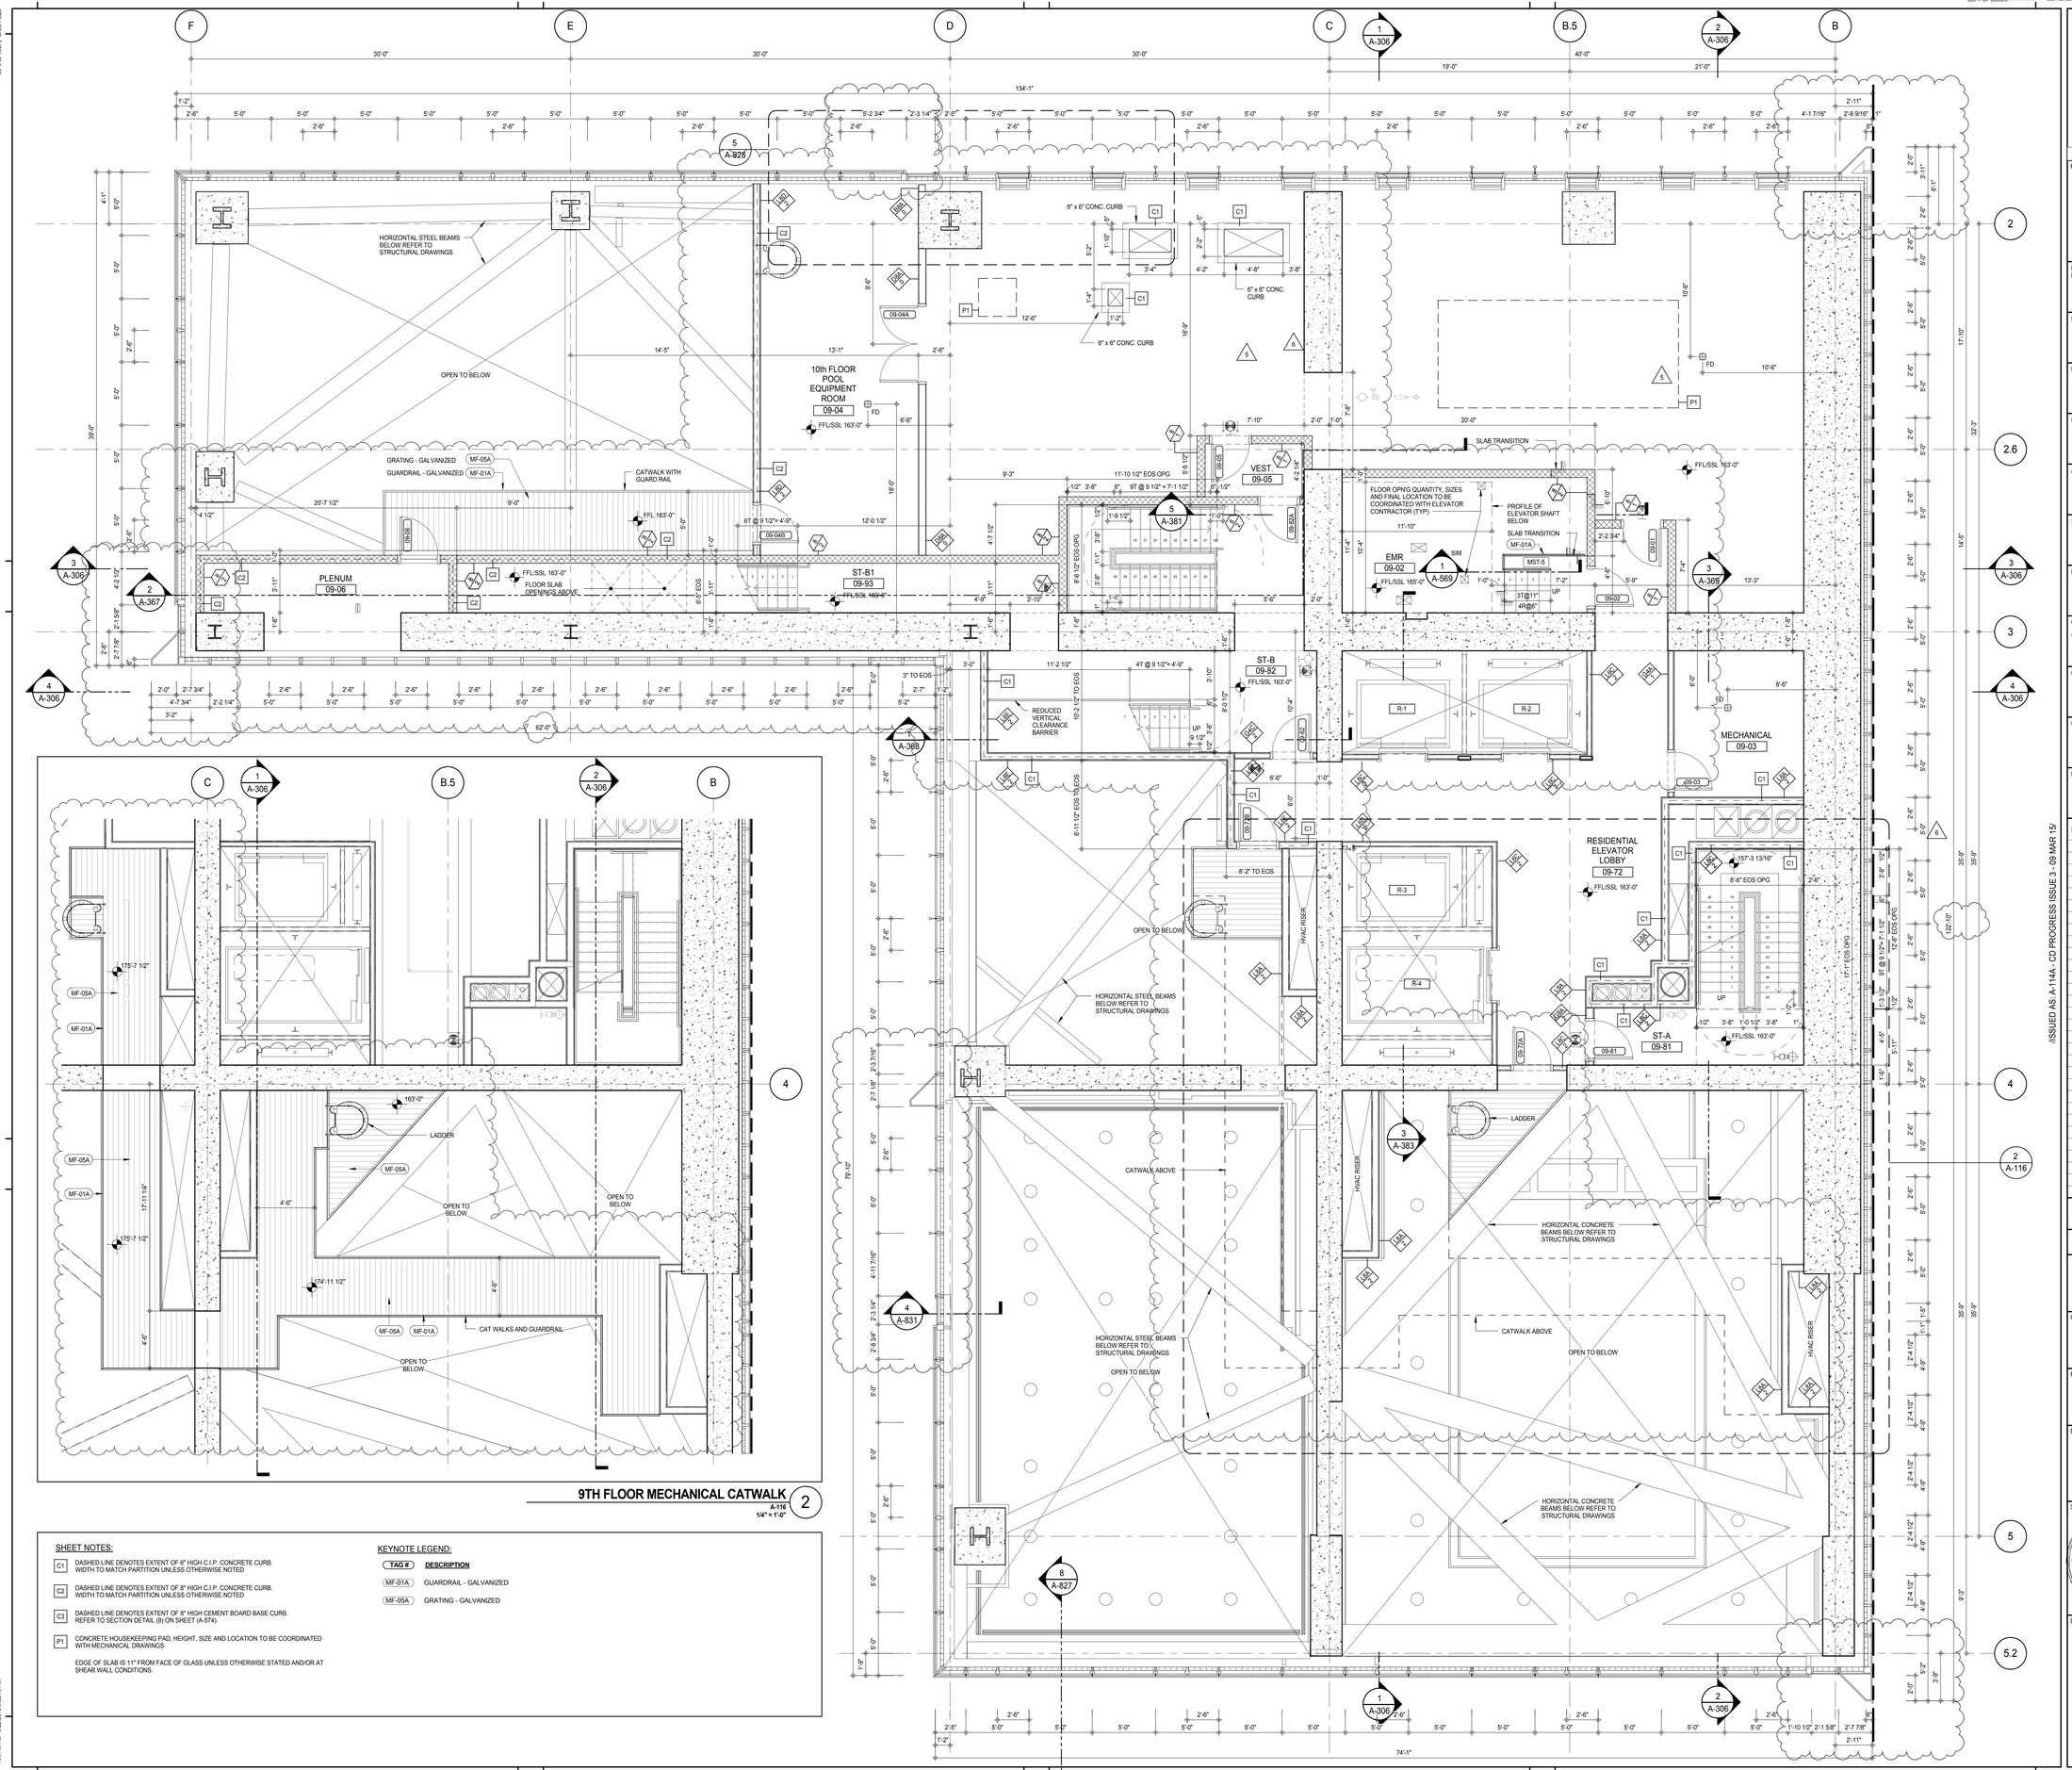

SHEET NOTES:

C1 DASHED LINE DENOTES EXTENT OF 6" HIGH C.I.P. CONCRETE CURB. WIDTH TO MATCH PARTITION UNLESS OTHERWISE NOTED

C2 DASHED LINE DENOTES EXTENT OF 8" HIGH C.I.P. CONCRETE CURB. WIDTH TO MATCH PARTITION UNLESS OTHERWISE NOTED

C3 DASHED LINE DENOTES EXTENT OF 8" HIGH CEMENT BOARD BASE CURB. REFER TO SECTION DETAIL (9) ON SHEET (A-574).

P1 CONCRETE HOUSEKEEPING PAD, HEIGHT, SIZE AND LOCATION TO BE COORDINATED WITH MECHANICAL DRAWINGS.

EDGE OF SLAB IS 11" FROM FACE OF GLASS UNLESS OTHERWISE STATED AND/OR AT SHEAR WALL CONDITIONS.

KEYNOTE LEGEND:

TAG #	DESCRIPTION
MF-01A	GUARDRAIL - GALVANIZED
MF-05A	GRATING - GALVANIZED

FILE NAME: C:\Revit Local Files\EXTELL-865-AAI-TWR-CNE_architech.rvt
PLOT DATE: 9/22/2015 9:52:43 AM

/ISSUED AS: A-114A - CD PROGRESS ISSUE 3 - 09 MAR 15/

KEY PLAN:

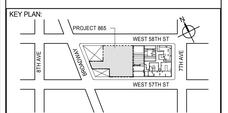

PROJECT NORTH: TRUE NORTH

DEVELOPER:
EXTELL DEVELOPMENT COMPANY
805 THIRD AVENUE, 7TH FLOOR
New York, NY 10022 USA
TEL: 212 712 6000 FAX: 212 712 6100

DESIGN ARCHITECT: Base Building Shell & Core
ADRIAN SMITH + GORDON GILL ARCHITECTURE
111 WEST MONROE STREET SUITE 2300
CHICAGO IL 60603
TEL: 312 920 1888 FAX: 312 920 1775

INTERIOR DESIGNER: Residential
Rottet Architecture and Design Studio, PLLC
298 Fifth Ave, 7th Floor
New York, NY 10001
TEL: 646 998 7000 FAX:

ARCHITECT OF RECORD: Base Building Shell, Core, & Residential
AAI ARCHITECTS, P.C.
401 Wellington St. W., 3rd Floor
Toronto, ON M5V 1E7 Canada
TEL: 416 967 1500 FAX: 416 967 7150

STRUCTURAL ENGINEERS:
WSP CANTOR SEINUK
228 EAST 45th Street
New York, NY 10017 USA
TEL: 212 687 9888 FAX: 646 487 5501

MEP ENGINEERS:
AKF GROUP
165 Broadway, 22nd Floor
New York, NY 10006 USA
TEL: 212 354 5656 FAX: 212 354 5668

GEOTECHNICAL ENGINEERS:
Langan Engineering & Environmental Services
21 Penn Plaza - 360 West 31st Street, 8th Floor
New York, NY 10001-2727
TEL: 212 479 5400 FAX: 212 479 5444

CODE CONSULTANTS:
Construction Consulting Associates
100 Church Street
New York, NY 10007
TEL: 212 385 1818 FAX: 212 385 1911

CURTAINWALL CONSULTANT:
AJLP Consulting
40 Worth Street. Suite 826
New York, NY 10013
TEL: 212 757 5659 FAX: 646 219 8508

LANDMARK/PRESERVATION CONSULTANT:
Jan Hird Pokorny Associates, Inc.
39 West 37th Street, 12A
New York, NY 10018
TEL: 212 759 6462 FAX: 212 759 6540

No.	DESCRIPTION	DATE
1	CD PROGRESS ISSUE 1	15 OCT 14
2	CD PROGRESS ISSUE 2	19 DEC 14
3	D.O.B. SUBMISSION	18 FEB 15
4	CD PROGRESS ISSUE 3	09 MAR 15
	D.O.B. SUBMISSION	27 APR 15
5	CD PROGRESS ISSUE 4	01 JUN 15
6	CD PROGRESS ISSUE 5	10 AUG 15
	D.O.B. AMENDMENT 2	21 SEP 15

0 4'-0" 8'-0" 16'-0"

DOB SUBMISSION

Discrepancies must be reported immediately to the Architect before proceeding. Only figured dimensions are to be used. Contractors must check all dimensions on site. This drawing is protected by copyright.

ALL DIMENSIONS ARE SHOWN IN IMPERIAL.

CONSULTANT:

AAI ARCHITECTS, P.C.

PROJECT:

217 WEST 57TH STREET
NEW YORK, NY

DRAWING TITLE:

9TH FLOOR PLAN (MECHANICAL)
(MFD-15TH FLOOR)

SEAL & SIGNATURE:

REGISTERED ARCHITECT ANDRE DAVID JANSEN No. 026881 STATE OF NEW YORK

DATE:	15 OCT 14
PROJECT No:	1216-00
DRAWN: Author	REV: 6
CHK: Checker	
SCALE: 1/4" = 1'-0"	
DWG No:	A-116.01
DOB PAGE No:	136 of 569

DOB EMPLOYEE STAMP: DOB B-SCAN:

DEPT OF BLDGS 121253505 Job Number
E385117787-1 Scan Code

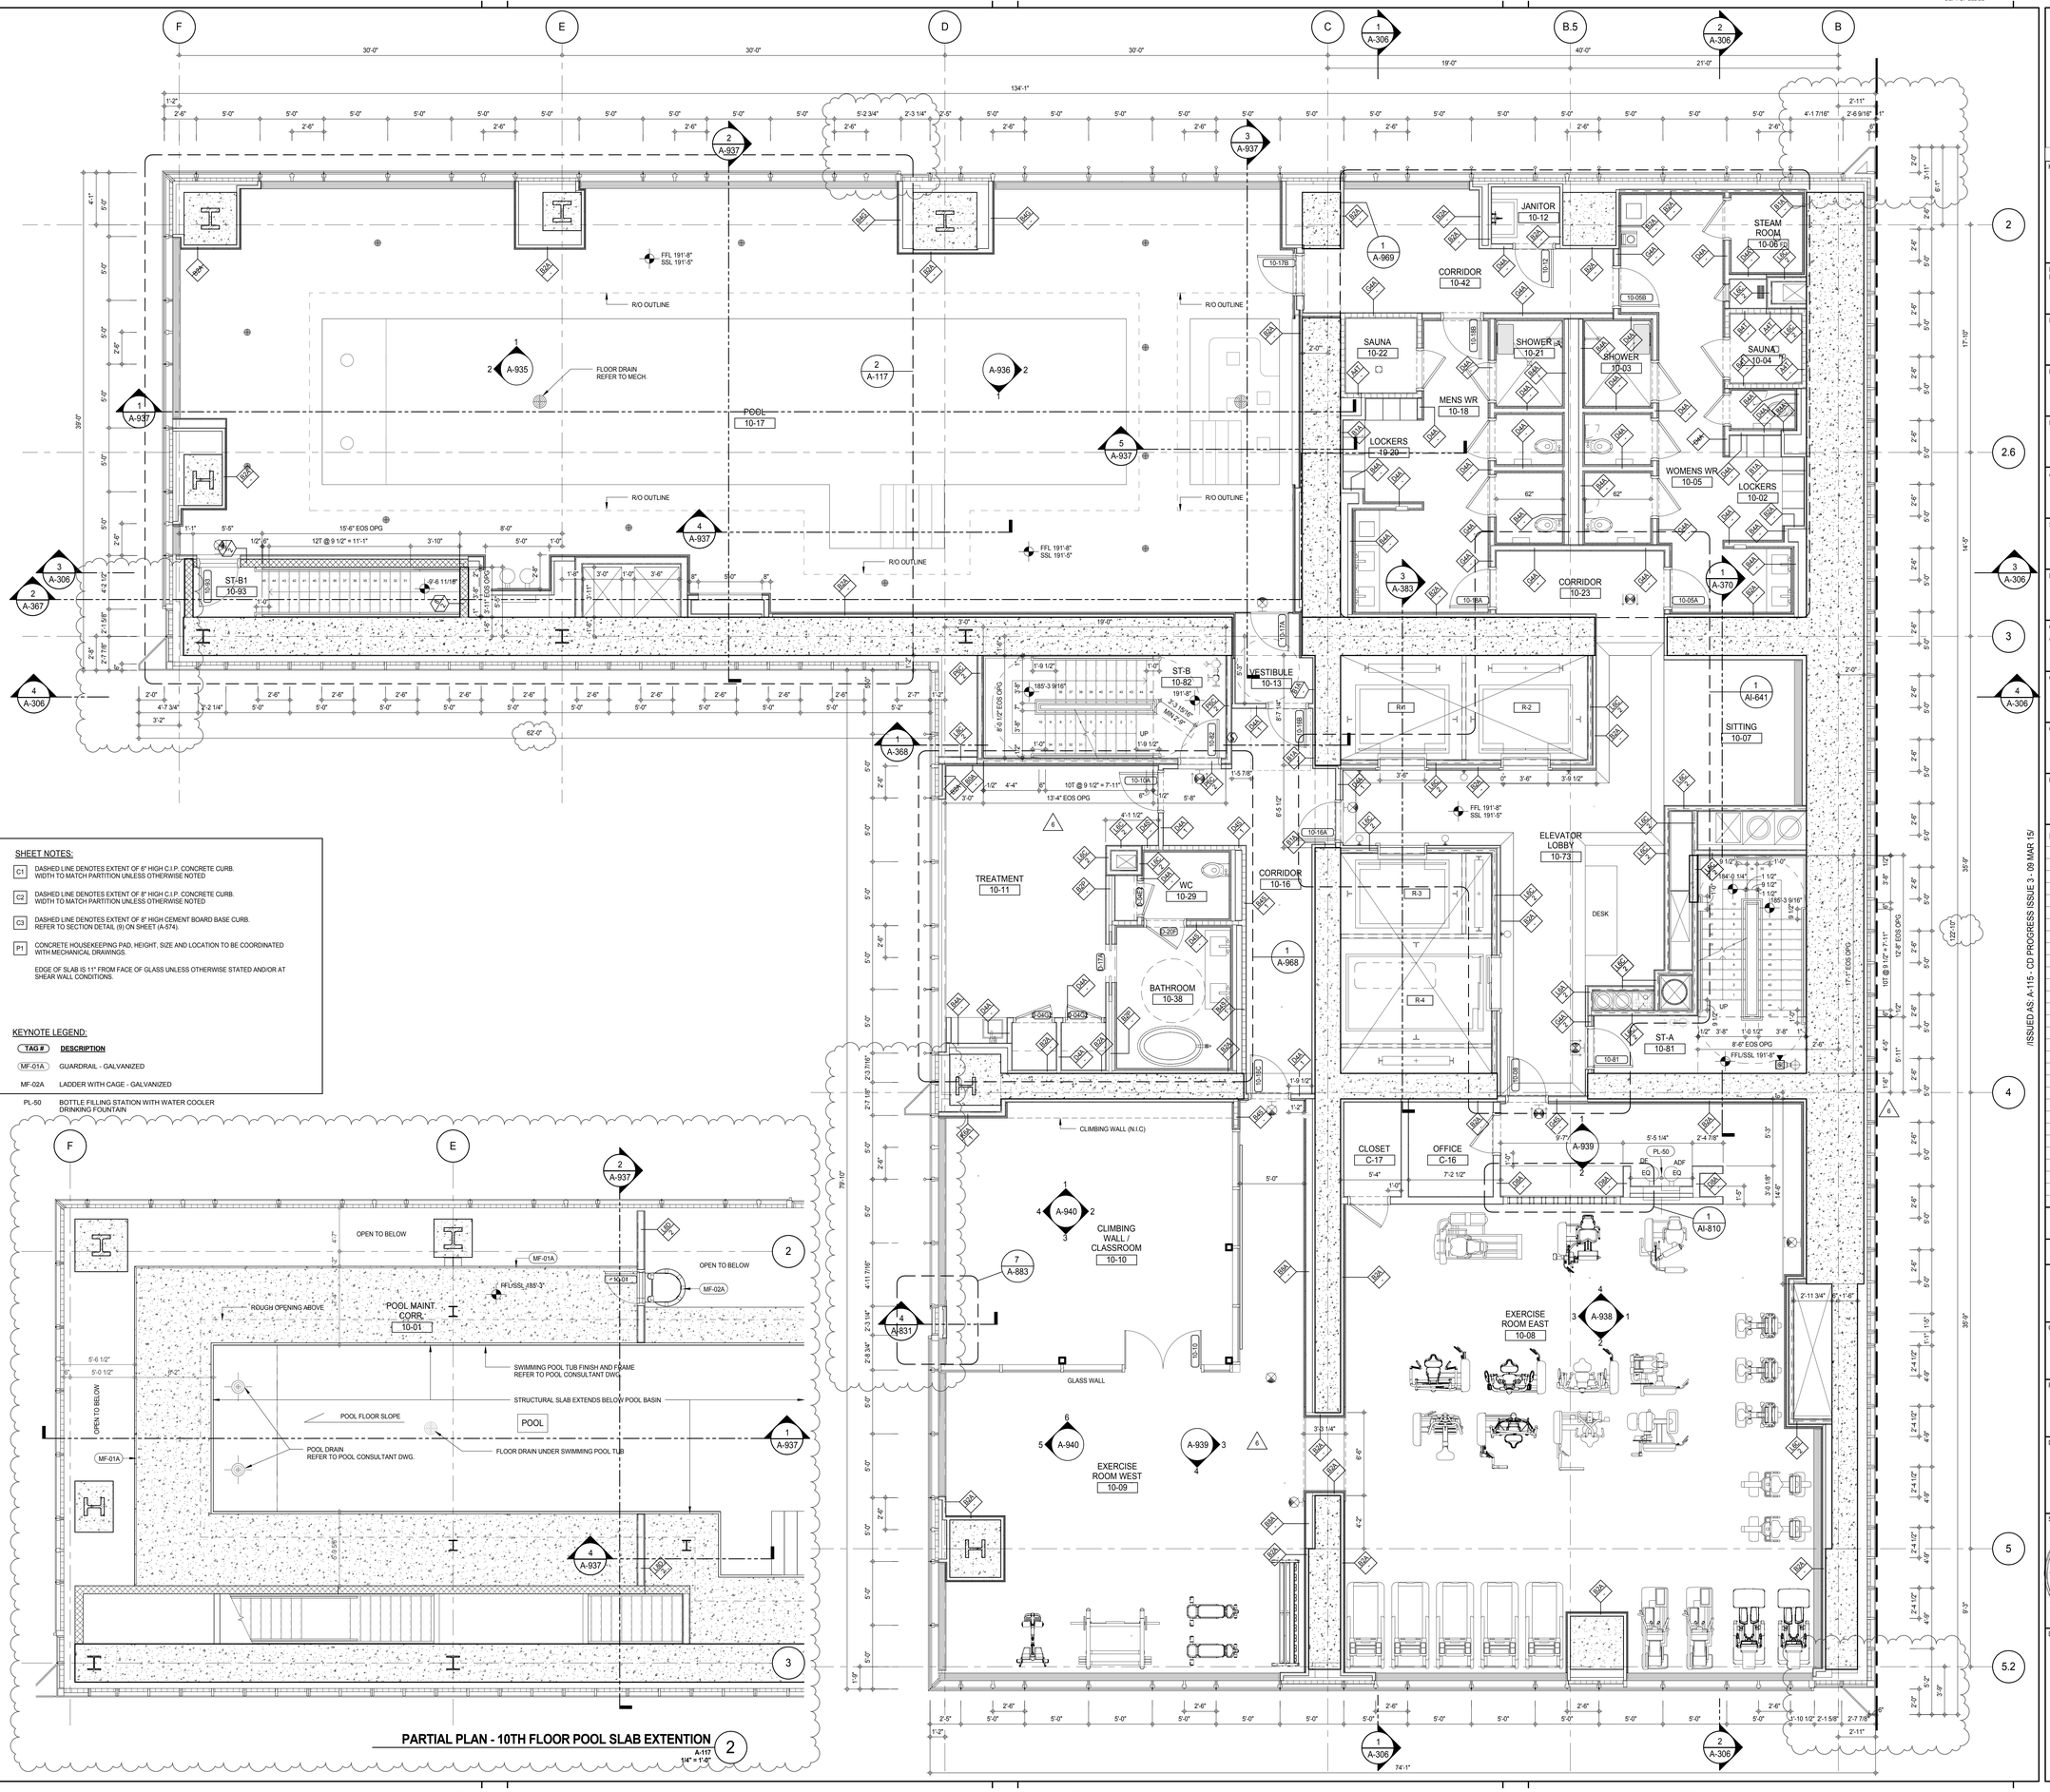

SHEET NOTES:

C1 DASHED LINE DENOTES EXTENT OF 6" HIGH C.I.P. CONCRETE CURB. WIDTH TO MATCH PARTITION UNLESS OTHERWISE NOTED

C2 DASHED LINE DENOTES EXTENT OF 8" HIGH C.I.P. CONCRETE CURB. WIDTH TO MATCH PARTITION UNLESS OTHERWISE NOTED

C3 DASHED LINE DENOTES EXTENT OF 8" HIGH CEMENT BOARD BASE CURB. REFER TO SECTION DETAIL (9) ON SHEET (A-574).

P1 CONCRETE HOUSEKEEPING PAD, HEIGHT, SIZE AND LOCATION TO BE COORDINATED WITH MECHANICAL DRAWINGS.

EDGE OF SLAB IS 11" FROM FACE OF GLASS UNLESS OTHERWISE STATED AND/OR AT SHEAR WALL CONDITIONS.

KEYNOTE LEGEND:

TAG #	DESCRIPTION
MF-01A	GUARDRAIL - GALVANIZED
MF-02A	LADDER WITH CAGE - GALVANIZED
PL-50	BOTTLE FILLING STATION WITH WATER COOLER DRINKING FOUNTAIN

PARTIAL PLAN - 10TH FLOOR POOL SLAB EXTENTION (2)
A-117
1/4" = 1'-0"

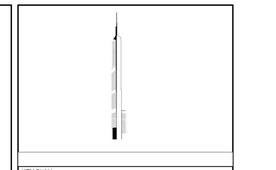

KEY PLAN:

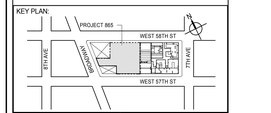

PROJECT NORTH: TRUE NORTH

DEVELOPER:
EXTELL DEVELOPMENT COMPANY
805 THIRD AVENUE, 7TH FLOOR
New York, NY 10022 USA
TEL: 212 712 6000 FAX: 212 712 6100

DESIGN ARCHITECT: Base Building Shell & Core
ADRIAN SMITH + GORDON GILL ARCHITECTURE
111 WEST MONROE STREET SUITE 2300
CHICAGO IL 60603
TEL: 312 920 1888 FAX: 312 920 1775

INTERIOR DESIGNER: Residential
Rottet Architecture and Design Studio, PLLC
298 Fifth Ave, 7th Floor
New York, NY 10001
TEL: 646 998 7000 FAX:

ARCHITECT OF RECORD: Base Building Shell, Core, & Residential
AAI ARCHITECTS, P.C.
401 Wellington St. W., 3rd Floor
Toronto, ON M5V 1E7 Canada
TEL: 416 967 1500 FAX: 416 967 7150

STRUCTURAL ENGINEERS:
WSP CANTOR SEINUK
228 EAST 45th Street
New York, NY 10017 USA
TEL: 212 687 9888 FAX: 646 487 5501

MEP ENGINEERS:
AKF GROUP
165 Broadway, 22nd Floor
New York, NY 10006 USA
TEL: 212 354 5656 FAX: 212 354 5668

GEOTECHNICAL ENGINEERS:
Langan Engineering & Environmental Services
21 Penn Plaza - 360 West 31st Street, 8th Floor
New York, NY 10001-2727
TEL: 212 479 5400 FAX: 212 479 5444

CODE CONSULTANTS:
Construction Consulting Associates
100 Church Street
New York, NY 10007
TEL: 212 385 1818 FAX: 212 385 1911

CURTAINWALL CONSULTANT:
AJLP Consulting
40 Worth Street. Suite 826
New York, NY 10013
TEL: 212 757 5659 FAX: 646 219 8508

LANDMARK/PRESERVATION CONSULTANT:
Jan Hird Pokorny Associates, Inc.
39 West 37th Street, 12A
New York, NY 10018
TEL: 212 759 6462 FAX: 212 759 6540

No.	DESCRIPTION	DATE
1	CD PROGRESS ISSUE 1	15 OCT 14
2	CD PROGRESS ISSUE 2	19 DEC 14
3	D.O.B. SUBMISSION	18 FEB 15
4	CD PROGRESS ISSUE 3	09 MAR 15
	D.O.B. SUBMISSION	27 APR 15
5	CD PROGRESS ISSUE 4	01 JUN 15
6	CD PROGRESS ISSUE 5	10 AUG 15
	D.O.B. AMENDMENT 2	21 SEP 15

//ISSUED AS: A-115 - CD PROGRESS ISSUE 3 - 09 MAR 15//

0 2'-0" 4'-0" 8'-0"

DOB SUBMISSION

Discrepancies must be reported immediately to the Architect before proceeding. Only figured dimensions are to be used. Contractors must check all dimensions on site. This drawing is protected by copyright.

ALL DIMENSIONS ARE SHOWN IN IMPERIAL.

CONSULTANT: AAI ARCHITECTS, P.C.

PROJECT:
217 WEST 57TH STREET
NEW YORK, NY

DRAWING TITLE:
10TH FLOOR PLAN (RESIDENTIAL AMENITIES) (MFD-16TH FLOOR)

SEAL & SIGNATURE: REGISTERED ARCHITECT WILLIAM DAVID JAMES STATE OF NEW YORK 028885

DATE:	15 OCT 14
PROJECT No:	1216-00
DRAWN: Author	REV: 6
CHK: Checker	
SCALE: 1/4" = 1'-0"	
DWG No:	A-117.01
DOB PAGE No:	137 of 569

DOB EMPLOYEE STAMP: DOB B-SCAN:

36" x 48" Arch E - SHEET SIZE
FILE NAME: C:\Revit Local Files\EXTELL-865-AAI-TWA-CNF_Jsullivan.rvt
PLOT DATE: 6/22/2015 9:55:17 AM

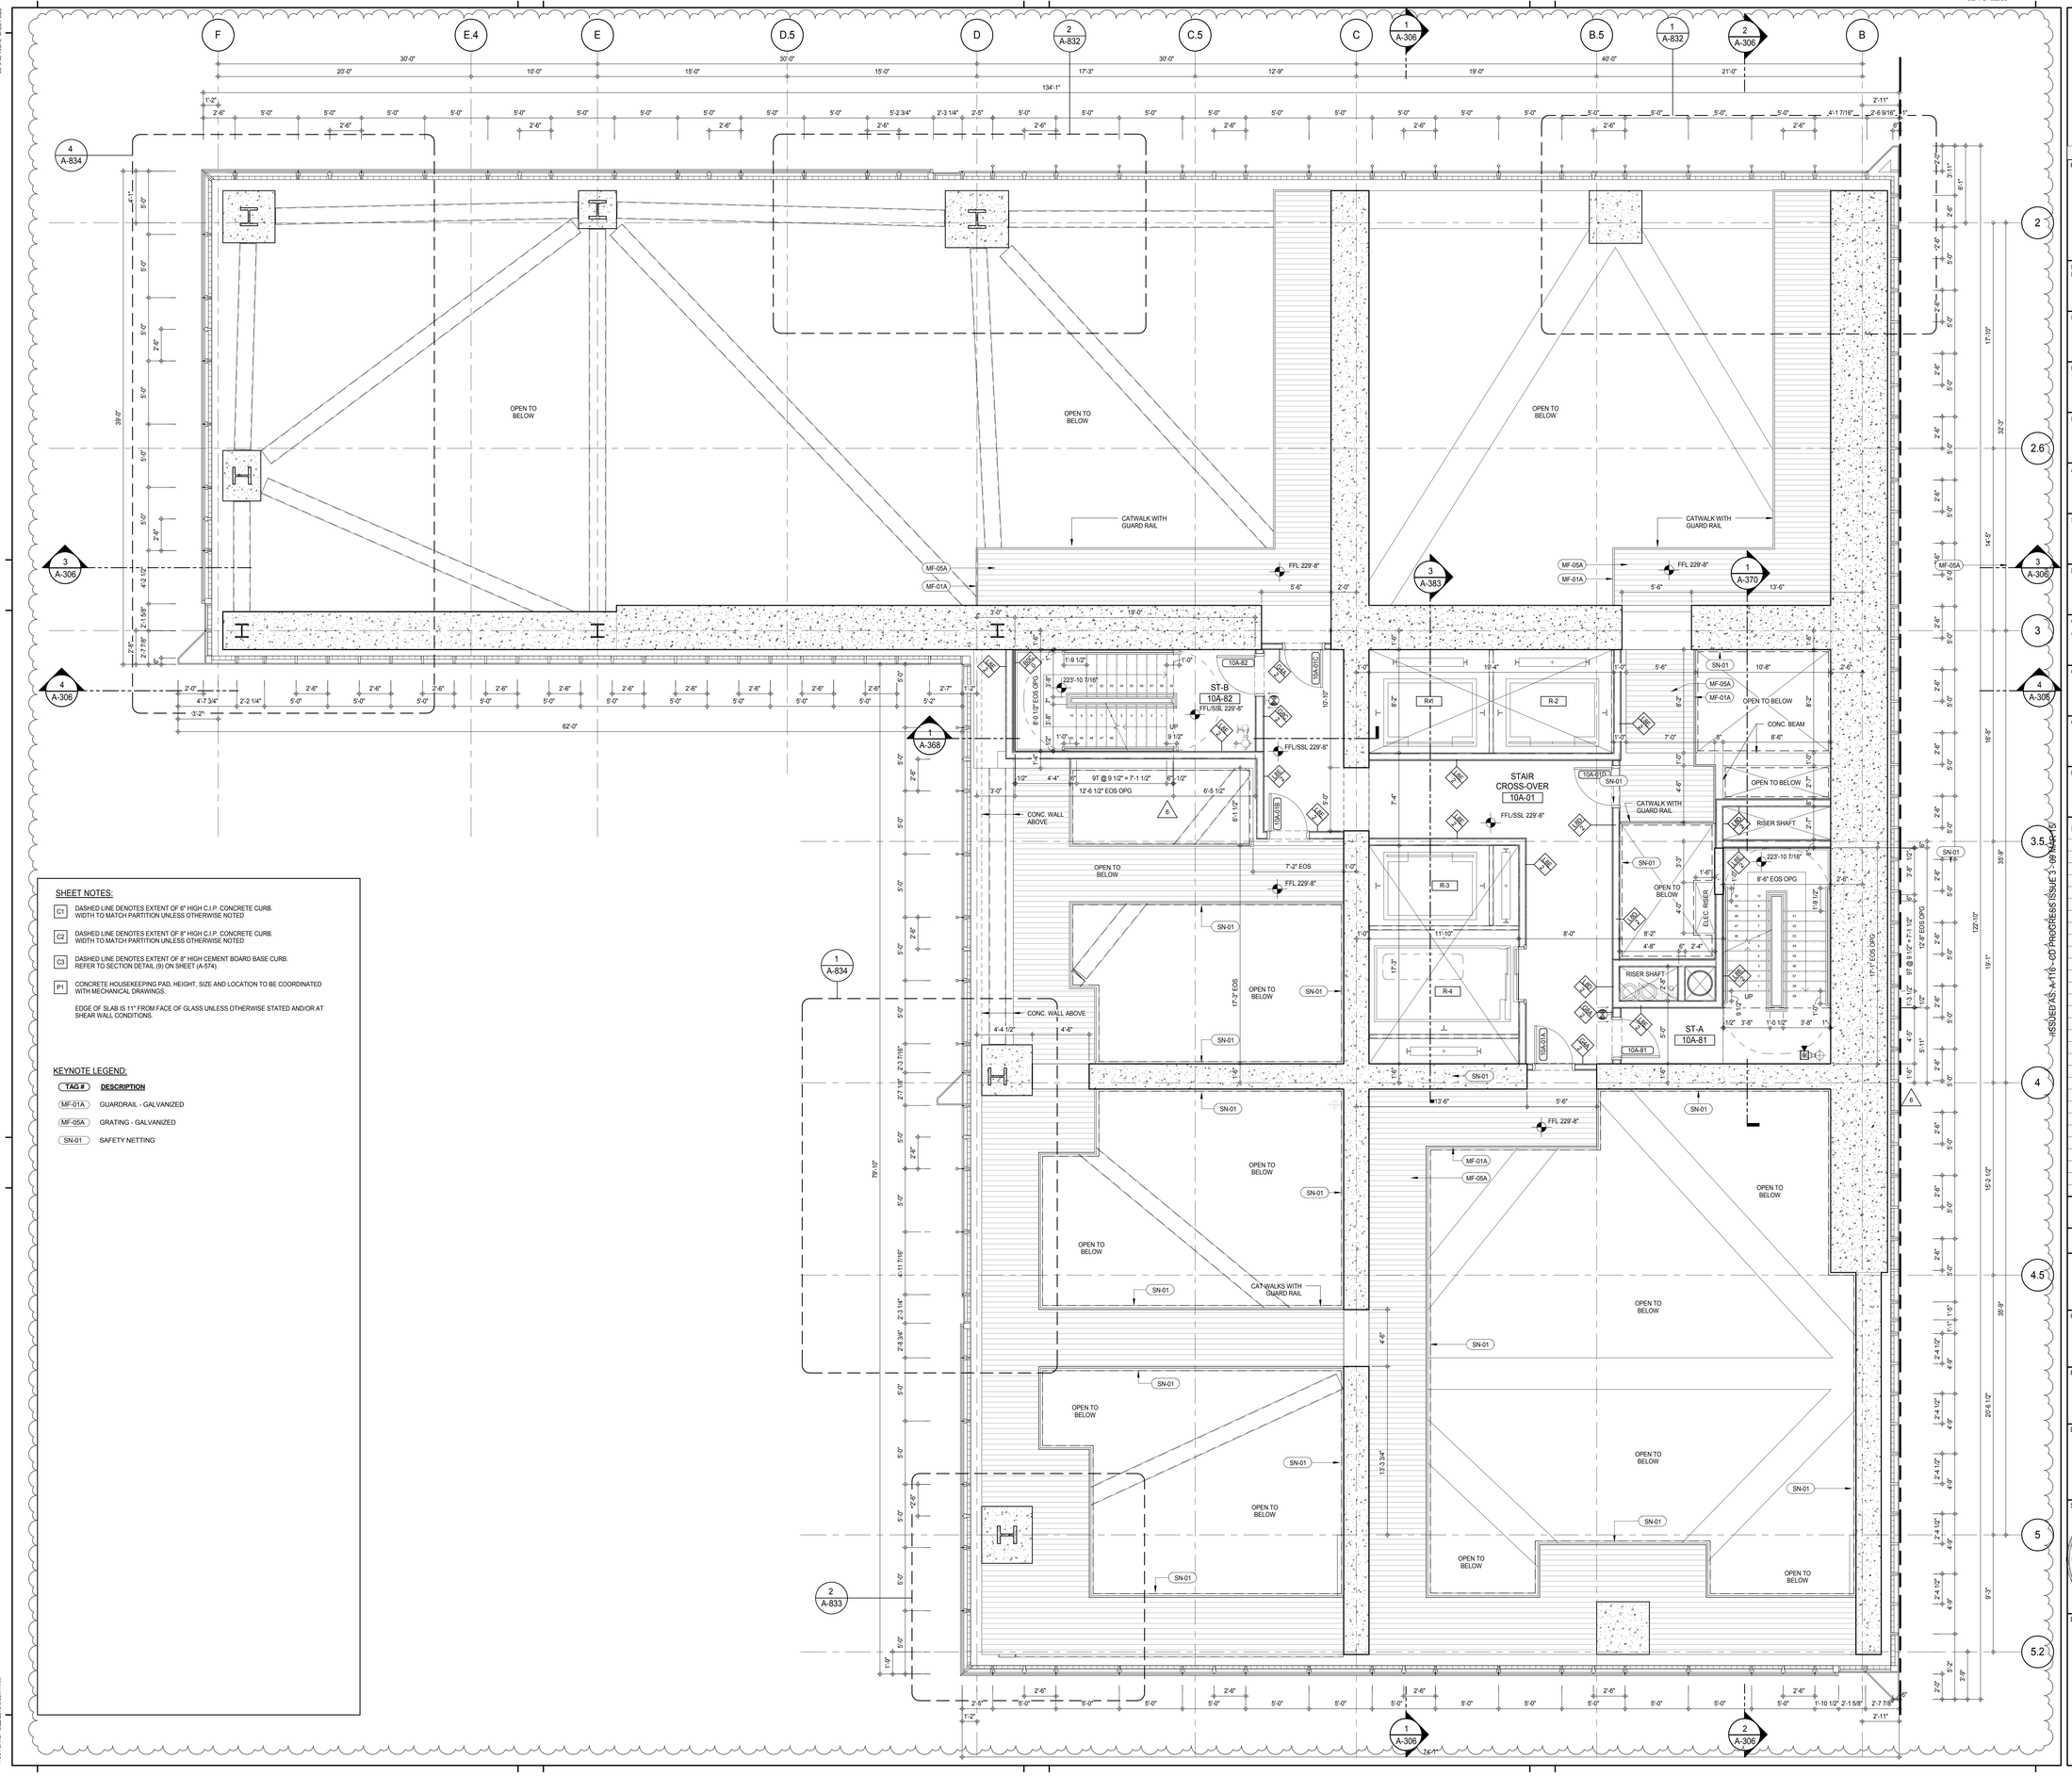

SHEET NOTES:

C1 DASHED LINE DENOTES EXTENT OF 8" HIGH C.I.P. CONCRETE CURB. WIDTH TO MATCH PARTITION UNLESS OTHERWISE NOTED

C2 DASHED LINE DENOTES EXTENT OF 8" HIGH C.I.P. CONCRETE CURB. WIDTH TO MATCH PARTITION UNLESS OTHERWISE NOTED

C3 DASHED LINE DENOTES EXTENT OF 8" HIGH CEMENT BOARD BASE CURB. REFER TO SECTION DETAIL (9) ON SHEET (A-574).

P1 CONCRETE HOUSEKEEPING PAD, HEIGHT, SIZE AND LOCATION TO BE COORDINATED WITH MECHANICAL DRAWINGS.

EDGE OF SLAB IS 11" FROM FACE OF GLASS UNLESS OTHERWISE STATED AND/OR AT SHEAR WALL CONDITIONS.

KEYNOTE LEGEND:

TAG #	DESCRIPTION
MF-01A	GUARDRAIL - GALVANIZED
MF-05A	GRATING - GALVANIZED
SN-01	SAFETY NETTING

KEY PLAN:

PROJECT NORTH:

TRUE NORTH

DEVELOPER:
EXTELL DEVELOPMENT COMPANY
805 THIRD AVENUE, 7TH FLOOR
New York, NY 10022 USA
TEL: 212 712 6000 FAX: 212 712 6100

DESIGN ARCHITECT: Base Building Shell & Core
ADRIAN SMITH + GORDON GILL ARCHITECTURE
111 WEST MONROE STREET SUITE 2300
CHICAGO IL 60603
TEL: 312 920 1888 FAX: 312 920 1775

INTERIOR DESIGNER: Residential
Rottet Architecture and Design Studio, PLLC
298 Fifth Ave, 7th Floor
New York, NY 10001
TEL: 646 998 7000 FAX:

ARCHITECT OF RECORD: Base Building Shell, Core, & Residential
AAI ARCHITECTS, P.C.
401 Wellington St. W., 3rd Floor
Toronto, ON M5V 1E7 Canada
TEL: 416 967 1500 FAX: 416 967 7150

STRUCTURAL ENGINEERS:
WSP CANTOR SEINUK
228 EAST 45th Street
New York, NY 10017 USA
TEL: 212 687 9888 FAX: 646 487 5501

MEP ENGINEERS:
AKF GROUP
165 Broadway, 22nd Floor
New York, NY 10006 USA
TEL: 212 354 5656 FAX: 212 354 5668

GEOTECHNICAL ENGINEERS:
Langan Engineering & Environmental Services
21 Penn Plaza - 360 West 31st Street, 8th Floor
New York, NY 10001-2727
TEL: 212 479 5400 FAX: 212 479 5444

CODE CONSULTANTS:
Construction Consulting Associates
100 Church Street
New York, NY 10007
TEL: 212 385 1818 FAX: 212 385 1911

CURTAINWALL CONSULTANT:
AJLP Consulting
40 Worth Street. Suite 826
New York, NY 10013
TEL: 212 757 5659 FAX: 646 219 8508

LANDMARK/PRESERVATION CONSULTANT:
Jan Hird Pokorny Associates, Inc.
39 West 37th Street, 12A
New York, NY 10018
TEL: 212 759 6462 FAX: 212 759 6540

No.	DESCRIPTION	DATE
1	CD PROGRESS ISSUE 1	15 OCT 14
2	CD PROGRESS ISSUE 2	19 DEC 14
3	D.O.B. SUBMISSION	18 FEB 15
4	CD PROGRESS ISSUE 3	09 MAR 15
	D.O.B. SUBMISSION	27 APR 15
5	CD PROGRESS ISSUE 4	01 JUN 15
6	CD PROGRESS ISSUE 5	10 AUG 15
	D.O.B. AMENDMENT 2	21 SEP 15

0 2' - 0" 4' - 0" 8' - 0"

DOB SUBMISSION

Discrepancies must be reported immediately to the Architect before proceeding. Only figured dimensions are to be used. Contractors must check all dimensions on site. This drawing is protected by copyright.

ALL DIMENSIONS ARE SHOWN IN IMPERIAL.

CONSULTANT:

AAI ARCHITECTS, P.C.

PROJECT:

217 WEST 57TH STREET
NEW YORK, NY

DRAWING TITLE:

10TH FLOOR INTERMEDIATE 1 PLAN (MFD-17TH FLOOR)

SEAL & SIGNATURE:

REGISTERED ARCHITECT WAYNE DAVID JARRETT No. 028881 STATE OF NEW YORK

DATE:	15 OCT 14
PROJECT No:	1216-00
DRAWN: Author	REV:
CHK: Checker	6
SCALE: 1/4" = 1'-0"	
DWG No:	A-118.01
DOB PAGE No:	138 of 569

DOB EMPLOYEE STAMP:

DOB B-SCAN:

DEPT OF BLDGS 421263626 Job Number
E3407A0250-01 Scan Code
36" x 48" Arch E SHEET SIZE
FILE NAME: C:\Revit Local Files\EXTELL-866-AAI-TWR-CNF_bwilsmith.rvt
PLOT DATE: 6/22/2015 9:55:44 AM
ISSUED XS: A-116 - CD PROGRESS ISSUE 3 - 09 MAR 15

DEPT OF BLDGS 421235635 Job Number
E320061799420 Scan Code

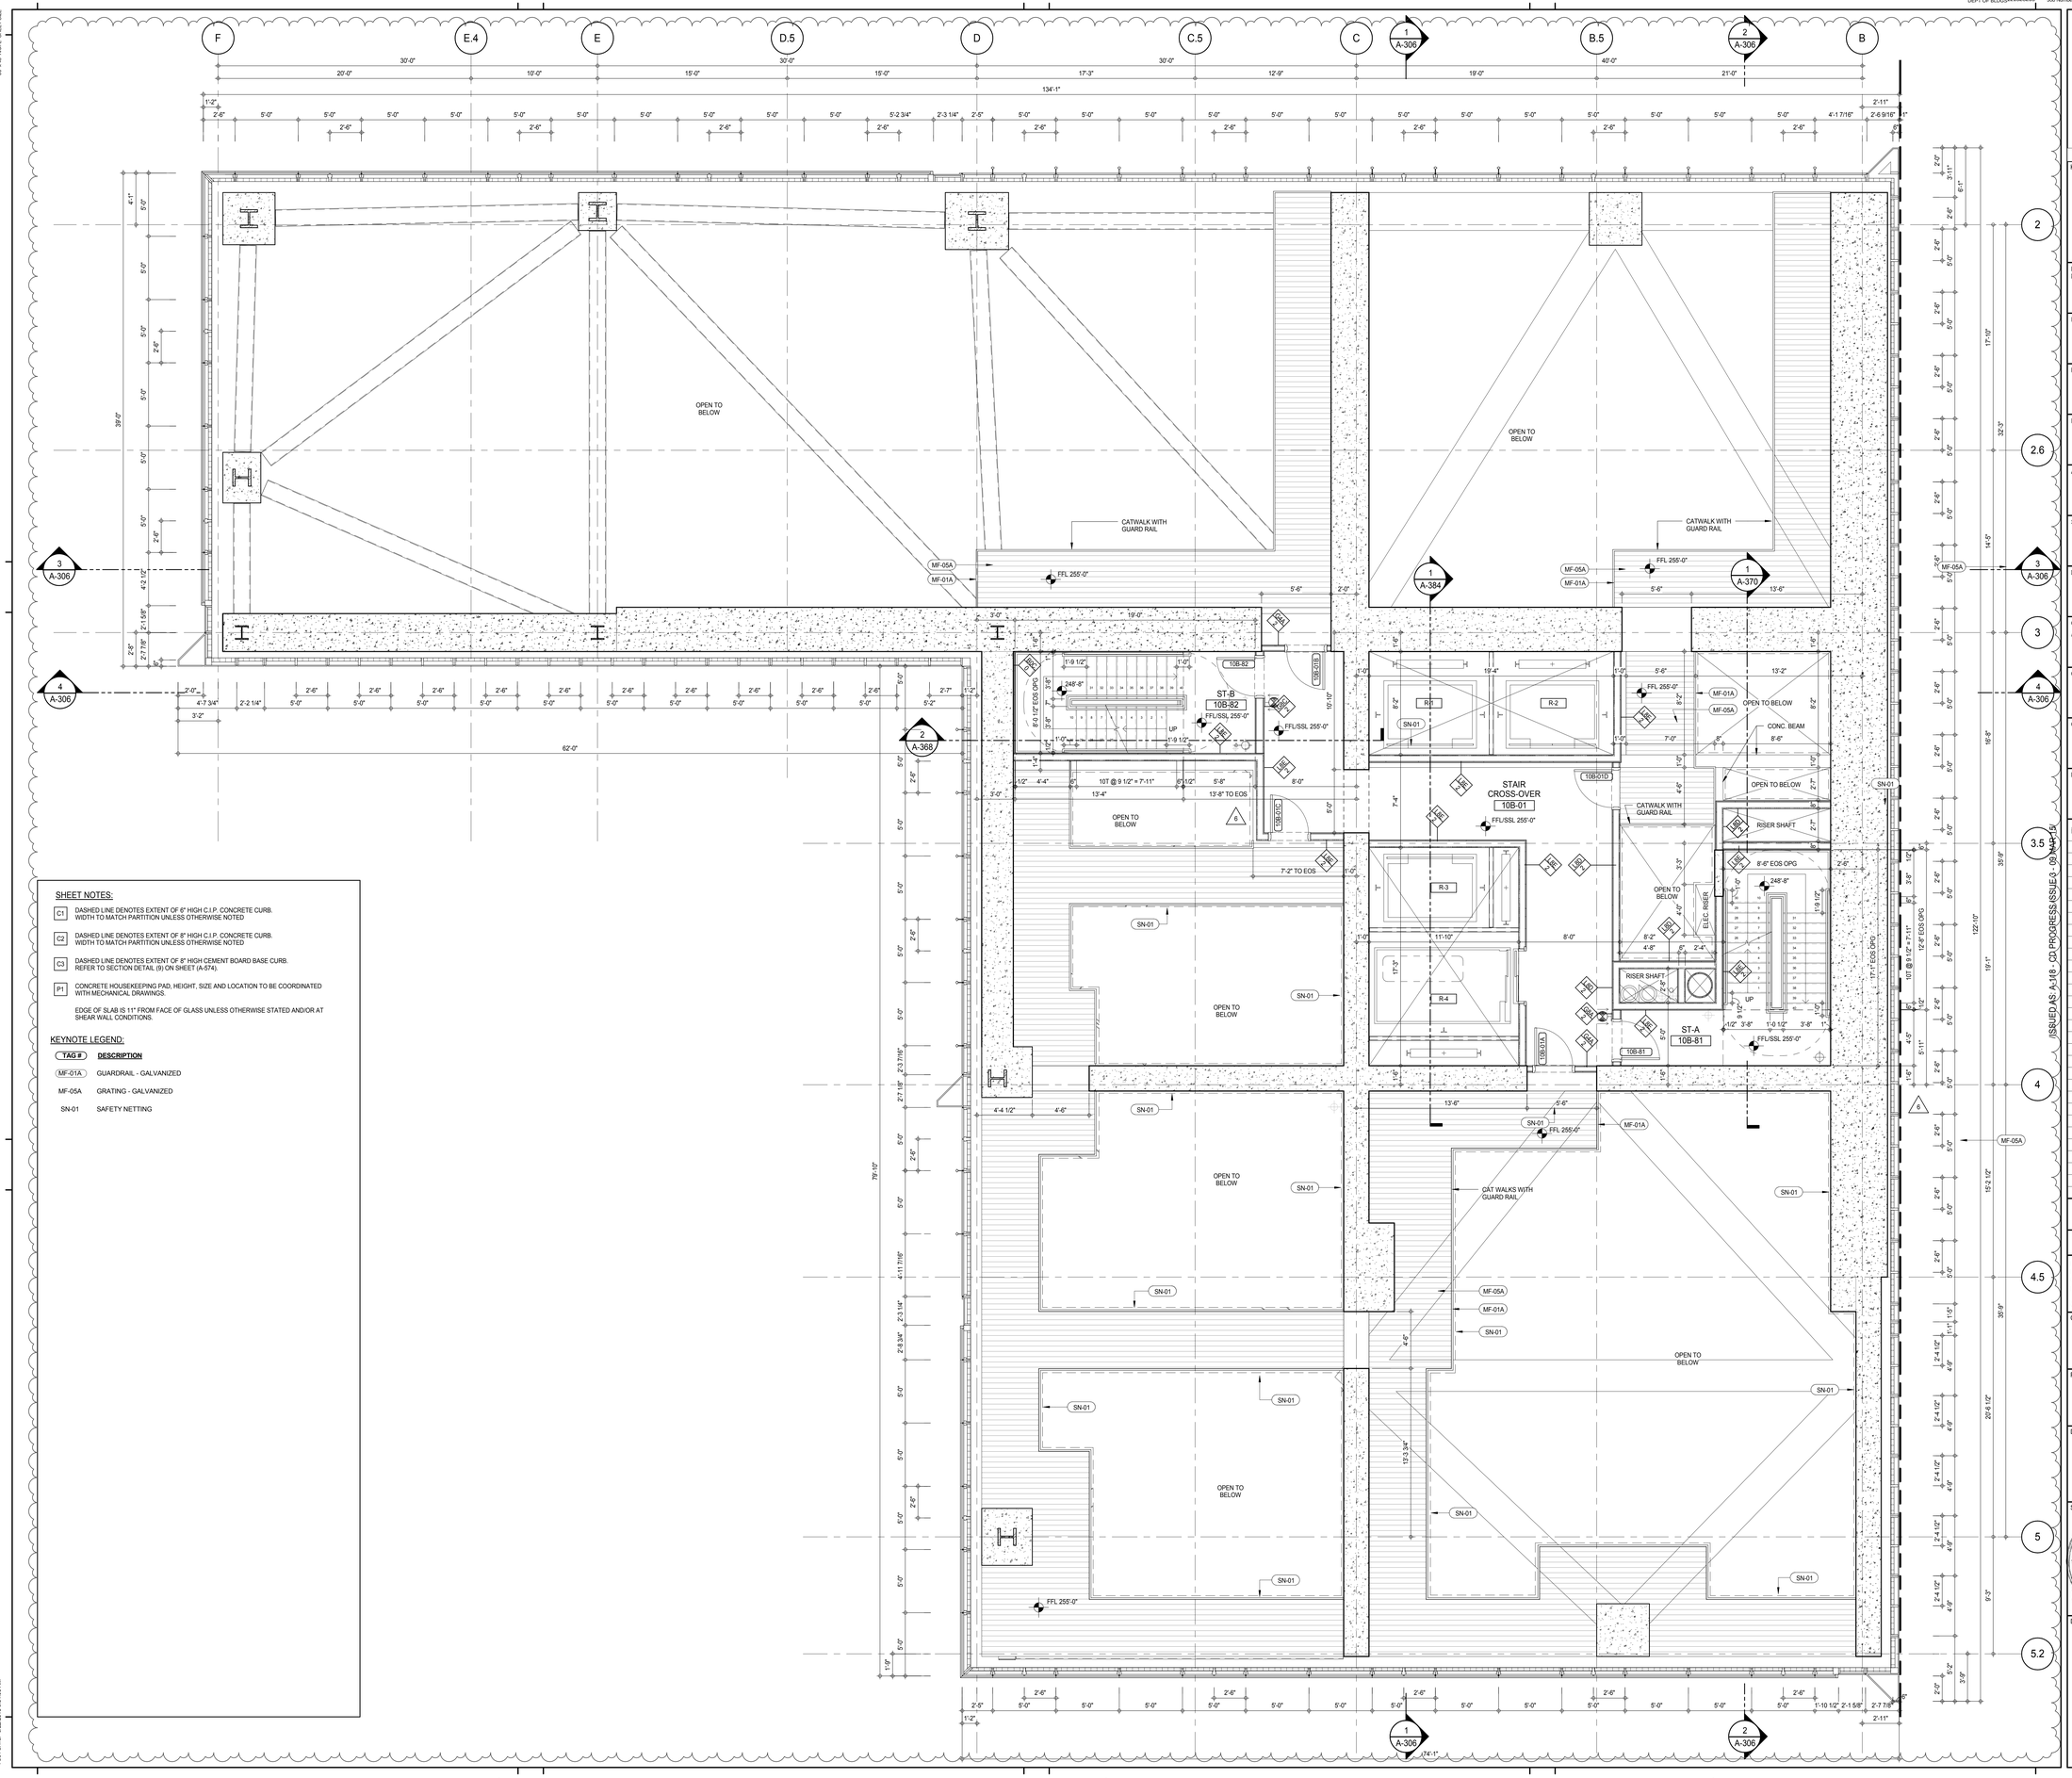

SHEET NOTES:

C1 DASHED LINE DENOTES EXTENT OF 6" HIGH C.I.P. CONCRETE CURB. WIDTH TO MATCH PARTITION UNLESS OTHERWISE NOTED

C2 DASHED LINE DENOTES EXTENT OF 8" HIGH C.I.P. CONCRETE CURB. WIDTH TO MATCH PARTITION UNLESS OTHERWISE NOTED

C3 DASHED LINE DENOTES EXTENT OF 8" HIGH CEMENT BOARD BASE CURB. REFER TO SECTION DETAIL (9) ON SHEET (A-574).

P1 CONCRETE HOUSEKEEPING PAD, HEIGHT, SIZE AND LOCATION TO BE COORDINATED WITH MECHANICAL DRAWINGS.

EDGE OF SLAB IS 11" FROM FACE OF GLASS UNLESS OTHERWISE STATED AND/OR AT SHEAR WALL CONDITIONS.

KEYNOTE LEGEND:

TAG #	DESCRIPTION
MF-01A	GUARDRAIL - GALVANIZED
MF-05A	GRATING - GALVANIZED
SN-01	SAFETY NETTING

KEY PLAN:

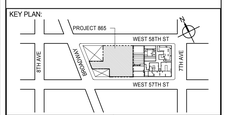

PROJECT NORTH: TRUE NORTH

DEVELOPER:
EXTELL DEVELOPMENT COMPANY
805 THIRD AVENUE, 7TH FLOOR
New York, NY 10022 USA
TEL: 212 712 6000 FAX: 212 712 6100

DESIGN ARCHITECT: Base Building Shell & Core
ADRIAN SMITH + GORDON GILL ARCHITECTURE
111 WEST MONROE STREET SUITE 2300
CHICAGO IL 60603
TEL: 312 920 1888 FAX: 312 920 1775

INTERIOR DESIGNER: Residential
Rottet Architecture and Design Studio, PLLC
298 Fifth Ave, 7th Floor
New York, NY 10001
TEL: 646 998 7000 FAX:

ARCHITECT OF RECORD: Base Building Shell, Core, & Residential
AAI ARCHITECTS, P.C.
401 Wellington St. W., 3rd Floor
Toronto, ON M5V 1E7 Canada
TEL: 416 967 1500 FAX: 416 967 7150

STRUCTURAL ENGINEERS:
WSP CANTOR SEINUK
228 EAST 45th Street
New York, NY 10017 USA
TEL: 212 687 9888 FAX: 646 487 5501

MEP ENGINEERS:
AKF GROUP
165 Broadway, 22nd Floor
New York, NY 10006 USA
TEL: 212 354 5656 FAX: 212 354 5668

GEOTECHNICAL ENGINEERS:
Langan Engineering & Environmental Services
21 Penn Plaza - 360 West 31st Street, 8th Floor
New York, NY 10001-2727
TEL: 212 479 5400 FAX: 212 479 5444

CODE CONSULTANTS:
Construction Consulting Associates
100 Church Street
New York, NY 10007
TEL: 212 385 1818 FAX: 212 385 1911

CURTAINWALL CONSULTANT:
AJLP Consulting
40 Worth Street. Suite 826
New York, NY 10013
TEL: 212 757 5659 FAX: 646 219 8508

LANDMARK/PRESERVATION CONSULTANT:
Jan Hird Pokorny Associates, Inc.
39 West 37th Street, 12A
New York, NY 10018
TEL: 212 759 6462 FAX: 212 759 6540

No.	DESCRIPTION	DATE
1	CD PROGRESS ISSUE 1	15 OCT 14
2	CD PROGRESS ISSUE 2	19 DEC 14
3	D.O.B. SUBMISSION	18 FEB 15
4	CD PROGRESS ISSUE 3	09 MAR 15
	D.O.B. SUBMISSION	27 APR 15
5	CD PROGRESS ISSUE 4	01 JUN 15
6	CD PROGRESS ISSUE 5	10 AUG 15
	D.O.B. AMENDMENT 2	21 SEP 15

0 2' - 0" 4' - 0" 8' - 0"

DOB SUBMISSION

Discrepancies must be reported immediately to the Architect before proceeding. Only figured dimensions are to be used. Contractors must check all dimensions on site. This drawing is protected by copyright.

ALL DIMENSIONS ARE SHOWN IN IMPERIAL.

CONSULTANT:

AAI ARCHITECTS, P.C.

PROJECT:

217 WEST 57TH STREET
NEW YORK, NY

DRAWING TITLE:

10TH FLOOR INTERMEDIATE 2 PLAN (MFD-18TH FLOOR)

SEAL & SIGNATURE:

REGISTERED ARCHITECT JAN HIRD DAVID JAMES No. 026881 STATE OF NEW YORK

DATE:	15 OCT 14
PROJECT No:	1216-00
DRAWN: Author	REV: 6
CHK: Checker	
SCALE: 1/4" = 1'-0"	
DWG No:	**A-119.01**
DOB PAGE No:	139 of 569

DOB EMPLOYEE STAMP: DOB B-SCAN:

ISSUED AS: A-118 - CD PROGRESS ISSUE 5 - 09 AUG 15
36" x 48" Arch E SHEET SIZE
FILE NAME: C:\Revit Local Files\EXTELL-865-AAI-TVR-CNF_3wdamm.rvt
PLOT DATE: 8/22/2015 9:54:05 AM

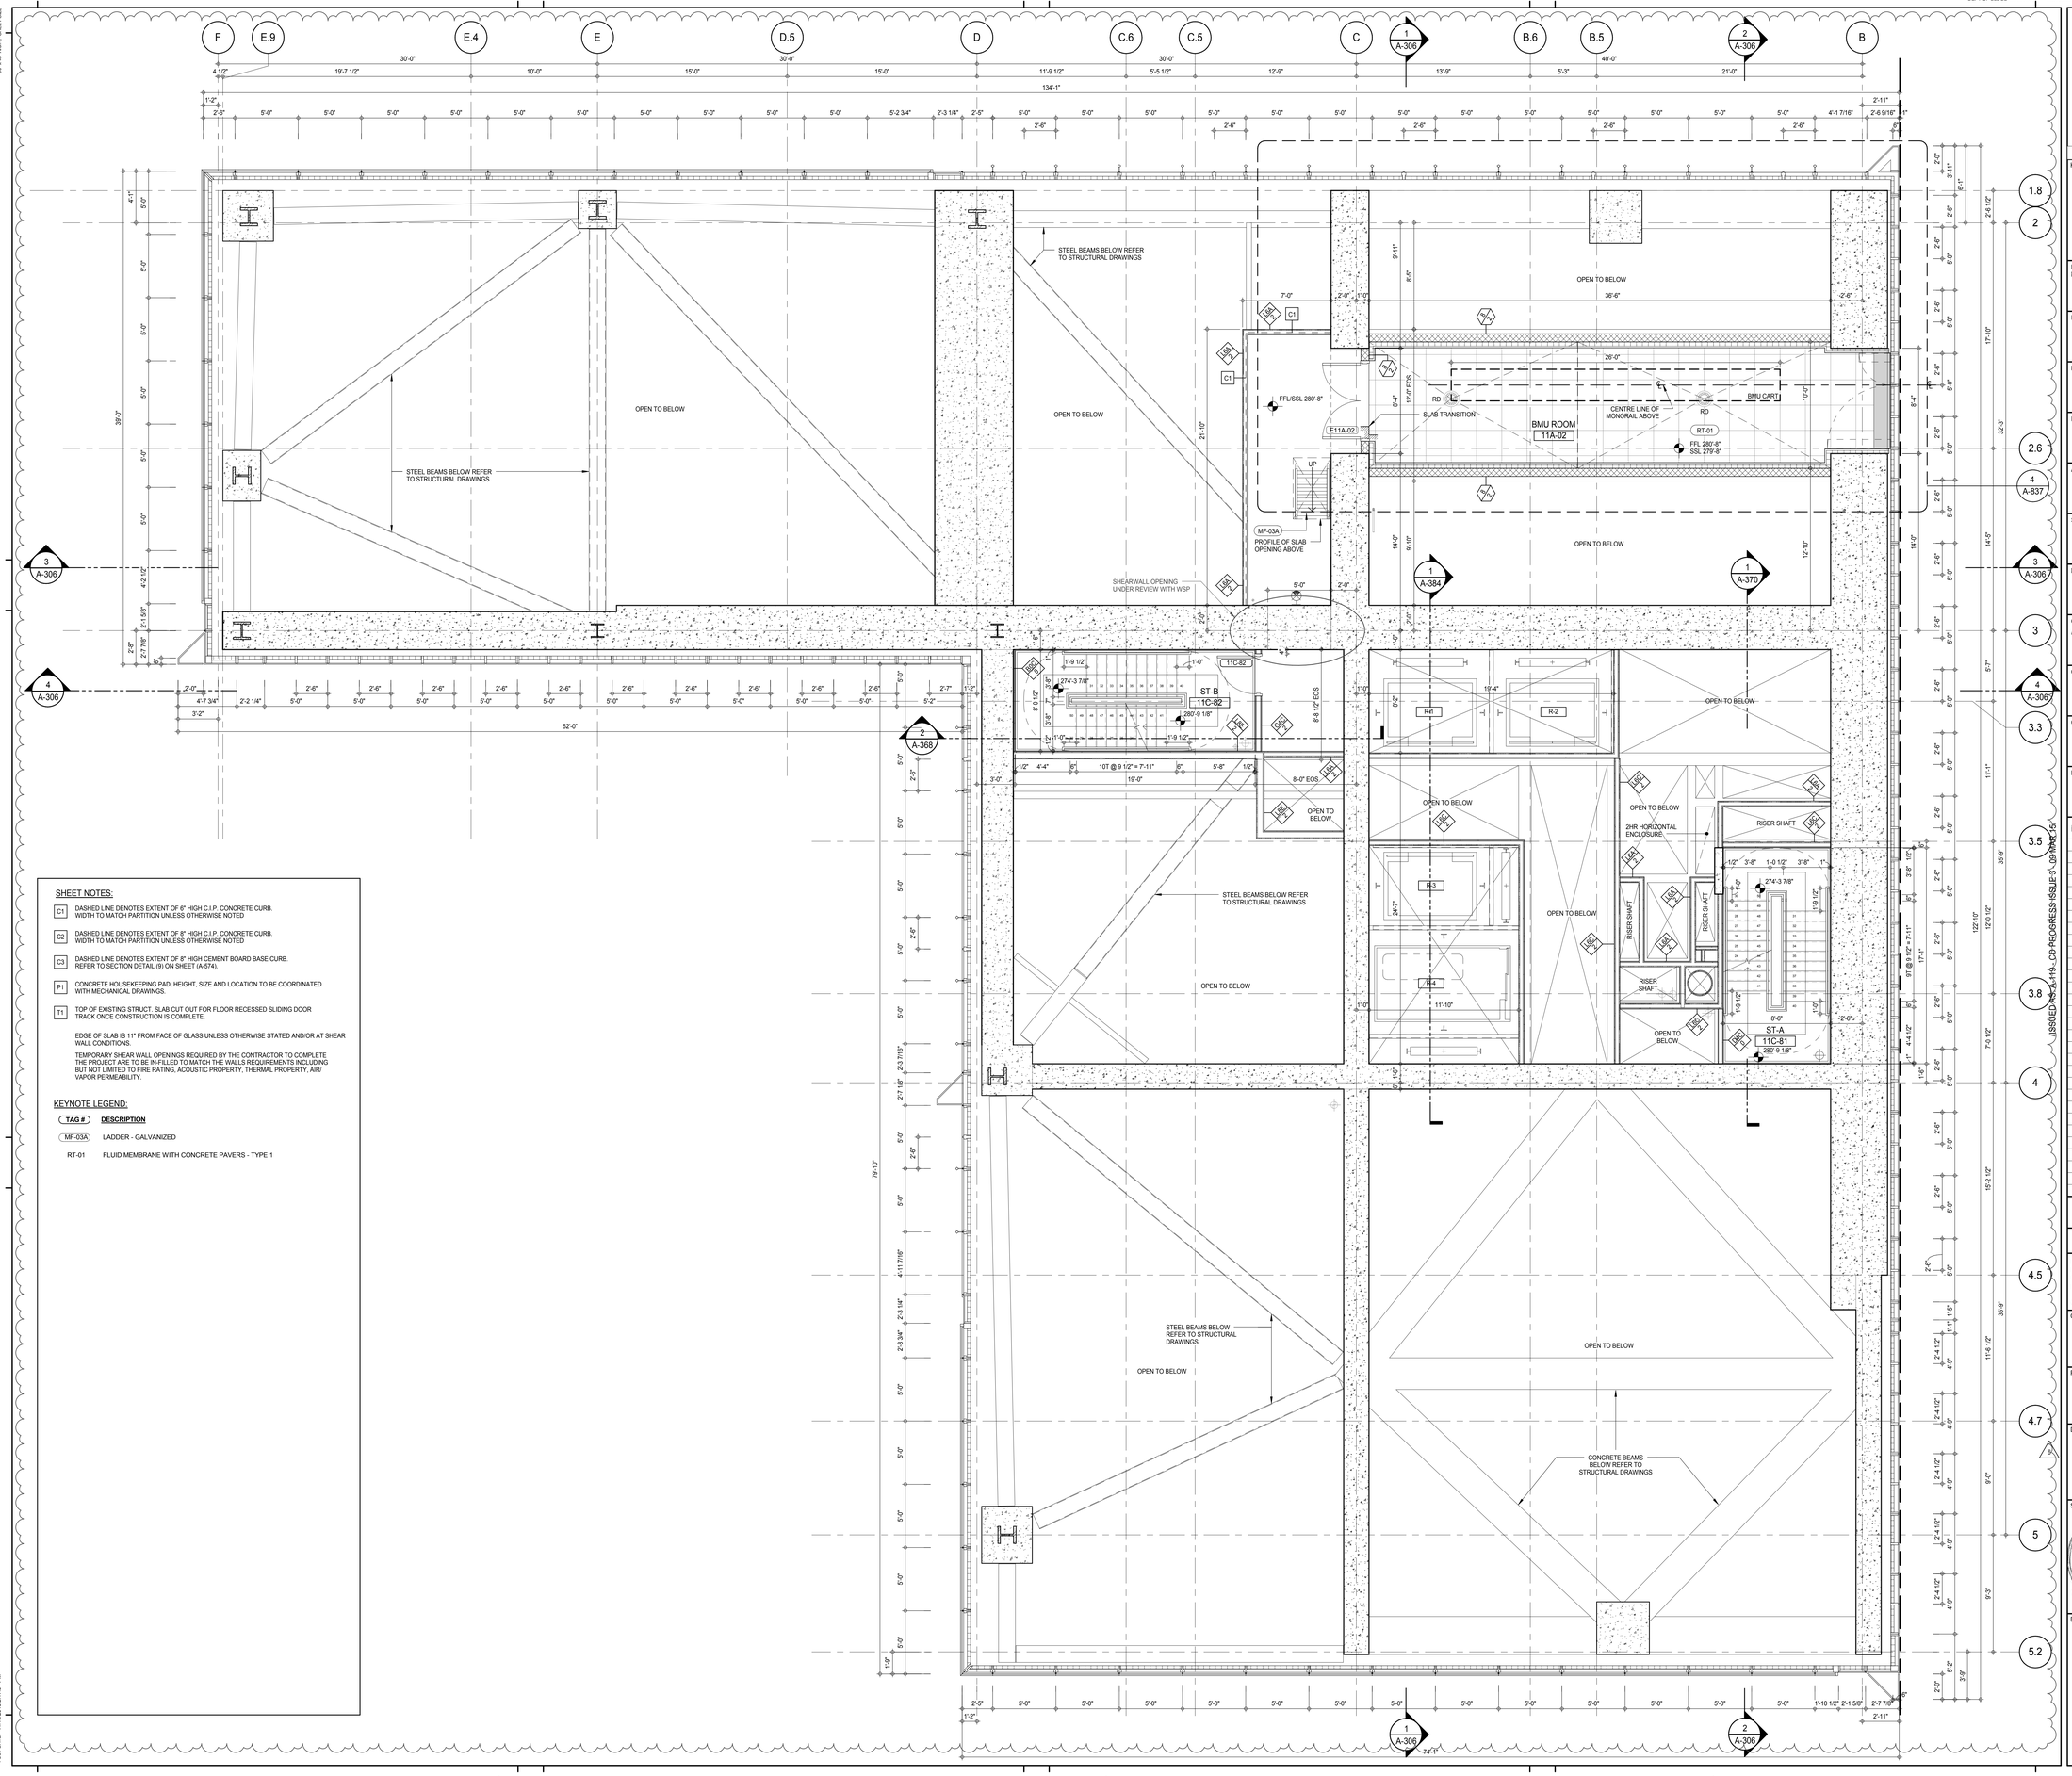

SHEET NOTES:

C1 DASHED LINE DENOTES EXTENT OF 6" HIGH C.I.P. CONCRETE CURB. WIDTH TO MATCH PARTITION UNLESS OTHERWISE NOTED

C2 DASHED LINE DENOTES EXTENT OF 8" HIGH C.I.P. CONCRETE CURB. WIDTH TO MATCH PARTITION UNLESS OTHERWISE NOTED

C3 DASHED LINE DENOTES EXTENT OF 8" HIGH CEMENT BOARD BASE CURB. REFER TO SECTION DETAIL (9) ON SHEET (A-574).

P1 CONCRETE HOUSEKEEPING PAD, HEIGHT, SIZE AND LOCATION TO BE COORDINATED WITH MECHANICAL DRAWINGS.

T1 TOP OF EXISTING STRUCT. SLAB CUT OUT FOR FLOOR RECESSED SLIDING DOOR TRACK ONCE CONSTRUCTION IS COMPLETE.

EDGE OF SLAB IS 11" FROM FACE OF GLASS UNLESS OTHERWISE STATED AND/OR AT SHEAR WALL CONDITIONS.

TEMPORARY SHEAR WALL OPENINGS REQUIRED BY THE CONTRACTOR TO COMPLETE THE PROJECT ARE TO BE IN-FILLED TO MATCH THE WALLS REQUIREMENTS INCLUDING BUT NOT LIMITED TO FIRE RATING, ACOUSTIC PROPERTY, THERMAL PROPERTY, AIR/ VAPOR PERMEABILITY.

KEYNOTE LEGEND:

TAG #	DESCRIPTION
MF-03A	LADDER - GALVANIZED
RT-01	FLUID MEMBRANE WITH CONCRETE PAVERS - TYPE 1

KEY PLAN:

PROJECT NORTH:

TRUE NORTH

DEVELOPER:
EXTELL DEVELOPMENT COMPANY
805 THIRD AVENUE, 7TH FLOOR
New York, NY 10022 USA
TEL: 212 712 6000 FAX: 212 712 6100

DESIGN ARCHITECT: Base Building Shell & Core
ADRIAN SMITH + GORDON GILL ARCHITECTURE
111 WEST MONROE STREET SUITE 2300
CHICAGO IL 60603
TEL: 312 920 1888 FAX: 312 920 1775

INTERIOR DESIGNER: Residential
Rottet Architecture and Design Studio, PLLC
298 Fifth Ave, 7th Floor
New York, NY 10001
TEL: 646 998 7000 FAX:

ARCHITECT OF RECORD: Base Building Shell, Core, & Residential
AAI ARCHITECTS, P.C.
401 Wellington St. W., 3rd Floor
Toronto, ON M5V 1E7 Canada
TEL: 416 967 1500 FAX: 416 967 7150

STRUCTURAL ENGINEERS:
WSP CANTOR SEINUK
228 EAST 45th Street
New York, NY 10017 USA
TEL: 212 687 9888 FAX: 646 487 5501

MEP ENGINEERS:
AKF GROUP
165 Broadway, 22nd Floor
New York, NY 10006 USA
TEL: 212 354 5656 FAX: 212 354 5668

GEOTECHNICAL ENGINEERS:
Langan Engineering & Environmental Services
21 Penn Plaza - 360 West 31st Street, 8th Floor
New York, NY 10001-2727
TEL: 212 479 5400 FAX: 212 479 5444

CODE CONSULTANTS:
Construction Consulting Associates
100 Church Street
New York, NY 10007
TEL: 212 385 1818 FAX: 212 385 1911

CURTAINWALL CONSULTANT:
AJLP Consulting
40 Worth Street. Suite 826
New York, NY 10013
TEL: 212 757 5659 FAX: 646 219 8508

LANDMARK/PRESERVATION CONSULTANT:
Jan Hird Pokorny Associates, Inc.
39 West 37th Street, 12A
New York, NY 10018
TEL: 212 759 6462 FAX: 212 759 6540

No.	DESCRIPTION	DATE
1	CD PROGRESS ISSUE 1	15 OCT 14
2	CD PROGRESS ISSUE 2	19 DEC 14
3	D.O.B. SUBMISSION	18 FEB 15
4	CD PROGRESS ISSUE 3	09 MAR 15
	D.O.B. SUBMISSION	27 APR 15
5	CD PROGRESS ISSUE 4	01 JUN 15
6	CD PROGRESS ISSUE 5	10 AUG 15
	D.O.B. AMENDMENT 2	21 SEP 15

0 2'-0" 4'-0" 8'-0"

DOB SUBMISSION

Discrepancies must be reported immediately to the Architect before proceeding. Only figured dimensions are to be used. Contractors must check all dimensions on site. This drawing is protected by copyright.

ALL DIMENSIONS ARE SHOWN IN IMPERIAL.

CONSULTANT:

AAI ARCHITECTS, P.C.

PROJECT:

217 WEST 57TH STREET
NEW YORK, NY

DRAWING TITLE:

11TH FLOOR BMU PLAN (MFD-19TH FLOOR)

SEAL & SIGNATURE:

REGISTERED ARCHITECT DAVID JANSSEN 028851 STATE OF NEW YORK

DATE:	15 OCT 14
PROJECT No:	1216-00
DRAWN: Author	REV: 6
CHK: Checker	
SCALE: 1/4" = 1'-0"	
DWG No:	A-120.01
DOB PAGE No:	140 of 569

DOB EMPLOYEE STAMP:

DOB B-SCAN:

DEPT OF BLDGS 421226206 Job Number
E364547406B Scan Code
36" x 48" Arch E - SHEET SIZE
ISSUED: 2015-03-19 - CD PROGRESS ISSUE 3 - 09 MAR 15
FILE NAME: C:\Revit Local Files\EXTELL-865-AAI-TVR-CNF_Jsellstrom.rvt
PLOT DATE: 11/13/2015 2:17:57 PM

DEPT OF BLDGS 421263636 Job Number
E345457744 Scan Code

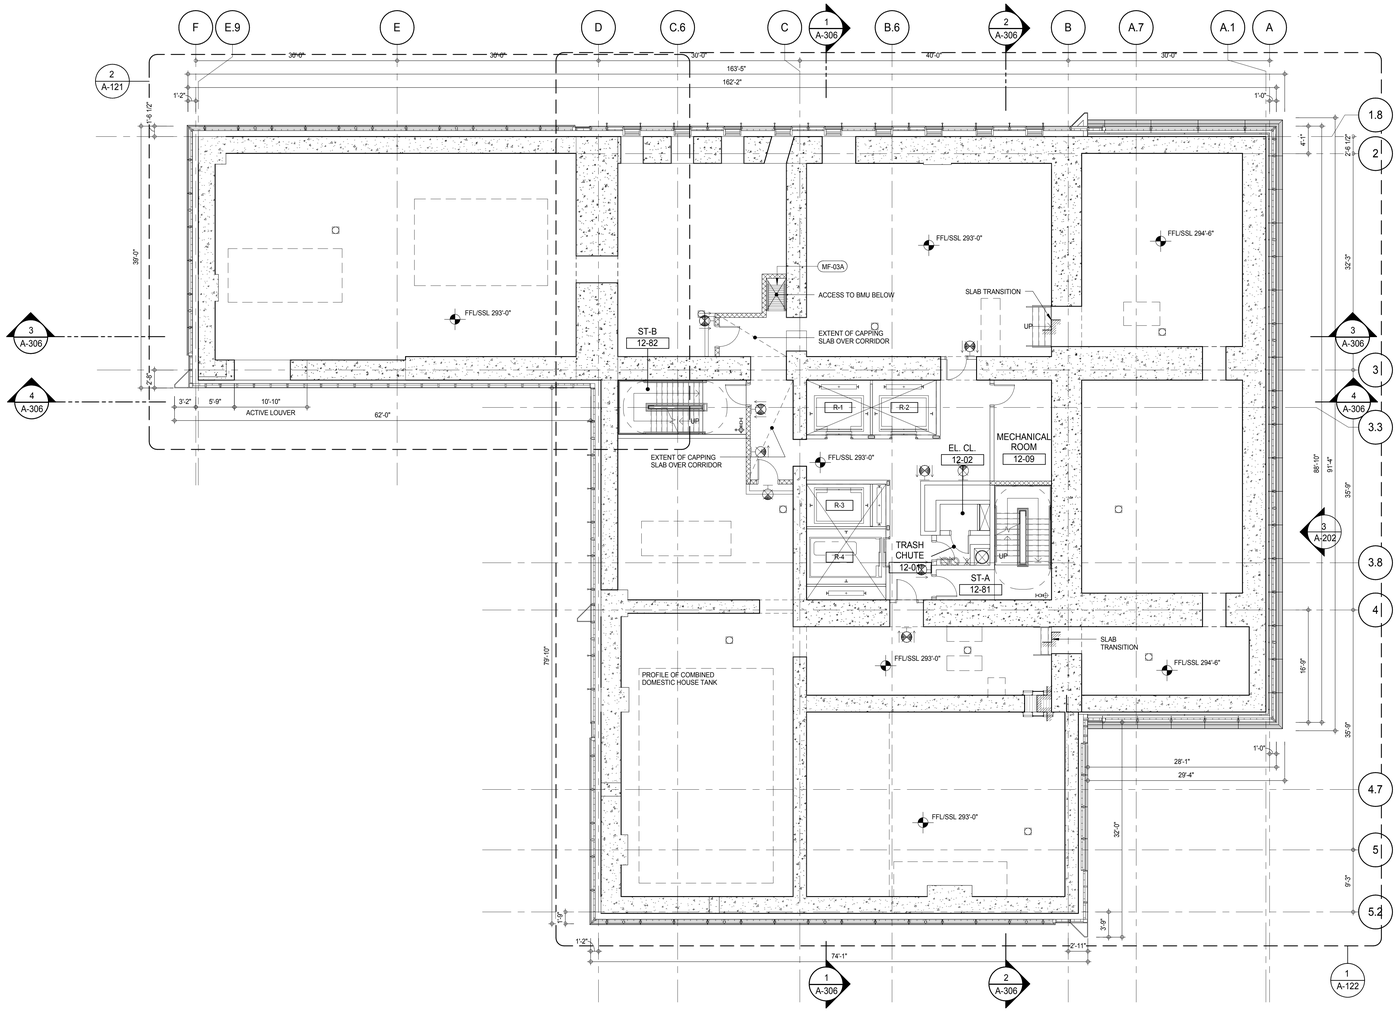

12TH FLOOR PLAN - PARTIAL

A-121
1/4" = 1'-0"

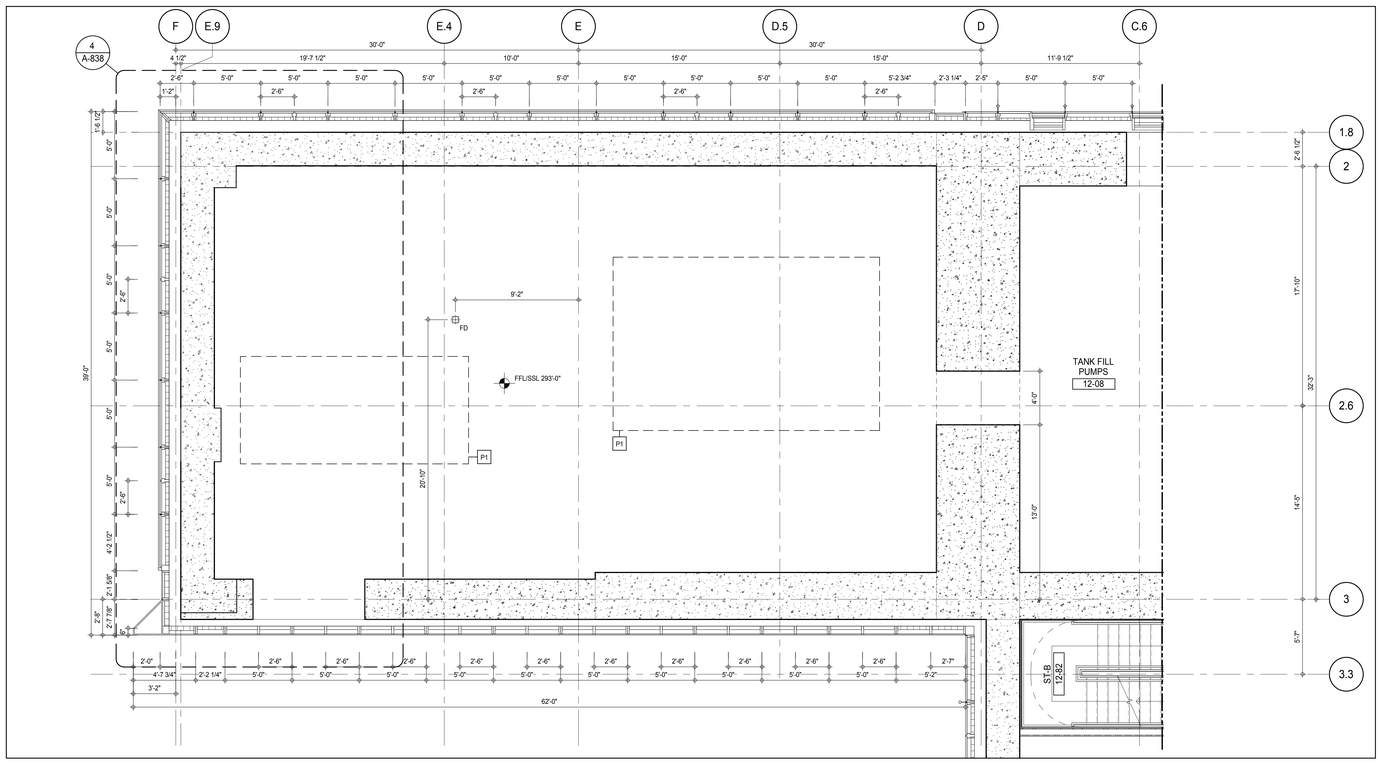

SHEET NOTES:

C1 DASHED LINE DENOTES EXTENT OF 6" HIGH C.I.P. CONCRETE CURB. WIDTH TO MATCH PARTITION UNLESS OTHERWISE NOTED

C2 DASHED LINE DENOTES EXTENT OF 8" HIGH C.I.P. CONCRETE CURB. WIDTH TO MATCH PARTITION UNLESS OTHERWISE NOTED

C3 DASHED LINE DENOTES EXTENT OF 8" HIGH CEMENT BOARD BASE CURB. REFER TO SECTION DETAIL (9) ON SHEET (A-574).

P1 CONCRETE HOUSEKEEPING PAD, HEIGHT, SIZE AND LOCATION TO BE COORDINATED WITH MECHANICAL DRAWINGS.

EDGE OF SLAB IS 11" FROM FACE OF GLASS UNLESS OTHERWISE STATED AND/OR AT SHEAR WALL CONDITIONS.

KEYNOTE LEGEND:

TAG #	DESCRIPTION
MF-03A	LADDER - GALVANIZED

KEY PLAN:

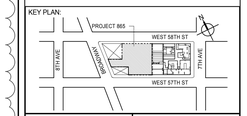

PROJECT NORTH / TRUE NORTH

DEVELOPER:
EXTELL DEVELOPMENT COMPANY
805 THIRD AVENUE, 7TH FLOOR
New York, NY 10022 USA
TEL: 212 712 6000 FAX: 212 712 6100

DESIGN ARCHITECT: Base Building Shell & Core
ADRIAN SMITH + GORDON GILL ARCHITECTURE
111 WEST MONROE STREET SUITE 2300
CHICAGO IL 60603
TEL: 312 920 1888 FAX: 312 920 1775

INTERIOR DESIGNER: Residential
Rottet Architecture and Design Studio, PLLC
298 Fifth Ave, 7th Floor
New York, NY 10001
TEL: 646 998 7000 FAX:

ARCHITECT OF RECORD: Base Building Shell, Core, & Residential
AAI ARCHITECTS, P.C.
401 Wellington St. W., 3rd Floor
Toronto, ON M5V 1E7 Canada
TEL: 416 967 1500 FAX: 416 967 7150

STRUCTURAL ENGINEERS:
WSP CANTOR SEINUK
228 EAST 45th Street
New York, NY 10017 USA
TEL: 212 687 9888 FAX: 646 487 5501

MEP ENGINEERS:
AKF GROUP
165 Broadway, 22nd Floor
New York, NY 10006 USA
TEL: 212 354 5656 FAX: 212 354 5668

GEOTECHNICAL ENGINEERS:
Langan Engineering & Environmental Services
21 Penn Plaza - 360 West 31st Street, 8th Floor
New York, NY 10001-2727
TEL: 212 479 5400 FAX: 212 479 5444

CODE CONSULTANTS:
Construction Consulting Associates
100 Church Street
New York, NY 10007
TEL: 212 385 1818 FAX: 212 385 1911

CURTAINWALL CONSULTANT:
AJLP Consulting
40 Worth Street. Suite 826
New York, NY 10013
TEL: 212 757 5659 FAX: 646 219 8508

LANDMARK/PRESERVATION CONSULTANT:
Jan Hird Pokorny Associates, Inc.
39 West 37th Street, 12A
New York, NY 10018
TEL: 212 759 6462 FAX: 212 759 6540

No.	DESCRIPTION	DATE
1	CD PROGRESS ISSUE 1	15 OCT 14
2	CD PROGRESS ISSUE 2	19 DEC 14
3	D.O.B. SUBMISSION	18 FEB 15
4	CD PROGRESS ISSUE 3	09 MAR 15
	D.O.B. SUBMISSION	27 APR 15
5	CD PROGRESS ISSUE 4	01 JUN 15
6	CD PROGRESS ISSUE 5	10 AUG 15
	D.O.B. AMENDMENT 2	21 SEP 15

0 4'-0" 8'-0" 16'-0"

DOB SUBMISSION

Discrepancies must be reported immediately to the Architect before proceeding. Only figured dimensions are to be used. Contractors must check all dimensions on site. This drawing is protected by copyright.

ALL DIMENSIONS ARE SHOWN IN IMPERIAL.

CONSULTANT:
AAI ARCHITECTS, P.C.

PROJECT:
217 WEST 57TH STREET
NEW YORK, NY

DRAWING TITLE:
12TH FLOOR PLAN (MECHANICAL)
(MFD-20TH FLOOR)

SEAL & SIGNATURE:

DATE:	15 OCT 14
PROJECT No:	1216-00
DRAWN: Author	REV: 6
CHK: Checker	
SCALE: As indicated	
DWG No:	A-121.01
DOB PAGE No:	141 of 569

DOB EMPLOYEE STAMP: DOB B-SCAN:

36" x 48" Arch E SHEET SIZE
ISSUED AS: A-120 - CD PROGRESS ISSUE 3 - 09 MAR 15
FILE NAME: C:\Revit Local Files\EXTELL-865-AAI-TWR-CNE_hadams.rvt
PLOT DATE: 9/22/2015 9:54:43 AM

DEPT OF BLDGS 421208305 Job Number
E300932350 Scan Code

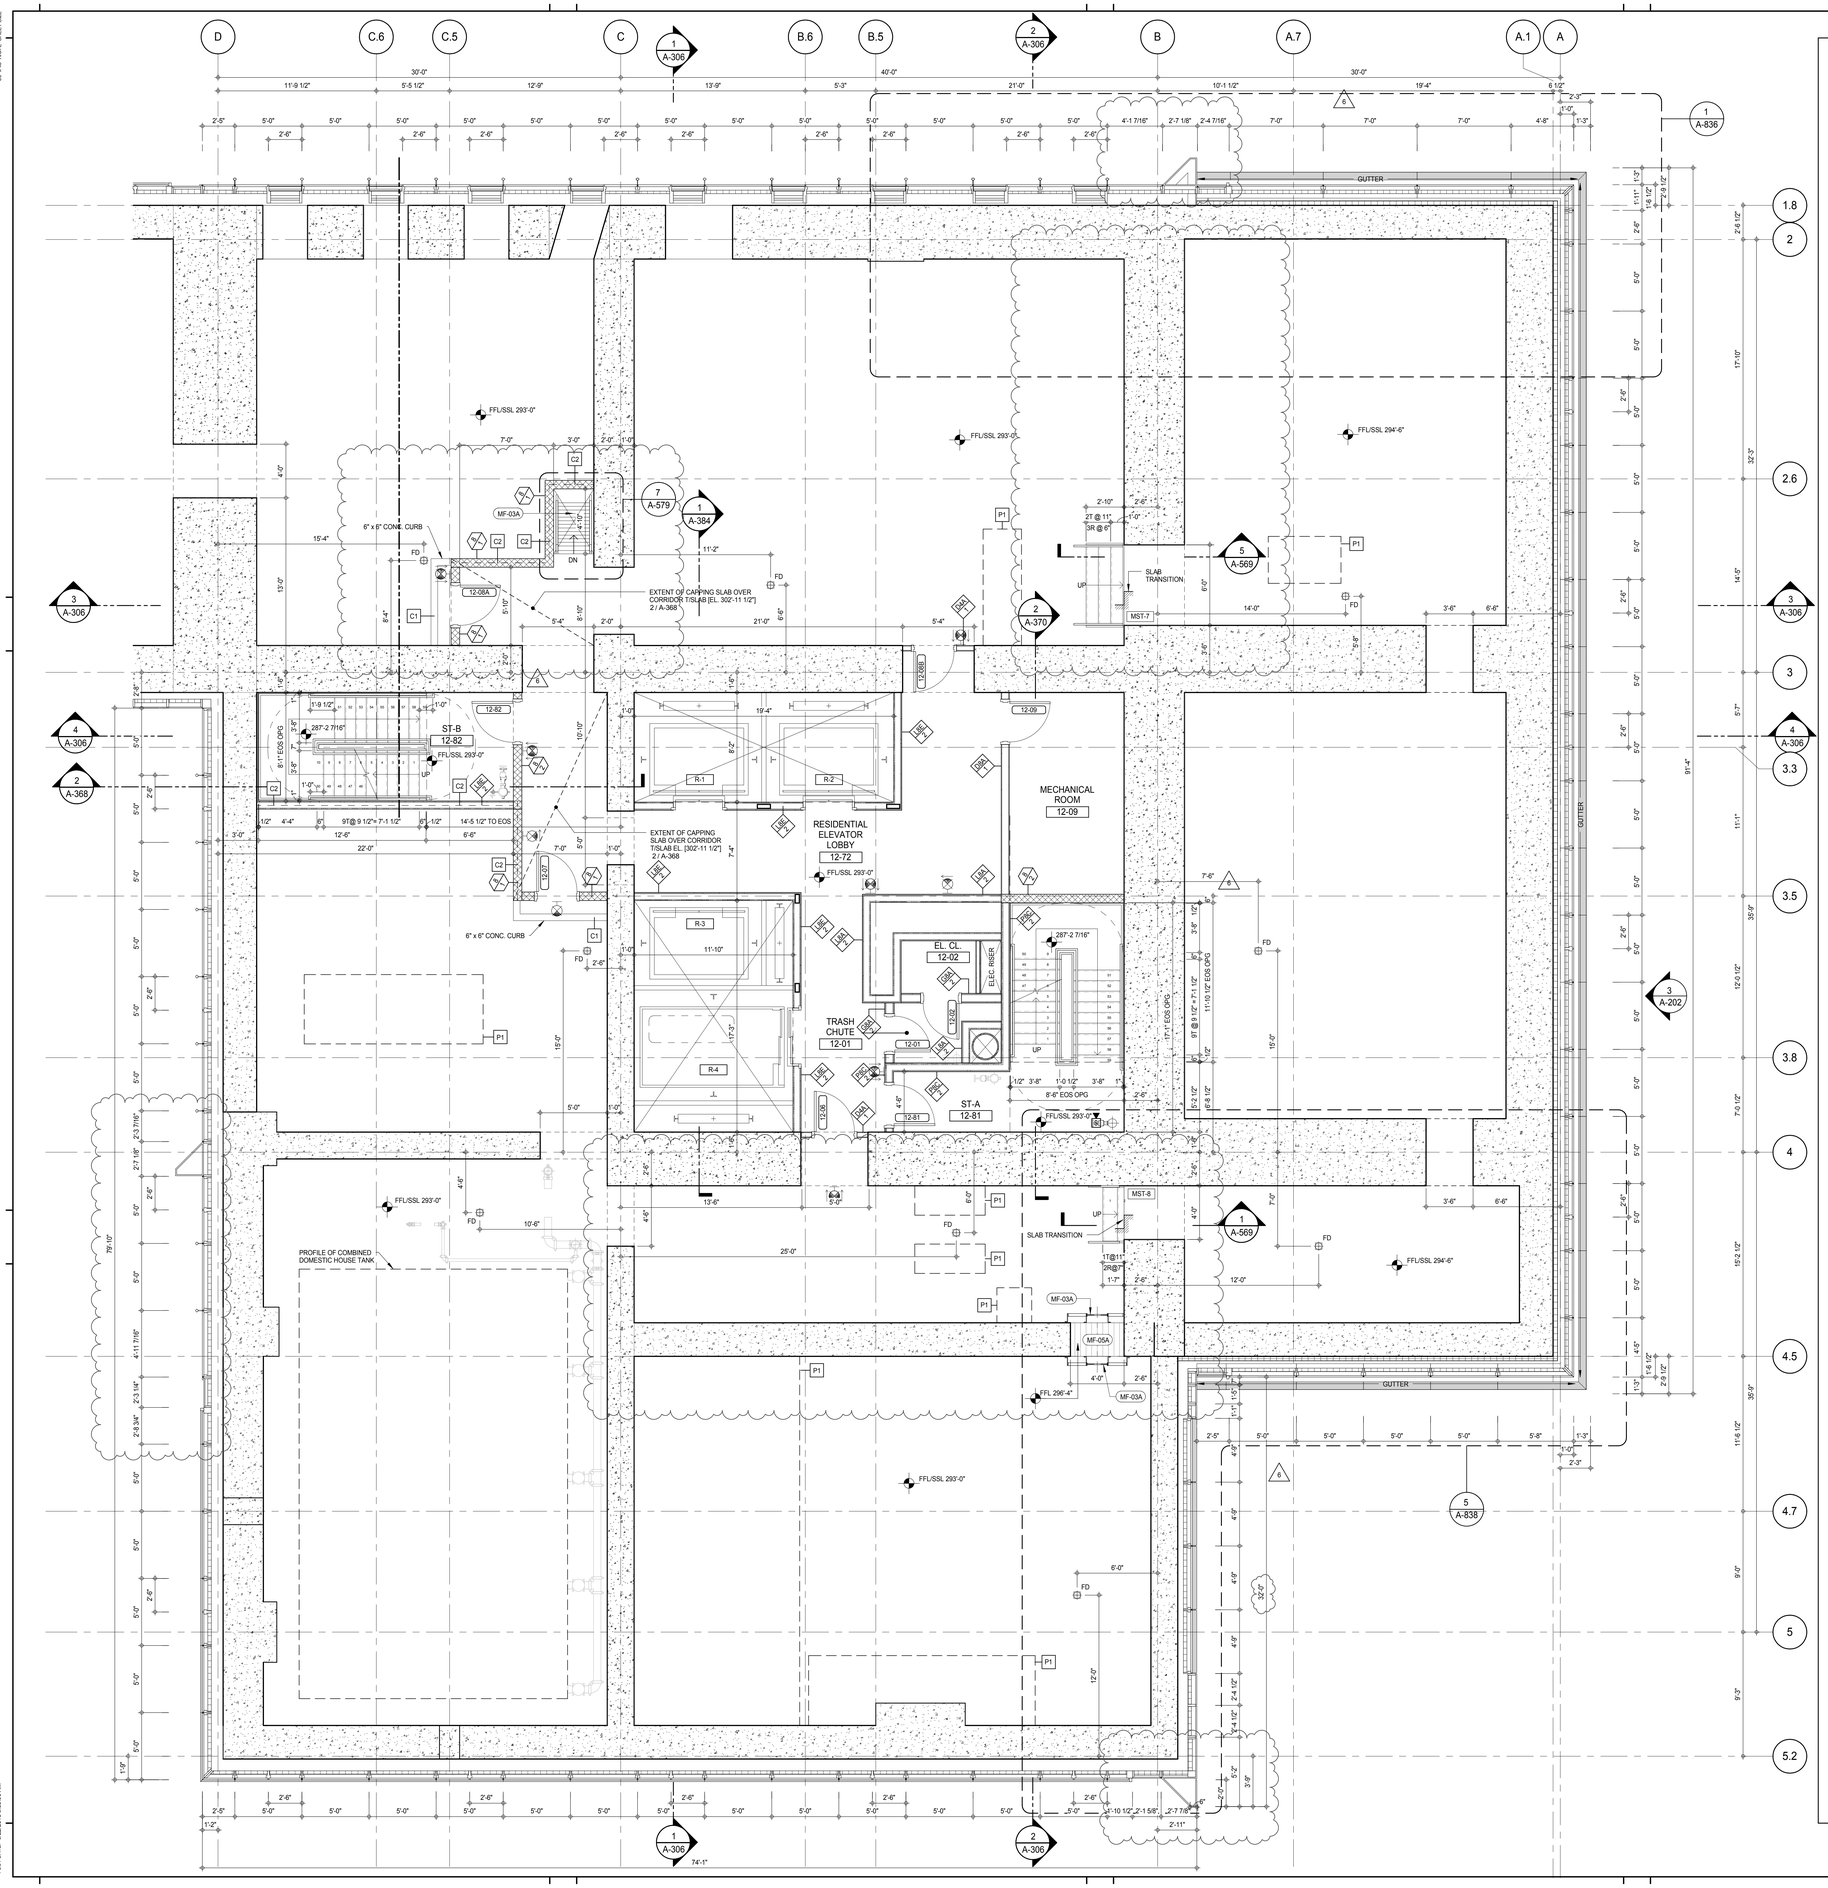

SHEET NOTES:

C1 DASHED LINE DENOTES EXTENT OF 6" HIGH C.I.P. CONCRETE CURB. WIDTH TO MATCH PARTITION UNLESS OTHERWISE NOTED

C2 DASHED LINE DENOTES EXTENT OF 8" HIGH C.I.P. CONCRETE CURB. WIDTH TO MATCH PARTITION UNLESS OTHERWISE NOTED

C3 DASHED LINE DENOTES EXTENT OF 8" HIGH CEMENT BOARD BASE CURB. REFER TO SECTION DETAIL (9) ON SHEET (A-574).

P1 CONCRETE HOUSEKEEPING PAD, HEIGHT, SIZE AND LOCATION TO BE COORDINATED WITH MECHANICAL DRAWINGS.

EDGE OF SLAB IS 11" FROM FACE OF GLASS UNLESS OTHERWISE STATED AND/OR AT SHEAR WALL CONDITIONS.

KEYNOTE LEGEND:

TAG #	DESCRIPTION
MF-03A	LADDER - GALVANIZED
MF-05A	GRATING - GALVANIZED

KEY PLAN:

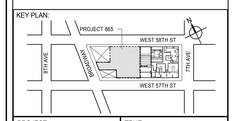

PROJECT NORTH

TRUE NORTH

DEVELOPER:
EXTELL DEVELOPMENT COMPANY
805 THIRD AVENUE, 7TH FLOOR
New York, NY 10022 USA
TEL: 212 712 6000 FAX: 212 712 6100

DESIGN ARCHITECT: Base Building Shell & Core
ADRIAN SMITH + GORDON GILL ARCHITECTURE
111 WEST MONROE STREET SUITE 2300
CHICAGO IL 60603
TEL: 312 920 1888 FAX: 312 920 1775

INTERIOR DESIGNER: Residential
Rottet Architecture and Design Studio, PLLC
298 Fifth Ave, 7th Floor
New York, NY 10001
TEL: 646 998 7000 FAX:

ARCHITECT OF RECORD: Base Building Shell, Core, & Residential
AAI ARCHITECTS, P.C.
401 Wellington St. W., 3rd Floor
Toronto, ON M5V 1E7 Canada
TEL: 416 967 1500 FAX: 416 967 7150

STRUCTURAL ENGINEERS:
WSP CANTOR SEINUK
228 EAST 45th Street
New York, NY 10017 USA
TEL: 212 687 9888 FAX: 646 487 5501

MEP ENGINEERS:
AKF GROUP
165 Broadway, 22nd Floor
New York, NY 10006 USA
TEL: 212 354 5656 FAX: 212 354 5668

GEOTECHNICAL ENGINEERS:
Langan Engineering & Environmental Services
21 Penn Plaza - 360 West 31st Street, 8th Floor
New York, NY 10001-2727
TEL: 212 479 5400 FAX: 212 479 5444

CODE CONSULTANTS:
Construction Consulting Associates
100 Church Street
New York, NY 10007
TEL: 212 385 1818 FAX: 212 385 1911

CURTAINWALL CONSULTANT:
AJLP Consulting
40 Worth Street. Suite 826
New York, NY 10013
TEL: 212 757 5659 FAX: 646 219 8508

LANDMARK/PRESERVATION CONSULTANT:
Jan Hird Pokorny Associates, Inc.
39 West 37th Street, 12A
New York, NY 10018
TEL: 212 759 6462 FAX: 212 759 6540

No.	DESCRIPTION	DATE
1	CD PROGRESS ISSUE 1	15 OCT 14
2	CD PROGRESS ISSUE 2	19 DEC 14
3	D.O.B. SUBMISSION	18 FEB 15
4	CD PROGRESS ISSUE 3	09 MAR 15
	D.O.B. SUBMISSION	27 APR 15
5	CD PROGRESS ISSUE 4	01 JUN 15
6	CD PROGRESS ISSUE 5	10 AUG 15
	D.O.B. AMENDMENT 2	21 SEP 15

/ISSUED AS: A-120A - CD PROGRESS ISSUE 3 - 09 MAR 15/

0 2'-0" 4'-0" 8'-0"

DOB SUBMISSION

Discrepancies must be reported immediately to the Architect before proceeding. Only figured dimensions are to be used. Contractors must check all dimensions on site. This drawing is protected by copyright.

ALL DIMENSIONS ARE SHOWN IN IMPERIAL.

CONSULTANT:

AAI ARCHITECTS, P.C.

PROJECT:

217 WEST 57TH STREET
NEW YORK, NY

DRAWING TITLE:

12TH FLOOR PLAN (MECHANICAL) (MFD-20TH FLOOR)

SEAL & SIGNATURE:

REGISTERED ARCHITECT JOHN DAVID JANSSEN No. 029881 STATE OF NEW YORK

DATE:	15 OCT 14
PROJECT No:	1216-00
DRAWN: Author	REV: 6
CHK: Checker	
SCALE: 1/4" = 1'-0"	
DWG No:	A-122.01
DOB PAGE No:	142 of 569

DOB EMPLOYEE STAMP:

DOB B-SCAN:

36" x 48" Arch E SHEET SIZE
FILE NAME: C:\Revit Local Files\EXTELL-865-AAI-TVR-CNF_Jsellstrm.rvt
PLOT DATE: 6/22/2015 9:59:59 AM

DEPT OF BLDGS 121265825 Job Number
E571814725 Scan Code

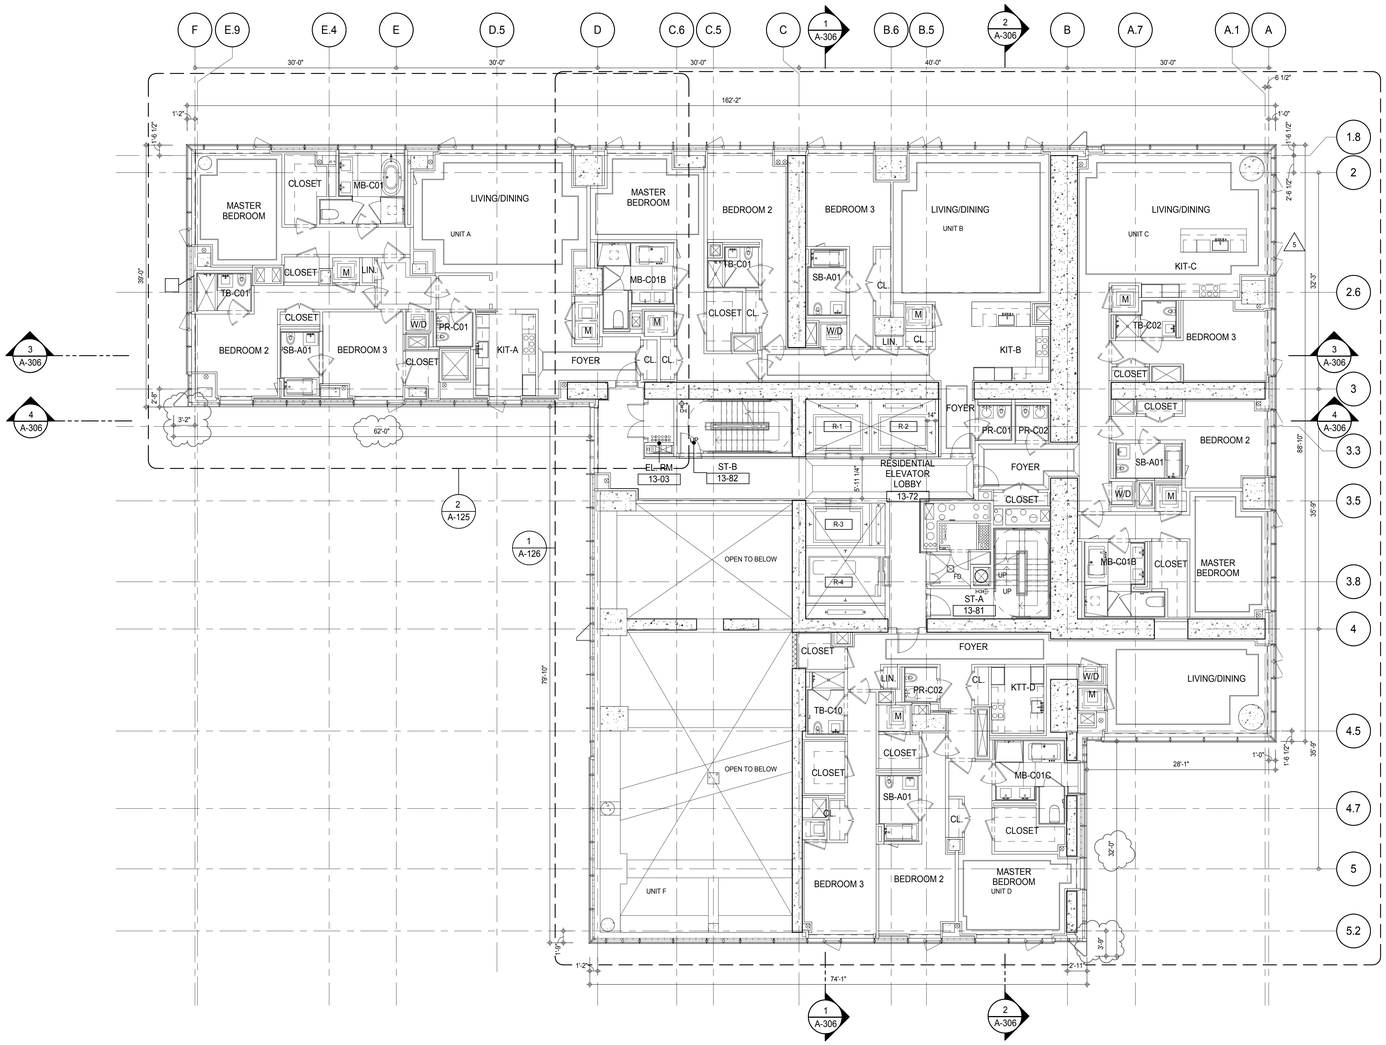

SHEET NOTES:

C1 DASHED LINE DENOTES EXTENT OF 6" HIGH C.I.P. CONCRETE CURB. WIDTH TO MATCH PARTITION UNLESS OTHERWISE NOTED

C2 DASHED LINE DENOTES EXTENT OF 8" HIGH C.I.P. CONCRETE CURB. WIDTH TO MATCH PARTITION UNLESS OTHERWISE NOTED

C3 DASHED LINE DENOTES EXTENT OF 8" HIGH CEMENT BOARD BASE CURB. REFER TO SECTION DETAIL (9) ON SHEET (A-574).

P1 CONCRETE HOUSEKEEPING PAD, HEIGHT, SIZE AND LOCATION TO BE COORDINATED WITH MECHANICAL DRAWINGS.

EDGE OF SLAB IS 11" FROM FACE OF GLASS UNLESS OTHERWISE STATED AND/OR AT SHEAR WALL CONDITIONS.

KEYNOTE LEGEND:

TAG #	DESCRIPTION
AD-02C	ACCESS DOOR FLUSH NON RATED 18" x 18"
AP-23	COMPACT ELECTRIC DRYER
AP-24	COMPACT WASHING MACHINE
AP-32	RECESSED DRYER VENT BOX - UPWARD VENTING
PB-01	RESIDENTIAL ELECTRICAL PANELBOARD
PB-02	RESIDENTIAL TELECOM PANELBOARD
PL-24B	MB-FREESTANDING TUB - BLOWER

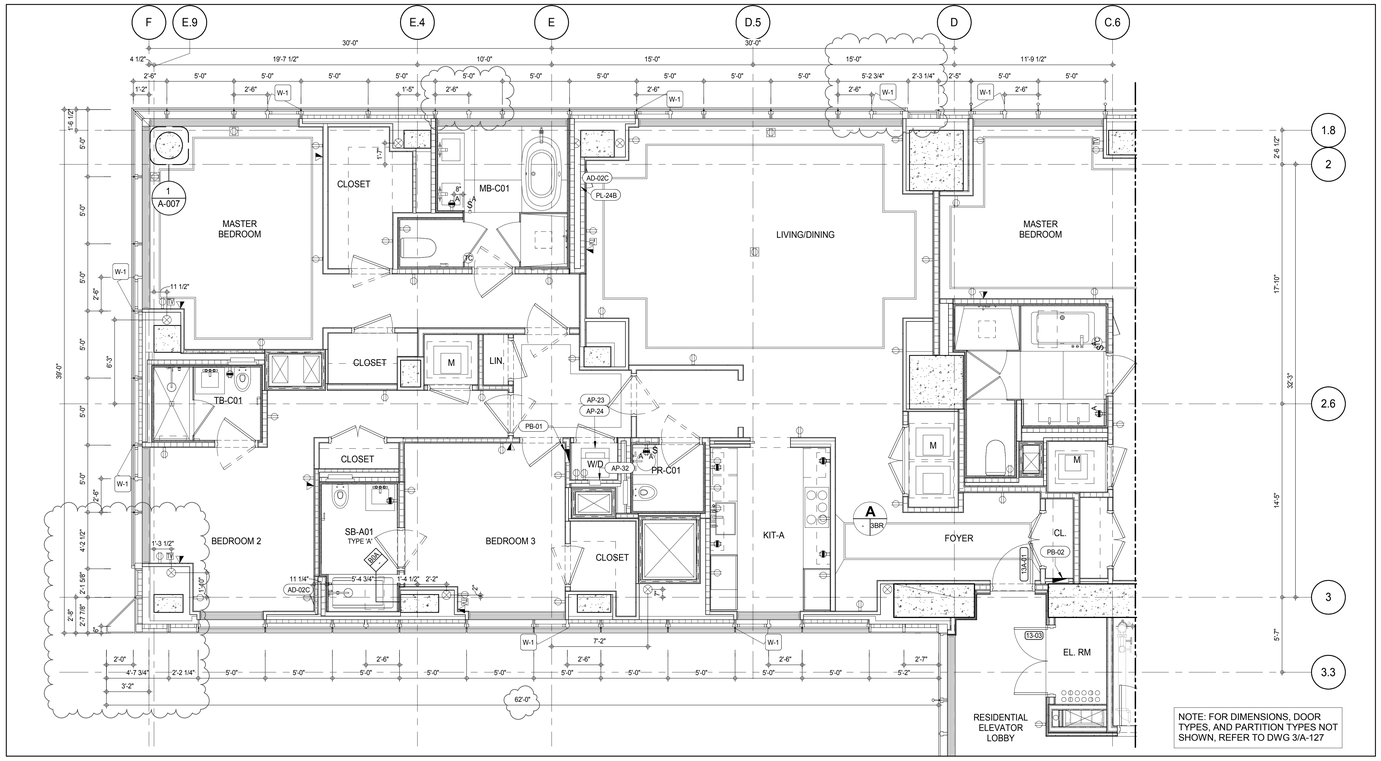

NOTE: FOR DIMENSIONS, DOOR TYPES, AND PARTITION TYPES NOT SHOWN, REFER TO DWG 3/A-127

PARTIAL PLAN 2
A-125
1/4" = 1'-0"

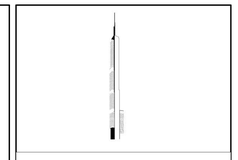

KEY PLAN:

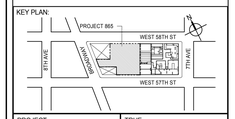

PROJECT NORTH

TRUE NORTH

DEVELOPER:
EXTELL DEVELOPMENT COMPANY
805 THIRD AVENUE, 7TH FLOOR
New York, NY 10022 USA
TEL: 212 712 6000 FAX: 212 712 6100

DESIGN ARCHITECT: Base Building Shell & Core
ADRIAN SMITH + GORDON GILL ARCHITECTURE
111 WEST MONROE STREET SUITE 2300
CHICAGO IL 60603
TEL: 312 920 1888 FAX: 312 920 1775

INTERIOR DESIGNER: Residential
Rottet Architecture and Design Studio, PLLC
298 Fifth Ave, 7th Floor
New York, NY 10001
TEL: 646 998 7000 FAX:

ARCHITECT OF RECORD: Base Building Shell, Core, & Residential
AAI ARCHITECTS, P.C.
401 Wellington St. W., 3rd Floor
Toronto, ON M5V 1E7 Canada
TEL: 416 967 1500 FAX: 416 967 7150

STRUCTURAL ENGINEERS:
WSP CANTOR SEINUK
228 EAST 45th Street
New York, NY 10017 USA
TEL: 212 687 9888 FAX: 646 487 5501

MEP ENGINEERS:
AKF GROUP
165 Broadway, 22nd Floor
New York, NY 10006 USA
TEL: 212 354 5656 FAX: 212 354 5668

GEOTECHNICAL ENGINEERS:
Langan Engineering & Environmental Services
21 Penn Plaza - 360 West 31st Street, 8th Floor
New York, NY 10001-2727
TEL: 212 479 5400 FAX: 212 479 5444

CODE CONSULTANTS:
Construction Consulting Associates
100 Church Street
New York, NY 10007
TEL: 212 385 1818 FAX: 212 385 1911

CURTAINWALL CONSULTANT:
AJLP Consulting
40 Worth Street. Suite 826
New York, NY 10013
TEL: 212 757 5659 FAX: 646 219 8508

LANDMARK/PRESERVATION CONSULTANT:
Jan Hird Pokorny Associates, Inc.
39 West 37th Street, 12A
New York, NY 10018
TEL: 212 759 6462 FAX: 212 759 6540

No.	DESCRIPTION	DATE
1	CD PROGRESS ISSUE 2	19 DEC 14
2	D.O.B. SUBMISSION	18 FEB 15
3	CD PROGRESS ISSUE 3	09 MAR 15
	D.O.B. SUBMISSION	27 APR 15
4	CD PROGRESS ISSUE 4	01 JUN 15
5	CD PROGRESS ISSUE 5	10 AUG 15
	D.O.B. AMENDMENT 2	21 SEP 15

0 4' - 0" 8' - 0" 16' - 0"

DOB SUBMISSION

Discrepancies must be reported immediately to the Architect before proceeding. Only figured dimensions are to be used. Contractors must check all dimensions on site. This drawing is protected by copyright.

ALL DIMENSIONS ARE SHOWN IN IMPERIAL.

CONSULTANT:

AAI ARCHITECTS, P.C.

PROJECT:

217 WEST 57TH STREET
NEW YORK, NY

DRAWING TITLE:

13TH FLOOR PLAN (RESIDENTIAL - TIER 1) (MFD-32ND FLOOR)

SEAL & SIGNATURE:

REGISTERED ARCHITECT JAE DAVID JUNG 028885 STATE OF NEW YORK

DATE:	19 DEC 14
PROJECT No:	1216-00
DRAWN: Author	REV:
CHK: Checker	5
SCALE: As indicated	
DWG No:	A-125.01
DOB PAGE No:	143 of 569

DOB EMPLOYEE STAMP:

DOB B-SCAN:

//ISSUED AS: A-122 - CD PROGRESS ISSUE 3 - 09 MAR 15//

36" x 48" Arch E SHEET SIZE
FILE NAME: C:\Revit Local Files\EXTELL-986-AAI-TWR-CNF_Jungkim.rvt
PLOT DATE: 6/22/2015 9:59:29 AM

DEPT OF BLDGS 421263605 Job Number
E3535535625 Scan Code

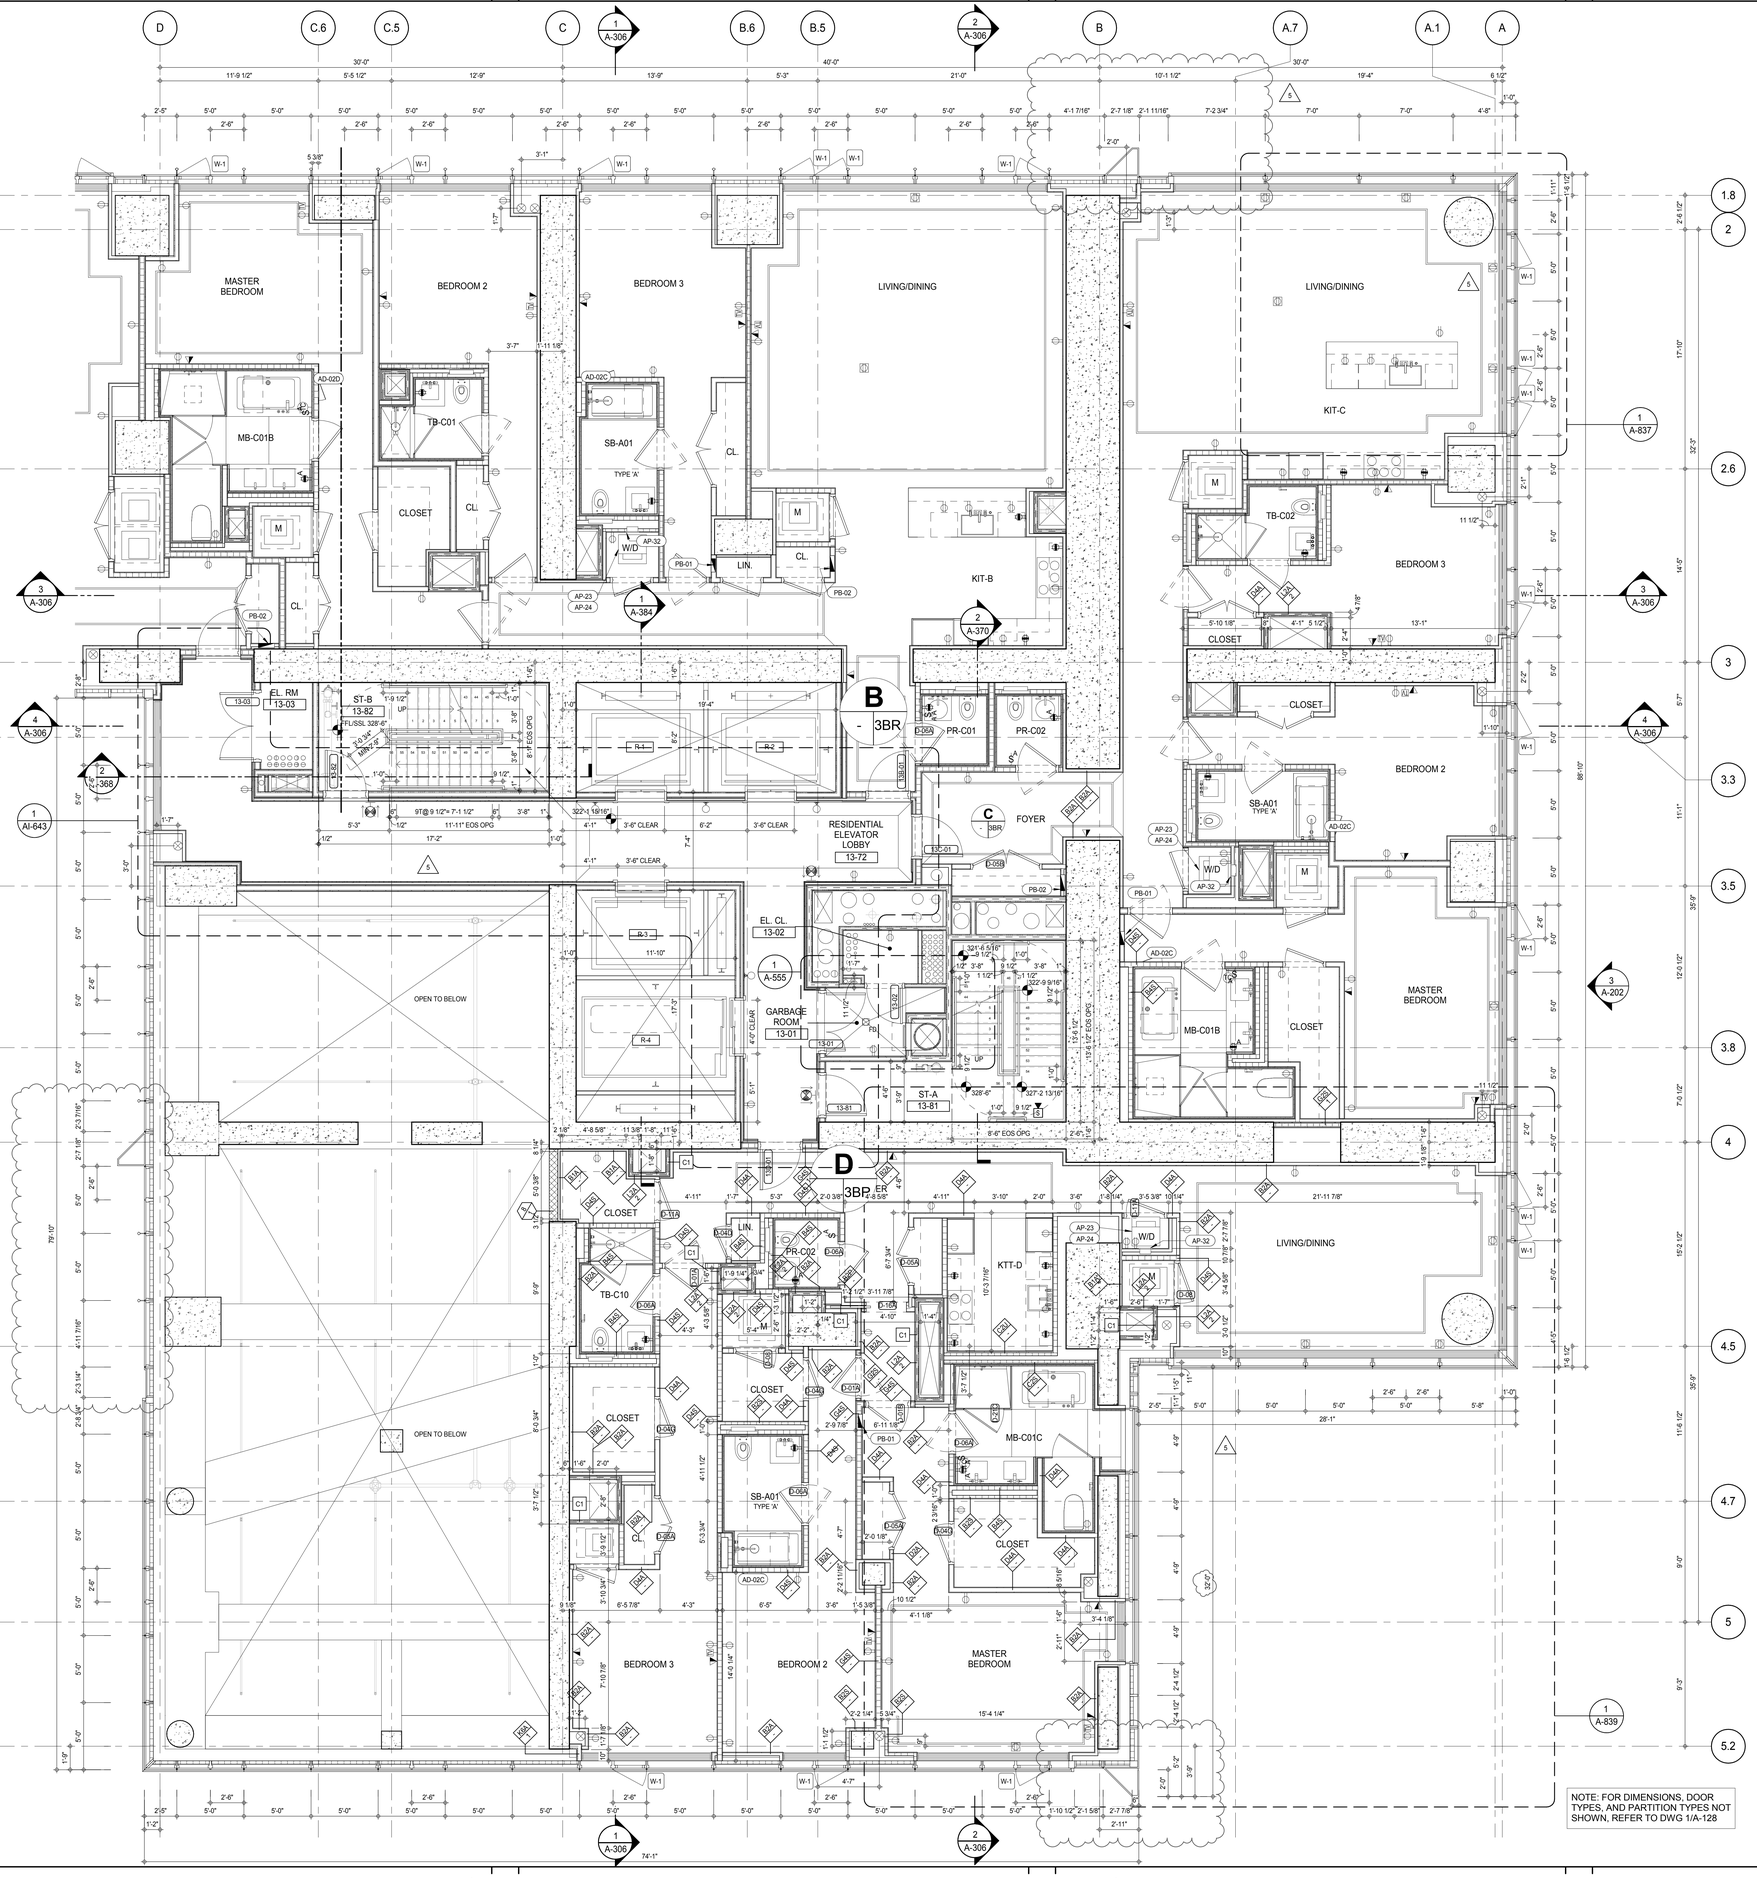

SHEET NOTES:

C1 DASHED LINE DENOTES EXTENT OF 6" HIGH C.I.P. CONCRETE CURB. WIDTH TO MATCH PARTITION UNLESS OTHERWISE NOTED

C2 DASHED LINE DENOTES EXTENT OF 8" HIGH C.I.P. CONCRETE CURB. WIDTH TO MATCH PARTITION UNLESS OTHERWISE NOTED

C3 DASHED LINE DENOTES EXTENT OF 8" HIGH CEMENT BOARD BASE CURB. REFER TO SECTION DETAIL (9) ON SHEET (A-574).

P1 CONCRETE HOUSEKEEPING PAD, HEIGHT, SIZE AND LOCATION TO BE COORDINATED WITH MECHANICAL DRAWINGS.

EDGE OF SLAB IS 11" FROM FACE OF GLASS UNLESS OTHERWISE STATED AND/OR AT SHEAR WALL CONDITIONS.

KEYNOTE LEGEND:

TAG #	DESCRIPTION
AD-02C	ACCESS DOOR FLUSH NON RATED 18" x 18"
AD-02D	ACCESS DOOR FLUSH NON RATED 18" x 18"
AP-23	COMPACT ELECTRIC DRYER
AP-24	COMPACT WASHING MACHINE
AP-32	RECESSED DRYER VENT BOX - UPWARD VENTING
PB-01	RESIDENTIAL ELECTRICAL PANELBOARD
PB-02	RESIDENTIAL TELECOM PANELBOARD

NOTE: FOR DIMENSIONS, DOOR TYPES, AND PARTITION TYPES NOT SHOWN, REFER TO DWG 1/A-128

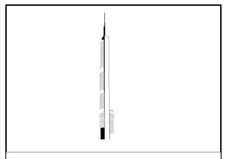

KEY PLAN:

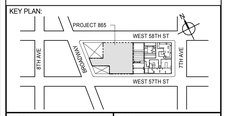

PROJECT NORTH: TRUE NORTH

DEVELOPER:
EXTELL DEVELOPMENT COMPANY
805 THIRD AVENUE, 7TH FLOOR
New York, NY 10022 USA
TEL: 212 712 6000 FAX: 212 712 6100

DESIGN ARCHITECT: Base Building Shell & Core
ADRIAN SMITH + GORDON GILL ARCHITECTURE
111 WEST MONROE STREET SUITE 2300
CHICAGO IL 60603
TEL: 312 920 1888 FAX: 312 920 1775

INTERIOR DESIGNER: Residential
Rottet Architecture and Design Studio, PLLC
298 Fifth Ave, 7th Floor
New York, NY 10001
TEL: 646 998 7000 FAX:

ARCHITECT OF RECORD: Base Building Shell, Core, & Residential
AAI ARCHITECTS, P.C.
401 Wellington St. W., 3rd Floor
Toronto, ON M5V 1E7 Canada
TEL: 416 967 1500 FAX: 416 967 7150

STRUCTURAL ENGINEERS:
WSP CANTOR SEINUK
228 EAST 45th Street
New York, NY 10017 USA
TEL: 212 687 9888 FAX: 646 487 5501

MEP ENGINEERS:
AKF GROUP
165 Broadway, 22nd Floor
New York, NY 10006 USA
TEL: 212 354 5656 FAX: 212 354 5668

GEOTECHNICAL ENGINEERS:
Langan Engineering & Environmental Services
21 Penn Plaza - 360 West 31st Street, 8th Floor
New York, NY 10001-2727
TEL: 212 479 5400 FAX: 212 479 5444

CODE CONSULTANTS:
Construction Consulting Associates
100 Church Street
New York, NY 10007
TEL: 212 385 1818 FAX: 212 385 1911

CURTAINWALL CONSULTANT:
AJLP Consulting
40 Worth Street. Suite 826
New York, NY 10013
TEL: 212 757 5659 FAX: 646 219 8508

LANDMARK/PRESERVATION CONSULTANT:
Jan Hird Pokorny Associates, Inc.
39 West 37th Street, 12A
New York, NY 10018
TEL: 212 759 6462 FAX: 212 759 6540

No.	DESCRIPTION	DATE
1	CD PROGRESS ISSUE 2	19 DEC 14
2	D.O.B. SUBMISSION	18 FEB 15
3	CD PROGRESS ISSUE 3	09 MAR 15
	D.O.B. SUBMISSION	27 APR 15
4	CD PROGRESS ISSUE 4	01 JUN 15
5	CD PROGRESS ISSUE 5	10 AUG 15
	D.O.B. AMENDMENT 2	21 SEP 15

/ISSUED AS: A-122A - CD PROGRESS ISSUE 3 - 09 MAR 15/

0 2'-0" 4'-0" 8'-0"

DOB SUBMISSION

Discrepancies must be reported immediately to the Architect before proceeding. Only figured dimensions are to be used. Contractors must check all dimensions on site. This drawing is protected by copyright.

ALL DIMENSIONS ARE SHOWN IN IMPERIAL.

CONSULTANT:

AAI ARCHITECTS, P.C.

PROJECT:

217 WEST 57TH STREET
NEW YORK, NY

DRAWING TITLE:

13TH FLOOR PLAN (RESIDENTIAL - TIER 1) (MFD-32ND FLOOR)

SEAL & SIGNATURE:

REGISTERED ARCHITECT ADRIAN DAVID JAMES No. 026881 STATE OF NEW YORK

DATE:	19 DEC 14
PROJECT No:	1216-00
DRAWN: Author	REV: 5
CHK: Checker	
SCALE: 1/4" = 1'-0"	
DWG No:	A-126.01
DOB PAGE No:	144 of 569

DOB EMPLOYEE STAMP: DOB B-SCAN:

36" x 48" Arch E SHEET SIZE
FILE NAME: C:\Revit Local Files\EXTELL-865-AAI-TWR-CNF_hardwarm.rvt
PLOT DATE: 9/22/2015 9:55:52 AM

DEPT OF BLDGS 421208905 Job Number
E38 007437 2 Scan Code

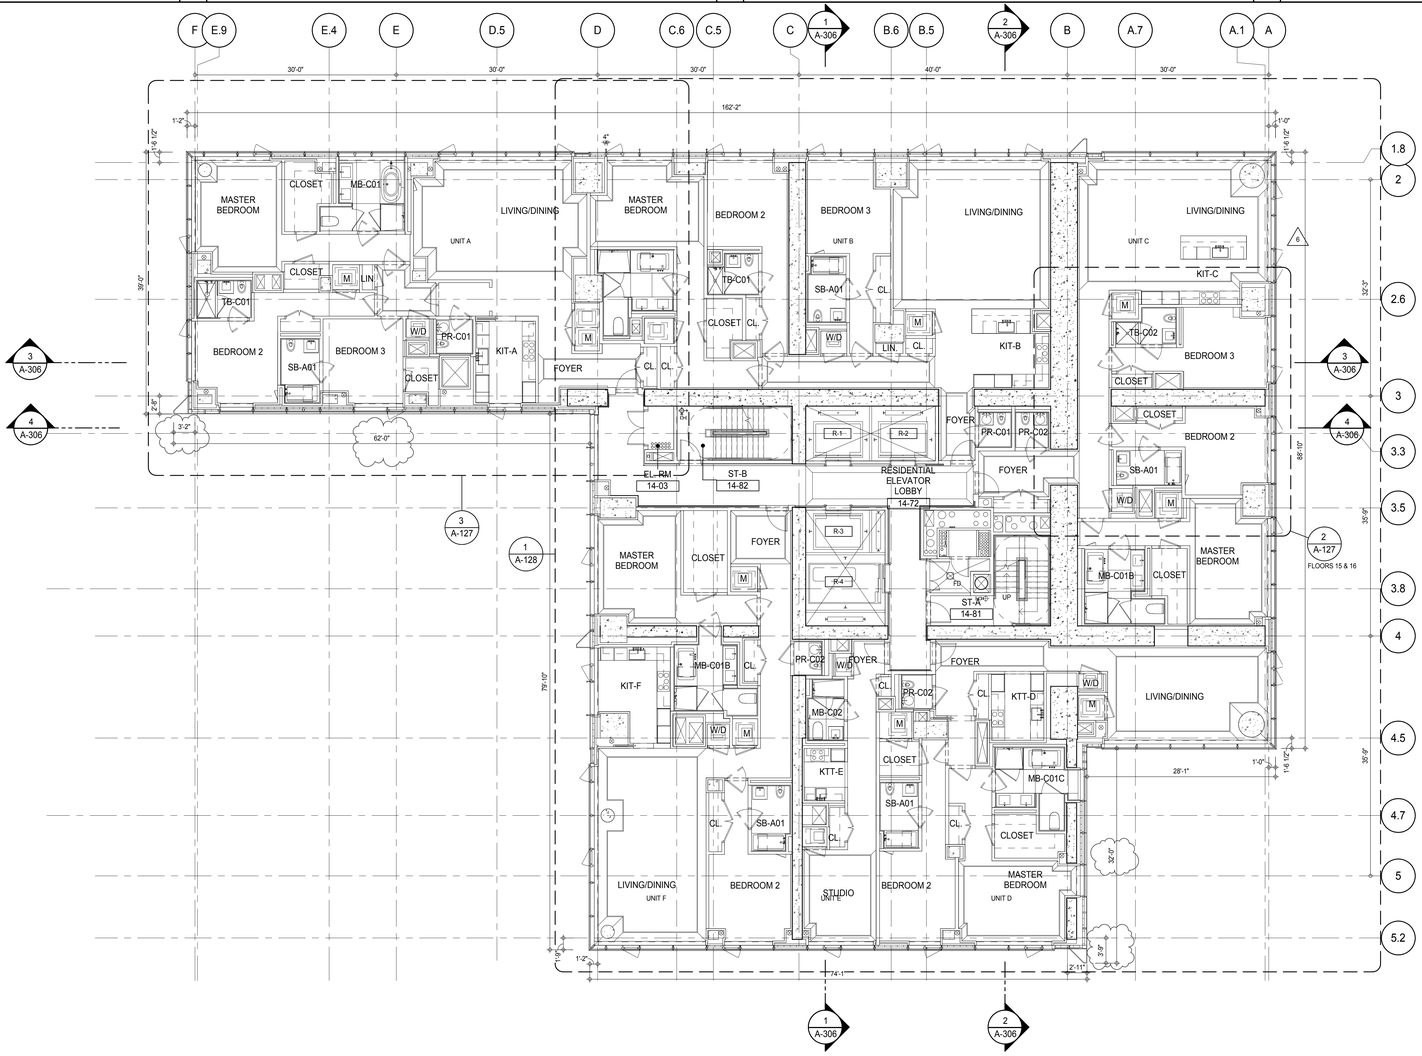

SHEET NOTES:

C1 DASHED LINE DENOTES EXTENT OF 6" HIGH C.I.P. CONCRETE CURB. WIDTH TO MATCH PARTITION UNLESS OTHERWISE NOTED

C2 DASHED LINE DENOTES EXTENT OF 8" HIGH C.I.P. CONCRETE CURB. WIDTH TO MATCH PARTITION UNLESS OTHERWISE NOTED

C3 DASHED LINE DENOTES EXTENT OF 8" HIGH CEMENT BOARD BASE CURB. REFER TO SECTION DETAIL (9) ON SHEET (A-574).

P1 CONCRETE HOUSEKEEPING PAD, HEIGHT, SIZE AND LOCATION TO BE COORDINATED WITH MECHANICAL DRAWINGS.

EDGE OF SLAB IS 11" FROM FACE OF GLASS UNLESS OTHERWISE STATED AND/OR AT SHEAR WALL CONDITIONS.

KEYNOTE LEGEND:

TAG #	DESCRIPTION
AD-02C	ACCESS DOOR FLUSH NON RATED 18" x 18"
AP-23	COMPACT ELECTRIC DRYER
AP-24	COMPACT WASHING MACHINE
AP-32	RECESSED DRYER VENT BOX - UPWARD VENTING
PB-01	RESIDENTIAL ELECTRICAL PANELBOARD
PB-02	RESIDENTIAL TELECOM PANELBOARD
PL-24B	MB-FREESTANDING TUB - BLOWER

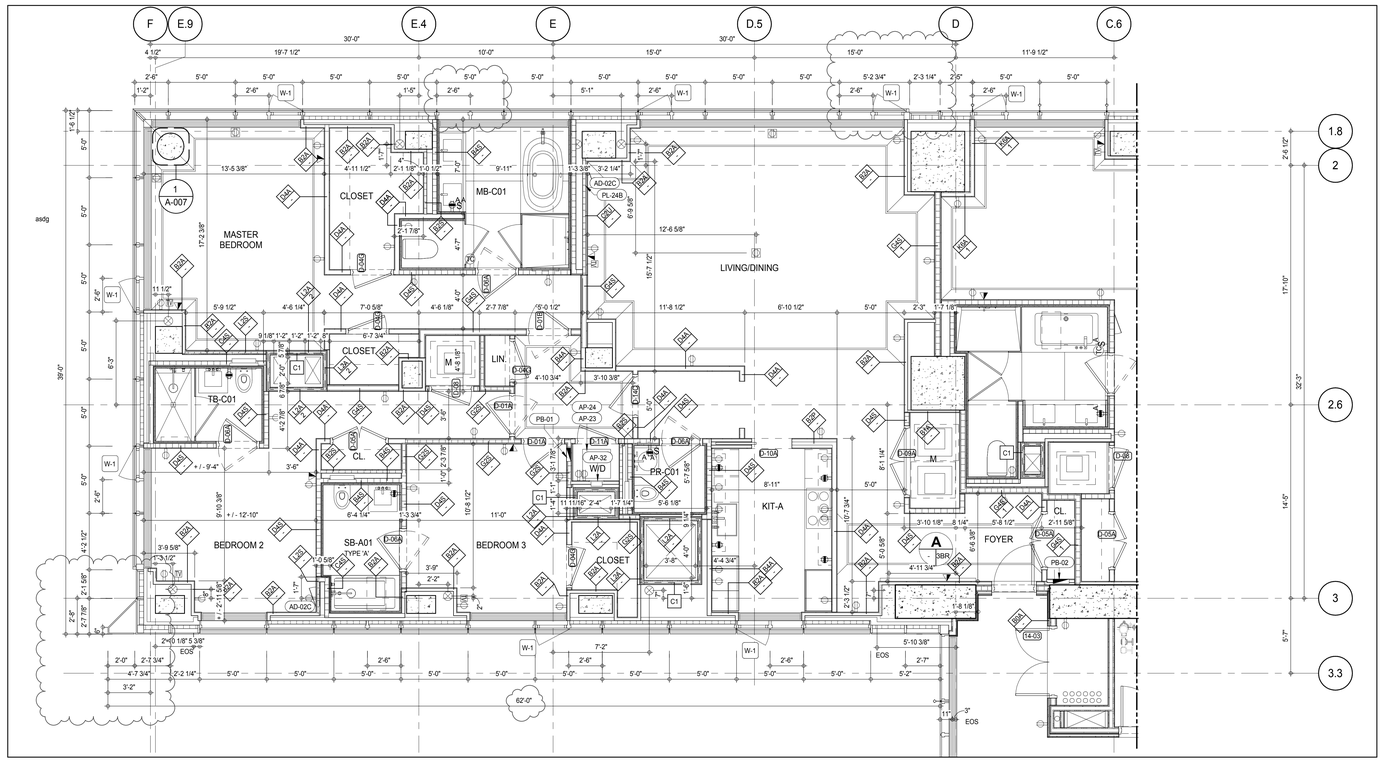

PARTIAL PLAN 3
A-127
1/4" = 1'-0"

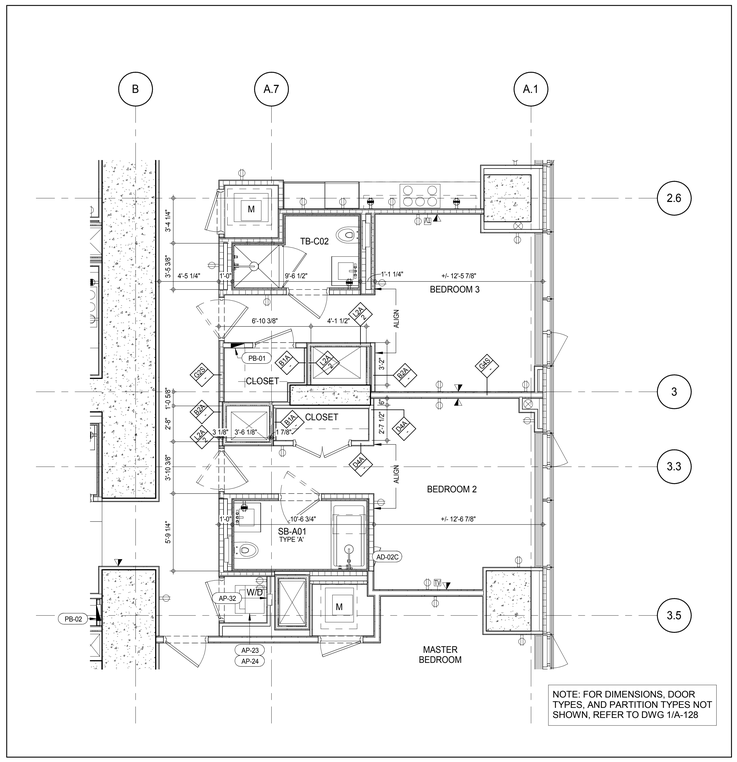

NOTE: FOR DIMENSIONS, DOOR TYPES, AND PARTITION TYPES NOT SHOWN, REFER TO DWG 1/A-128

UNIT C - 15TH-16TH FLOOR PART PLAN 2
A-127
1/4" = 1'-0"

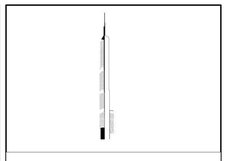

KEY PLAN:

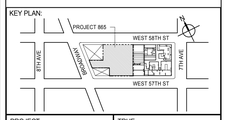

PROJECT NORTH | TRUE NORTH

DEVELOPER:
EXTELL DEVELOPMENT COMPANY
805 THIRD AVENUE, 7TH FLOOR
New York, NY 10022 USA
TEL: 212 712 6000 FAX: 212 712 6100

DESIGN ARCHITECT: Base Building Shell & Core
ADRIAN SMITH + GORDON GILL ARCHITECTURE
111 WEST MONROE STREET SUITE 2300
CHICAGO IL 60603
TEL: 312 920 1888 FAX: 312 920 1775

INTERIOR DESIGNER: Residential
Rottet Architecture and Design Studio, PLLC
298 Fifth Ave, 7th Floor
New York, NY 10001
TEL: 646 998 7000 FAX:

ARCHITECT OF RECORD: Base Building Shell, Core, & Residential
AAI ARCHITECTS, P.C.
401 Wellington St. W., 3rd Floor
Toronto, ON M5V 1E7 Canada
TEL: 416 967 1500 FAX: 416 967 7150

STRUCTURAL ENGINEERS:
WSP CANTOR SEINUK
228 EAST 45th Street
New York, NY 10017 USA
TEL: 212 687 9888 FAX: 646 487 5501

MEP ENGINEERS:
AKF GROUP
165 Broadway, 22nd Floor
New York, NY 10006 USA
TEL: 212 354 5656 FAX: 212 354 5668

GEOTECHNICAL ENGINEERS:
Langan Engineering & Environmental Services
21 Penn Plaza - 360 West 31st Street, 8th Floor
New York, NY 10001-2727
TEL: 212 479 5400 FAX: 212 479 5444

CODE CONSULTANTS:
Construction Consulting Associates
100 Church Street
New York, NY 10007
TEL: 212 385 1818 FAX: 212 385 1911

CURTAINWALL CONSULTANT:
AJLP Consulting
40 Worth Street. Suite 826
New York, NY 10013
TEL: 212 757 5659 FAX: 646 219 8508

LANDMARK/PRESERVATION CONSULTANT:
Jan Hird Pokorny Associates, Inc.
39 West 37th Street, 12A
New York, NY 10018
TEL: 212 759 6462 FAX: 212 759 6540

No.	DESCRIPTION	DATE
1	CD PROGRESS ISSUE 1	15 OCT 14
2	CD PROGRESS ISSUE 2	19 DEC 14
3	D.O.B. SUBMISSION	18 FEB 15
4	CD PROGRESS ISSUE 3	09 MAR 15
	D.O.B. SUBMISSION	27 APR 15
5	CD PROGRESS ISSUE 4	01 JUN 15
6	CD PROGRESS ISSUE 5	10 AUG 15
	D.O.B. AMENDMENT 2	21 SEP 15

0 4'-0" 8'-0" 16'-0"

DOB SUBMISSION

Discrepancies must be reported immediately to the Architect before proceeding. Only figured dimensions are to be used. Contractors must check all dimensions on site. This drawing is protected by copyright.

ALL DIMENSIONS ARE SHOWN IN IMPERIAL.

CONSULTANT: AAI ARCHITECTS, P.C.

PROJECT:
217 WEST 57TH STREET
NEW YORK, NY

DRAWING TITLE:
14TH-16TH FLOOR PLAN
(RESIDENTIAL - TIER 1)
(MFD-33RD-35TH FLOOR)

SEAL & SIGNATURE: REGISTERED ARCHITECT AJ DAVID JANSSEN 028881 STATE OF NEW YORK

DATE:	15 OCT 14
PROJECT No:	1216-00
DRAWN: Author	REV:
CHK: Checker	6
SCALE: As indicated	
DWG No:	A-127.01
DOB PAGE No:	145 of 569

DOB EMPLOYEE STAMP: DOB B-SCAN:

ISSUED AS: A-123 - CD PROGRESS ISSUE 3 - 09 MAR 15

36" x 48" Arch E SHEET SIZE
FILE NAME: C:\Revit Local Files\EXTELL-865-AAI-TVR-CNF_3wdenim.rvt
PLOT DATE: 6/22/2015 9:56:19 AM

DEPT OF BLDGS 421206305 Job Number
E3536955956 Scan Code

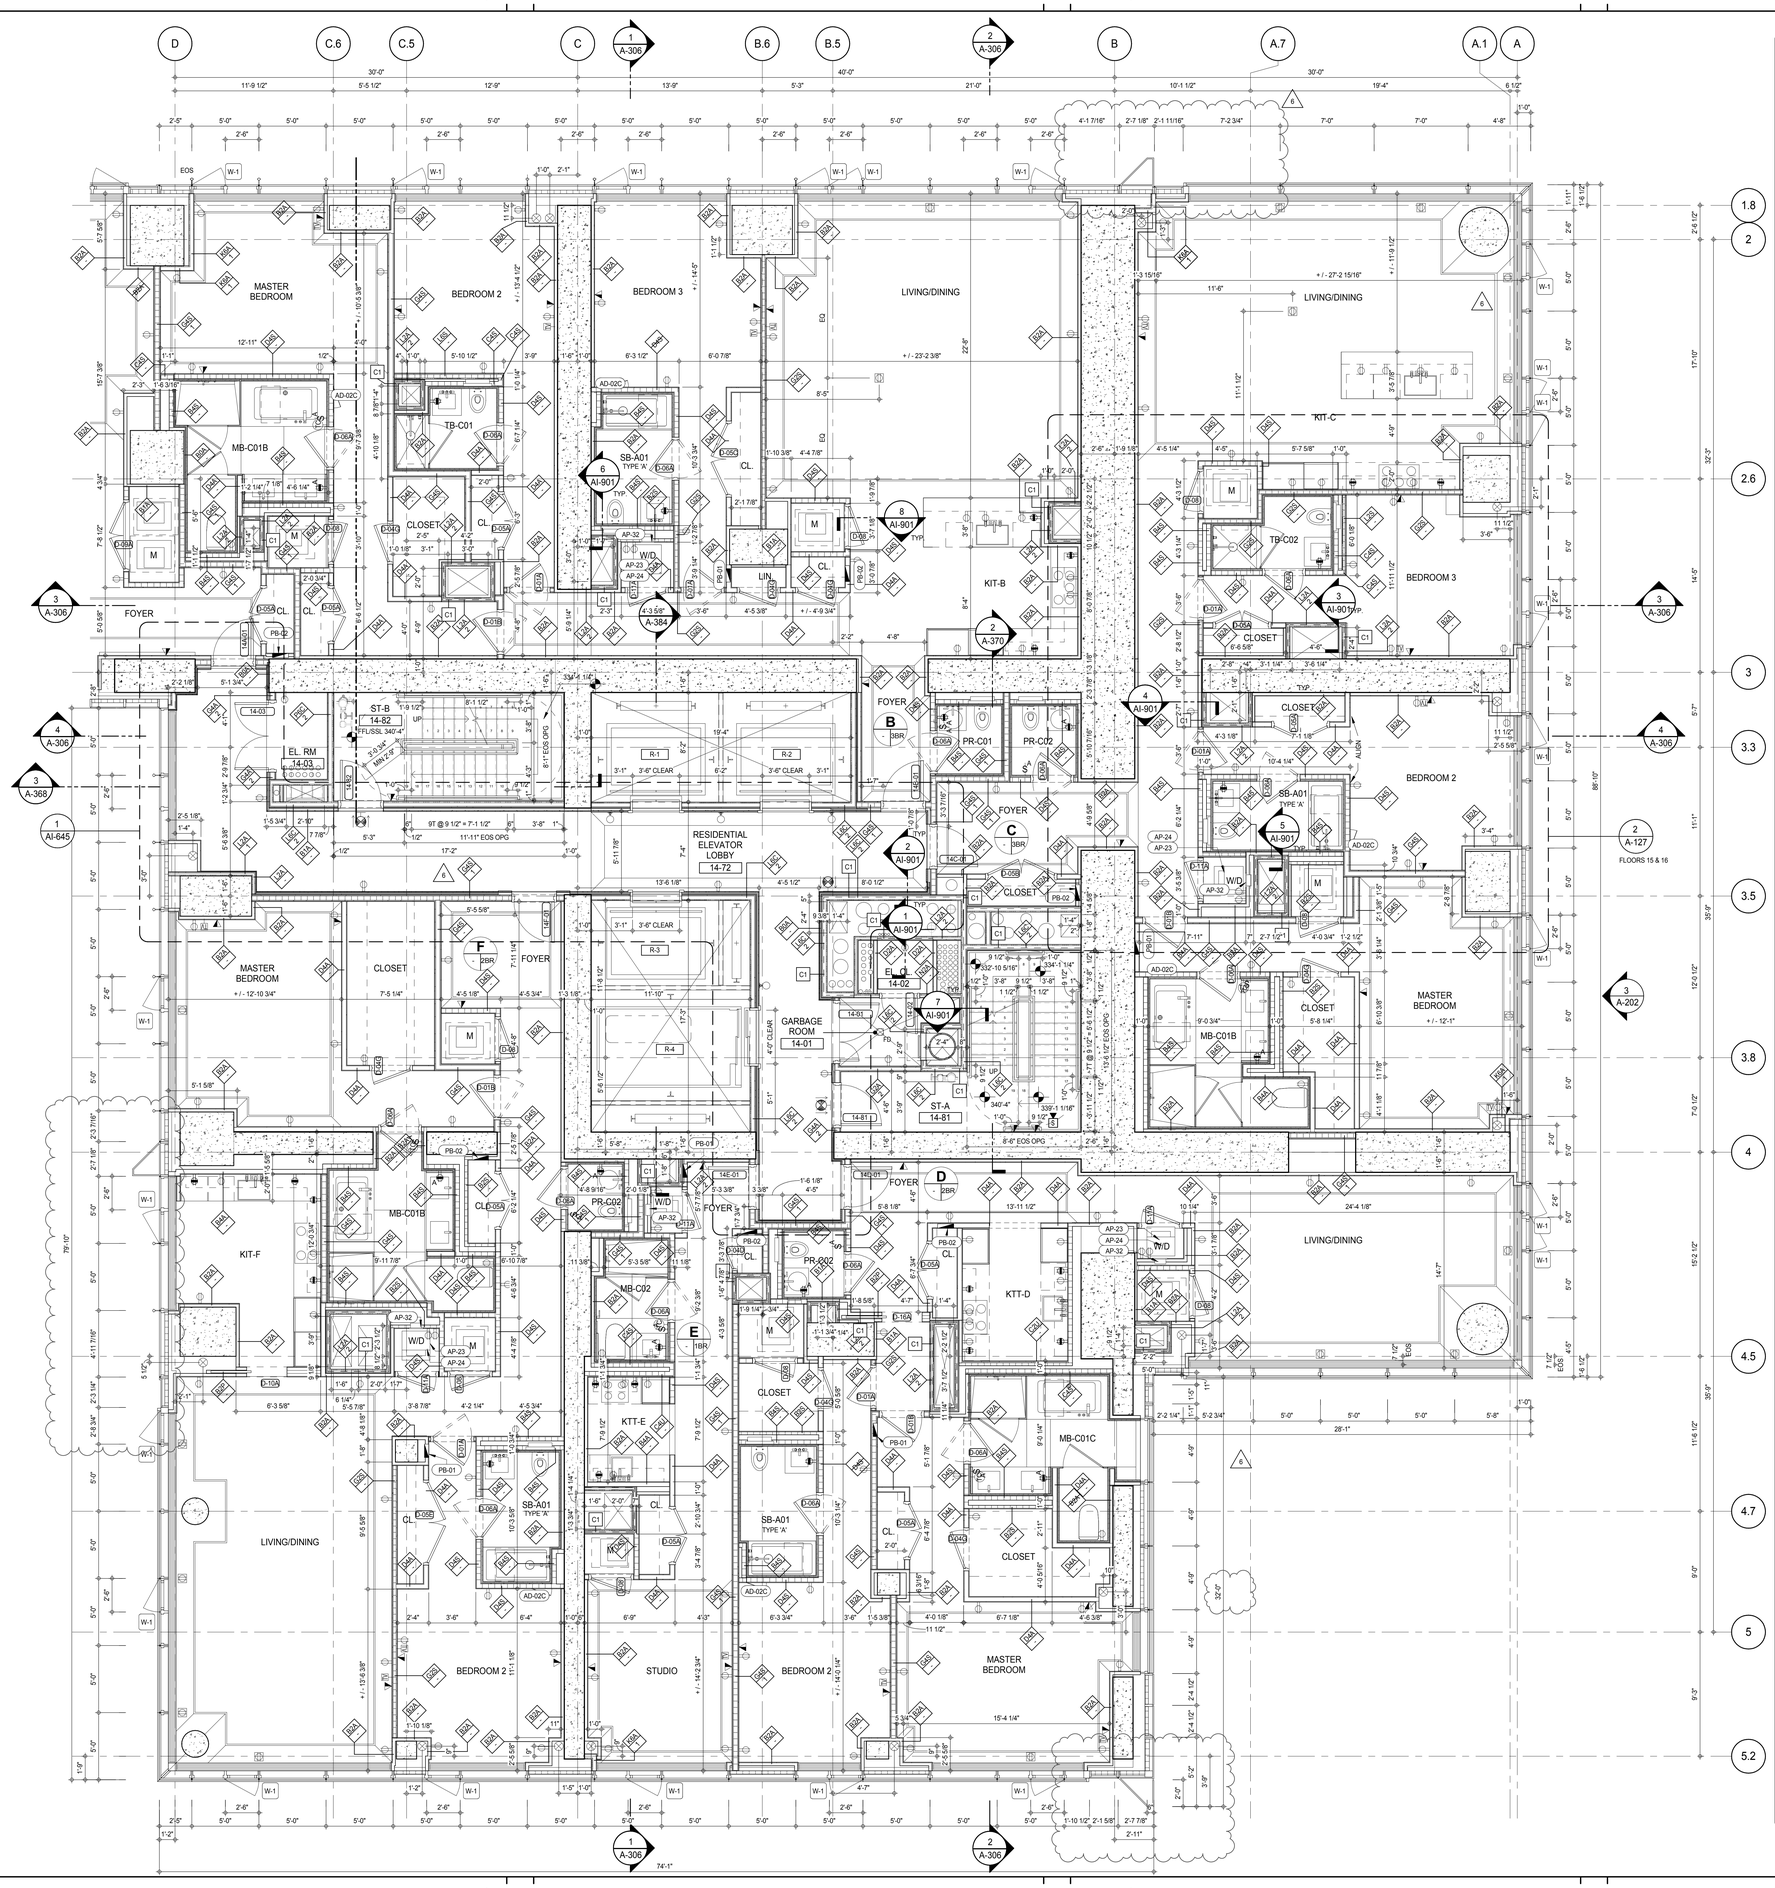

SHEET NOTES:

C1 DASHED LINE DENOTES EXTENT OF 6" HIGH C.I.P. CONCRETE CURB. WIDTH TO MATCH PARTITION UNLESS OTHERWISE NOTED

C2 DASHED LINE DENOTES EXTENT OF 8" HIGH C.I.P. CONCRETE CURB. WIDTH TO MATCH PARTITION UNLESS OTHERWISE NOTED

C3 DASHED LINE DENOTES EXTENT OF 8" HIGH CEMENT BOARD BASE CURB. REFER TO SECTION DETAIL (9) ON SHEET (A-574).

P1 CONCRETE HOUSEKEEPING PAD, HEIGHT, SIZE AND LOCATION TO BE COORDINATED WITH MECHANICAL DRAWINGS.

EDGE OF SLAB IS 11" FROM FACE OF GLASS UNLESS OTHERWISE STATED AND/OR AT SHEAR WALL CONDITIONS.

KEYNOTE LEGEND:

TAG #	DESCRIPTION
AD-02C	ACCESS DOOR FLUSH NON RATED 18" x 18"
AP-23	COMPACT ELECTRIC DRYER
AP-24	COMPACT WASHING MACHINE
AP-32	RECESSED DRYER VENT BOX - UPWARD VENTING
PB-01	RESIDENTIAL ELECTRICAL PANELBOARD
PB-02	RESIDENTIAL TELECOM PANELBOARD

KEY PLAN:

PROJECT NORTH: TRUE NORTH

DEVELOPER:
EXTELL DEVELOPMENT COMPANY
805 THIRD AVENUE, 7TH FLOOR
New York, NY 10022 USA
TEL: 212 712 6000 FAX: 212 712 6100

DESIGN ARCHITECT: Base Building Shell & Core
ADRIAN SMITH + GORDON GILL ARCHITECTURE
111 WEST MONROE STREET SUITE 2300
CHICAGO IL 60603
TEL: 312 920 1888 FAX: 312 920 1775

INTERIOR DESIGNER: Residential
Rottet Architecture and Design Studio, PLLC
298 Fifth Ave, 7th Floor
New York, NY 10001
TEL: 646 998 7000 FAX:

ARCHITECT OF RECORD: Base Building Shell, Core, & Residential
AAI ARCHITECTS, P.C.
401 Wellington St. W., 3rd Floor
Toronto, ON M5V 1E7 Canada
TEL: 416 967 1500 FAX: 416 967 7150

STRUCTURAL ENGINEERS:
WSP CANTOR SEINUK
228 EAST 45th Street
New York, NY 10017 USA
TEL: 212 687 9888 FAX: 646 487 5501

MEP ENGINEERS:
AKF GROUP
165 Broadway, 22nd Floor
New York, NY 10006 USA
TEL: 212 354 5656 FAX: 212 354 5668

GEOTECHNICAL ENGINEERS:
Langan Engineering & Environmental Services
21 Penn Plaza - 360 West 31st Street, 8th Floor
New York, NY 10001-2727
TEL: 212 479 5400 FAX: 212 479 5444

CODE CONSULTANTS:
Construction Consulting Associates
100 Church Street
New York, NY 10007
TEL: 212 385 1818 FAX: 212 385 1911

CURTAINWALL CONSULTANT:
AJLP Consulting
40 Worth Street. Suite 826
New York, NY 10013
TEL: 212 757 5659 FAX: 646 219 8508

LANDMARK/PRESERVATION CONSULTANT:
Jan Hird Pokorny Associates, Inc.
39 West 37th Street, 12A
New York, NY 10018
TEL: 212 759 6462 FAX: 212 759 6540

No.	DESCRIPTION	DATE
1	CD PROGRESS ISSUE 1	15 OCT 14
2	CD PROGRESS ISSUE 2	19 DEC 14
3	D.O.B. SUBMISSION	18 FEB 15
4	CD PROGRESS ISSUE 3	09 MAR 15
	D.O.B. SUBMISSION	27 APR 15
5	CD PROGRESS ISSUE 4	01 JUN 15
6	CD PROGRESS ISSUE 5	10 AUG 15
	D.O.B. AMENDMENT 2	21 SEP 15

0 2'-0" 4'-0" 8'-0"

DOB SUBMISSION

Discrepancies must be reported immediately to the Architect before proceeding. Only figured dimensions are to be used. Contractors must check all dimensions on site. This drawing is protected by copyright.

ALL DIMENSIONS ARE SHOWN IN IMPERIAL.

CONSULTANT: AAI ARCHITECTS, P.C.

PROJECT:
217 WEST 57TH STREET
NEW YORK, NY

DRAWING TITLE:
14TH-16TH FLOOR PLAN
(RESIDENTIAL - TIER 1)
(MFD-33RD-35TH FLOOR)

SEAL & SIGNATURE: REGISTERED ARCHITECT ADRIAN SMITH DAVID JAMES AR 028881 STATE OF NEW YORK

DATE:	15 OCT 14
PROJECT No:	1216-00
DRAWN: Author	REV: 6
CHK: Checker	
SCALE: 1/4" = 1'-0"	
DWG No:	A-128.01
DOB PAGE No:	146 of 569

DOB EMPLOYEE STAMP: DOB B-SCAN:

/ISSUED AS: A-123A - CD PROGRESS ISSUE 3 - 09 MAR 15/

36" x 48" Arch E SHEET SIZE
FILE NAME: C:\Revit Local Files\EXTELL-865-AAI-TYWI-CNF_Jhardstrm.rvt
PLOT DATE: 9/22/2015 9:56:43 AM

DEPT OF BLDGS 421263635 Job Number
E30016330109 Scan Code

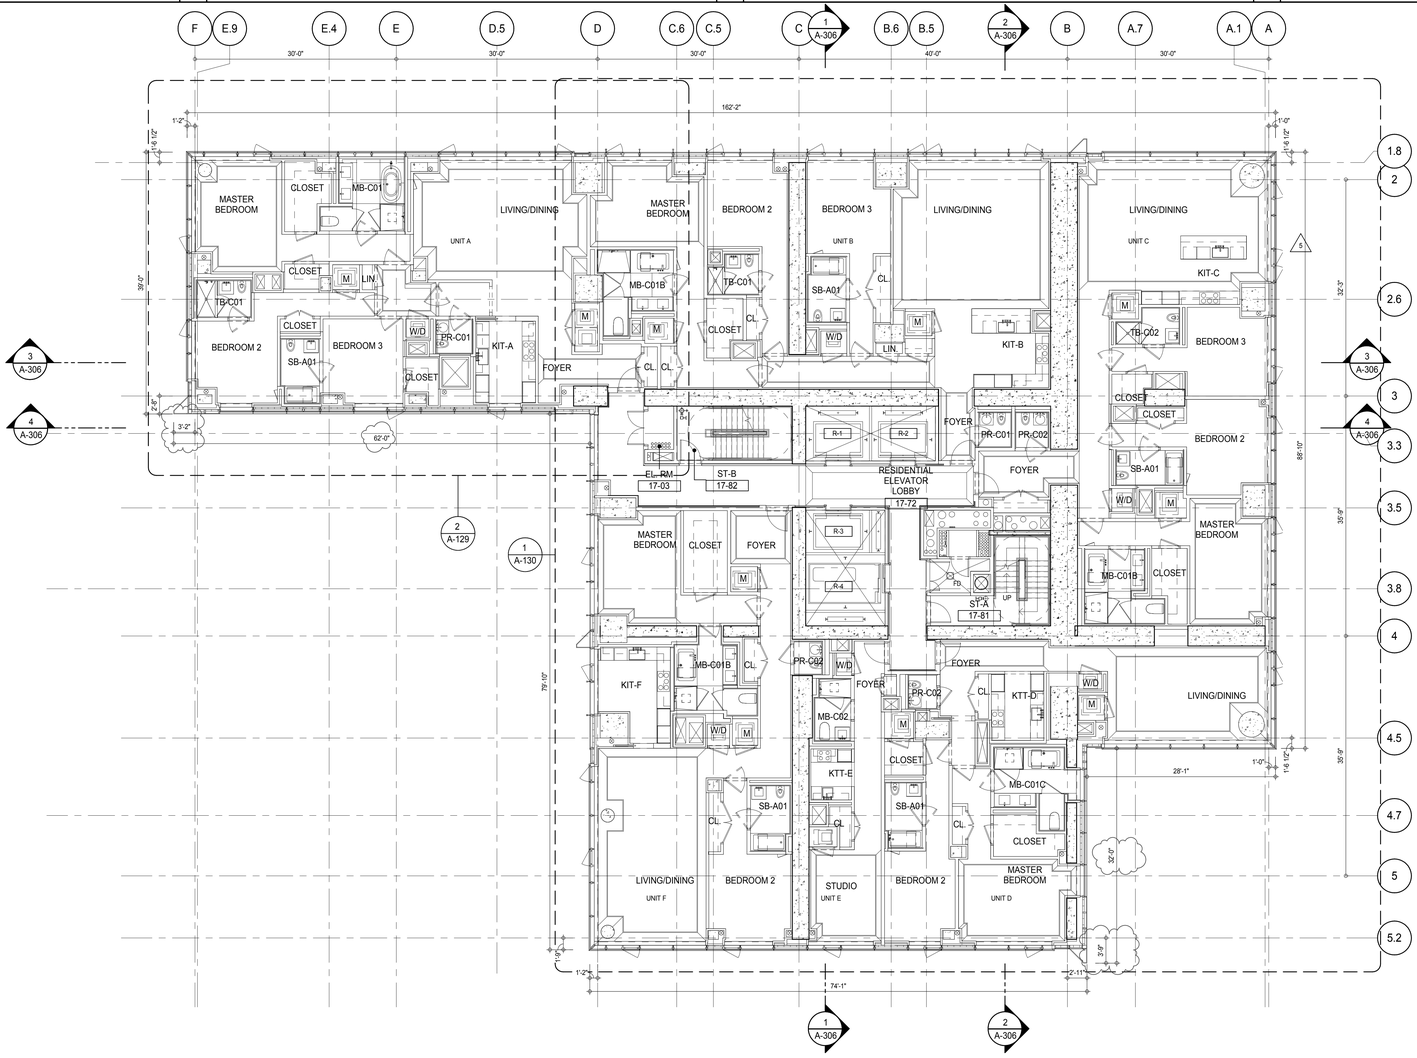

SHEET NOTES:

C1 DASHED LINE DENOTES EXTENT OF 6" HIGH C.I.P. CONCRETE CURB. WIDTH TO MATCH PARTITION UNLESS OTHERWISE NOTED

C2 DASHED LINE DENOTES EXTENT OF 8" HIGH C.I.P. CONCRETE CURB. WIDTH TO MATCH PARTITION UNLESS OTHERWISE NOTED

C3 DASHED LINE DENOTES EXTENT OF 8" HIGH CEMENT BOARD BASE CURB. REFER TO SECTION DETAIL (9) ON SHEET (A-574).

P1 CONCRETE HOUSEKEEPING PAD, HEIGHT, SIZE AND LOCATION TO BE COORDINATED WITH MECHANICAL DRAWINGS.

EDGE OF SLAB IS 11" FROM FACE OF GLASS UNLESS OTHERWISE STATED AND/OR AT SHEAR WALL CONDITIONS.

KEYNOTE LEGEND:

TAG #	DESCRIPTION
AD-02C	ACCESS DOOR FLUSH NON RATED 18" x 18"
AP-23	COMPACT ELECTRIC DRYER
AP-24	COMPACT WASHING MACHINE
AP-32	RECESSED DRYER VENT BOX - UPWARD VENTING
PB-01	RESIDENTIAL ELECTRICAL PANELBOARD
PB-02	RESIDENTIAL TELECOM PANELBOARD
PL-24B	MB-FREESTANDING TUB - BLOWER

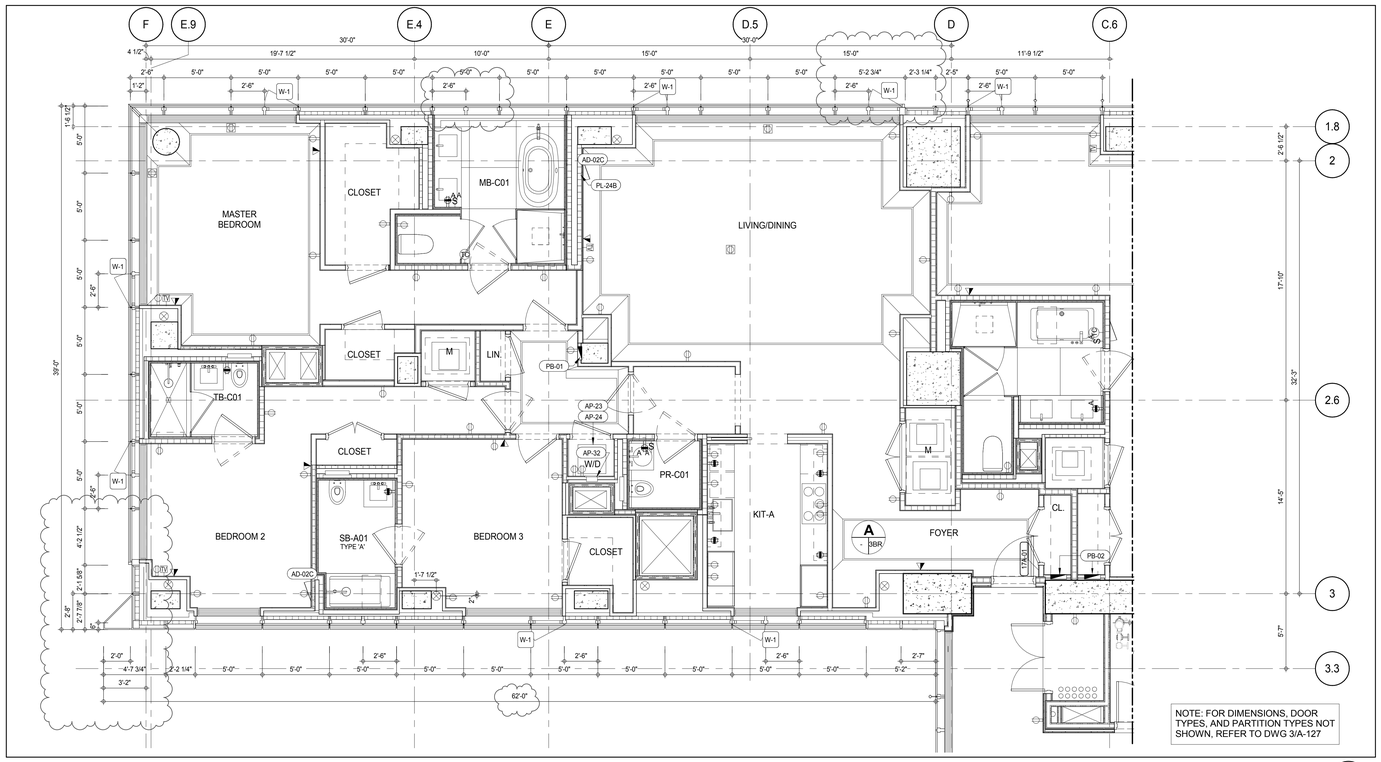

NOTE: FOR DIMENSIONS, DOOR TYPES, AND PARTITION TYPES NOT SHOWN, REFER TO DWG 3/A-127

PARTIAL PLAN 2
A-129
1/4" = 1'-0"

KEY PLAN:

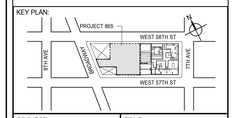

PROJECT NORTH

TRUE NORTH

DEVELOPER:
EXTELL DEVELOPMENT COMPANY
805 THIRD AVENUE, 7TH FLOOR
New York, NY 10022 USA
TEL: 212 712 6000 FAX: 212 712 6100

DESIGN ARCHITECT: Base Building Shell & Core
ADRIAN SMITH + GORDON GILL ARCHITECTURE
111 WEST MONROE STREET SUITE 2300
CHICAGO IL 60603
TEL: 312 920 1888 FAX: 312 920 1775

INTERIOR DESIGNER: Residential
Rottet Architecture and Design Studio, PLLC
298 Fifth Ave, 7th Floor
New York, NY 10001
TEL: 646 998 7000 FAX:

ARCHITECT OF RECORD: Base Building Shell, Core, & Residential
AAI ARCHITECTS, P.C.
401 Wellington St. W., 3rd Floor
Toronto, ON M5V 1E7 Canada
TEL: 416 967 1500 FAX: 416 967 7150

STRUCTURAL ENGINEERS:
WSP CANTOR SEINUK
228 EAST 45th Street
New York, NY 10017 USA
TEL: 212 687 9888 FAX: 646 487 5501

MEP ENGINEERS:
AKF GROUP
165 Broadway, 22nd Floor
New York, NY 10006 USA
TEL: 212 354 5656 FAX: 212 354 5668

GEOTECHNICAL ENGINEERS:
Langan Engineering & Environmental Services
21 Penn Plaza - 360 West 31st Street, 8th Floor
New York, NY 10001-2727
TEL: 212 479 5400 FAX: 212 479 5444

CODE CONSULTANTS:
Construction Consulting Associates
100 Church Street
New York, NY 10007
TEL: 212 385 1818 FAX: 212 385 1911

CURTAINWALL CONSULTANT:
AJLP Consulting
40 Worth Street. Suite 826
New York, NY 10013
TEL: 212 757 5659 FAX: 646 219 8508

LANDMARK/PRESERVATION CONSULTANT:
Jan Hird Pokorny Associates, Inc.
39 West 37th Street, 12A
New York, NY 10018
TEL: 212 759 6462 FAX: 212 759 6540

No.	DESCRIPTION	DATE
1	CD PROGRESS ISSUE 2	19 DEC 14
2	D.O.B. SUBMISSION	18 FEB 15
3	CD PROGRESS ISSUE 3	09 MAR 15
	D.O.B. SUBMISSION	27 APR 15
4	CD PROGRESS ISSUE 4	01 JUN 15
5	CD PROGRESS ISSUE 5	10 AUG 15
	D.O.B. AMENDMENT 2	21 SEP 15

0 4'-0" 8'-0" 16'-0"

DOB SUBMISSION

Discrepancies must be reported immediately to the Architect before proceeding. Only figured dimensions are to be used. Contractors must check all dimensions on site. This drawing is protected by copyright.

ALL DIMENSIONS ARE SHOWN IN IMPERIAL.

CONSULTANT:
AAI ARCHITECTS, P.C.

PROJECT:
217 WEST 57TH STREET
NEW YORK, NY

DRAWING TITLE:
17TH-18TH FLOOR PLAN
(RESIDENTIAL - TIER 1)
(MFD-36TH-37TH FLOOR)

SEAL & SIGNATURE: REGISTERED ARCHITECT MICHAEL DAVID JANSEN No. 028881 STATE OF NEW YORK

DATE:	19 DEC 14
PROJECT No:	1216-00
DRAWN: Author	REV: 5
CHK: Checker	
SCALE: As indicated	
DWG No:	A-129.01
DOB PAGE No:	147 of 569

DOB EMPLOYEE STAMP:

DOB B-SCAN:

/ISSUED AS: A-124 - CD PROGRESS ISSUE 3 - 09 MAR 15/

36" x 48" Arch E SHEET SIZE
FILE NAME: C:\Users\Local Files\ENTELLI-865-AAI-TWR-CAD_Jsullivan.rvt
PLOT DATE: 9/22/2015 9:57:08 AM

DEPT OF BLDGS 421206305 Job Number
E3687648835US Scan Code

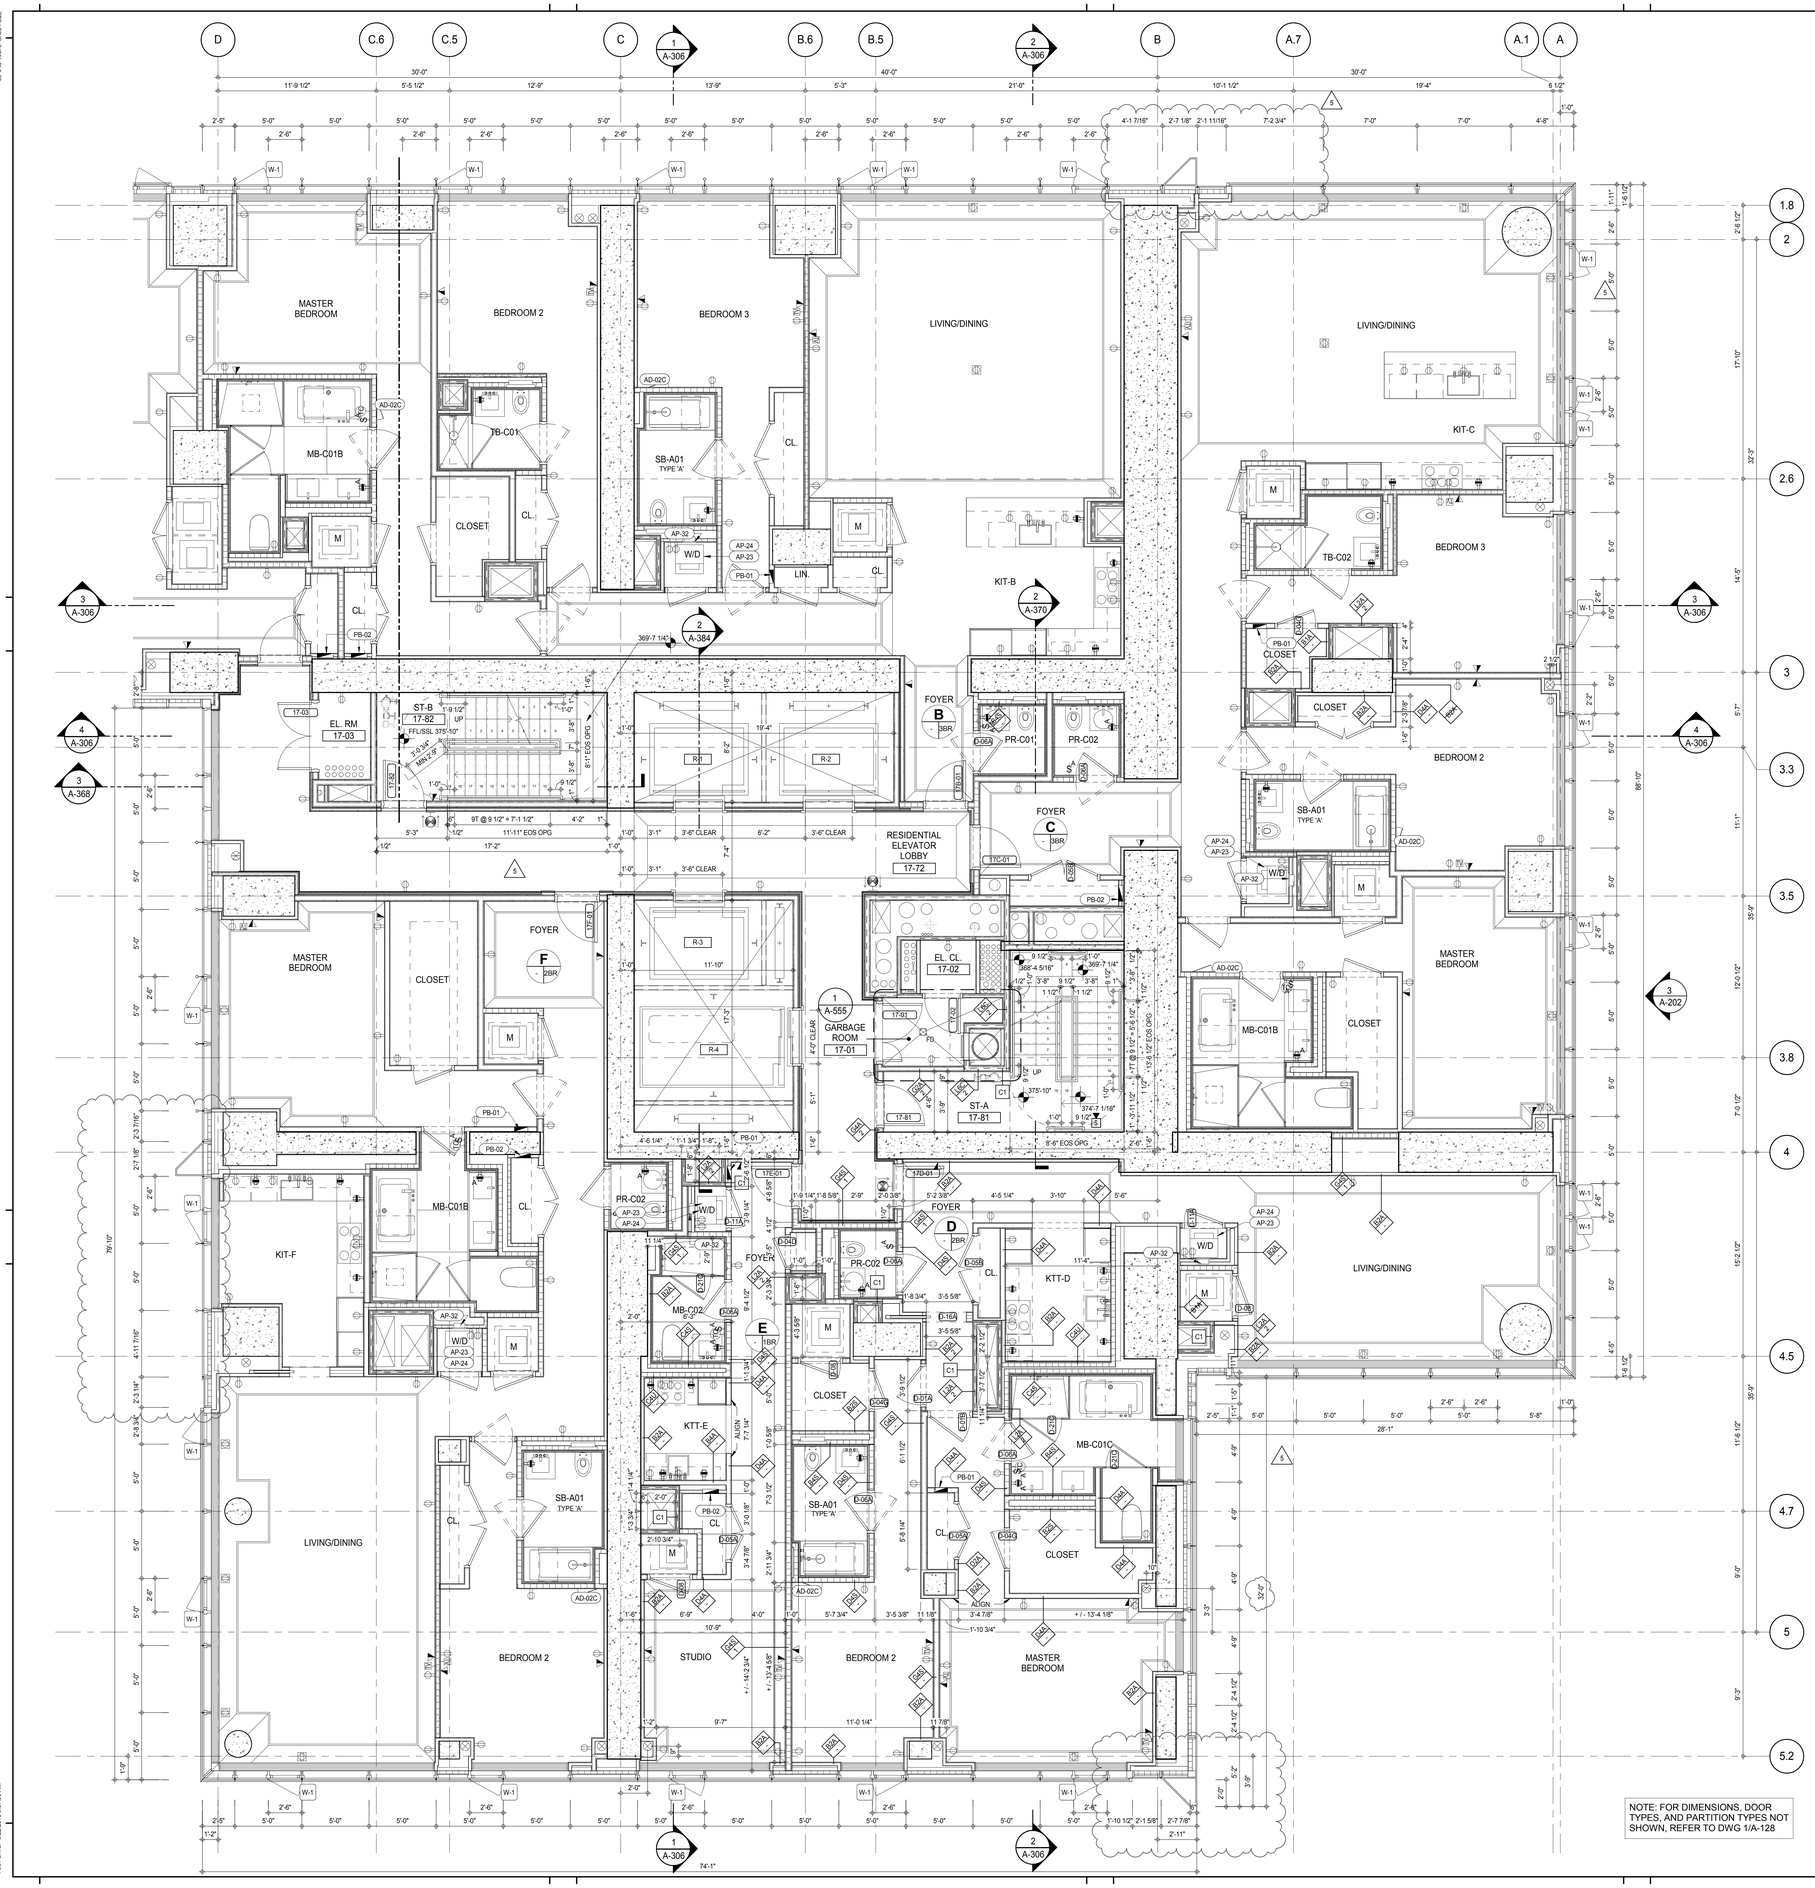

SHEET NOTES:

C1 DASHED LINE DENOTES EXTENT OF 6" HIGH C.I.P. CONCRETE CURB. WIDTH TO MATCH PARTITION UNLESS OTHERWISE NOTED

C2 DASHED LINE DENOTES EXTENT OF 8" HIGH C.I.P. CONCRETE CURB. WIDTH TO MATCH PARTITION UNLESS OTHERWISE NOTED

C3 DASHED LINE DENOTES EXTENT OF 8" HIGH CEMENT BOARD BASE CURB. REFER TO SECTION DETAIL (9) ON SHEET (A-574).

P1 CONCRETE HOUSEKEEPING PAD, HEIGHT, SIZE AND LOCATION TO BE COORDINATED WITH MECHANICAL DRAWINGS.

EDGE OF SLAB IS 11" FROM FACE OF GLASS UNLESS OTHERWISE STATED AND/OR AT SHEAR WALL CONDITIONS.

KEYNOTE LEGEND:

TAG #	DESCRIPTION
AD-02C	ACCESS DOOR FLUSH NON RATED 18" x 18"
AP-23	COMPACT ELECTRIC DRYER
AP-24	COMPACT WASHING MACHINE
AP-32	RECESSED DRYER VENT BOX - UPWARD VENTING
PB-01	RESIDENTIAL ELECTRICAL PANELBOARD
PB-02	RESIDENTIAL TELECOM PANELBOARD

NOTE: FOR DIMENSIONS, DOOR TYPES, AND PARTITION TYPES NOT SHOWN, REFER TO DWG 1/A-128

KEY PLAN:

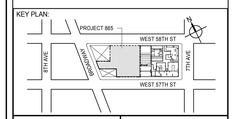

PROJECT NORTH: TRUE NORTH

DEVELOPER:
EXTELL DEVELOPMENT COMPANY
805 THIRD AVENUE, 7TH FLOOR
New York, NY 10022 USA
TEL: 212 712 6000 FAX: 212 712 6100

DESIGN ARCHITECT: Base Building Shell & Core
ADRIAN SMITH + GORDON GILL ARCHITECTURE
111 WEST MONROE STREET SUITE 2300
CHICAGO IL 60603
TEL: 312 920 1888 FAX: 312 920 1775

INTERIOR DESIGNER: Residential
Rottet Architecture and Design Studio, PLLC
298 Fifth Ave, 7th Floor
New York, NY 10001
TEL: 646 998 7000 FAX:

ARCHITECT OF RECORD: Base Building Shell, Core, & Residential
AAI ARCHITECTS, P.C.
401 Wellington St. W., 3rd Floor
Toronto, ON M5V 1E7 Canada
TEL: 416 967 1500 FAX: 416 967 7150

STRUCTURAL ENGINEERS:
WSP CANTOR SEINUK
228 EAST 45th Street
New York, NY 10017 USA
TEL: 212 687 9888 FAX: 646 487 5501

MEP ENGINEERS:
AKF GROUP
165 Broadway, 22nd Floor
New York, NY 10006 USA
TEL: 212 354 5656 FAX: 212 354 5668

GEOTECHNICAL ENGINEERS:
Langan Engineering & Environmental Services
21 Penn Plaza - 360 West 31st Street, 8th Floor
New York, NY 10001-2727
TEL: 212 479 5400 FAX: 212 479 5444

CODE CONSULTANTS:
Construction Consulting Associates
100 Church Street
New York, NY 10007
TEL: 212 385 1818 FAX: 212 385 1911

CURTAINWALL CONSULTANT:
AJLP Consulting
40 Worth Street. Suite 826
New York, NY 10013
TEL: 212 757 5659 FAX: 646 219 8508

LANDMARK/PRESERVATION CONSULTANT:
Jan Hird Pokorny Associates, Inc.
39 West 37th Street, 12A
New York, NY 10018
TEL: 212 759 6462 FAX: 212 759 6540

No.	DESCRIPTION	DATE
1	CD PROGRESS ISSUE 2	19 DEC 14
2	D.O.B. SUBMISSION	18 FEB 15
3	CD PROGRESS ISSUE 3	09 MAR 15
	D.O.B. SUBMISSION	27 APR 15
4	CD PROGRESS ISSUE 4	01 JUN 15
5	CD PROGRESS ISSUE 5	10 AUG 15
	D.O.B. AMENDMENT 2	21 SEP 15

ISSUED AS: A-124A - CD PROGRESS ISSUE 3 - 09 MAR 15

0 2'-0" 4'-0" 8'-0"

DOB SUBMISSION

Discrepancies must be reported immediately to the Architect before proceeding. Only figured dimensions are to be used. Contractors must check all dimensions on site. This drawing is protected by copyright.

ALL DIMENSIONS ARE SHOWN IN IMPERIAL.

CONSULTANT: AAI ARCHITECTS, P.C.

PROJECT:
217 WEST 57TH STREET
NEW YORK, NY

DRAWING TITLE:
17TH-18TH FLOOR PLAN
(RESIDENTIAL - TIER 1)
(MFD-36TH-37TH FLOOR)

SEAL & SIGNATURE: REGISTERED ARCHITECT WILLIAM DAVID JANSSEN No. 028881 STATE OF NEW YORK

DATE:	19 DEC 14
PROJECT No:	1216-00
DRAWN: Author	REV:
CHK: Checker	5
SCALE: 1/4" = 1'-0"	
DWG No:	A-130.01
DOB PAGE No:	148 of 569

DOB EMPLOYEE STAMP: DOB B-SCAN:

36" x 48" Arch E SHEET SIZE
FILE NAME: C:\Revit Local Files\EXTELL-865-AAI-TWR-CNF_Jsullivan.rvt
PLOT DATE: 8/22/2015 9:39:39 AM

DEPT OF BLDGS 421263626 Job Number
E3900054439 Scan Code

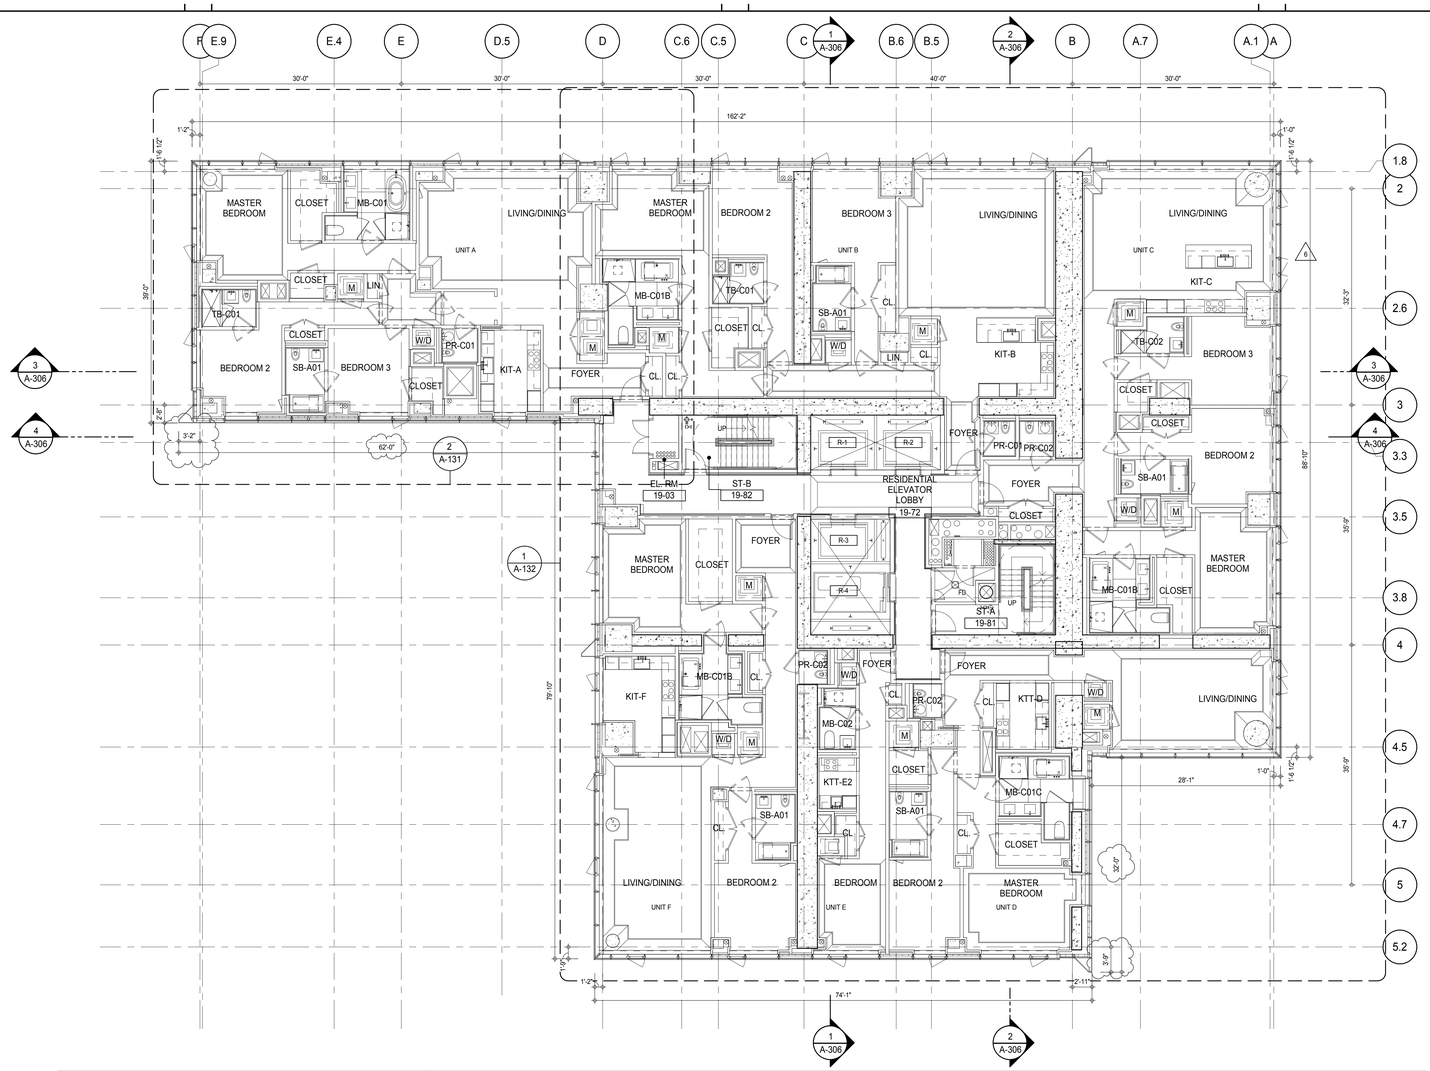

SHEET NOTES:

C1 DASHED LINE DENOTES EXTENT OF 6" HIGH C.I.P. CONCRETE CURB. WIDTH TO MATCH PARTITION UNLESS OTHERWISE NOTED

C2 DASHED LINE DENOTES EXTENT OF 8" HIGH C.I.P. CONCRETE CURB. WIDTH TO MATCH PARTITION UNLESS OTHERWISE NOTED

C3 DASHED LINE DENOTES EXTENT OF 8" HIGH CEMENT BOARD BASE CURB. REFER TO SECTION DETAIL (9) ON SHEET (A-574).

P1 CONCRETE HOUSEKEEPING PAD, HEIGHT, SIZE AND LOCATION TO BE COORDINATED WITH MECHANICAL DRAWINGS.

EDGE OF SLAB IS 11" FROM FACE OF GLASS UNLESS OTHERWISE STATED AND/OR AT SHEAR WALL CONDITIONS.

KEYNOTE LEGEND:

TAG #	DESCRIPTION
AD-02C	ACCESS DOOR FLUSH NON RATED 18" x 18"
AP-23	COMPACT ELECTRIC DRYER
AP-24	COMPACT WASHING MACHINE
AP-32	RECESSED DRYER VENT BOX - UPWARD VENTING
PB-01	RESIDENTIAL ELECTRICAL PANELBOARD
PB-02	RESIDENTIAL TELECOM PANELBOARD
PL-24B	MB-FREESTANDING TUB - BLOWER

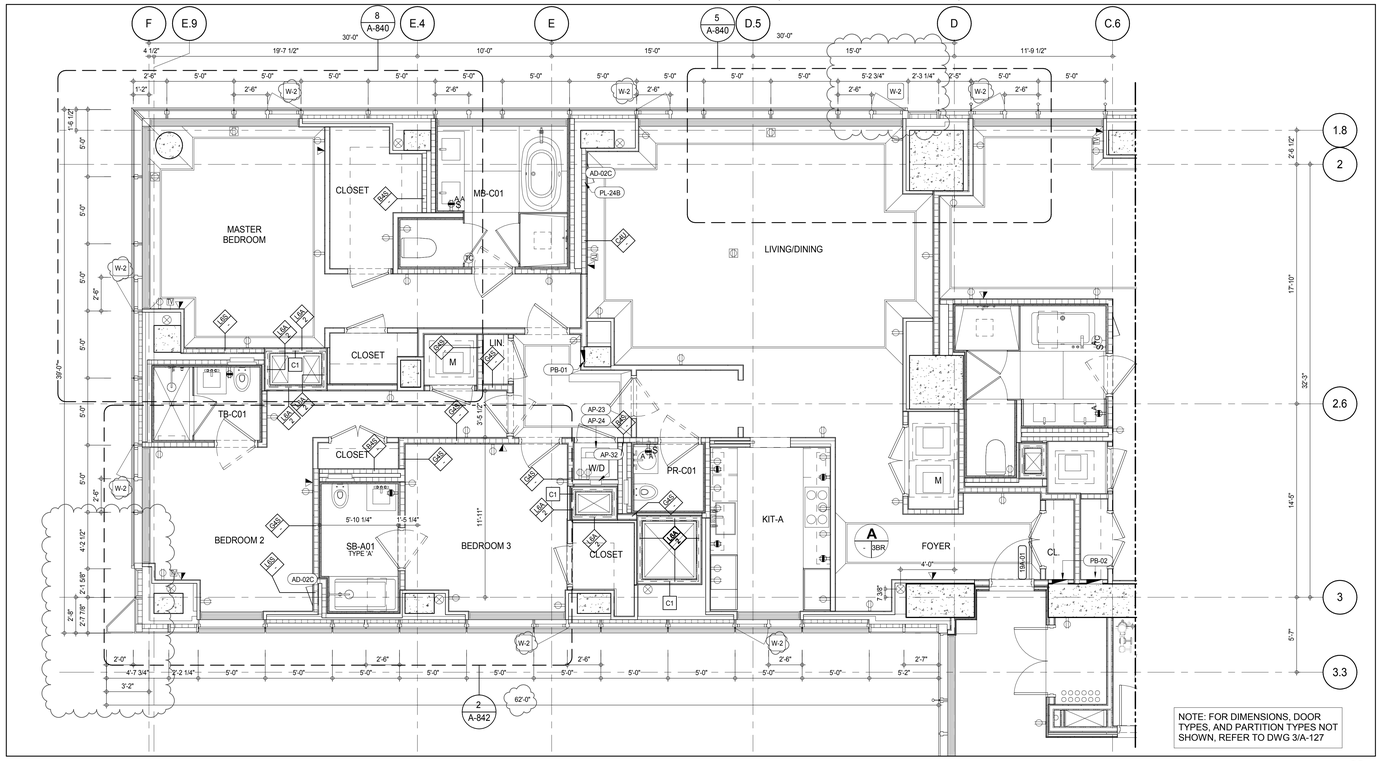

PARTIAL PLAN 2
A-131
1/4" = 1'-0"

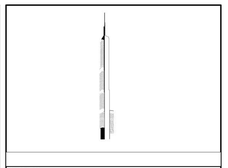

DEVELOPER:
EXTELL DEVELOPMENT COMPANY
805 THIRD AVENUE, 7TH FLOOR
New York, NY 10022 USA
TEL: 212 712 6000 FAX: 212 712 6100

DESIGN ARCHITECT: Base Building Shell & Core
ADRIAN SMITH + GORDON GILL ARCHITECTURE
111 WEST MONROE STREET SUITE 2300
CHICAGO IL 60603
TEL: 312 920 1888 FAX: 312 920 1775

INTERIOR DESIGNER: Residential
Rottet Architecture and Design Studio, PLLC
298 Fifth Ave, 7th Floor
New York, NY 10001
TEL: 646 998 7000 FAX:

ARCHITECT OF RECORD: Base Building Shell, Core, & Residential
AAI ARCHITECTS, P.C.
401 Wellington St. W., 3rd Floor
Toronto, ON M5V 1E7 Canada
TEL: 416 967 1500 FAX: 416 967 7150

STRUCTURAL ENGINEERS:
WSP CANTOR SEINUK
228 EAST 45th Street
New York, NY 10017 USA
TEL: 212 687 9888 FAX: 646 487 5501

MEP ENGINEERS:
AKF GROUP
165 Broadway, 22nd Floor
New York, NY 10006 USA
TEL: 212 354 5656 FAX: 212 354 5668

GEOTECHNICAL ENGINEERS:
Langan Engineering & Environmental Services
21 Penn Plaza - 360 West 31st Street, 8th Floor
New York, NY 10001-2727
TEL: 212 479 5400 FAX: 212 479 5444

CODE CONSULTANTS:
Construction Consulting Associates
100 Church Street
New York, NY 10007
TEL: 212 385 1818 FAX: 212 385 1911

CURTAINWALL CONSULTANT:
AJLP Consulting
40 Worth Street. Suite 826
New York, NY 10013
TEL: 212 757 5659 FAX: 646 219 8508

LANDMARK/PRESERVATION CONSULTANT:
Jan Hird Pokorny Associates, Inc.
39 West 37th Street, 12A
New York, NY 10018
TEL: 212 759 6462 FAX: 212 759 6540

No.	DESCRIPTION	DATE
1	CD PROGRESS ISSUE 1	15 OCT 14
2	CD PROGRESS ISSUE 2	19 DEC 14
3	D.O.B. SUBMISSION	18 FEB 15
4	CD PROGRESS ISSUE 3	09 MAR 15
	D.O.B. SUBMISSION	27 APR 15
5	CD PROGRESS ISSUE 4	01 JUN 15
6	CD PROGRESS ISSUE 5	10 AUG 15
	D.O.B. AMENDMENT 2	21 SEP 15

0 4' - 0" 8' - 0" 16' - 0"

DOB SUBMISSION

Discrepancies must be reported immediately to the Architect before proceeding. Only figured dimensions are to be used. Contractors must check all dimensions on site. This drawing is protected by copyright.

ALL DIMENSIONS ARE SHOWN IN IMPERIAL.

CONSULTANT:
AAI ARCHITECTS, P.C.

PROJECT:
217 WEST 57TH STREET
NEW YORK, NY

DRAWING TITLE:
19TH FLOOR PLAN (RESIDENTIAL - TIER 1) (MFD-38TH FLOOR)

SEAL & SIGNATURE:
REGISTERED ARCHITECT ALDO DAVID JAGER 02868 STATE OF NEW YORK

DATE:	15 OCT 14
PROJECT No:	1216-00
DRAWN: Author	REV:
CHK: Checker	6
SCALE: As indicated	
DWG No:	A-131.01
DOB PAGE No:	149 of 569

DOB EMPLOYEE STAMP:
DOB B-SCAN:

/ISSUED AS: A-125 - CD PROGRESS ISSUE 3 - 09 MAR 15/

36" x 48" Arch E - SHEET SIZE
FILE NAME: C:\Revit Local Files\EXTELL-865-AAI-TWR-CNF_kadams.rvt
PLOT DATE: 9/22/2015 9:55:54 AM

DEPT OF BLDGS 121253505 Job Number
E390450505 Scan Code

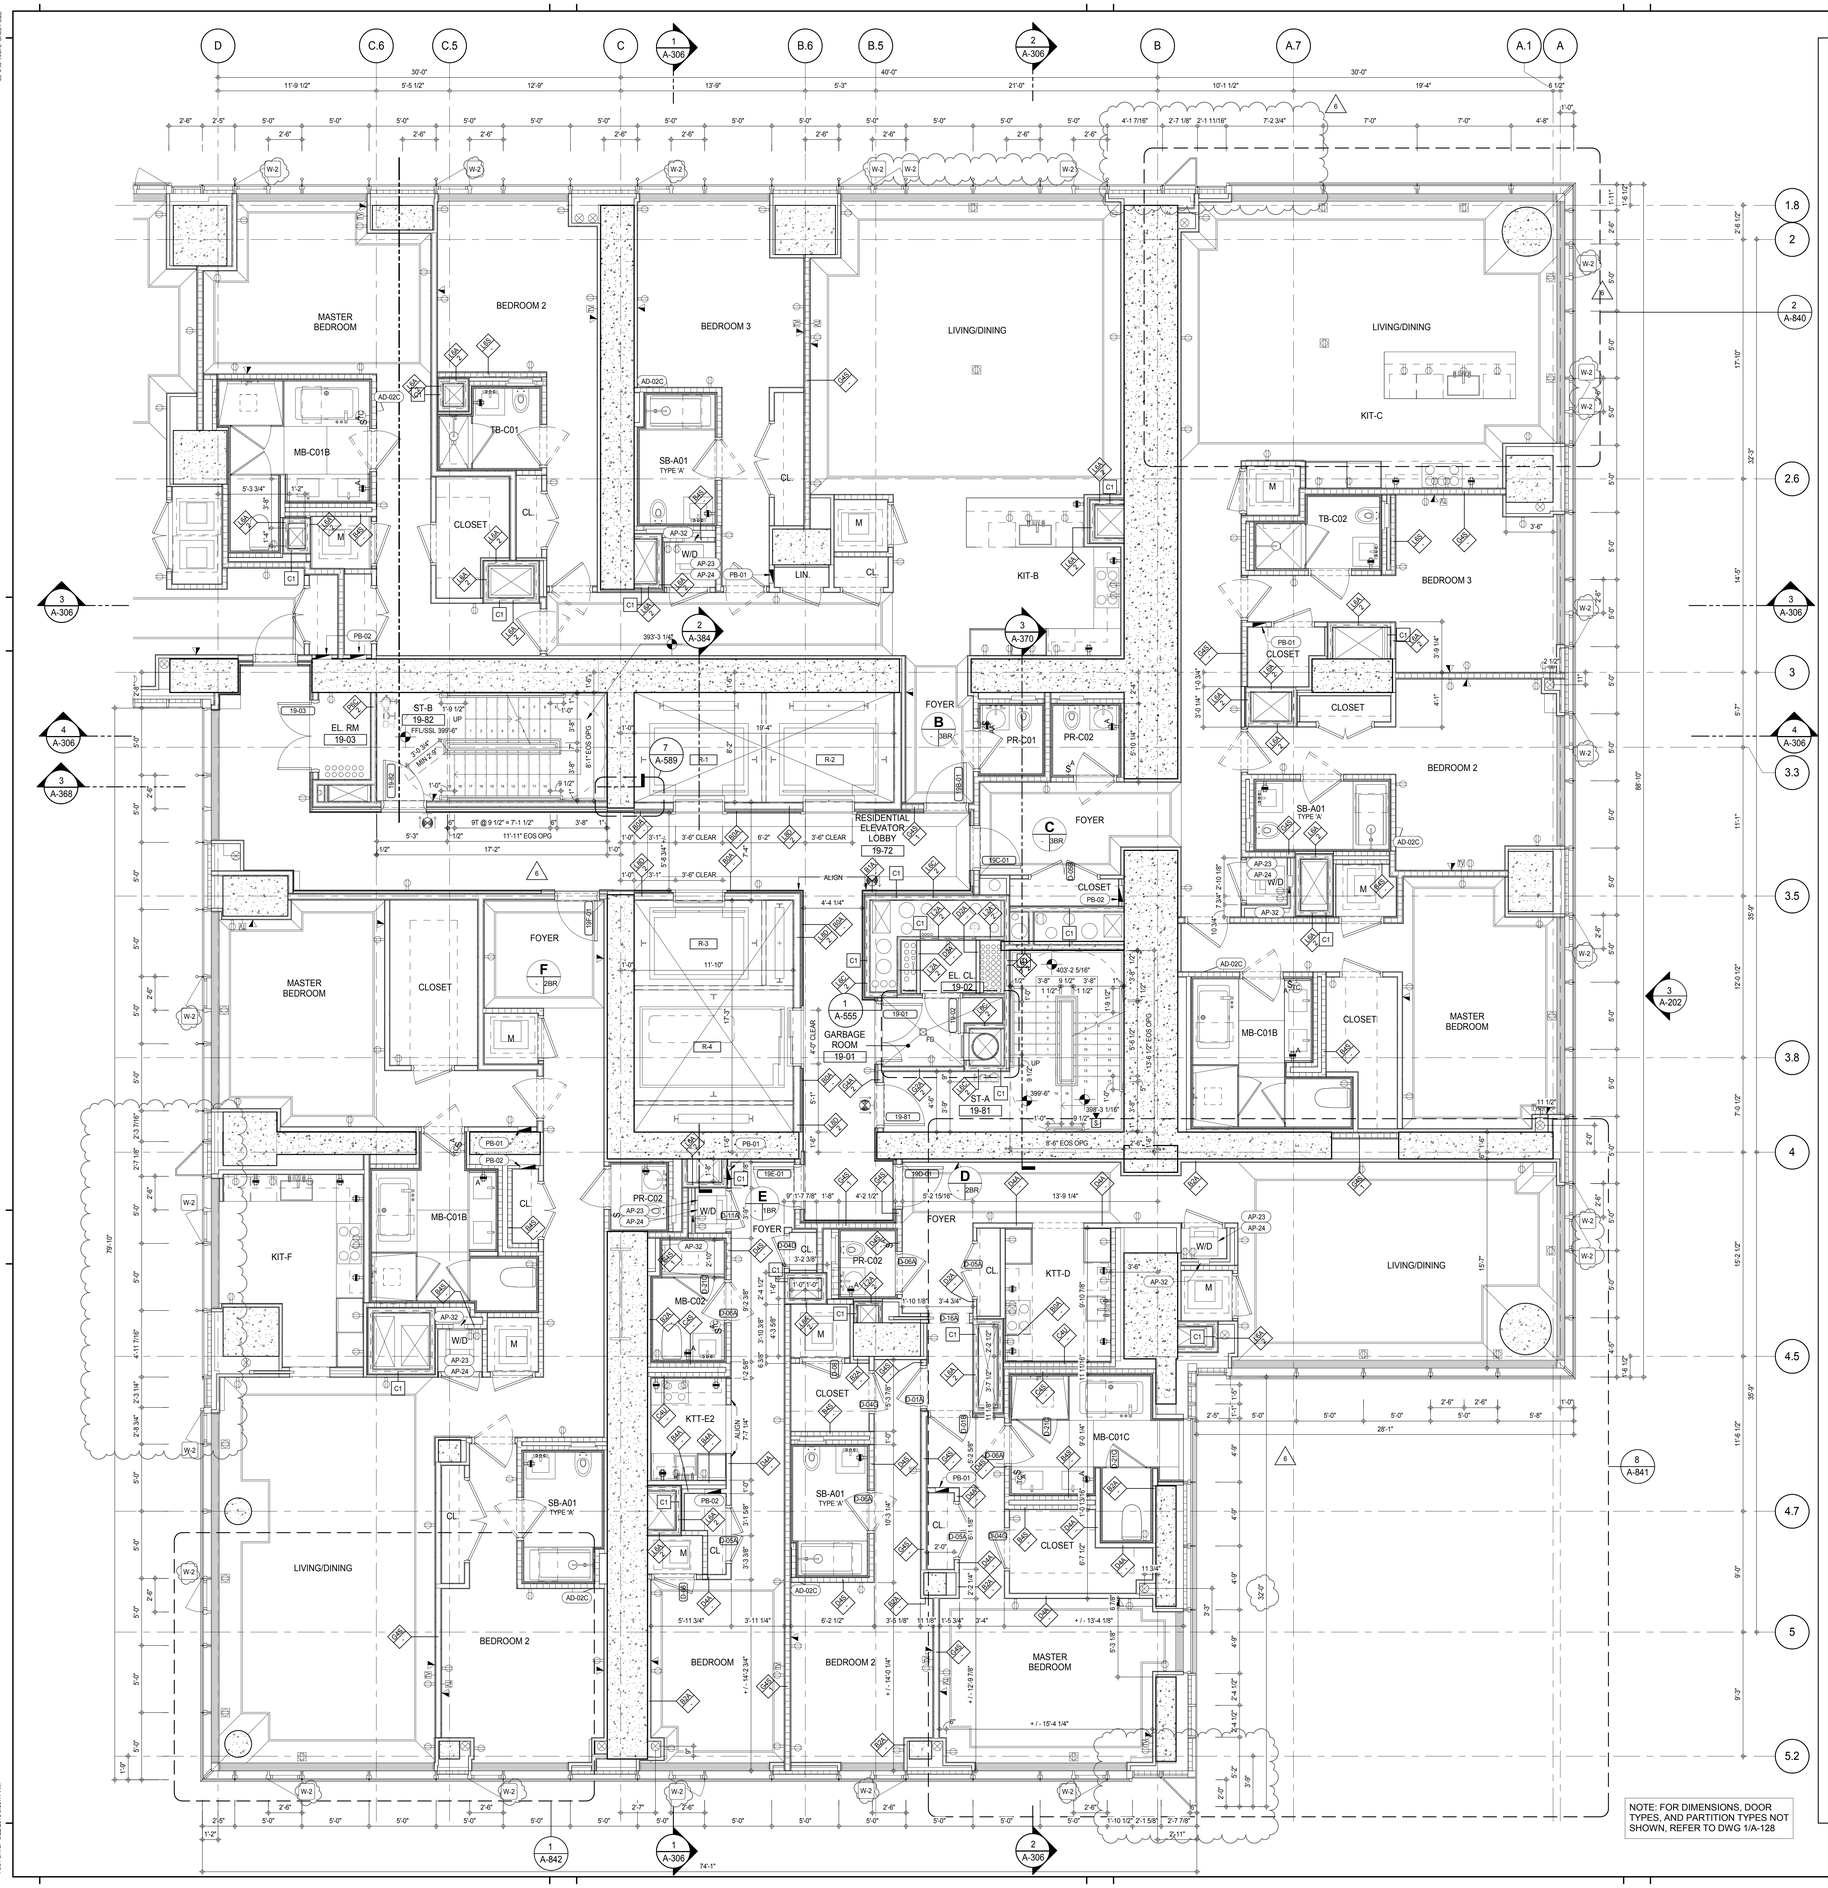

SHEET NOTES:

C1 DASHED LINE DENOTES EXTENT OF 6" HIGH C.I.P. CONCRETE CURB. WIDTH TO MATCH PARTITION UNLESS OTHERWISE NOTED

C2 DASHED LINE DENOTES EXTENT OF 8" HIGH C.I.P. CONCRETE CURB. WIDTH TO MATCH PARTITION UNLESS OTHERWISE NOTED

C3 DASHED LINE DENOTES EXTENT OF 8" HIGH CEMENT BOARD BASE CURB. REFER TO SECTION DETAIL (9) ON SHEET (A-574).

P1 CONCRETE HOUSEKEEPING PAD, HEIGHT, SIZE AND LOCATION TO BE COORDINATED WITH MECHANICAL DRAWINGS.

EDGE OF SLAB IS 11" FROM FACE OF GLASS UNLESS OTHERWISE STATED AND/OR AT SHEAR WALL CONDITIONS.

KEYNOTE LEGEND:

TAG #	DESCRIPTION
AD-02C	ACCESS DOOR FLUSH NON RATED 18" x 18"
AP-23	COMPACT ELECTRIC DRYER
AP-24	COMPACT WASHING MACHINE
AP-32	RECESSED DRYER VENT BOX - UPWARD VENTING
PB-01	RESIDENTIAL ELECTRICAL PANELBOARD
PB-02	RESIDENTIAL TELECOM PANELBOARD

KEY PLAN:

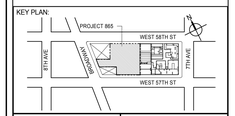

PROJECT NORTH / TRUE NORTH

DEVELOPER:
EXTELL DEVELOPMENT COMPANY
805 THIRD AVENUE, 7TH FLOOR
New York, NY 10022 USA
TEL: 212 712 6000 FAX: 212 712 6100

DESIGN ARCHITECT: Base Building Shell & Core
ADRIAN SMITH + GORDON GILL ARCHITECTURE
111 WEST MONROE STREET SUITE 2300
CHICAGO IL 60603
TEL: 312 920 1888 FAX: 312 920 1775

INTERIOR DESIGNER: Residential
Rottet Architecture and Design Studio, PLLC
298 Fifth Ave, 7th Floor
New York, NY 10001
TEL: 646 998 7000 FAX:

ARCHITECT OF RECORD: Base Building Shell, Core, & Residential
AAI ARCHITECTS, P.C.
401 Wellington St. W., 3rd Floor
Toronto, ON M5V 1E7 Canada
TEL: 416 967 1500 FAX: 416 967 7150

STRUCTURAL ENGINEERS:
WSP CANTOR SEINUK
228 EAST 45th Street
New York, NY 10017 USA
TEL: 212 687 9888 FAX: 646 487 5501

MEP ENGINEERS:
AKF GROUP
165 Broadway, 22nd Floor
New York, NY 10006 USA
TEL: 212 354 5656 FAX: 212 354 5668

GEOTECHNICAL ENGINEERS:
Langan Engineering & Environmental Services
21 Penn Plaza - 360 West 31st Street, 8th Floor
New York, NY 10001-2727
TEL: 212 479 5400 FAX: 212 479 5444

CODE CONSULTANTS:
Construction Consulting Associates
100 Church Street
New York, NY 10007
TEL: 212 385 1818 FAX: 212 385 1911

CURTAINWALL CONSULTANT:
AJLP Consulting
40 Worth Street. Suite 826
New York, NY 10013
TEL: 212 757 5659 FAX: 646 219 8508

LANDMARK/PRESERVATION CONSULTANT:
Jan Hird Pokorny Associates, Inc.
39 West 37th Street, 12A
New York, NY 10018
TEL: 212 759 6462 FAX: 212 759 6540

No.	DESCRIPTION	DATE
1	CD PROGRESS ISSUE 1	15 OCT 14
2	CD PROGRESS ISSUE 2	19 DEC 14
3	D.O.B. SUBMISSION	18 FEB 15
4	CD PROGRESS ISSUE 3	09 MAR 15
	D.O.B. SUBMISSION	27 APR 15
5	CD PROGRESS ISSUE 4	01 JUN 15
6	CD PROGRESS ISSUE 5	10 AUG 15
	D.O.B. AMENDMENT 2	21 SEP 15

/ISSUED AS: A-125A - CD PROGRESS ISSUE 3 - 09 MAR 15/

0 2'-0" 4'-0" 8'-0"

DOB SUBMISSION

Discrepancies must be reported immediately to the Architect before proceeding. Only figured dimensions are to be used. Contractors must check all dimensions on site. This drawing is protected by copyright.

ALL DIMENSIONS ARE SHOWN IN IMPERIAL.

CONSULTANT: AAI ARCHITECTS, P.C.

PROJECT:
217 WEST 57TH STREET
NEW YORK, NY

DRAWING TITLE:
19TH FLOOR PLAN (RESIDENTIAL - TIER 1) (MFD-38TH FLOOR)

SEAL & SIGNATURE: REGISTERED ARCHITECT WAYNE DAVID JAMES No. 026881 STATE OF NEW YORK

DATE:	15 OCT 14
PROJECT No:	1216-00
DRAWN: Author	REV: 6
CHK: Checker	
SCALE: 1/4" = 1'-0"	
DWG No:	A-132.01
DOB PAGE No:	150 of 569

DOB EMPLOYEE STAMP: DOB B-SCAN:

36" x 48" Arch E SHEET SIZE
FILE NAME: C:\Revit Local Files\EXTELL-865-AA-TWR-CNF_Jsullivan.rvt
PLOT DATE: 6/22/2015 9:56:17 AM

DEPT OF BLDGS 421206305 Job Number
E35766533326 Scan Code

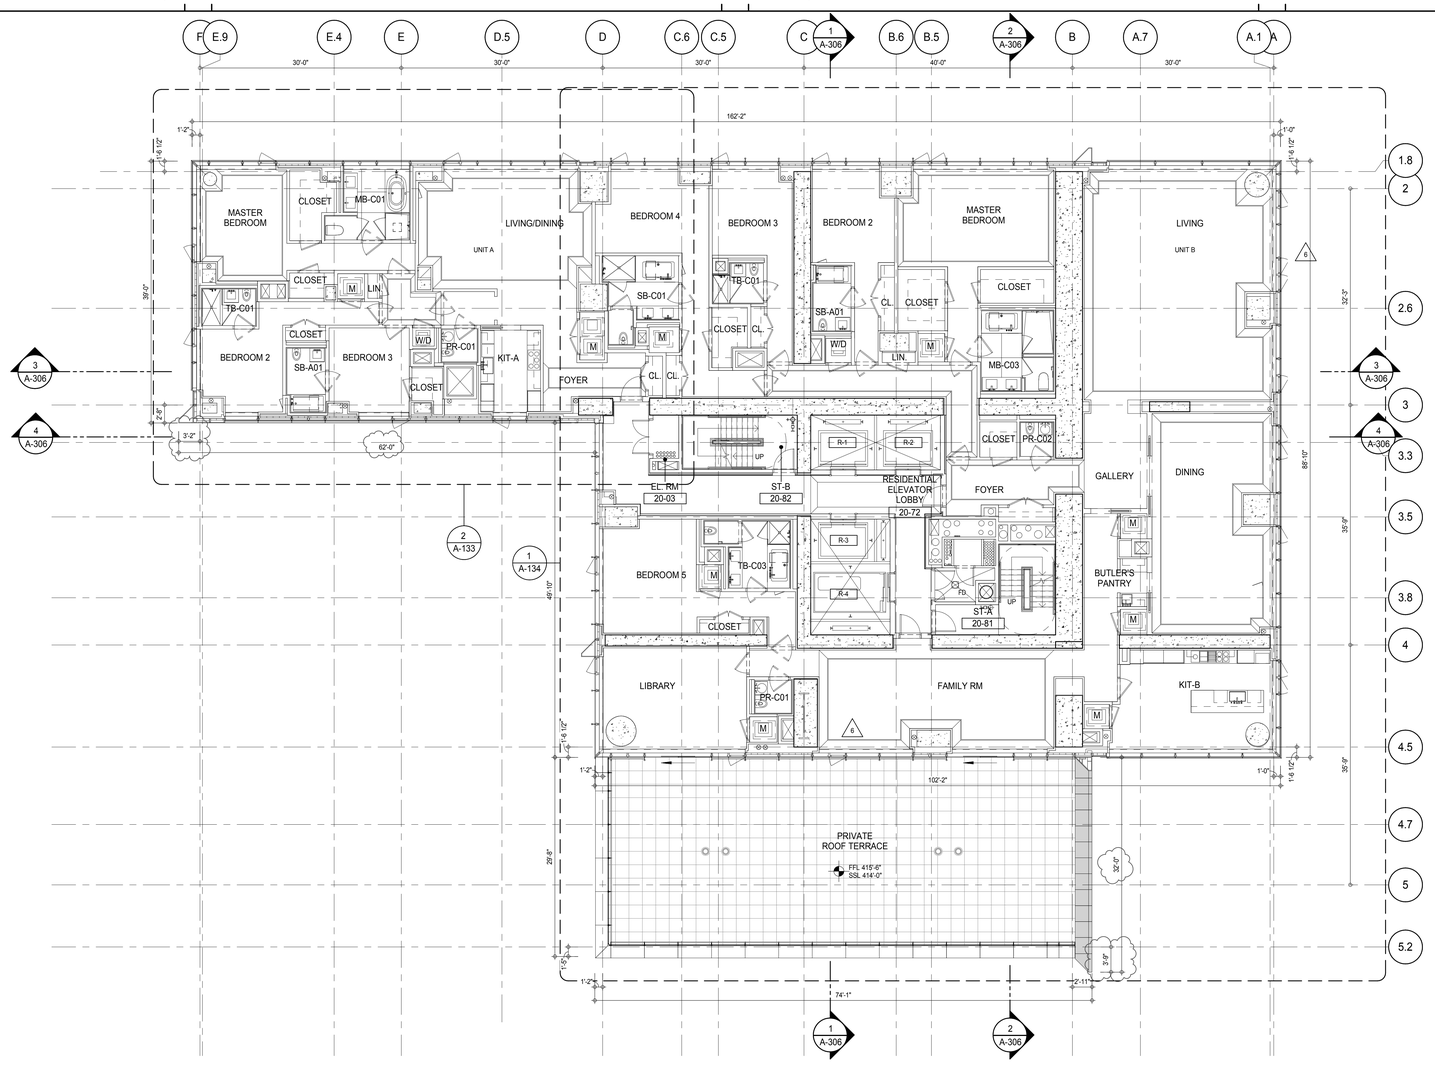

SHEET NOTES:

C1 DASHED LINE DENOTES EXTENT OF 6" HIGH C.I.P. CONCRETE CURB. WIDTH TO MATCH PARTITION UNLESS OTHERWISE NOTED

C2 DASHED LINE DENOTES EXTENT OF 8" HIGH C.I.P. CONCRETE CURB. WIDTH TO MATCH PARTITION UNLESS OTHERWISE NOTED

C3 DASHED LINE DENOTES EXTENT OF 8" HIGH CEMENT BOARD BASE CURB. REFER TO SECTION DETAIL (9) ON SHEET (A-574).

P1 CONCRETE HOUSEKEEPING PAD, HEIGHT, SIZE AND LOCATION TO BE COORDINATED WITH MECHANICAL DRAWINGS.

EDGE OF SLAB IS 11" FROM FACE OF GLASS UNLESS OTHERWISE STATED AND/OR AT SHEAR WALL CONDITIONS.

KEYNOTE LEGEND:

TAG #	DESCRIPTION
AD-02C	ACCESS DOOR FLUSH NON RATED 18" x 18"
AP-23	COMPACT ELECTRIC DRYER
AP-24	COMPACT WASHING MACHINE
AP-32	RECESSED DRYER VENT BOX - UPWARD VENTING
PB-01	RESIDENTIAL ELECTRICAL PANELBOARD
PB-02	RESIDENTIAL TELECOM PANELBOARD
PL-24B	MB-FREESTANDING TUB - BLOWER

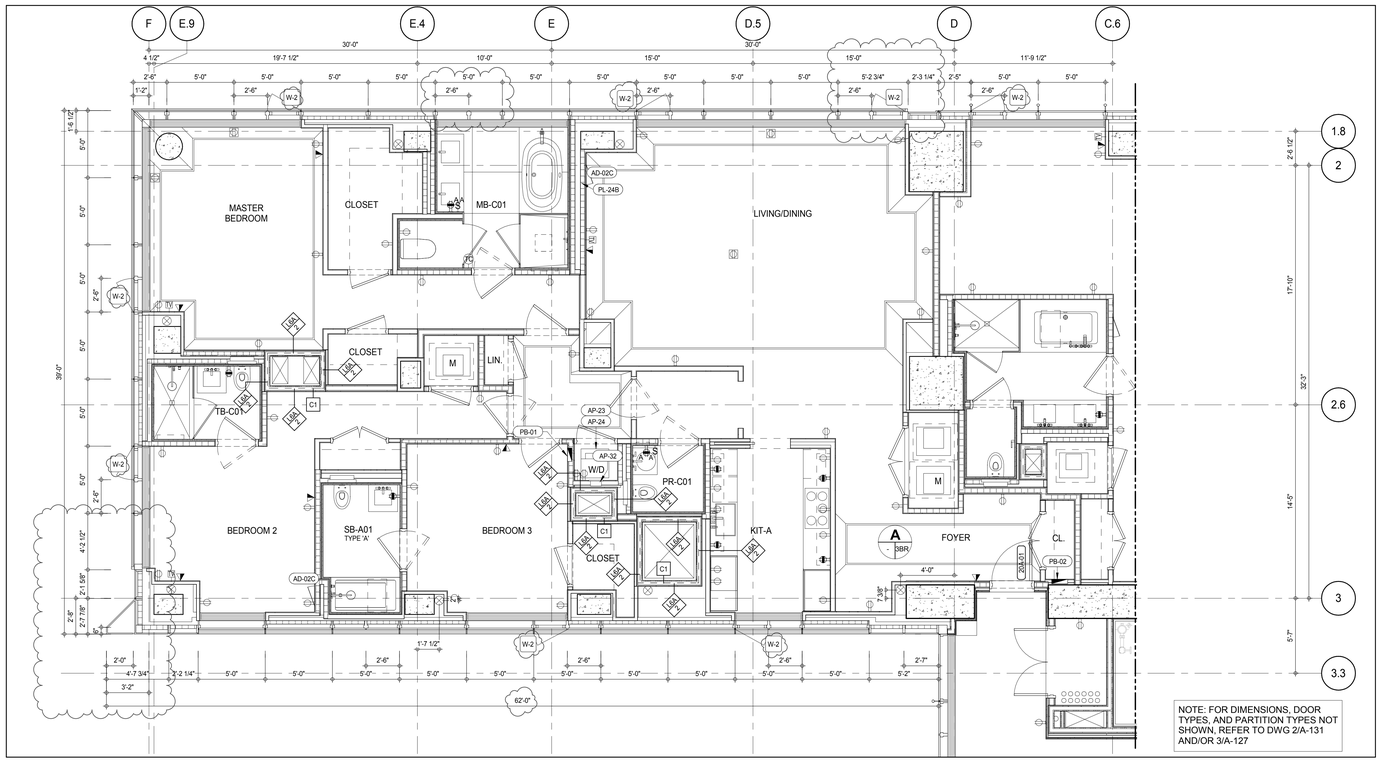

NOTE: FOR DIMENSIONS, DOOR TYPES, AND PARTITION TYPES NOT SHOWN, REFER TO DWG 2/A-131 AND/OR 3/A-127

PARTIAL PLAN 2
A-133
1/4" = 1'-0"

KEY PLAN:

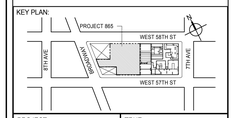

PROJECT NORTH

TRUE NORTH

DEVELOPER:
EXTELL DEVELOPMENT COMPANY
805 THIRD AVENUE, 7TH FLOOR
New York, NY 10022 USA
TEL: 212 712 6000 FAX: 212 712 6100

DESIGN ARCHITECT: Base Building Shell & Core
ADRIAN SMITH + GORDON GILL ARCHITECTURE
111 WEST MONROE STREET SUITE 2300
CHICAGO IL 60603
TEL: 312 920 1888 FAX: 312 920 1775

INTERIOR DESIGNER: Residential
Rottet Architecture and Design Studio, PLLC
298 Fifth Ave, 7th Floor
New York, NY 10001
TEL: 646 998 7000 FAX:

ARCHITECT OF RECORD: Base Building Shell, Core, & Residential
AAI ARCHITECTS, P.C.
401 Wellington St. W., 3rd Floor
Toronto, ON M5V 1E7 Canada
TEL: 416 967 1500 FAX: 416 967 7150

STRUCTURAL ENGINEERS:
WSP CANTOR SEINUK
228 EAST 45th Street
New York, NY 10017 USA
TEL: 212 687 9888 FAX: 646 487 5501

MEP ENGINEERS:
AKF GROUP
165 Broadway, 22nd Floor
New York, NY 10006 USA
TEL: 212 354 5656 FAX: 212 354 5668

GEOTECHNICAL ENGINEERS:
Langan Engineering & Environmental Services
21 Penn Plaza - 360 West 31st Street, 8th Floor
New York, NY 10001-2727
TEL: 212 479 5400 FAX: 212 479 5444

CODE CONSULTANTS:
Construction Consulting Associates
100 Church Street
New York, NY 10007
TEL: 212 385 1818 FAX: 212 385 1911

CURTAINWALL CONSULTANT:
AJLP Consulting
40 Worth Street. Suite 826
New York, NY 10013
TEL: 212 757 5659 FAX: 646 219 8508

LANDMARK/PRESERVATION CONSULTANT:
Jan Hird Pokorny Associates, Inc.
39 West 37th Street, 12A
New York, NY 10018
TEL: 212 759 6462 FAX: 212 759 6540

No.	DESCRIPTION	DATE
1	CD PROGRESS ISSUE 1	15 OCT 14
2	CD PROGRESS ISSUE 2	19 DEC 14
3	D.O.B. SUBMISSION	18 FEB 15
4	CD PROGRESS ISSUE 3	09 MAR 15
	D.O.B. SUBMISSION	27 APR 15
5	CD PROGRESS ISSUE 4	01 JUN 15
6	CD PROGRESS ISSUE 5	10 AUG 15
	D.O.B. AMENDMENT 2	21 SEP 15

/ISSUED AS: A-126 - CD PROGRESS ISSUE 3 - 09 MAR 15/

0 4'-0" 8'-0" 16'-0"

DOB SUBMISSION

Discrepancies must be reported immediately to the Architect before proceeding. Only figured dimensions are to be used. Contractors must check all dimensions on site. This drawing is protected by copyright.

ALL DIMENSIONS ARE SHOWN IN IMPERIAL.

CONSULTANT:
AAI ARCHITECTS, P.C.

PROJECT:
217 WEST 57TH STREET
NEW YORK, NY

DRAWING TITLE:
20TH FLOOR PLAN (RESIDENTIAL - TIER 1) (MFD-39TH FLOOR)

SEAL & SIGNATURE:
REGISTERED ARCHITECT ADE DAVID JANSSEN 026885 STATE OF NEW YORK

DATE:	15 OCT 14
PROJECT No:	1216-00
DRAWN: Author	REV: 6
CHK: Checker	
SCALE: As indicated	
DWG No:	A-133.01
DOB PAGE No:	151 of 569

DOB EMPLOYEE STAMP: DOB B-SCAN:

36" x 48" Arch E SHEET SIZE
FILE NAME: C:\Revit Local Files\EXTELL-865-AAI-TWR-CNE_hadams.rvt
PLOT DATE: 9/22/2015 9:58:41 AM

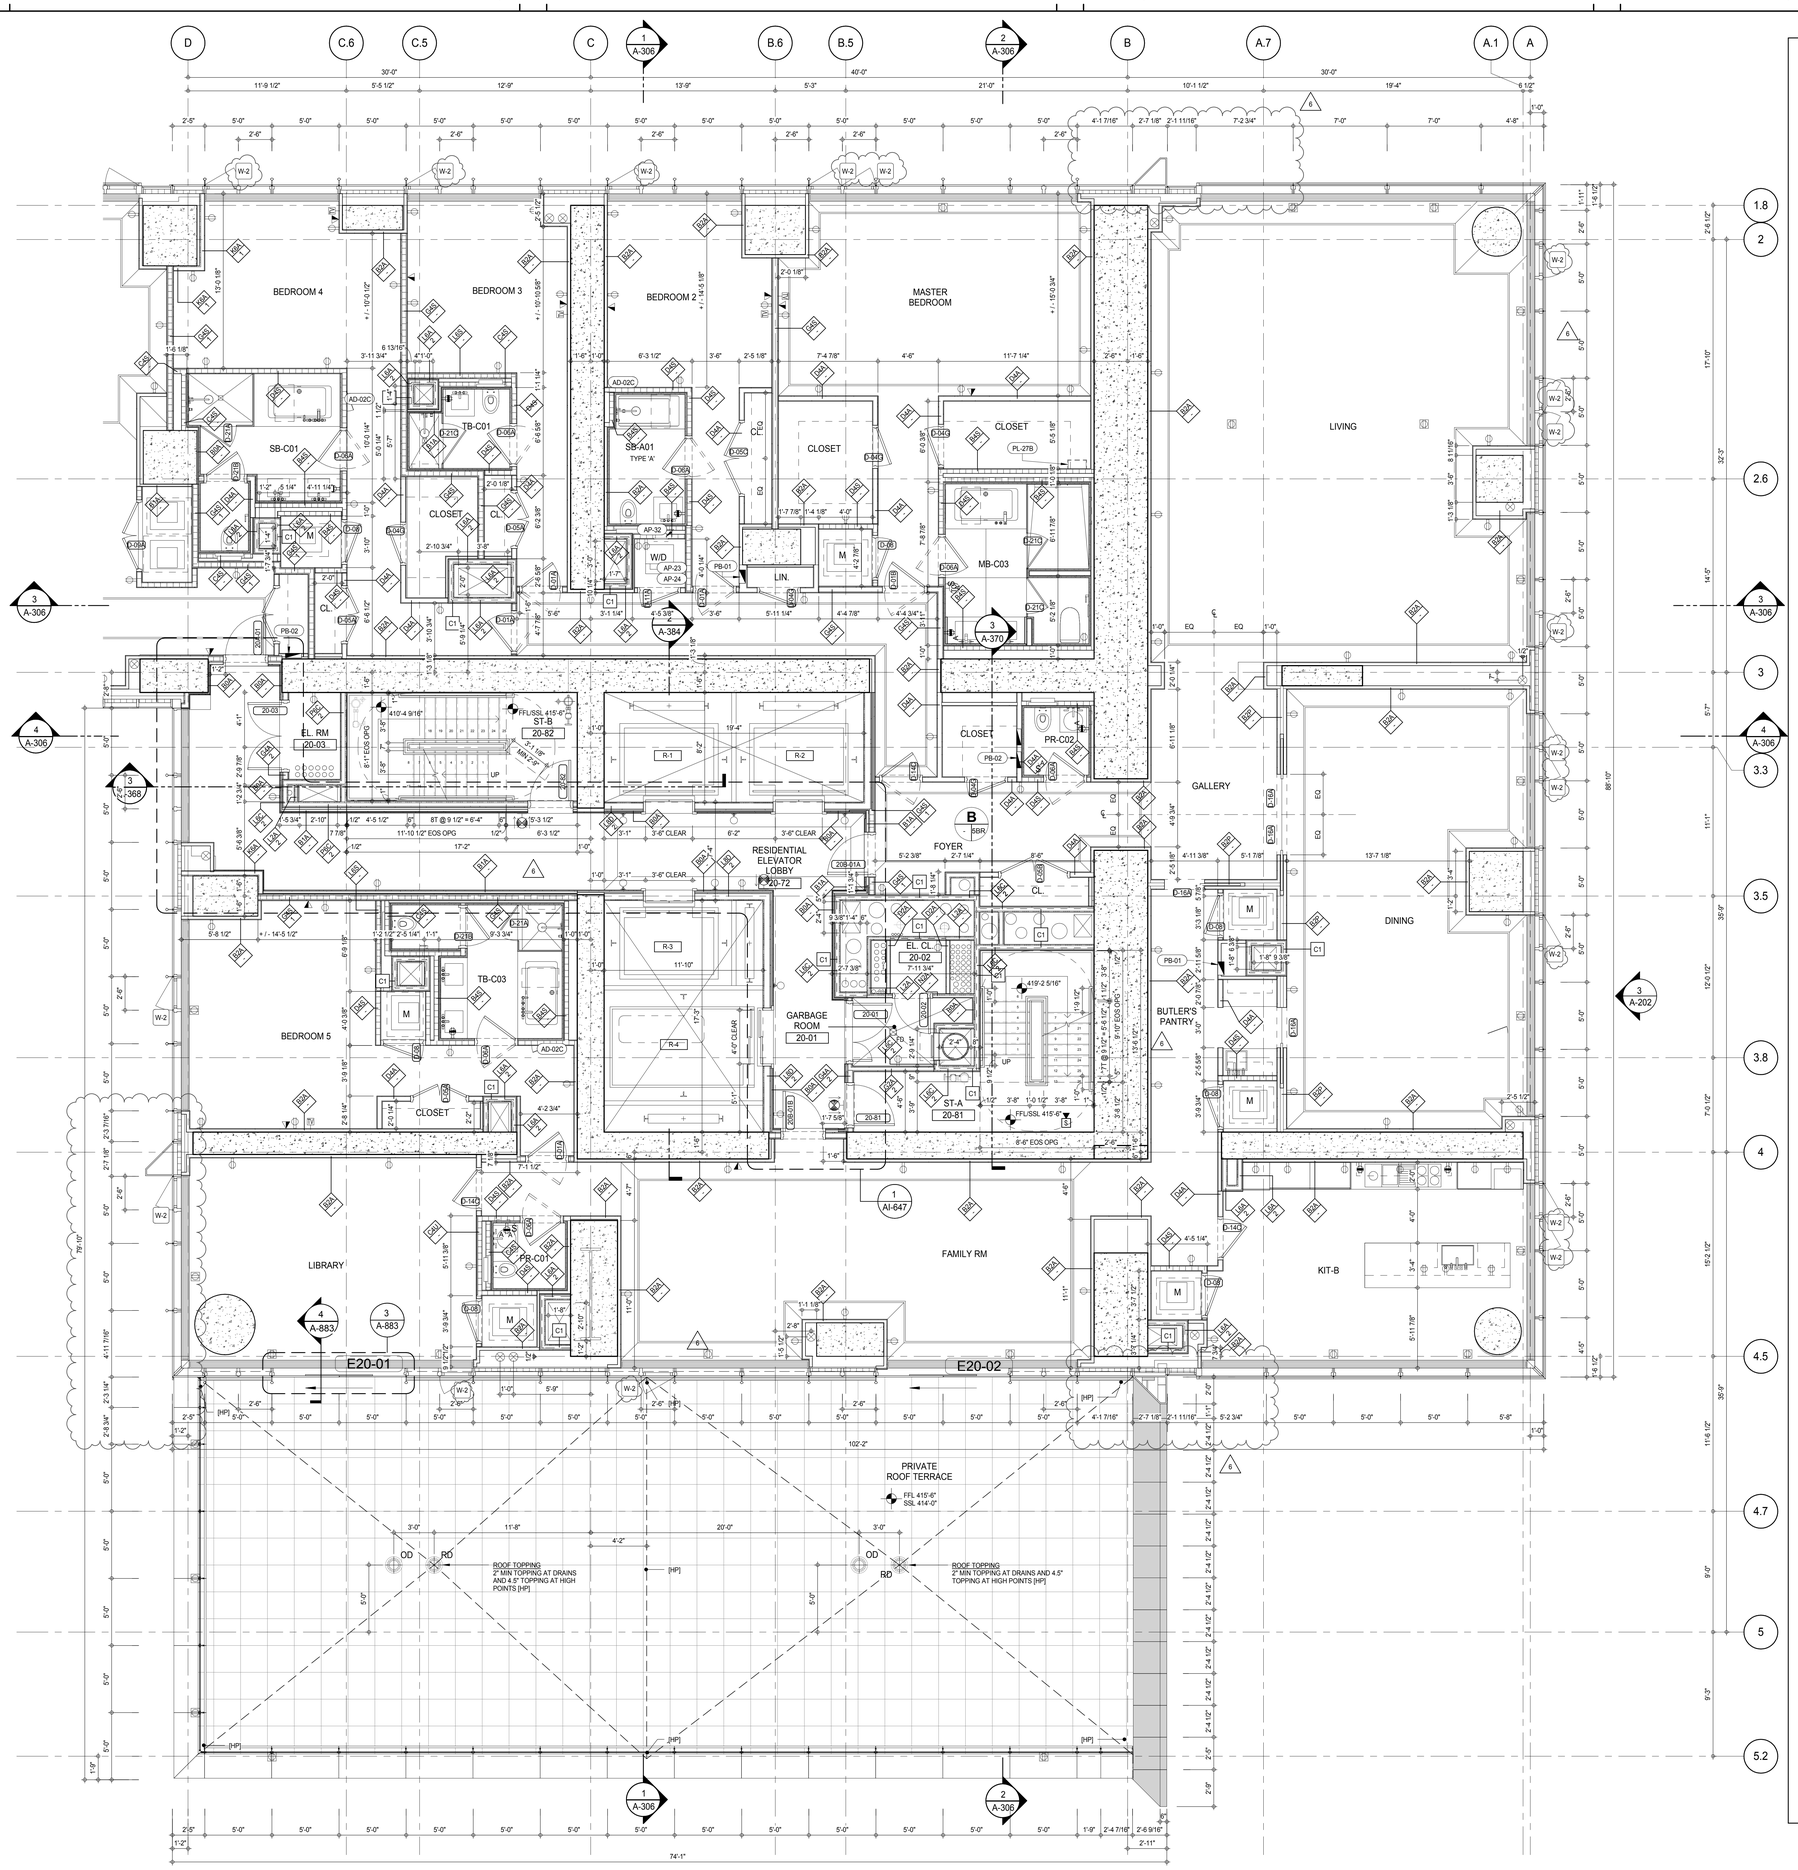

SHEET NOTES:

C1 DASHED LINE DENOTES EXTENT OF 6" HIGH C.I.P. CONCRETE CURB. WIDTH TO MATCH PARTITION UNLESS OTHERWISE NOTED

C2 DASHED LINE DENOTES EXTENT OF 8" HIGH C.I.P. CONCRETE CURB. WIDTH TO MATCH PARTITION UNLESS OTHERWISE NOTED

C3 DASHED LINE DENOTES EXTENT OF 8" HIGH CEMENT BOARD BASE CURB. REFER TO SECTION DETAIL (9) ON SHEET (A-574).

P1 CONCRETE HOUSEKEEPING PAD, HEIGHT, SIZE AND LOCATION TO BE COORDINATED WITH MECHANICAL DRAWINGS.

EDGE OF SLAB IS 11" FROM FACE OF GLASS UNLESS OTHERWISE STATED AND/OR AT SHEAR WALL CONDITIONS.

KEYNOTE LEGEND:

ITAGS	DESCRIPTION
	R FLUSH NON RATED 18" x 18"
AP-23	COMPACT ELECTRIC DRYER
AP-24	COMPACT WASHING MACHINE
AP-32	RECESSED DRYER VENT BOX - UPWARD VENTING
PB-01	RESIDENTIAL ELECTRICAL PANELBOARD
PB-02	RESIDENTIAL TELECOM PANELBOARD
PL-27B	WALL MOUNTED STEAM GENERATOR (LARGE)

KEY PLAN:

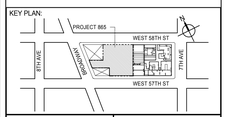

PROJECT NORTH: TRUE NORTH

DEVELOPER:
EXTELL DEVELOPMENT COMPANY
805 THIRD AVENUE, 7TH FLOOR
New York, NY 10022 USA
TEL: 212 712 6000 FAX: 212 712 6100

DESIGN ARCHITECT: Base Building Shell & Core
ADRIAN SMITH + GORDON GILL ARCHITECTURE
111 WEST MONROE STREET SUITE 2300
CHICAGO IL 60603
TEL: 312 920 1888 FAX: 312 920 1775

INTERIOR DESIGNER: Residential
Rottet Architecture and Design Studio, PLLC
298 Fifth Ave, 7th Floor
New York, NY 10001
TEL: 646 998 7000 FAX:

ARCHITECT OF RECORD: Base Building Shell, Core, & Residential
AAI ARCHITECTS, P.C.
401 Wellington St. W., 3rd Floor
Toronto, ON M5V 1E7 Canada
TEL: 416 967 1500 FAX: 416 967 7150

STRUCTURAL ENGINEERS:
WSP CANTOR SEINUK
228 EAST 45th Street
New York, NY 10017 USA
TEL: 212 687 9888 FAX: 646 487 5501

MEP ENGINEERS:
AKF GROUP
165 Broadway, 22nd Floor
New York, NY 10006 USA
TEL: 212 354 5656 FAX: 212 354 5668

GEOTECHNICAL ENGINEERS:
Langan Engineering & Environmental Services
21 Penn Plaza - 360 West 31st Street, 8th Floor
New York, NY 10001-2727
TEL: 212 479 5400 FAX: 212 479 5444

CODE CONSULTANTS:
Construction Consulting Associates
100 Church Street
New York, NY 10007
TEL: 212 385 1818 FAX: 212 385 1911

CURTAINWALL CONSULTANT:
AJLP Consulting
40 Worth Street. Suite 826
New York, NY 10013
TEL: 212 757 5659 FAX: 646 219 8508

LANDMARK/PRESERVATION CONSULTANT:
Jan Hird Pokorny Associates, Inc.
39 West 37th Street, 12A
New York, NY 10018
TEL: 212 759 6462 FAX: 212 759 6540

No.	DESCRIPTION	DATE
1	CD PROGRESS ISSUE 1	15 OCT 14
2	CD PROGRESS ISSUE 2	19 DEC 14
3	D.O.B. SUBMISSION	18 FEB 15
4	CD PROGRESS ISSUE 3	09 MAR 15
	D.O.B. SUBMISSION	27 APR 15
5	CD PROGRESS ISSUE 4	01 JUN 15
6	CD PROGRESS ISSUE 5	10 AUG 15
	D.O.B. AMENDMENT 2	21 SEP 15

0 2'-0" 4'-0" 8'-0"

DOB SUBMISSION

Discrepancies must be reported immediately to the Architect before proceeding. Only figured dimensions are to be used. Contractors must check all dimensions on site. This drawing is protected by copyright.

ALL DIMENSIONS ARE SHOWN IN IMPERIAL.

CONSULTANT: AAI ARCHITECTS, P.C.

PROJECT:
217 WEST 57TH STREET
NEW YORK, NY

DRAWING TITLE:
20TH FLOOR PLAN (RESIDENTIAL - TIER 1) (MFD-39TH FLOOR)

SEAL & SIGNATURE: REGISTERED ARCHITECT JAMES DAVID JANSSEN NO. 026881 STATE OF NEW YORK

DATE:	15 OCT 14
PROJECT No:	1216-00
DRAWN: Author	REV:
CHK: Checker	6
SCALE: 1/4" = 1'-0"	
DWG No:	A-134.01
DOB PAGE No:	152 of 569

DOB EMPLOYEE STAMP: DOB B-SCAN:

/ISSUED AS: A-126A - CD PROGRESS ISSUE 3 - 09 MAR 15/

DEPT OF BLDGS 121236305 Job Number
E365661291 Scan Code
36" x 48" Arch E: SHEET SIZE
FILE NAME: C:\Revit Local Files\EXTELL-865-AAI-TWR-CNE_hedtarm.rvt
PLOT DATE: 9/22/2015 9:59:03 AM

DEPT OF BLDGS 421206505 Job Number
E30 / 11446699 Scan Code

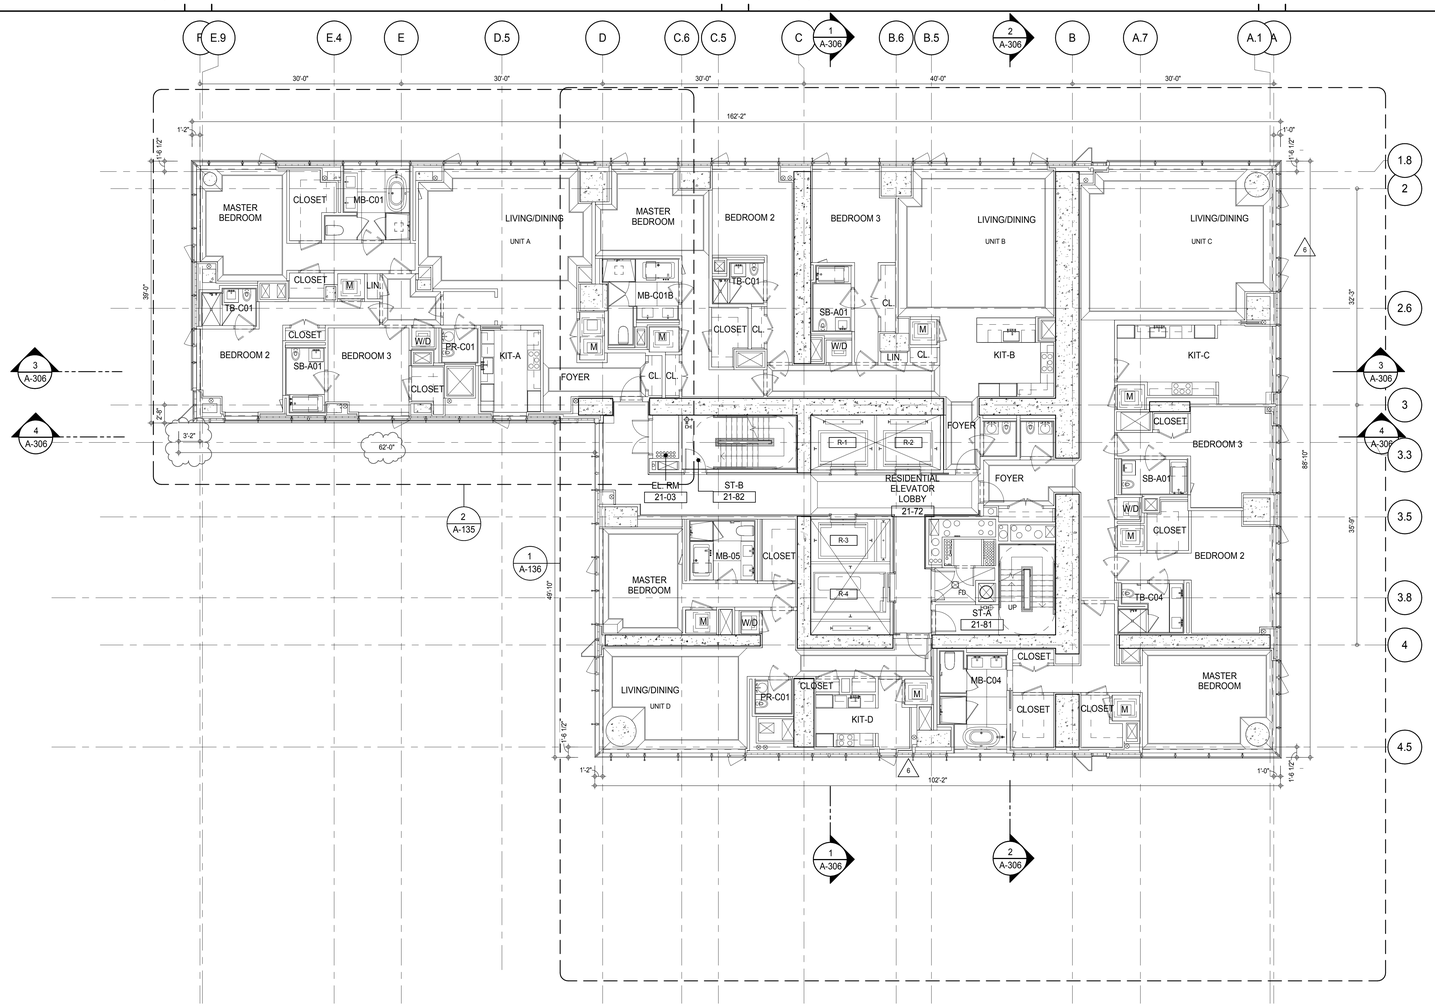

SHEET NOTES:

C1 DASHED LINE DENOTES EXTENT OF 6" HIGH C.I.P. CONCRETE CURB. WIDTH TO MATCH PARTITION UNLESS OTHERWISE NOTED

C2 DASHED LINE DENOTES EXTENT OF 8" HIGH C.I.P. CONCRETE CURB. WIDTH TO MATCH PARTITION UNLESS OTHERWISE NOTED

C3 DASHED LINE DENOTES EXTENT OF 8" HIGH CEMENT BOARD BASE CURB. REFER TO SECTION DETAIL (9) ON SHEET (A-574).

P1 CONCRETE HOUSEKEEPING PAD, HEIGHT, SIZE AND LOCATION TO BE COORDINATED WITH MECHANICAL DRAWINGS.

EDGE OF SLAB IS 11" FROM FACE OF GLASS UNLESS OTHERWISE STATED AND/OR AT SHEAR WALL CONDITIONS.

KEYNOTE LEGEND:

TAG #	DESCRIPTION
AD-02C	ACCESS DOOR FLUSH NON RATED 18" x 18"
AP-23	COMPACT ELECTRIC DRYER
AP-24	COMPACT WASHING MACHINE
AP-32	RECESSED DRYER VENT BOX - UPWARD VENTING
PB-01	RESIDENTIAL ELECTRICAL PANELBOARD
PB-02	RESIDENTIAL TELECOM PANELBOARD
PL-24B	MB-FREESTANDING TUB - BLOWER

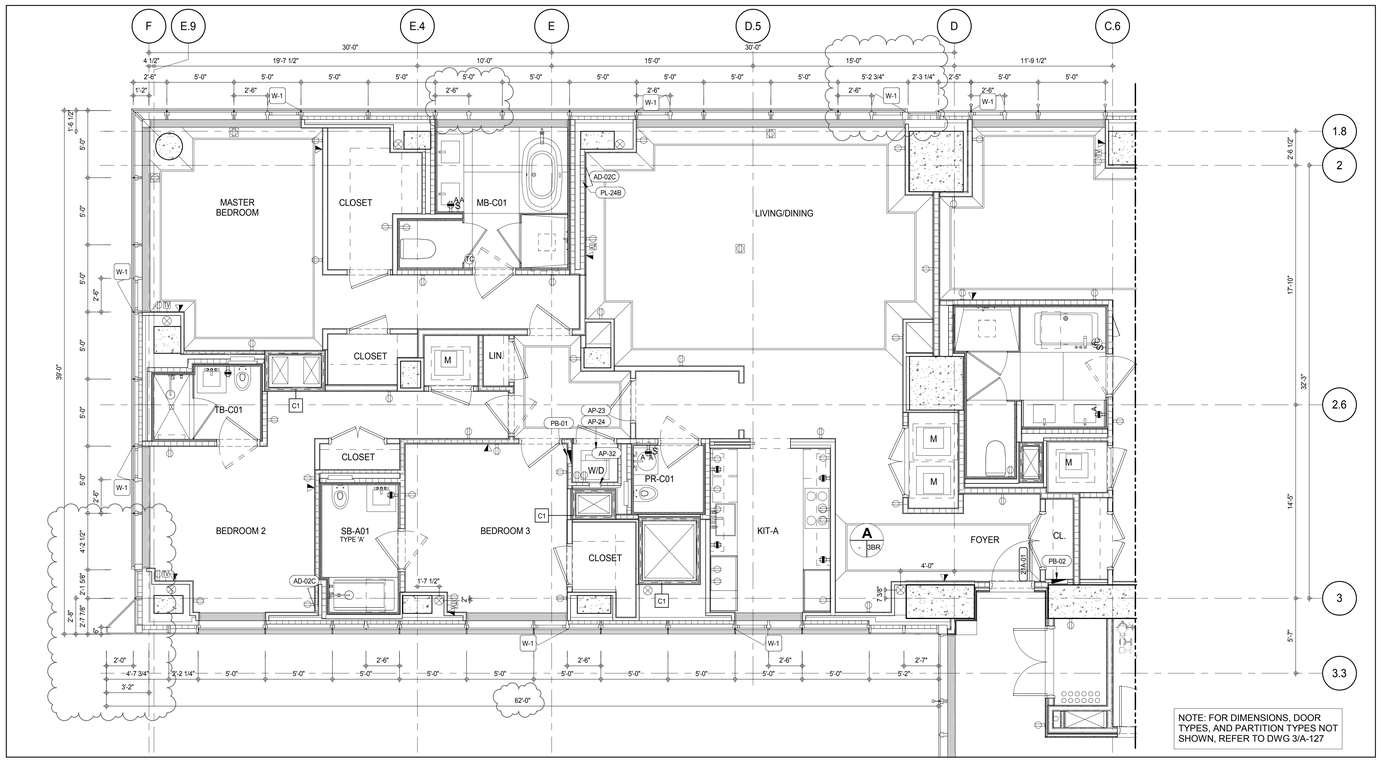

PARTIAL PLAN 2
A-135
1/4" = 1'-0"

KEY PLAN:

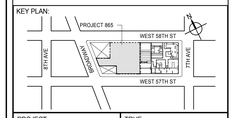

PROJECT NORTH

TRUE NORTH

DEVELOPER:
EXTELL DEVELOPMENT COMPANY
805 THIRD AVENUE, 7TH FLOOR
New York, NY 10022 USA
TEL: 212 712 6000 FAX: 212 712 6100

DESIGN ARCHITECT: Base Building Shell & Core
ADRIAN SMITH + GORDON GILL ARCHITECTURE
111 WEST MONROE STREET SUITE 2300
CHICAGO IL 60603
TEL: 312 920 1888 FAX: 312 920 1775

INTERIOR DESIGNER: Residential
Rottet Architecture and Design Studio, PLLC
298 Fifth Ave, 7th Floor
New York, NY 10001
TEL: 646 998 7000 FAX:

ARCHITECT OF RECORD: Base Building Shell, Core, & Residential
AAI ARCHITECTS, P.C.
401 Wellington St. W., 3rd Floor
Toronto, ON M5V 1E7 Canada
TEL: 416 967 1500 FAX: 416 967 7150

STRUCTURAL ENGINEERS:
WSP CANTOR SEINUK
228 EAST 45th Street
New York, NY 10017 USA
TEL: 212 687 9888 FAX: 646 487 5501

MEP ENGINEERS:
AKF GROUP
165 Broadway, 22nd Floor
New York, NY 10006 USA
TEL: 212 354 5656 FAX: 212 354 5668

GEOTECHNICAL ENGINEERS:
Langan Engineering & Environmental Services
21 Penn Plaza - 360 West 31st Street, 8th Floor
New York, NY 10001-2727
TEL: 212 479 5400 FAX: 212 479 5444

CODE CONSULTANTS:
Construction Consulting Associates
100 Church Street
New York, NY 10007
TEL: 212 385 1818 FAX: 212 385 1911

CURTAINWALL CONSULTANT:
AJLP Consulting
40 Worth Street. Suite 826
New York, NY 10013
TEL: 212 757 5659 FAX: 646 219 8508

LANDMARK/PRESERVATION CONSULTANT:
Jan Hird Pokorny Associates, Inc.
39 West 37th Street, 12A
New York, NY 10018
TEL: 212 759 6462 FAX: 212 759 6540

No.	DESCRIPTION	DATE
1	CD PROGRESS ISSUE 1	15 OCT 14
2	CD PROGRESS ISSUE 2	19 DEC 14
3	D.O.B. SUBMISSION	18 FEB 15
4	CD PROGRESS ISSUE 3	09 MAR 15
	D.O.B. SUBMISSION	27 APR 15
5	CD PROGRESS ISSUE 4	01 JUN 15
6	CD PROGRESS ISSUE 5	10 AUG 15
	D.O.B. AMENDMENT 2	21 SEP 15

0 4'-0" 8'-0" 16'-0"

DOB SUBMISSION

Discrepancies must be reported immediately to the Architect before proceeding. Only figured dimensions are to be used. Contractors must check all dimensions on site. This drawing is protected by copyright.

ALL DIMENSIONS ARE SHOWN IN IMPERIAL.

CONSULTANT:
AAI ARCHITECTS, P.C.

PROJECT:
217 WEST 57TH STREET
NEW YORK, NY

DRAWING TITLE:
21ST FLOOR PLAN (RESIDENTIAL - TIER 1) (MFD-43RD FLOOR)

SEAL & SIGNATURE: REGISTERED ARCHITECT ADRIAN DAVID JANSSEN 026863 STATE OF NEW YORK

DATE:	15 OCT 14
PROJECT No:	1216-00
DRAWN: Author	REV:
CHK: Checker	6
SCALE: As indicated	
DWG No:	A-135.01
DOB PAGE No:	153 of 569

DOB EMPLOYEE STAMP: DOB B-SCAN:

/ISSUED AS: A-127 - CD PROGRESS ISSUE 3 - 09 MAR 15/

36" x 48" Arch E SHEET SIZE
FILE NAME: C:\Revit Local Files\EXTELL-865-AAI-TWR-CNE_hadams.rvt
PLOT DATE: 9/22/2015 9:59:24 AM

DEPT OF BLDGS 421263626 Job Number
E3162533085 Scan Code

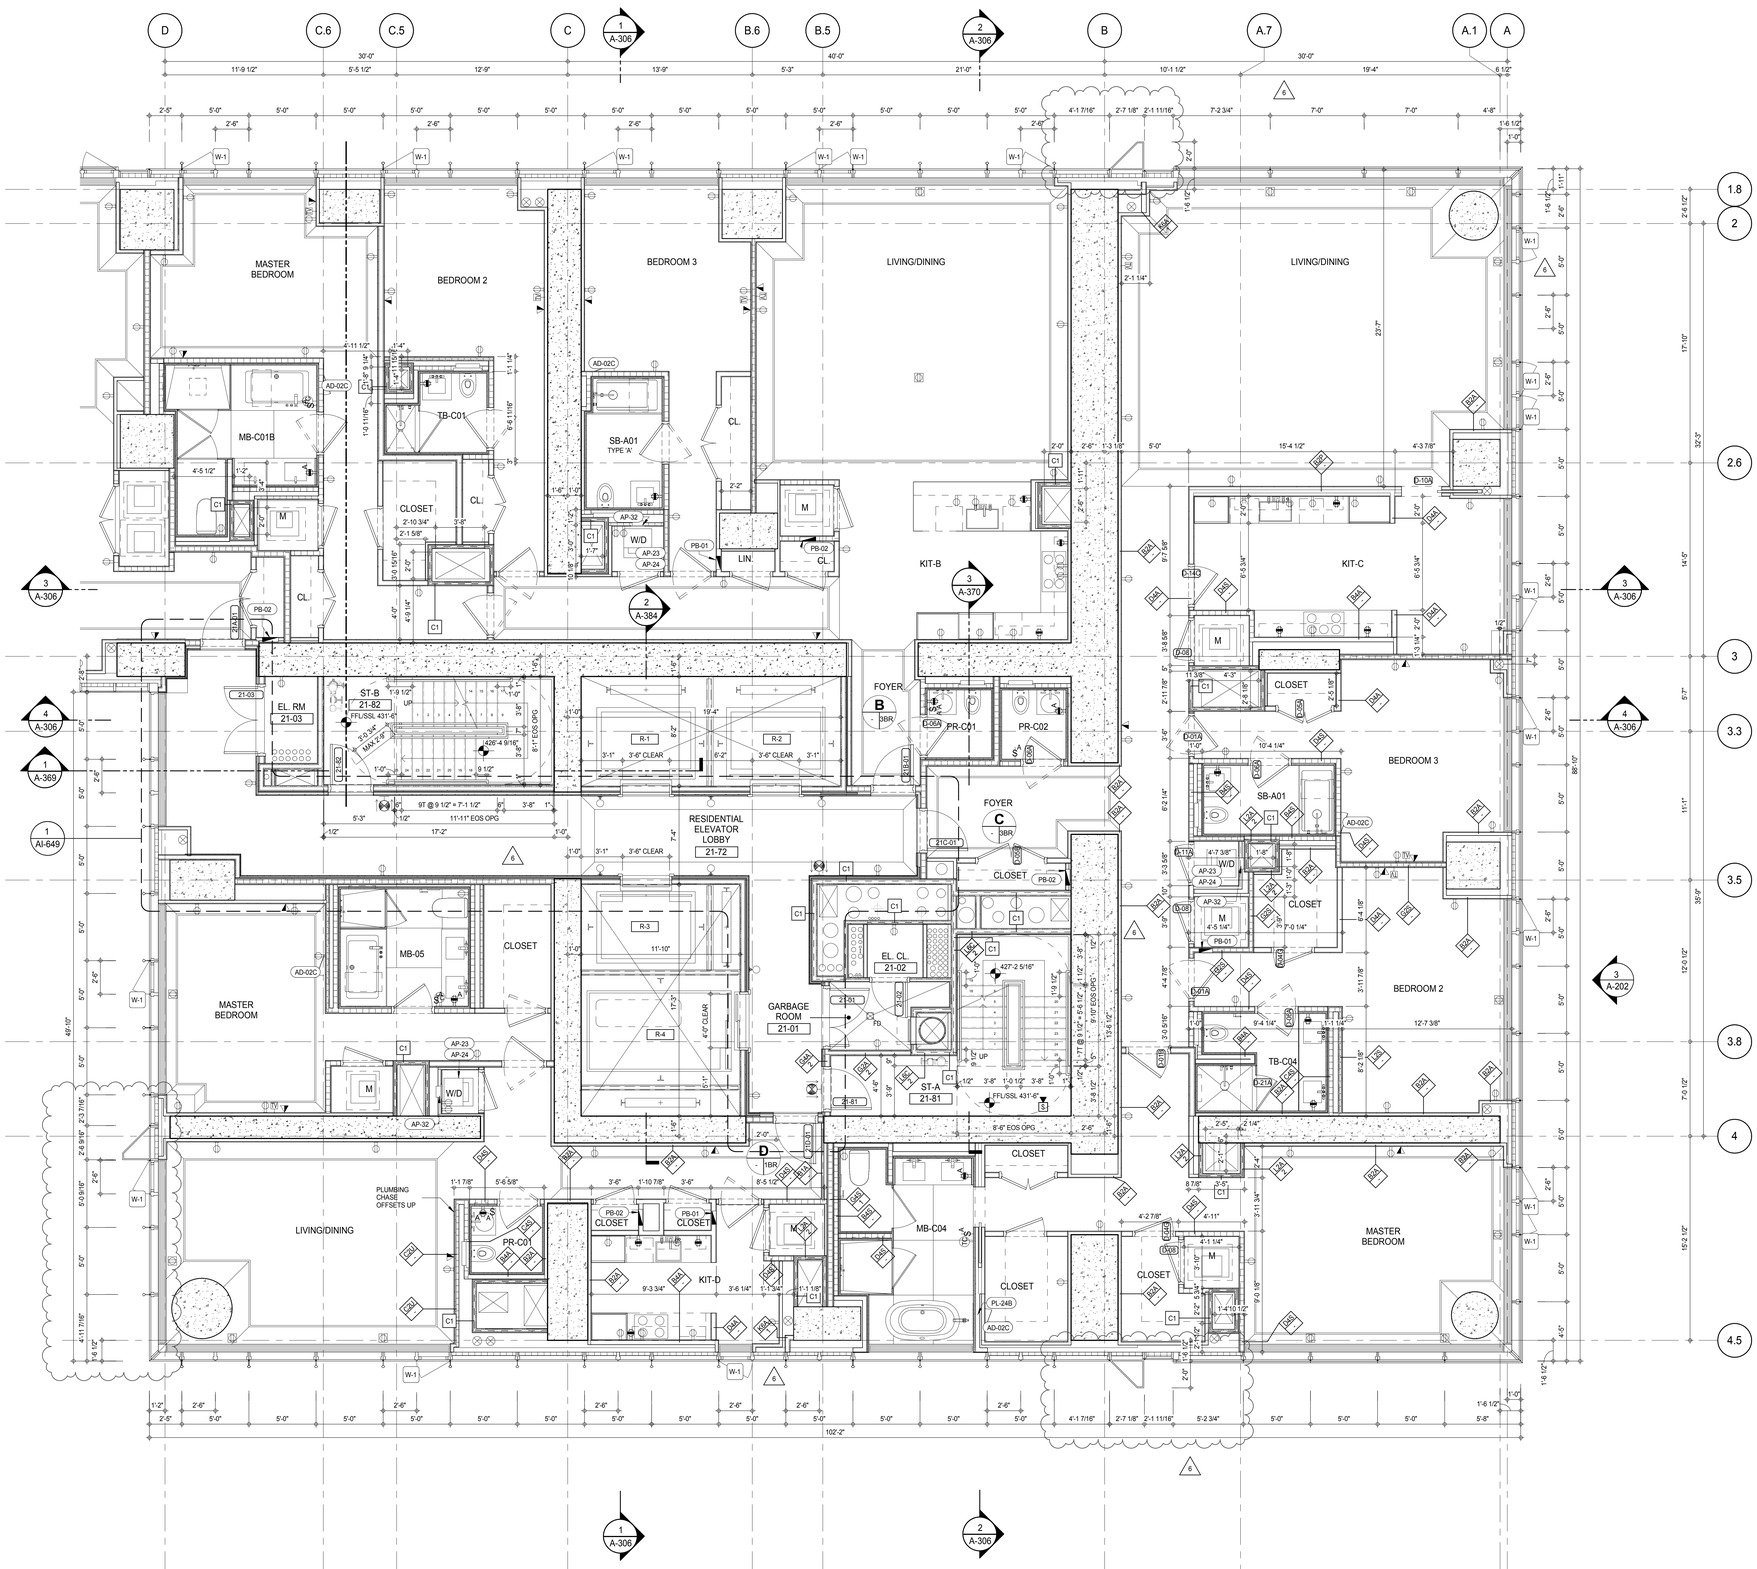

SHEET NOTES:

C1 DASHED LINE DENOTES EXTENT OF 6" HIGH C.I.P. CONCRETE CURB. WIDTH TO MATCH PARTITION UNLESS OTHERWISE NOTED

C2 DASHED LINE DENOTES EXTENT OF 8" HIGH C.I.P. CONCRETE CURB. WIDTH TO MATCH PARTITION UNLESS OTHERWISE NOTED

C3 DASHED LINE DENOTES EXTENT OF 8" HIGH CEMENT BOARD BASE CURB. REFER TO SECTION DETAIL (9) ON SHEET (A-574).

P1 CONCRETE HOUSEKEEPING PAD, HEIGHT, SIZE AND LOCATION TO BE COORDINATED WITH MECHANICAL DRAWINGS.

EDGE OF SLAB IS 11" FROM FACE OF GLASS UNLESS OTHERWISE STATED AND/OR AT SHEAR WALL CONDITIONS.

KEYNOTE LEGEND:

TAG #	DESCRIPTION
AD-02C	ACCESS DOOR FLUSH NON RATED 18" x 18"
AP-23	COMPACT ELECTRIC DRYER
AP-24	COMPACT WASHING MACHINE
AP-32	RECESSED DRYER VENT BOX - UPWARD VENTING
PB-01	RESIDENTIAL ELECTRICAL PANELBOARD
PB-02	RESIDENTIAL TELECOM PANELBOARD
PL-24B	MB-FREESTANDING TUB - BLOWER

NOTE: FOR DIMENSIONS, DOOR TYPES, AND PARTITION TYPES NOT SHOWN, REFER TO DWG 1/A-138

KEY PLAN:

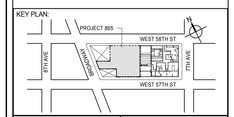

PROJECT NORTH: TRUE NORTH

DEVELOPER:
EXTELL DEVELOPMENT COMPANY
805 THIRD AVENUE, 7TH FLOOR
New York, NY 10022 USA
TEL: 212 712 6000 FAX: 212 712 6100

DESIGN ARCHITECT: Base Building Shell & Core
ADRIAN SMITH + GORDON GILL ARCHITECTURE
111 WEST MONROE STREET SUITE 2300
CHICAGO IL 60603
TEL: 312 920 1888 FAX: 312 920 1775

INTERIOR DESIGNER: Residential
Rottet Architecture and Design Studio, PLLC
298 Fifth Ave, 7th Floor
New York, NY 10001
TEL: 646 998 7000 FAX:

ARCHITECT OF RECORD: Base Building Shell, Core, & Residential
AAI ARCHITECTS, P.C.
401 Wellington St. W., 3rd Floor
Toronto, ON M5V 1E7 Canada
TEL: 416 967 1500 FAX: 416 967 7150

STRUCTURAL ENGINEERS:
WSP CANTOR SEINUK
228 EAST 45th Street
New York, NY 10017 USA
TEL: 212 687 9888 FAX: 646 487 5501

MEP ENGINEERS:
AKF GROUP
165 Broadway, 22nd Floor
New York, NY 10006 USA
TEL: 212 354 5656 FAX: 212 354 5668

GEOTECHNICAL ENGINEERS:
Langan Engineering & Environmental Services
21 Penn Plaza - 360 West 31st Street, 8th Floor
New York, NY 10001-2727
TEL: 212 479 5400 FAX: 212 479 5444

CODE CONSULTANTS:
Construction Consulting Associates
100 Church Street
New York, NY 10007
TEL: 212 385 1818 FAX: 212 385 1911

CURTAINWALL CONSULTANT:
AJLP Consulting
40 Worth Street. Suite 826
New York, NY 10013
TEL: 212 757 5659 FAX: 646 219 8508

LANDMARK/PRESERVATION CONSULTANT:
Jan Hird Pokorny Associates, Inc.
39 West 37th Street, 12A
New York, NY 10018
TEL: 212 759 6462 FAX: 212 759 6540

No.	DESCRIPTION	DATE
1	CD PROGRESS ISSUE 1	15 OCT 14
2	CD PROGRESS ISSUE 2	19 DEC 14
3	D.O.B. SUBMISSION	18 FEB 15
4	CD PROGRESS ISSUE 3	09 MAR 15
	D.O.B. SUBMISSION	27 APR 15
5	CD PROGRESS ISSUE 4	01 JUN 15
6	CD PROGRESS ISSUE 5	10 AUG 15
	D.O.B. AMENDMENT 2	21 SEP 15

ISSUED AS: A-127A - CD PROGRESS ISSUE 3 - 09 MAR 15

0 2' - 0" 4' - 0" 8' - 0"

DOB SUBMISSION

Discrepancies must be reported immediately to the Architect before proceeding. Only figured dimensions are to be used. Contractors must check all dimensions on site. This drawing is protected by copyright.

ALL DIMENSIONS ARE SHOWN IN IMPERIAL.

CONSULTANT: AAI ARCHITECTS, P.C.

PROJECT:
217 WEST 57TH STREET
NEW YORK, NY

DRAWING TITLE:
21ST FLOOR PLAN (RESIDENTIAL - TIER 1) (MFD-43RD FLOOR)

SEAL & SIGNATURE: REGISTERED ARCHITECT VINCENT DAVID JANKOVIC No. 028881 STATE OF NEW YORK

DATE:	15 OCT 14
PROJECT No:	1216-00
DRAWN: Author	REV: 6
CHK: Checker	
SCALE: 1/4" = 1'-0"	
DWG No:	A-136.01
DOB PAGE No:	154 of 569

DOB EMPLOYEE STAMP: DOB B-SCAN:

FILE NAME: C:\Revit Local Files\EXTELL-865-AAI-TWR-CNF_Jankovic.rvt
PLOT DATE: 6/22/2015 9:59:47 AM
36" x 48" Arch E SHEET SIZE

DEPT OF BLDGS 421263626 Job Number
E350602529 Scan Code

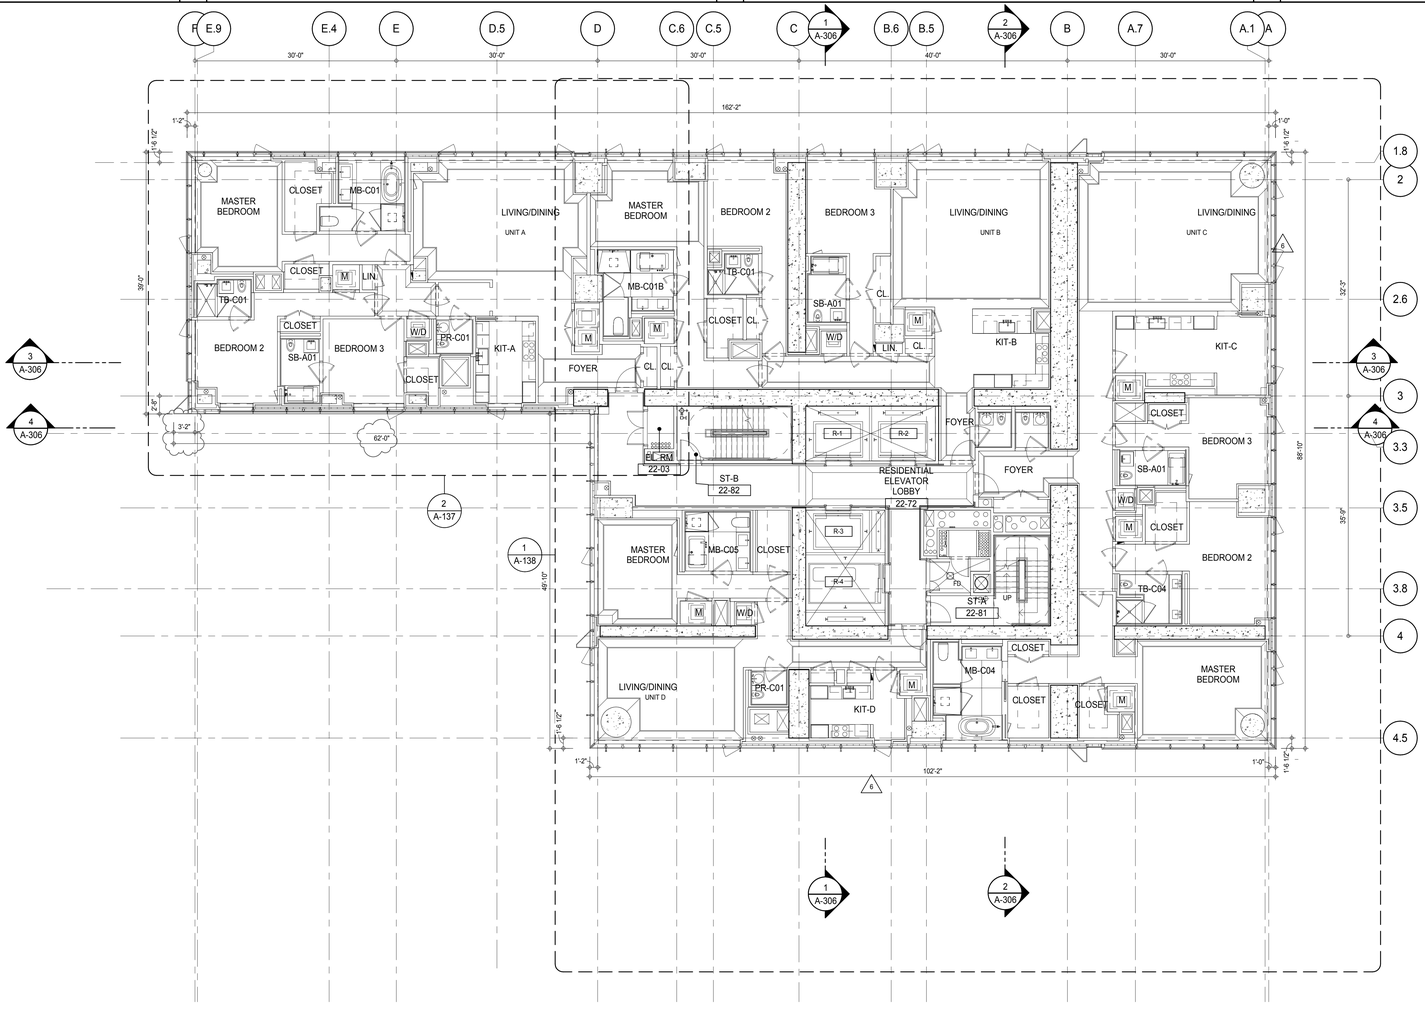

SHEET NOTES:

C1 DASHED LINE DENOTES EXTENT OF 6" HIGH C.I.P. CONCRETE CURB. WIDTH TO MATCH PARTITION UNLESS OTHERWISE NOTED

C2 DASHED LINE DENOTES EXTENT OF 8" HIGH C.I.P. CONCRETE CURB. WIDTH TO MATCH PARTITION UNLESS OTHERWISE NOTED

C3 DASHED LINE DENOTES EXTENT OF 8" HIGH CEMENT BOARD BASE CURB. REFER TO SECTION DETAIL (9) ON SHEET (A-574).

P1 CONCRETE HOUSEKEEPING PAD, HEIGHT, SIZE AND LOCATION TO BE COORDINATED WITH MECHANICAL DRAWINGS.

EDGE OF SLAB IS 11" FROM FACE OF GLASS UNLESS OTHERWISE STATED AND/OR AT SHEAR WALL CONDITIONS.

KEYNOTE LEGEND:

TAG #	DESCRIPTION
AD-02C	ACCESS DOOR FLUSH NON RATED 18" x 18"
AP-23	COMPACT ELECTRIC DRYER
AP-24	COMPACT WASHING MACHINE
AP-32	RECESSED DRYER VENT BOX - UPWARD VENTING
PL-24B	MB-FREESTANDING TUB - BLOWER

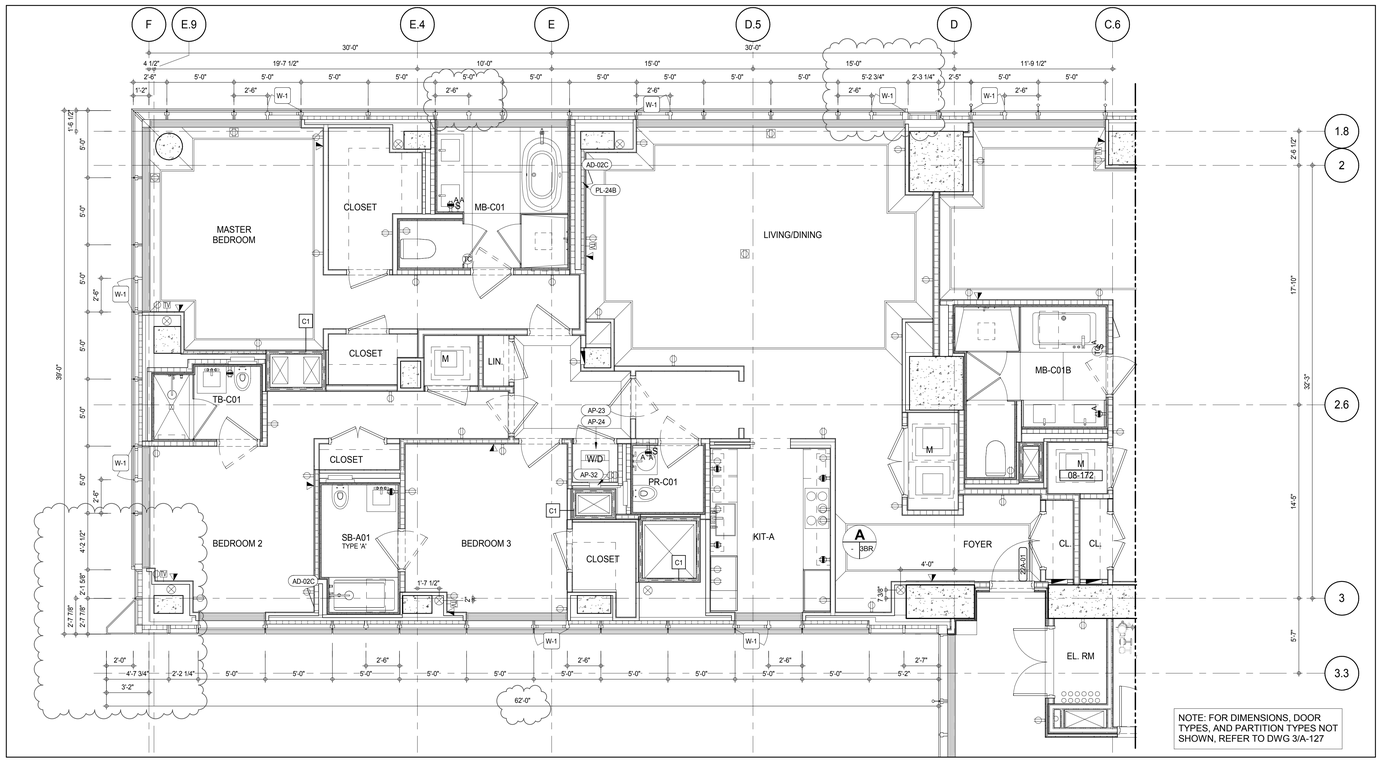

PARTIAL PLAN 2
A-137
1/4" = 1'-0"

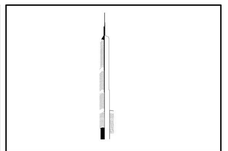

KEY PLAN:

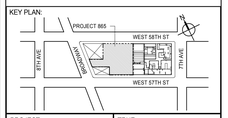

PROJECT NORTH

TRUE NORTH

DEVELOPER:
EXTELL DEVELOPMENT COMPANY
805 THIRD AVENUE, 7TH FLOOR
New York, NY 10022 USA
TEL: 212 712 6000 FAX: 212 712 6100

DESIGN ARCHITECT: Base Building Shell & Core
ADRIAN SMITH + GORDON GILL ARCHITECTURE
111 WEST MONROE STREET SUITE 2300
CHICAGO IL 60603
TEL: 312 920 1888 FAX: 312 920 1775

INTERIOR DESIGNER: Residential
Rottet Architecture and Design Studio, PLLC
298 Fifth Ave, 7th Floor
New York, NY 10001
TEL: 646 998 7000 FAX:

ARCHITECT OF RECORD: Base Building Shell, Core, & Residential
AAI ARCHITECTS, P.C.
401 Wellington St. W., 3rd Floor
Toronto, ON M5V 1E7 Canada
TEL: 416 967 1500 FAX: 416 967 7150

STRUCTURAL ENGINEERS:
WSP CANTOR SEINUK
228 EAST 45th Street
New York, NY 10017 USA
TEL: 212 687 9888 FAX: 646 487 5501

MEP ENGINEERS:
AKF GROUP
165 Broadway, 22nd Floor
New York, NY 10006 USA
TEL: 212 354 5656 FAX: 212 354 5668

GEOTECHNICAL ENGINEERS:
Langan Engineering & Environmental Services
21 Penn Plaza - 360 West 31st Street, 8th Floor
New York, NY 10001-2727
TEL: 212 479 5400 FAX: 212 479 5444

CODE CONSULTANTS:
Construction Consulting Associates
100 Church Street
New York, NY 10007
TEL: 212 385 1818 FAX: 212 385 1911

CURTAINWALL CONSULTANT:
AJLP Consulting
40 Worth Street. Suite 826
New York, NY 10013
TEL: 212 757 5659 FAX: 646 219 8508

LANDMARK/PRESERVATION CONSULTANT:
Jan Hird Pokorny Associates, Inc.
39 West 37th Street, 12A
New York, NY 10018
TEL: 212 759 6462 FAX: 212 759 6540

No.	DESCRIPTION	DATE
1	CD PROGRESS ISSUE 1	15 OCT 14
2	CD PROGRESS ISSUE 2	19 DEC 14
3	D.O.B. SUBMISSION	18 FEB 15
4	CD PROGRESS ISSUE 3	09 MAR 15
	D.O.B. SUBMISSION	27 APR 15
5	CD PROGRESS ISSUE 4	01 JUN 15
6	CD PROGRESS ISSUE 5	10 AUG 15
	D.O.B. AMENDMENT 2	21 SEP 15

0 4'-0" 8'-0" 16'-0"

DOB SUBMISSION

Discrepancies must be reported immediately to the Architect before proceeding. Only figured dimensions are to be used. Contractors must check all dimensions on site. This drawing is protected by copyright.

ALL DIMENSIONS ARE SHOWN IN IMPERIAL.

CONSULTANT:
AAI ARCHITECTS, P.C.

PROJECT:
217 WEST 57TH STREET
NEW YORK, NY

DRAWING TITLE:
22ND-25TH FLOOR PLAN
(RESIDENTIAL - TIER 1)
(MFD-45TH-48TH FLOOR)

SEAL & SIGNATURE: REGISTERED ARCHITECT ADE DAVID UNGERS No. 022883 STATE OF NEW YORK

DATE:	15 OCT 14
PROJECT No:	1216-00
DRAWN: Author	REV:
CHK: Checker	6
SCALE: As indicated	
DWG No:	A-137.01
DOB PAGE No:	155 of 569

DOB EMPLOYEE STAMP: DOB B-SCAN:

/ISSUED AS: A-128 - CD PROGRESS ISSUE 3 - 09 MAR 15/

36" x 48" Arch E - SHEET SIZE
FILE NAME: C:\Revit Local Files\EXTELL-865-AAI-TWR-CNE_hadams.rvt
PLOT DATE: 9/28/2015 9:00:00 AM

DEPT OF BLDGS 121263505 Job Number
E5X506005 Scan Code

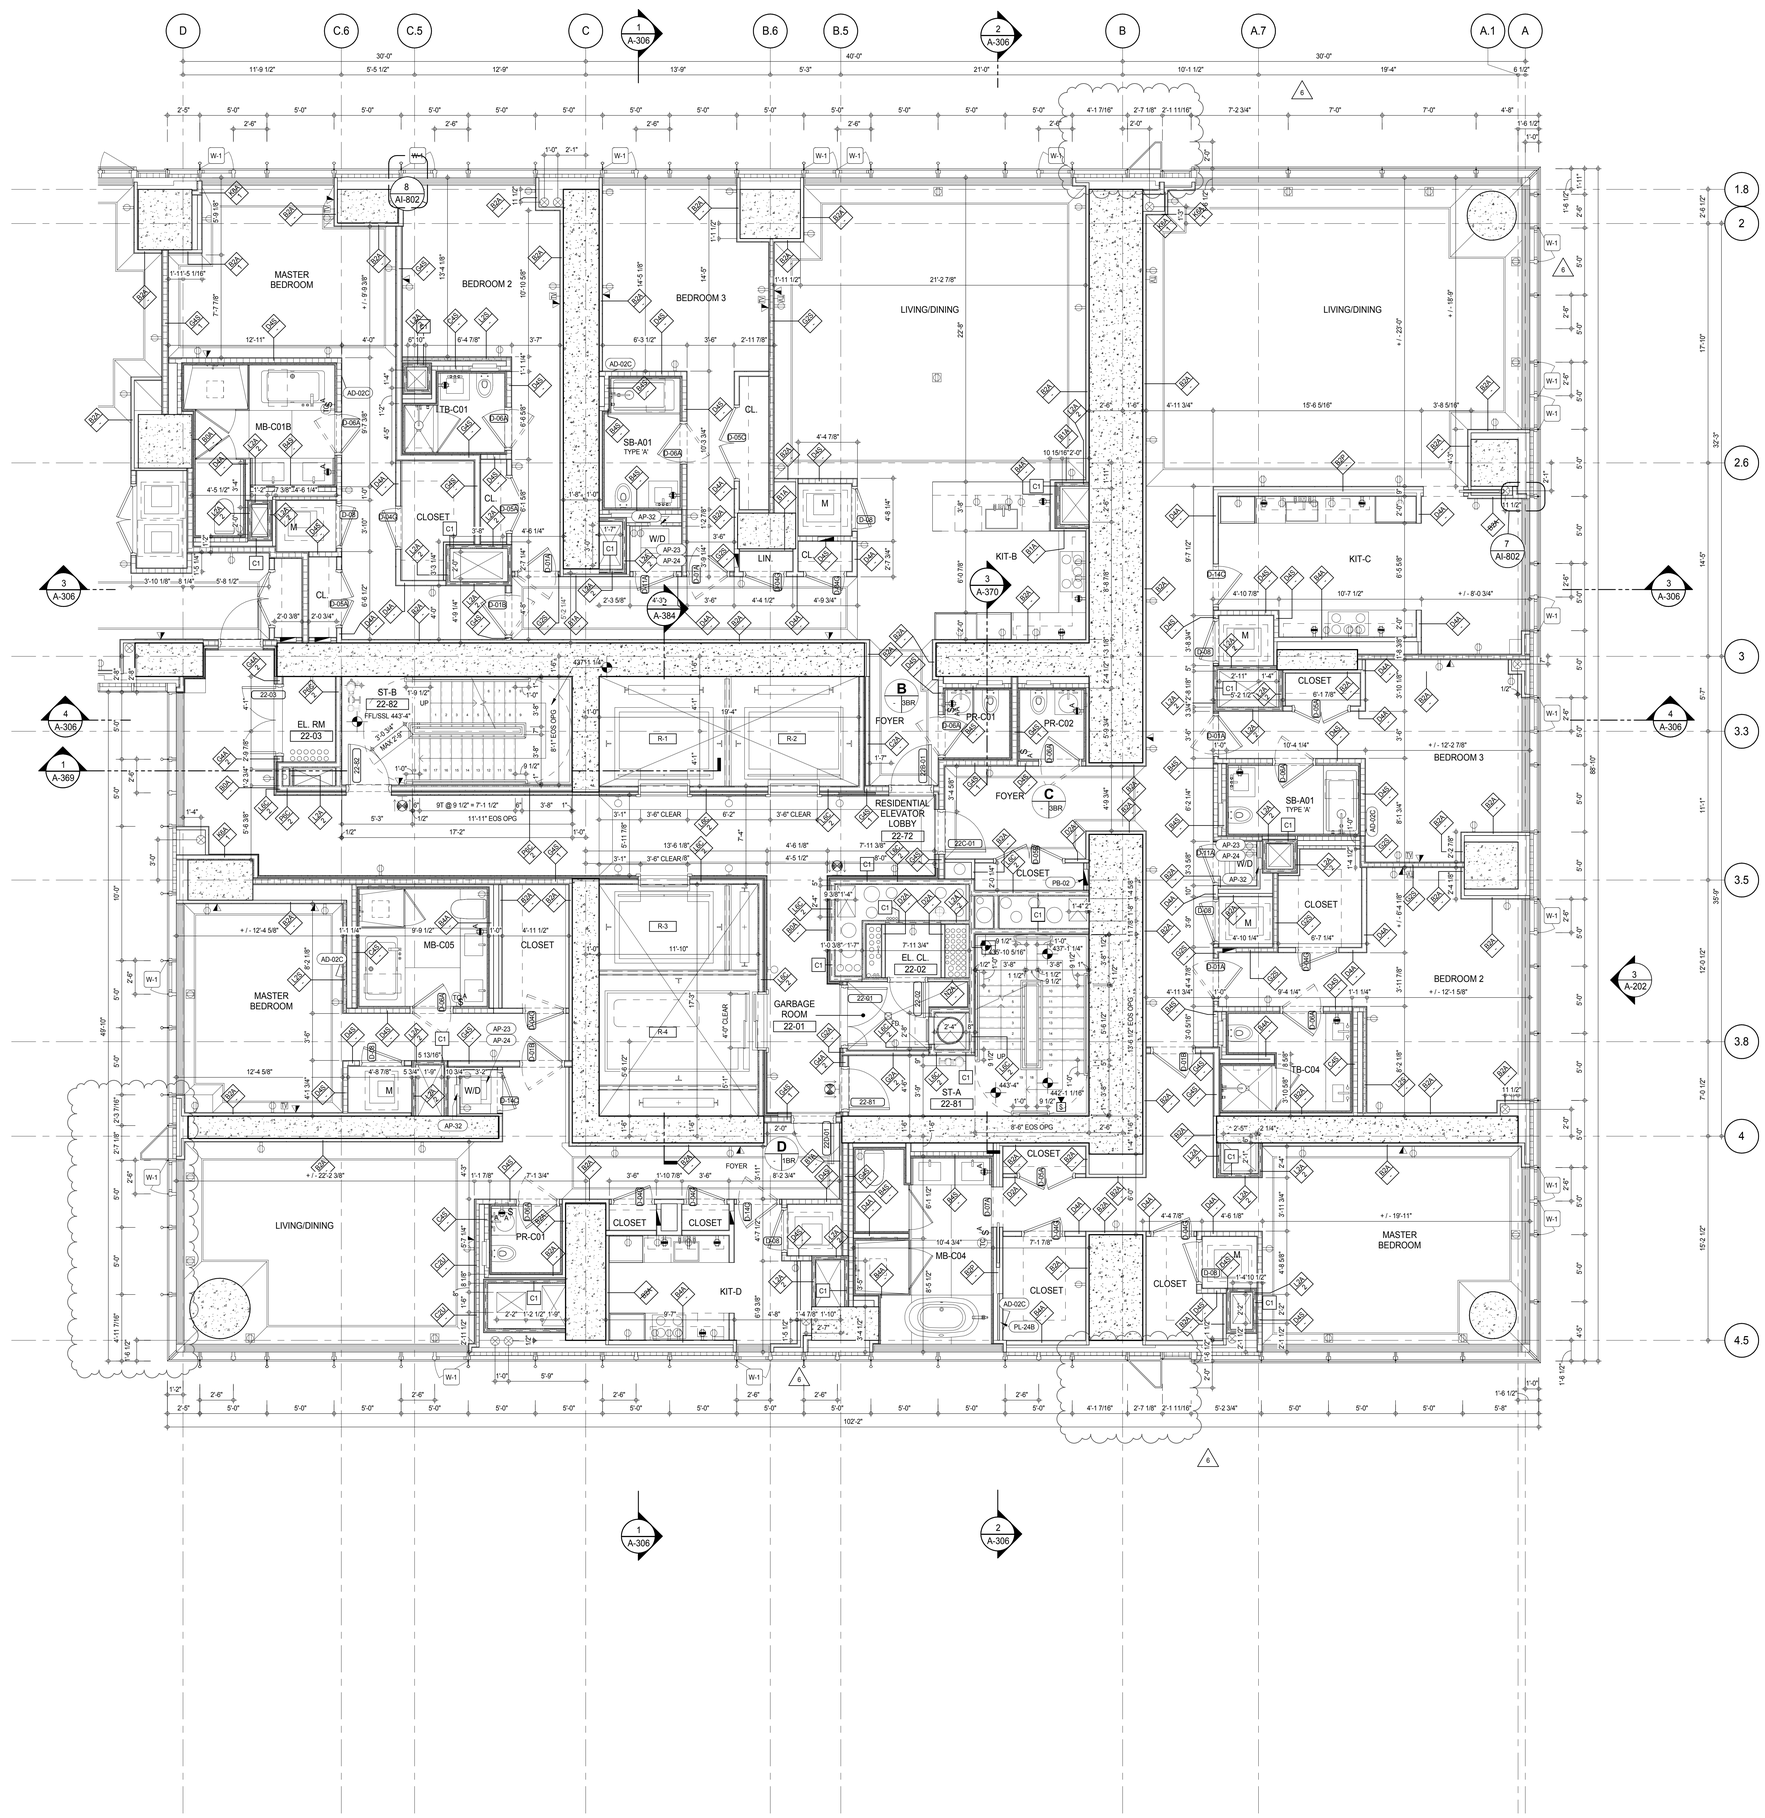

SHEET NOTES:

C1 DASHED LINE DENOTES EXTENT OF 6" HIGH C.I.P. CONCRETE CURB. WIDTH TO MATCH PARTITION UNLESS OTHERWISE NOTED

C2 DASHED LINE DENOTES EXTENT OF 8" HIGH C.I.P. CONCRETE CURB. WIDTH TO MATCH PARTITION UNLESS OTHERWISE NOTED

C3 DASHED LINE DENOTES EXTENT OF 8" HIGH CEMENT BOARD BASE CURB. REFER TO SECTION DETAIL (9) ON SHEET (A-574).

P1 CONCRETE HOUSEKEEPING PAD, HEIGHT, SIZE AND LOCATION TO BE COORDINATED WITH MECHANICAL DRAWINGS.

EDGE OF SLAB IS 11" FROM FACE OF GLASS UNLESS OTHERWISE STATED AND/OR AT SHEAR WALL CONDITIONS.

KEYNOTE LEGEND:

TAG #	DESCRIPTION
AD-02C	ACCESS DOOR FLUSH NON RATED 18" x 18"
AP-23	COMPACT ELECTRIC DRYER
AP-24	COMPACT WASHING MACHINE
AP-32	RECESSED DRYER VENT BOX - UPWARD VENTING
PB-02	RESIDENTIAL TELECOM PANELBOARD
PL-24B	MB-FREESTANDING TUB - BLOWER

KEY PLAN:

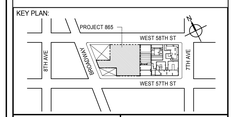

PROJECT NORTH: TRUE NORTH

DEVELOPER:
EXTELL DEVELOPMENT COMPANY
805 THIRD AVENUE, 7TH FLOOR
New York, NY 10022 USA
TEL: 212 712 6000 FAX: 212 712 6100

DESIGN ARCHITECT: Base Building Shell & Core
ADRIAN SMITH + GORDON GILL ARCHITECTURE
111 WEST MONROE STREET SUITE 2300
CHICAGO IL 60603
TEL: 312 920 1888 FAX: 312 920 1775

INTERIOR DESIGNER: Residential
Rottet Architecture and Design Studio, PLLC
298 Fifth Ave, 7th Floor
New York, NY 10001
TEL: 646 998 7000 FAX:

ARCHITECT OF RECORD: Base Building Shell, Core, & Residential
AAI ARCHITECTS, P.C.
401 Wellington St. W., 3rd Floor
Toronto, ON M5V 1E7 Canada
TEL: 416 967 1500 FAX: 416 967 7150

STRUCTURAL ENGINEERS:
WSP CANTOR SEINUK
228 EAST 45th Street
New York, NY 10017 USA
TEL: 212 687 9888 FAX: 646 487 5501

MEP ENGINEERS:
AKF GROUP
165 Broadway, 22nd Floor
New York, NY 10006 USA
TEL: 212 354 5656 FAX: 212 354 5668

GEOTECHNICAL ENGINEERS:
Langan Engineering & Environmental Services
21 Penn Plaza - 360 West 31st Street, 8th Floor
New York, NY 10001-2727
TEL: 212 479 5400 FAX: 212 479 5444

CODE CONSULTANTS:
Construction Consulting Associates
100 Church Street
New York, NY 10007
TEL: 212 385 1818 FAX: 212 385 1911

CURTAINWALL CONSULTANT:
AJLP Consulting
40 Worth Street. Suite 826
New York, NY 10013
TEL: 212 757 5659 FAX: 646 219 8508

LANDMARK/PRESERVATION CONSULTANT:
Jan Hird Pokorny Associates, Inc.
39 West 37th Street, 12A
New York, NY 10018
TEL: 212 759 6462 FAX: 212 759 6540

No.	DESCRIPTION	DATE
1	CD PROGRESS ISSUE 1	15 OCT 14
2	CD PROGRESS ISSUE 2	19 DEC 14
3	D.O.B. SUBMISSION	18 FEB 15
4	CD PROGRESS ISSUE 3	09 MAR 15
	D.O.B. SUBMISSION	27 APR 15
5	CD PROGRESS ISSUE 4	01 JUN 15
6	CD PROGRESS ISSUE 5	10 AUG 15
	D.O.B. AMENDMENT 2	21 SEP 15

/ISSUED AS: A-128A - CD PROGRESS ISSUE 3 - 09 MAR 15/

0 2'-0" 4'-0" 8'-0"

DOB SUBMISSION

Discrepancies must be reported immediately to the Architect before proceeding. Only figured dimensions are to be used. Contractors must check all dimensions on site. This drawing is protected by copyright.

ALL DIMENSIONS ARE SHOWN IN IMPERIAL.

CONSULTANT: AAI ARCHITECTS, P.C.

PROJECT:
217 WEST 57TH STREET
NEW YORK, NY

DRAWING TITLE:
22ND-25TH FLOOR PLAN
(RESIDENTIAL - TIER 1)
(MFD-45TH-48TH FLOOR)

SEAL & SIGNATURE: REGISTERED ARCHITECT MICHAEL DAVID JANSSEN No. 026881 STATE OF NEW YORK

DATE:	15 OCT 14
PROJECT No:	1216-00
DRAWN: Author	REV:
CHK: Checker	6
SCALE: 1/4" = 1'-0"	
DWG No:	A-138.01
DOB PAGE No:	156 of 569

DOB EMPLOYEE STAMP: DOB B-SCAN:

36" x 48" Arch E SHEET SIZE
FILE NAME: C:\Revit Local Files\EXTELL-865-AAI-TVER-CNF_Jsellerin.rvt
PLOT DATE: 6/22/2015 10:00:03 AM

DEPT OF BLDGS 421206305 Job Number
E309871747b2 Scan Code

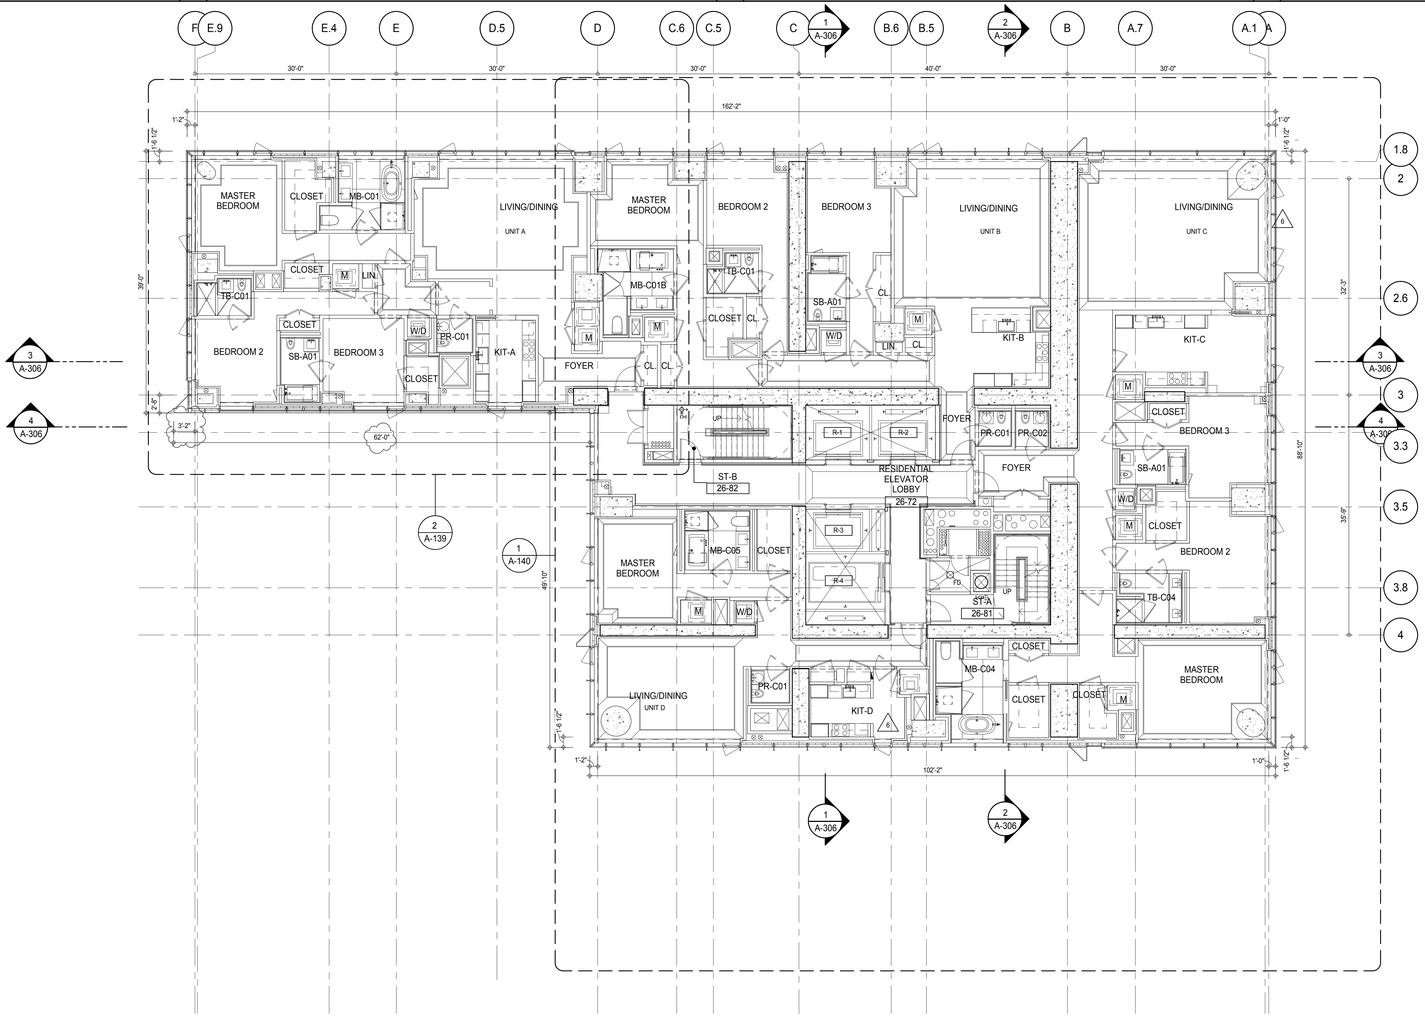

SHEET NOTES:

C1 DASHED LINE DENOTES EXTENT OF 6" HIGH C.I.P. CONCRETE CURB. WIDTH TO MATCH PARTITION UNLESS OTHERWISE NOTED

C2 DASHED LINE DENOTES EXTENT OF 8" HIGH C.I.P. CONCRETE CURB. WIDTH TO MATCH PARTITION UNLESS OTHERWISE NOTED

C3 DASHED LINE DENOTES EXTENT OF 8" HIGH CEMENT BOARD BASE CURB. REFER TO SECTION DETAIL (9) ON SHEET (A-574).

P1 CONCRETE HOUSEKEEPING PAD, HEIGHT, SIZE AND LOCATION TO BE COORDINATED WITH MECHANICAL DRAWINGS.

EDGE OF SLAB IS 11" FROM FACE OF GLASS UNLESS OTHERWISE STATED AND/OR AT SHEAR WALL CONDITIONS.

KEYNOTE LEGEND:

TAG #	DESCRIPTION
AD-02C	ACCESS DOOR FLUSH NON RATED 18" x 18"
AP-23	COMPACT ELECTRIC DRYER
AP-24	COMPACT WASHING MACHINE
AP-32	RECESSED DRYER VENT BOX - UPWARD VENTING
PL-24B	MB-FREESTANDING TUB - BLOWER

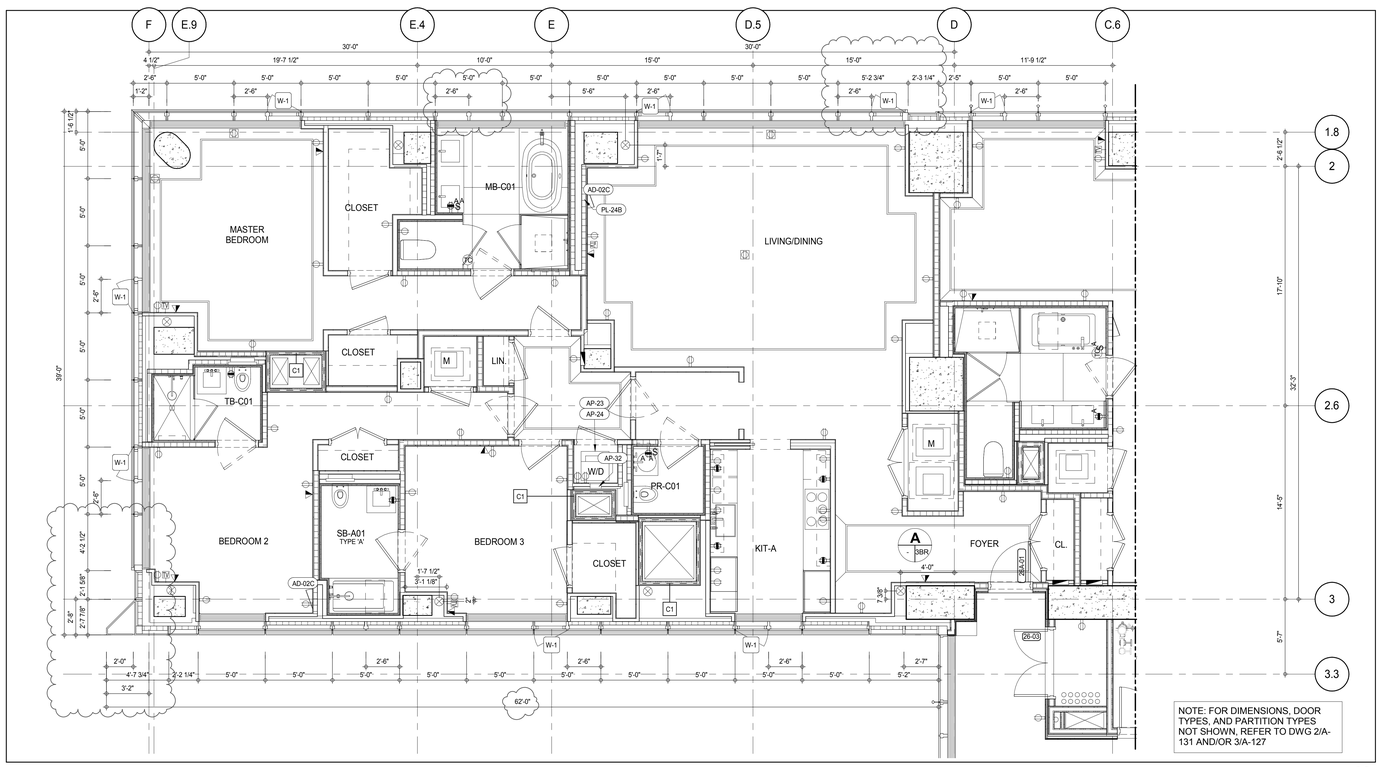

NOTE: FOR DIMENSIONS, DOOR TYPES, AND PARTITION TYPES NOT SHOWN, REFER TO DWG 2/A-131 AND/OR 3/A-127

PARTIAL PLAN 2
A-139
1/4" = 1'-0"

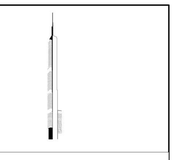

KEY PLAN:

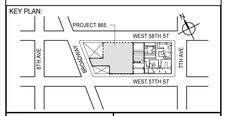

PROJECT NORTH

TRUE NORTH

DEVELOPER:
EXTELL DEVELOPMENT COMPANY
805 THIRD AVENUE, 7TH FLOOR
New York, NY 10022 USA
TEL: 212 712 6000 FAX: 212 712 6100

DESIGN ARCHITECT: Base Building Shell & Core
ADRIAN SMITH + GORDON GILL ARCHITECTURE
111 WEST MONROE STREET SUITE 2300
CHICAGO IL 60603
TEL: 312 920 1888 FAX: 312 920 1775

INTERIOR DESIGNER: Residential
Rottet Architecture and Design Studio, PLLC
298 Fifth Ave, 7th Floor
New York, NY 10001
TEL: 646 998 7000 FAX:

ARCHITECT OF RECORD: Base Building Shell, Core, & Residential
AAI ARCHITECTS, P.C.
401 Wellington St. W., 3rd Floor
Toronto, ON M5V 1E7 Canada
TEL: 416 967 1500 FAX: 416 967 7150

STRUCTURAL ENGINEERS:
WSP CANTOR SEINUK
228 EAST 45th Street
New York, NY 10017 USA
TEL: 212 687 9888 FAX: 646 487 5501

MEP ENGINEERS:
AKF GROUP
165 Broadway, 22nd Floor
New York, NY 10006 USA
TEL: 212 354 5656 FAX: 212 354 5668

GEOTECHNICAL ENGINEERS:
Langan Engineering & Environmental Services
21 Penn Plaza - 360 West 31st Street, 8th Floor
New York, NY 10001-2727
TEL: 212 479 5400 FAX: 212 479 5444

CODE CONSULTANTS:
Construction Consulting Associates
100 Church Street
New York, NY 10007
TEL: 212 385 1818 FAX: 212 385 1911

CURTAINWALL CONSULTANT:
AJLP Consulting
40 Worth Street. Suite 826
New York, NY 10013
TEL: 212 757 5659 FAX: 646 219 8508

LANDMARK/PRESERVATION CONSULTANT:
Jan Hird Pokorny Associates, Inc.
39 West 37th Street, 12A
New York, NY 10018
TEL: 212 759 6462 FAX: 212 759 6540

No.	DESCRIPTION	DATE
1	CD PROGRESS ISSUE 1	15 OCT 14
2	CD PROGRESS ISSUE 2	19 DEC 14
3	D.O.B. SUBMISSION	18 FEB 15
4	CD PROGRESS ISSUE 3	09 MAR 15
	D.O.B. SUBMISSION	27 APR 15
5	CD PROGRESS ISSUE 4	01 JUN 15
6	CD PROGRESS ISSUE 5	10 AUG 15
	D.O.B. AMENDMENT 2	21 SEP 15

0 4'-0" 8'-0" 16'-0"

DOB SUBMISSION

Discrepancies must be reported immediately to the Architect before proceeding. Only figured dimensions are to be used. Contractors must check all dimensions on site. This drawing is protected by copyright.

ALL DIMENSIONS ARE SHOWN IN IMPERIAL.

CONSULTANT:
AAI ARCHITECTS, P.C.

PROJECT:
217 WEST 57TH STREET
NEW YORK, NY

DRAWING TITLE:
26TH FLOOR PLAN (RESIDENTIAL - TIER 1) (MFD-49TH FLOOR)

SEAL & SIGNATURE:
REGISTERED ARCHITECT MICHAEL DAVID JANSSEN No. 028881 STATE OF NEW YORK

DATE:	15 OCT 14
PROJECT No:	1216-00
DRAWN: Author	REV: 6
CHK: Checker	
SCALE: As indicated	
DWG No:	A-139.01
DOB PAGE No:	157 of 569

DOB EMPLOYEE STAMP:

DOB B-SCAN:

/ISSUED AS: A-129 - CD PROGRESS ISSUE 3 - 09 MAR 15/

36" x 48" Arch E - SHEET SIZE
FILE NAME: C:\Revit Local Files\EXTELL-865-AAI-TVSR-CNF_3wdenim.rvt
PLOT DATE: 6/22/2015 10:00:55 AM

DEPT OF BLDGS 121253426 Job Number
E290189515 Scan Code

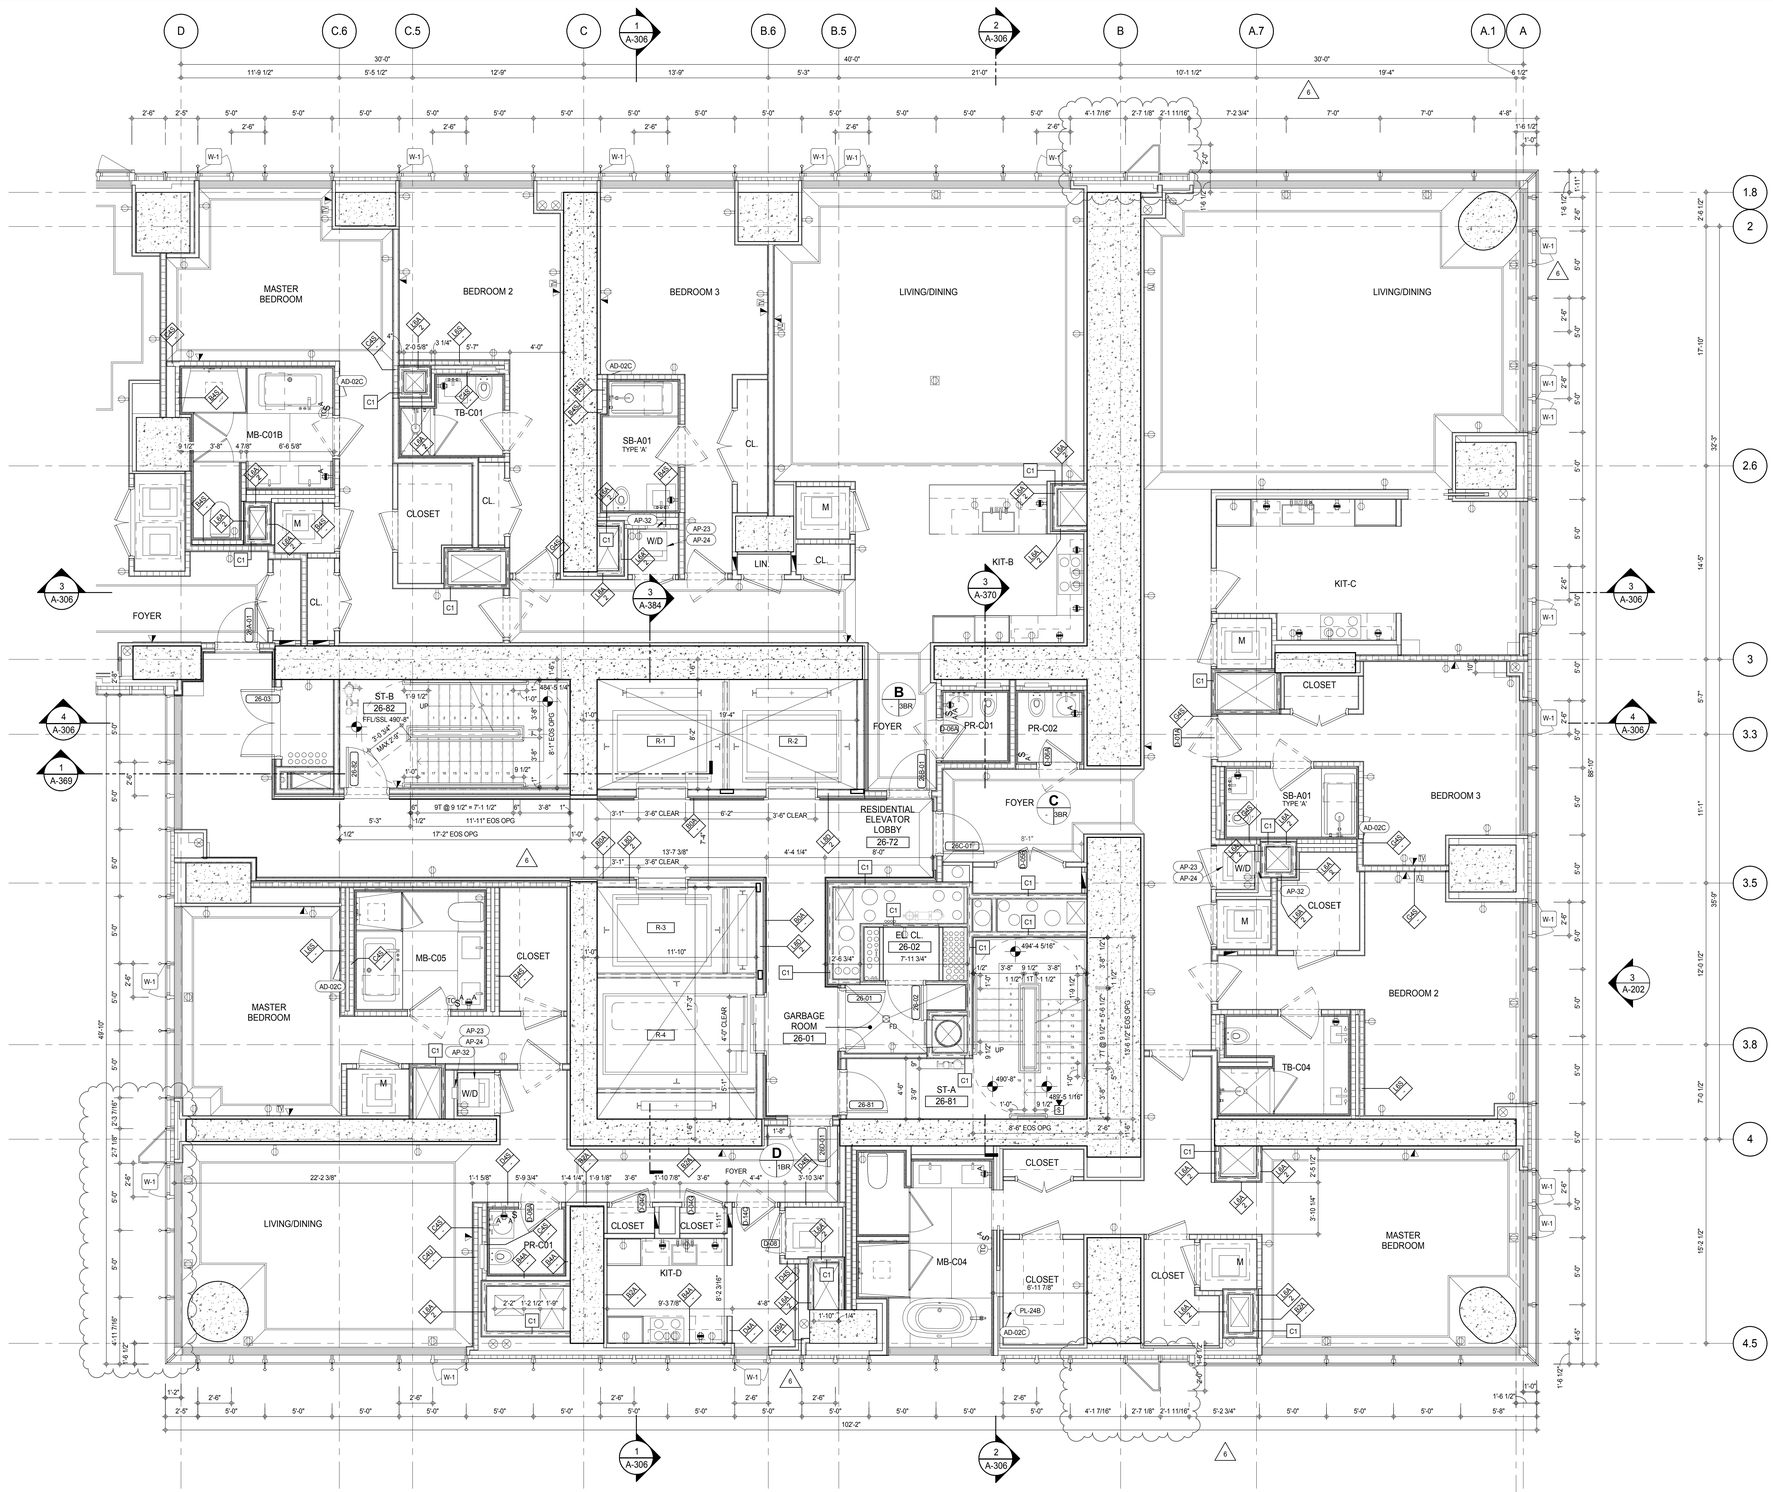

SHEET NOTES:

C1 DASHED LINE DENOTES EXTENT OF 6" HIGH C.I.P. CONCRETE CURB. WIDTH TO MATCH PARTITION UNLESS OTHERWISE NOTED

C2 DASHED LINE DENOTES EXTENT OF 8" HIGH C.I.P. CONCRETE CURB. WIDTH TO MATCH PARTITION UNLESS OTHERWISE NOTED

C3 DASHED LINE DENOTES EXTENT OF 8" HIGH CEMENT BOARD BASE CURB. REFER TO SECTION DETAIL (9) ON SHEET (A-574).

P1 CONCRETE HOUSEKEEPING PAD, HEIGHT, SIZE AND LOCATION TO BE COORDINATED WITH MECHANICAL DRAWINGS.

EDGE OF SLAB IS 11" FROM FACE OF GLASS UNLESS OTHERWISE STATED AND/OR AT SHEAR WALL CONDITIONS.

KEYNOTE LEGEND:

TAG #	DESCRIPTION
W-1	WALL FLUSH NON RATED 18" x 18"
AP-23	COMPACT ELECTRIC DRYER
AP-24	COMPACT WASHING MACHINE
AP-32	RECESSED DRYER VENT BOX - UPWARD VENTING
PL-24B	MB-FREESTANDING TUB - BLOWER

NOTE: FOR DIMENSIONS, DOOR TYPES, AND PARTITION TYPES NOT SHOWN, REFER TO DWG 1/A-138

KEY PLAN:

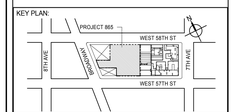

PROJECT NORTH: TRUE NORTH

DEVELOPER:
EXTELL DEVELOPMENT COMPANY
805 THIRD AVENUE, 7TH FLOOR
New York, NY 10022 USA
TEL: 212 712 6000 FAX: 212 712 6100

DESIGN ARCHITECT: Base Building Shell & Core
ADRIAN SMITH + GORDON GILL ARCHITECTURE
111 WEST MONROE STREET SUITE 2300
CHICAGO IL 60603
TEL: 312 920 1888 FAX: 312 920 1775

INTERIOR DESIGNER: Residential
Rottet Architecture and Design Studio, PLLC
298 Fifth Ave, 7th Floor
New York, NY 10001
TEL: 646 998 7000 FAX:

ARCHITECT OF RECORD: Base Building Shell, Core, & Residential
AAI ARCHITECTS, P.C.
401 Wellington St. W., 3rd Floor
Toronto, ON M5V 1E7 Canada
TEL: 416 967 1500 FAX: 416 967 7150

STRUCTURAL ENGINEERS:
WSP CANTOR SEINUK
228 EAST 45th Street
New York, NY 10017 USA
TEL: 212 687 9888 FAX: 646 487 5501

MEP ENGINEERS:
AKF GROUP
165 Broadway, 22nd Floor
New York, NY 10006 USA
TEL: 212 354 5656 FAX: 212 354 5668

GEOTECHNICAL ENGINEERS:
Langan Engineering & Environmental Services
21 Penn Plaza - 360 West 31st Street, 8th Floor
New York, NY 10001-2727
TEL: 212 479 5400 FAX: 212 479 5444

CODE CONSULTANTS:
Construction Consulting Associates
100 Church Street
New York, NY 10007
TEL: 212 385 1818 FAX: 212 385 1911

CURTAINWALL CONSULTANT:
AJLP Consulting
40 Worth Street. Suite 826
New York, NY 10013
TEL: 212 757 5659 FAX: 646 219 8508

LANDMARK/PRESERVATION CONSULTANT:
Jan Hird Pokorny Associates, Inc.
39 West 37th Street, 12A
New York, NY 10018
TEL: 212 759 6462 FAX: 212 759 6540

No.	DESCRIPTION	DATE
1	CD PROGRESS ISSUE 1	15 OCT 14
2	CD PROGRESS ISSUE 2	19 DEC 14
3	D.O.B. SUBMISSION	18 FEB 15
4	CD PROGRESS ISSUE 3	09 MAR 15
	D.O.B. SUBMISSION	27 APR 15
5	CD PROGRESS ISSUE 4	01 JUN 15
6	CD PROGRESS ISSUE 5	10 AUG 15
	D.O.B. AMENDMENT 2	21 SEP 15

0 2'-0" 4'-0" 8'-0"

DOB SUBMISSION

Discrepancies must be reported immediately to the Architect before proceeding. Only figured dimensions are to be used. Contractors must check all dimensions on site. This drawing is protected by copyright.

ALL DIMENSIONS ARE SHOWN IN IMPERIAL.

CONSULTANT: AAI ARCHITECTS, P.C.

PROJECT:
217 WEST 57TH STREET
NEW YORK, NY

DRAWING TITLE:
26TH FLOOR PLAN (RESIDENTIAL - TIER 1) (MFD-49TH FLOOR)

SEAL & SIGNATURE: REGISTERED ARCHITECT RICHARD DAVID JANSSEN 026885 STATE OF NEW YORK

DATE:	15 OCT 14
PROJECT No:	1216-00
DRAWN: Author	REV: 6
CHK: Checker	
SCALE: 1/4" = 1'-0"	
DWG No:	A-140.01
DOB PAGE No:	158 of 569

DOB EMPLOYEE STAMP: DOB B-SCAN:

/ISSUED AS: A-129A - CD PROGRESS ISSUE 3 - 09 MAR 15/

36" x 48" Arch E SHEET SIZE
FILE NAME: C:\Revit Local Files\EXTELL-865-AAI-TWR-CNE_hadams.rvt
PLOT DATE: 9/28/2015 9:03:17 AM

DEPT OF BLDGS 421263626 Job Number
E3503595845 Scan Code

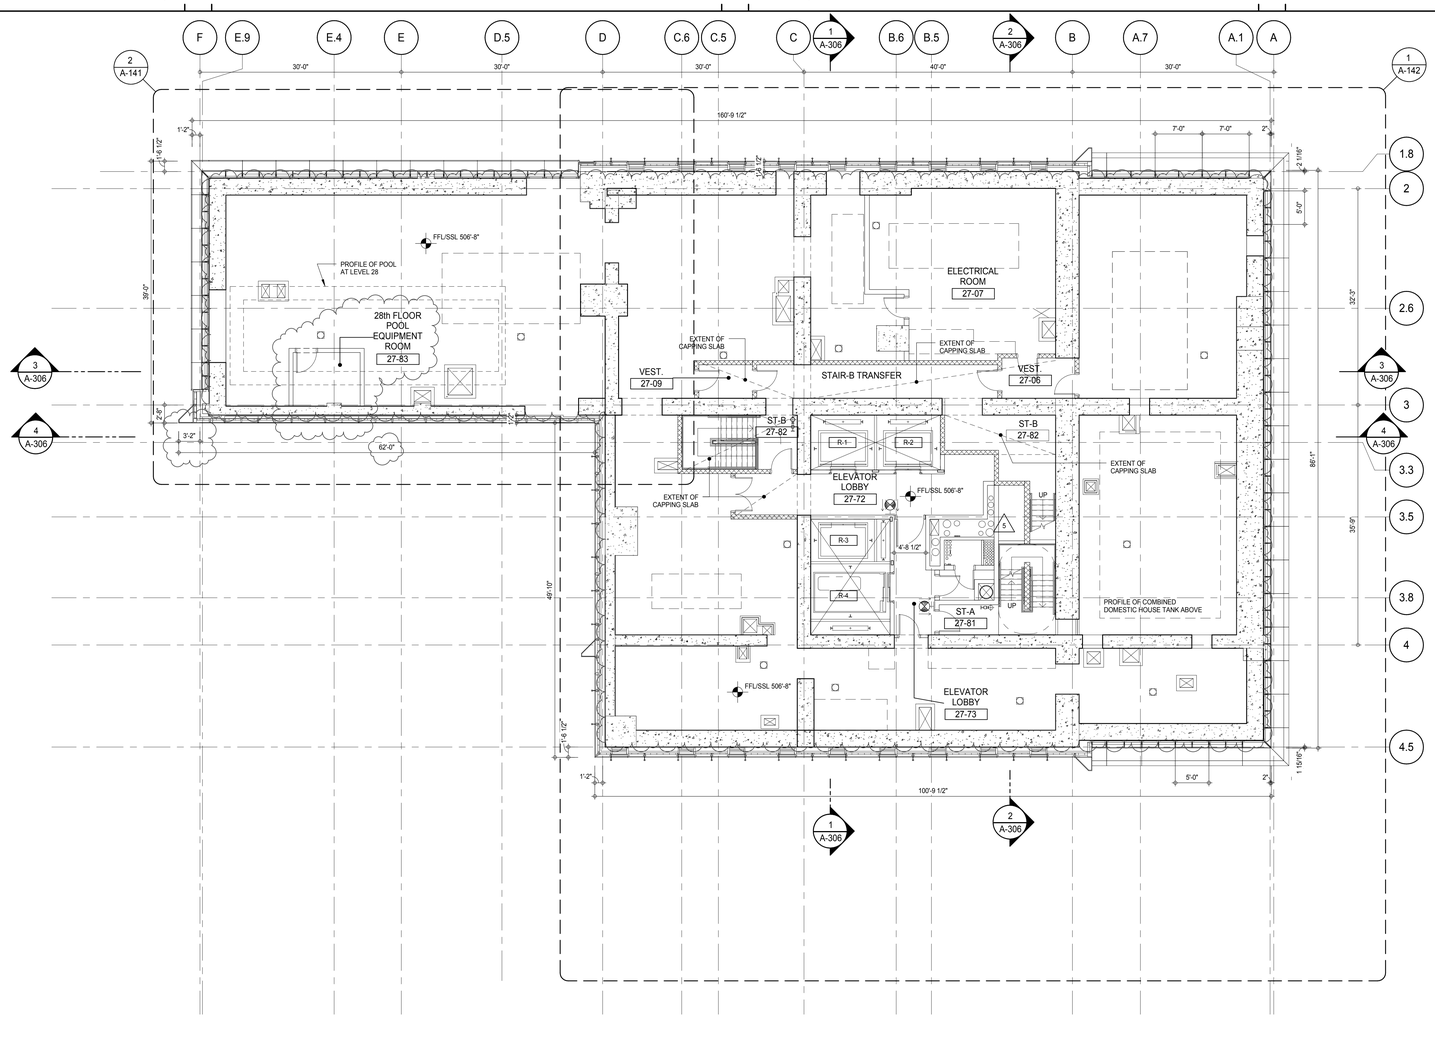

SHEET NOTES:

C1 DASHED LINE DENOTES EXTENT OF 6" HIGH C.I.P. CONCRETE CURB. WIDTH TO MATCH PARTITION UNLESS OTHERWISE NOTED

C2 DASHED LINE DENOTES EXTENT OF 8" HIGH C.I.P. CONCRETE CURB. WIDTH TO MATCH PARTITION UNLESS OTHERWISE NOTED

C3 DASHED LINE DENOTES EXTENT OF 8" HIGH CEMENT BOARD BASE CURB. REFER TO SECTION DETAIL (9) ON SHEET (A-574).

P1 CONCRETE HOUSEKEEPING PAD, HEIGHT, SIZE AND LOCATION TO BE COORDINATED WITH MECHANICAL DRAWINGS.

EDGE OF SLAB IS 11" FROM FACE OF GLASS UNLESS OTHERWISE STATED AND/OR AT SHEAR WALL CONDITIONS.

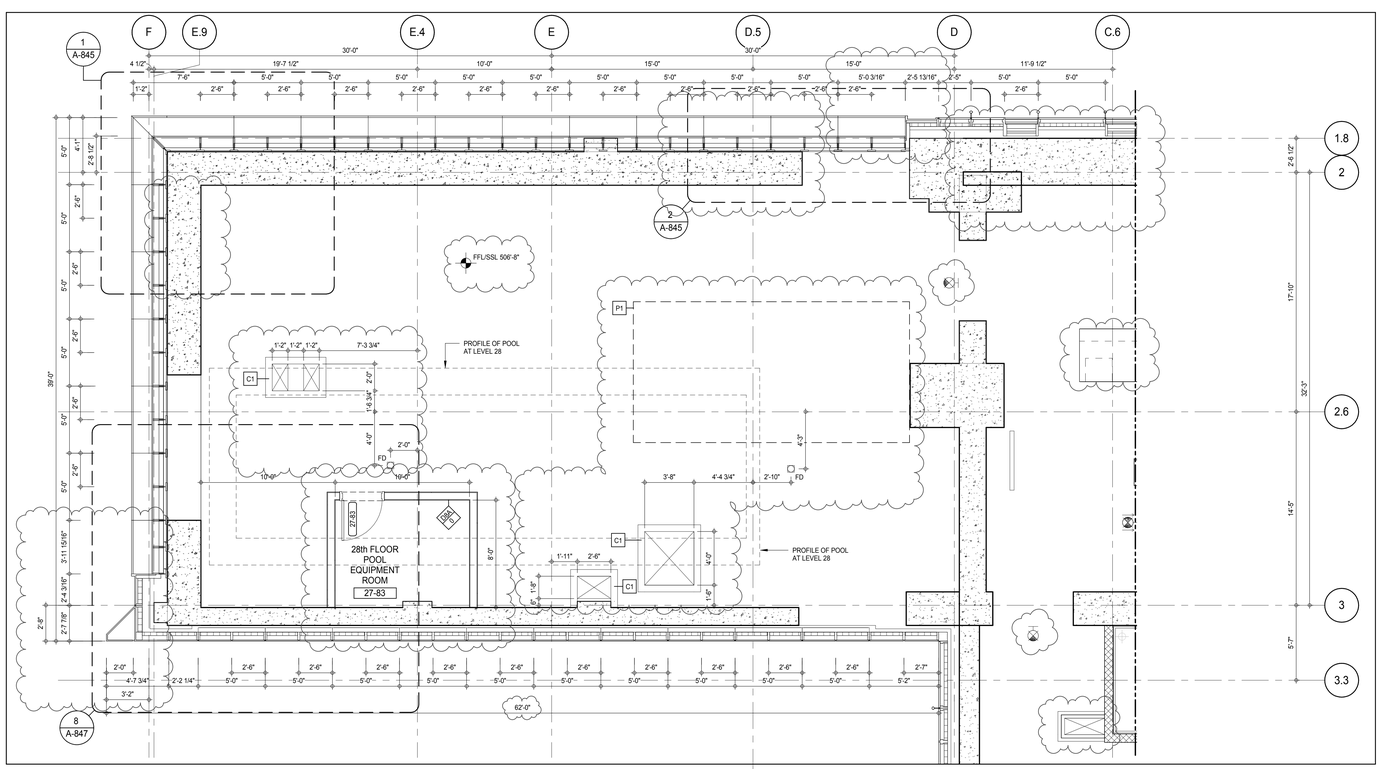

PARTIAL PLAN 2
A-141
1/4" = 1'-0"

KEY PLAN:

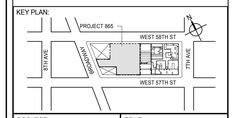

PROJECT NORTH

TRUE NORTH

DEVELOPER:
EXTELL DEVELOPMENT COMPANY
805 THIRD AVENUE, 7TH FLOOR
New York, NY 10022 USA
TEL: 212 712 6000 FAX: 212 712 6100

DESIGN ARCHITECT: Base Building Shell & Core
ADRIAN SMITH + GORDON GILL ARCHITECTURE
111 WEST MONROE STREET SUITE 2300
CHICAGO IL 60603
TEL: 312 920 1888 FAX: 312 920 1775

INTERIOR DESIGNER: Residential
Rottet Architecture and Design Studio, PLLC
298 Fifth Ave, 7th Floor
New York, NY 10001
TEL: 646 998 7000 FAX:

ARCHITECT OF RECORD: Base Building Shell, Core, & Residential
AAI ARCHITECTS, P.C.
401 Wellington St. W., 3rd Floor
Toronto, ON M5V 1E7 Canada
TEL: 416 967 1500 FAX: 416 967 7150

STRUCTURAL ENGINEERS:
WSP CANTOR SEINUK
228 EAST 45th Street
New York, NY 10017 USA
TEL: 212 687 9888 FAX: 646 487 5501

MEP ENGINEERS:
AKF GROUP
165 Broadway, 22nd Floor
New York, NY 10006 USA
TEL: 212 354 5656 FAX: 212 354 5668

GEOTECHNICAL ENGINEERS:
Langan Engineering & Environmental Services
21 Penn Plaza - 360 West 31st Street, 8th Floor
New York, NY 10001-2727
TEL: 212 479 5400 FAX: 212 479 5444

CODE CONSULTANTS:
Construction Consulting Associates
100 Church Street
New York, NY 10007
TEL: 212 385 1818 FAX: 212 385 1911

CURTAINWALL CONSULTANT:
AJLP Consulting
40 Worth Street. Suite 826
New York, NY 10013
TEL: 212 757 5659 FAX: 646 219 8508

LANDMARK/PRESERVATION CONSULTANT:
Jan Hird Pokorny Associates, Inc.
39 West 37th Street, 12A
New York, NY 10018
TEL: 212 759 6462 FAX: 212 759 6540

No.	DESCRIPTION	DATE
1	CD PROGRESS ISSUE 1	15 OCT 14
2	CD PROGRESS ISSUE 2	19 DEC 14
3	D.O.B. SUBMISSION	18 FEB 15
4	CD PROGRESS ISSUE 3	09 MAR 15
	D.O.B. SUBMISSION	27 APR 15
5	CD PROGRESS ISSUE 4	01 JUN 15
6	CD PROGRESS ISSUE 5	10 AUG 15
	D.O.B. AMENDMENT 2	21 SEP 15

0 4'-0" 8'-0" 16'-0"

DOB SUBMISSION

Discrepancies must be reported immediately to the Architect before proceeding. Only figured dimensions are to be used. Contractors must check all dimensions on site. This drawing is protected by copyright.

ALL DIMENSIONS ARE SHOWN IN IMPERIAL.

CONSULTANT:
AAI ARCHITECTS, P.C.

PROJECT:
217 WEST 57TH STREET
NEW YORK, NY

DRAWING TITLE:
27TH FLOOR PLAN (MECHANICAL)
(MFD-50TH FLOOR)

SEAL & SIGNATURE:
REGISTERED ARCHITECT ADE DAVID JAMES
No. 028883
STATE OF NEW YORK

DATE:	15 OCT 14
PROJECT No:	1216-00
DRAWN: Author	REV: 6
CHK: Checker	
SCALE: As indicated	
DWG No:	A-141.01
DOB PAGE No:	159 of 569

DOB EMPLOYEE STAMP:

DOB B-SCAN:

/ISSUED AS: A-130 - CD PROGRESS ISSUE 3 - 09 MAR 15/

36" x 48" Arch E - SHEET SIZE
FILE NAME: C:\Revit Local Files\EXTELL-865-AAI-TWR-CNE_hadams.rvt
PLOT DATE: 9/28/2015 9:07:55 AM

DEPT OF BLDGS 421263505 Job Number
E344 421335505 Scan Code

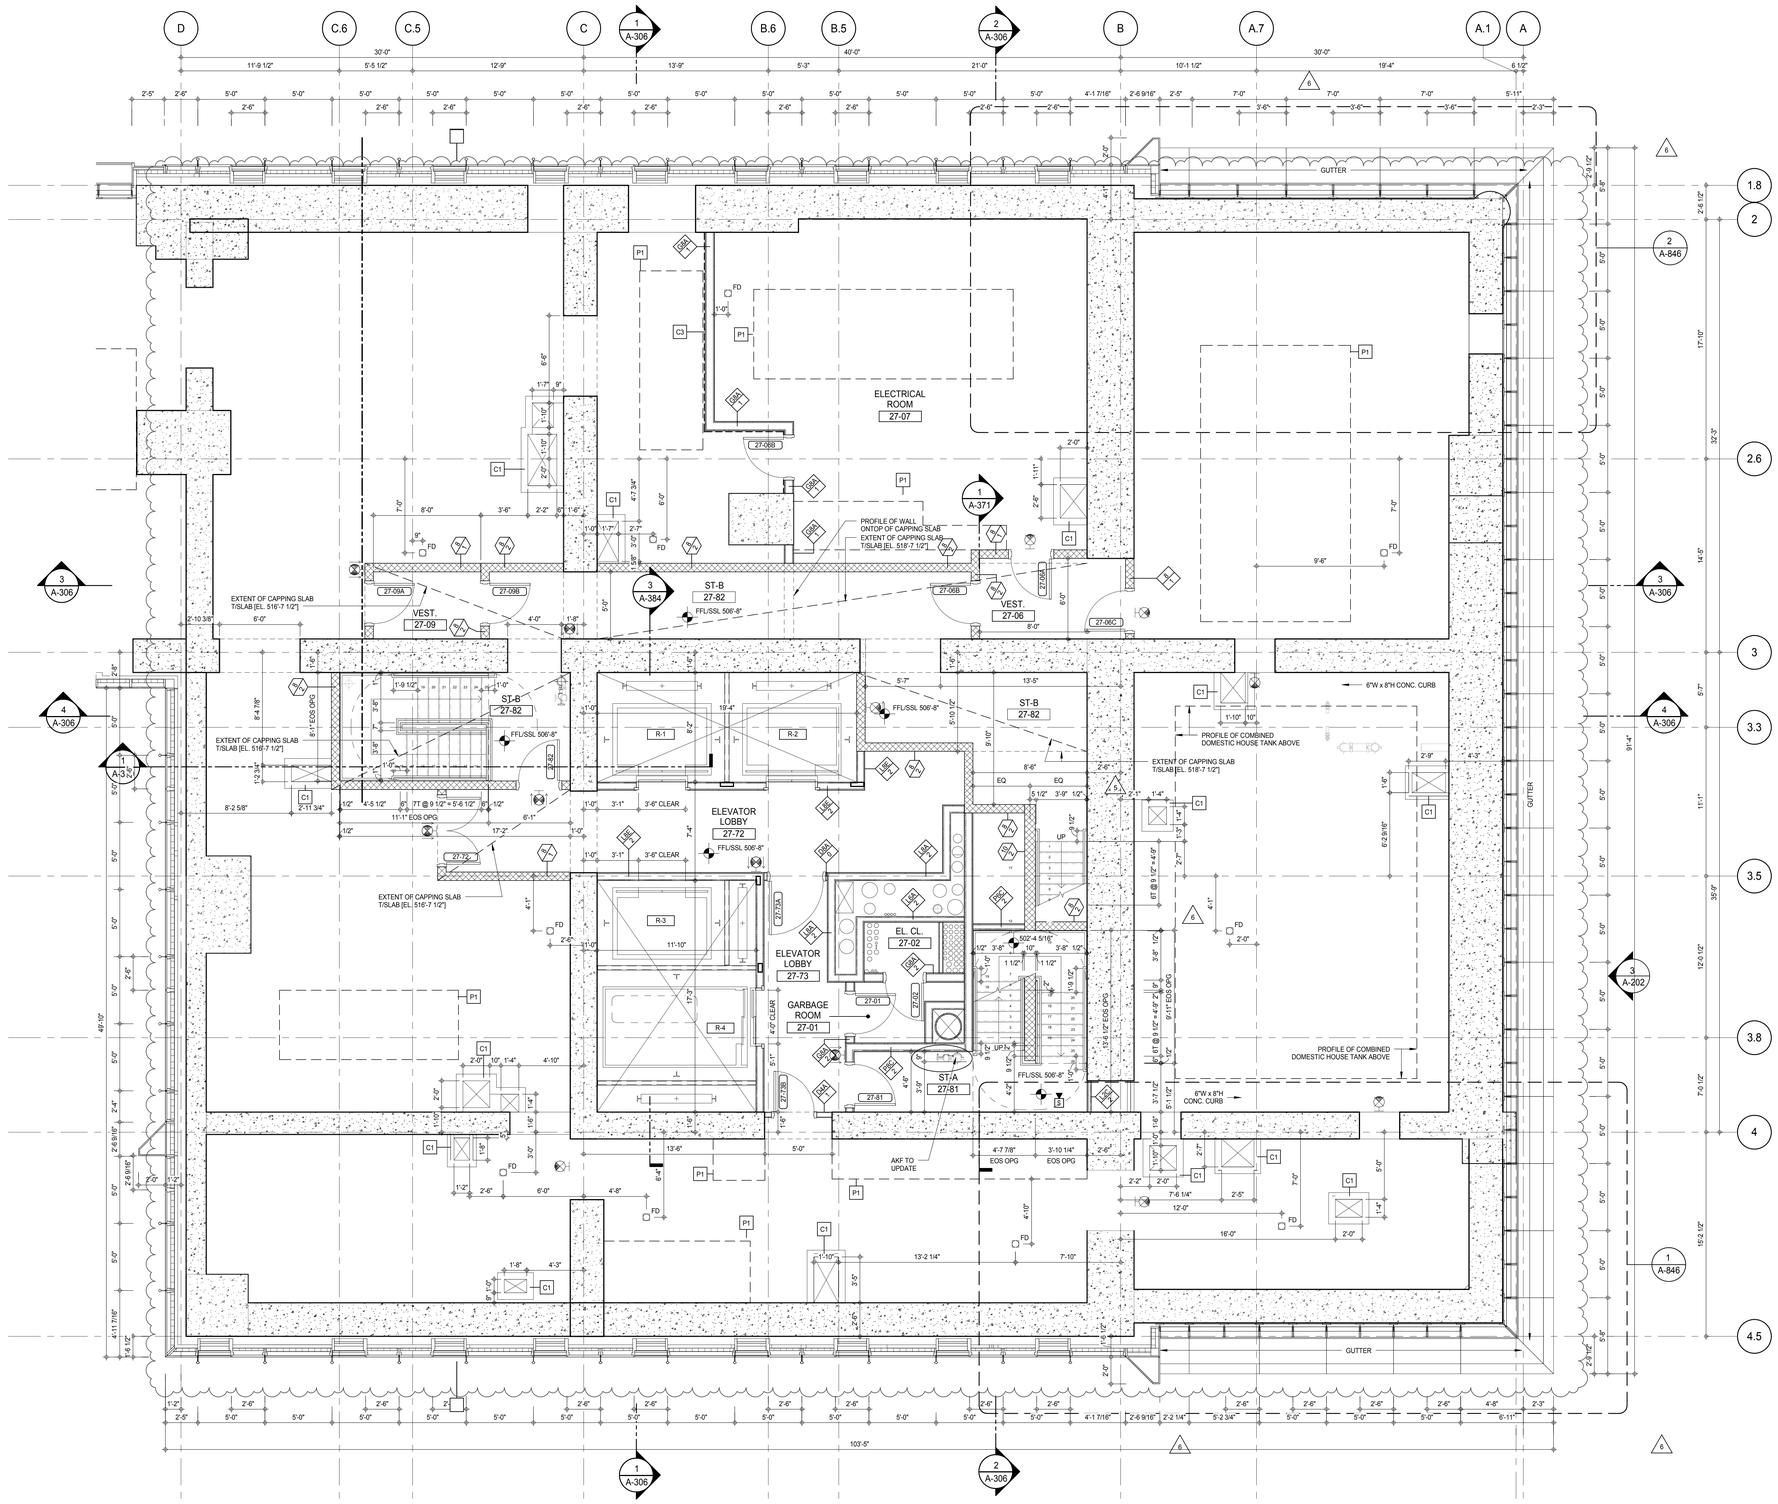

SHEET NOTES:

C1 DASHED LINE DENOTES EXTENT OF 6" HIGH C.I.P. CONCRETE CURB. WIDTH TO MATCH PARTITION UNLESS OTHERWISE NOTED

C2 DASHED LINE DENOTES EXTENT OF 8" HIGH C.I.P. CONCRETE CURB. WIDTH TO MATCH PARTITION UNLESS OTHERWISE NOTED

C3 DASHED LINE DENOTES EXTENT OF 8" HIGH CEMENT BOARD BASE CURB. REFER TO SECTION DETAIL (9) ON SHEET (A-574).

P1 CONCRETE HOUSEKEEPING PAD, HEIGHT, SIZE AND LOCATION TO BE COORDINATED WITH MECHANICAL DRAWINGS.

EDGE OF SLAB IS 11" FROM FACE OF GLASS UNLESS OTHERWISE STATED AND/OR AT SHEAR WALL CONDITIONS.

KEY PLAN:

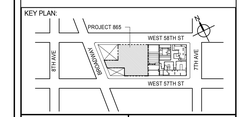

PROJECT NORTH | TRUE NORTH

DEVELOPER:
EXTELL DEVELOPMENT COMPANY
805 THIRD AVENUE, 7TH FLOOR
New York, NY 10022 USA
TEL: 212 712 6000 FAX: 212 712 6100

DESIGN ARCHITECT: Base Building Shell & Core
ADRIAN SMITH + GORDON GILL ARCHITECTURE
111 WEST MONROE STREET SUITE 2300
CHICAGO IL 60603
TEL: 312 920 1888 FAX: 312 920 1775

INTERIOR DESIGNER: Residential
Rottet Architecture and Design Studio, PLLC
298 Fifth Ave, 7th Floor
New York, NY 10001
TEL: 646 998 7000 FAX:

ARCHITECT OF RECORD: Base Building Shell, Core, & Residential
AAI ARCHITECTS, P.C.
401 Wellington St. W., 3rd Floor
Toronto, ON M5V 1E7 Canada
TEL: 416 967 1500 FAX: 416 967 7150

STRUCTURAL ENGINEERS:
WSP CANTOR SEINUK
228 EAST 45th Street
New York, NY 10017 USA
TEL: 212 687 9888 FAX: 646 487 5501

MEP ENGINEERS:
AKF GROUP
165 Broadway, 22nd Floor
New York, NY 10006 USA
TEL: 212 354 5656 FAX: 212 354 5668

GEOTECHNICAL ENGINEERS:
Langan Engineering & Environmental Services
21 Penn Plaza - 360 West 31st Street, 8th Floor
New York, NY 10001-2727
TEL: 212 479 5400 FAX: 212 479 5444

CODE CONSULTANTS:
Construction Consulting Associates
100 Church Street
New York, NY 10007
TEL: 212 385 1818 FAX: 212 385 1911

CURTAINWALL CONSULTANT:
AJLP Consulting
40 Worth Street. Suite 826
New York, NY 10013
TEL: 212 757 5659 FAX: 646 219 8508

LANDMARK/PRESERVATION CONSULTANT:
Jan Hird Pokorny Associates, Inc.
39 West 37th Street, 12A
New York, NY 10018
TEL: 212 759 6462 FAX: 212 759 6540

No.	DESCRIPTION	DATE
1	CD PROGRESS ISSUE 1	15 OCT 14
2	CD PROGRESS ISSUE 2	19 DEC 14
3	D.O.B. SUBMISSION	18 FEB 15
4	CD PROGRESS ISSUE 3	09 MAR 15
	D.O.B. SUBMISSION	27 APR 15
5	CD PROGRESS ISSUE 4	01 JUN 15
6	CD PROGRESS ISSUE 5	10 AUG 15
	D.O.B. AMENDMENT 2	21 SEP 15

ISSUED AS: A-130A - CD PROGRESS ISSUE 3 - 09 MAR 15

0 2' - 0" 4' - 0" 8' - 0"

DOB SUBMISSION

Discrepancies must be reported immediately to the Architect before proceeding. Only figured dimensions are to be used. Contractors must check all dimensions on site. This drawing is protected by copyright.

ALL DIMENSIONS ARE SHOWN IN IMPERIAL.

CONSULTANT:
AAI ARCHITECTS, P.C.

PROJECT:
217 WEST 57TH STREET
NEW YORK, NY

DRAWING TITLE:
27TH FLOOR PLAN (MECHANICAL) (MFD-50TH FLOOR)

SEAL & SIGNATURE:
REGISTERED ARCHITECT ADRIAN DAVID SMITH AR 028881 STATE OF NEW YORK

DATE:	15 OCT 14
PROJECT No:	1216-00
DRAWN: Author	REV: 6
CHK: Checker	
SCALE: 1/4" = 1'-0"	
DWG No:	A-142.01
DOB PAGE No:	160 of 569

DOB EMPLOYEE STAMP: DOB B-SCAN:

36" x 48" Arch E SHEET SIZE
FILE NAME: C:\Revit Local Files\EXTELL-865-AAI-TWR-CNF_bullerin.rvt
PLOT DATE: 6/22/2015 10:01:59 AM

DEPT OF BLDGS 421263626 Job Number
E340063398 Scan Code

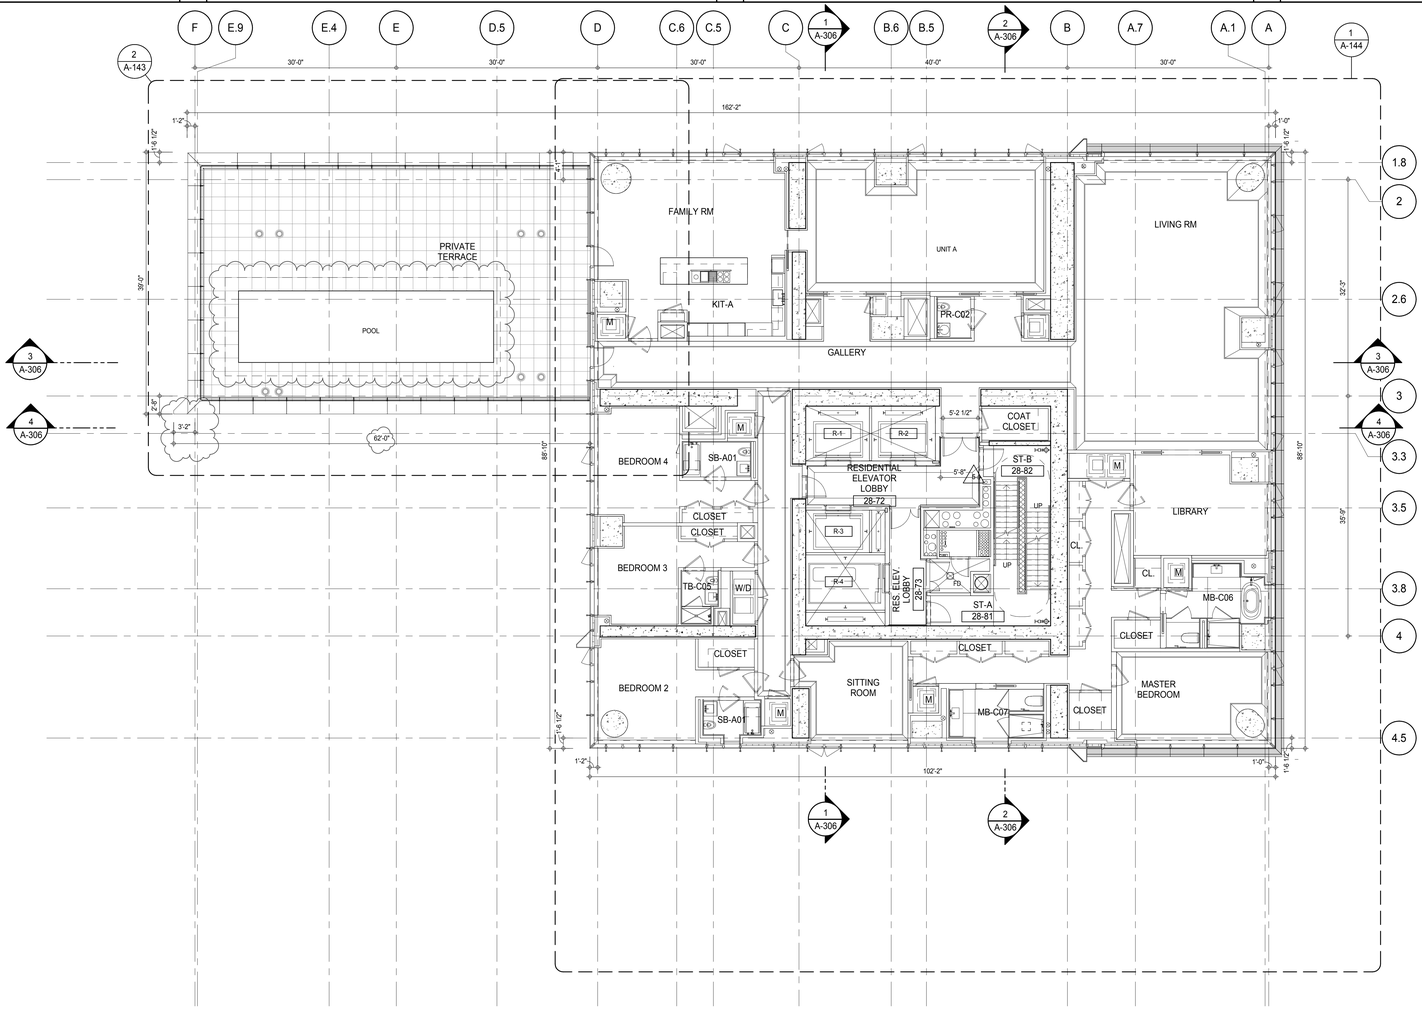

SHEET NOTES:

C1 DASHED LINE DENOTES EXTENT OF 6" HIGH C.I.P. CONCRETE CURB. WIDTH TO MATCH PARTITION UNLESS OTHERWISE NOTED

C2 DASHED LINE DENOTES EXTENT OF 8" HIGH C.I.P. CONCRETE CURB. WIDTH TO MATCH PARTITION UNLESS OTHERWISE NOTED

C3 DASHED LINE DENOTES EXTENT OF 8" HIGH CEMENT BOARD BASE CURB. REFER TO SECTION DETAIL (9) ON SHEET (A-574).

P1 CONCRETE HOUSEKEEPING PAD, HEIGHT, SIZE AND LOCATION TO BE COORDINATED WITH MECHANICAL DRAWINGS.

EDGE OF SLAB IS 11" FROM FACE OF GLASS UNLESS OTHERWISE STATED AND/OR AT SHEAR WALL CONDITIONS.

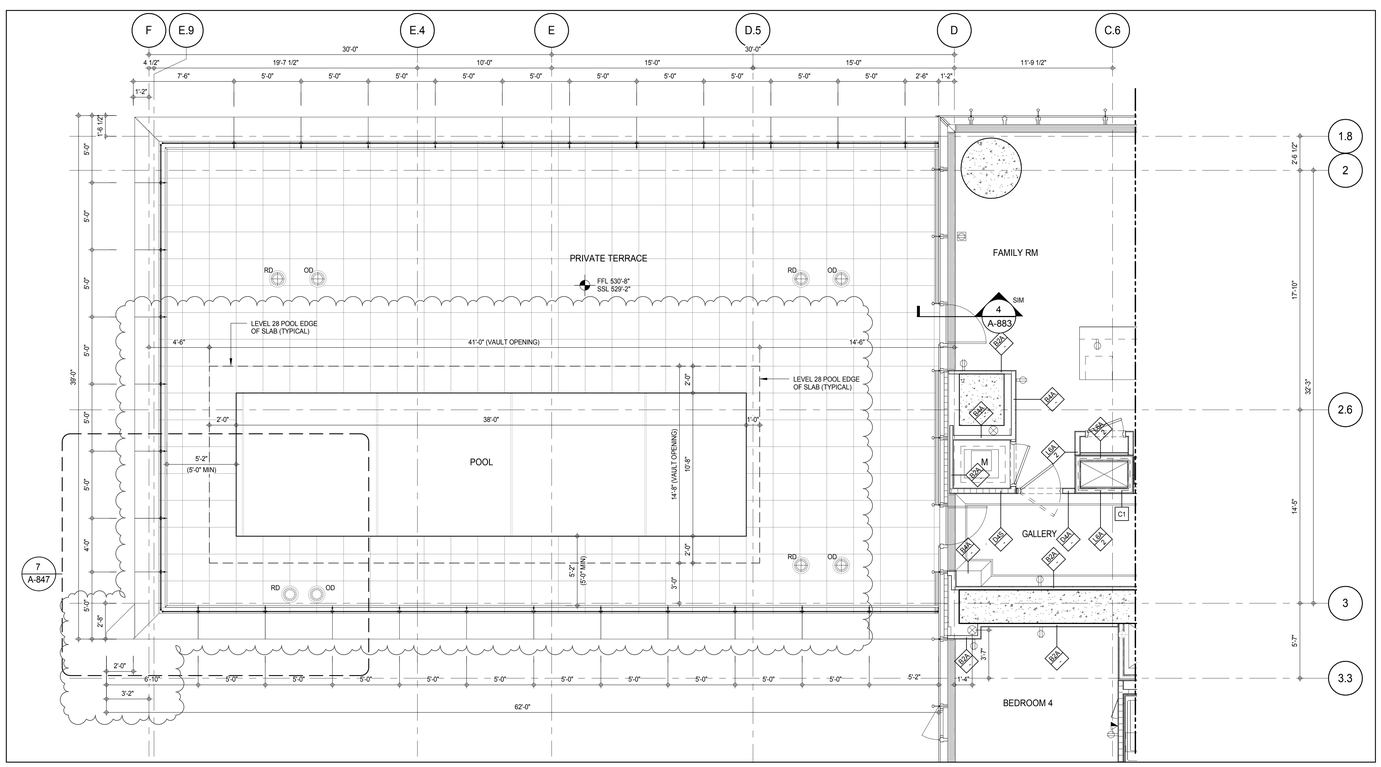

PARTIAL PLAN 2
A-143
1/4" = 1'-0"

KEY PLAN:

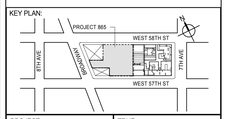

PROJECT NORTH

TRUE NORTH

DEVELOPER:
EXTELL DEVELOPMENT COMPANY
805 THIRD AVENUE, 7TH FLOOR
New York, NY 10022 USA
TEL: 212 712 6000 FAX: 212 712 6100

DESIGN ARCHITECT: Base Building Shell & Core
ADRIAN SMITH + GORDON GILL ARCHITECTURE
111 WEST MONROE STREET SUITE 2300
CHICAGO IL 60603
TEL: 312 920 1888 FAX: 312 920 1775

INTERIOR DESIGNER: Residential
Rottet Architecture and Design Studio, PLLC
298 Fifth Ave, 7th Floor
New York, NY 10001
TEL: 646 998 7000 FAX:

ARCHITECT OF RECORD: Base Building Shell, Core, & Residential
AAI ARCHITECTS, P.C.
401 Wellington St. W., 3rd Floor
Toronto, ON M5V 1E7 Canada
TEL: 416 967 1500 FAX: 416 967 7150

STRUCTURAL ENGINEERS:
WSP CANTOR SEINUK
228 EAST 45th Street
New York, NY 10017 USA
TEL: 212 687 9888 FAX: 646 487 5501

MEP ENGINEERS:
AKF GROUP
165 Broadway, 22nd Floor
New York, NY 10006 USA
TEL: 212 354 5656 FAX: 212 354 5668

GEOTECHNICAL ENGINEERS:
Langan Engineering & Environmental Services
21 Penn Plaza - 360 West 31st Street, 8th Floor
New York, NY 10001-2727
TEL: 212 479 5400 FAX: 212 479 5444

CODE CONSULTANTS:
Construction Consulting Associates
100 Church Street
New York, NY 10007
TEL: 212 385 1818 FAX: 212 385 1911

CURTAINWALL CONSULTANT:
AJLP Consulting
40 Worth Street. Suite 826
New York, NY 10013
TEL: 212 757 5659 FAX: 646 219 8508

LANDMARK/PRESERVATION CONSULTANT:
Jan Hird Pokorny Associates, Inc.
39 West 37th Street, 12A
New York, NY 10018
TEL: 212 759 6462 FAX: 212 759 6540

No.	DESCRIPTION	DATE
1	CD PROGRESS ISSUE 1	15 OCT 14
2	CD PROGRESS ISSUE 2	19 DEC 14
3	D.O.B. SUBMISSION	18 FEB 15
4	CD PROGRESS ISSUE 3	09 MAR 15
	D.O.B. SUBMISSION	27 APR 15
5	CD PROGRESS ISSUE 4	01 JUN 15
6	CD PROGRESS ISSUE 5	10 AUG 15
	D.O.B. AMENDMENT 2	21 SEP 15

0 4'-0" 8'-0" 16'-0"

DOB SUBMISSION

Discrepancies must be reported immediately to the Architect before proceeding. Only figured dimensions are to be used. Contractors must check all dimensions on site. This drawing is protected by copyright.

ALL DIMENSIONS ARE SHOWN IN IMPERIAL.

CONSULTANT:

AAI ARCHITECTS, P.C.

PROJECT:

217 WEST 57TH STREET
NEW YORK, NY

DRAWING TITLE:

28TH FLOOR PLAN (RESIDENTIAL - TIER 2) (MFD-53RD FLOOR)

SEAL & SIGNATURE:

REGISTERED ARCHITECT RENE DAVID UNGER 028883 STATE OF NEW YORK

DATE:	15 OCT 14
PROJECT No:	1216-00
DRAWN: Author	REV: 6
CHK: Checker	
SCALE: As indicated	
DWG No:	A-143.01
DOB PAGE No:	161 of 569

DOB EMPLOYEE STAMP:

DOB B-SCAN:

/ISSUED AS: A-131 - CD PROGRESS ISSUE 3 - 09 MAR 15/

36" x 48" Arch E SHEET SIZE
FILE NAME: C:\Revit Local Files\EXTELL-865-AAI-TWR-CNE_hadams.rvt
PLOT DATE: 9/28/2015 9:02:14 AM

DEPT OF BLDGS 421263626 Job Number
E397623 3256 Scan Code

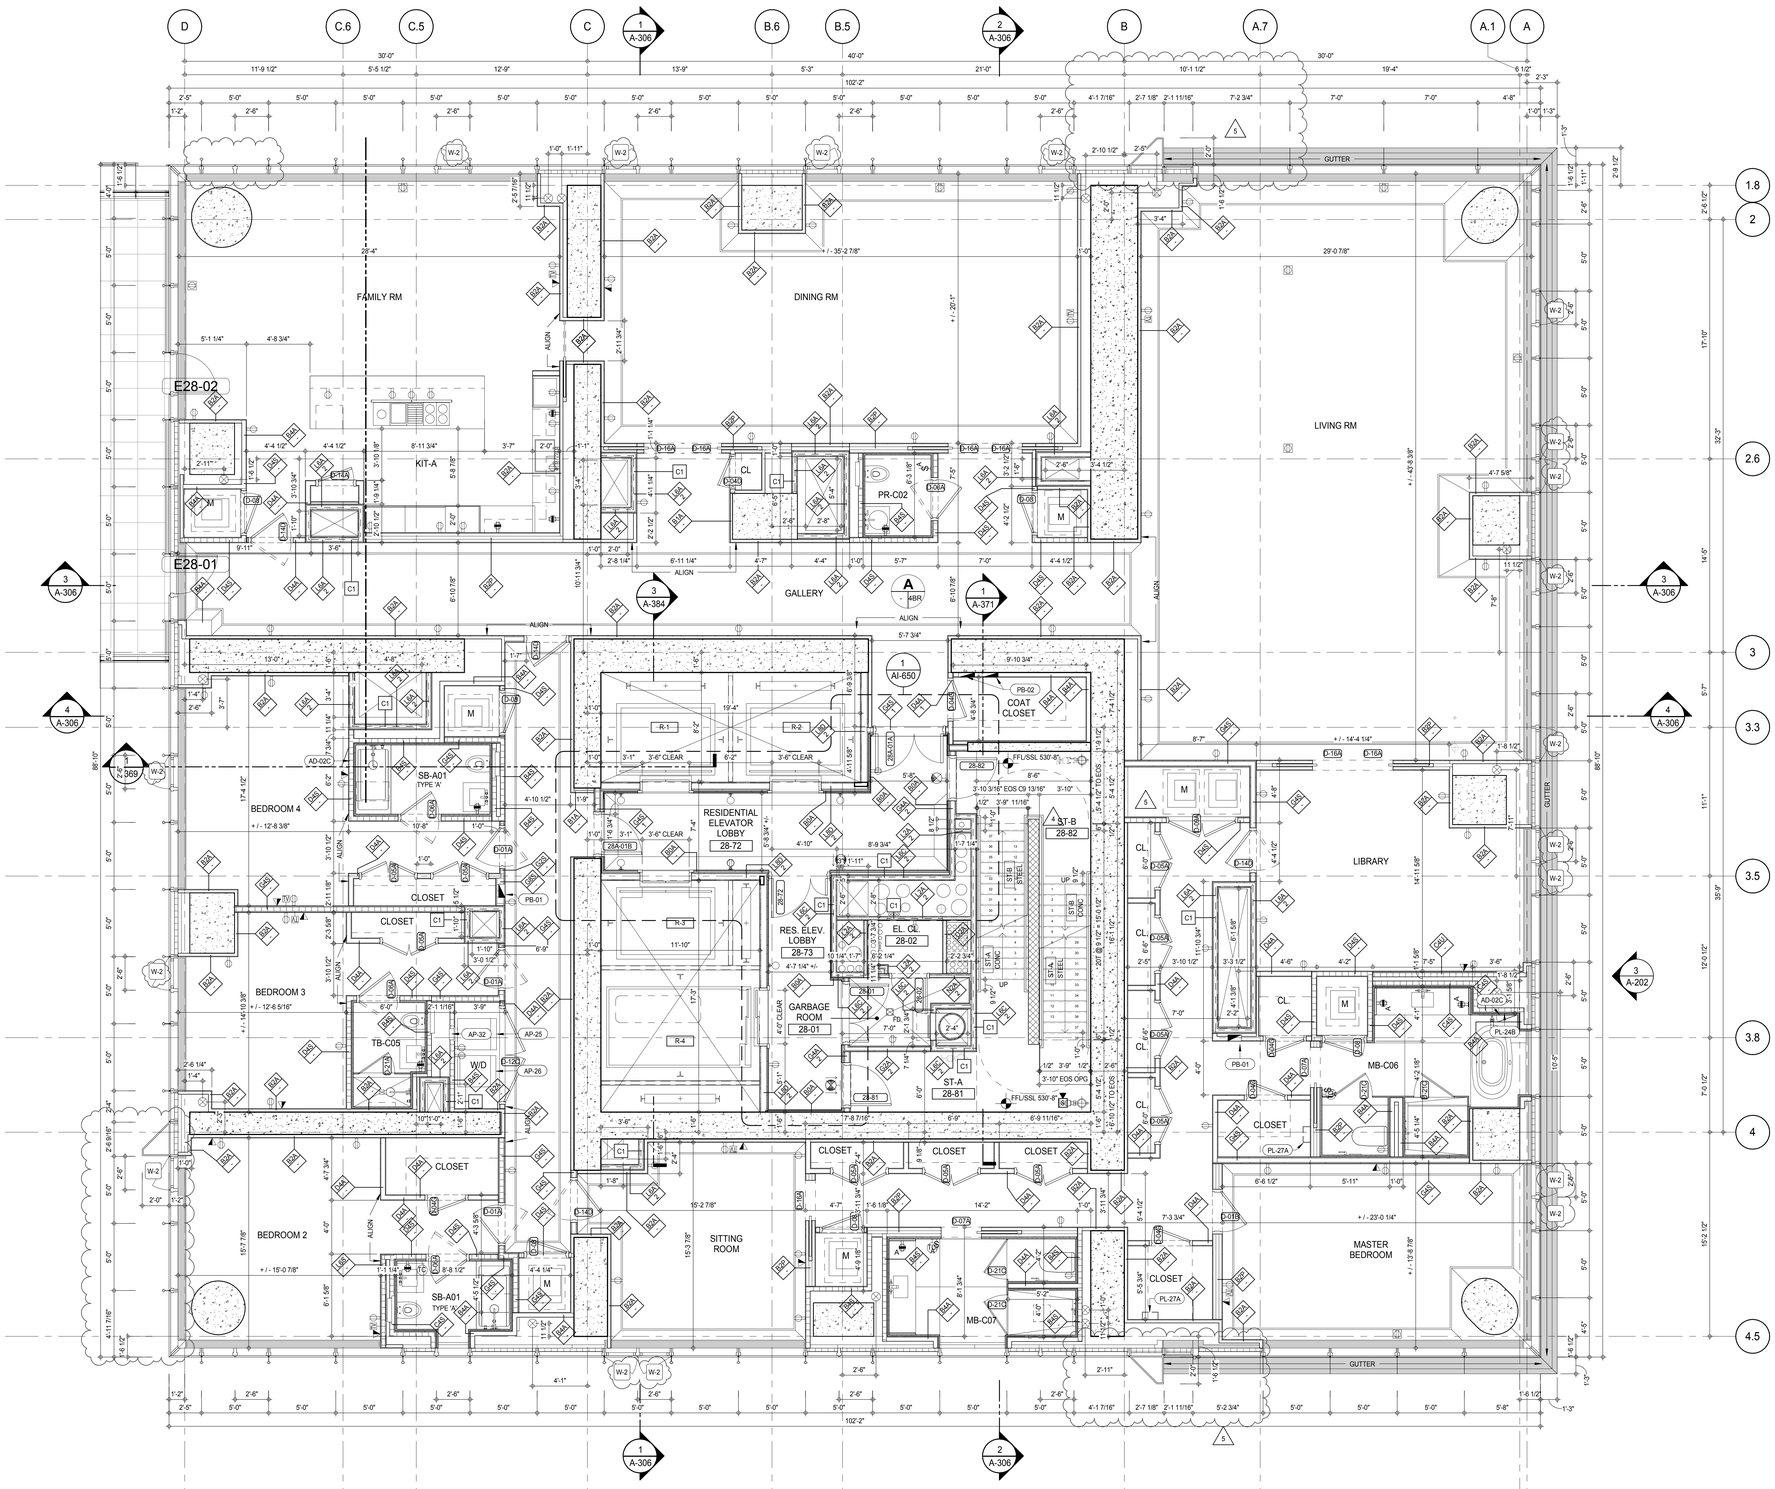

SHEET NOTES:

C1 DASHED LINE DENOTES EXTENT OF 6" HIGH C.I.P. CONCRETE CURB. WIDTH TO MATCH PARTITION UNLESS OTHERWISE NOTED

C2 DASHED LINE DENOTES EXTENT OF 8" HIGH C.I.P. CONCRETE CURB. WIDTH TO MATCH PARTITION UNLESS OTHERWISE NOTED

C3 DASHED LINE DENOTES EXTENT OF 8" HIGH CEMENT BOARD BASE CURB. REFER TO SECTION DETAIL (9) ON SHEET (A-574).

P1 CONCRETE HOUSEKEEPING PAD, HEIGHT, SIZE AND LOCATION TO BE COORDINATED WITH MECHANICAL DRAWINGS.

EDGE OF SLAB IS 11" FROM FACE OF GLASS UNLESS OTHERWISE STATED AND/OR AT SHEAR WALL CONDITIONS.

KEYNOTE LEGEND:

TAG #	DESCRIPTION
AD-02C	ACCESS DOOR FLUSH NON RATED 18" x 18"
AP-25	LARGE ELECTRIC DRYER
AP-26	LARGE WASHING MACHINE
AP-32	RECESSED DRYER VENT BOX - UPWARD VENTING
PB-01	RESIDENTIAL ELECTRICAL PANELBOARD
PB-02	RESIDENTIAL TELECOM PANELBOARD
PL-24B	MB-FREESTANDING TUB - BLOWER
PL-27A	WALL MOUNTED STEAM GENERATOR (SMALL)

KEY PLAN:

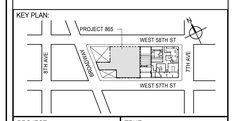

PROJECT NORTH: TRUE NORTH

DEVELOPER:
EXTELL DEVELOPMENT COMPANY
805 THIRD AVENUE, 7TH FLOOR
New York, NY 10022 USA
TEL: 212 712 6000 FAX: 212 712 6100

DESIGN ARCHITECT: Base Building Shell & Core
ADRIAN SMITH + GORDON GILL ARCHITECTURE
111 WEST MONROE STREET SUITE 2300
CHICAGO IL 60603
TEL: 312 920 1888 FAX: 312 920 1775

INTERIOR DESIGNER: Residential
Rottet Architecture and Design Studio, PLLC
298 Fifth Ave, 7th Floor
New York, NY 10001
TEL: 646 998 7000 FAX:

ARCHITECT OF RECORD: Base Building Shell, Core, & Residential
AAI ARCHITECTS, P.C.
401 Wellington St. W., 3rd Floor
Toronto, ON M5V 1E7 Canada
TEL: 416 967 1500 FAX: 416 967 7150

STRUCTURAL ENGINEERS:
WSP CANTOR SEINUK
228 EAST 45th Street
New York, NY 10017 USA
TEL: 212 687 9888 FAX: 646 487 5501

MEP ENGINEERS:
AKF GROUP
165 Broadway, 22nd Floor
New York, NY 10006 USA
TEL: 212 354 5656 FAX: 212 354 5668

GEOTECHNICAL ENGINEERS:
Langan Engineering & Environmental Services
21 Penn Plaza - 360 West 31st Street, 8th Floor
New York, NY 10001-2727
TEL: 212 479 5400 FAX: 212 479 5444

CODE CONSULTANTS:
Construction Consulting Associates
100 Church Street
New York, NY 10007
TEL: 212 385 1818 FAX: 212 385 1911

CURTAINWALL CONSULTANT:
AJLP Consulting
40 Worth Street. Suite 826
New York, NY 10013
TEL: 212 757 5659 FAX: 646 219 8508

LANDMARK/PRESERVATION CONSULTANT:
Jan Hird Pokorny Associates, Inc.
39 West 37th Street, 12A
New York, NY 10018
TEL: 212 759 6462 FAX: 212 759 6540

No.	DESCRIPTION	DATE
1	CD PROGRESS ISSUE 2	19 DEC 14
2	D.O.B. SUBMISSION	18 FEB 15
3	CD PROGRESS ISSUE 3	09 MAR 15
	D.O.B. SUBMISSION	27 APR 15
4	CD PROGRESS ISSUE 4	01 JUN 15
5	CD PROGRESS ISSUE 5	10 AUG 15
	D.O.B. AMENDMENT 2	21 SEP 15

ISSUED AS: A-131A - CD PROGRESS ISSUE 3 - 09 MAR 15/

0 2' - 0" 4' - 0" 8' - 0"

DOB SUBMISSION

Discrepancies must be reported immediately to the Architect before proceeding. Only figured dimensions are to be used. Contractors must check all dimensions on site. This drawing is protected by copyright.

ALL DIMENSIONS ARE SHOWN IN IMPERIAL.

CONSULTANT: AAI ARCHITECTS, P.C.

PROJECT:
217 WEST 57TH STREET
NEW YORK, NY

DRAWING TITLE:
28TH FLOOR PLAN (RESIDENTIAL - TIER 2) (MFD-53RD FLOOR)

SEAL & SIGNATURE: REGISTERED ARCHITECT JAMES DAVID JANSSEN No. 028881 STATE OF NEW YORK

DATE:	19 DEC 14
PROJECT No:	1216-00
DRAWN: Author	REV:
CHK: Checker	5
SCALE: 1/4" = 1'-0"	
DWG No:	A-144.01
DOB PAGE No:	162 of 569

DOB EMPLOYEE STAMP: DOB B-SCAN:

36" x 48" Arch E SHEET SIZE
FILE NAME: C:\Revit Local Files\EXTELL-865-AAI-TWR-CNF_Jsullenti.rvt
PLOT DATE: 9/22/2015 10:02:59 AM

DEPT OF BLDGS 121282505 Job Number
E500417877 Scan Code

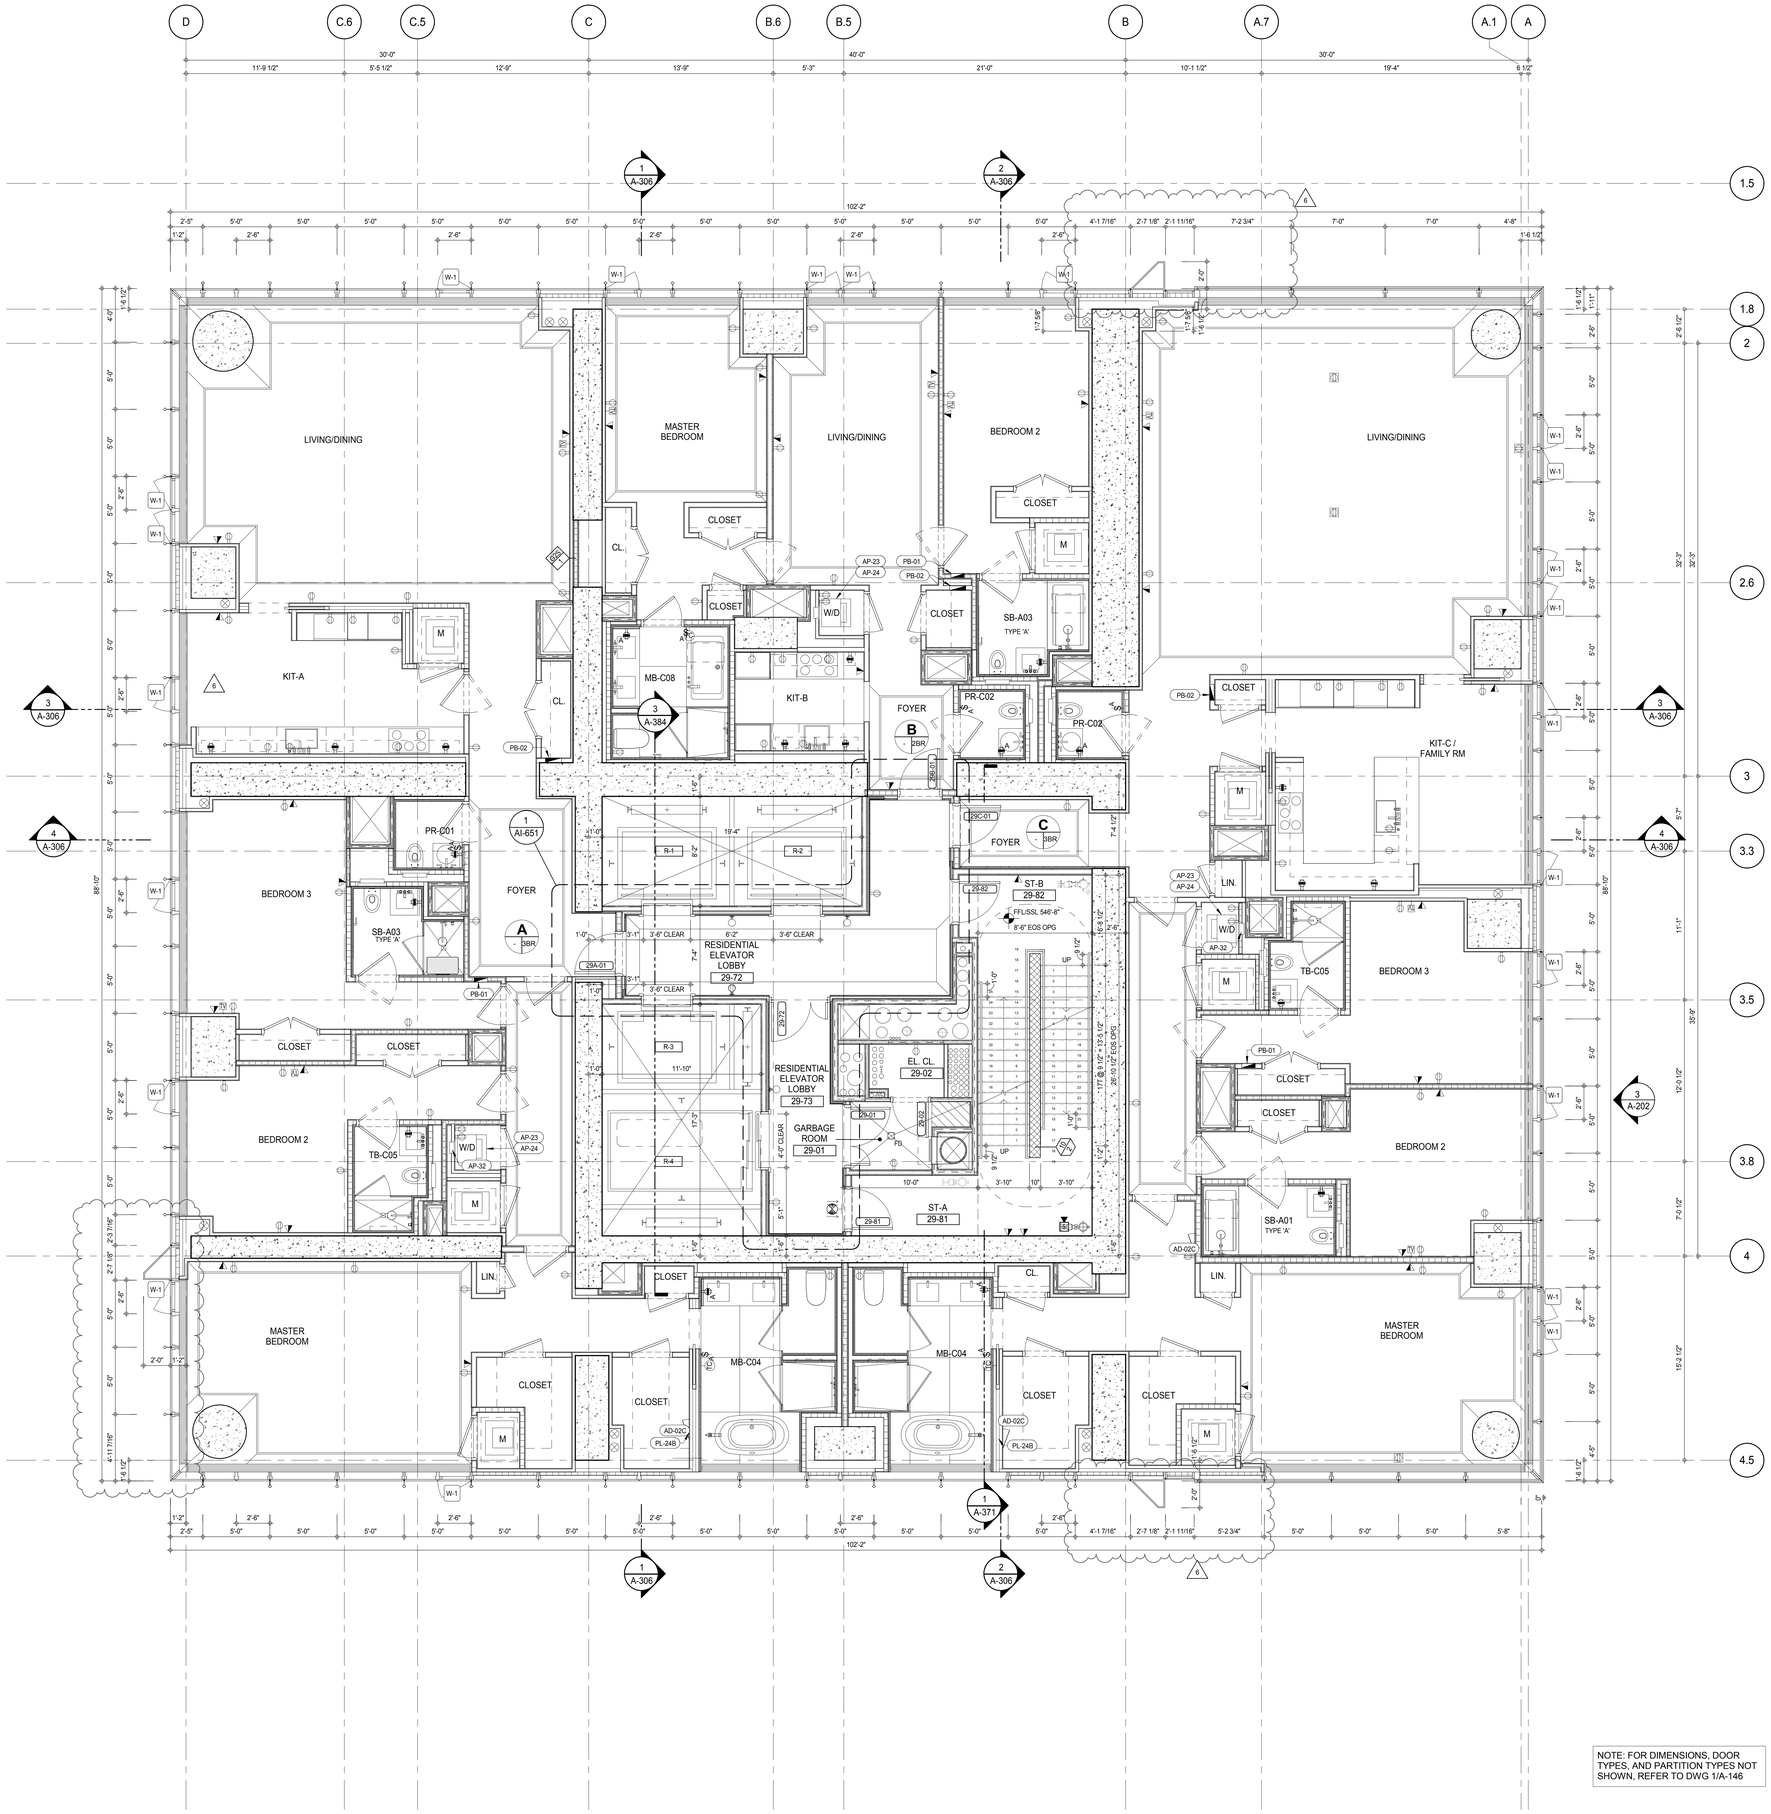

NOTE: FOR DIMENSIONS, DOOR TYPES, AND PARTITION TYPES NOT SHOWN, REFER TO DWG 1/A-146

SHEET NOTES:

C1 DASHED LINE DENOTES EXTENT OF 6" HIGH C.I.P. CONCRETE CURB. WIDTH TO MATCH PARTITION UNLESS OTHERWISE NOTED

C2 DASHED LINE DENOTES EXTENT OF 8" HIGH C.I.P. CONCRETE CURB. WIDTH TO MATCH PARTITION UNLESS OTHERWISE NOTED

C3 DASHED LINE DENOTES EXTENT OF 8" HIGH CEMENT BOARD BASE CURB. REFER TO SECTION DETAIL (9) ON SHEET (A-574).

P1 CONCRETE HOUSEKEEPING PAD, HEIGHT, SIZE AND LOCATION TO BE COORDINATED WITH MECHANICAL DRAWINGS.

EDGE OF SLAB IS 11" FROM FACE OF GLASS UNLESS OTHERWISE STATED AND/OR AT SHEAR WALL CONDITIONS.

KEYNOTE LEGEND:

TAG #	DESCRIPTION
AD-02C	ACCESS DOOR FLUSH NON RATED 18" x 18"
AP-23	COMPACT ELECTRIC DRYER
AP-24	COMPACT WASHING MACHINE
AP-32	RECESSED DRYER VENT BOX - UPWARD VENTING
PB-01	RESIDENTIAL ELECTRICAL PANELBOARD
PB-02	RESIDENTIAL TELECOM PANELBOARD
PL-24B	MB-FREESTANDING TUB - BLOWER

KEY PLAN:

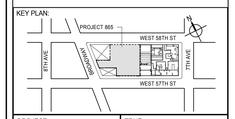

PROJECT NORTH

TRUE NORTH

DEVELOPER:
EXTELL DEVELOPMENT COMPANY
805 THIRD AVENUE, 7TH FLOOR
New York, NY 10022 USA
TEL: 212 712 6000 FAX: 212 712 6100

DESIGN ARCHITECT: Base Building Shell & Core
ADRIAN SMITH + GORDON GILL ARCHITECTURE
111 WEST MONROE STREET SUITE 2300
CHICAGO IL 60603
TEL: 312 920 1888 FAX: 312 920 1775

INTERIOR DESIGNER: Residential
Rottet Architecture and Design Studio, PLLC
298 Fifth Ave, 7th Floor
New York, NY 10001
TEL: 646 998 7000 FAX:

ARCHITECT OF RECORD: Base Building Shell, Core, & Residential
AAI ARCHITECTS, P.C.
401 Wellington St. W., 3rd Floor
Toronto, ON M5V 1E7 Canada
TEL: 416 967 1500 FAX: 416 967 7150

STRUCTURAL ENGINEERS:
WSP CANTOR SEINUK
228 EAST 45th Street
New York, NY 10017 USA
TEL: 212 687 9888 FAX: 646 487 5501

MEP ENGINEERS:
AKF GROUP
165 Broadway, 22nd Floor
New York, NY 10006 USA
TEL: 212 354 5656 FAX: 212 354 5668

GEOTECHNICAL ENGINEERS:
Langan Engineering & Environmental Services
21 Penn Plaza - 360 West 31st Street, 8th Floor
New York, NY 10001-2727
TEL: 212 479 5400 FAX: 212 479 5444

CODE CONSULTANTS:
Construction Consulting Associates
100 Church Street
New York, NY 10007
TEL: 212 385 1818 FAX: 212 385 1911

CURTAINWALL CONSULTANT:
AJLP Consulting
40 Worth Street. Suite 826
New York, NY 10013
TEL: 212 757 5659 FAX: 646 219 8508

LANDMARK/PRESERVATION CONSULTANT:
Jan Hird Pokorny Associates, Inc.
39 West 37th Street, 12A
New York, NY 10018
TEL: 212 759 6462 FAX: 212 759 6540

No.	DESCRIPTION	DATE
1	CD PROGRESS ISSUE 1	15 OCT 14
2	CD PROGRESS ISSUE 2	19 DEC 14
3	D.O.B. SUBMISSION	18 FEB 15
4	CD PROGRESS ISSUE 3	09 MAR 15
	D.O.B. SUBMISSION	27 APR 15
5	CD PROGRESS ISSUE 4	01 JUN 15
6	CD PROGRESS ISSUE 5	10 AUG 15
	D.O.B. AMENDMENT 2	21 SEP 15

/ISSUED AS: A-132 - CD PROGRESS ISSUE 3 - 09 MAR 15/

0 2'-0" 4'-0" 8'-0"

DOB SUBMISSION

Discrepancies must be reported immediately to the Architect before proceeding. Only figured dimensions are to be used. Contractors must check all dimensions on site. This drawing is protected by copyright.

ALL DIMENSIONS ARE SHOWN IN IMPERIAL.

CONSULTANT:

AAI ARCHITECTS, P.C.

PROJECT:

217 WEST 57TH STREET
NEW YORK, NY

DRAWING TITLE:

29TH FLOOR PLAN (RESIDENTIAL - TIER 2) (MFD-54TH FLOOR)

SEAL & SIGNATURE:

REGISTERED ARCHITECT STEPHEN DAVID JANSSEN No. 028881 STATE OF NEW YORK

DATE:	15 OCT 14
PROJECT No:	1216-00
DRAWN: Author	REV: 6
CHK: Checker	
SCALE: 1/4" = 1'-0"	
DWG No:	A-145.01
DOB PAGE No:	163 of 569

DOB EMPLOYEE STAMP:

DOB B-SCAN:

36" x 48" Arch E SHEET SIZE
FILE NAME: C:\Bim\Local Files\EXTELL-865-AAI-TWR-CNF_hardarm.rvt
PLOT DATE: 9/22/2015 10:02:58 AM

DEPT OF BLDGS 121282605 Job Number
E351754105X Scan Code

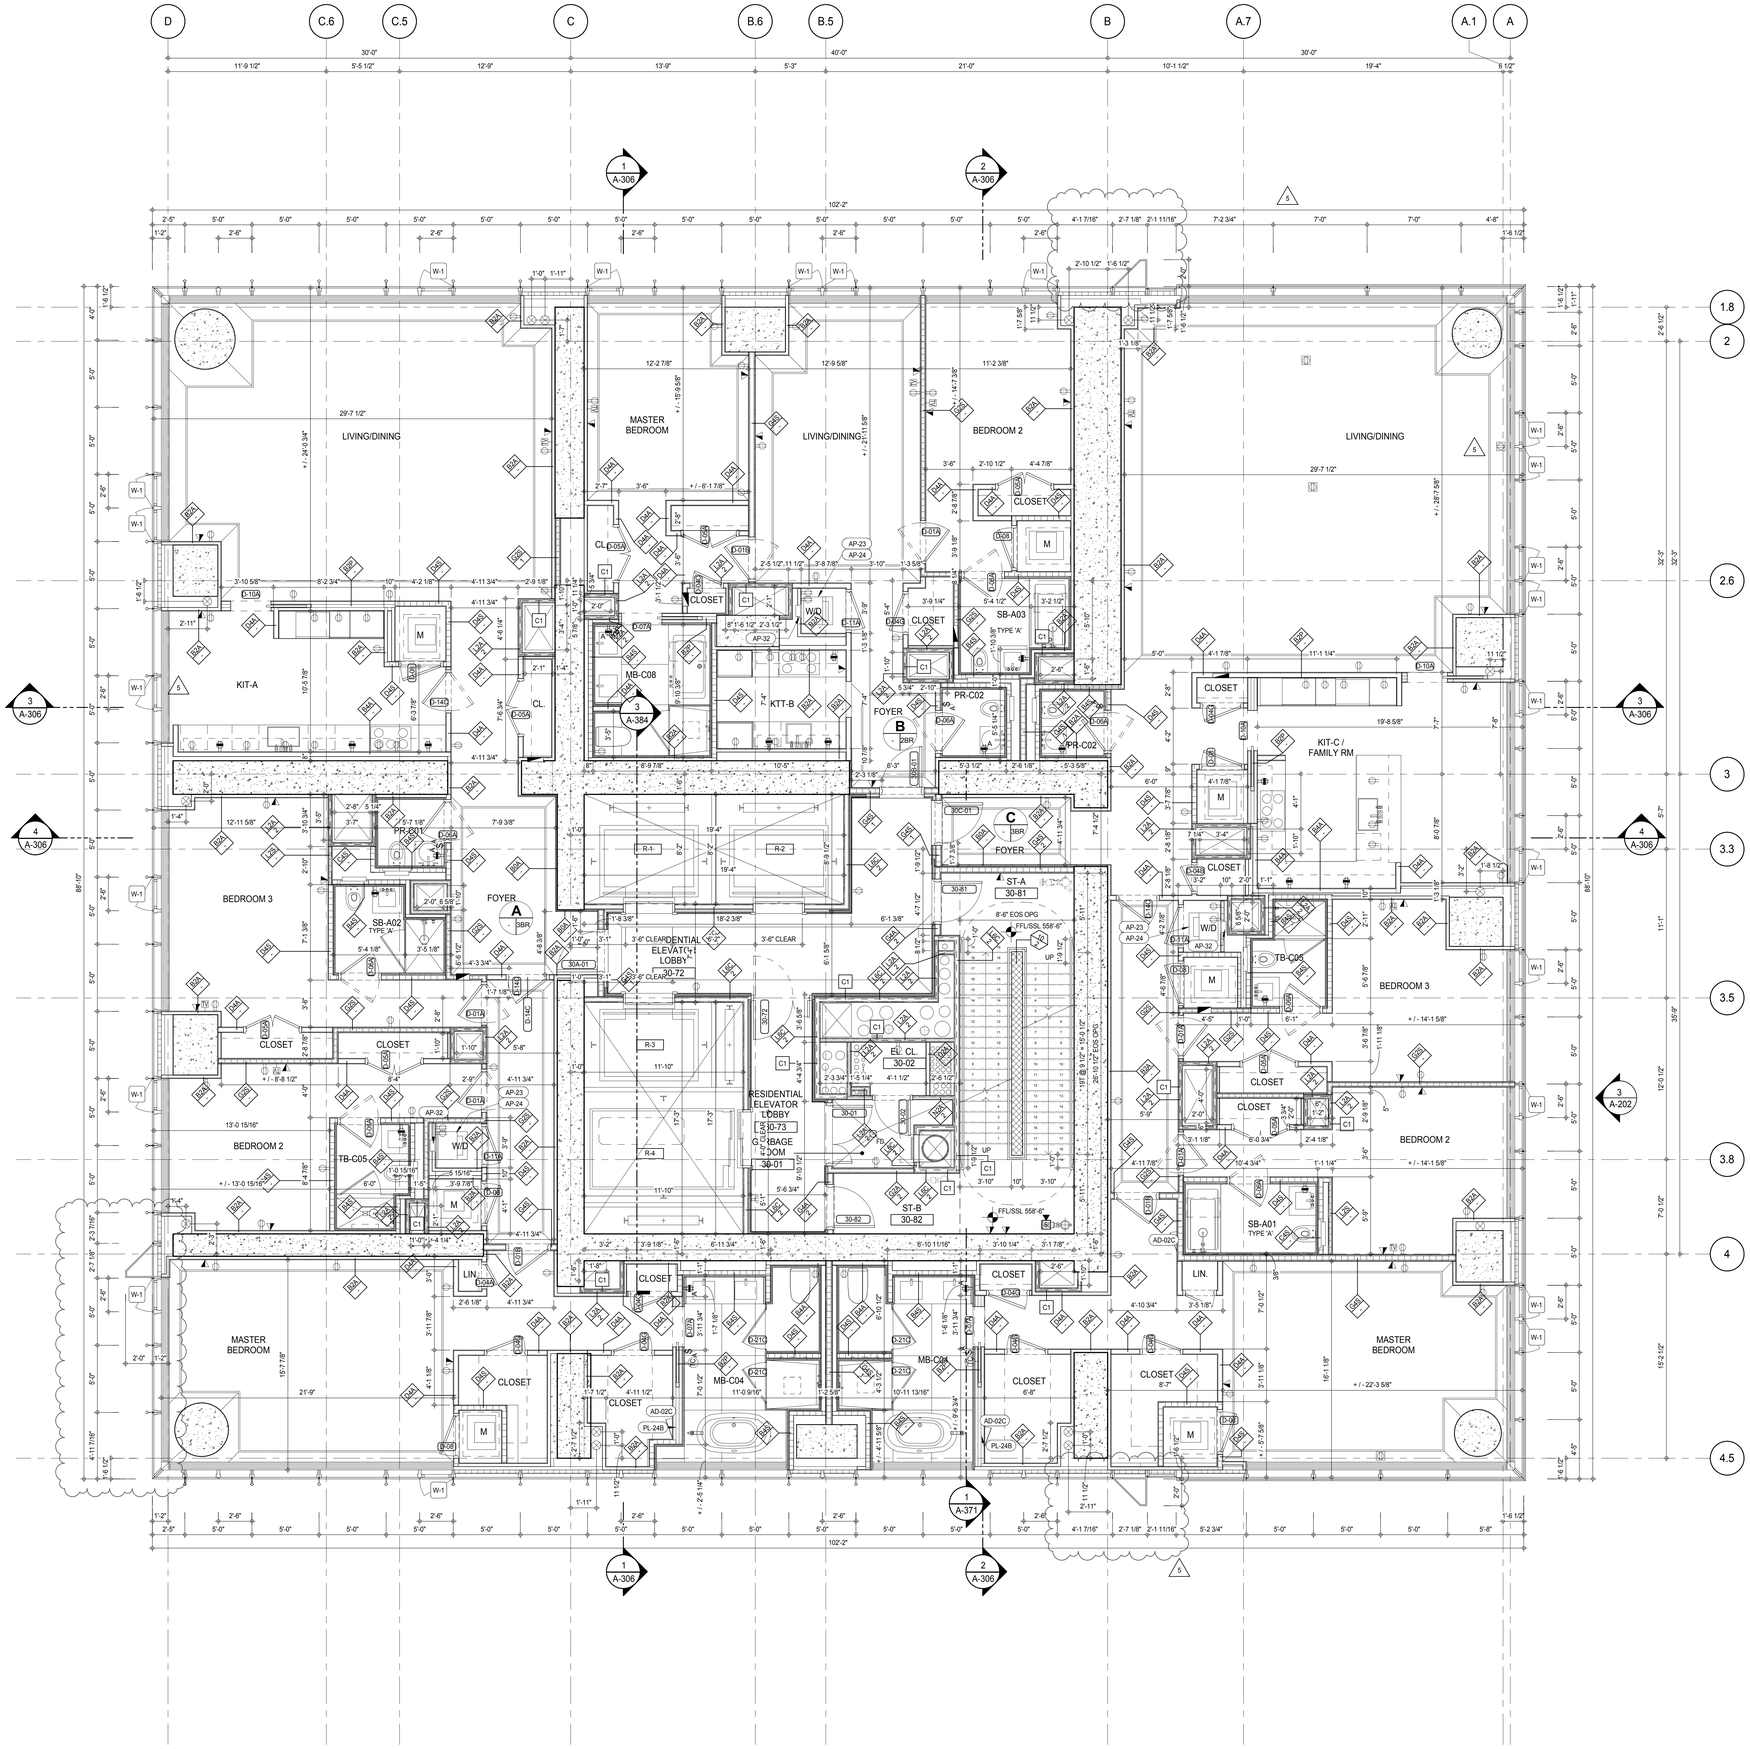

SHEET NOTES:

C1 DASHED LINE DENOTES EXTENT OF 6" HIGH C.I.P. CONCRETE CURB. WIDTH TO MATCH PARTITION UNLESS OTHERWISE NOTED

C2 DASHED LINE DENOTES EXTENT OF 8" HIGH C.I.P. CONCRETE CURB. WIDTH TO MATCH PARTITION UNLESS OTHERWISE NOTED

C3 DASHED LINE DENOTES EXTENT OF 8" HIGH CEMENT BOARD BASE CURB. REFER TO SECTION DETAIL (9) ON SHEET (A-574).

P1 CONCRETE HOUSEKEEPING PAD, HEIGHT, SIZE AND LOCATION TO BE COORDINATED WITH MECHANICAL DRAWINGS.

EDGE OF SLAB IS 11" FROM FACE OF GLASS UNLESS OTHERWISE STATED AND/OR AT SHEAR WALL CONDITIONS.

KEYNOTE LEGEND:

TAG #	DESCRIPTION
AD-02C	ACCESS DOOR FLUSH NON RATED 18" x 18"
AP-23	COMPACT ELECTRIC DRYER
AP-24	COMPACT WASHING MACHINE
AP-32	RECESSED DRYER VENT BOX - UPWARD VENTING
PL-24B	MB-FREESTANDING TUB - BLOWER

KEY PLAN:

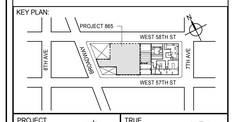

PROJECT NORTH

TRUE NORTH

DEVELOPER:
EXTELL DEVELOPMENT COMPANY
805 THIRD AVENUE, 7TH FLOOR
New York, NY 10022 USA
TEL: 212 712 6000 FAX: 212 712 6100

DESIGN ARCHITECT: Base Building Shell & Core
ADRIAN SMITH + GORDON GILL ARCHITECTURE
111 WEST MONROE STREET SUITE 2300
CHICAGO IL 60603
TEL: 312 920 1888 FAX: 312 920 1775

INTERIOR DESIGNER: Residential
Rottet Architecture and Design Studio, PLLC
298 Fifth Ave, 7th Floor
New York, NY 10001
TEL: 646 998 7000 FAX:

ARCHITECT OF RECORD: Base Building Shell, Core, & Residential
AAI ARCHITECTS, P.C.
401 Wellington St. W., 3rd Floor
Toronto, ON M5V 1E7 Canada
TEL: 416 967 1500 FAX: 416 967 7150

STRUCTURAL ENGINEERS:
WSP CANTOR SEINUK
228 EAST 45th Street
New York, NY 10017 USA
TEL: 212 687 9888 FAX: 646 487 5501

MEP ENGINEERS:
AKF GROUP
165 Broadway, 22nd Floor
New York, NY 10006 USA
TEL: 212 354 5656 FAX: 212 354 5668

GEOTECHNICAL ENGINEERS:
Langan Engineering & Environmental Services
21 Penn Plaza - 360 West 31st Street, 8th Floor
New York, NY 10001-2727
TEL: 212 479 5400 FAX: 212 479 5444

CODE CONSULTANTS:
Construction Consulting Associates
100 Church Street
New York, NY 10007
TEL: 212 385 1818 FAX: 212 385 1911

CURTAINWALL CONSULTANT:
AJLP Consulting
40 Worth Street. Suite 826
New York, NY 10013
TEL: 212 757 5659 FAX: 646 219 8508

LANDMARK/PRESERVATION CONSULTANT:
Jan Hird Pokorny Associates, Inc.
39 West 37th Street, 12A
New York, NY 10018
TEL: 212 759 6462 FAX: 212 759 6540

No.	DESCRIPTION	DATE
1	CD PROGRESS ISSUE 2	19 DEC 14
2	D.O.B. SUBMISSION	18 FEB 15
3	CD PROGRESS ISSUE 3	09 MAR 15
	D.O.B. SUBMISSION	27 APR 15
4	CD PROGRESS ISSUE 4	01 JUN 15
5	CD PROGRESS ISSUE 5	10 AUG 15
	D.O.B. AMENDMENT 2	21 SEP 15

//ISSUED AS: A-133 - CD PROGRESS ISSUE 3 - 09 MAR 15//

0 2'-0" 4'-0" 8'-0"

DOB SUBMISSION

Discrepancies must be reported immediately to the Architect before proceeding. Only figured dimensions are to be used. Contractors must check all dimensions on site. This drawing is protected by copyright.

ALL DIMENSIONS ARE SHOWN IN IMPERIAL.

CONSULTANT:

AAI ARCHITECTS, P.C.

PROJECT:

217 WEST 57TH STREET
NEW YORK, NY

DRAWING TITLE:

30TH-44TH FLOOR PLAN
(RESIDENTIAL - TIER 2)
(MFD-55TH-69TH FLOOR)

SEAL & SIGNATURE:

REGISTERED ARCHITECT WAYNE DAVID JANSEN No. 028881 STATE OF NEW YORK

DATE:	19 DEC 14
PROJECT No:	1216-00
DRAWN: Author	REV:
CHK: Checker	5
SCALE: 1/4" = 1'-0"	
DWG No:	A-146.01
DOB PAGE No:	164 of 569

DOB EMPLOYEE STAMP:

DOB B-SCAN:

36" x 48" Arch E SHEET SIZE
FILE NAME: C:\Revit Local Files\EXTELL-865-AAI-TWR-CNF_bwilsmith.rvt
PLOT DATE: 6/22/2015 10:03:23 AM

DEPT OF BLDGS 421263505 Job Number
E514255443 Scan Code

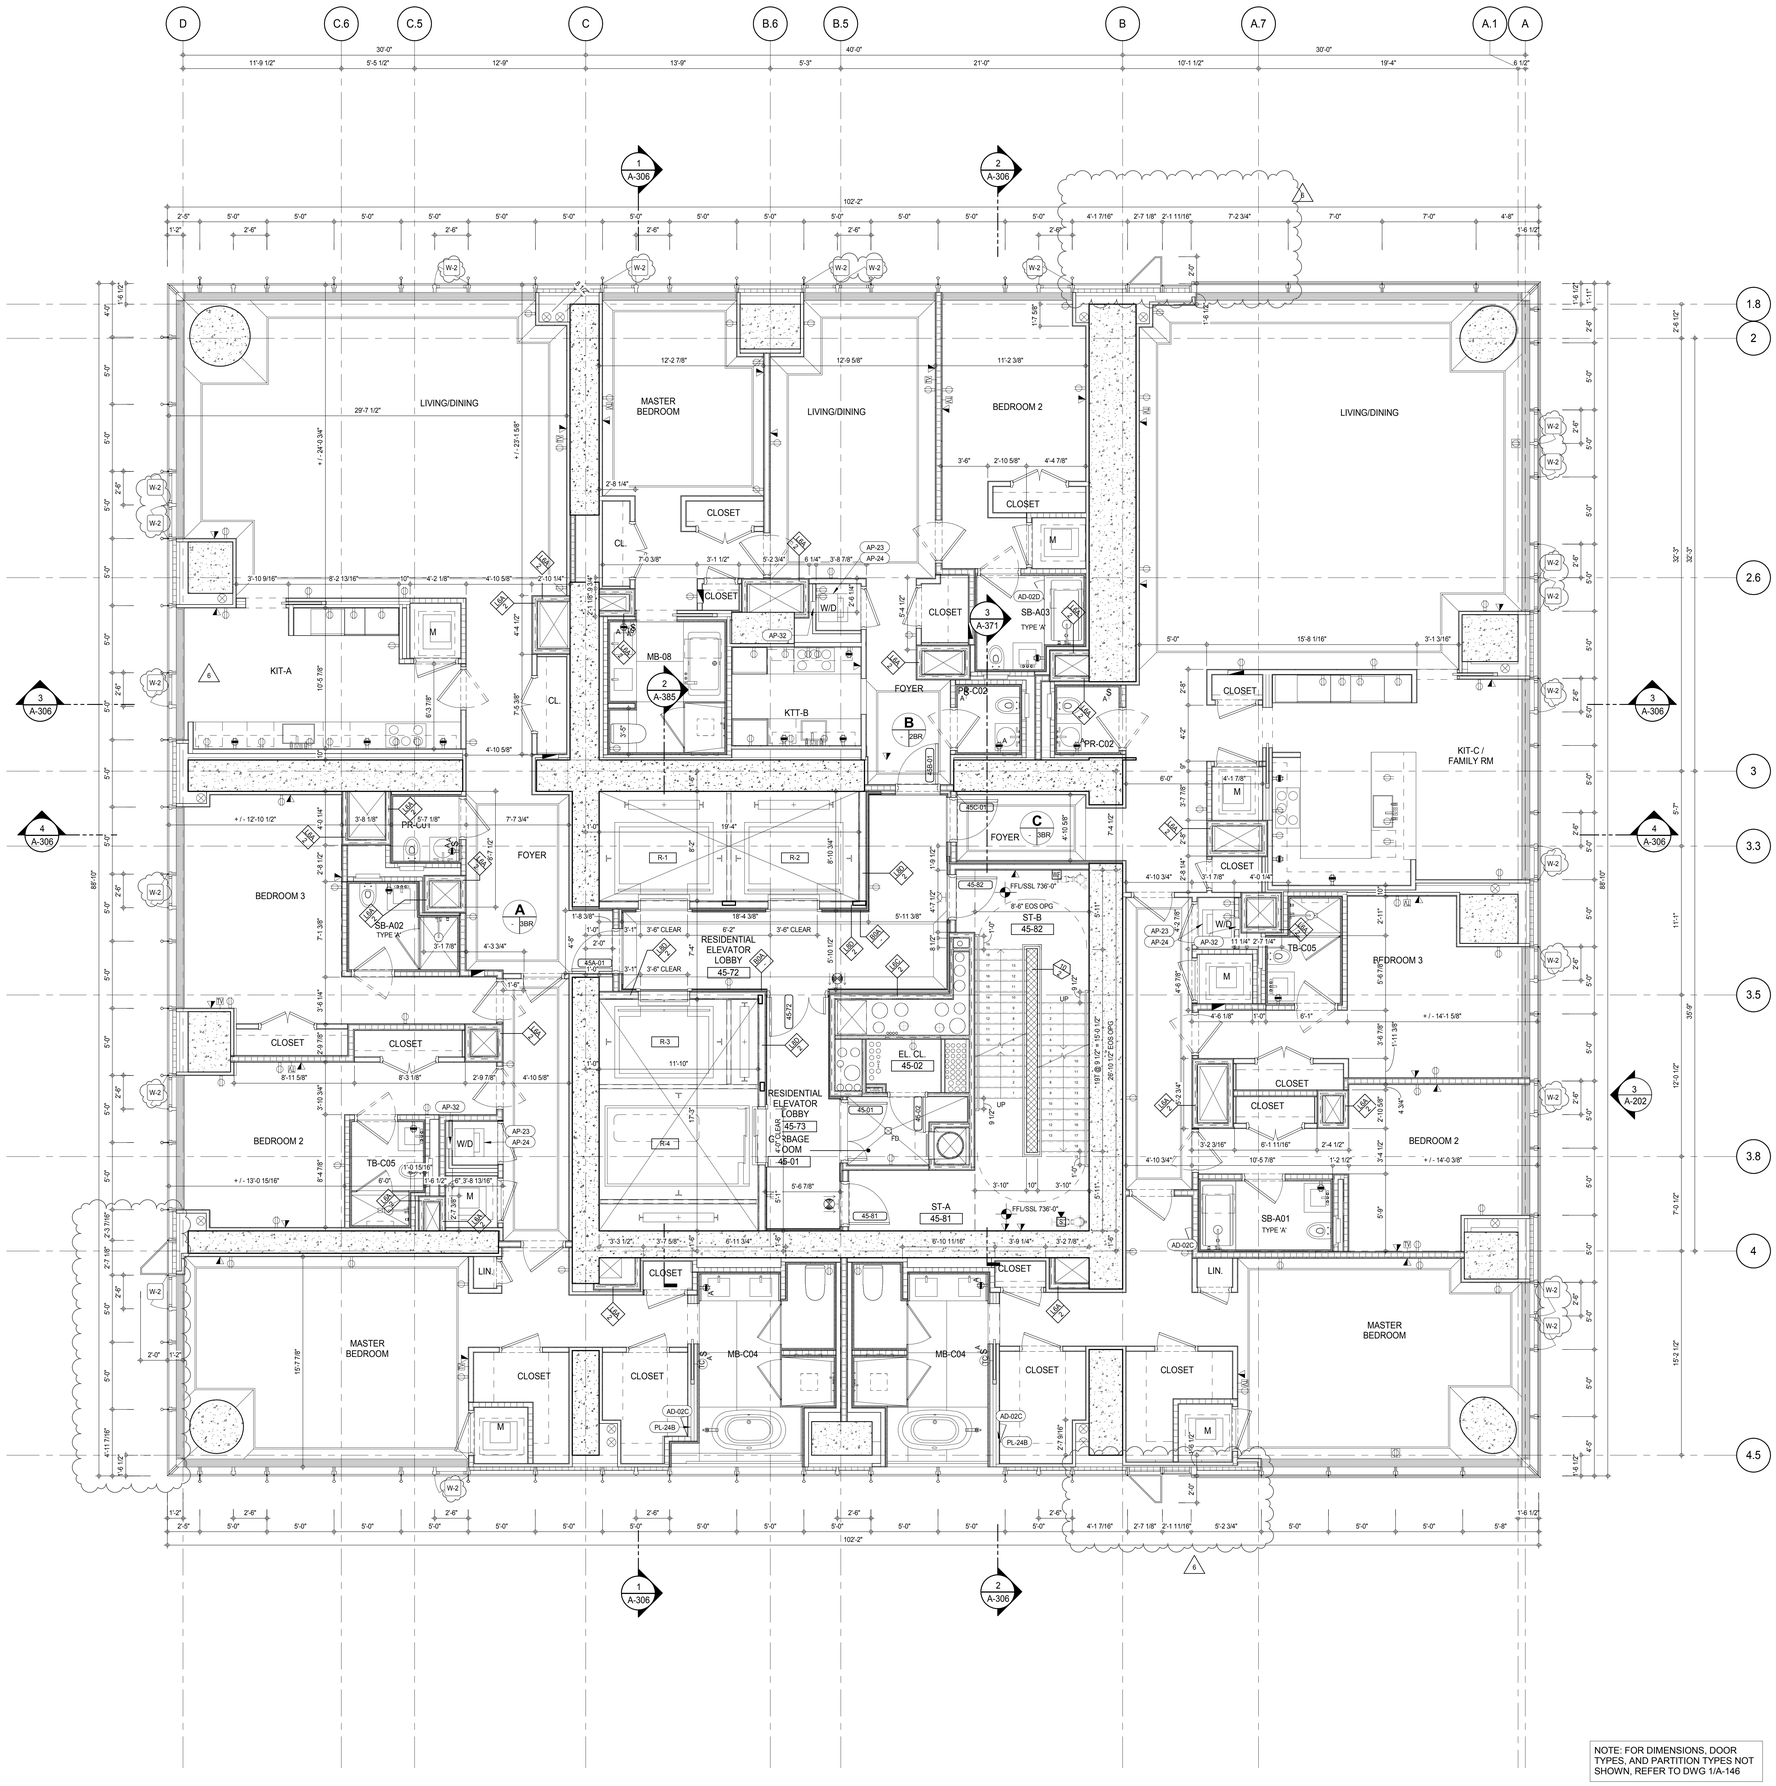

SHEET NOTES:

C1 DASHED LINE DENOTES EXTENT OF 6" HIGH C.I.P. CONCRETE CURB. WIDTH TO MATCH PARTITION UNLESS OTHERWISE NOTED

C2 DASHED LINE DENOTES EXTENT OF 8" HIGH C.I.P. CONCRETE CURB. WIDTH TO MATCH PARTITION UNLESS OTHERWISE NOTED

C3 DASHED LINE DENOTES EXTENT OF 8" HIGH CEMENT BOARD BASE CURB. REFER TO SECTION DETAIL (9) ON SHEET (A-574).

P1 CONCRETE HOUSEKEEPING PAD, HEIGHT, SIZE AND LOCATION TO BE COORDINATED WITH MECHANICAL DRAWINGS.

EDGE OF SLAB IS 11" FROM FACE OF GLASS UNLESS OTHERWISE STATED AND/OR AT SHEAR WALL CONDITIONS.

KEYNOTE LEGEND:

TAG #	DESCRIPTION
AD-02C	ACCESS DOOR FLUSH NON RATED 18" x 18"
AD-02D	ACCESS DOOR FLUSH NON RATED 18" x 18"
AP-23	COMPACT ELECTRIC DRYER
AP-24	COMPACT WASHING MACHINE
AP-32	RECESSED DRYER VENT BOX - UPWARD VENTING
PL-24B	MB-FREESTANDING TUB - BLOWER

NOTE: FOR DIMENSIONS, DOOR TYPES, AND PARTITION TYPES NOT SHOWN, REFER TO DWG 1/A-146

KEY PLAN:

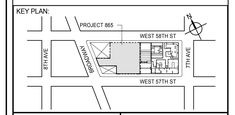

PROJECT NORTH | TRUE NORTH

DEVELOPER:
EXTELL DEVELOPMENT COMPANY
805 THIRD AVENUE, 7TH FLOOR
New York, NY 10022 USA
TEL: 212 712 6000 FAX: 212 712 6100

DESIGN ARCHITECT: Base Building Shell & Core
ADRIAN SMITH + GORDON GILL ARCHITECTURE
111 WEST MONROE STREET SUITE 2300
CHICAGO IL 60603
TEL: 312 920 1888 FAX: 312 920 1775

INTERIOR DESIGNER: Residential
Rottet Architecture and Design Studio, PLLC
298 Fifth Ave, 7th Floor
New York, NY 10001
TEL: 646 998 7000 FAX:

ARCHITECT OF RECORD: Base Building Shell, Core, & Residential
AAI ARCHITECTS, P.C.
401 Wellington St. W., 3rd Floor
Toronto, ON M5V 1E7 Canada
TEL: 416 967 1500 FAX: 416 967 7150

STRUCTURAL ENGINEERS:
WSP CANTOR SEINUK
228 EAST 45th Street
New York, NY 10017 USA
TEL: 212 687 9888 FAX: 646 487 5501

MEP ENGINEERS:
AKF GROUP
165 Broadway, 22nd Floor
New York, NY 10006 USA
TEL: 212 354 5656 FAX: 212 354 5668

GEOTECHNICAL ENGINEERS:
Langan Engineering & Environmental Services
21 Penn Plaza - 360 West 31st Street, 8th Floor
New York, NY 10001-2727
TEL: 212 479 5400 FAX: 212 479 5444

CODE CONSULTANTS:
Construction Consulting Associates
100 Church Street
New York, NY 10007
TEL: 212 385 1818 FAX: 212 385 1911

CURTAINWALL CONSULTANT:
AJLP Consulting
40 Worth Street. Suite 826
New York, NY 10013
TEL: 212 757 5659 FAX: 646 219 8508

LANDMARK/PRESERVATION CONSULTANT:
Jan Hird Pokorny Associates, Inc.
39 West 37th Street, 12A
New York, NY 10018
TEL: 212 759 6462 FAX: 212 759 6540

No.	DESCRIPTION	DATE
1	CD PROGRESS ISSUE 1	15 OCT 14
2	CD PROGRESS ISSUE 2	19 DEC 14
3	D.O.B. SUBMISSION	18 FEB 15
4	CD PROGRESS ISSUE 3	09 MAR 15
	D.O.B. SUBMISSION	27 APR 15
5	CD PROGRESS ISSUE 4	01 JUN 15
6	CD PROGRESS ISSUE 5	10 AUG 15
	D.O.B. AMENDMENT 2	21 SEP 15

0 2' - 0" 4' - 0" 8' - 0"

DOB SUBMISSION

Discrepancies must be reported immediately to the Architect before proceeding. Only figured dimensions are to be used. Contractors must check all dimensions on site. This drawing is protected by copyright.

ALL DIMENSIONS ARE SHOWN IN IMPERIAL.

CONSULTANT:
AAI ARCHITECTS, P.C.

PROJECT:
217 WEST 57TH STREET
NEW YORK, NY

DRAWING TITLE:
45TH FLOOR PLAN (RESIDENTIAL - TIER 2) (MFD-70TH FLOOR)

SEAL & SIGNATURE: REGISTERED ARCHITECT ANDRE DAVID JAKRAY No. 026881 STATE OF NEW YORK

DATE:	15 OCT 14
PROJECT No:	1216-00
DRAWN: Author	REV:
CHK: Checker	6
SCALE: 1/4" = 1'-0"	
DWG No:	A-147.01
DOB PAGE No:	165 of 569

DOB EMPLOYEE STAMP: DOB B-SCAN:

//ISSUED AS: A-145 - CD PROGRESS ISSUE 3 - 09 MAR 15//

36" x 48" Arch E SHEET SIZE
FILE NAME: C:\Revit Local Files\EXTELL-865-AAI-TWR-CNF_bueltemi.rvt
PLOT DATE: 6/22/2015 10:02:24 AM

DEPT OF BLDGS 121253505 Job Number
E364505249 Scan Code

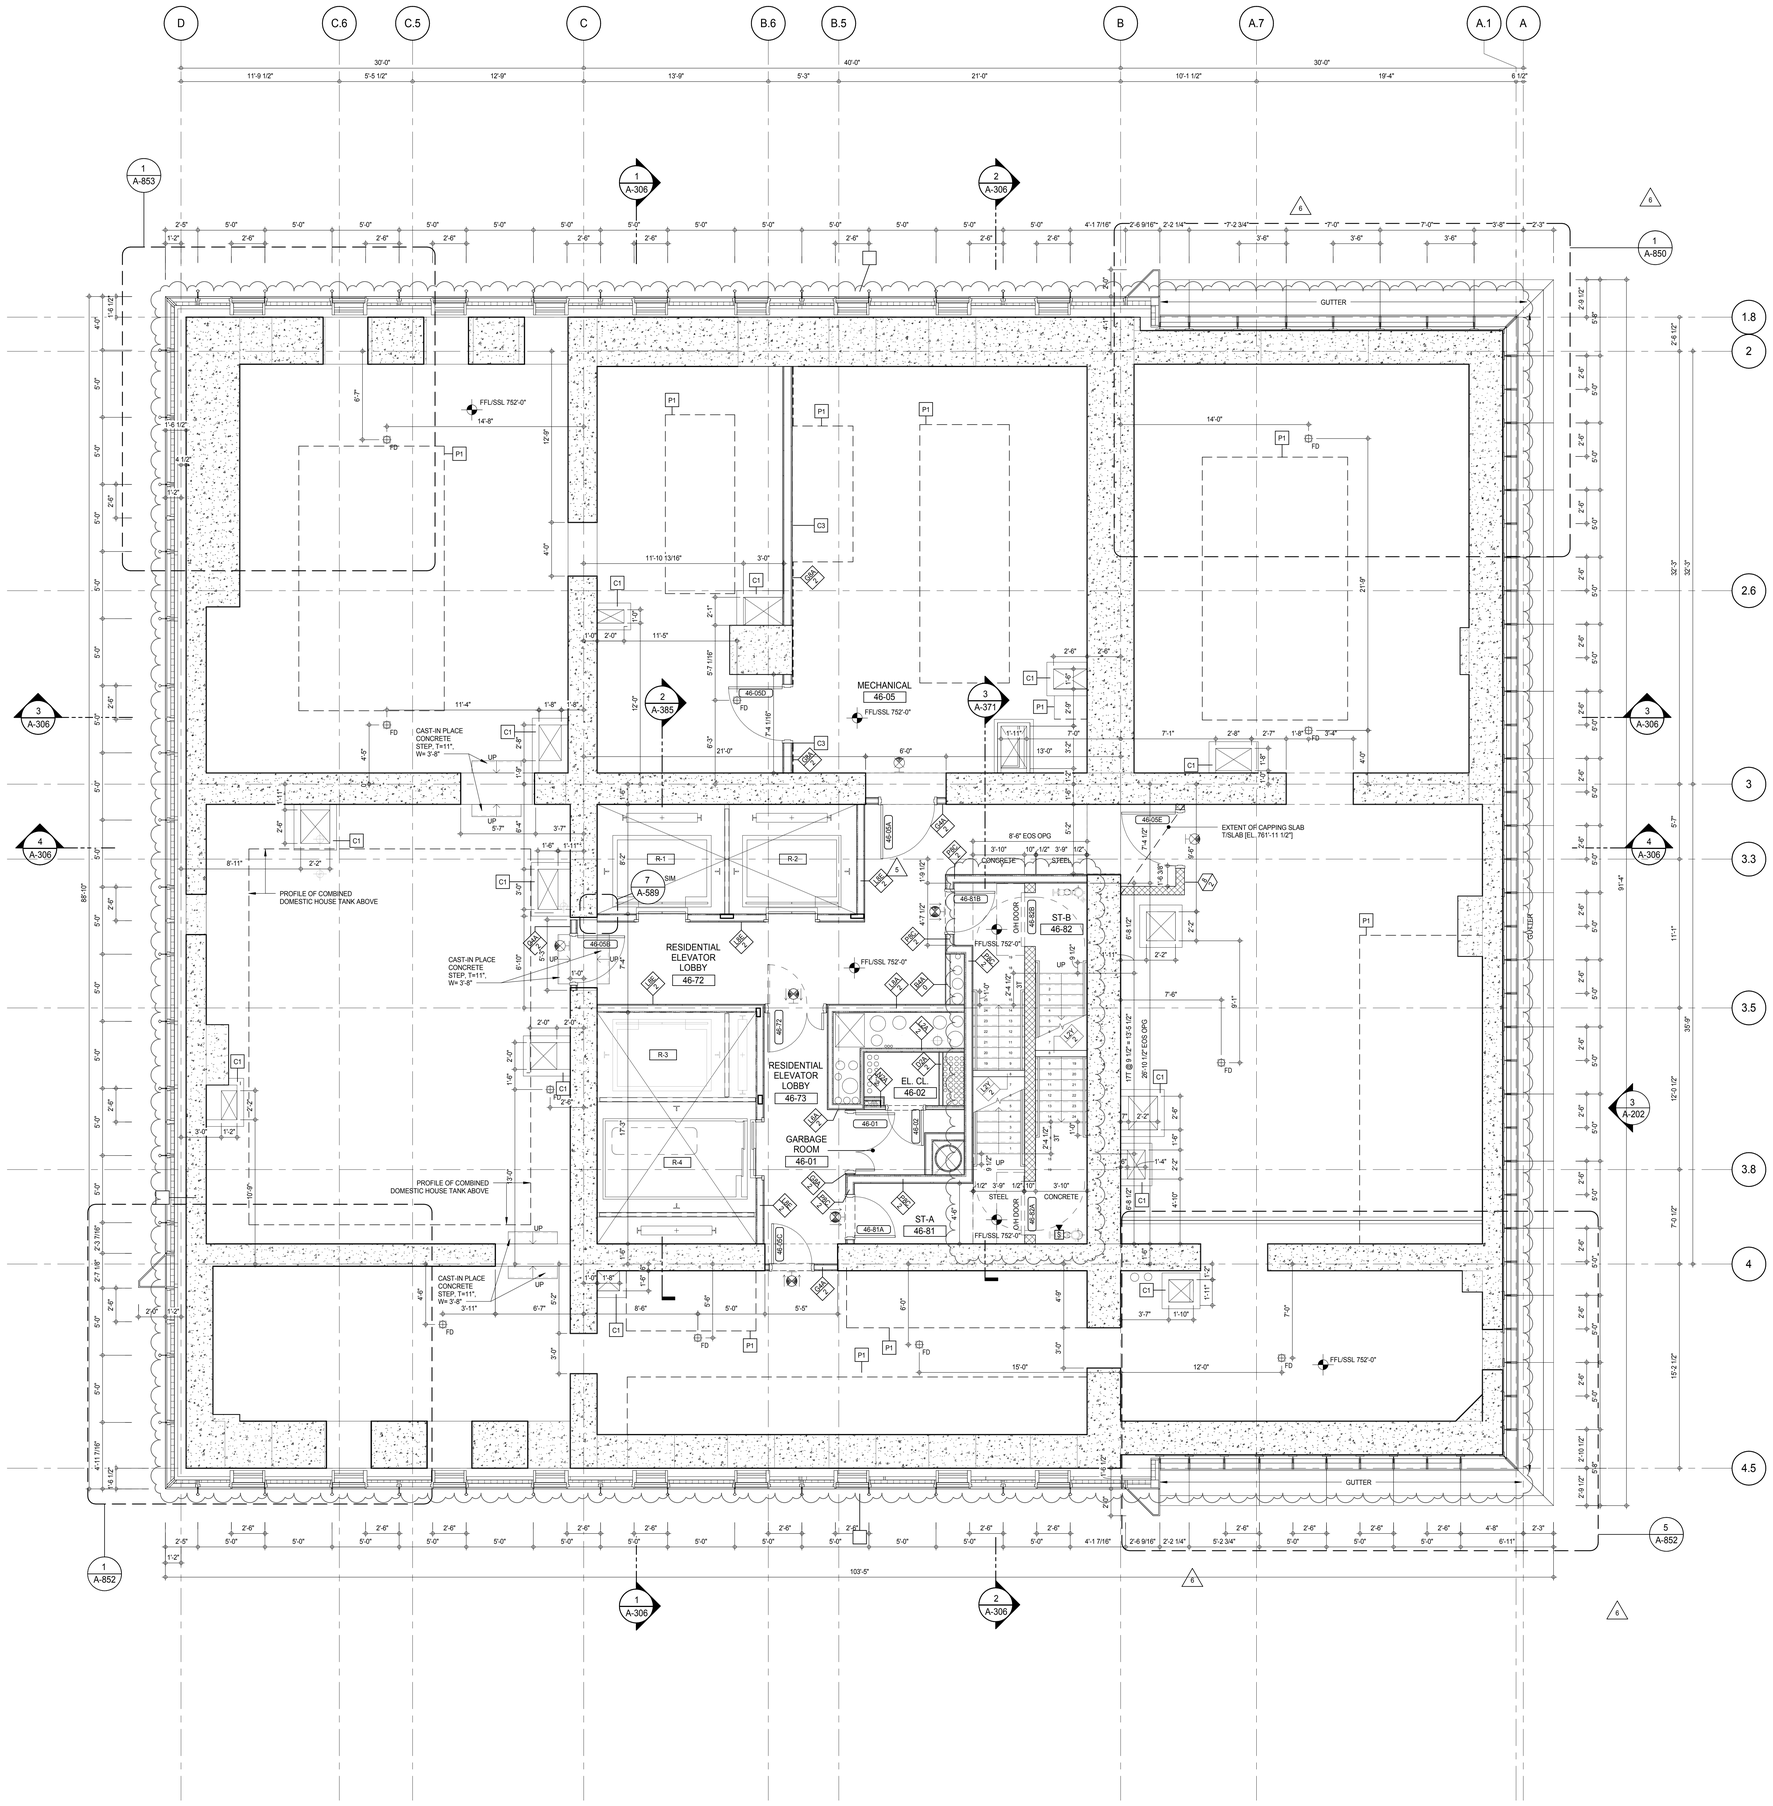

SHEET NOTES:

C1 DASHED LINE DENOTES EXTENT OF 6" HIGH C.I.P. CONCRETE CURB. WIDTH TO MATCH PARTITION UNLESS OTHERWISE NOTED

C2 DASHED LINE DENOTES EXTENT OF 8" HIGH C.I.P. CONCRETE CURB. WIDTH TO MATCH PARTITION UNLESS OTHERWISE NOTED

C3 DASHED LINE DENOTES EXTENT OF 8" HIGH CEMENT BOARD BASE CURB. REFER TO SECTION DETAIL (9) ON SHEET (A-574).

P1 CONCRETE HOUSEKEEPING PAD, HEIGHT, SIZE AND LOCATION TO BE COORDINATED WITH MECHANICAL DRAWINGS.

EDGE OF SLAB IS 11" FROM FACE OF GLASS UNLESS OTHERWISE STATED AND/OR AT SHEAR WALL CONDITIONS.

KEY PLAN:

PROJECT NORTH: TRUE NORTH

DEVELOPER:
EXTELL DEVELOPMENT COMPANY
805 THIRD AVENUE, 7TH FLOOR
New York, NY 10022 USA
TEL: 212 712 6000 FAX: 212 712 6100

DESIGN ARCHITECT: Base Building Shell & Core
ADRIAN SMITH + GORDON GILL ARCHITECTURE
111 WEST MONROE STREET SUITE 2300
CHICAGO IL 60603
TEL: 312 920 1888 FAX: 312 920 1775

INTERIOR DESIGNER: Residential
Rottet Architecture and Design Studio, PLLC
298 Fifth Ave, 7th Floor
New York, NY 10001
TEL: 646 998 7000 FAX:

ARCHITECT OF RECORD: Base Building Shell, Core, & Residential
AAI ARCHITECTS, P.C.
401 Wellington St. W., 3rd Floor
Toronto, ON M5V 1E7 Canada
TEL: 416 967 1500 FAX: 416 967 7150

STRUCTURAL ENGINEERS:
WSP CANTOR SEINUK
228 EAST 45th Street
New York, NY 10017 USA
TEL: 212 687 9888 FAX: 646 487 5501

MEP ENGINEERS:
AKF GROUP
165 Broadway, 22nd Floor
New York, NY 10006 USA
TEL: 212 354 5656 FAX: 212 354 5668

GEOTECHNICAL ENGINEERS:
Langan Engineering & Environmental Services
21 Penn Plaza - 360 West 31st Street, 8th Floor
New York, NY 10001-2727
TEL: 212 479 5400 FAX: 212 479 5444

CODE CONSULTANTS:
Construction Consulting Associates
100 Church Street
New York, NY 10007
TEL: 212 385 1818 FAX: 212 385 1911

CURTAINWALL CONSULTANT:
AJLP Consulting
40 Worth Street. Suite 826
New York, NY 10013
TEL: 212 757 5659 FAX: 646 219 8508

LANDMARK/PRESERVATION CONSULTANT:
Jan Hird Pokorny Associates, Inc.
39 West 37th Street, 12A
New York, NY 10018
TEL: 212 759 6462 FAX: 212 759 6540

No.	DESCRIPTION	DATE
1	CD PROGRESS ISSUE 1	15 OCT 14
2	CD PROGRESS ISSUE 2	19 DEC 14
3	D.O.B. SUBMISSION	18 FEB 15
4	CD PROGRESS ISSUE 3	09 MAR 15
	D.O.B. SUBMISSION	27 APR 15
5	CD PROGRESS ISSUE 4	01 JUN 15
6	CD PROGRESS ISSUE 5	10 AUG 15
	D.O.B. AMENDMENT 2	21 SEP 15

/ISSUED AS: A-146 - CD PROGRESS ISSUE 3 - 09 MAR 15/

0 2'-0" 4'-0" 8'-0"

DOB SUBMISSION

Discrepancies must be reported immediately to the Architect before proceeding. Only figured dimensions are to be used. Contractors must check all dimensions on site. This drawing is protected by copyright.

ALL DIMENSIONS ARE SHOWN IN IMPERIAL.

CONSULTANT: AAI ARCHITECTS, P.C.

PROJECT:
217 WEST 57TH STREET
NEW YORK, NY

DRAWING TITLE:
46TH FLOOR PLAN (MECHANICAL)
(MFD-71ST FLOOR)

SEAL & SIGNATURE: REGISTERED ARCHITECT ANDRE DAVID JANSSEN NO. 026881 STATE OF NEW YORK

DATE:	15 OCT 14
PROJECT No:	1216-00
DRAWN: Author	REV: 6
CHK: Checker	
SCALE: 1/4" = 1'-0"	
DWG No:	A-148.01
DOB PAGE No:	166 of 569

DOB EMPLOYEE STAMP: DOB B-SCAN:

36" x 48" Arch E - SHEET SIZE
FILE NAME: C:\Revit local files\EXTELL-805-AAI-TWR-CNE_hedtarm.rvt
PLOT DATE: 9/22/2015 10:10:04:02 AM

DEPT OF BLDGS 421258305 Job Number
E500053327 Scan Code

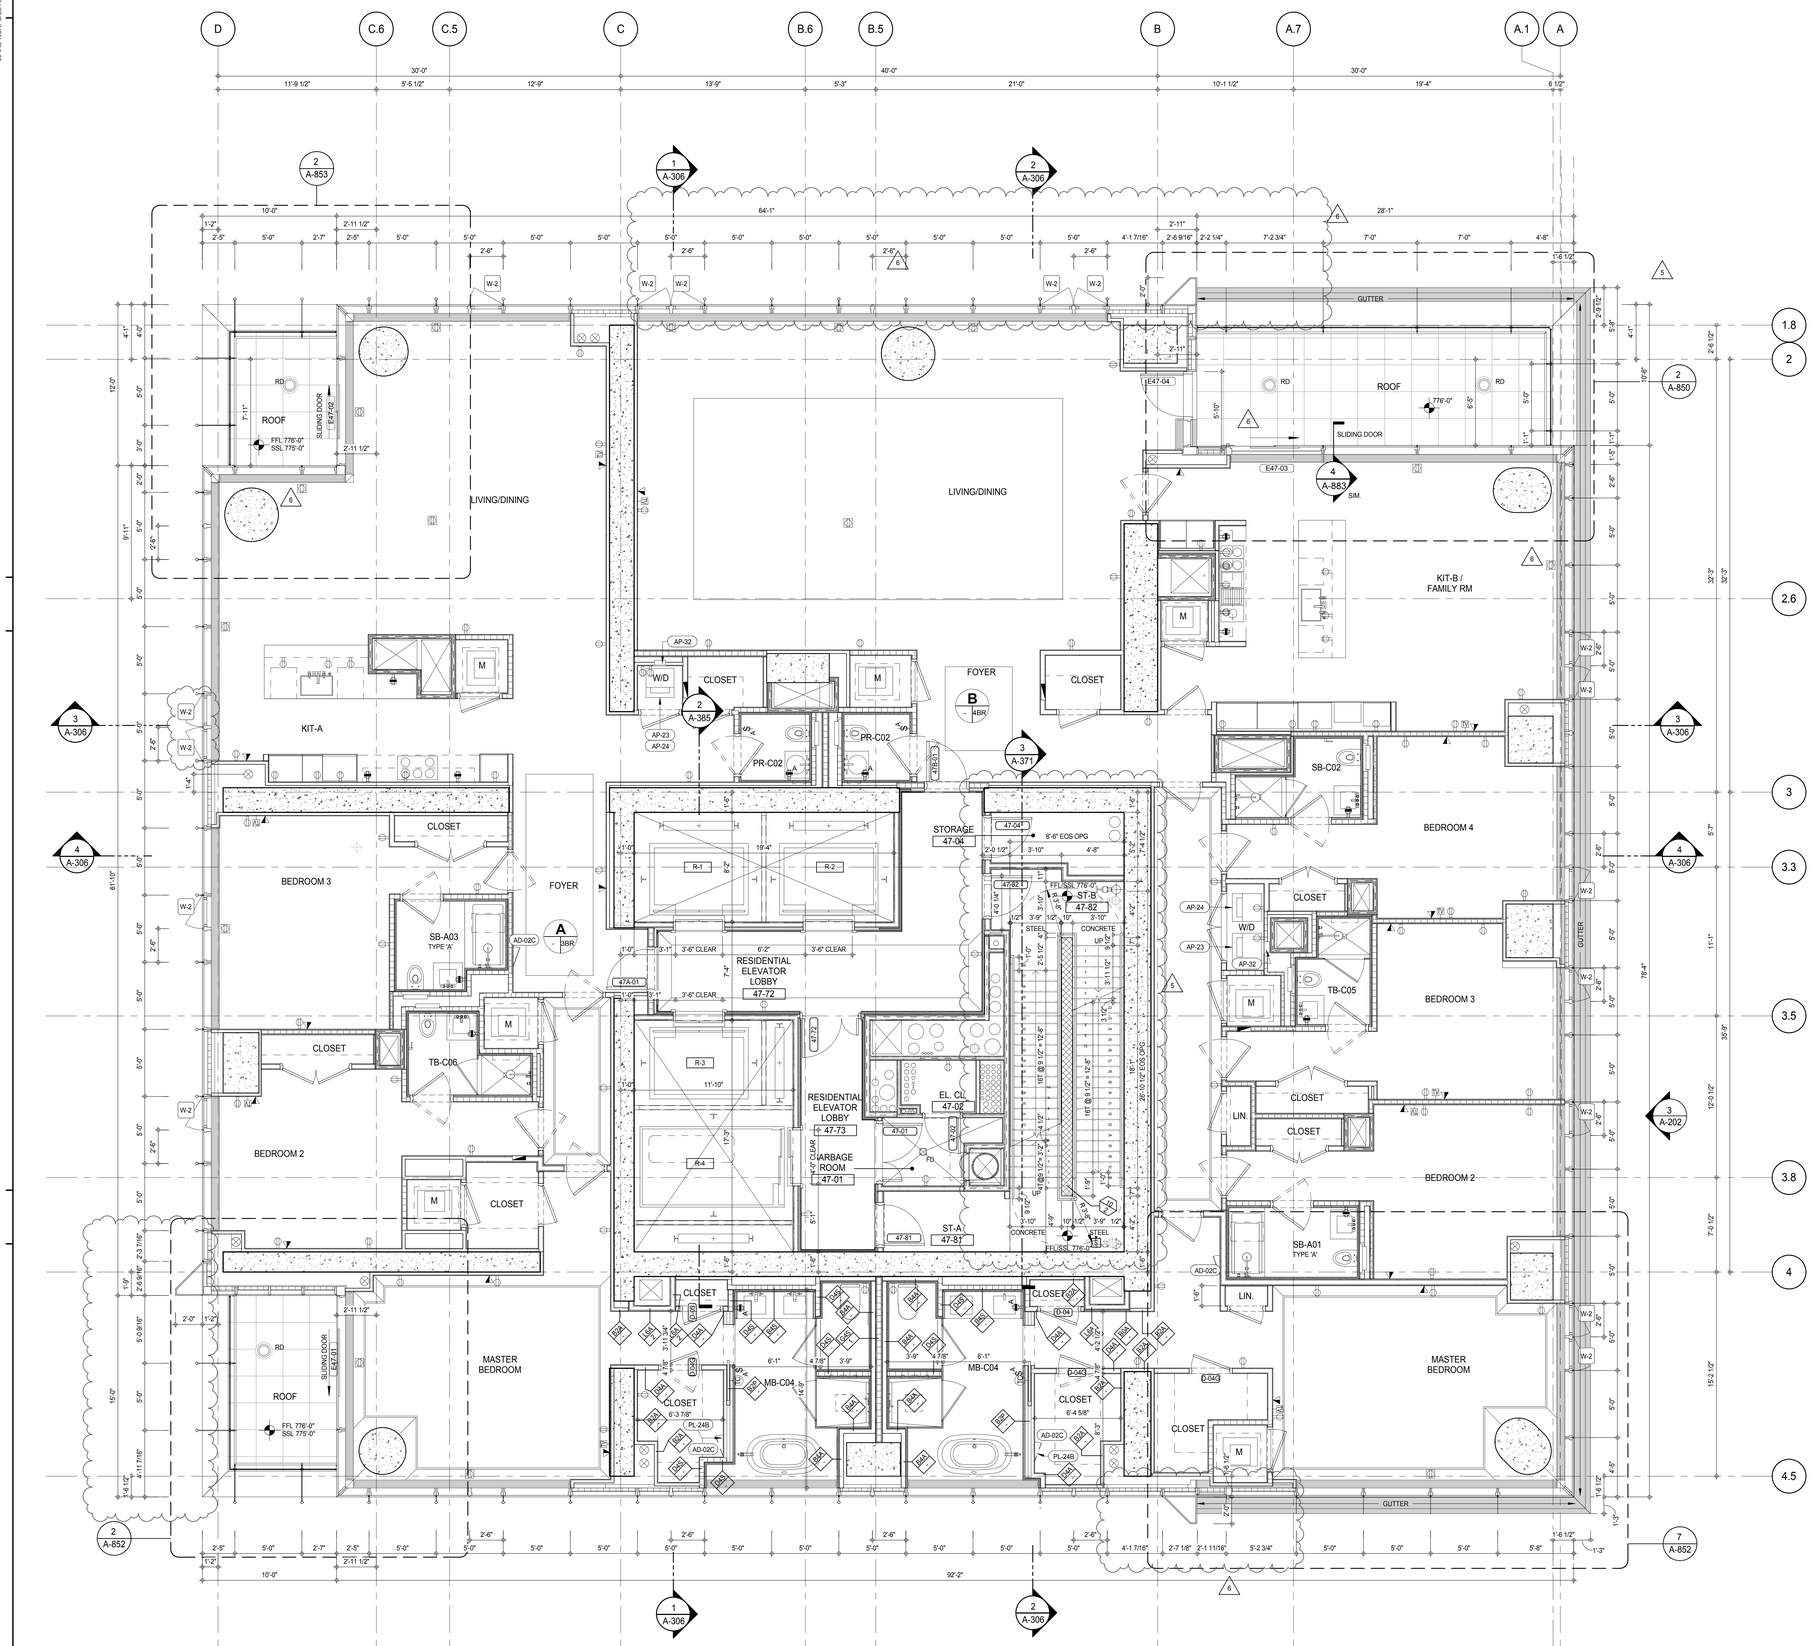

SHEET NOTES:

C1 DASHED LINE DENOTES EXTENT OF 6" HIGH C.I.P. CONCRETE CURB. WIDTH TO MATCH PARTITION UNLESS OTHERWISE NOTED

C2 DASHED LINE DENOTES EXTENT OF 8" HIGH C.I.P. CONCRETE CURB. WIDTH TO MATCH PARTITION UNLESS OTHERWISE NOTED

C3 DASHED LINE DENOTES EXTENT OF 8" HIGH CEMENT BOARD BASE CURB. REFER TO SECTION DETAIL (9) ON SHEET (A-574).

P1 CONCRETE HOUSEKEEPING PAD, HEIGHT, SIZE AND LOCATION TO BE COORDINATED WITH MECHANICAL DRAWINGS.

EDGE OF SLAB IS 11" FROM FACE OF GLASS UNLESS OTHERWISE STATED AND/OR AT SHEAR WALL CONDITIONS.

KEYNOTE LEGEND:

TAG #	DESCRIPTION
AD-02C	ACCESS DOOR FLUSH NON RATED 18" x 18"
AP-23	COMPACT ELECTRIC DRYER
AP-24	COMPACT WASHING MACHINE
AP-32	RECESSED DRYER VENT BOX - UPWARD VENTING
PL-24B	MB-FREESTANDING TUB - BLOWER

NOTE: FOR DIMENSIONS, DOOR TYPES, AND PARTITION TYPES NOT SHOWN, REFER TO DWG 1/A-150

KEY PLAN:

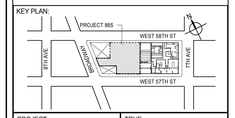

PROJECT NORTH

TRUE NORTH

DEVELOPER:
EXTELL DEVELOPMENT COMPANY
805 THIRD AVENUE, 7TH FLOOR
New York, NY 10022 USA
TEL: 212 712 6000 FAX: 212 712 6100

DESIGN ARCHITECT: Base Building Shell & Core
ADRIAN SMITH + GORDON GILL ARCHITECTURE
111 WEST MONROE STREET SUITE 2300
CHICAGO IL 60603
TEL: 312 920 1888 FAX: 312 920 1775

INTERIOR DESIGNER: Residential
Rottet Architecture and Design Studio, PLLC
298 Fifth Ave, 7th Floor
New York, NY 10001
TEL: 646 998 7000 FAX:

ARCHITECT OF RECORD: Base Building Shell, Core, & Residential
AAI ARCHITECTS, P.C.
401 Wellington St. W., 3rd Floor
Toronto, ON M5V 1E7 Canada
TEL: 416 967 1500 FAX: 416 967 7150

STRUCTURAL ENGINEERS:
WSP CANTOR SEINUK
228 EAST 45th Street
New York, NY 10017 USA
TEL: 212 687 9888 FAX: 646 487 5501

MEP ENGINEERS:
AKF GROUP
165 Broadway, 22nd Floor
New York, NY 10006 USA
TEL: 212 354 5656 FAX: 212 354 5668

GEOTECHNICAL ENGINEERS:
Langan Engineering & Environmental Services
21 Penn Plaza - 360 West 31st Street, 8th Floor
New York, NY 10001-2727
TEL: 212 479 5400 FAX: 212 479 5444

CODE CONSULTANTS:
Construction Consulting Associates
100 Church Street
New York, NY 10007
TEL: 212 385 1818 FAX: 212 385 1911

CURTAINWALL CONSULTANT:
AJLP Consulting
40 Worth Street. Suite 826
New York, NY 10013
TEL: 212 757 5659 FAX: 646 219 8508

LANDMARK/PRESERVATION CONSULTANT:
Jan Hird Pokorny Associates, Inc.
39 West 37th Street, 12A
New York, NY 10018
TEL: 212 759 6462 FAX: 212 759 6540

No.	DESCRIPTION	DATE
1	CD PROGRESS ISSUE 1	15 OCT 14
2	CD PROGRESS ISSUE 2	19 DEC 14
3	D.O.B. SUBMISSION	18 FEB 15
4	CD PROGRESS ISSUE 3	09 MAR 15
	D.O.B. SUBMISSION	27 APR 15
5	CD PROGRESS ISSUE 4	01 JUN 15
6	CD PROGRESS ISSUE 5	10 AUG 15
	D.O.B. AMENDMENT 2	21 SEP 15

/ISSUED AS: A-147 - CD PROGRESS ISSUE 3 - 09 MAR 15/

0 2'-0" 4'-0" 8'-0"

DOB SUBMISSION

Discrepancies must be reported immediately to the Architect before proceeding. Only figured dimensions are to be used. Contractors must check all dimensions on site. This drawing is protected by copyright.

ALL DIMENSIONS ARE SHOWN IN IMPERIAL.

CONSULTANT:

AAI ARCHITECTS, P.C.

PROJECT:

217 WEST 57TH STREET
NEW YORK, NY

DRAWING TITLE:

47TH FLOOR PLAN (RESIDENTIAL - TIER 3) (MFD-77TH FLOOR)

SEAL & SIGNATURE:

REGISTERED ARCHITECT ALEXANDER DAVID JANSEN No. 028881 STATE OF NEW YORK

DATE:	15 OCT 14
PROJECT No:	1216-00
DRAWN: Author	REV: 6
CHK. Checker	
SCALE: 1/4" = 1'-0"	
DWG No:	A-149.01
DOB PAGE No:	167 of 569

DOB EMPLOYEE STAMP:

DOB B-SCAN:

36" x 48" Arch E SHEET SIZE
FILE NAME: C:\Users\Local Files\EXTELL-865-AAI-TWR-CAD_Jsullivan.rvt
PLOT DATE: 9/22/2015 10:04:23 AM

DEPT OF BLDGS 421258305 Job Number
E343542915 Scan Code

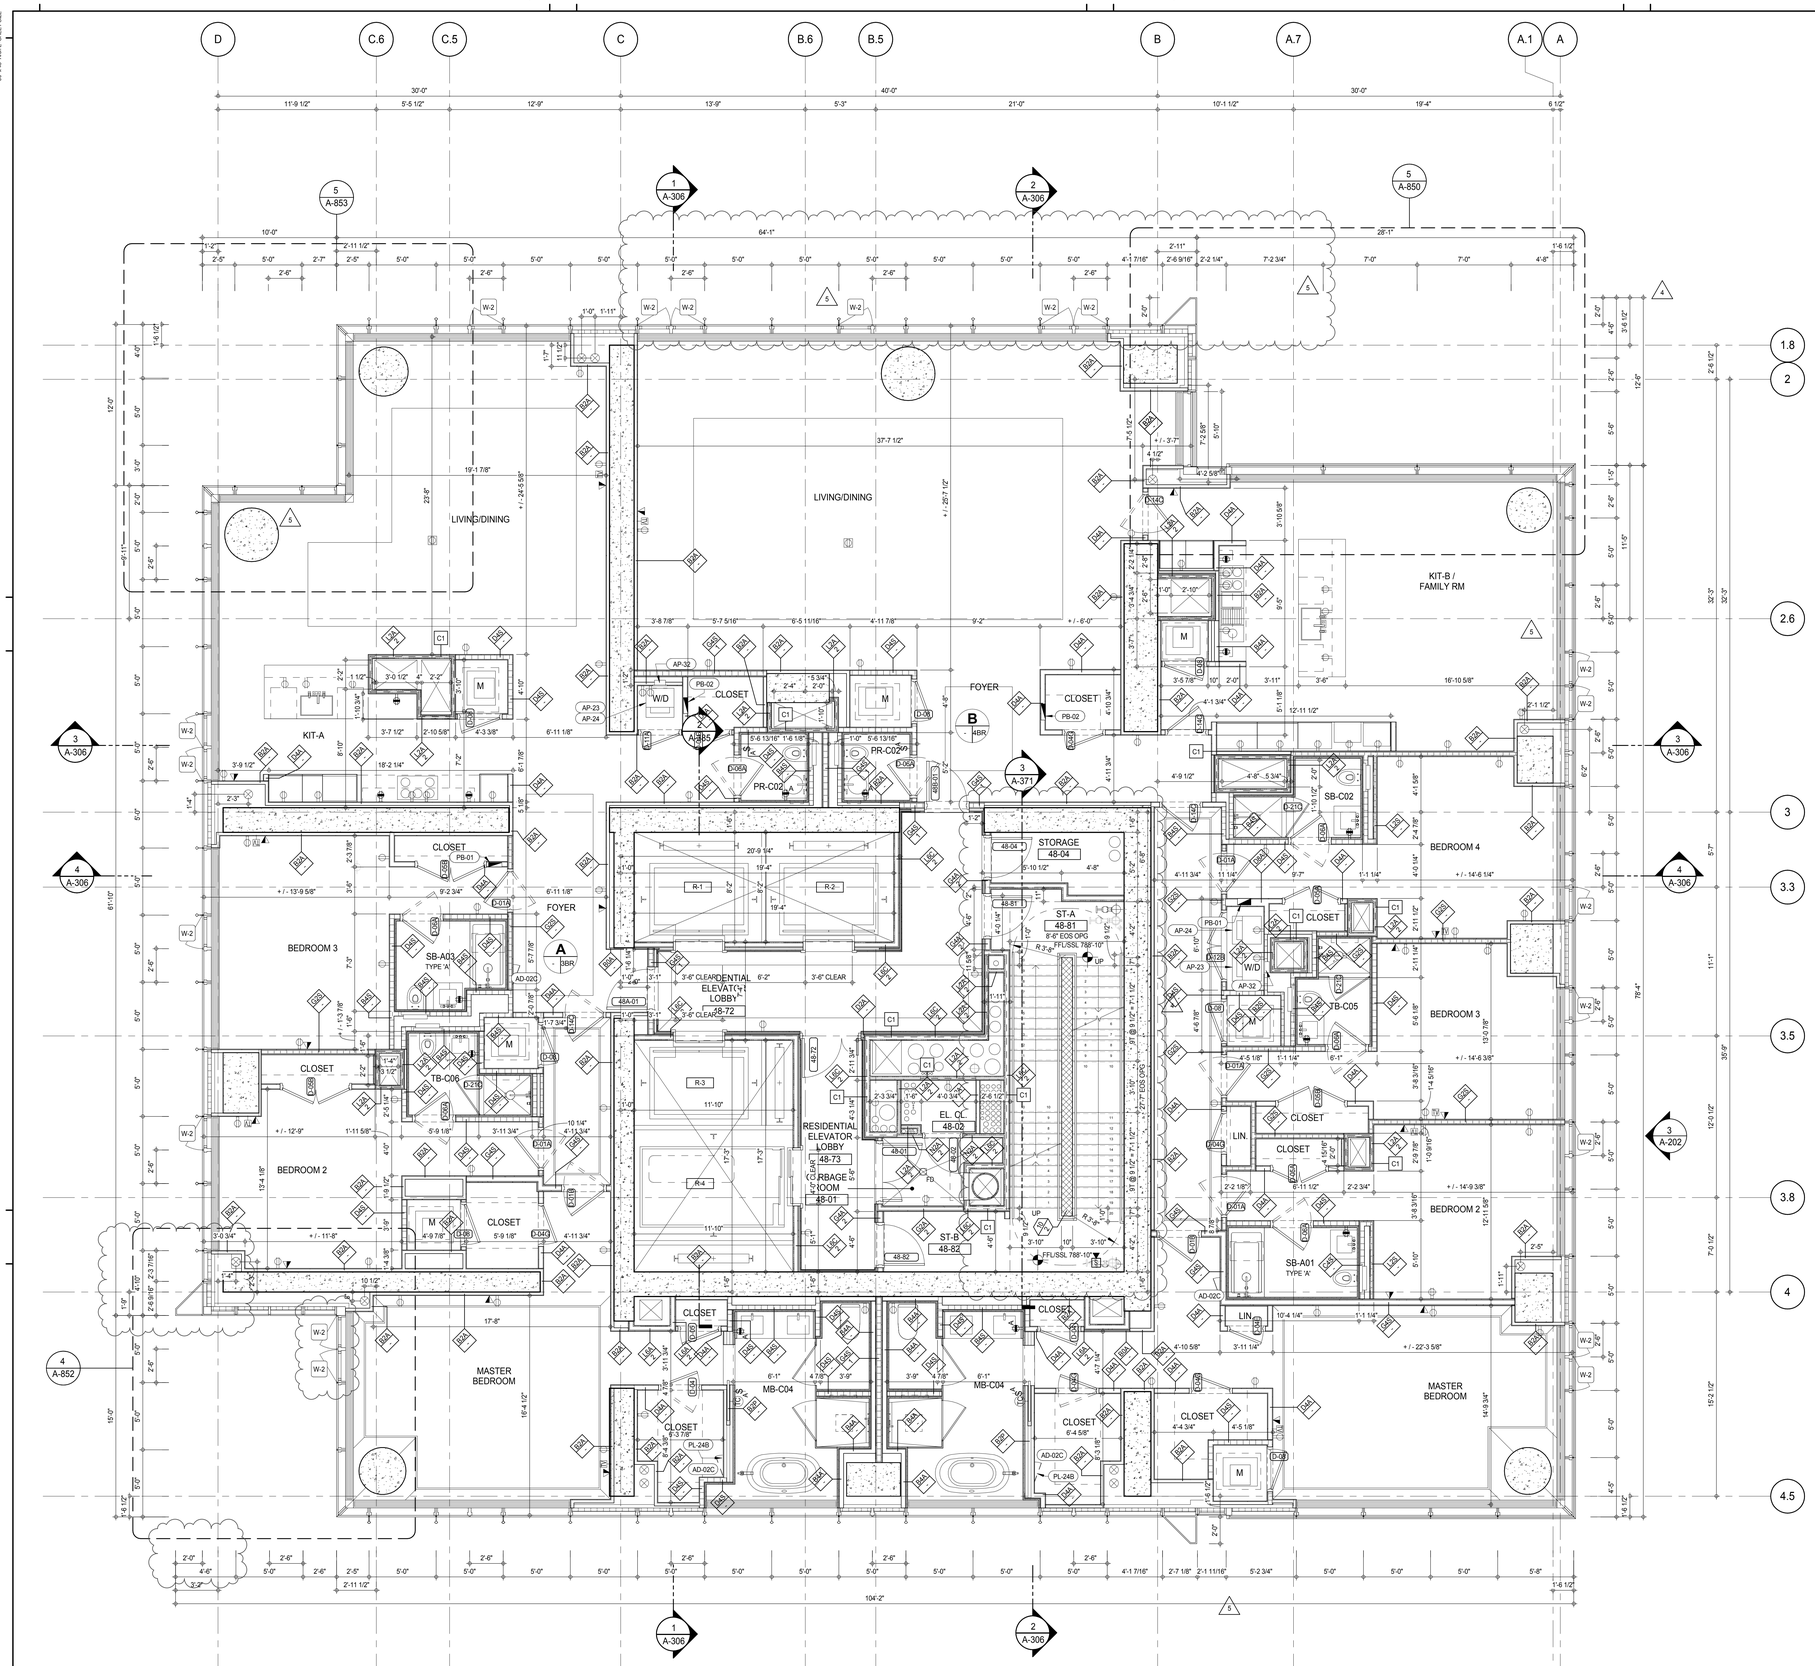

SHEET NOTES:

C1 DASHED LINE DENOTES EXTENT OF 6" HIGH C.I.P. CONCRETE CURB. WIDTH TO MATCH PARTITION UNLESS OTHERWISE NOTED

C2 DASHED LINE DENOTES EXTENT OF 8" HIGH C.I.P. CONCRETE CURB. WIDTH TO MATCH PARTITION UNLESS OTHERWISE NOTED

C3 DASHED LINE DENOTES EXTENT OF 8" HIGH CEMENT BOARD BASE CURB. REFER TO SECTION DETAIL (9) ON SHEET (A-574).

P1 CONCRETE HOUSEKEEPING PAD, HEIGHT, SIZE AND LOCATION TO BE COORDINATED WITH MECHANICAL DRAWINGS.

EDGE OF SLAB IS 11" FROM FACE OF GLASS UNLESS OTHERWISE STATED AND/OR AT SHEAR WALL CONDITIONS.

KEYNOTE LEGEND:

TAG #	DESCRIPTION
AD-02C	ACCESS DOOR FLUSH NON RATED 18" x 18"
AP-23	COMPACT ELECTRIC DRYER
AP-24	COMPACT WASHING MACHINE
AP-32	RECESSED DRYER VENT BOX - UPWARD VENTING
PB-01	RESIDENTIAL ELECTRICAL PANELBOARD
PB-02	RESIDENTIAL TELECOM PANELBOARD
PL-24B	MB-FREESTANDING TUB - BLOWER

KEY PLAN:

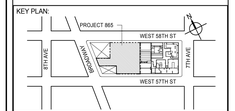

PROJECT NORTH: TRUE NORTH

DEVELOPER:
EXTELL DEVELOPMENT COMPANY
805 THIRD AVENUE, 7TH FLOOR
New York, NY 10022 USA
TEL: 212 712 6000 FAX: 212 712 6100

DESIGN ARCHITECT: Base Building Shell & Core
ADRIAN SMITH + GORDON GILL ARCHITECTURE
111 WEST MONROE STREET SUITE 2300
CHICAGO IL 60603
TEL: 312 920 1888 FAX: 312 920 1775

INTERIOR DESIGNER: Residential
Rottet Architecture and Design Studio, PLLC
298 Fifth Ave, 7th Floor
New York, NY 10001
TEL: 646 998 7000 FAX:

ARCHITECT OF RECORD: Base Building Shell, Core, & Residential
AAI ARCHITECTS, P.C.
401 Wellington St. W., 3rd Floor
Toronto, ON M5V 1E7 Canada
TEL: 416 967 1500 FAX: 416 967 7150

STRUCTURAL ENGINEERS:
WSP CANTOR SEINUK
228 EAST 45th Street
New York, NY 10017 USA
TEL: 212 687 9888 FAX: 646 487 5501

MEP ENGINEERS:
AKF GROUP
165 Broadway, 22nd Floor
New York, NY 10006 USA
TEL: 212 354 5656 FAX: 212 354 5668

GEOTECHNICAL ENGINEERS:
Langan Engineering & Environmental Services
21 Penn Plaza - 360 West 31st Street, 8th Floor
New York, NY 10001-2727
TEL: 212 479 5400 FAX: 212 479 5444

CODE CONSULTANTS:
Construction Consulting Associates
100 Church Street
New York, NY 10007
TEL: 212 385 1818 FAX: 212 385 1911

CURTAINWALL CONSULTANT:
AJLP Consulting
40 Worth Street. Suite 826
New York, NY 10013
TEL: 212 757 5659 FAX: 646 219 8508

LANDMARK/PRESERVATION CONSULTANT:
Jan Hird Pokorny Associates, Inc.
39 West 37th Street, 12A
New York, NY 10018
TEL: 212 759 6462 FAX: 212 759 6540

No.	DESCRIPTION	DATE
1	CD PROGRESS ISSUE 2	19 DEC 14
2	D.O.B. SUBMISSION	18 FEB 15
3	CD PROGRESS ISSUE 3	09 MAR 15
	D.O.B. SUBMISSION	27 APR 15
4	CD PROGRESS ISSUE 4	01 JUN 15
5	CD PROGRESS ISSUE 5	10 AUG 15
	D.O.B. AMENDMENT 2	21 SEP 15

/ISSUED AS: A-148 - CD PROGRESS ISSUE 3 - 09 MAR 15/

0 2' - 0" 4' - 0" 8' - 0"

DOB SUBMISSION

Discrepancies must be reported immediately to the Architect before proceeding. Only figured dimensions are to be used. Contractors must check all dimensions on site. This drawing is protected by copyright.

ALL DIMENSIONS ARE SHOWN IN IMPERIAL.

CONSULTANT:
AAI ARCHITECTS, P.C.

PROJECT:
217 WEST 57TH STREET
NEW YORK, NY

DRAWING TITLE:
48TH-65TH FLOOR PLAN
(RESIDENTIAL - TIER 3)
(MFD-78TH-95TH FLOOR)

SEAL & SIGNATURE: REGISTERED ARCHITECT RICHARD E. DAVIS JARSKI No. 028881 STATE OF NEW YORK

DATE:	19 DEC 14
PROJECT No:	1216-00
DRAWN: Author	REV: 5
CHK: Checker	
SCALE: 1/4" = 1'-0"	
DWG No:	A-150.01
DOB PAGE No:	168 of 569

DOB EMPLOYEE STAMP: DOB B-SCAN:

36" x 48" Arch E SHEET SIZE
FILE NAME: C:\Bim\Local Files\EXTELL-865-AAI-TWR-CNF_hardarm.rvt
PLOT DATE: 9/22/2015 10:04:41 AM

DEPT OF BLDGS 421206305 Job Number
E527697315 Scan Code

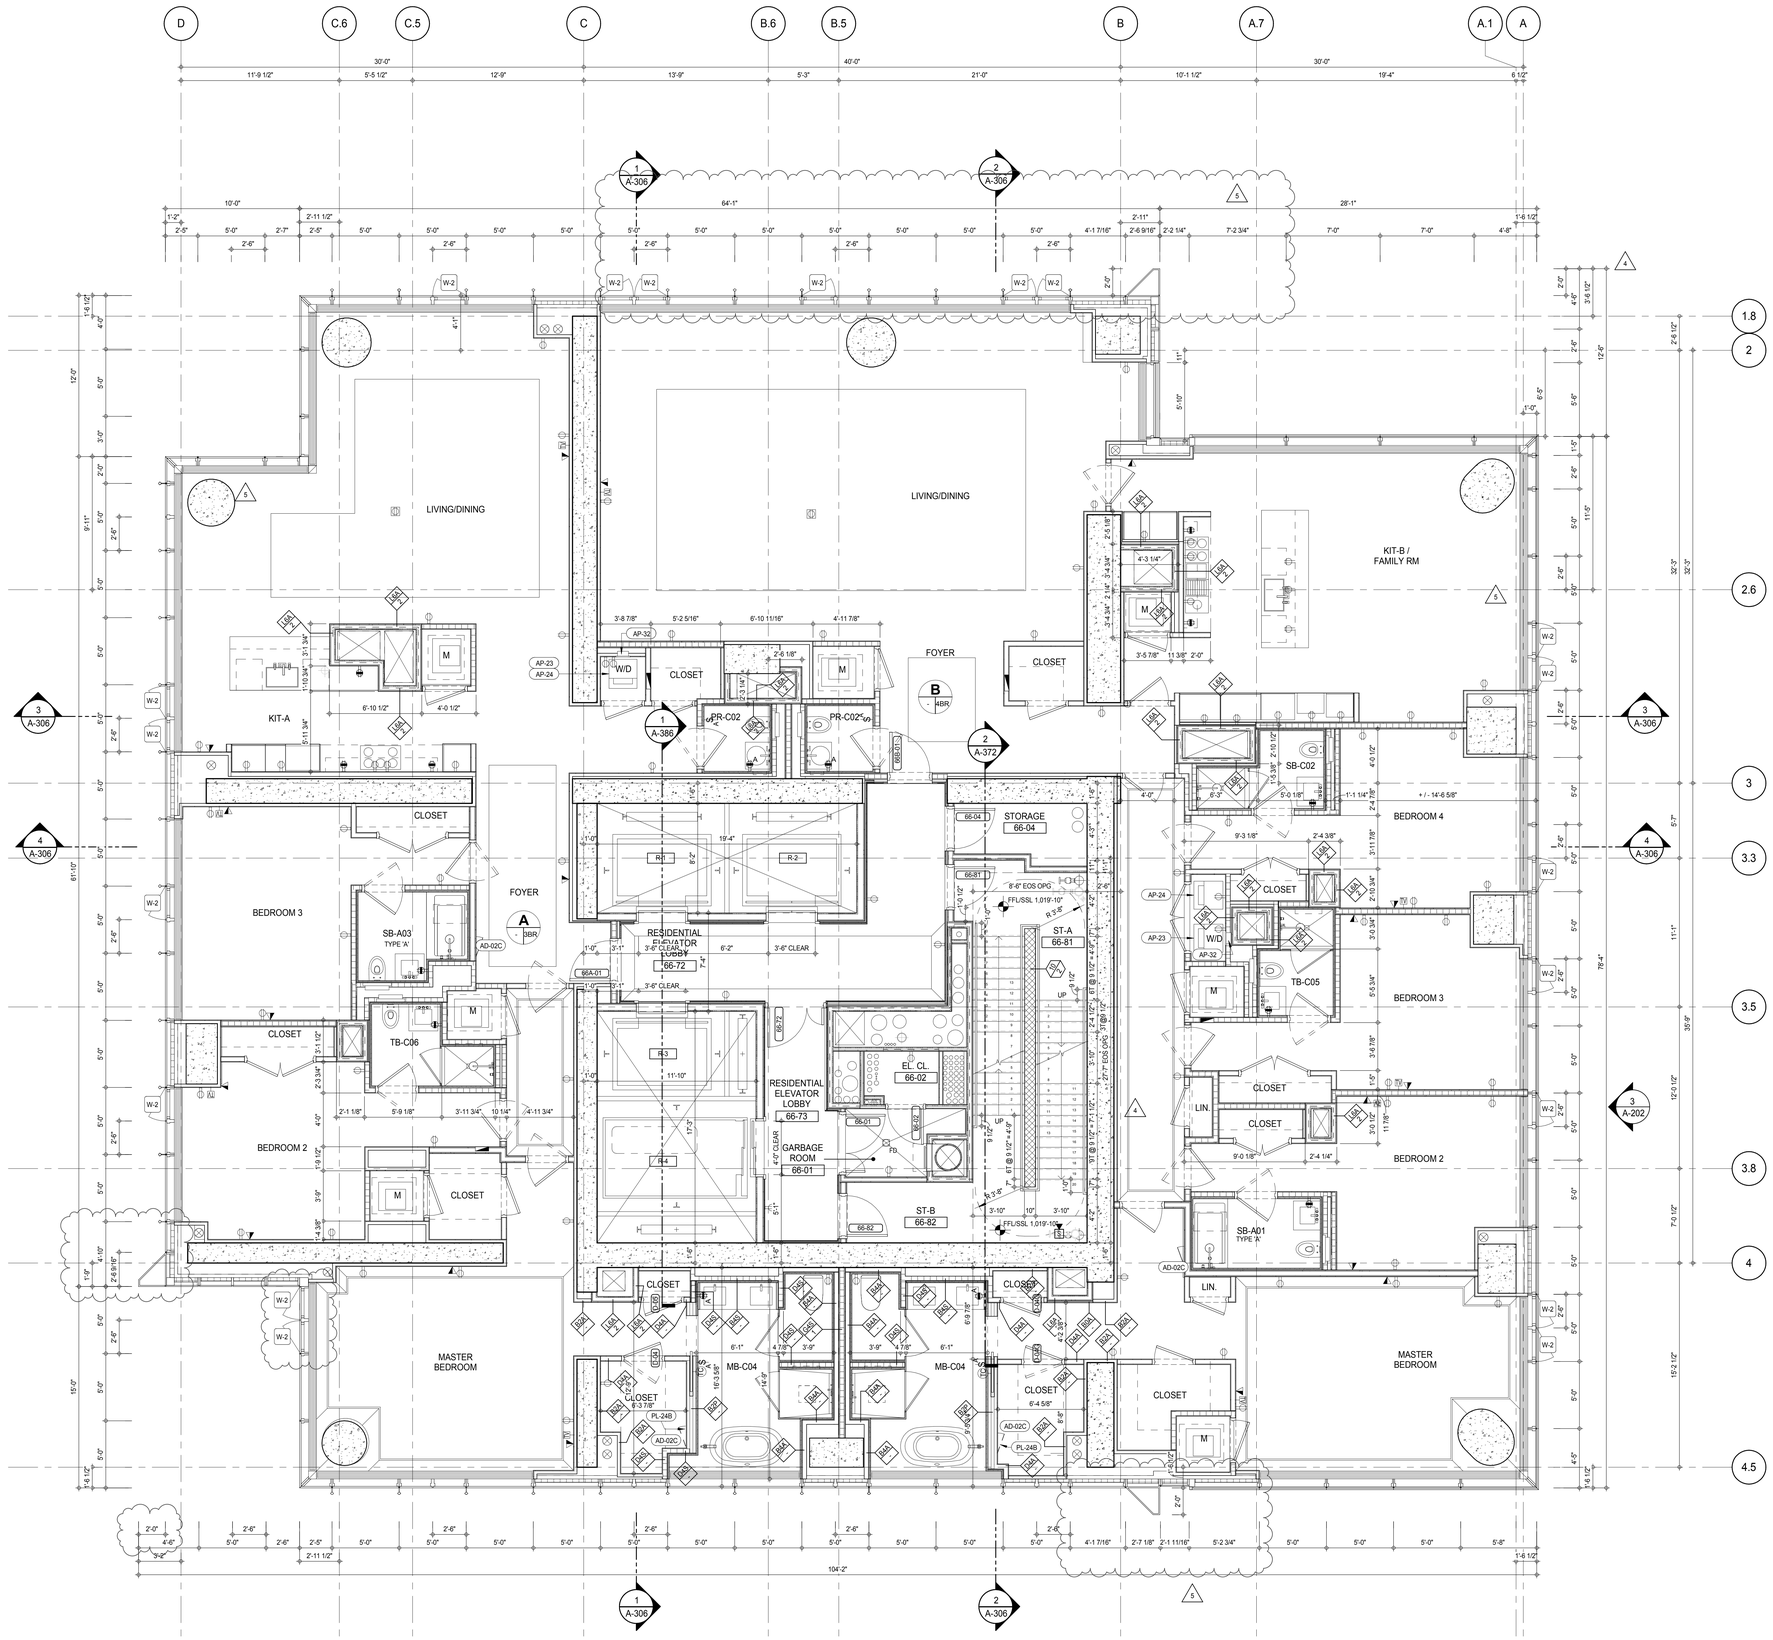

SHEET NOTES:

C1 DASHED LINE DENOTES EXTENT OF 6" HIGH C.I.P. CONCRETE CURB. WIDTH TO MATCH PARTITION UNLESS OTHERWISE NOTED

C2 DASHED LINE DENOTES EXTENT OF 8" HIGH C.I.P. CONCRETE CURB. WIDTH TO MATCH PARTITION UNLESS OTHERWISE NOTED

C3 DASHED LINE DENOTES EXTENT OF 8" HIGH CEMENT BOARD BASE CURB. REFER TO SECTION DETAIL (9) ON SHEET (A-574).

P1 CONCRETE HOUSEKEEPING PAD, HEIGHT, SIZE AND LOCATION TO BE COORDINATED WITH MECHANICAL DRAWINGS.

EDGE OF SLAB IS 11" FROM FACE OF GLASS UNLESS OTHERWISE STATED AND/OR AT SHEAR WALL CONDITIONS.

KEYNOTE LEGEND:

TAG #	DESCRIPTION
AD-02C	ACCESS DOOR FLUSH NON RATED 18" x 18"
AP-23	COMPACT ELECTRIC DRYER
AP-24	COMPACT WASHING MACHINE
AP-32	RECESSED DRYER VENT BOX - UPWARD VENTING
PL-24B	MB-FREESTANDING TUB - BLOWER

NOTE: FOR DIMENSIONS, DOOR TYPES, AND PARTITION TYPES NOT SHOWN, REFER TO DWG 1/A-150

KEY PLAN:

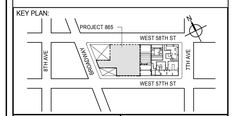

PROJECT NORTH

TRUE NORTH

DEVELOPER:
EXTELL DEVELOPMENT COMPANY
805 THIRD AVENUE, 7TH FLOOR
New York, NY 10022 USA
TEL: 212 712 6000 FAX: 212 712 6100

DESIGN ARCHITECT: Base Building Shell & Core
ADRIAN SMITH + GORDON GILL ARCHITECTURE
111 WEST MONROE STREET SUITE 2300
CHICAGO IL 60603
TEL: 312 920 1888 FAX: 312 920 1775

INTERIOR DESIGNER: Residential
Rottet Architecture and Design Studio, PLLC
298 Fifth Ave, 7th Floor
New York, NY 10001
TEL: 646 998 7000 FAX:

ARCHITECT OF RECORD: Base Building Shell, Core, & Residential
AAI ARCHITECTS, P.C.
401 Wellington St. W., 3rd Floor
Toronto, ON M5V 1E7 Canada
TEL: 416 967 1500 FAX: 416 967 7150

STRUCTURAL ENGINEERS:
WSP CANTOR SEINUK
228 EAST 45th Street
New York, NY 10017 USA
TEL: 212 687 9888 FAX: 646 487 5501

MEP ENGINEERS:
AKF GROUP
165 Broadway, 22nd Floor
New York, NY 10006 USA
TEL: 212 354 5656 FAX: 212 354 5668

GEOTECHNICAL ENGINEERS:
Langan Engineering & Environmental Services
21 Penn Plaza - 360 West 31st Street, 8th Floor
New York, NY 10001-2727
TEL: 212 479 5400 FAX: 212 479 5444

CODE CONSULTANTS:
Construction Consulting Associates
100 Church Street
New York, NY 10007
TEL: 212 385 1818 FAX: 212 385 1911

CURTAINWALL CONSULTANT:
AJLP Consulting
40 Worth Street. Suite 826
New York, NY 10013
TEL: 212 757 5659 FAX: 646 219 8508

LANDMARK/PRESERVATION CONSULTANT:
Jan Hird Pokorny Associates, Inc.
39 West 37th Street, 12A
New York, NY 10018
TEL: 212 759 6462 FAX: 212 759 6540

No.	DESCRIPTION	DATE
1	CD PROGRESS ISSUE 2	19 DEC 14
2	D.O.B. SUBMISSION	18 FEB 15
3	CD PROGRESS ISSUE 3	09 MAR 15
	D.O.B. SUBMISSION	27 APR 15
4	CD PROGRESS ISSUE 4	01 JUN 15
5	CD PROGRESS ISSUE 5	10 AUG 15
	D.O.B. AMENDMENT 2	21 SEP 15

/ISSUED AS: A-165 - CD PROGRESS ISSUE 3 - 09 MAR 15/

0 2' - 0" 4' - 0" 8' - 0"

DOB SUBMISSION

Discrepancies must be reported immediately to the Architect before proceeding. Only figured dimensions are to be used. Contractors must check all dimensions on site. This drawing is protected by copyright.

ALL DIMENSIONS ARE SHOWN IN IMPERIAL.

CONSULTANT:

AAI ARCHITECTS, P.C.

PROJECT:

217 WEST 57TH STREET
NEW YORK, NY

DRAWING TITLE:

66TH FLOOR PLAN (RESIDENTIAL - TIER 3) (MFD-96TH FLOOR)

SEAL & SIGNATURE:

REGISTERED ARCHITECT ROBERT DAVID JANSEN No. 028881 STATE OF NEW YORK

DATE:	19 DEC 14
PROJECT No:	1216-00
DRAWN: Author	REV: 5
CHK: Checker	
SCALE: 1/4" = 1'-0"	
DWG No:	A-151.01
DOB PAGE No:	169 of 569

DOB EMPLOYEE STAMP:

DOB B-SCAN:

36" x 48" Arch E SHEET SIZE
FILE NAME: C:\Bim\Local Files\EXTELL-865-AAI-TWR-CNF_Jsellstrom.rvt
PLOT DATE: 9/22/2015 10:05:58 AM

DEPT OF BLDGS 121263505 Job Number
E3561957318 Scan Code

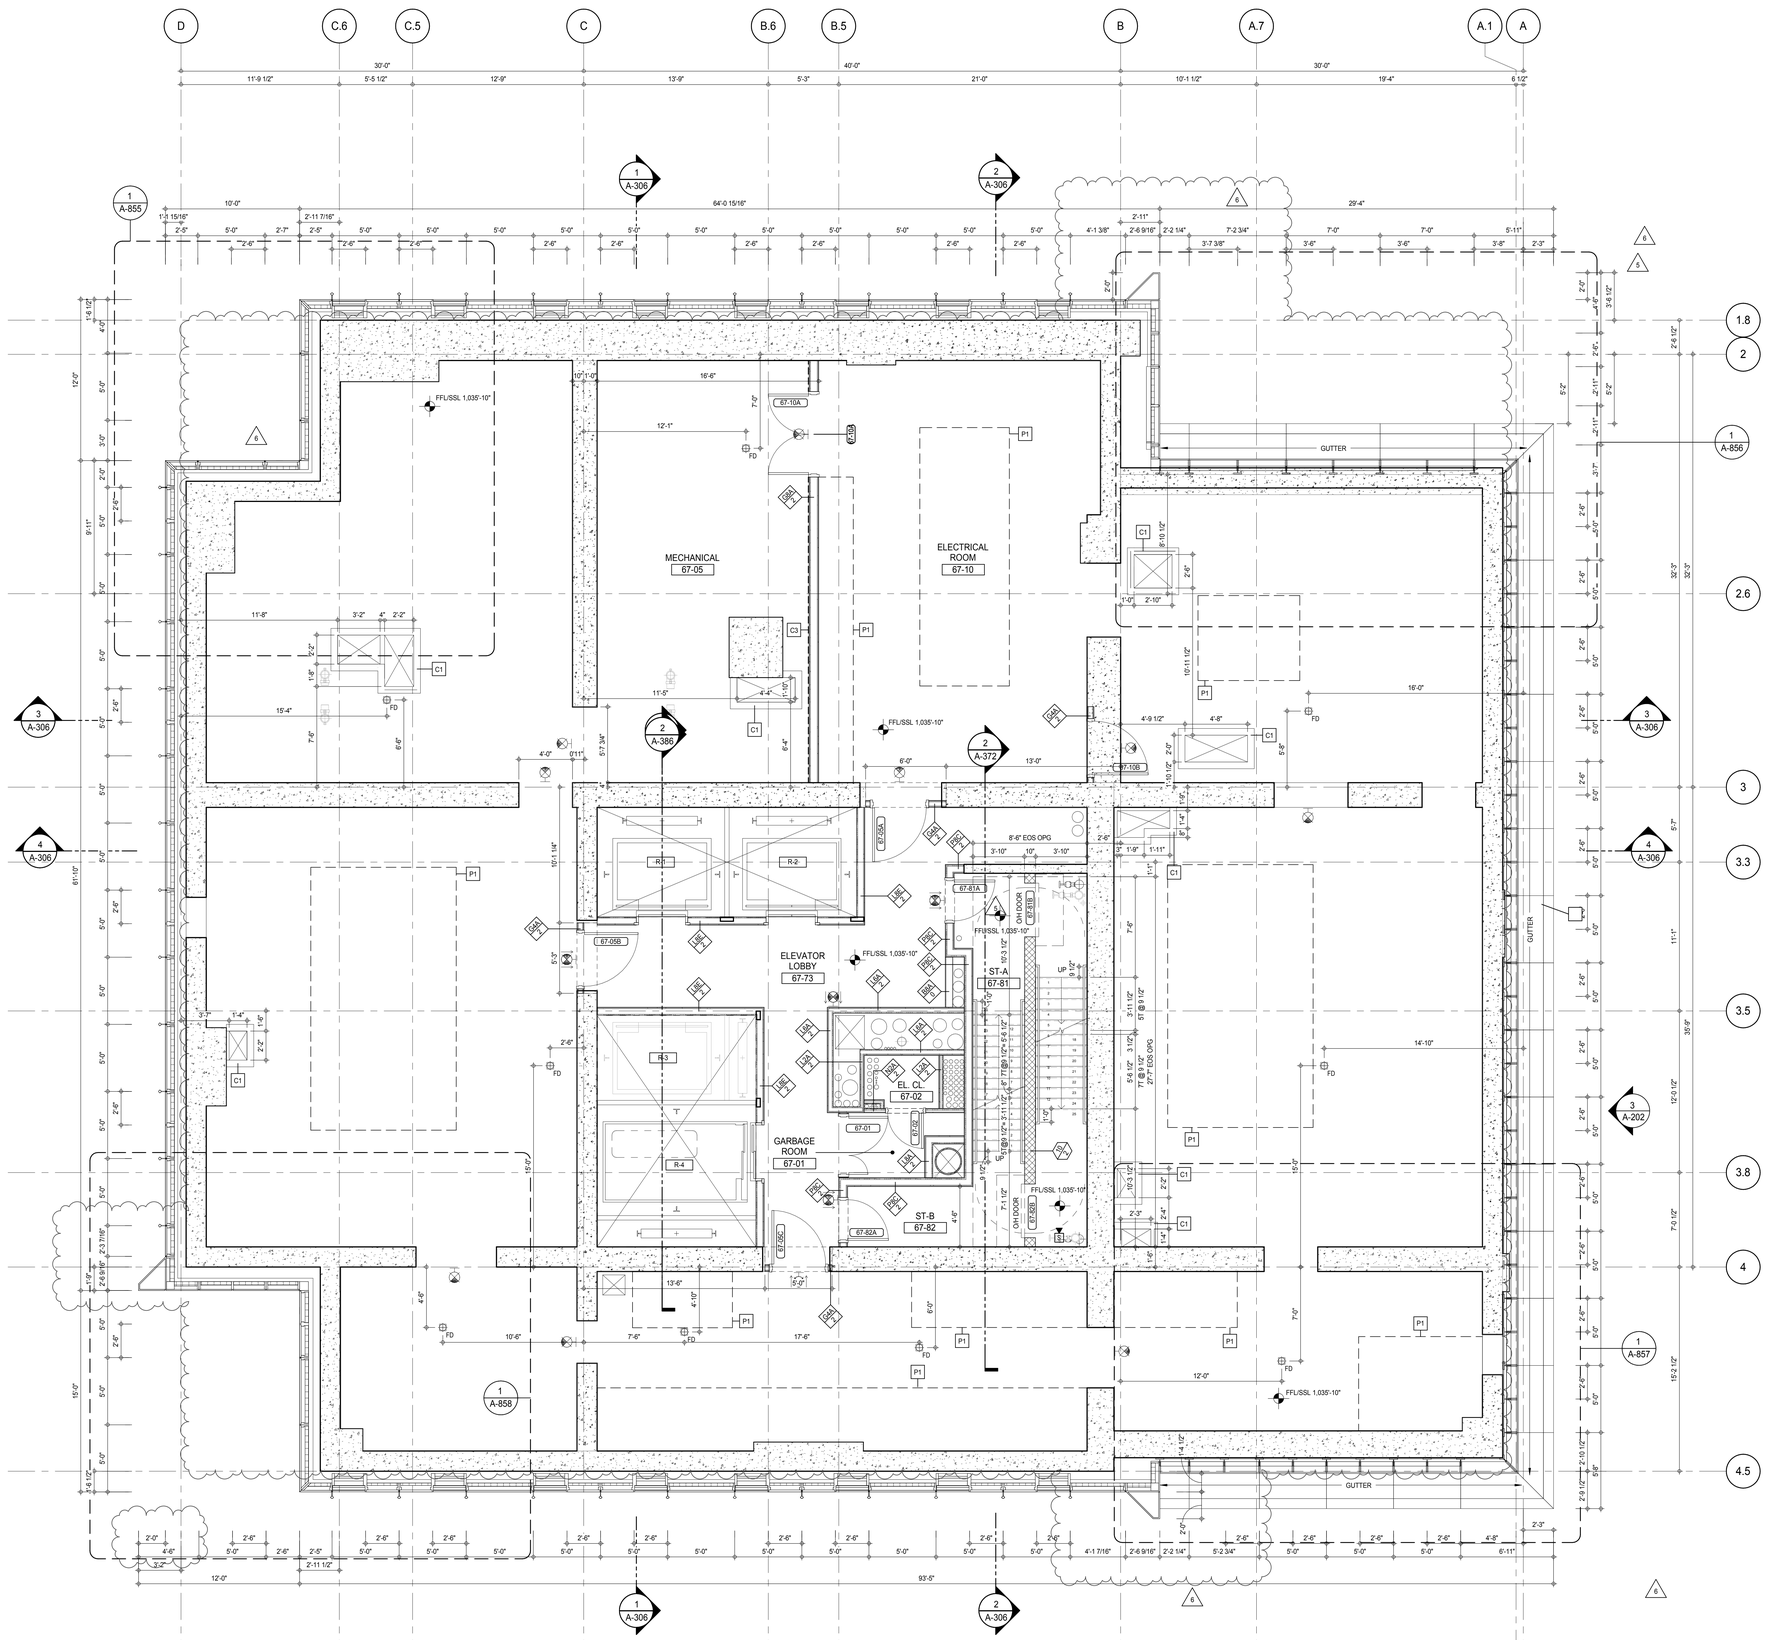

SHEET NOTES:

C1 DASHED LINE DENOTES EXTENT OF 6" HIGH C.I.P. CONCRETE CURB. WIDTH TO MATCH PARTITION UNLESS OTHERWISE NOTED

C2 DASHED LINE DENOTES EXTENT OF 8" HIGH C.I.P. CONCRETE CURB. WIDTH TO MATCH PARTITION UNLESS OTHERWISE NOTED

C3 DASHED LINE DENOTES EXTENT OF 8" HIGH CEMENT BOARD BASE CURB. REFER TO SECTION DETAIL (9) ON SHEET (A-574).

P1 CONCRETE HOUSEKEEPING PAD, HEIGHT, SIZE AND LOCATION TO BE COORDINATED WITH MECHANICAL DRAWINGS.

EDGE OF SLAB IS 11" FROM FACE OF GLASS UNLESS OTHERWISE STATED AND/OR AT SHEAR WALL CONDITIONS.

KEY PLAN:

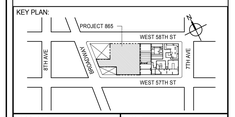

PROJECT NORTH

TRUE NORTH

DEVELOPER:
EXTELL DEVELOPMENT COMPANY
805 THIRD AVENUE, 7TH FLOOR
New York, NY 10022 USA
TEL: 212 712 6000 FAX: 212 712 6100

DESIGN ARCHITECT: Base Building Shell & Core
ADRIAN SMITH + GORDON GILL ARCHITECTURE
111 WEST MONROE STREET SUITE 2300
CHICAGO IL 60603
TEL: 312 920 1888 FAX: 312 920 1775

INTERIOR DESIGNER: Residential
Rottet Architecture and Design Studio, PLLC
298 Fifth Ave, 7th Floor
New York, NY 10001
TEL: 646 998 7000 FAX:

ARCHITECT OF RECORD: Base Building Shell, Core, & Residential
AAI ARCHITECTS, P.C.
401 Wellington St. W., 3rd Floor
Toronto, ON M5V 1E7 Canada
TEL: 416 967 1500 FAX: 416 967 7150

STRUCTURAL ENGINEERS:
WSP CANTOR SEINUK
228 EAST 45th Street
New York, NY 10017 USA
TEL: 212 687 9888 FAX: 646 487 5501

MEP ENGINEERS:
AKF GROUP
165 Broadway, 22nd Floor
New York, NY 10006 USA
TEL: 212 354 5656 FAX: 212 354 5668

GEOTECHNICAL ENGINEERS:
Langan Engineering & Environmental Services
21 Penn Plaza - 360 West 31st Street, 8th Floor
New York, NY 10001-2727
TEL: 212 479 5400 FAX: 212 479 5444

CODE CONSULTANTS:
Construction Consulting Associates
100 Church Street
New York, NY 10007
TEL: 212 385 1818 FAX: 212 385 1911

CURTAINWALL CONSULTANT:
AJLP Consulting
40 Worth Street. Suite 826
New York, NY 10013
TEL: 212 757 5659 FAX: 646 219 8508

LANDMARK/PRESERVATION CONSULTANT:
Jan Hird Pokorny Associates, Inc.
39 West 37th Street, 12A
New York, NY 10018
TEL: 212 759 6462 FAX: 212 759 6540

No.	DESCRIPTION	DATE
1	CD PROGRESS ISSUE 1	15 OCT 14
2	CD PROGRESS ISSUE 2	19 DEC 14
3	D.O.B. SUBMISSION	18 FEB 15
4	CD PROGRESS ISSUE 3	09 MAR 15
	D.O.B. SUBMISSION	27 APR 15
5	CD PROGRESS ISSUE 4	01 JUN 15
6	CD PROGRESS ISSUE 5	10 AUG 15
	D.O.B. AMENDMENT 2	21 SEP 15

/ISSUED AS: A-166 - CD PROGRESS ISSUE 3 - 09 MAR 15/

0 2'-0" 4'-0" 8'-0"

DOB SUBMISSION

Discrepancies must be reported immediately to the Architect before proceeding. Only figured dimensions are to be used. Contractors must check all dimensions on site. This drawing is protected by copyright.

ALL DIMENSIONS ARE SHOWN IN IMPERIAL.

CONSULTANT:

AAI ARCHITECTS, P.C.

PROJECT:

217 WEST 57TH STREET
NEW YORK, NY

DRAWING TITLE:

67TH FLOOR PLAN (MECHANICAL)
(MFD-97TH FLOOR)

SEAL & SIGNATURE:

REGISTERED ARCHITECT ADRIAN DAVID JAMES 026881 STATE OF NEW YORK

DATE:	15 OCT 14
PROJECT No:	1216-00
DRAWN: Author	REV: 6
CHK: Checker	
SCALE: 1/4" = 1'-0"	
DWG No:	A-152.01
DOB PAGE No:	170 of 569

DOB EMPLOYEE STAMP:

DOB B-SCAN:

36" x 48" Arch E - SHEET SIZE
FILE NAME: C:\Revit Local Files\EXTELL-865-AAI-TWR-CNE_hedlamm.rvt
PLOT DATE: 9/22/2015 10:08:25 AM

DEPT OF BLDGS 421263825 Job Number
E320070129 Scan Code

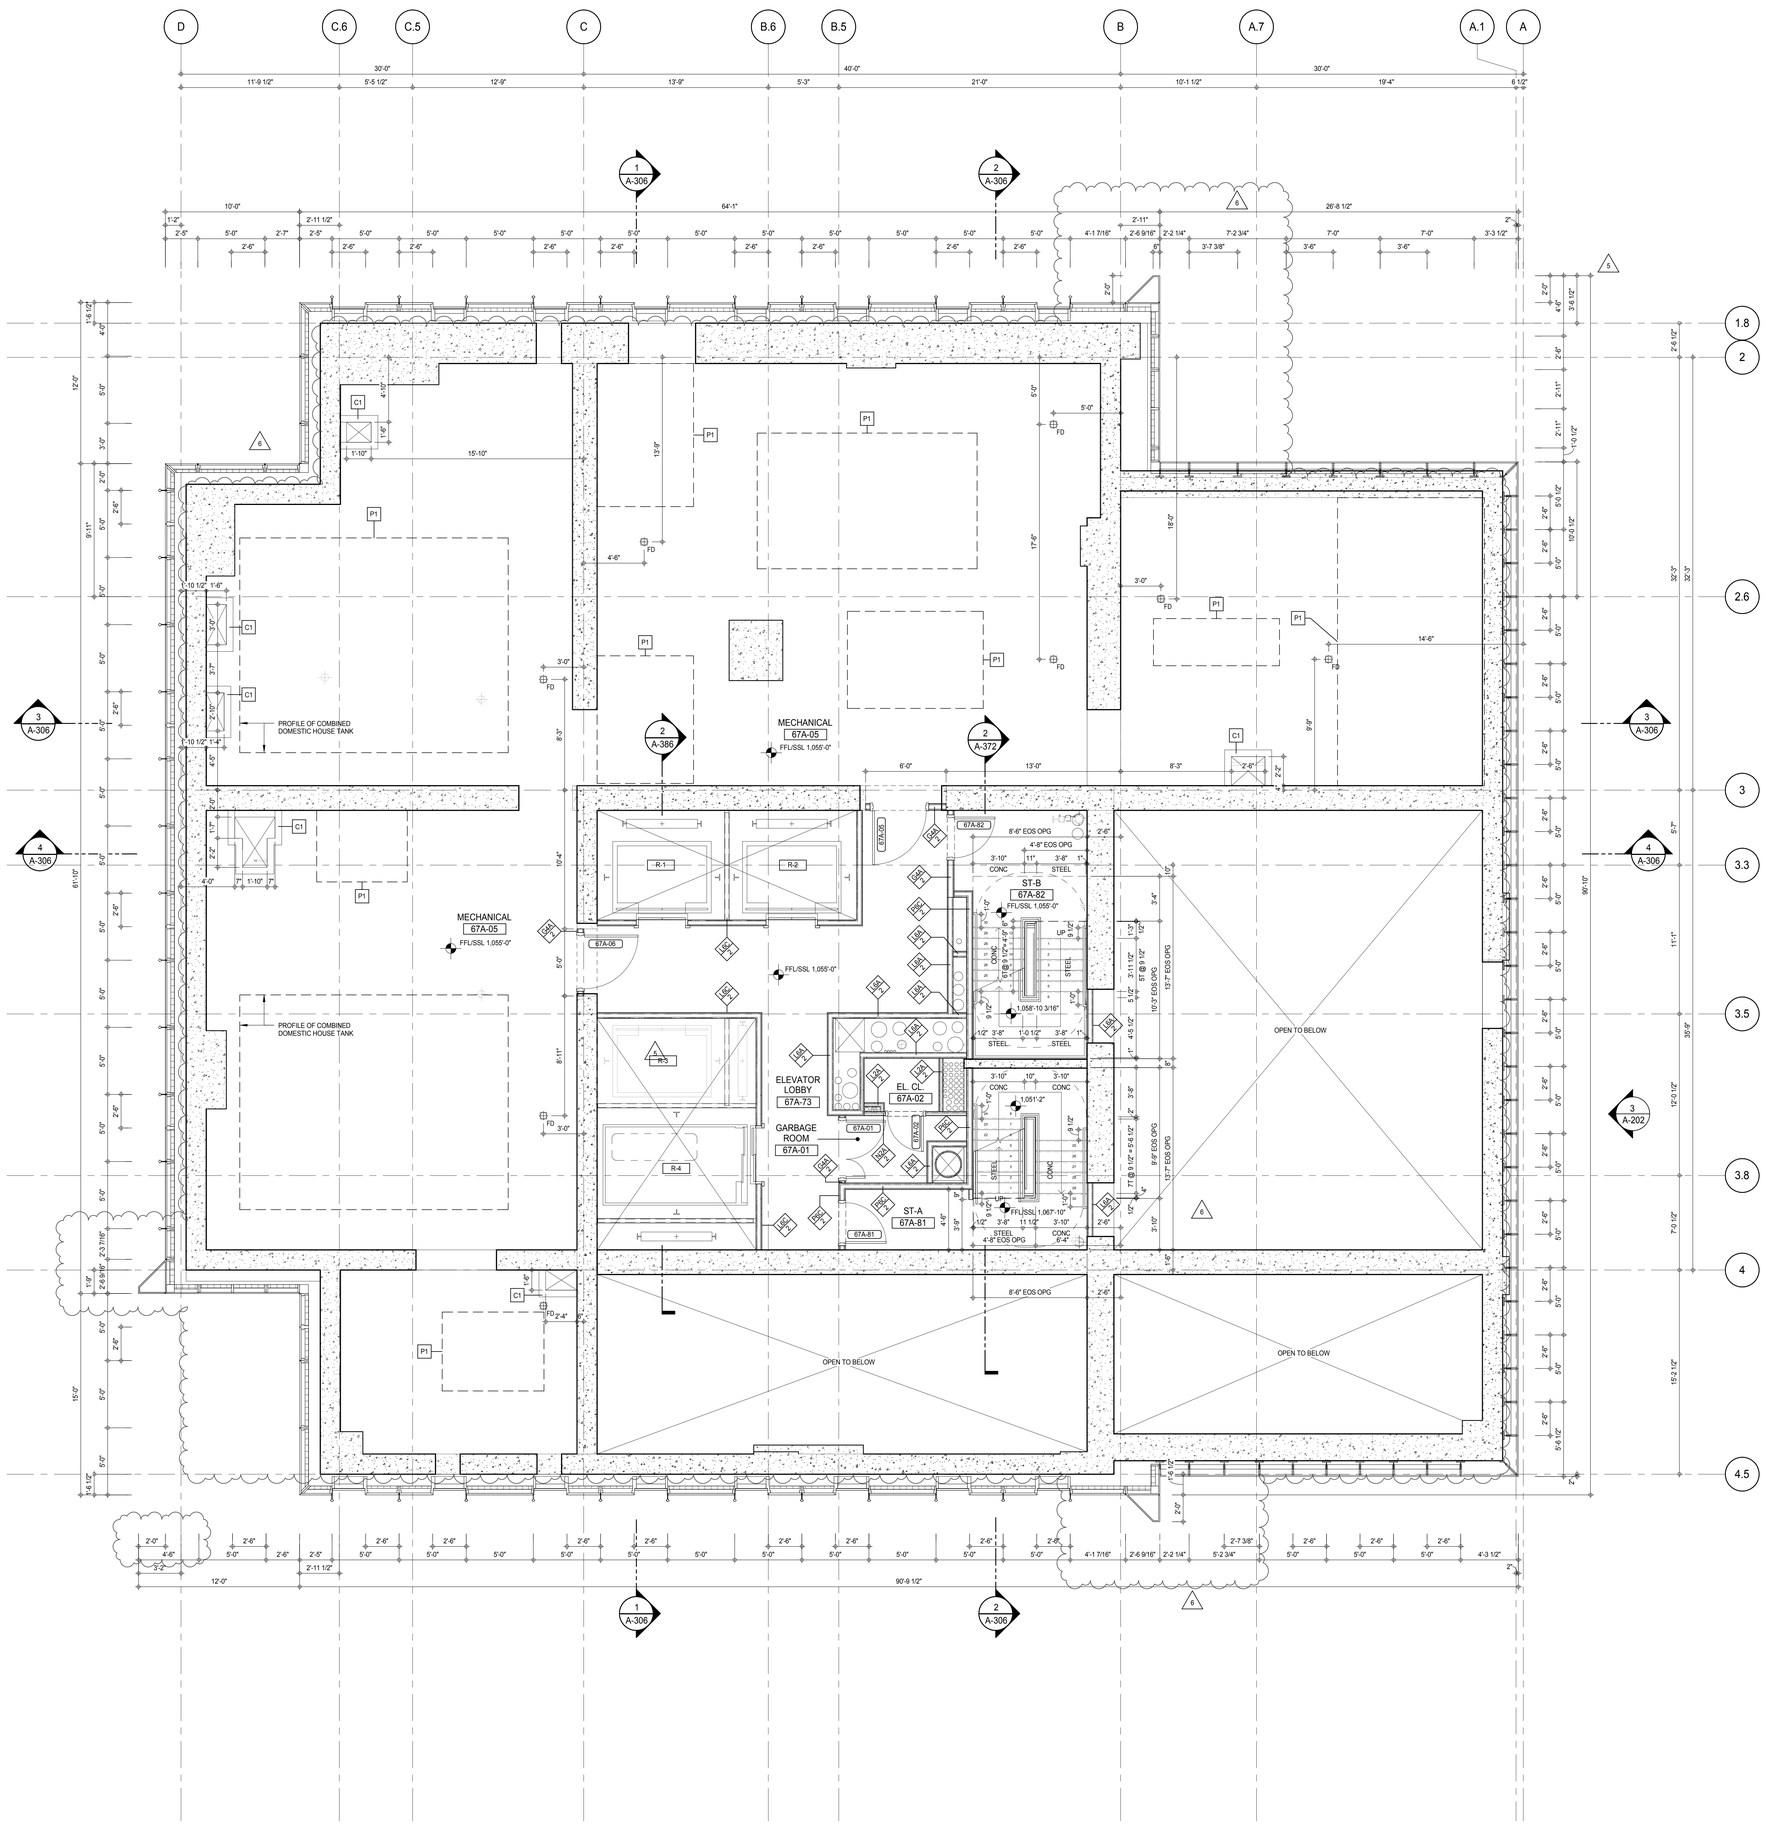

SHEET NOTES:

C1 DASHED LINE DENOTES EXTENT OF 6" HIGH C.I.P. CONCRETE CURB. WIDTH TO MATCH PARTITION UNLESS OTHERWISE NOTED

C2 DASHED LINE DENOTES EXTENT OF 8" HIGH C.I.P. CONCRETE CURB. WIDTH TO MATCH PARTITION UNLESS OTHERWISE NOTED

C3 DASHED LINE DENOTES EXTENT OF 8" HIGH CEMENT BOARD BASE CURB. REFER TO SECTION DETAIL (9) ON SHEET (A-574).

P1 CONCRETE HOUSEKEEPING PAD, HEIGHT, SIZE AND LOCATION TO BE COORDINATED WITH MECHANICAL DRAWINGS.

EDGE OF SLAB IS 11" FROM FACE OF GLASS UNLESS OTHERWISE STATED AND/OR AT SHEAR WALL CONDITIONS.

KEY PLAN:

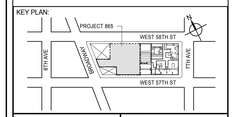

PROJECT NORTH

TRUE NORTH

DEVELOPER:
EXTELL DEVELOPMENT COMPANY
805 THIRD AVENUE, 7TH FLOOR
New York, NY 10022 USA
TEL: 212 712 6000 FAX: 212 712 6100

DESIGN ARCHITECT: Base Building Shell & Core
ADRIAN SMITH + GORDON GILL ARCHITECTURE
111 WEST MONROE STREET SUITE 2300
CHICAGO IL 60603
TEL: 312 920 1888 FAX: 312 920 1775

INTERIOR DESIGNER: Residential
Rottet Architecture and Design Studio, PLLC
298 Fifth Ave, 7th Floor
New York, NY 10001
TEL: 646 998 7000 FAX:

ARCHITECT OF RECORD: Base Building Shell, Core, & Residential
AAI ARCHITECTS, P.C.
401 Wellington St. W., 3rd Floor
Toronto, ON M5V 1E7 Canada
TEL: 416 967 1500 FAX: 416 967 7150

STRUCTURAL ENGINEERS:
WSP CANTOR SEINUK
228 EAST 45th Street
New York, NY 10017 USA
TEL: 212 687 9888 FAX: 646 487 5501

MEP ENGINEERS:
AKF GROUP
165 Broadway, 22nd Floor
New York, NY 10006 USA
TEL: 212 354 5656 FAX: 212 354 5668

GEOTECHNICAL ENGINEERS:
Langan Engineering & Environmental Services
21 Penn Plaza - 360 West 31st Street, 8th Floor
New York, NY 10001-2727
TEL: 212 479 5400 FAX: 212 479 5444

CODE CONSULTANTS:
Construction Consulting Associates
100 Church Street
New York, NY 10007
TEL: 212 385 1818 FAX: 212 385 1911

CURTAINWALL CONSULTANT:
AJLP Consulting
40 Worth Street. Suite 826
New York, NY 10013
TEL: 212 757 5659 FAX: 646 219 8508

LANDMARK/PRESERVATION CONSULTANT:
Jan Hird Pokorny Associates, Inc.
39 West 37th Street, 12A
New York, NY 10018
TEL: 212 759 6462 FAX: 212 759 6540

No.	DESCRIPTION	DATE
1	CD PROGRESS ISSUE 1	15 OCT 14
2	CD PROGRESS ISSUE 2	19 DEC 14
3	D.O.B. SUBMISSION	18 FEB 15
4	CD PROGRESS ISSUE 3	09 MAR 15
	D.O.B. SUBMISSION	27 APR 15
5	CD PROGRESS ISSUE 4	01 JUN 15
6	CD PROGRESS ISSUE 5	10 AUG 15
	D.O.B. AMENDMENT 2	21 SEP 15

/ISSUED AS: A-167 - CD PROGRESS ISSUE 3 - 09 MAR 15/

0 2' - 0" 4' - 0" 8' - 0"

DOB SUBMISSION

Discrepancies must be reported immediately to the Architect before proceeding. Only figured dimensions are to be used. Contractors must check all dimensions on site. This drawing is protected by copyright.

ALL DIMENSIONS ARE SHOWN IN IMPERIAL.

CONSULTANT:

AAI ARCHITECTS, P.C.

PROJECT:

217 WEST 57TH STREET
NEW YORK, NY

DRAWING TITLE:

67TH INTERMEDIATE FLOOR PLAN
(MFD-98TH FLOOR)

SEAL & SIGNATURE:

REGISTERED ARCHITECT ADRIAN DAVID JAMES AA 028581 STATE OF NEW YORK

DATE:	15 OCT 14
PROJECT No:	1216-00
DRAWN: Author	REV: 6
CHK: Checker	
SCALE: 1/4" = 1'-0"	
DWG No:	A-153.01
DOB PAGE No:	171 of 569

DOB EMPLOYEE STAMP:

DOB B-SCAN:

36" x 48" Arch E SHEET SIZE
FILE NAME: C:\Revit Local Files\EXTELL-865-AAI-TYR-CNF_Jwalbrim.rvt
PLOT DATE: 9/22/2015 10:05:43 AM

DEPT OF BLDGS 421263505 Job Number
E360935927-01 Scan Code

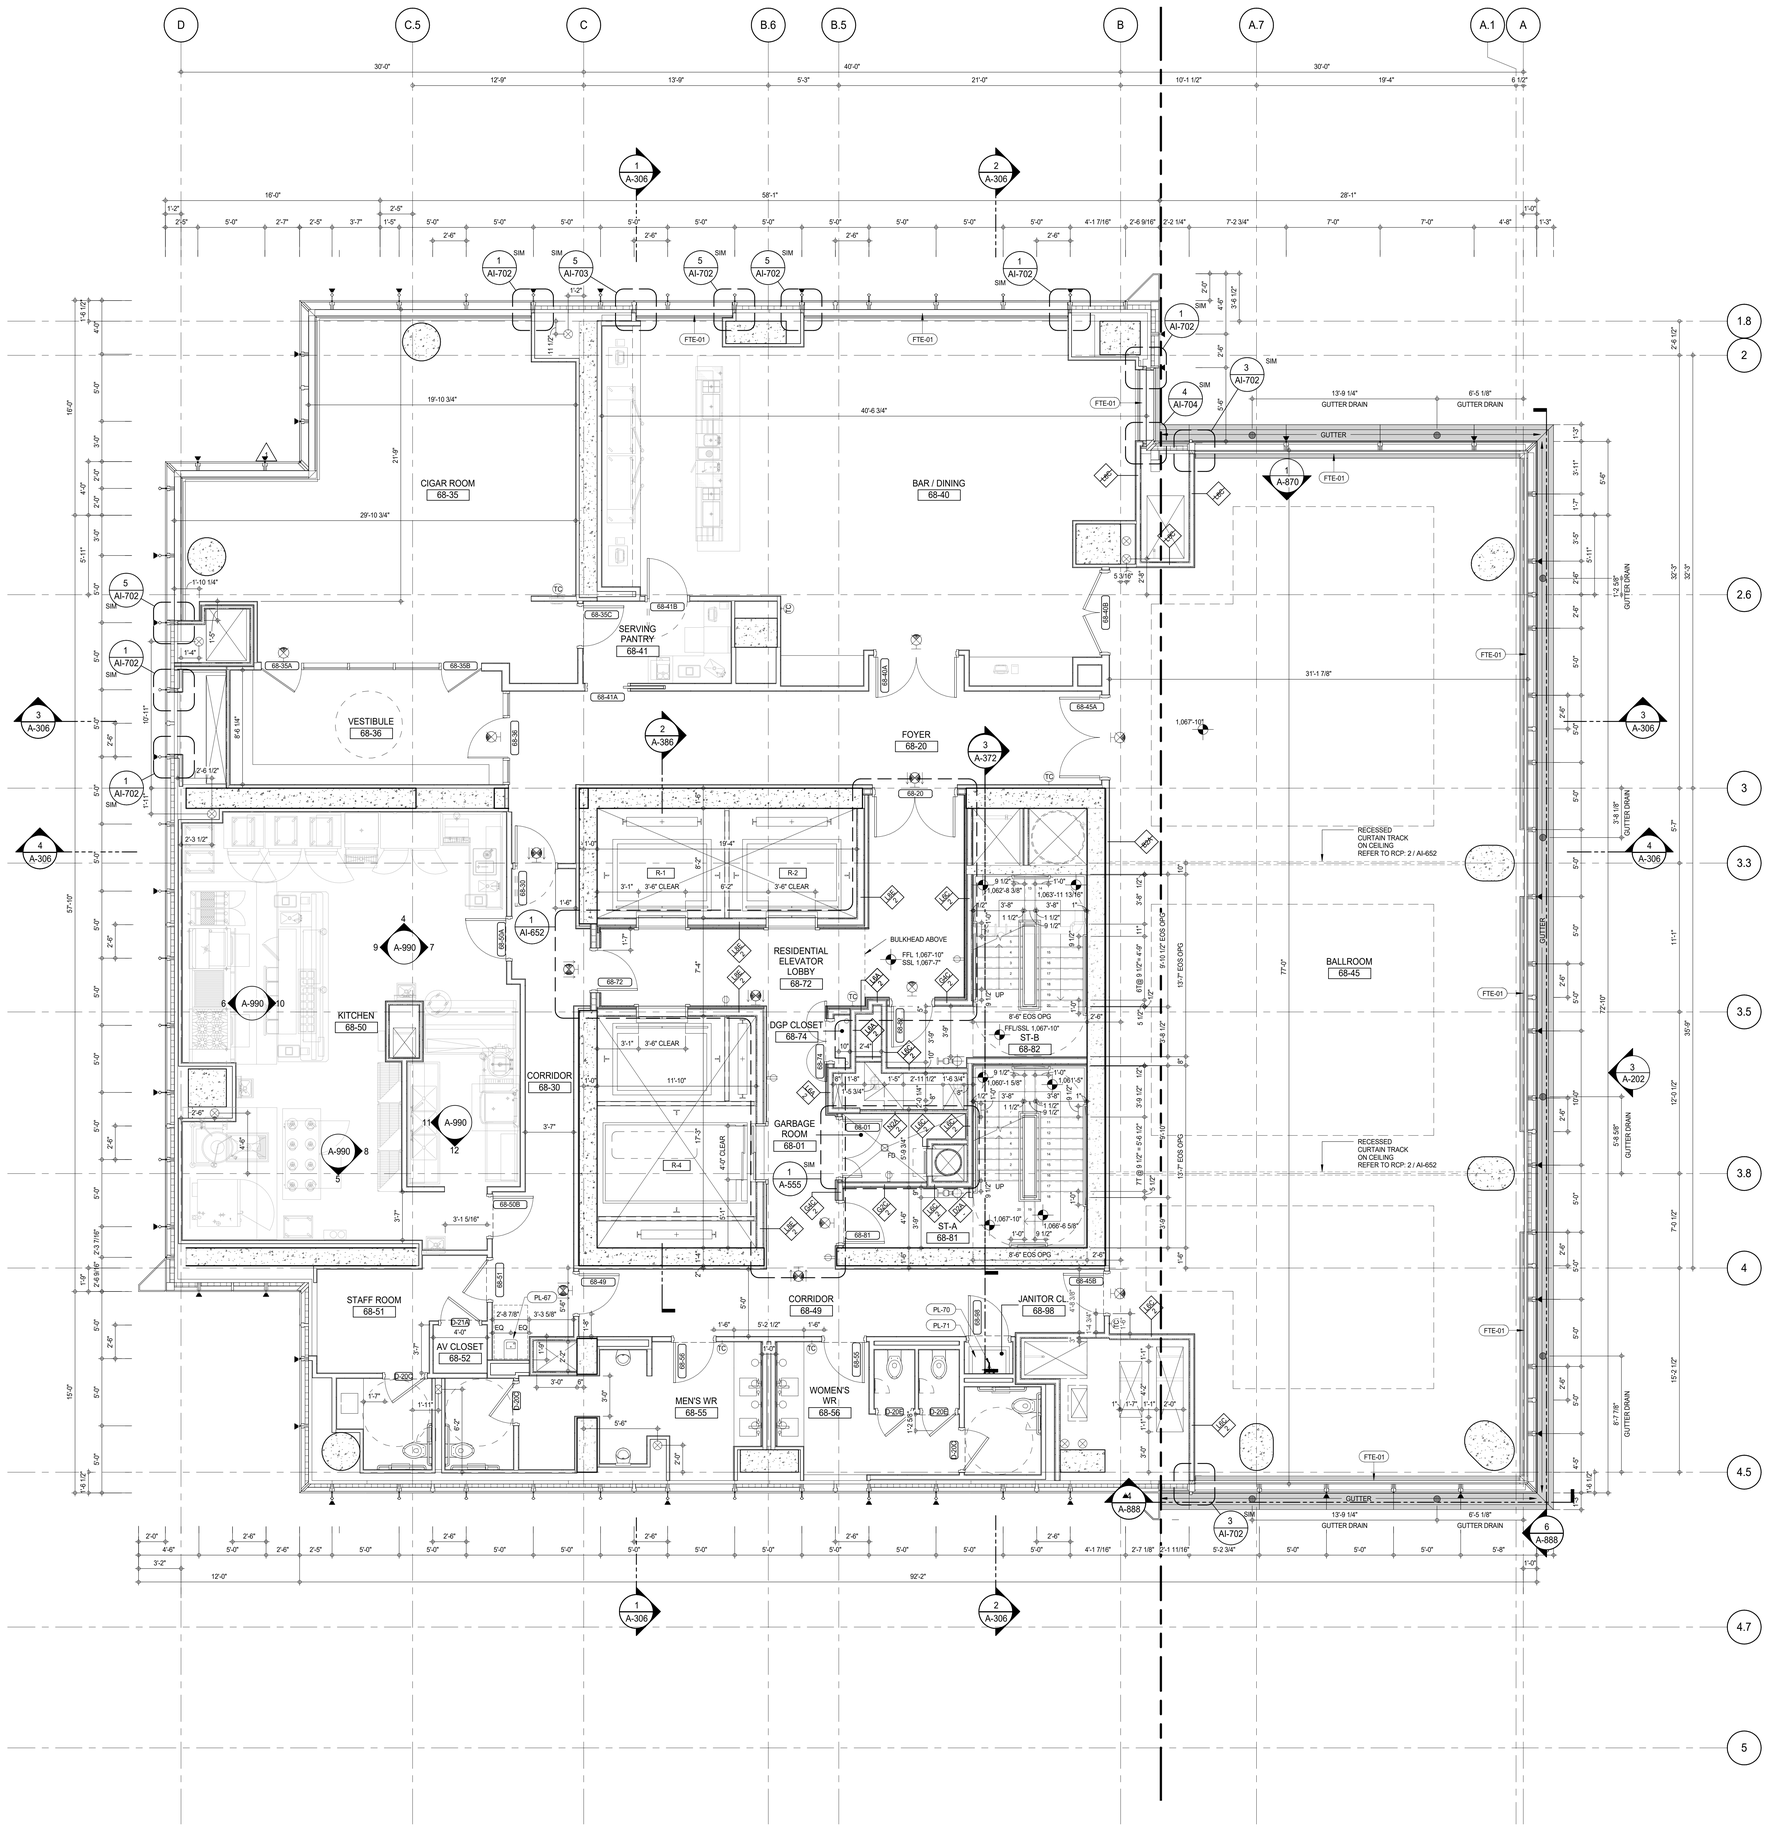

SHEET NOTES:

C1 DASHED LINE DENOTES EXTENT OF 6" HIGH C.I.P. CONCRETE CURB. WIDTH TO MATCH PARTITION UNLESS OTHERWISE NOTED

C2 DASHED LINE DENOTES EXTENT OF 8" HIGH C.I.P. CONCRETE CURB. WIDTH TO MATCH PARTITION UNLESS OTHERWISE NOTED

C3 DASHED LINE DENOTES EXTENT OF 8" HIGH CEMENT BOARD BASE CURB. REFER TO SECTION DETAIL (9) ON SHEET (A-574).

P1 CONCRETE HOUSEKEEPING PAD, HEIGHT, SIZE AND LOCATION TO BE COORDINATED WITH MECHANICAL DRAWINGS.

T1 TOP OF EXISTING STRUCT. SLAB CUT OUT FOR FLOOR RECESSED SLIDING DOOR TRACK ONCE CONSTRUCTION IS COMPLETE.

EDGE OF SLAB IS 11" FROM FACE OF GLASS UNLESS OTHERWISE STATED AND/OR AT SHEAR WALL CONDITIONS.

TEMPORARY SHEAR WALL OPENINGS REQUIRED BY THE CONTRACTOR TO COMPLETE THE PROJECT ARE TO BE IN-FILLED TO MATCH THE WALLS REQUIREMENTS INCLUDING BUT NOT LIMITED TO FIRE RATING, ACOUSTIC PROPERTY, THERMAL PROPERTY, AIR/ VAPOR PERMEABILITY.

88TH FLOOR
PROVIDE LATERAL BRACING TO ALL PARTITIONS EXCEEDING ITS ALLOWABLE LIMITING HEIGHT UNLESS OTHERWISE NOTED. CONCEAL ALL BRACINGS WITHIN CEILING.

75TH AND 84TH FLOORS
TELECOMM CABINET LOCATED AT GARBAGE ROOM. THE ROOM NAME TO BE READ AS TELECOMM/ GARBAGE ROOM

KEYNOTE LEGEND:

TAG #	DESCRIPTION
FTE-01	FIN TUBE ENCLOSURE
PL-67	ADA WALL MOUNTED DRINKING FOUNTAIN
PL-70	SERVICE - SINK FAUCET
PL-71	MOP SERVICE BASIN

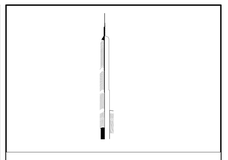

KEY PLAN:

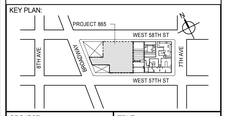

PROJECT NORTH

TRUE NORTH

DEVELOPER:
EXTELL DEVELOPMENT COMPANY
805 THIRD AVENUE, 7TH FLOOR
New York, NY 10022 USA
TEL: 212 712 6000 FAX: 212 712 6100

DESIGN ARCHITECT: Base Building Shell & Core
ADRIAN SMITH + GORDON GILL ARCHITECTURE
111 WEST MONROE STREET SUITE 2300
CHICAGO IL 60603
TEL: 312 920 1888 FAX: 312 920 1775

INTERIOR DESIGNER: Residential
Rottet Architecture and Design Studio, PLLC
298 Fifth Ave, 7th Floor
New York, NY 10001
TEL: 646 998 7000 FAX:

ARCHITECT OF RECORD: Base Building Shell, Core, & Residential
AAI ARCHITECTS, P.C.
401 Wellington St. W., 3rd Floor
Toronto, ON M5V 1E7 Canada
TEL: 416 967 1500 FAX: 416 967 7150

STRUCTURAL ENGINEERS:
WSP CANTOR SEINUK
228 EAST 45th Street
New York, NY 10017 USA
TEL: 212 687 9888 FAX: 646 487 5501

MEP ENGINEERS:
AKF GROUP
165 Broadway, 22nd Floor
New York, NY 10006 USA
TEL: 212 354 5656 FAX: 212 354 5668

GEOTECHNICAL ENGINEERS:
Langan Engineering & Environmental Services
21 Penn Plaza - 360 West 31st Street, 8th Floor
New York, NY 10001-2727
TEL: 212 479 5400 FAX: 212 479 5444

CODE CONSULTANTS:
Construction Consulting Associates
100 Church Street
New York, NY 10007
TEL: 212 385 1818 FAX: 212 385 1911

CURTAINWALL CONSULTANT:
AJLP Consulting
40 Worth Street. Suite 826
New York, NY 10013
TEL: 212 757 5659 FAX: 646 219 8508

LANDMARK/PRESERVATION CONSULTANT:
Jan Hird Pokorny Associates, Inc.
39 West 37th Street, 12A
New York, NY 10018
TEL: 212 759 6462 FAX: 212 759 6540

No.	DESCRIPTION	DATE
1	CD PROGRESS ISSUE 5	10 AUG 15
	D.O.B. AMENDMENT 2	21 SEP 15

DOB SUBMISSION

Discrepancies must be reported immediately to the Architect before proceeding. Only figured dimensions are to be used. Contractors must check all dimensions on site. This drawing is protected by copyright.

ALL DIMENSIONS ARE SHOWN IN IMPERIAL.

CONSULTANT:
AAI ARCHITECTS, P.C.

PROJECT:
217 WEST 57TH STREET
NEW YORK, NY

DRAWING TITLE:
68TH FLOOR PLAN (RESIDENTIAL AMENITIES) (MFD-100TH FLOOR)

SEAL & SIGNATURE:
REGISTERED ARCHITECT ADRIAN DAVID JAMES GILL 026881 STATE OF NEW YORK

DATE:	10 AUG 15
PROJECT No:	1216-00
DRAWN: Author	REV:
CHK: Checker	1
SCALE: 1/4" = 1'-0"	
DWG No:	A-154.00
DOB PAGE No:	172 of 569

DOB EMPLOYEE STAMP:

DOB B-SCAN:

36" x 48" Arch E SHEET SIZE
FILE NAME: C:\Revit Local Files\EXTELL-865-AAI-TWR-CNE_hadams.rvt
PLOT DATE: 9/30/2015 4:05:51 PM

DEPT OF BLDGS 421263605 Job Number
E325755797P3 Scan Code

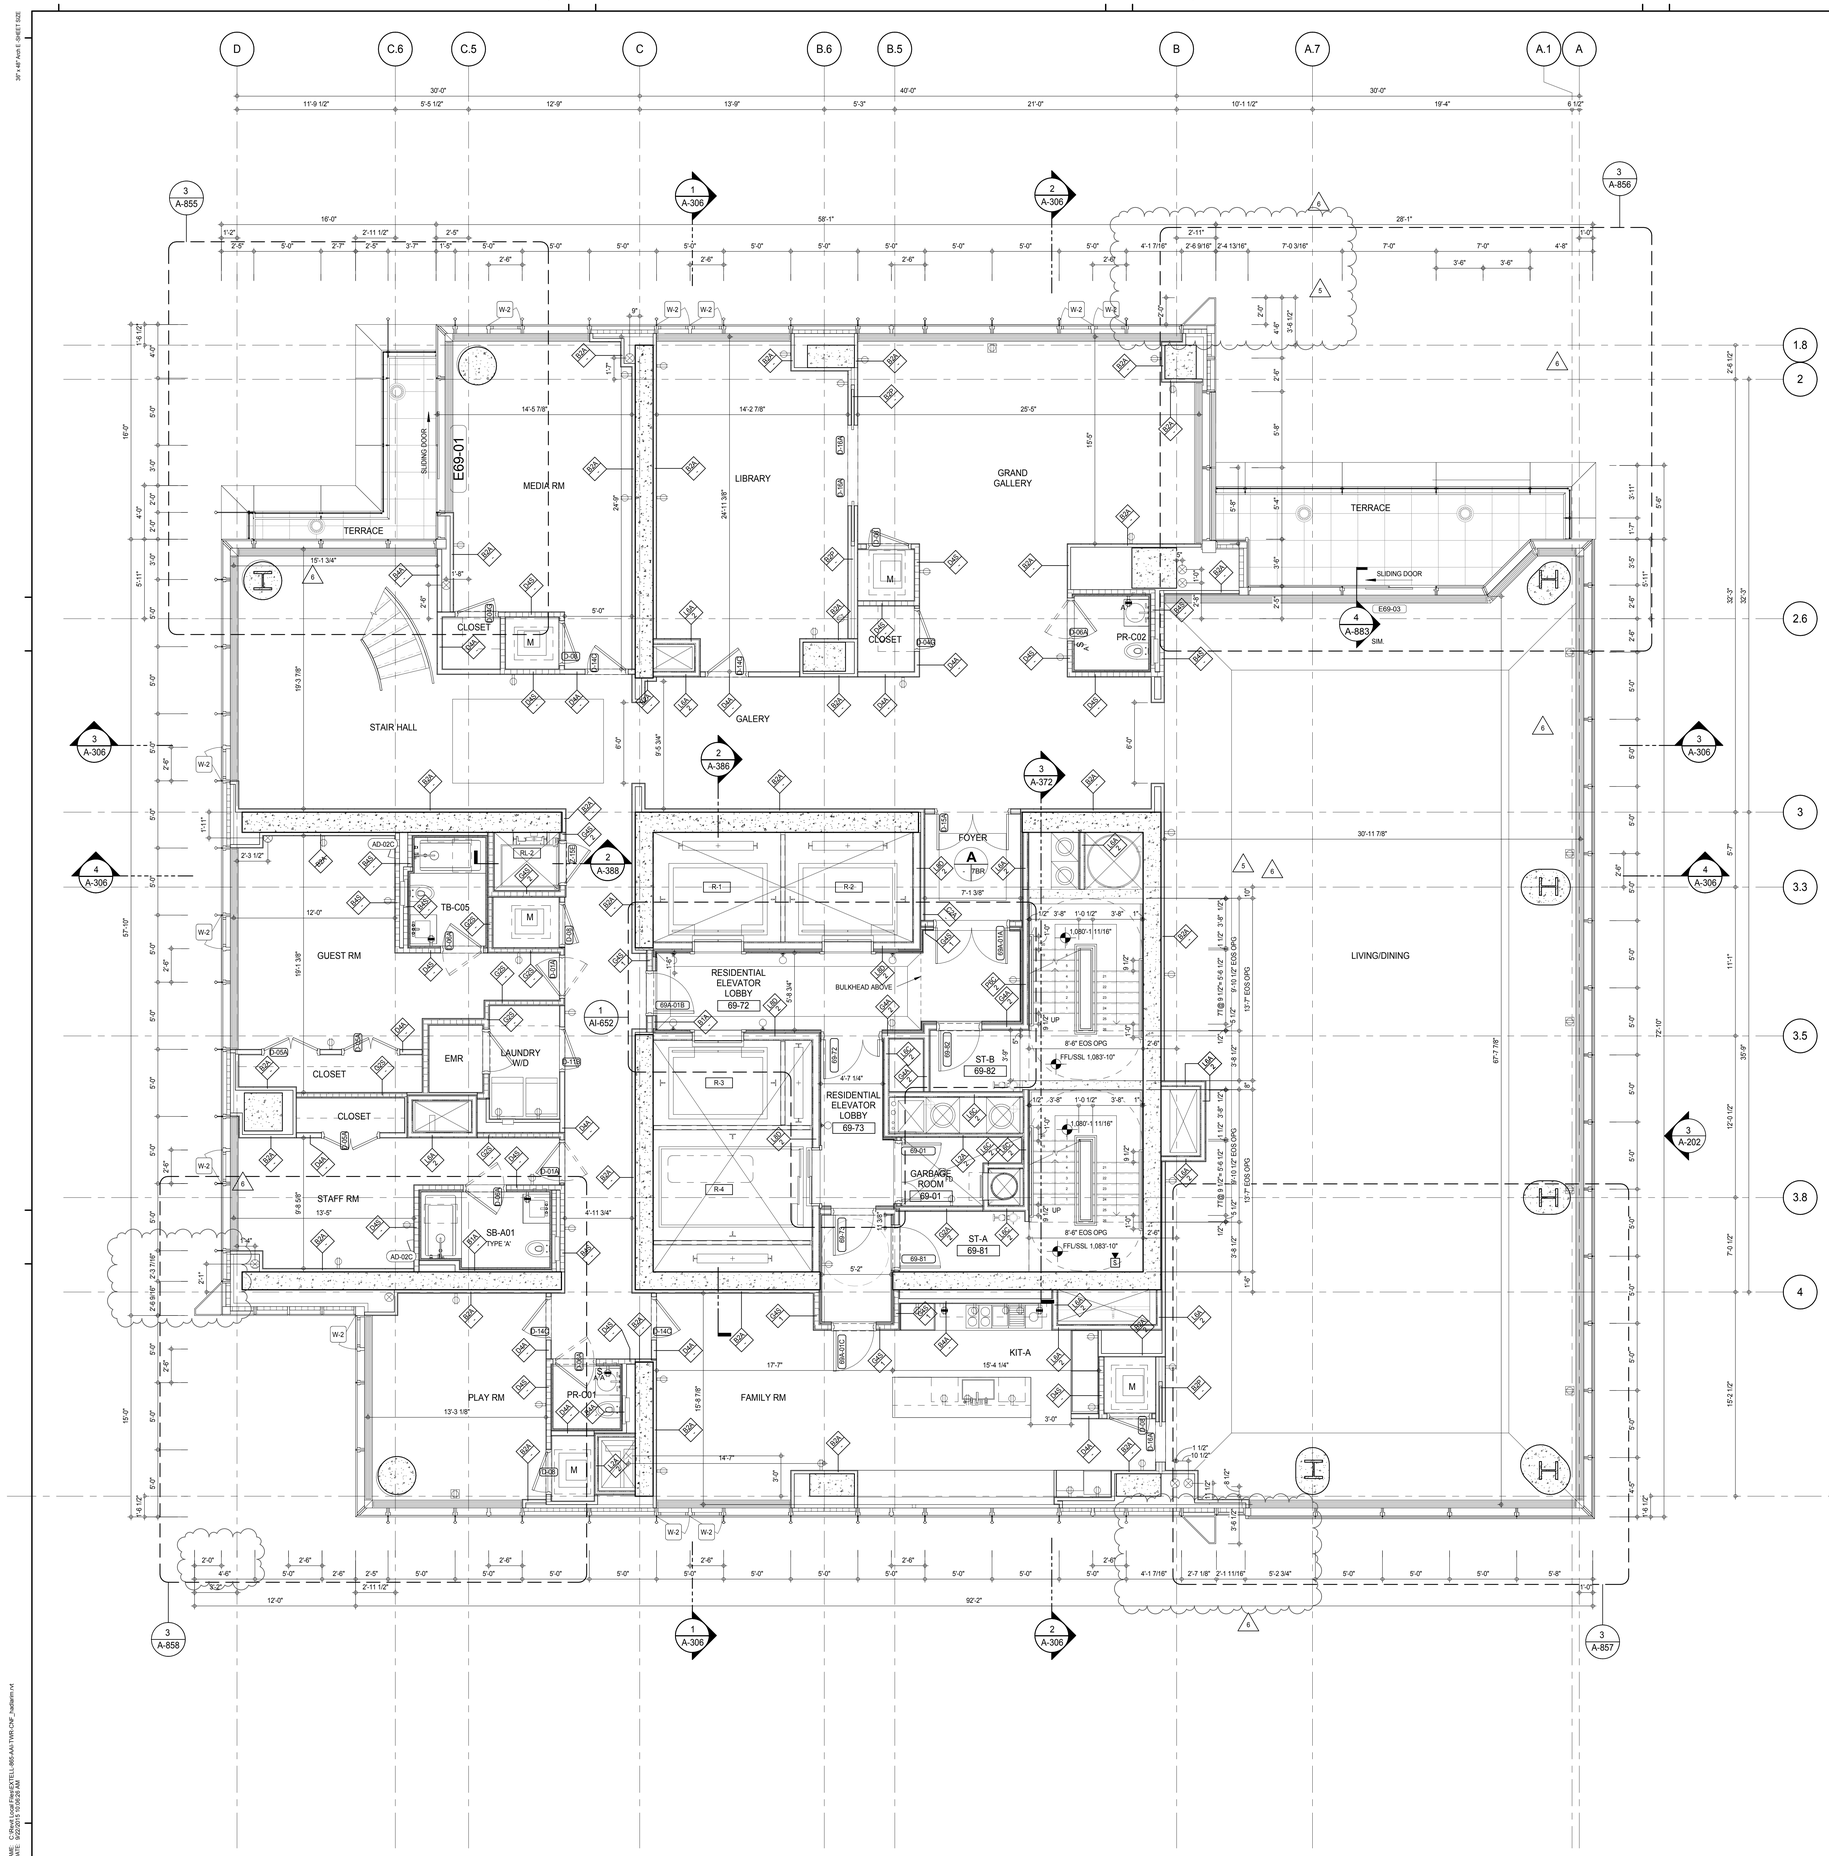

SHEET NOTES:

C1 DASHED LINE DENOTES EXTENT OF 6" HIGH C.I.P. CONCRETE CURB. WIDTH TO MATCH PARTITION UNLESS OTHERWISE NOTED

C2 DASHED LINE DENOTES EXTENT OF 8" HIGH C.I.P. CONCRETE CURB. WIDTH TO MATCH PARTITION UNLESS OTHERWISE NOTED

C3 DASHED LINE DENOTES EXTENT OF 8" HIGH CEMENT BOARD BASE CURB. REFER TO SECTION DETAIL (9) ON SHEET (A-574).

P1 CONCRETE HOUSEKEEPING PAD, HEIGHT, SIZE AND LOCATION TO BE COORDINATED WITH MECHANICAL DRAWINGS.

EDGE OF SLAB IS 11" FROM FACE OF GLASS UNLESS OTHERWISE STATED AND/OR AT SHEAR WALL CONDITIONS.

KEYNOTE LEGEND:

TAG #	DESCRIPTION
AD-02C	ACCESS DOOR FLUSH NON RATED 18" x 18"

KEY PLAN:

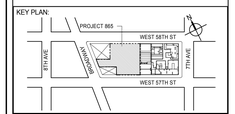

PROJECT NORTH | TRUE NORTH

DEVELOPER:
EXTELL DEVELOPMENT COMPANY
805 THIRD AVENUE, 7TH FLOOR
New York, NY 10022 USA
TEL: 212 712 6000 FAX: 212 712 6100

DESIGN ARCHITECT: Base Building Shell & Core
ADRIAN SMITH + GORDON GILL ARCHITECTURE
111 WEST MONROE STREET SUITE 2300
CHICAGO IL 60603
TEL: 312 920 1888 FAX: 312 920 1775

INTERIOR DESIGNER: Residential
Rottet Architecture and Design Studio, PLLC
298 Fifth Ave, 7th Floor
New York, NY 10001
TEL: 646 998 7000 FAX:

ARCHITECT OF RECORD: Base Building Shell, Core, & Residential
AAI ARCHITECTS, P.C.
401 Wellington St. W., 3rd Floor
Toronto, ON M5V 1E7 Canada
TEL: 416 967 1500 FAX: 416 967 7150

STRUCTURAL ENGINEERS:
WSP CANTOR SEINUK
228 EAST 45th Street
New York, NY 10017 USA
TEL: 212 687 9888 FAX: 646 487 5501

MEP ENGINEERS:
AKF GROUP
165 Broadway, 22nd Floor
New York, NY 10006 USA
TEL: 212 354 5656 FAX: 212 354 5668

GEOTECHNICAL ENGINEERS:
Langan Engineering & Environmental Services
21 Penn Plaza - 360 West 31st Street, 8th Floor
New York, NY 10001-2727
TEL: 212 479 5400 FAX: 212 479 5444

CODE CONSULTANTS:
Construction Consulting Associates
100 Church Street
New York, NY 10007
TEL: 212 385 1818 FAX: 212 385 1911

CURTAINWALL CONSULTANT:
AJLP Consulting
40 Worth Street. Suite 826
New York, NY 10013
TEL: 212 757 5659 FAX: 646 219 8508

LANDMARK/PRESERVATION CONSULTANT:
Jan Hird Pokorny Associates, Inc.
39 West 37th Street, 12A
New York, NY 10018
TEL: 212 759 6462 FAX: 212 759 6540

No.	DESCRIPTION	DATE
1	CD PROGRESS ISSUE 1	15 OCT 14
2	CD PROGRESS ISSUE 2	19 DEC 14
3	D.O.B. SUBMISSION	18 FEB 15
4	CD PROGRESS ISSUE 3	09 MAR 15
	D.O.B. SUBMISSION	27 APR 15
5	CD PROGRESS ISSUE 4	01 JUN 15
6	CD PROGRESS ISSUE 5	10 AUG 15
	D.O.B. AMENDMENT 2	21 SEP 15

/ISSUED AS: A-154 - CD PROGRESS ISSUE 4 - 01 JUN 15 //ISSUED AS: A-168 - CD PROGRESS ISSUE 3 - 09 MAR 15/

0 2' - 0" 4' - 0" 8' - 0"

DOB SUBMISSION

Discrepancies must be reported immediately to the Architect before proceeding. Only figured dimensions are to be used. Contractors must check all dimensions on site. This drawing is protected by copyright.

ALL DIMENSIONS ARE SHOWN IN IMPERIAL.

CONSULTANT:

AAI ARCHITECTS, P.C.

PROJECT:

217 WEST 57TH STREET
NEW YORK, NY

DRAWING TITLE:

69TH FLOOR PLAN (RESIDENTIAL - TIER 4) (MFD-107TH FLOOR)

SEAL & SIGNATURE:

REGISTERED ARCHITECT ADRIAN DAVID SMITH 026863 STATE OF NEW YORK

DATE:	15 OCT 14
PROJECT No:	1216-00
DRAWN: Author	REV: 6
CHK: Checker	
SCALE: 1/4" = 1'-0"	
DWG No:	A-155.01
DOB PAGE No:	173 of 569

DOB EMPLOYEE STAMP: DOB B-SCAN:

36" x 48" Arch E SHEET SIZE
FILE NAME: C:\Revit Local Files\EXTELL-865-AAI-TWR-CNF_hadams.rvt
PLOT DATE: 9/22/15 9:50:56 AM

DEPT OF BLDGS 421263505 Job Number
E342055946 Scan Code

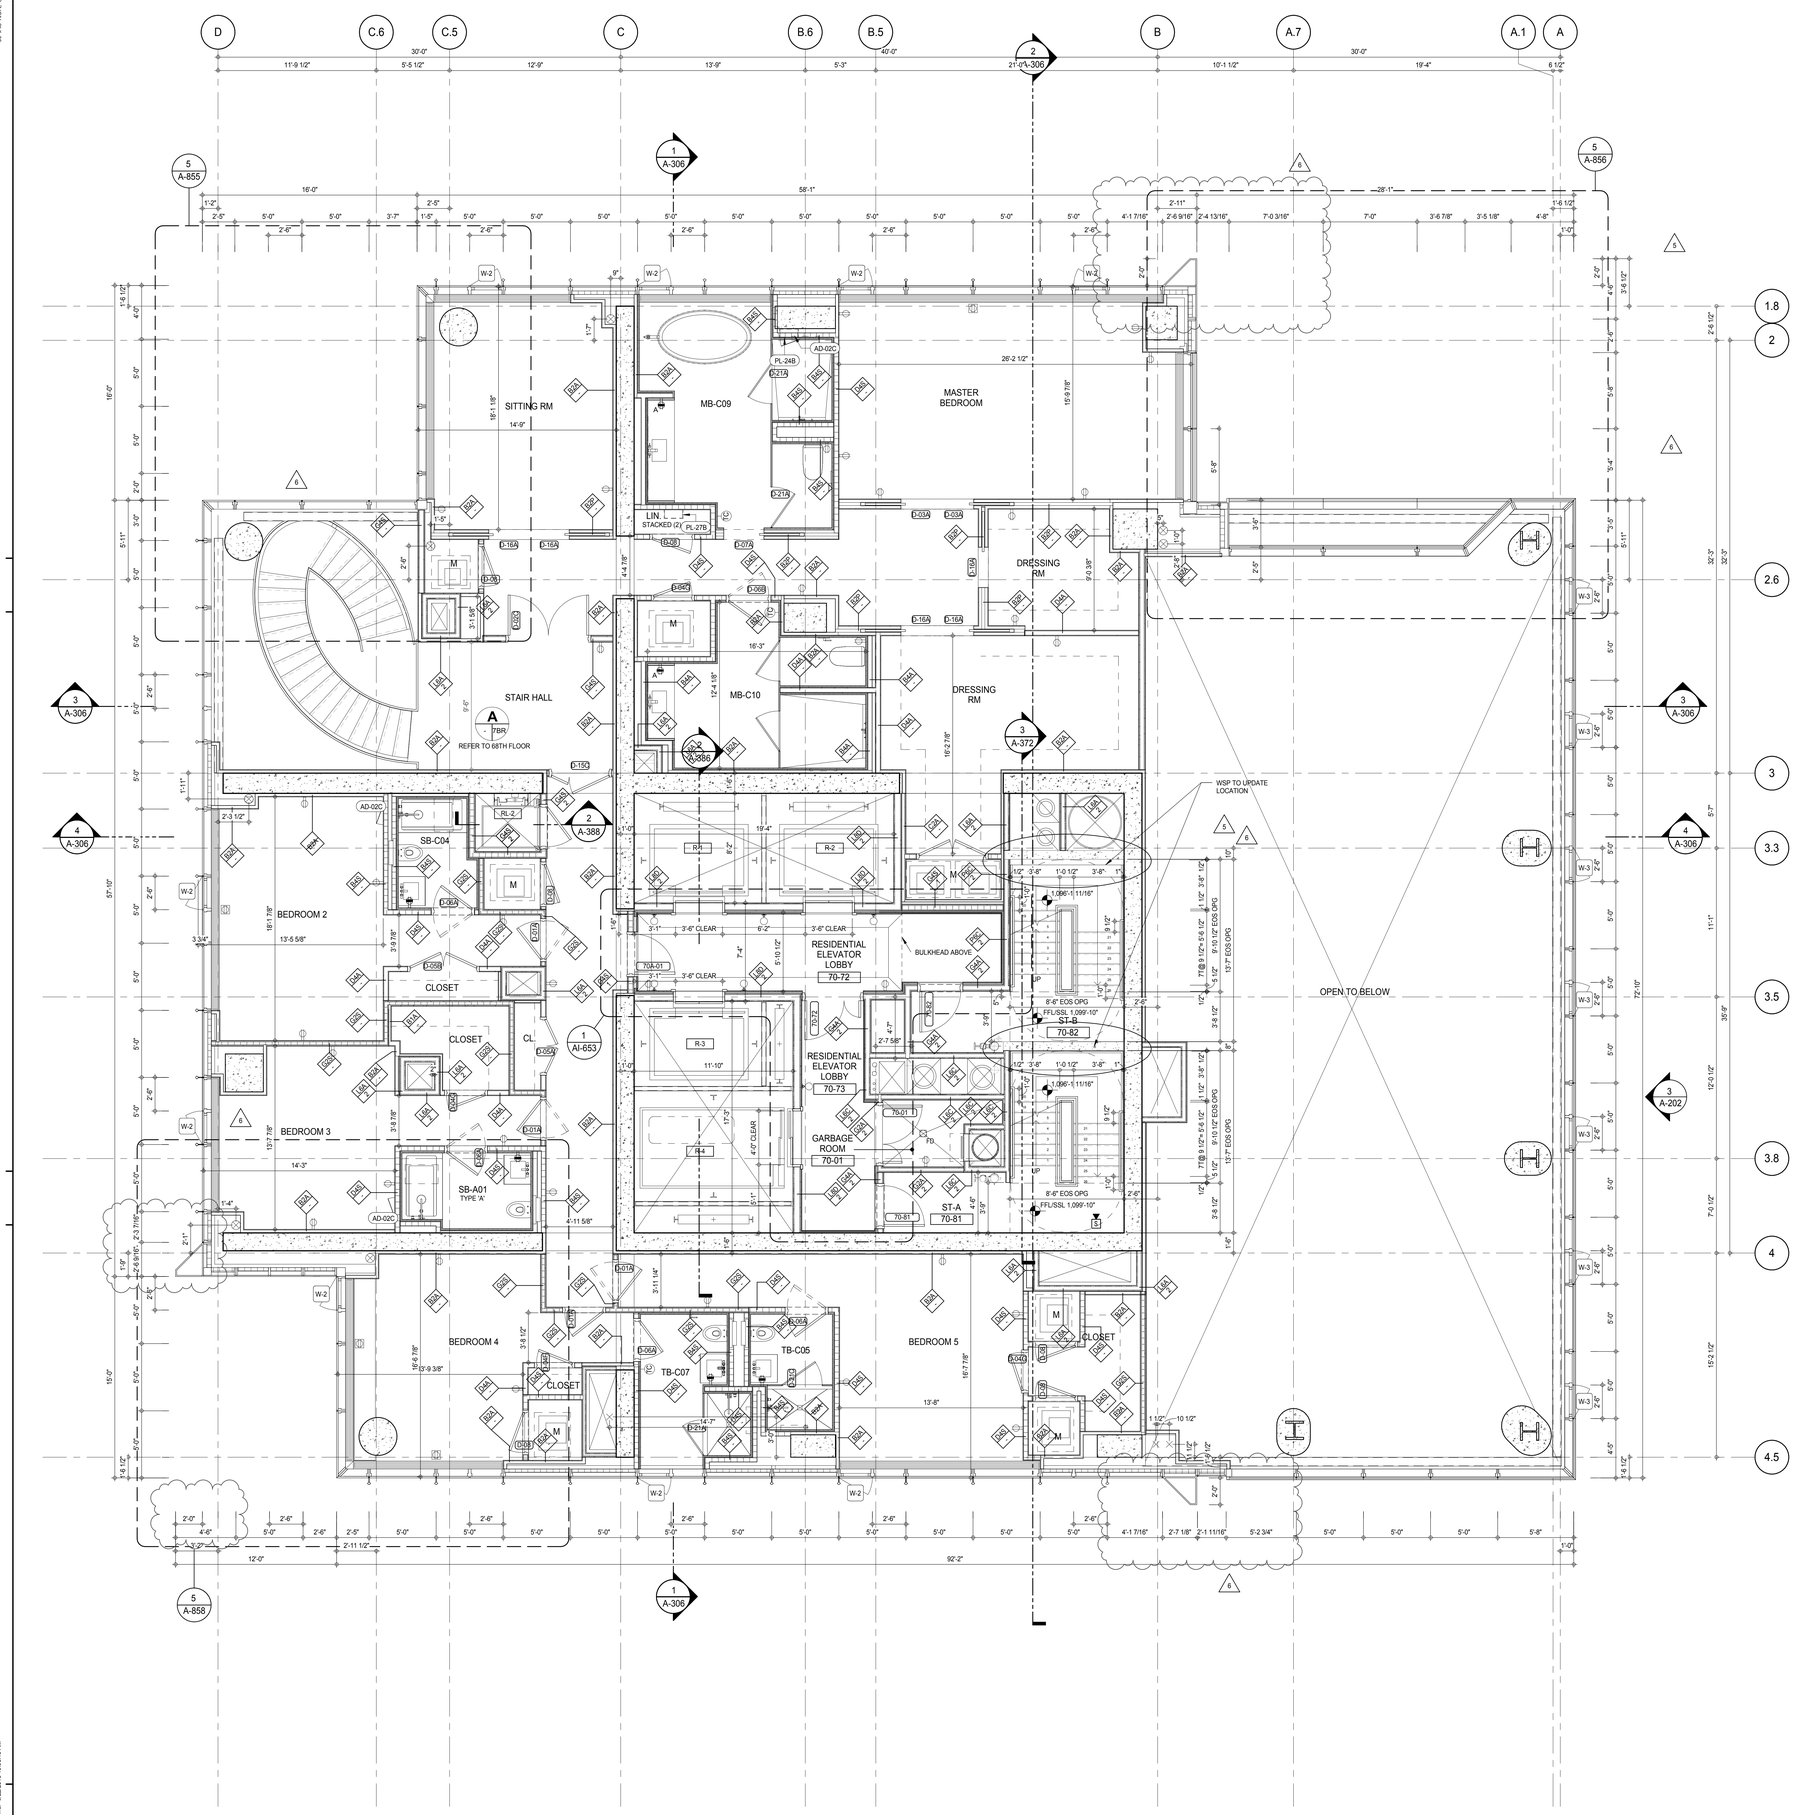

SHEET NOTES:

C1 DASHED LINE DENOTES EXTENT OF 6" HIGH C.I.P. CONCRETE CURB. WIDTH TO MATCH PARTITION UNLESS OTHERWISE NOTED

C2 DASHED LINE DENOTES EXTENT OF 8" HIGH C.I.P. CONCRETE CURB. WIDTH TO MATCH PARTITION UNLESS OTHERWISE NOTED

C3 DASHED LINE DENOTES EXTENT OF 8" HIGH CEMENT BOARD BASE CURB. REFER TO SECTION DETAIL (9) ON SHEET (A-574).

P1 CONCRETE HOUSEKEEPING PAD, HEIGHT, SIZE AND LOCATION TO BE COORDINATED WITH MECHANICAL DRAWINGS.

EDGE OF SLAB IS 11" FROM FACE OF GLASS UNLESS OTHERWISE STATED AND/OR AT SHEAR WALL CONDITIONS.

KEYNOTE LEGEND:

TAG #	DESCRIPTION
AD-02C	ACCESS DOOR FLUSH NON RATED 18" x 18"
PL-24B	MB-FREESTANDING TUB - BLOWER
PL-27B	WALL MOUNTED STEAM GENERATOR (LARGE)

KEY PLAN:

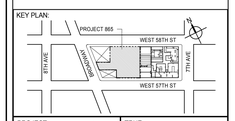

PROJECT NORTH

TRUE NORTH

DEVELOPER:
EXTELL DEVELOPMENT COMPANY
805 THIRD AVENUE, 7TH FLOOR
New York, NY 10022 USA
TEL: 212 712 6000 FAX: 212 712 6100

DESIGN ARCHITECT: Base Building Shell & Core
ADRIAN SMITH + GORDON GILL ARCHITECTURE
111 WEST MONROE STREET SUITE 2300
CHICAGO IL 60603
TEL: 312 920 1888 FAX: 312 920 1775

INTERIOR DESIGNER: Residential
Rottet Architecture and Design Studio, PLLC
298 Fifth Ave, 7th Floor
New York, NY 10001
TEL: 646 998 7000 FAX:

ARCHITECT OF RECORD: Base Building Shell, Core, & Residential
AAI ARCHITECTS, P.C.
401 Wellington St. W., 3rd Floor
Toronto, ON M5V 1E7 Canada
TEL: 416 967 1500 FAX: 416 967 7150

STRUCTURAL ENGINEERS:
WSP CANTOR SEINUK
228 EAST 45th Street
New York, NY 10017 USA
TEL: 212 687 9888 FAX: 646 487 5501

MEP ENGINEERS:
AKF GROUP
165 Broadway, 22nd Floor
New York, NY 10006 USA
TEL: 212 354 5656 FAX: 212 354 5668

GEOTECHNICAL ENGINEERS:
Langan Engineering & Environmental Services
21 Penn Plaza - 360 West 31st Street, 8th Floor
New York, NY 10001-2727
TEL: 212 479 5400 FAX: 212 479 5444

CODE CONSULTANTS:
Construction Consulting Associates
100 Church Street
New York, NY 10007
TEL: 212 385 1818 FAX: 212 385 1911

CURTAINWALL CONSULTANT:
AJLP Consulting
40 Worth Street. Suite 826
New York, NY 10013
TEL: 212 757 5659 FAX: 646 219 8508

LANDMARK/PRESERVATION CONSULTANT:
Jan Hird Pokorny Associates, Inc.
39 West 37th Street, 12A
New York, NY 10018
TEL: 212 759 6462 FAX: 212 759 6540

No.	DESCRIPTION	DATE
1	CD PROGRESS ISSUE 1	15 OCT 14
2	CD PROGRESS ISSUE 2	19 DEC 14
3	D.O.B. SUBMISSION	18 FEB 15
4	CD PROGRESS ISSUE 3	09 MAR 15
	D.O.B. SUBMISSION	27 APR 15
5	CD PROGRESS ISSUE 4	01 JUN 15
6	CD PROGRESS ISSUE 5	10 AUG 15
	D.O.B. AMENDMENT 2	21 SEP 15

0 2' - 0" 4' - 0" 8' - 0"

DOB SUBMISSION

Discrepancies must be reported immediately to the Architect before proceeding. Only figured dimensions are to be used. Contractors must check all dimensions on site. This drawing is protected by copyright.

ALL DIMENSIONS ARE SHOWN IN IMPERIAL.

CONSULTANT:

AAI ARCHITECTS, P.C.

PROJECT:

217 WEST 57TH STREET
NEW YORK, NY

DRAWING TITLE:

70TH FLOOR PLAN (RESIDENTIAL - TIER 4) (MFD-108TH FLOOR)

SEAL & SIGNATURE:

REGISTERED ARCHITECT WAYNE DAVID JAMES No. 026881 STATE OF NEW YORK

DATE:	15 OCT 14
PROJECT No:	1216-00
DRAWN: Author	REV:
CHK: Checker	6
SCALE: 1/4" = 1'-0"	
DWG No:	A-156.01
DOB PAGE No:	174 of 569

DOB EMPLOYEE STAMP:

DOB B-SCAN:

ISSUED AS: A-155 - CD PROGRESS ISSUE 4 - 01 JUN 15 / ISSUED AS: A-169 - CD PROGRESS ISSUE 3 - 09 MAR 15

36" x 48" Arch E SHEET SIZE

FILE NAME: C:\Revit Local Files\EXTELL-866-AAI-TWR-CNF_hurlemm.rvt
PLOT DATE: 6/22/2015 10:06:48 AM

DEPT OF BLDGS 421206305 Job Number
E374845753 Scan Code

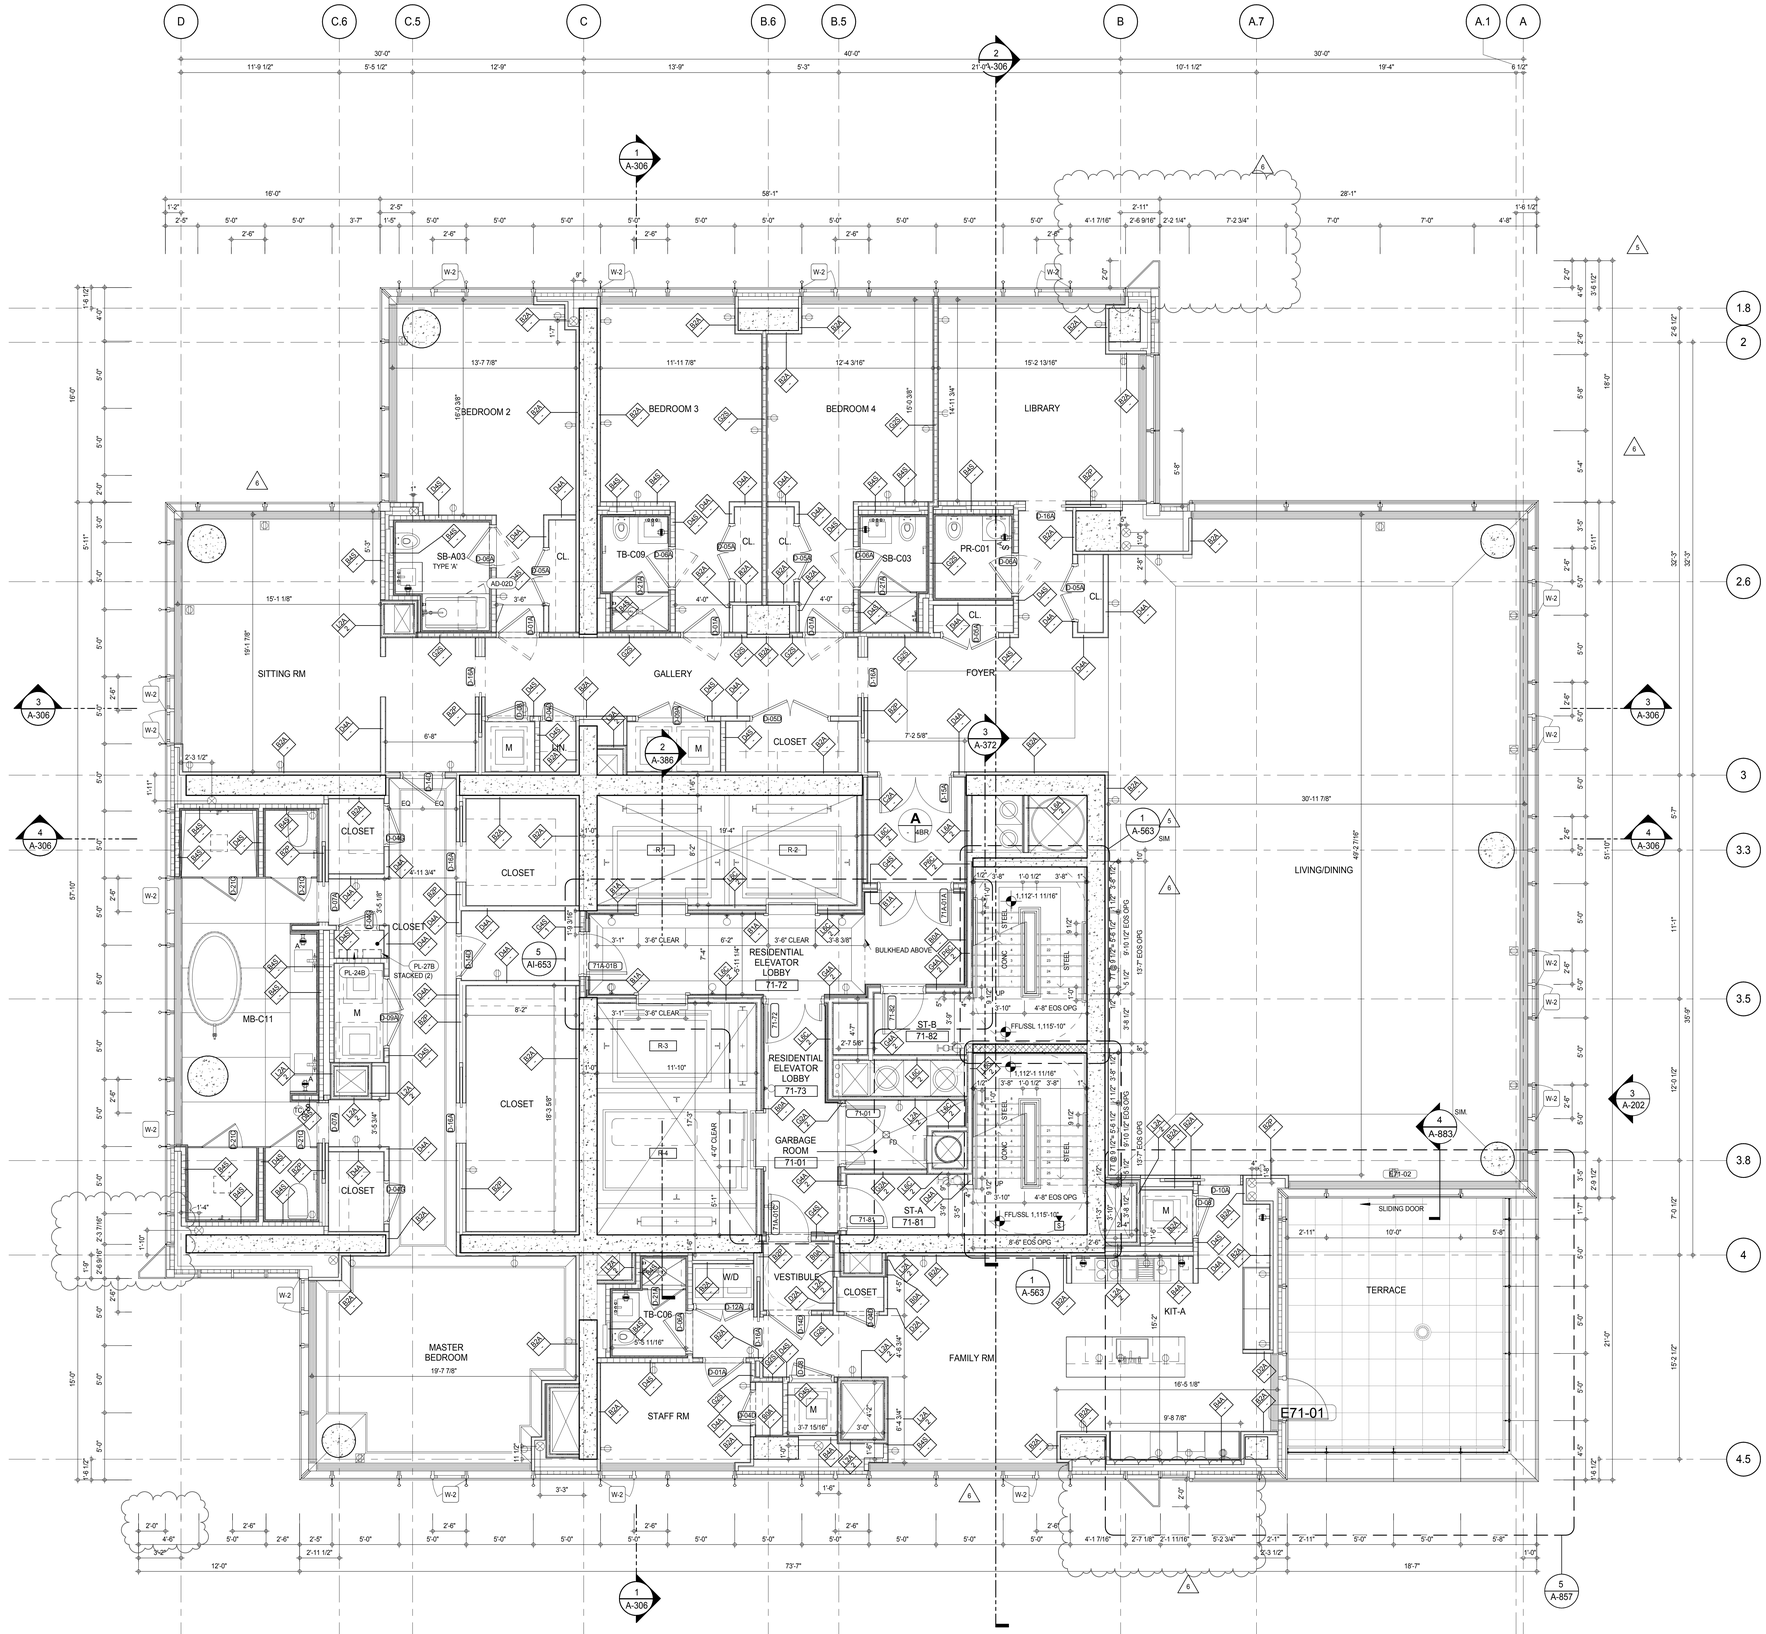

SHEET NOTES:

C1 DASHED LINE DENOTES EXTENT OF 6" HIGH C.I.P. CONCRETE CURB. WIDTH TO MATCH PARTITION UNLESS OTHERWISE NOTED

C2 DASHED LINE DENOTES EXTENT OF 8" HIGH C.I.P. CONCRETE CURB. WIDTH TO MATCH PARTITION UNLESS OTHERWISE NOTED

C3 DASHED LINE DENOTES EXTENT OF 8" HIGH CEMENT BOARD BASE CURB. REFER TO SECTION DETAIL (9) ON SHEET (A-574).

P1 CONCRETE HOUSEKEEPING PAD, HEIGHT, SIZE AND LOCATION TO BE COORDINATED WITH MECHANICAL DRAWINGS.

EDGE OF SLAB IS 11" FROM FACE OF GLASS UNLESS OTHERWISE STATED AND/OR AT SHEAR WALL CONDITIONS.

KEYNOTE LEGEND:

TAG #	DESCRIPTION
AD-02D	ACCESS DOOR FLUSH NON RATED 18" x 18"
PL-24B	MB-FREESTANDING TUB - BLOWER
PL-27B	WALL MOUNTED STEAM GENERATOR (LARGE)

KEY PLAN:

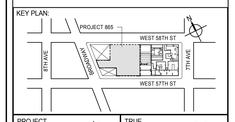

PROJECT NORTH

TRUE NORTH

DEVELOPER:
EXTELL DEVELOPMENT COMPANY
805 THIRD AVENUE, 7TH FLOOR
New York, NY 10022 USA
TEL: 212 712 6000 FAX: 212 712 6100

DESIGN ARCHITECT: Base Building Shell & Core
ADRIAN SMITH + GORDON GILL ARCHITECTURE
111 WEST MONROE STREET SUITE 2300
CHICAGO IL 60603
TEL: 312 920 1888 FAX: 312 920 1775

INTERIOR DESIGNER: Residential
Rottet Architecture and Design Studio, PLLC
298 Fifth Ave, 7th Floor
New York, NY 10001
TEL: 646 998 7000 FAX:

ARCHITECT OF RECORD: Base Building Shell, Core, & Residential
AAI ARCHITECTS, P.C.
401 Wellington St. W., 3rd Floor
Toronto, ON M5V 1E7 Canada
TEL: 416 967 1500 FAX: 416 967 7150

STRUCTURAL ENGINEERS:
WSP CANTOR SEINUK
228 EAST 45th Street
New York, NY 10017 USA
TEL: 212 687 9888 FAX: 646 487 5501

MEP ENGINEERS:
AKF GROUP
165 Broadway, 22nd Floor
New York, NY 10006 USA
TEL: 212 354 5656 FAX: 212 354 5668

GEOTECHNICAL ENGINEERS:
Langan Engineering & Environmental Services
21 Penn Plaza - 360 West 31st Street, 8th Floor
New York, NY 10001-2727
TEL: 212 479 5400 FAX: 212 479 5444

CODE CONSULTANTS:
Construction Consulting Associates
100 Church Street
New York, NY 10007
TEL: 212 385 1818 FAX: 212 385 1911

CURTAINWALL CONSULTANT:
AJLP Consulting
40 Worth Street. Suite 826
New York, NY 10013
TEL: 212 757 5659 FAX: 646 219 8508

LANDMARK/PRESERVATION CONSULTANT:
Jan Hird Pokorny Associates, Inc.
39 West 37th Street, 12A
New York, NY 10018
TEL: 212 759 6462 FAX: 212 759 6540

No.	DESCRIPTION	DATE
1	CD PROGRESS ISSUE 1	15 OCT 14
2	CD PROGRESS ISSUE 2	19 DEC 14
3	D.O.B. SUBMISSION	18 FEB 15
4	CD PROGRESS ISSUE 3	09 MAR 15
5	CD PROGRESS ISSUE 4	01 JUN 15
6	CD PROGRESS ISSUE 5	10 AUG 15
	D.O.B. AMENDMENT 2	21 SEP 15

0 2' - 0" 4' - 0" 8' - 0"

DOB SUBMISSION

Discrepancies must be reported immediately to the Architect before proceeding. Only figured dimensions are to be used. Contractors must check all dimensions on site. This drawing is protected by copyright.

ALL DIMENSIONS ARE SHOWN IN IMPERIAL.

CONSULTANT:

AAI ARCHITECTS, P.C.

PROJECT:

217 WEST 57TH STREET
NEW YORK, NY

DRAWING TITLE:

71ST FLOOR PLAN (RESIDENTIAL - TIER 4) (MFD-109TH FLOOR)

SEAL & SIGNATURE:

REGISTERED ARCHITECT MICHAEL DAVID JANSSEN No. 028881 STATE OF NEW YORK

DATE:	15 OCT 14
PROJECT No:	1216-00
DRAWN: Author	REV: 6
CHK: Checker	
SCALE: 1/4" = 1'-0"	
DWG No:	A-157.01
DOB PAGE No:	175 of 569

DOB EMPLOYEE STAMP: DOB B-SCAN:

/ISSUED AS: A-156 - CD PROGRESS ISSUE 4 - 01 JUN 15 / ISSUED AS: A-170 - CD PROGRESS ISSUE 3 - 09 MAR 15/

36" x 48" Arch E - SHEET SIZE
FILE NAME: C:\Revit Local Files\EXTELL-865-AAI-TWR-CNF_Jsullivan.rvt
PLOT DATE: 9/22/2015 10:07:19 AM

DEPT OF BLDGS 421208305 Job Number
E3622663M15 Scan Code

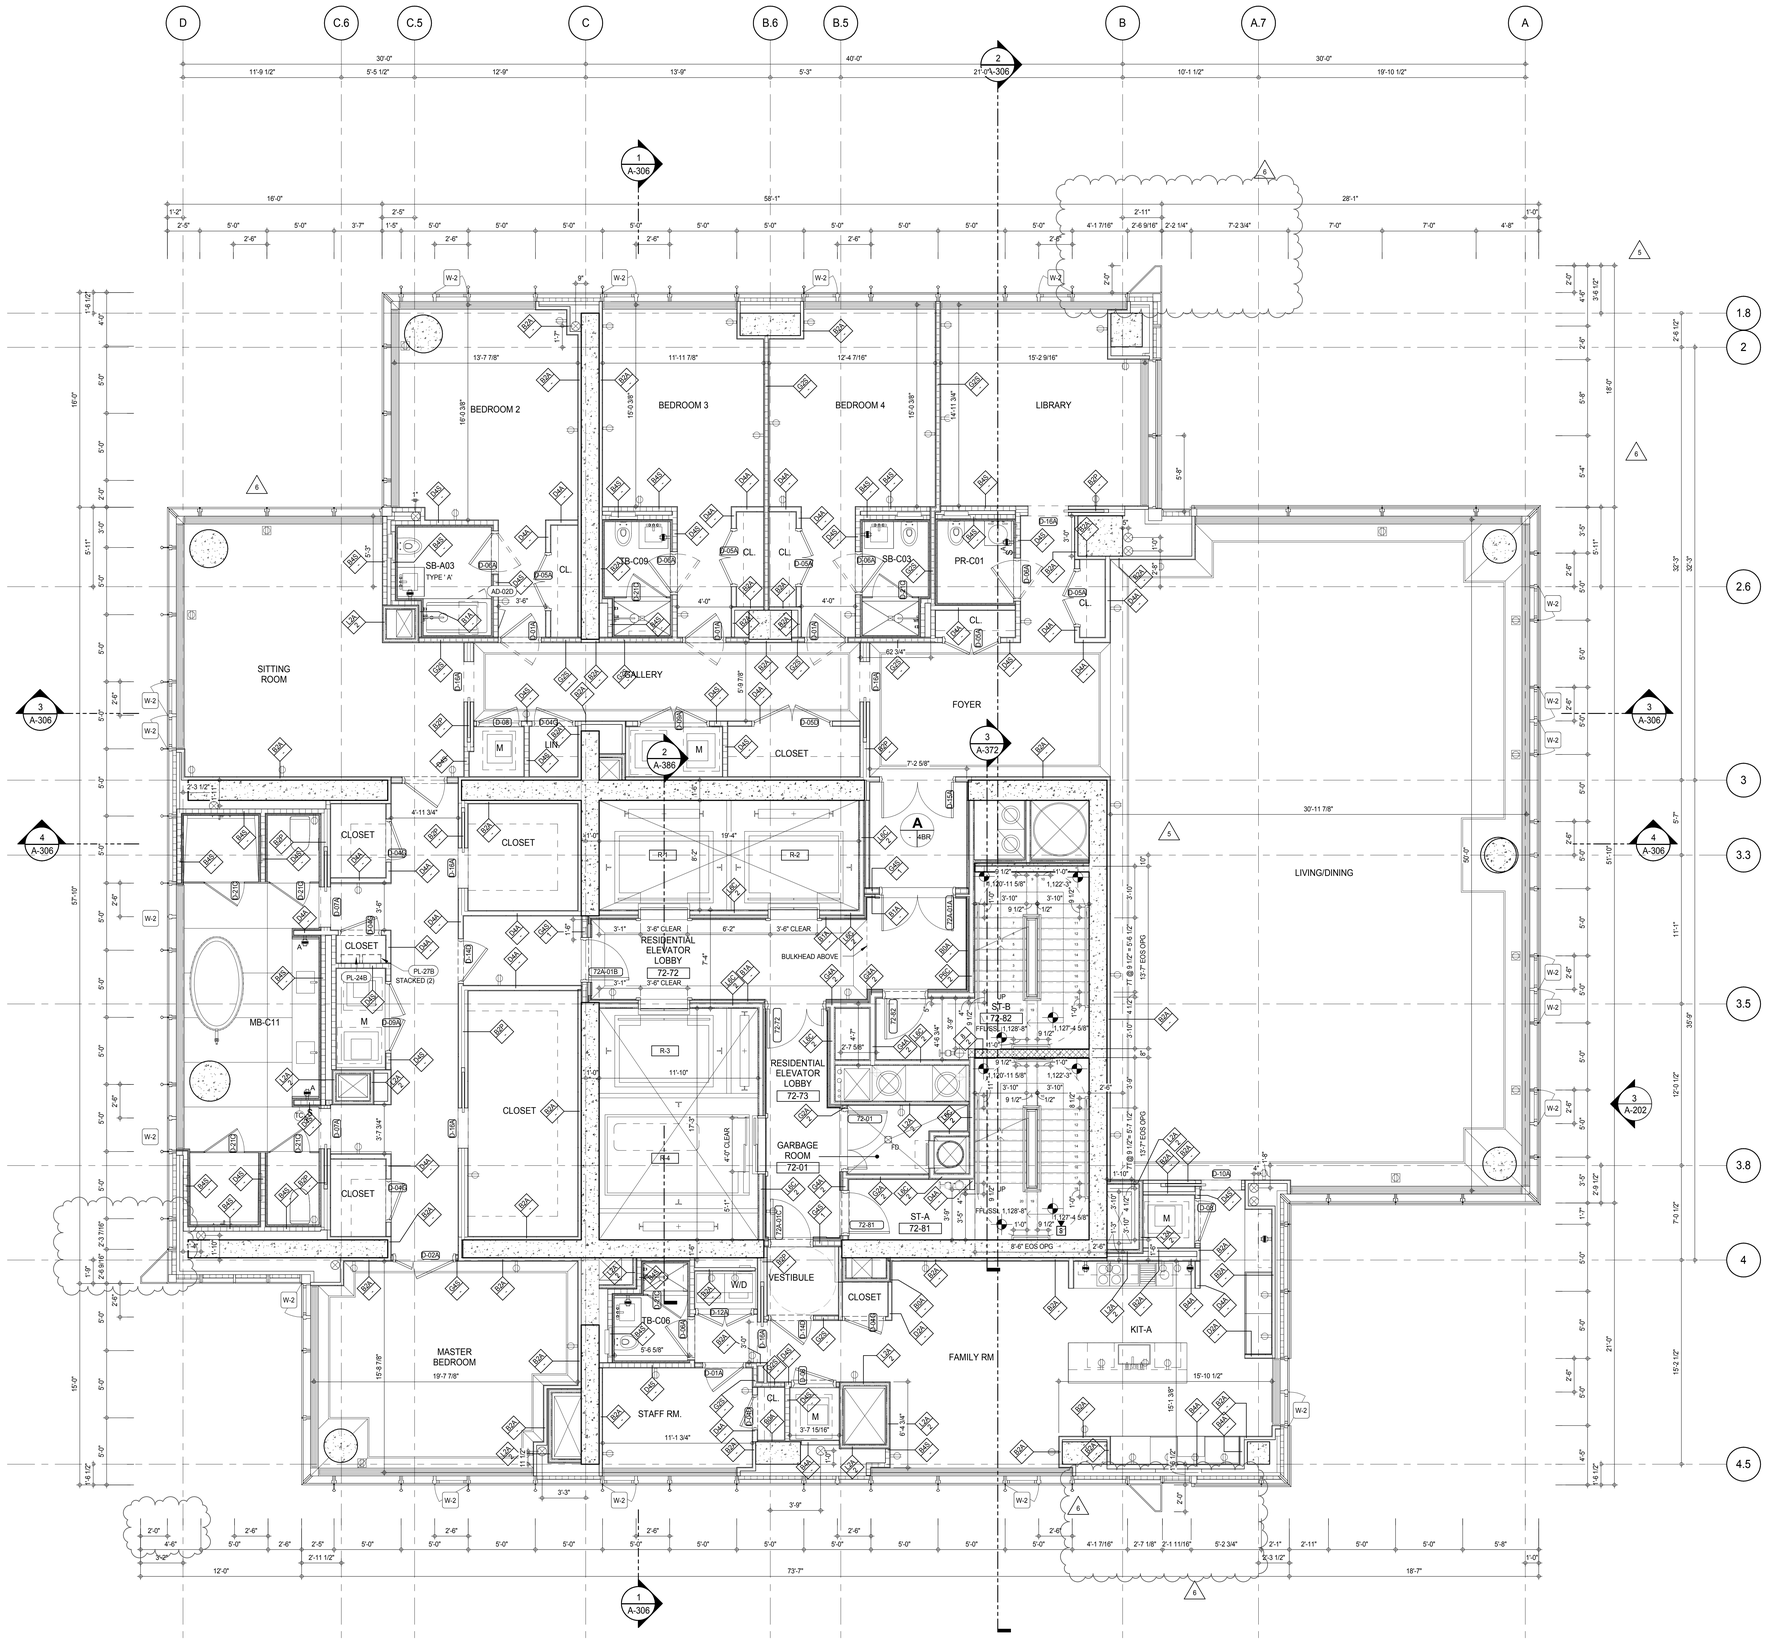

SHEET NOTES:

C1 DASHED LINE DENOTES EXTENT OF 6" HIGH C.I.P. CONCRETE CURB. WIDTH TO MATCH PARTITION UNLESS OTHERWISE NOTED

C2 DASHED LINE DENOTES EXTENT OF 8" HIGH C.I.P. CONCRETE CURB. WIDTH TO MATCH PARTITION UNLESS OTHERWISE NOTED

C3 DASHED LINE DENOTES EXTENT OF 8" HIGH CEMENT BOARD BASE CURB. REFER TO SECTION DETAIL (9) ON SHEET (A-574).

P1 CONCRETE HOUSEKEEPING PAD, HEIGHT, SIZE AND LOCATION TO BE COORDINATED WITH MECHANICAL DRAWINGS.

EDGE OF SLAB IS 11" FROM FACE OF GLASS UNLESS OTHERWISE STATED AND/OR AT SHEAR WALL CONDITIONS.

KEYNOTE LEGEND:

TAG #	DESCRIPTION
AD-02D	ACCESS DOOR FLUSH NON RATED 18" x 18"
PL-24B	MB-FREESTANDING TUB - BLOWER
PL-27B	WALL MOUNTED STEAM GENERATOR (LARGE)

KEY PLAN:

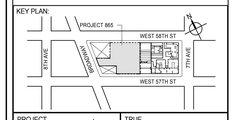

PROJECT NORTH

TRUE NORTH

DEVELOPER:
EXTELL DEVELOPMENT COMPANY
805 THIRD AVENUE, 7TH FLOOR
New York, NY 10022 USA
TEL: 212 712 6000 FAX: 212 712 6100

DESIGN ARCHITECT: Base Building Shell & Core
ADRIAN SMITH + GORDON GILL ARCHITECTURE
111 WEST MONROE STREET SUITE 2300
CHICAGO IL 60603
TEL: 312 920 1888 FAX: 312 920 1775

INTERIOR DESIGNER: Residential
Rottet Architecture and Design Studio, PLLC
298 Fifth Ave, 7th Floor
New York, NY 10001
TEL: 646 998 7000 FAX:

ARCHITECT OF RECORD: Base Building Shell, Core, & Residential
AAI ARCHITECTS, P.C.
401 Wellington St. W., 3rd Floor
Toronto, ON M5V 1E7 Canada
TEL: 416 967 1500 FAX: 416 967 7150

STRUCTURAL ENGINEERS:
WSP CANTOR SEINUK
228 EAST 45th Street
New York, NY 10017 USA
TEL: 212 687 9888 FAX: 646 487 5501

MEP ENGINEERS:
AKF GROUP
165 Broadway, 22nd Floor
New York, NY 10006 USA
TEL: 212 354 5656 FAX: 212 354 5668

GEOTECHNICAL ENGINEERS:
Langan Engineering & Environmental Services
21 Penn Plaza - 360 West 31st Street, 8th Floor
New York, NY 10001-2727
TEL: 212 479 5400 FAX: 212 479 5444

CODE CONSULTANTS:
Construction Consulting Associates
100 Church Street
New York, NY 10007
TEL: 212 385 1818 FAX: 212 385 1911

CURTAINWALL CONSULTANT:
AJLP Consulting
40 Worth Street. Suite 826
New York, NY 10013
TEL: 212 757 5659 FAX: 646 219 8508

LANDMARK/PRESERVATION CONSULTANT:
Jan Hird Pokorny Associates, Inc.
39 West 37th Street, 12A
New York, NY 10018
TEL: 212 759 6462 FAX: 212 759 6540

No.	DESCRIPTION	DATE
1	CD PROGRESS ISSUE 1	15 OCT 14
2	CD PROGRESS ISSUE 2	19 DEC 14
3	D.O.B. SUBMISSION	18 FEB 15
4	CD PROGRESS ISSUE 3	09 MAR 15
	D.O.B. SUBMISSION	27 APR 15
5	CD PROGRESS ISSUE 4	01 JUN 15
6	CD PROGRESS ISSUE 5	10 AUG 15
	D.O.B. AMENDMENT 2	21 SEP 15

/ISSUED AS: A-157 - CD PROGRESS ISSUE 4 - 01 JUN 15 //ISSUED AS: A-171 - CD PROGRESS ISSUE 3 - 09 MAR 15/

0 2' - 0" 4' - 0" 8' - 0"

DOB SUBMISSION

Discrepancies must be reported immediately to the Architect before proceeding. Only figured dimensions are to be used. Contractors must check all dimensions on site. This drawing is protected by copyright.

ALL DIMENSIONS ARE SHOWN IN IMPERIAL.

CONSULTANT:
AAI ARCHITECTS, P.C.

PROJECT:
217 WEST 57TH STREET
NEW YORK, NY

DRAWING TITLE:
72ND-88TH FLOOR PLAN
(RESIDENTIAL - TIER 4)
(MFD-110TH-126TH FLOOR)

SEAL & SIGNATURE:

DATE:	15 OCT 14
PROJECT No:	1216-00
DRAWN: Author	REV:
CHK: Checker	6
SCALE: 1/4" = 1'-0"	
DWG No:	A-158.01
DOB PAGE No:	176 of 569

DOB EMPLOYEE STAMP:

DOB B-SCAN:

36" x 48" Arch E - SHEET SIZE
FILE NAME: C:\Revit Local Files\EXTELL-865-AAI-TWR-CNF_hadams.rvt
PLOT DATE: 9/8/2015 9:50:52 AM

DEPT OF BLDGS 421208305 Job Number
E301445124R6 Scan Code

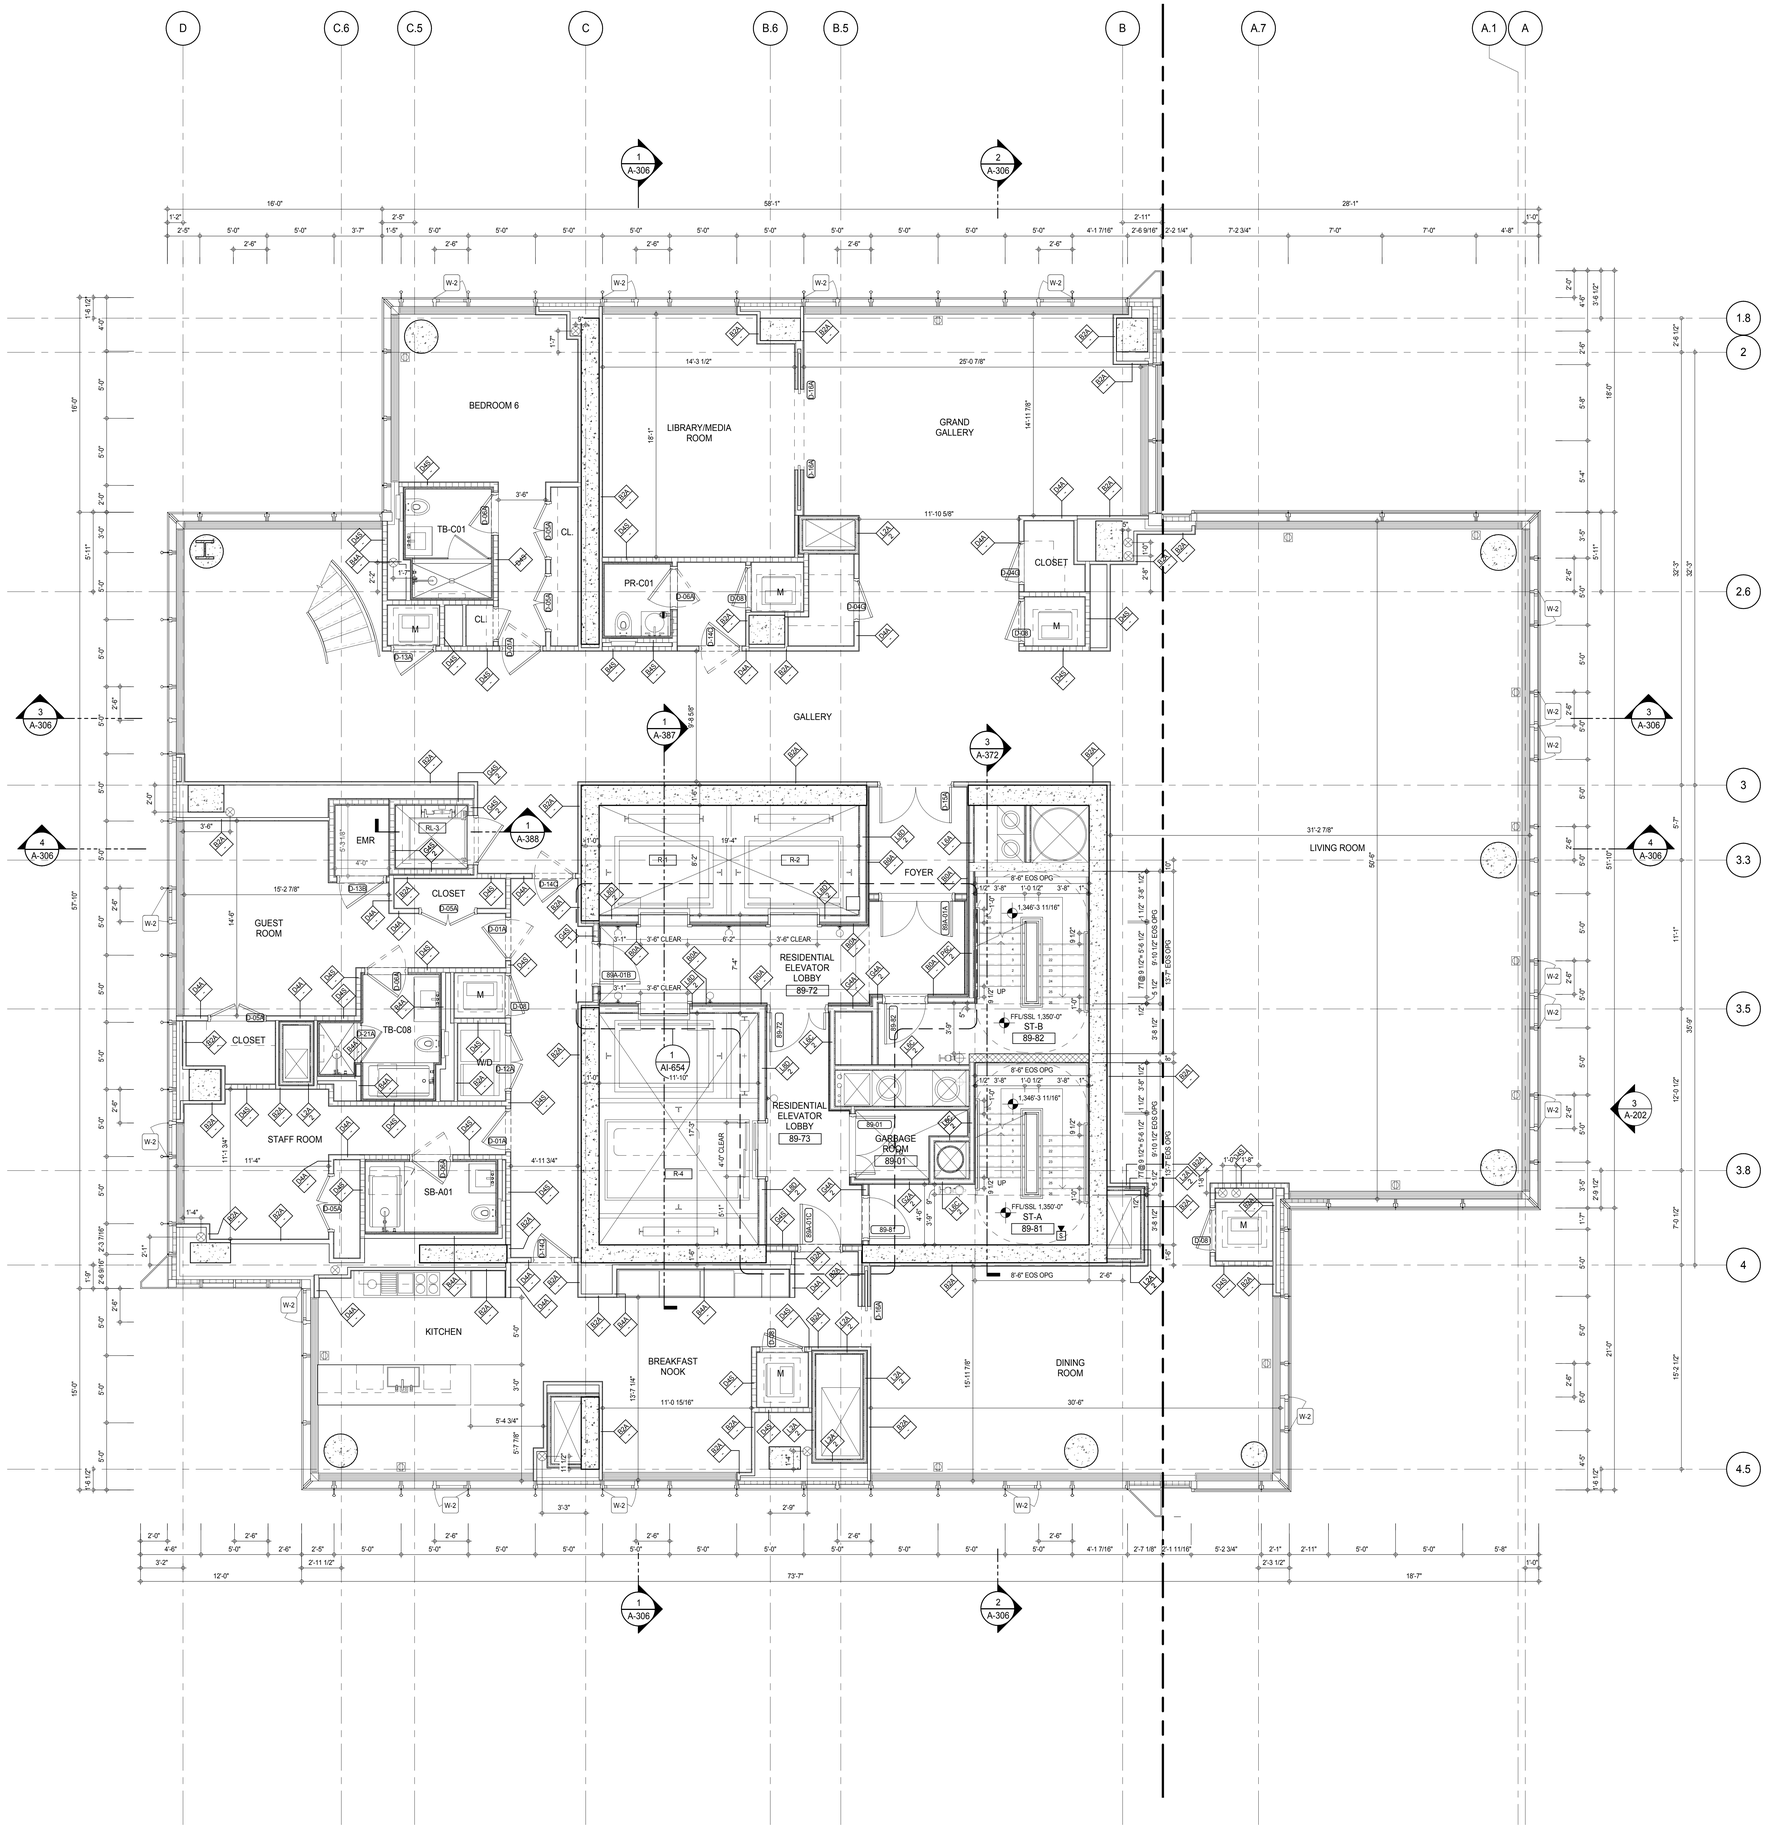

SHEET NOTES:

C1 DASHED LINE DENOTES EXTENT OF 6" HIGH C.I.P. CONCRETE CURB. WIDTH TO MATCH PARTITION UNLESS OTHERWISE NOTED

C2 DASHED LINE DENOTES EXTENT OF 8" HIGH C.I.P. CONCRETE CURB. WIDTH TO MATCH PARTITION UNLESS OTHERWISE NOTED

C3 DASHED LINE DENOTES EXTENT OF 8" HIGH CEMENT BOARD BASE CURB. REFER TO SECTION DETAIL (9) ON SHEET (A-574).

P1 CONCRETE HOUSEKEEPING PAD, HEIGHT, SIZE AND LOCATION TO BE COORDINATED WITH MECHANICAL DRAWINGS.

EDGE OF SLAB IS 11" FROM FACE OF GLASS UNLESS OTHERWISE STATED AND/OR AT SHEAR WALL CONDITIONS.

KEYNOTE LEGEND:

TAG #	DESCRIPTION

KEY PLAN:

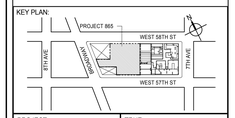

PROJECT NORTH

TRUE NORTH

DEVELOPER:
EXTELL DEVELOPMENT COMPANY
805 THIRD AVENUE, 7TH FLOOR
New York, NY 10022 USA
TEL: 212 712 6000 FAX: 212 712 6100

DESIGN ARCHITECT: Base Building Shell & Core
ADRIAN SMITH + GORDON GILL ARCHITECTURE
111 WEST MONROE STREET SUITE 2300
CHICAGO IL 60603
TEL: 312 920 1888 FAX: 312 920 1775

INTERIOR DESIGNER: Residential
Rottet Architecture and Design Studio, PLLC
298 Fifth Ave, 7th Floor
New York, NY 10001
TEL: 646 998 7000 FAX:

ARCHITECT OF RECORD: Base Building Shell, Core, & Residential
AAI ARCHITECTS, P.C.
401 Wellington St. W., 3rd Floor
Toronto, ON M5V 1E7 Canada
TEL: 416 967 1500 FAX: 416 967 7150

STRUCTURAL ENGINEERS:
WSP CANTOR SEINUK
228 EAST 45th Street
New York, NY 10017 USA
TEL: 212 687 9888 FAX: 646 487 5501

MEP ENGINEERS:
AKF GROUP
165 Broadway, 22nd Floor
New York, NY 10006 USA
TEL: 212 354 5656 FAX: 212 354 5668

GEOTECHNICAL ENGINEERS:
Langan Engineering & Environmental Services
21 Penn Plaza - 360 West 31st Street, 8th Floor
New York, NY 10001-2727
TEL: 212 479 5400 FAX: 212 479 5444

CODE CONSULTANTS:
Construction Consulting Associates
100 Church Street
New York, NY 10007
TEL: 212 385 1818 FAX: 212 385 1911

CURTAINWALL CONSULTANT:
AJLP Consulting
40 Worth Street. Suite 826
New York, NY 10013
TEL: 212 757 5659 FAX: 646 219 8508

LANDMARK/PRESERVATION CONSULTANT:
Jan Hird Pokorny Associates, Inc.
39 West 37th Street, 12A
New York, NY 10018
TEL: 212 759 6462 FAX: 212 759 6540

No.	DESCRIPTION	DATE
1	CD PROGRESS ISSUE 5	10 AUG 15
	D.O.B. AMENDMENT 2	21 SEP 15

DOB SUBMISSION

Discrepancies must be reported immediately to the Architect before proceeding. Only figured dimensions are to be used. Contractors must check all dimensions on site. This drawing is protected by copyright.

ALL DIMENSIONS ARE SHOWN IN IMPERIAL.

CONSULTANT:

AAI ARCHITECTS, P.C.

PROJECT:

217 WEST 57TH STREET
NEW YORK, NY

DRAWING TITLE:

89TH FLOOR PLAN (RESIDENTIAL - TIER 4) (MFD-127TH FLOOR)

SEAL & SIGNATURE:

REGISTERED ARCHITECT WAYNE DAVID JANSEN No. 028881 STATE OF NEW YORK

DATE:	10 AUG 15
PROJECT No:	1216-00
DRAWN: Author	REV:
CHK: Checker	1
SCALE: 1/4" = 1'-0"	
DWG No:	A-159.00
DOB PAGE No:	177 of 569

DOB EMPLOYEE STAMP:

DOB B-SCAN:

36" x 48" Arch E SHEET SIZE
FILE NAME: C:\Revit Local Files\EXTELL-865-AAI-TWR-CNF_bwilkerm.rvt
PLOT DATE: 9/22/2015 10:07:53 AM

DEPT OF BLDGS 421253505 Job Number
E3405966667-I1 Scan Code

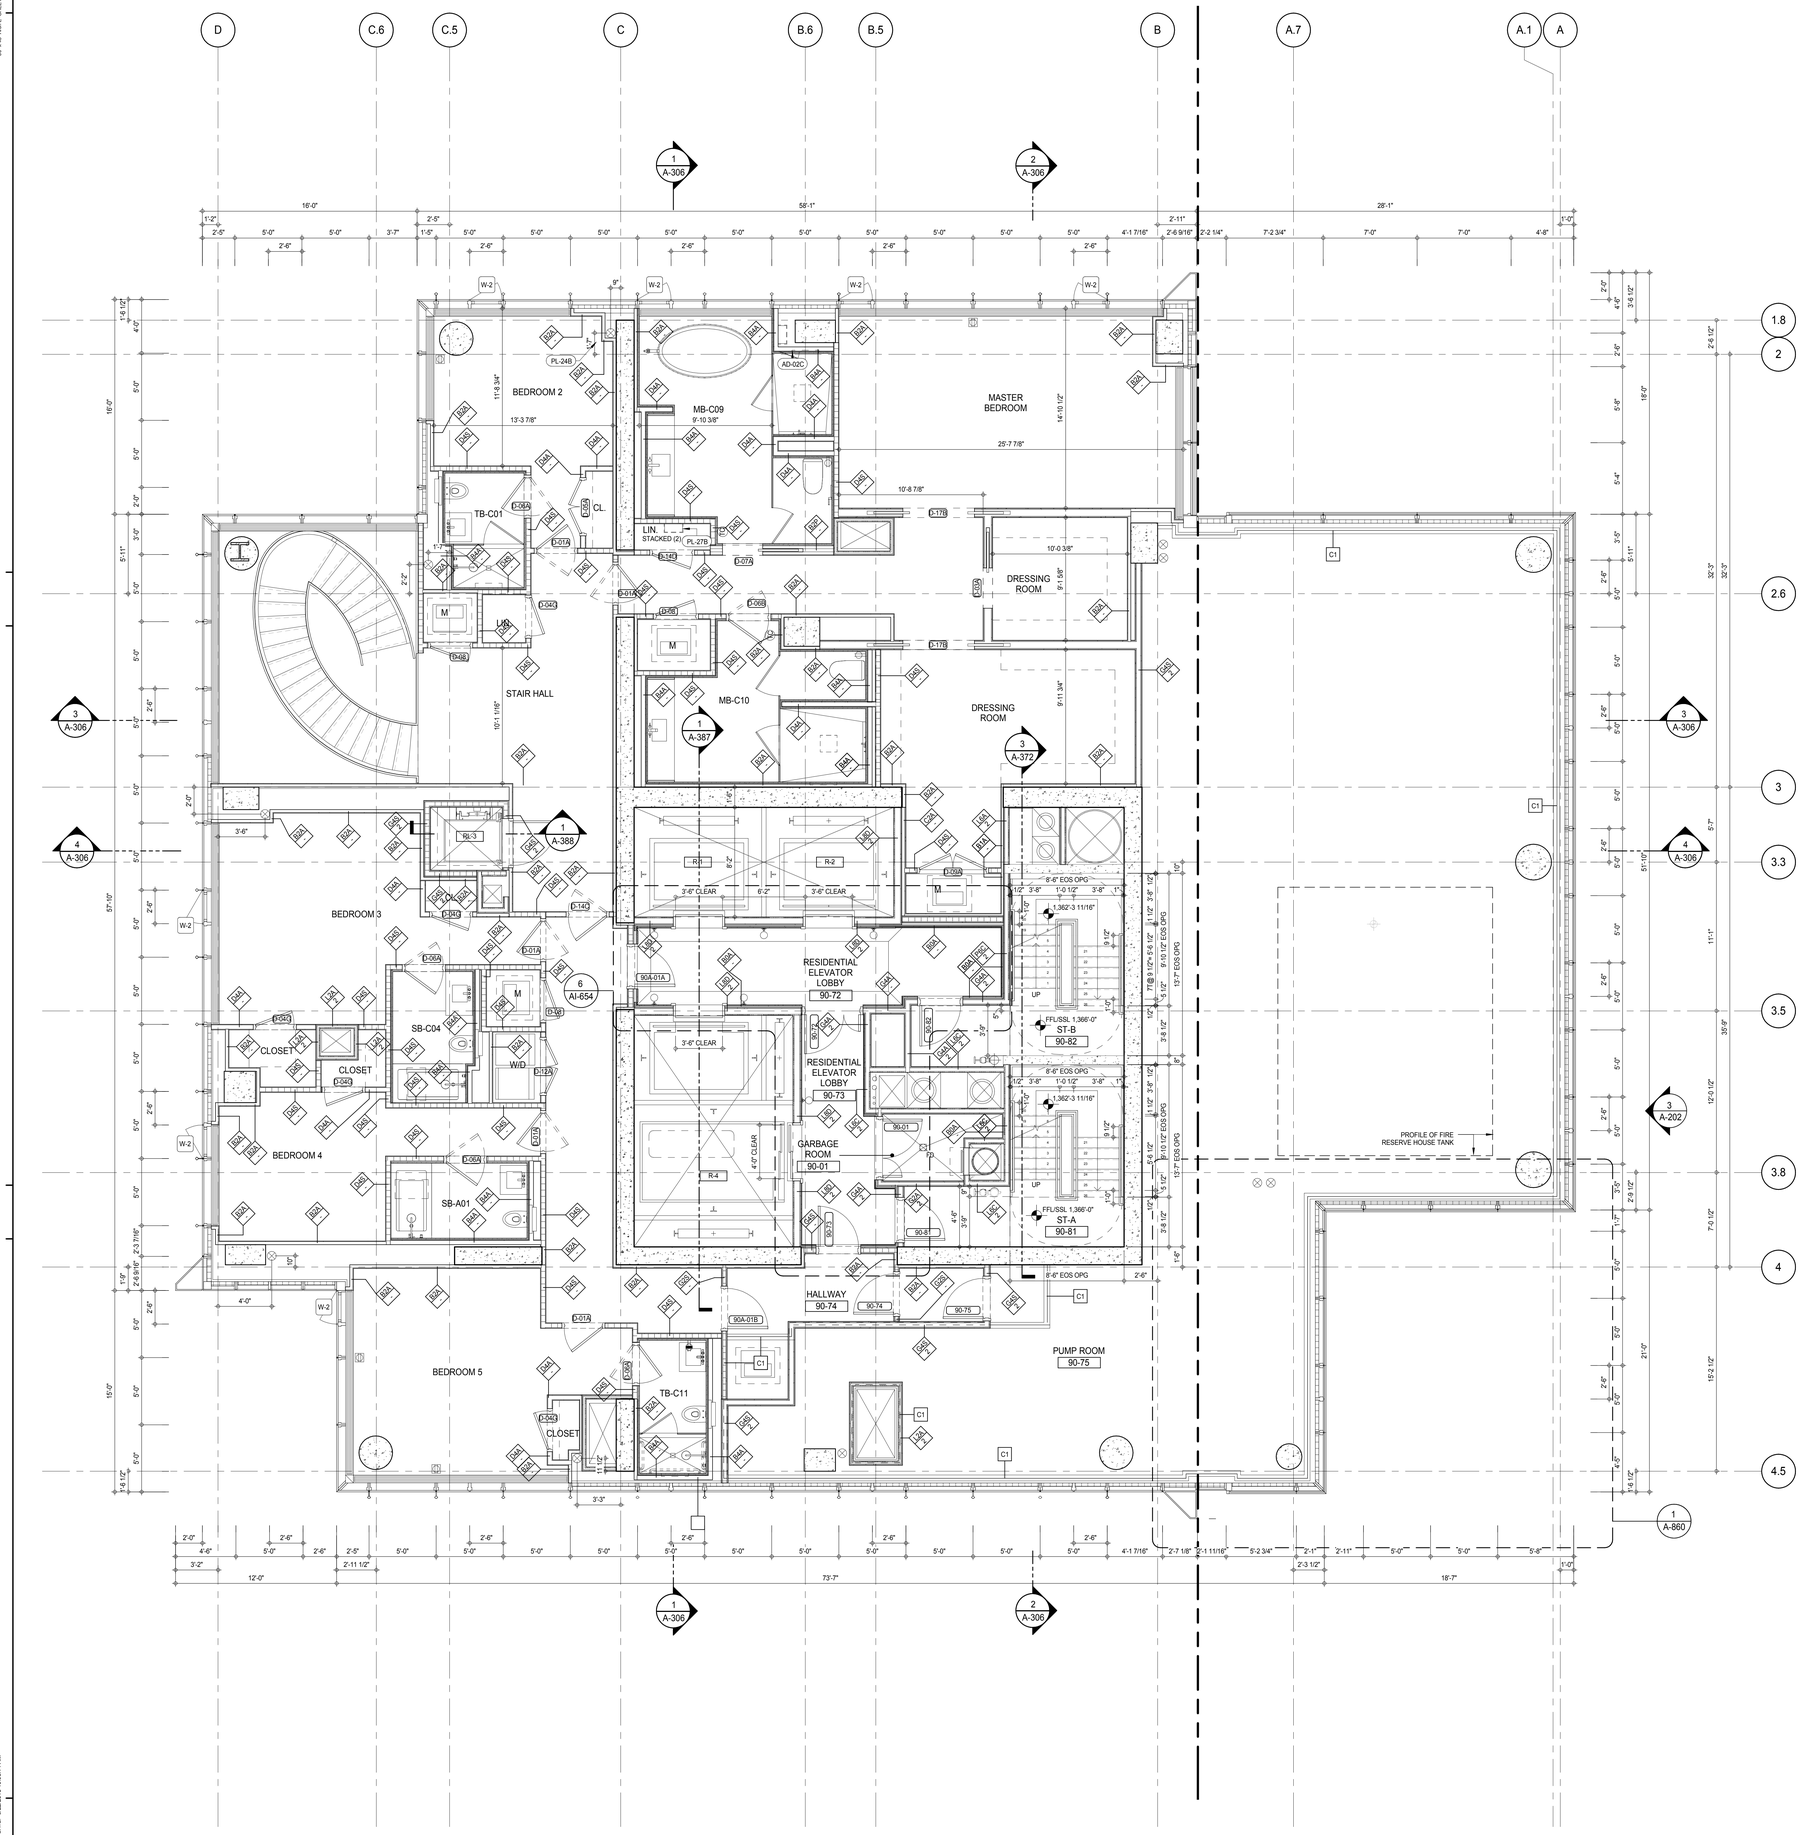

SHEET NOTES:

C1 DASHED LINE DENOTES EXTENT OF 6" HIGH C.I.P. CONCRETE CURB. WIDTH TO MATCH PARTITION UNLESS OTHERWISE NOTED

C2 DASHED LINE DENOTES EXTENT OF 8" HIGH C.I.P. CONCRETE CURB. WIDTH TO MATCH PARTITION UNLESS OTHERWISE NOTED

C3 DASHED LINE DENOTES EXTENT OF 8" HIGH CEMENT BOARD BASE CURB. REFER TO SECTION DETAIL (9) ON SHEET (A-574).

P1 CONCRETE HOUSEKEEPING PAD, HEIGHT, SIZE AND LOCATION TO BE COORDINATED WITH MECHANICAL DRAWINGS.

EDGE OF SLAB IS 11" FROM FACE OF GLASS UNLESS OTHERWISE STATED AND/OR AT SHEAR WALL CONDITIONS.

KEYNOTE LEGEND:

TAG #	DESCRIPTION
AD-02C	ACCESS DOOR FLUSH NON RATED 18" x 18"
PL-24B	MB-FREESTANDING TUB - BLOWER
PL-27B	WALL MOUNTED STEAM GENERATOR (LARGE)

KEY PLAN:

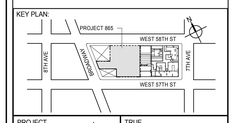

PROJECT NORTH

TRUE NORTH

DEVELOPER:
EXTELL DEVELOPMENT COMPANY
805 THIRD AVENUE, 7TH FLOOR
New York, NY 10022 USA
TEL: 212 712 6000 FAX: 212 712 6100

DESIGN ARCHITECT: Base Building Shell & Core
ADRIAN SMITH + GORDON GILL ARCHITECTURE
111 WEST MONROE STREET SUITE 2300
CHICAGO IL 60603
TEL: 312 920 1888 FAX: 312 920 1775

INTERIOR DESIGNER: Residential
Rottet Architecture and Design Studio, PLLC
298 Fifth Ave, 7th Floor
New York, NY 10001
TEL: 646 998 7000 FAX:

ARCHITECT OF RECORD: Base Building Shell, Core, & Residential
AAI ARCHITECTS, P.C.
401 Wellington St. W., 3rd Floor
Toronto, ON M5V 1E7 Canada
TEL: 416 967 1500 FAX: 416 967 7150

STRUCTURAL ENGINEERS:
WSP CANTOR SEINUK
228 EAST 45th Street
New York, NY 10017 USA
TEL: 212 687 9888 FAX: 646 487 5501

MEP ENGINEERS:
AKF GROUP
165 Broadway, 22nd Floor
New York, NY 10006 USA
TEL: 212 354 5656 FAX: 212 354 5668

GEOTECHNICAL ENGINEERS:
Langan Engineering & Environmental Services
21 Penn Plaza - 360 West 31st Street, 8th Floor
New York, NY 10001-2727
TEL: 212 479 5400 FAX: 212 479 5444

CODE CONSULTANTS:
Construction Consulting Associates
100 Church Street
New York, NY 10007
TEL: 212 385 1818 FAX: 212 385 1911

CURTAINWALL CONSULTANT:
AJLP Consulting
40 Worth Street. Suite 826
New York, NY 10013
TEL: 212 757 5659 FAX: 646 219 8508

LANDMARK/PRESERVATION CONSULTANT:
Jan Hird Pokorny Associates, Inc.
39 West 37th Street, 12A
New York, NY 10018
TEL: 212 759 6462 FAX: 212 759 6540

No.	DESCRIPTION	DATE
1	CD PROGRESS ISSUE 5	10 AUG 15
	D.O.B. AMENDMENT 2	21 SEP 15

DOB SUBMISSION

Discrepancies must be reported immediately to the Architect before proceeding. Only figured dimensions are to be used. Contractors must check all dimensions on site. This drawing is protected by copyright.

ALL DIMENSIONS ARE SHOWN IN IMPERIAL.

CONSULTANT:

AAI ARCHITECTS, P.C.

PROJECT:
217 WEST 57TH STREET
NEW YORK, NY

DRAWING TITLE:
90TH FLOOR PLAN (RESIDENTIAL - TIER 4) (MFD-128TH FLOOR)

SEAL & SIGNATURE:

REGISTERED ARCHITECT JAMES DAVID JAKER 026863 STATE OF NEW YORK

DATE:	10 AUG 15
PROJECT No:	1216-00
DRAWN: Author	REV: 1
CHK: Checker	
SCALE: 1/4" = 1'-0"	
DWG No:	A-160.00
DOB PAGE No:	178 of 569

DOB EMPLOYEE STAMP:

DOB B-SCAN:

36" x 48" Arch E SHEET SIZE
FILE NAME: C:\Revit Local Files\EXTELL-865-AAI-TWR-CNF_hadams.rvt
PLOT DATE: 9/22/2015 9:05:54 AM

DEPT OF BLDGS 421263505 Job Number
E350969922 Scan Code

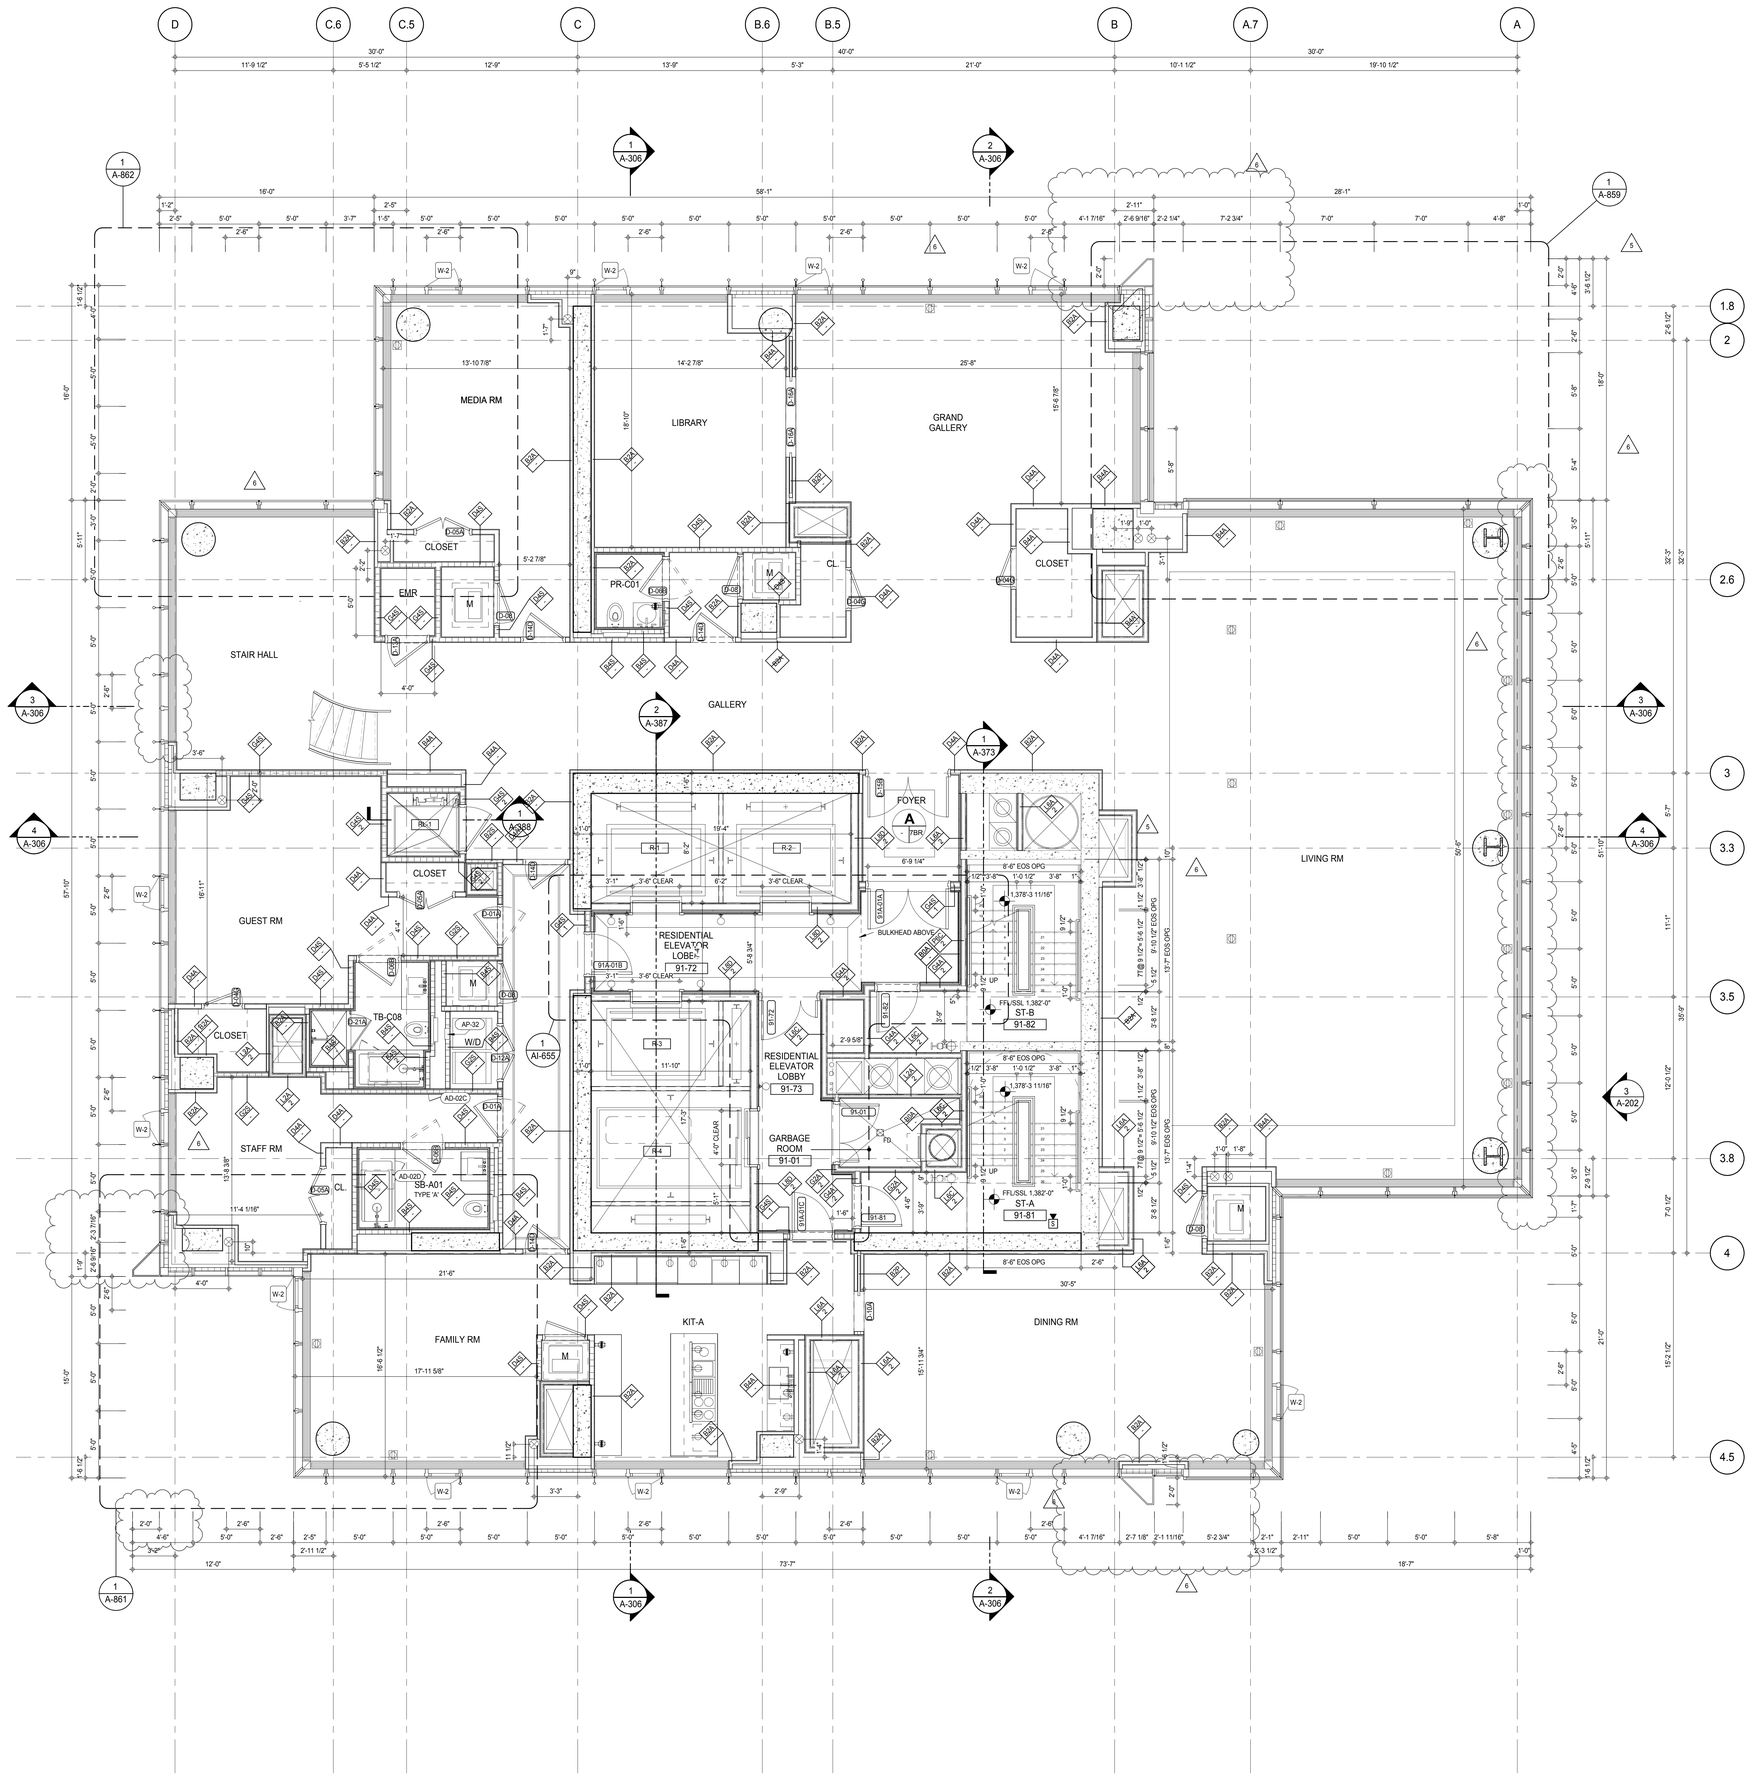

SHEET NOTES:

C1 DASHED LINE DENOTES EXTENT OF 6" HIGH C.I.P. CONCRETE CURB. WIDTH TO MATCH PARTITION UNLESS OTHERWISE NOTED

C2 DASHED LINE DENOTES EXTENT OF 8" HIGH C.I.P. CONCRETE CURB. WIDTH TO MATCH PARTITION UNLESS OTHERWISE NOTED

C3 DASHED LINE DENOTES EXTENT OF 8" HIGH CEMENT BOARD BASE CURB. REFER TO SECTION DETAIL (9) ON SHEET (A-574).

P1 CONCRETE HOUSEKEEPING PAD, HEIGHT, SIZE AND LOCATION TO BE COORDINATED WITH MECHANICAL DRAWINGS.

EDGE OF SLAB IS 11" FROM FACE OF GLASS UNLESS OTHERWISE STATED AND/OR AT SHEAR WALL CONDITIONS.

KEYNOTE LEGEND:

TAG #	DESCRIPTION
AD-02C	ACCESS DOOR FLUSH NON RATED 18" x 18"
AD-02D	ACCESS DOOR FLUSH NON RATED 18" x 18"
AP-32	RECESSED DRYER VENT BOX - UPWARD VENTING

KEY PLAN:

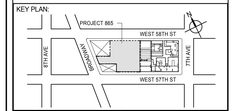

PROJECT NORTH

TRUE NORTH

DEVELOPER:
EXTELL DEVELOPMENT COMPANY
805 THIRD AVENUE, 7TH FLOOR
New York, NY 10022 USA
TEL: 212 712 6000 FAX: 212 712 6100

DESIGN ARCHITECT: Base Building Shell & Core
ADRIAN SMITH + GORDON GILL ARCHITECTURE
111 WEST MONROE STREET SUITE 2300
CHICAGO IL 60603
TEL: 312 920 1888 FAX: 312 920 1775

INTERIOR DESIGNER: Residential
Rottet Architecture and Design Studio, PLLC
298 Fifth Ave, 7th Floor
New York, NY 10001
TEL: 646 998 7000 FAX:

ARCHITECT OF RECORD: Base Building Shell, Core, & Residential
AAI ARCHITECTS, P.C.
401 Wellington St. W., 3rd Floor
Toronto, ON M5V 1E7 Canada
TEL: 416 967 1500 FAX: 416 967 7150

STRUCTURAL ENGINEERS:
WSP CANTOR SEINUK
228 EAST 45th Street
New York, NY 10017 USA
TEL: 212 687 9888 FAX: 646 487 5501

MEP ENGINEERS:
AKF GROUP
165 Broadway, 22nd Floor
New York, NY 10006 USA
TEL: 212 354 5656 FAX: 212 354 5668

GEOTECHNICAL ENGINEERS:
Langan Engineering & Environmental Services
21 Penn Plaza - 360 West 31st Street, 8th Floor
New York, NY 10001-2727
TEL: 212 479 5400 FAX: 212 479 5444

CODE CONSULTANTS:
Construction Consulting Associates
100 Church Street
New York, NY 10007
TEL: 212 385 1818 FAX: 212 385 1911

CURTAINWALL CONSULTANT:
AJLP Consulting
40 Worth Street. Suite 826
New York, NY 10013
TEL: 212 757 5659 FAX: 646 219 8508

LANDMARK/PRESERVATION CONSULTANT:
Jan Hird Pokorny Associates, Inc.
39 West 37th Street, 12A
New York, NY 10018
TEL: 212 759 6462 FAX: 212 759 6540

No.	DESCRIPTION	DATE
1	CD PROGRESS ISSUE 1	15 OCT 14
2	CD PROGRESS ISSUE 2	19 DEC 14
3	D.O.B. SUBMISSION	18 FEB 15
4	CD PROGRESS ISSUE 3	09 MAR 15
	D.O.B. SUBMISSION	27 APR 15
5	CD PROGRESS ISSUE 4	01 JUN 15
6	CD PROGRESS ISSUE 5	10 AUG 15
	D.O.B. AMENDMENT 2	21 SEP 15

0 2'-0" 4'-0" 8'-0"

DOB SUBMISSION

Discrepancies must be reported immediately to the Architect before proceeding. Only figured dimensions are to be used. Contractors must check all dimensions on site. This drawing is protected by copyright.

ALL DIMENSIONS ARE SHOWN IN IMPERIAL.

CONSULTANT:
AAI ARCHITECTS, P.C.

PROJECT:
217 WEST 57TH STREET
NEW YORK, NY

DRAWING TITLE:
91ST FLOOR PLAN (RESIDENTIAL - TIER 4) (MFD-129TH FLOOR)

SEAL & SIGNATURE:
REGISTERED ARCHITECT MICHAEL DAVID JANSSEN No. 026881 STATE OF NEW YORK

DATE:	15 OCT 14
PROJECT No:	1216-00
DRAWN: Author	REV:
CHK: Checker	6
SCALE: 1/4" = 1'-0"	
DWG No:	A-161.01
DOB PAGE No:	379 of 569

DOB EMPLOYEE STAMP: DOB B-SCAN:

/ISSUED AS: A-158 - CD PROGRESS ISSUE 4 - 01 JUN 15 //ISSUED AS: A-189 - CD PROGRESS ISSUE 3 - 09 MAR 15/

36" x 48" Arch E - SHEET SIZE
FILE NAME: C:\Revit local Files\EXTELL-865-AAI-TWR-CNE_tedtarin.rvt
PLOT DATE: 9/22/2015 9:10:55 AM

DEPT OF BLDGS 421263505 Job Number
E320265605 Scan Code

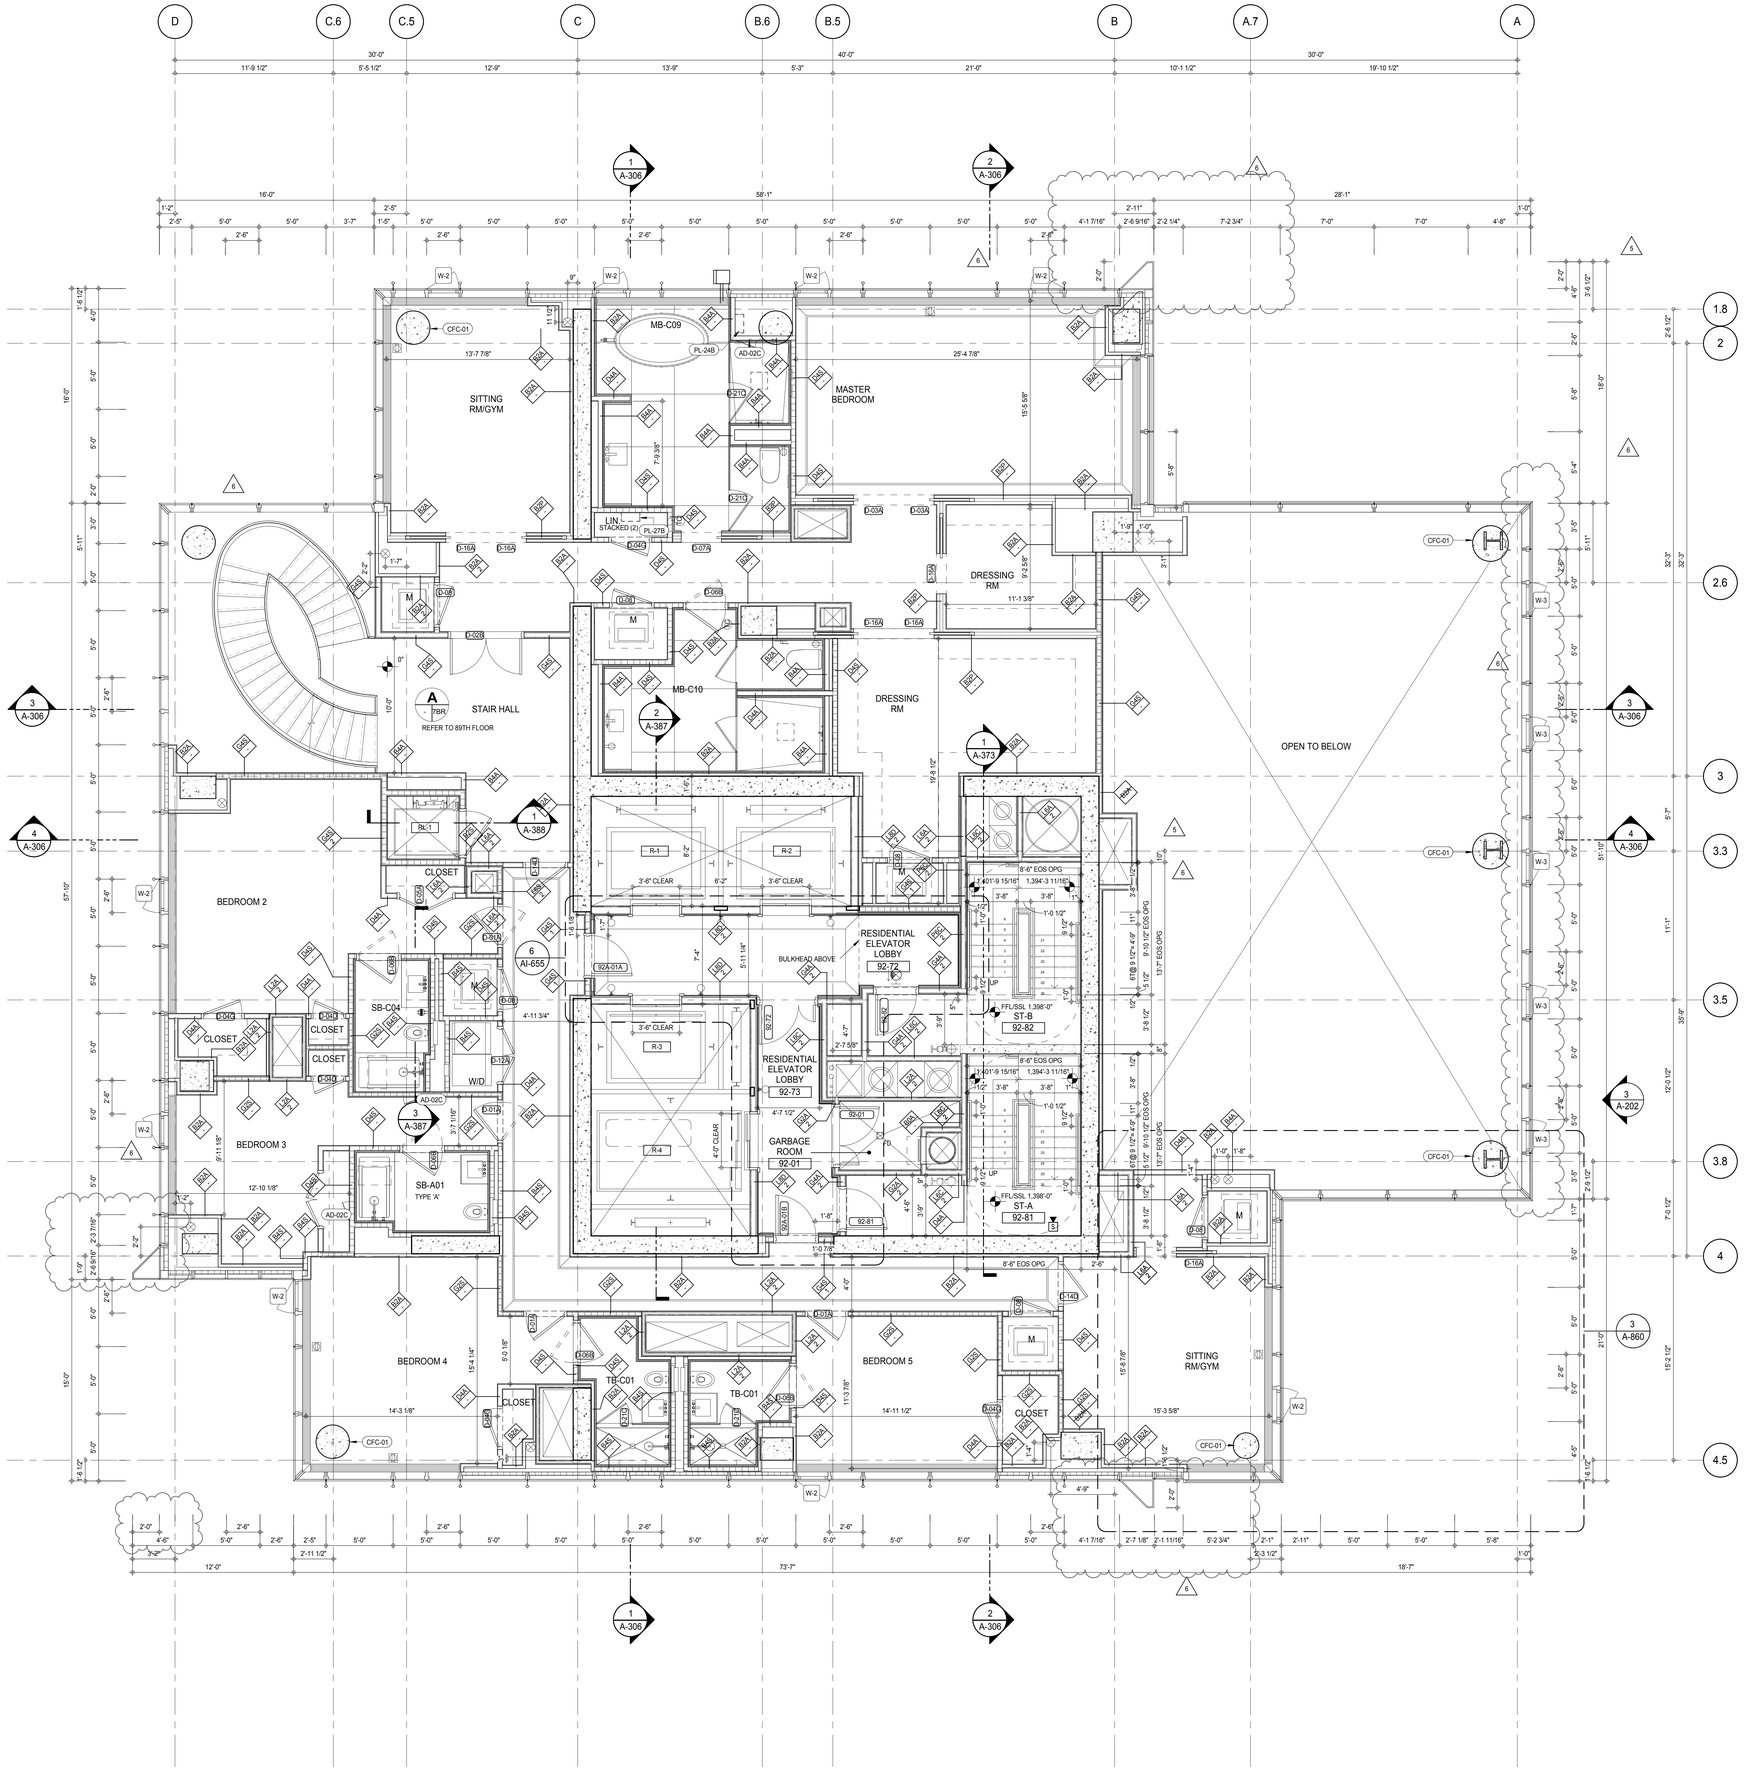

SHEET NOTES:

C1 DASHED LINE DENOTES EXTENT OF 6" HIGH C.I.P. CONCRETE CURB. WIDTH TO MATCH PARTITION UNLESS OTHERWISE NOTED

C2 DASHED LINE DENOTES EXTENT OF 8" HIGH C.I.P. CONCRETE CURB. WIDTH TO MATCH PARTITION UNLESS OTHERWISE NOTED

C3 DASHED LINE DENOTES EXTENT OF 8" HIGH CEMENT BOARD BASE CURB. REFER TO SECTION DETAIL (9) ON SHEET (A-574).

P1 CONCRETE HOUSEKEEPING PAD, HEIGHT, SIZE AND LOCATION TO BE COORDINATED WITH MECHANICAL DRAWINGS.

EDGE OF SLAB IS 11" FROM FACE OF GLASS UNLESS OTHERWISE STATED AND/OR AT SHEAR WALL CONDITIONS.

KEYNOTE LEGEND:

TAG #	DESCRIPTION
AD-02C	ACCESS DOOR FLUSH NON RATED 18" x 18"
CFC-01	CONCRETE FINISHING COMPOUND
PL-24B	MB-FREESTANDING TUB - BLOWER
PL-27B	WALL MOUNTED STEAM GENERATOR (LARGE)

KEY PLAN:

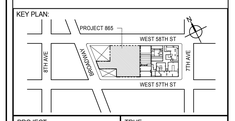

PROJECT NORTH

TRUE NORTH

DEVELOPER:
EXTELL DEVELOPMENT COMPANY
805 THIRD AVENUE, 7TH FLOOR
New York, NY 10022 USA
TEL: 212 712 6000 FAX: 212 712 6100

DESIGN ARCHITECT: Base Building Shell & Core
ADRIAN SMITH + GORDON GILL ARCHITECTURE
111 WEST MONROE STREET SUITE 2300
CHICAGO IL 60603
TEL: 312 920 1888 FAX: 312 920 1775

INTERIOR DESIGNER: Residential
Rottet Architecture and Design Studio, PLLC
298 Fifth Ave, 7th Floor
New York, NY 10001
TEL: 646 998 7000 FAX:

ARCHITECT OF RECORD: Base Building Shell, Core, & Residential
AAI ARCHITECTS, P.C.
401 Wellington St. W., 3rd Floor
Toronto, ON M5V 1E7 Canada
TEL: 416 967 1500 FAX: 416 967 7150

STRUCTURAL ENGINEERS:
WSP CANTOR SEINUK
228 EAST 45th Street
New York, NY 10017 USA
TEL: 212 687 9888 FAX: 646 487 5501

MEP ENGINEERS:
AKF GROUP
165 Broadway, 22nd Floor
New York, NY 10006 USA
TEL: 212 354 5656 FAX: 212 354 5668

GEOTECHNICAL ENGINEERS:
Langan Engineering & Environmental Services
21 Penn Plaza - 360 West 31st Street, 8th Floor
New York, NY 10001-2727
TEL: 212 479 5400 FAX: 212 479 5444

CODE CONSULTANTS:
Construction Consulting Associates
100 Church Street
New York, NY 10007
TEL: 212 385 1818 FAX: 212 385 1911

CURTAINWALL CONSULTANT:
AJLP Consulting
40 Worth Street. Suite 826
New York, NY 10013
TEL: 212 757 5659 FAX: 646 219 8508

LANDMARK/PRESERVATION CONSULTANT:
Jan Hird Pokorny Associates, Inc.
39 West 37th Street, 12A
New York, NY 10018
TEL: 212 759 6462 FAX: 212 759 6540

No.	DESCRIPTION	DATE
1	CD PROGRESS ISSUE 1	15 OCT 14
2	CD PROGRESS ISSUE 2	19 DEC 14
3	D.O.B. SUBMISSION	18 FEB 15
4	CD PROGRESS ISSUE 3	09 MAR 15
	D.O.B. SUBMISSION	27 APR 15
5	CD PROGRESS ISSUE 4	01 JUN 15
6	CD PROGRESS ISSUE 5	10 AUG 15
	D.O.B. AMENDMENT 2	21 SEP 15

/ISSUED AS: A-159 - CD PROGRESS ISSUE 4 - 01 JUN 15 //ISSUED AS: A-190 - CD PROGRESS ISSUE 3 - 09 MAR 15/

0 2' - 0" 4' - 0" 8' - 0"

DOB SUBMISSION

Discrepancies must be reported immediately to the Architect before proceeding. Only figured dimensions are to be used. Contractors must check all dimensions on site. This drawing is protected by copyright.

ALL DIMENSIONS ARE SHOWN IN IMPERIAL.

CONSULTANT:
AAI ARCHITECTS, P.C.

PROJECT:
217 WEST 57TH STREET
NEW YORK, NY

DRAWING TITLE:
92ND FLOOR PLAN (RESIDENTIAL - TIER 4) (MFD-130TH FLOOR)

SEAL & SIGNATURE:
REGISTERED ARCHITECT WILLIAE DAVID JAMES 028851 STATE OF NEW YORK

DATE:	15 OCT 14
PROJECT No:	1216-00
DRAWN: Author	REV:
CHK: Checker	6
SCALE: 1/4" = 1'-0"	
DWG No:	A-162.01
DOB PAGE No:	180 of 569

DOB EMPLOYEE STAMP:

DOB B-SCAN:

36" x 48" Arch E SHEET SIZE
FILE NAME: C:\Revit Local Files\EXTELL-865-AAI-TWR-CNF_hadams.rvt
PLOT DATE: 9/8/2015 9:09:57 AM

DEPT OF BLDGS 421263505 Job Number
E3488652217 Scan Code

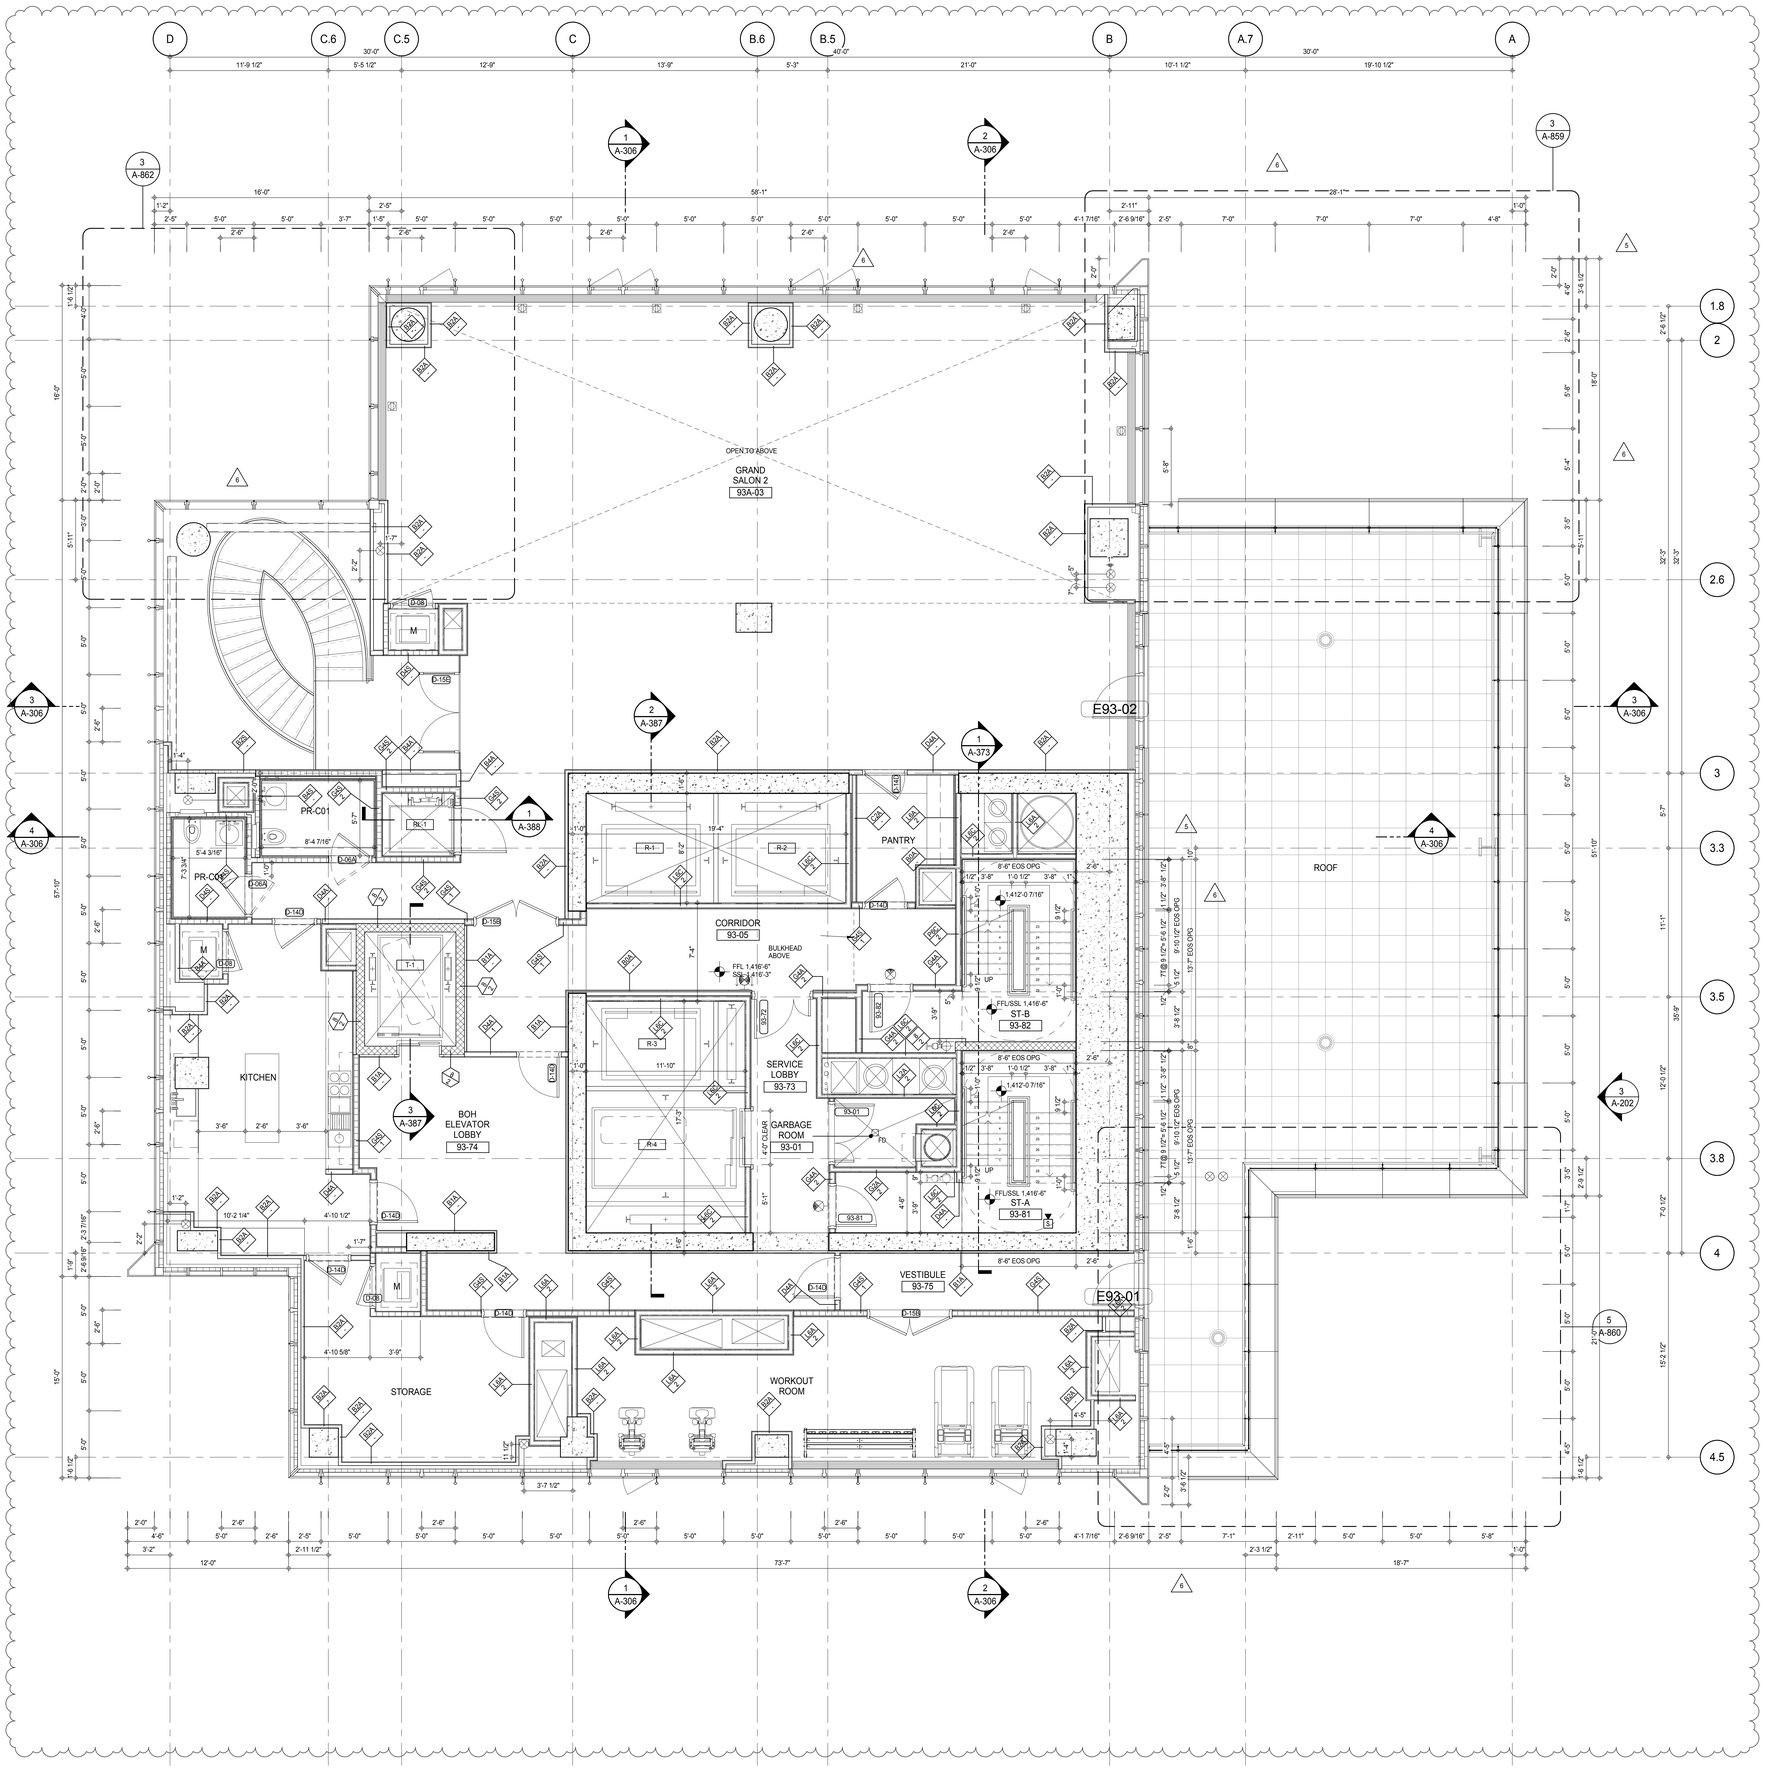

SHEET NOTES:

C1 DASHED LINE DENOTES EXTENT OF 6" HIGH C.I.P. CONCRETE CURB. WIDTH TO MATCH PARTITION UNLESS OTHERWISE NOTED

C2 DASHED LINE DENOTES EXTENT OF 8" HIGH C.I.P. CONCRETE CURB. WIDTH TO MATCH PARTITION UNLESS OTHERWISE NOTED

C3 DASHED LINE DENOTES EXTENT OF 8" HIGH CEMENT BOARD BASE CURB. REFER TO SECTION DETAIL (9) ON SHEET (A-574).

P1 CONCRETE HOUSEKEEPING PAD, HEIGHT, SIZE AND LOCATION TO BE COORDINATED WITH MECHANICAL DRAWINGS.

EDGE OF SLAB IS 11" FROM FACE OF GLASS UNLESS OTHERWISE STATED AND/OR AT SHEAR WALL CONDITIONS.

KEY PLAN:

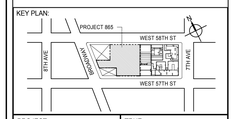

PROJECT NORTH

TRUE NORTH

DEVELOPER:
EXTELL DEVELOPMENT COMPANY
805 THIRD AVENUE, 7TH FLOOR
New York, NY 10022 USA
TEL: 212 712 6000 FAX: 212 712 6100

DESIGN ARCHITECT: Base Building Shell & Core
ADRIAN SMITH + GORDON GILL ARCHITECTURE
111 WEST MONROE STREET SUITE 2300
CHICAGO IL 60603
TEL: 312 920 1888 FAX: 312 920 1775

INTERIOR DESIGNER: Residential
Rottet Architecture and Design Studio, PLLC
298 Fifth Ave, 7th Floor
New York, NY 10001
TEL: 646 998 7000 FAX:

ARCHITECT OF RECORD: Base Building Shell, Core, & Residential
AAI ARCHITECTS, P.C.
401 Wellington St. W., 3rd Floor
Toronto, ON M5V 1E7 Canada
TEL: 416 967 1500 FAX: 416 967 7150

STRUCTURAL ENGINEERS:
WSP CANTOR SEINUK
228 EAST 45th Street
New York, NY 10017 USA
TEL: 212 687 9888 FAX: 646 487 5501

MEP ENGINEERS:
AKF GROUP
165 Broadway, 22nd Floor
New York, NY 10006 USA
TEL: 212 354 5656 FAX: 212 354 5668

GEOTECHNICAL ENGINEERS:
Langan Engineering & Environmental Services
21 Penn Plaza - 360 West 31st Street, 8th Floor
New York, NY 10001-2727
TEL: 212 479 5400 FAX: 212 479 5444

CODE CONSULTANTS:
Construction Consulting Associates
100 Church Street
New York, NY 10007
TEL: 212 385 1818 FAX: 212 385 1911

CURTAINWALL CONSULTANT:
AJLP Consulting
40 Worth Street. Suite 826
New York, NY 10013
TEL: 212 757 5659 FAX: 646 219 8508

LANDMARK/PRESERVATION CONSULTANT:
Jan Hird Pokorny Associates, Inc.
39 West 37th Street, 12A
New York, NY 10018
TEL: 212 759 6462 FAX: 212 759 6540

No.	DESCRIPTION	DATE
1	CD PROGRESS ISSUE 1	15 OCT 14
2	CD PROGRESS ISSUE 2	19 DEC 14
3	D.O.B. SUBMISSION	18 FEB 15
4	CD PROGRESS ISSUE 3	09 MAR 15
	D.O.B. SUBMISSION	27 APR 15
5	CD PROGRESS ISSUE 4	01 JUN 15
6	CD PROGRESS ISSUE 5	10 AUG 15
	D.O.B. AMENDMENT 2	21 SEP 15

/ISSUED AS: A-160 - CD PROGRESS ISSUE 4 - 01 JUN 15 / ISSUED AS: A-191 - CD PROGRESS ISSUE 3 -

0 2'-0" 4'-0" 8'-0"

DOB SUBMISSION

Discrepancies must be reported immediately to the Architect before proceeding. Only figured dimensions are to be used. Contractors must check all dimensions on site. This drawing is protected by copyright.

ALL DIMENSIONS ARE SHOWN IN IMPERIAL.

CONSULTANT:

AAI ARCHITECTS, P.C.

PROJECT:

217 WEST 57TH STREET
NEW YORK, NY

DRAWING TITLE:

93RD FLOOR PLAN (RESIDENTIAL - TIER 4) (MFD-131ST FLOOR)

SEAL & SIGNATURE:

REGISTERED ARCHITECT RENE DAVID JAGER 028863 STATE OF NEW YORK

DATE:	15 OCT 14
PROJECT No:	1216-00
DRAWN: Author	REV: 6
CHK: Checker	
SCALE: 1/4" = 1'-0"	
DWG No:	A-163.01
DOB PAGE No:	181 of 569

DOB EMPLOYEE STAMP:

DOB B-SCAN:

36" x 48" Arch E SHEET SIZE
FILE NAME: C:\Revit Local Files\EXTELL-865-AAI-TWR-CNF_master.rvt
PLOT DATE: 9/22/2015 9:55:59 AM

DEPT OF BLDGS 421258305 Job Number
E354326765 Scan Code

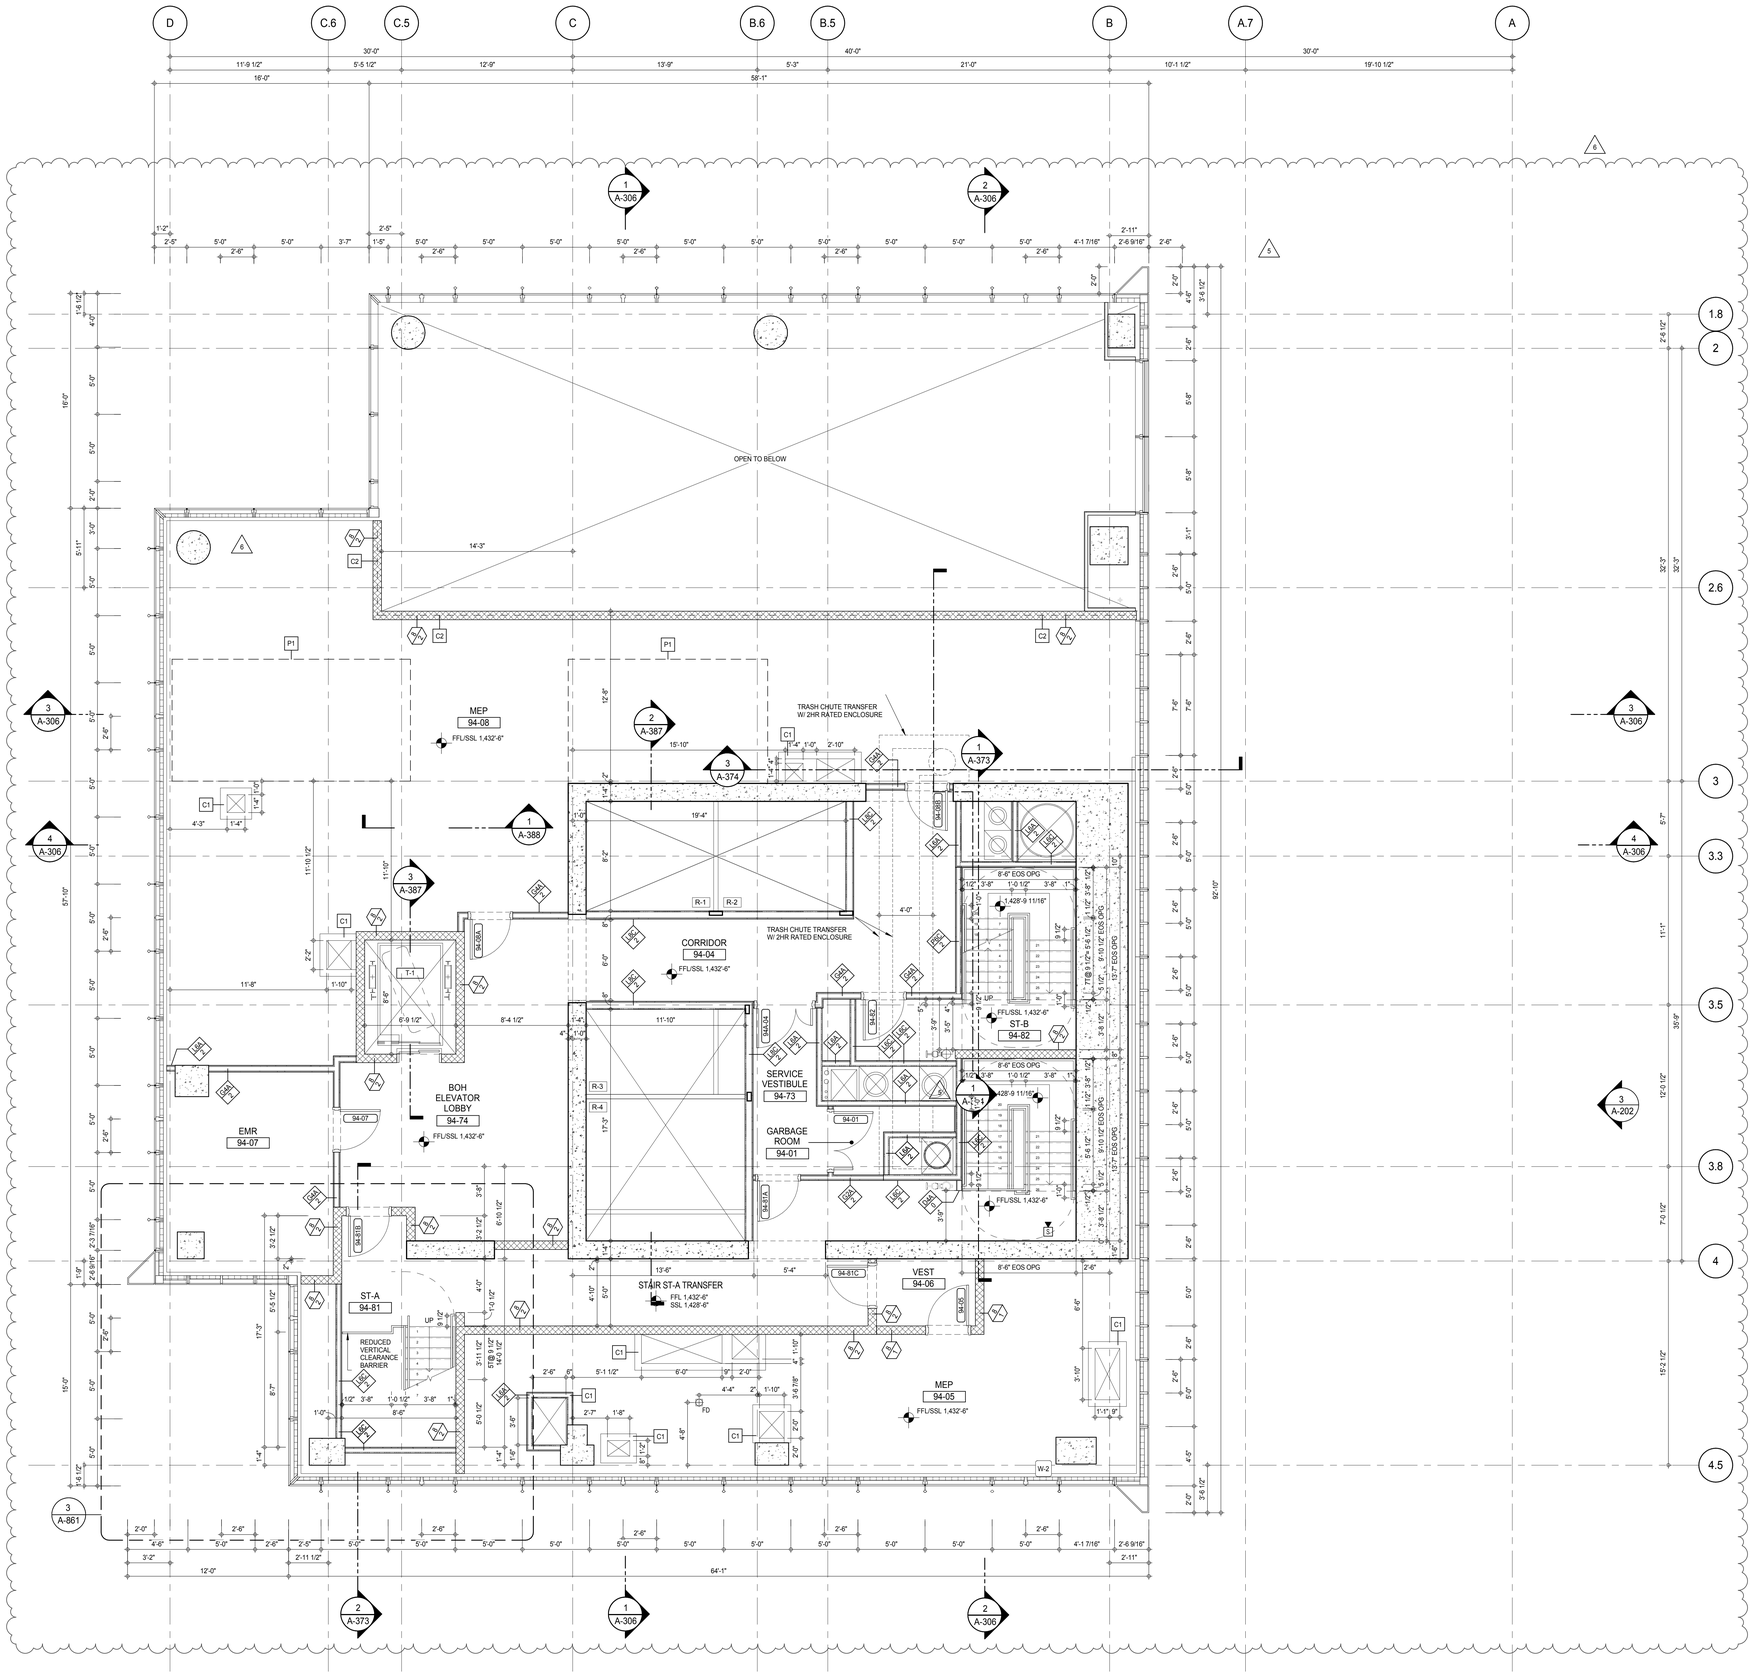

SHEET NOTES:

C1 DASHED LINE DENOTES EXTENT OF 6" HIGH C.I.P. CONCRETE CURB. WIDTH TO MATCH PARTITION UNLESS OTHERWISE NOTED

C2 DASHED LINE DENOTES EXTENT OF 8" HIGH C.I.P. CONCRETE CURB. WIDTH TO MATCH PARTITION UNLESS OTHERWISE NOTED

C3 DASHED LINE DENOTES EXTENT OF 8" HIGH CEMENT BOARD BASE CURB. REFER TO SECTION DETAIL (9) ON SHEET (A-574).

P1 CONCRETE HOUSEKEEPING PAD, HEIGHT, SIZE AND LOCATION TO BE COORDINATED WITH MECHANICAL DRAWINGS.

EDGE OF SLAB IS 11" FROM FACE OF GLASS UNLESS OTHERWISE STATED AND/OR AT SHEAR WALL CONDITIONS.

KEY PLAN:

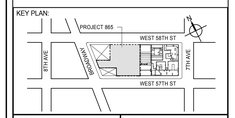

PROJECT NORTH

TRUE NORTH

DEVELOPER:
EXTELL DEVELOPMENT COMPANY
805 THIRD AVENUE, 7TH FLOOR
New York, NY 10022 USA
TEL: 212 712 6000 FAX: 212 712 6100

DESIGN ARCHITECT: Base Building Shell & Core
ADRIAN SMITH + GORDON GILL ARCHITECTURE
111 WEST MONROE STREET SUITE 2300
CHICAGO IL 60603
TEL: 312 920 1888 FAX: 312 920 1775

INTERIOR DESIGNER: Residential
Rottet Architecture and Design Studio, PLLC
298 Fifth Ave, 7th Floor
New York, NY 10001
TEL: 646 998 7000 FAX:

ARCHITECT OF RECORD: Base Building Shell, Core, & Residential
AAI ARCHITECTS, P.C.
401 Wellington St. W., 3rd Floor
Toronto, ON M5V 1E7 Canada
TEL: 416 967 1500 FAX: 416 967 7150

STRUCTURAL ENGINEERS:
WSP CANTOR SEINUK
228 EAST 45th Street
New York, NY 10017 USA
TEL: 212 687 9888 FAX: 646 487 5501

MEP ENGINEERS:
AKF GROUP
165 Broadway, 22nd Floor
New York, NY 10006 USA
TEL: 212 354 5656 FAX: 212 354 5668

GEOTECHNICAL ENGINEERS:
Langan Engineering & Environmental Services
21 Penn Plaza - 360 West 31st Street, 8th Floor
New York, NY 10001-2727
TEL: 212 479 5400 FAX: 212 479 5444

CODE CONSULTANTS:
Construction Consulting Associates
100 Church Street
New York, NY 10007
TEL: 212 385 1818 FAX: 212 385 1911

CURTAINWALL CONSULTANT:
AJLP Consulting
40 Worth Street. Suite 826
New York, NY 10013
TEL: 212 757 5659 FAX: 646 219 8508

LANDMARK/PRESERVATION CONSULTANT:
Jan Hird Pokorny Associates, Inc.
39 West 37th Street, 12A
New York, NY 10018
TEL: 212 759 6462 FAX: 212 759 6540

No.	DESCRIPTION	DATE
1	CD PROGRESS ISSUE 1	15 OCT 14
2	CD PROGRESS ISSUE 2	19 DEC 14
3	D.O.B. SUBMISSION	18 FEB 15
4	CD PROGRESS ISSUE 3	09 MAR 15
	D.O.B. SUBMISSION	27 APR 15
5	CD PROGRESS ISSUE 4	01 JUN 15
6	CD PROGRESS ISSUE 5	10 AUG 15
	D.O.B. AMENDMENT 2	21 SEP 15

0 2'-0" 4'-0" 8'-0"

DOB SUBMISSION

Discrepancies must be reported immediately to the Architect before proceeding. Only figured dimensions are to be used. Contractors must check all dimensions on site. This drawing is protected by copyright.

ALL DIMENSIONS ARE SHOWN IN IMPERIAL.

CONSULTANT:

AAI ARCHITECTS, P.C.

PROJECT:

217 WEST 57TH STREET
NEW YORK, NY

DRAWING TITLE:

94TH FLOOR (MECHANICAL) PLAN
(MFD-132ND FLOOR)

SEAL & SIGNATURE:

REGISTERED ARCHITECT ADRIAN DAVID JANSSEN 026881 STATE OF NEW YORK

DATE:	15 OCT 14
PROJECT No:	1216-00
DRAWN: Author	REV:
CHK: Checker	6
SCALE: 1/4" = 1'-0"	
DWG No:	A-164.01
DOB PAGE No:	182 of 569

DOB EMPLOYEE STAMP:

DOB B-SCAN:

//ISSUED AS: A-161 - CD PROGRESS ISSUE 4 - 01 JUN 15 //ISSUED AS: A-192 - CD PROGRESS ISSUE 3 - 09 MAR 15//

36" x 48" Arch E SHEET SIZE

FILE NAME: C:\Revit Local Files\EXTELL-865-AAI-TWR-CNE_tedtanin.rvt
PLOT DATE: 9/22/2015 9:10:08:55 AM

DEPT OF BLDGS 121282505 Job Number
E5577433141 Scan Code

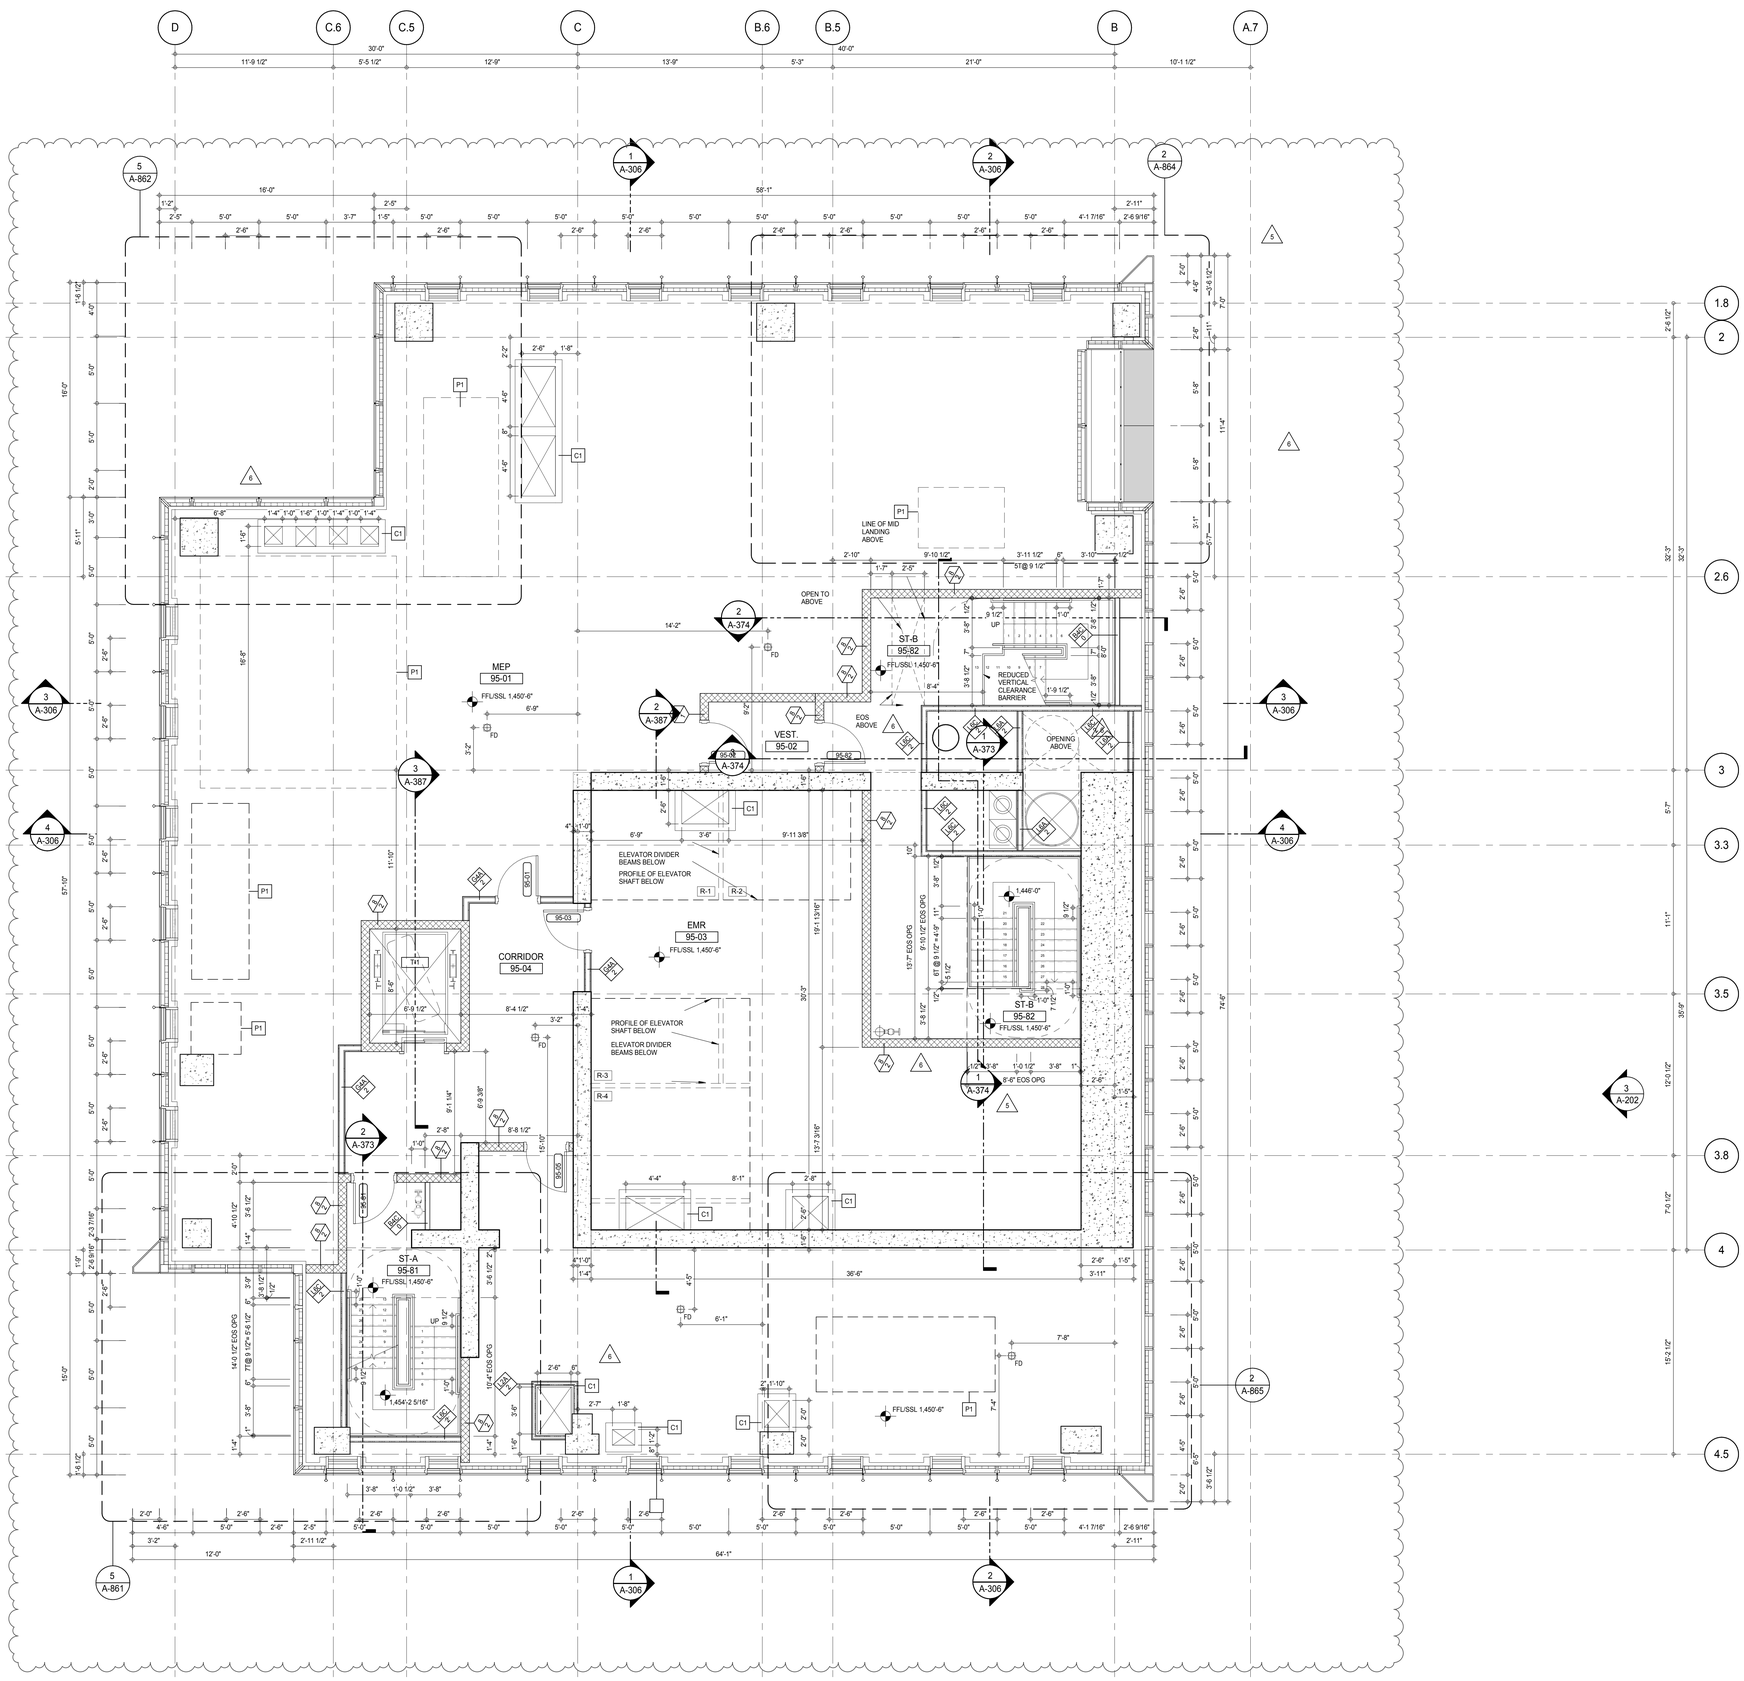

SHEET NOTES:

C1 DASHED LINE DENOTES EXTENT OF 6" HIGH C.I.P. CONCRETE CURB. WIDTH TO MATCH PARTITION UNLESS OTHERWISE NOTED

C2 DASHED LINE DENOTES EXTENT OF 8" HIGH C.I.P. CONCRETE CURB. WIDTH TO MATCH PARTITION UNLESS OTHERWISE NOTED

C3 DASHED LINE DENOTES EXTENT OF 8" HIGH CEMENT BOARD BASE CURB. REFER TO SECTION DETAIL (9) ON SHEET (A-574).

P1 CONCRETE HOUSEKEEPING PAD, HEIGHT, SIZE AND LOCATION TO BE COORDINATED WITH MECHANICAL DRAWINGS.

EDGE OF SLAB IS 11" FROM FACE OF GLASS UNLESS OTHERWISE STATED AND/OR AT SHEAR WALL CONDITIONS.

KEY PLAN:

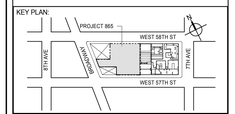

PROJECT NORTH

TRUE NORTH

DEVELOPER:
EXTELL DEVELOPMENT COMPANY
805 THIRD AVENUE, 7TH FLOOR
New York, NY 10022 USA
TEL: 212 712 6000 FAX: 212 712 6100

DESIGN ARCHITECT: Base Building Shell & Core
ADRIAN SMITH + GORDON GILL ARCHITECTURE
111 WEST MONROE STREET SUITE 2300
CHICAGO IL 60603
TEL: 312 920 1888 FAX: 312 920 1775

INTERIOR DESIGNER: Residential
Rottet Architecture and Design Studio, PLLC
298 Fifth Ave, 7th Floor
New York, NY 10001
TEL: 646 998 7000 FAX:

ARCHITECT OF RECORD: Base Building Shell, Core, & Residential
AAI ARCHITECTS, P.C.
401 Wellington St. W., 3rd Floor
Toronto, ON M5V 1E7 Canada
TEL: 416 967 1500 FAX: 416 967 7150

STRUCTURAL ENGINEERS:
WSP CANTOR SEINUK
228 EAST 45th Street
New York, NY 10017 USA
TEL: 212 687 9888 FAX: 646 487 5501

MEP ENGINEERS:
AKF GROUP
165 Broadway, 22nd Floor
New York, NY 10006 USA
TEL: 212 354 5656 FAX: 212 354 5668

GEOTECHNICAL ENGINEERS:
Langan Engineering & Environmental Services
21 Penn Plaza - 360 West 31st Street, 8th Floor
New York, NY 10001-2727
TEL: 212 479 5400 FAX: 212 479 5444

CODE CONSULTANTS:
Construction Consulting Associates
100 Church Street
New York, NY 10007
TEL: 212 385 1818 FAX: 212 385 1911

CURTAINWALL CONSULTANT:
AJLP Consulting
40 Worth Street. Suite 826
New York, NY 10013
TEL: 212 757 5659 FAX: 646 219 8508

LANDMARK/PRESERVATION CONSULTANT:
Jan Hird Pokorny Associates, Inc.
39 West 37th Street, 12A
New York, NY 10018
TEL: 212 759 6462 FAX: 212 759 6540

No.	DESCRIPTION	DATE
1	CD PROGRESS ISSUE 1	15 OCT 14
2	CD PROGRESS ISSUE 2	19 DEC 14
3	D.O.B. SUBMISSION	18 FEB 15
4	CD PROGRESS ISSUE 3	09 MAR 15
	D.O.B. SUBMISSION	27 APR 15
5	CD PROGRESS ISSUE 4	01 JUN 15
6	CD PROGRESS ISSUE 5	10 AUG 15
	D.O.B. AMENDMENT 2	21 SEP 15

0 2'-0" 4'-0" 8'-0"

DOB SUBMISSION

Discrepancies must be reported immediately to the Architect before proceeding. Only figured dimensions are to be used. Contractors must check all dimensions on site. This drawing is protected by copyright.

ALL DIMENSIONS ARE SHOWN IN IMPERIAL.

CONSULTANT:

AAI ARCHITECTS, P.C.

PROJECT:

217 WEST 57TH STREET
NEW YORK, NY

DRAWING TITLE:

95TH FLOOR PLAN (EMR)
(MFD-133RD FLOOR)

SEAL & SIGNATURE:

REGISTERED ARCHITECT WAYNE DAVID JANSEN No. 028881 STATE OF NEW YORK

DATE:	15 OCT 14
PROJECT No:	1216-00
DRAWN: Author	REV:
CHK: Checker	6
SCALE: 1/4" = 1'-0"	
DWG No:	A-165.01
DOB PAGE No:	183 of 569

DOB EMPLOYEE STAMP:

DOB B-SCAN:

/ISSUED AS: A-162 - CD PROGRESS ISSUE 4 - 01 JUN 15 //ISSUED AS: A-193 - CD PROGRESS ISSUE 3 - 09 MAR 15//

36" x 48" Arch E - SHEET SIZE
FILE NAME: C:\Users\Local Files\EXTELL-865\AAI-TWR-CNF_hardarm.rvt
PLOT DATE: 9/22/2015 10:09:51 AM

DEPT OF BLDGS 421263505 Job Number
E365133393X Scan Code

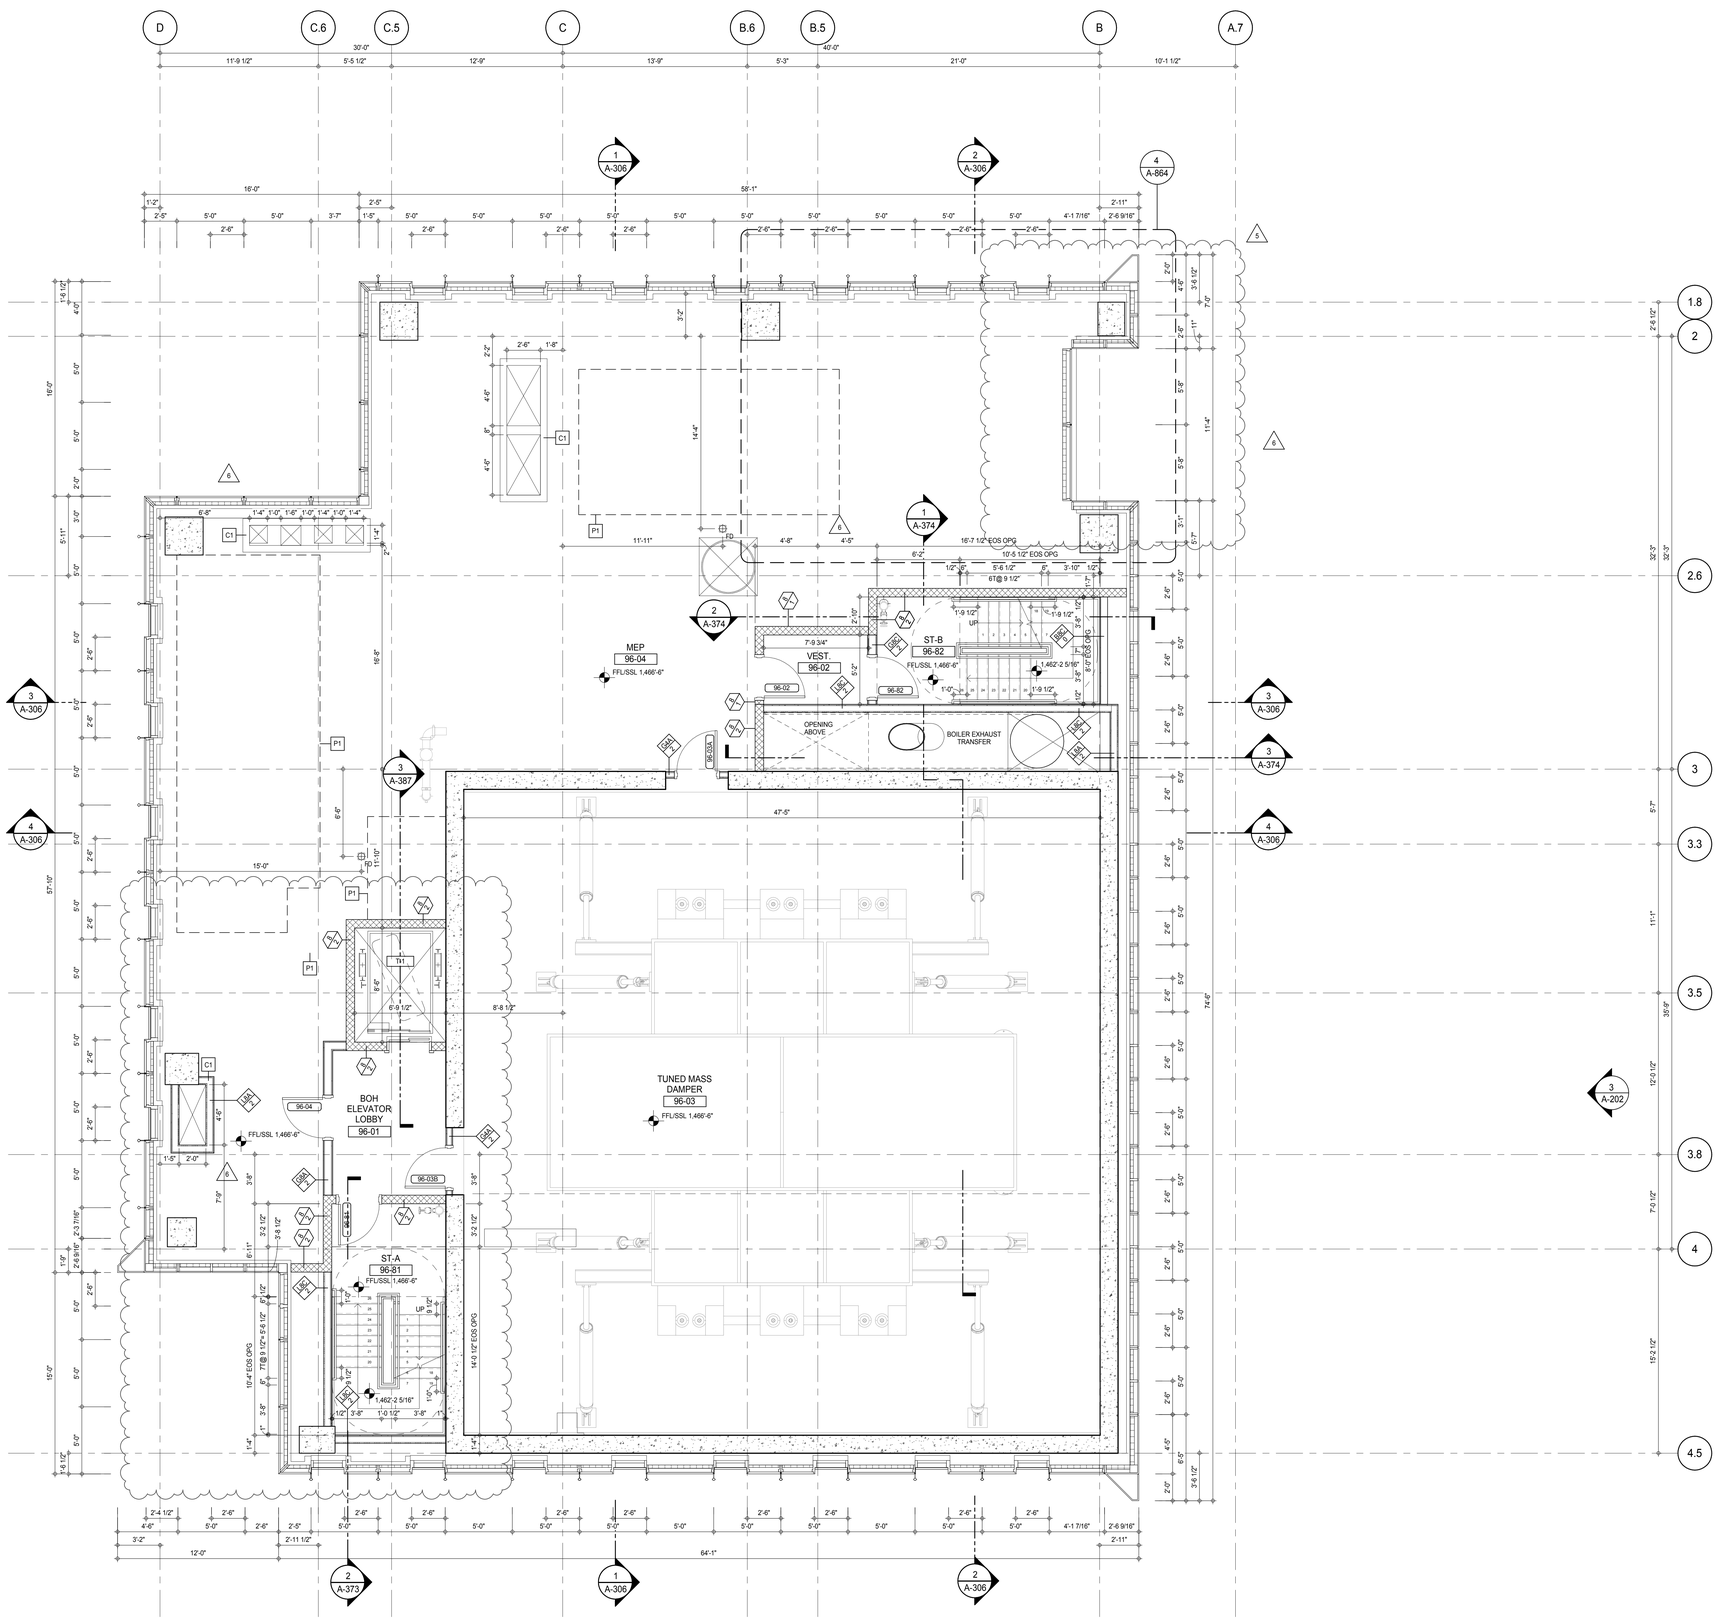

SHEET NOTES:

C1 DASHED LINE DENOTES EXTENT OF 6" HIGH C.I.P. CONCRETE CURB. WIDTH TO MATCH PARTITION UNLESS OTHERWISE NOTED

C2 DASHED LINE DENOTES EXTENT OF 8" HIGH C.I.P. CONCRETE CURB. WIDTH TO MATCH PARTITION UNLESS OTHERWISE NOTED

C3 DASHED LINE DENOTES EXTENT OF 8" HIGH CEMENT BOARD BASE CURB. REFER TO SECTION DETAIL (9) ON SHEET (A-574).

P1 CONCRETE HOUSEKEEPING PAD, HEIGHT, SIZE AND LOCATION TO BE COORDINATED WITH MECHANICAL DRAWINGS.

EDGE OF SLAB IS 11" FROM FACE OF GLASS UNLESS OTHERWISE STATED AND/OR AT SHEAR WALL CONDITIONS.

KEY PLAN:

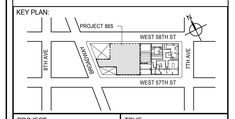

PROJECT NORTH

TRUE NORTH

DEVELOPER:
EXTELL DEVELOPMENT COMPANY
805 THIRD AVENUE, 7TH FLOOR
New York, NY 10022 USA
TEL: 212 712 6000 FAX: 212 712 6100

DESIGN ARCHITECT: Base Building Shell & Core
ADRIAN SMITH + GORDON GILL ARCHITECTURE
111 WEST MONROE STREET SUITE 2300
CHICAGO IL 60603
TEL: 312 920 1888 FAX: 312 920 1775

INTERIOR DESIGNER: Residential
Rottet Architecture and Design Studio, PLLC
298 Fifth Ave, 7th Floor
New York, NY 10001
TEL: 646 998 7000 FAX:

ARCHITECT OF RECORD: Base Building Shell, Core, & Residential
AAI ARCHITECTS, P.C.
401 Wellington St. W., 3rd Floor
Toronto, ON M5V 1E7 Canada
TEL: 416 967 1500 FAX: 416 967 7150

STRUCTURAL ENGINEERS:
WSP CANTOR SEINUK
228 EAST 45th Street
New York, NY 10017 USA
TEL: 212 687 9888 FAX: 646 487 5501

MEP ENGINEERS:
AKF GROUP
165 Broadway, 22nd Floor
New York, NY 10006 USA
TEL: 212 354 5656 FAX: 212 354 5668

GEOTECHNICAL ENGINEERS:
Langan Engineering & Environmental Services
21 Penn Plaza - 360 West 31st Street, 8th Floor
New York, NY 10001-2727
TEL: 212 479 5400 FAX: 212 479 5444

CODE CONSULTANTS:
Construction Consulting Associates
100 Church Street
New York, NY 10007
TEL: 212 385 1818 FAX: 212 385 1911

CURTAINWALL CONSULTANT:
AJLP Consulting
40 Worth Street. Suite 826
New York, NY 10013
TEL: 212 757 5659 FAX: 646 219 8508

LANDMARK/PRESERVATION CONSULTANT:
Jan Hird Pokorny Associates, Inc.
39 West 37th Street, 12A
New York, NY 10018
TEL: 212 759 6462 FAX: 212 759 6540

No.	DESCRIPTION	DATE
1	CD PROGRESS ISSUE 1	15 OCT 14
2	CD PROGRESS ISSUE 2	19 DEC 14
3	D.O.B. SUBMISSION	18 FEB 15
4	CD PROGRESS ISSUE 3	09 MAR 15
	D.O.B. SUBMISSION	27 APR 15
5	CD PROGRESS ISSUE 4	01 JUN 15
6	CD PROGRESS ISSUE 5	10 AUG 15
	D.O.B. AMENDMENT 2	21 SEP 15

0 2'-0" 4'-0" 8'-0"

DOB SUBMISSION

Discrepancies must be reported immediately to the Architect before proceeding. Only figured dimensions are to be used. Contractors must check all dimensions on site. This drawing is protected by copyright.

ALL DIMENSIONS ARE SHOWN IN IMPERIAL.

CONSULTANT:

AAI ARCHITECTS, P.C.

PROJECT:

217 WEST 57TH STREET
NEW YORK, NY

DRAWING TITLE:

96TH FLOOR PLAN (DAMPER)
(MFD-134TH FLOOR)

SEAL & SIGNATURE:

REGISTERED ARCHITECT ADRIAN DAVID JAMES AA 028881 STATE OF NEW YORK

DATE:	15 OCT 14
PROJECT No:	1216-00
DRAWN: Author	REV: 6
CHK: Checker	
SCALE: 1/4" = 1'-0"	
DWG No:	A-166.01
DOB PAGE No:	184 of 569

DOB EMPLOYEE STAMP:

DOB B-SCAN:

//ISSUED AS: A-163 - CD PROGRESS ISSUE 4 - 01 JUN 15 //ISSUED AS: A-194 - CD PROGRESS ISSUE 3 - 09 MAR 15//

36" x 48" Arch E SHEET SIZE
FILE NAME: C:\Revit Local Files\EXTELL-865-AAI-TYR-CAF_Jsellstrom.rvt
PLOT DATE: 9/22/2015 10:10:01 AM

DEPT OF BLDGS 421263825 Job Number
ES 462777765 Scan Code

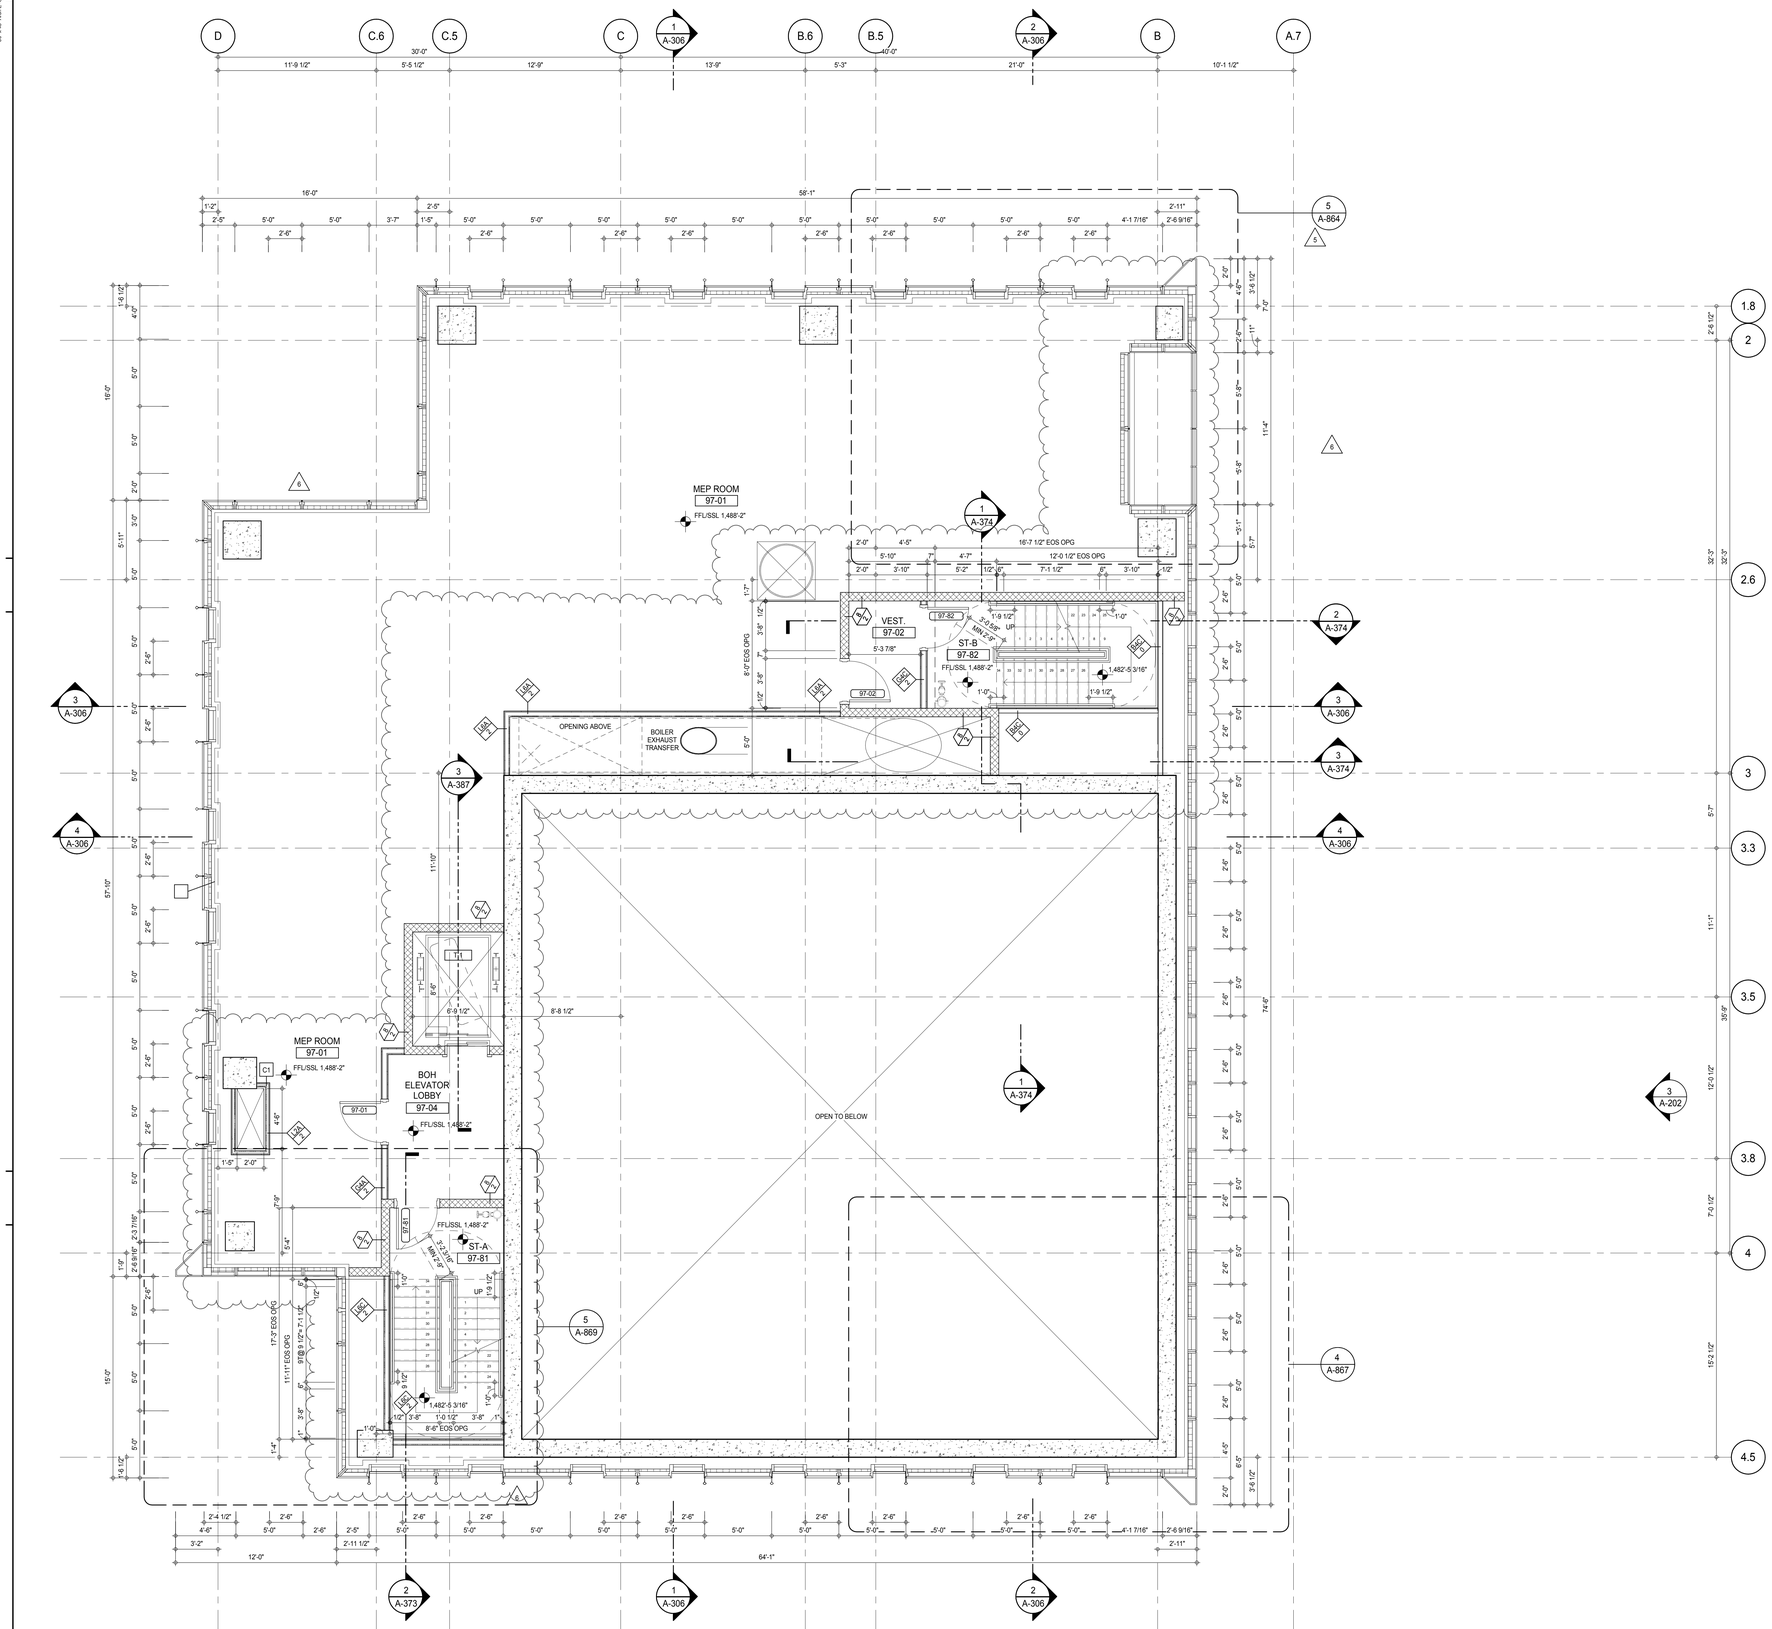

SHEET NOTES:

C1 DASHED LINE DENOTES EXTENT OF 6" HIGH C.I.P. CONCRETE CURB. WIDTH TO MATCH PARTITION UNLESS OTHERWISE NOTED

C2 DASHED LINE DENOTES EXTENT OF 8" HIGH C.I.P. CONCRETE CURB. WIDTH TO MATCH PARTITION UNLESS OTHERWISE NOTED

C3 DASHED LINE DENOTES EXTENT OF 8" HIGH CEMENT BOARD BASE CURB. REFER TO SECTION DETAIL (9) ON SHEET (A-574).

P1 CONCRETE HOUSEKEEPING PAD, HEIGHT, SIZE AND LOCATION TO BE COORDINATED WITH MECHANICAL DRAWINGS.

EDGE OF SLAB IS 11" FROM FACE OF GLASS UNLESS OTHERWISE STATED AND/OR AT SHEAR WALL CONDITIONS.

KEY PLAN:

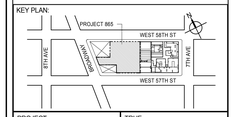

PROJECT NORTH

TRUE NORTH

DEVELOPER:
EXTELL DEVELOPMENT COMPANY
805 THIRD AVENUE, 7TH FLOOR
New York, NY 10022 USA
TEL: 212 712 6000 FAX: 212 712 6100

DESIGN ARCHITECT: Base Building Shell & Core
ADRIAN SMITH + GORDON GILL ARCHITECTURE
111 WEST MONROE STREET SUITE 2300
CHICAGO IL 60603
TEL: 312 920 1888 FAX: 312 920 1775

INTERIOR DESIGNER: Residential
Rottet Architecture and Design Studio, PLLC
298 Fifth Ave, 7th Floor
New York, NY 10001
TEL: 646 998 7000 FAX:

ARCHITECT OF RECORD: Base Building Shell, Core, & Residential
AAI ARCHITECTS, P.C.
401 Wellington St. W., 3rd Floor
Toronto, ON M5V 1E7 Canada
TEL: 416 967 1500 FAX: 416 967 7150

STRUCTURAL ENGINEERS:
WSP CANTOR SEINUK
228 EAST 45th Street
New York, NY 10017 USA
TEL: 212 687 9888 FAX: 646 487 5501

MEP ENGINEERS:
AKF GROUP
165 Broadway, 22nd Floor
New York, NY 10006 USA
TEL: 212 354 5656 FAX: 212 354 5668

GEOTECHNICAL ENGINEERS:
Langan Engineering & Environmental Services
21 Penn Plaza - 360 West 31st Street, 8th Floor
New York, NY 10001-2727
TEL: 212 479 5400 FAX: 212 479 5444

CODE CONSULTANTS:
Construction Consulting Associates
100 Church Street
New York, NY 10007
TEL: 212 385 1818 FAX: 212 385 1911

CURTAINWALL CONSULTANT:
AJLP Consulting
40 Worth Street. Suite 826
New York, NY 10013
TEL: 212 757 5659 FAX: 646 219 8508

LANDMARK/PRESERVATION CONSULTANT:
Jan Hird Pokorny Associates, Inc.
39 West 37th Street, 12A
New York, NY 10018
TEL: 212 759 6462 FAX: 212 759 6540

No.	DESCRIPTION	DATE
1	CD PROGRESS ISSUE 1	15 OCT 14
2	CD PROGRESS ISSUE 2	19 DEC 14
3	D.O.B. SUBMISSION	18 FEB 15
4	CD PROGRESS ISSUE 3	09 MAR 15
	D.O.B. SUBMISSION	27 APR 15
5	CD PROGRESS ISSUE 4	01 JUN 15
6	CD PROGRESS ISSUE 5	10 AUG 15
	D.O.B. AMENDMENT 2	21 SEP 15

0 2' - 0" 4' - 0" 8' - 0"

DOB SUBMISSION

Discrepancies must be reported immediately to the Architect before proceeding. Only figured dimensions are to be used. Contractors must check all dimensions on site. This drawing is protected by copyright.

ALL DIMENSIONS ARE SHOWN IN IMPERIAL.

CONSULTANT:

AAI ARCHITECTS, P.C.

PROJECT:

217 WEST 57TH STREET
NEW YORK, NY

DRAWING TITLE:

97TH FLOOR PLAN (MECHANICAL)
(MFD-135TH FLOOR)

SEAL & SIGNATURE:

REGISTERED ARCHITECT RENE DAVID UNGER 022885 STATE OF NEW YORK

DATE:	15 OCT 14
PROJECT No:	1216-00
DRAWN: Author	REV: 6
CHK. Checker	
SCALE: 1/4" = 1'-0"	
DWG No:	A-167.01
DOB PAGE No:	185 of 569

DOB EMPLOYEE STAMP:

DOB B-SCAN:

/ISSUED AS: A-164 - CD PROGRESS ISSUE 4 - 01 JUN 15 / /ISSUED AS: A-195 - CD PROGRESS ISSUE 3 - 09 MAR 15/

36" x 48" Arch E SHEET SIZE
FILE NAME: C:\Revit Local Files\EXTELL-865-AAI-TWK-CNF_Jupiterin.rvt
PLOT DATE: 9/22/2015 10:10:22 AM

DEPT OF BLDGS 421206305 Job Number
E342510739 Scan Code

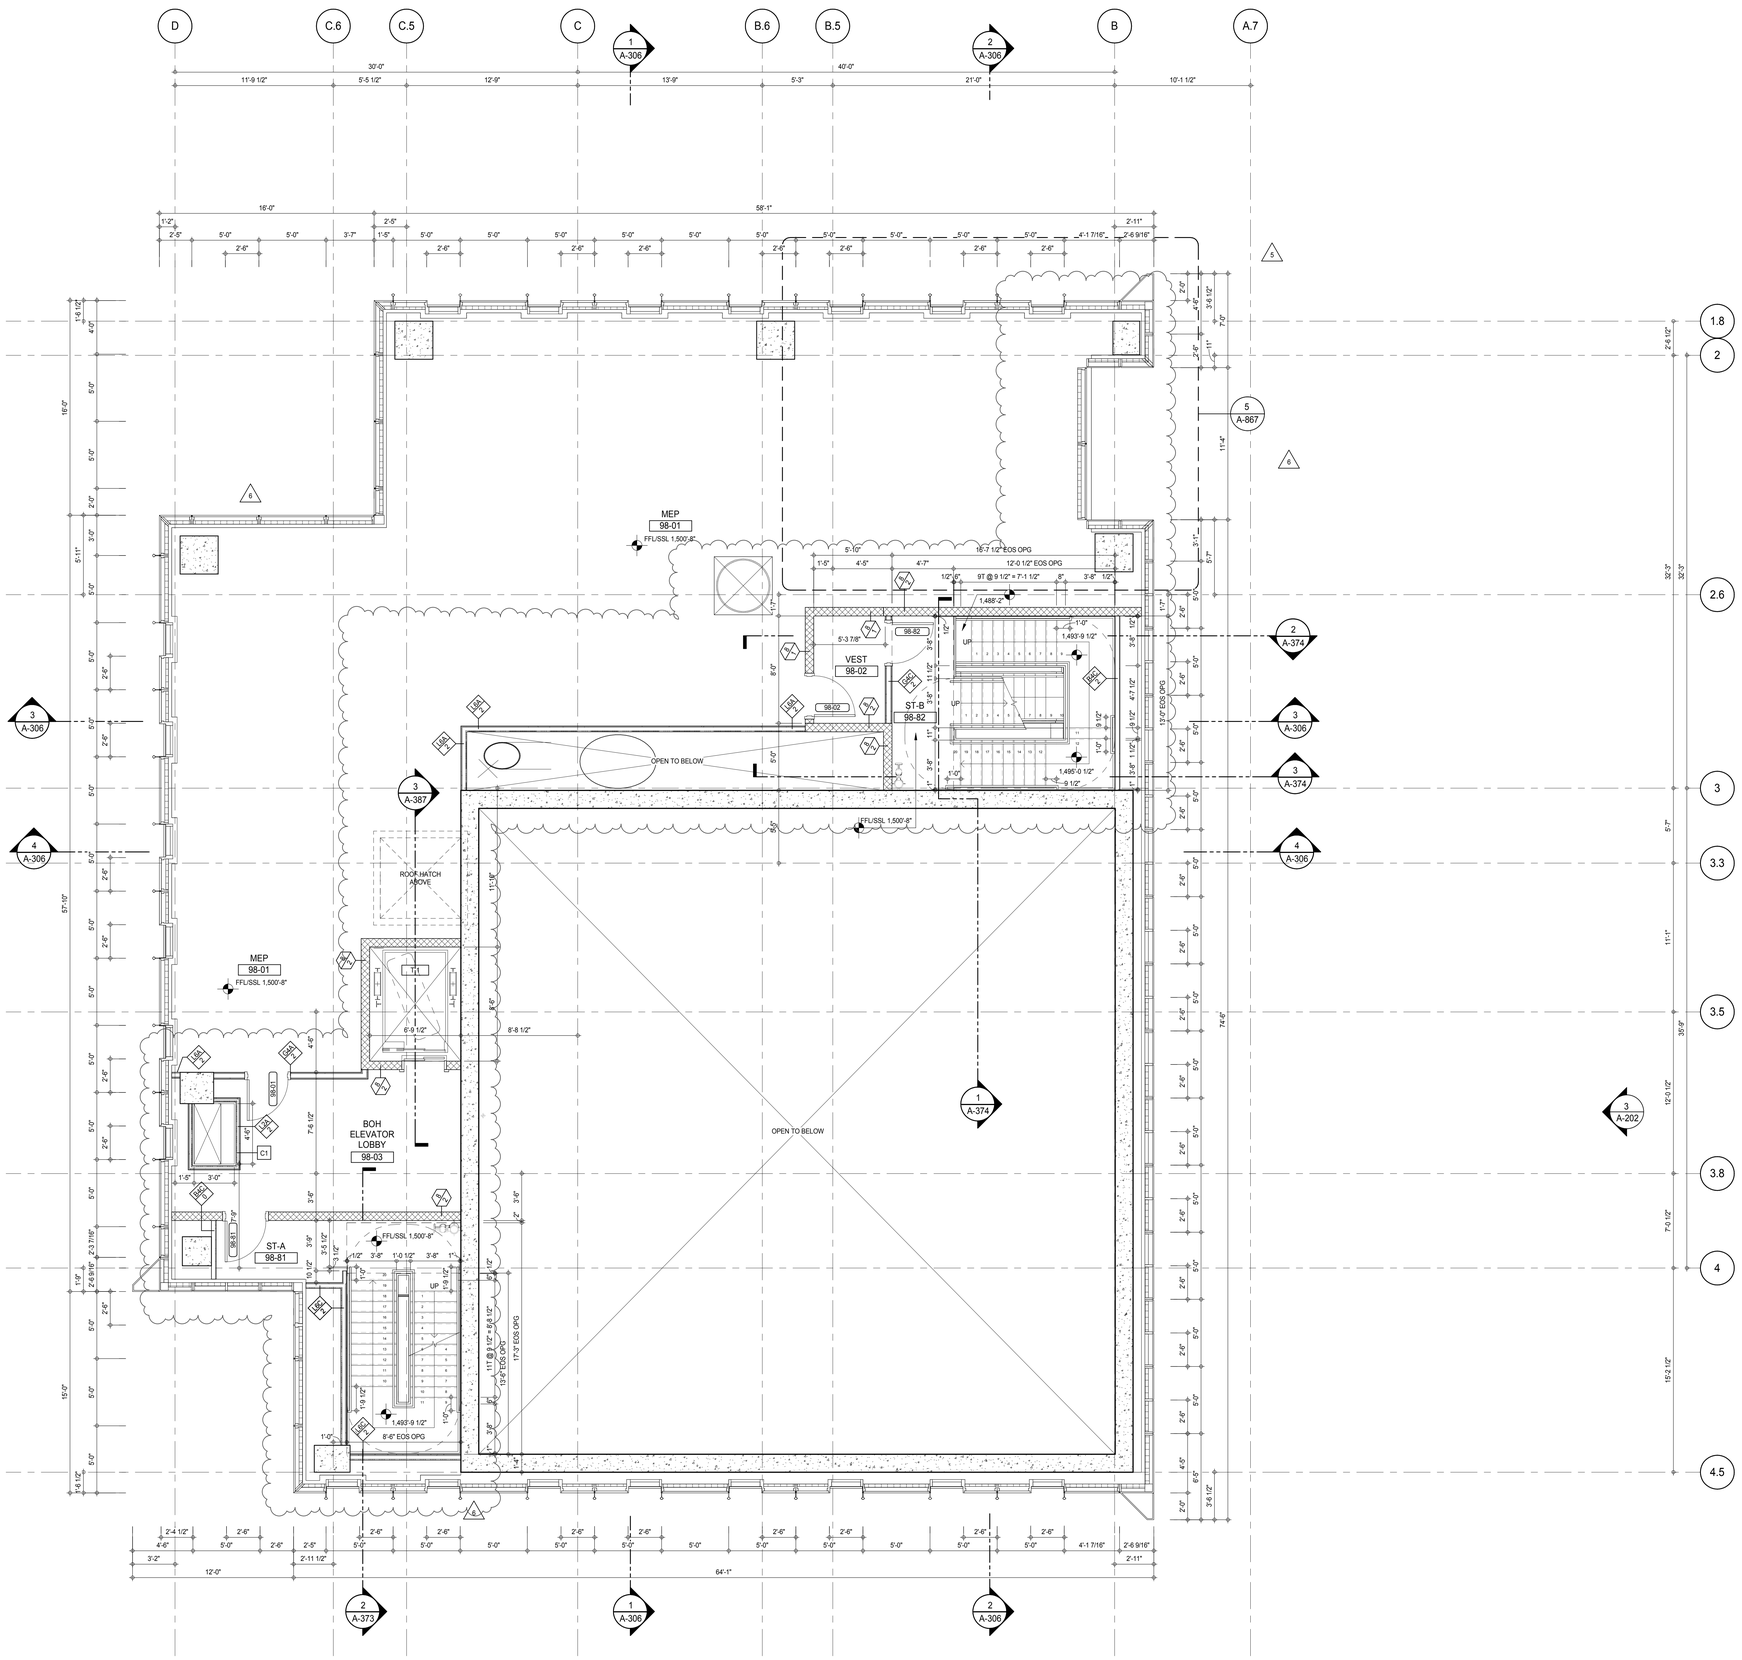

SHEET NOTES:

C1 DASHED LINE DENOTES EXTENT OF 6" HIGH C.I.P. CONCRETE CURB. WIDTH TO MATCH PARTITION UNLESS OTHERWISE NOTED

C2 DASHED LINE DENOTES EXTENT OF 8" HIGH C.I.P. CONCRETE CURB. WIDTH TO MATCH PARTITION UNLESS OTHERWISE NOTED

C3 DASHED LINE DENOTES EXTENT OF 8" HIGH CEMENT BOARD BASE CURB. REFER TO SECTION DETAIL (9) ON SHEET (A-574).

P1 CONCRETE HOUSEKEEPING PAD, HEIGHT, SIZE AND LOCATION TO BE COORDINATED WITH MECHANICAL DRAWINGS.

EDGE OF SLAB IS 11" FROM FACE OF GLASS UNLESS OTHERWISE STATED AND/OR AT SHEAR WALL CONDITIONS.

KEY PLAN:

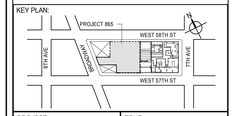

PROJECT NORTH

TRUE NORTH

DEVELOPER:
EXTELL DEVELOPMENT COMPANY
805 THIRD AVENUE, 7TH FLOOR
New York, NY 10022 USA
TEL: 212 712 6000 FAX: 212 712 6100

DESIGN ARCHITECT: Base Building Shell & Core
ADRIAN SMITH + GORDON GILL ARCHITECTURE
111 WEST MONROE STREET SUITE 2300
CHICAGO IL 60603
TEL: 312 920 1888 FAX: 312 920 1775

INTERIOR DESIGNER: Residential
Rottet Architecture and Design Studio, PLLC
298 Fifth Ave, 7th Floor
New York, NY 10001
TEL: 646 998 7000 FAX:

ARCHITECT OF RECORD: Base Building Shell, Core, & Residential
AAI ARCHITECTS, P.C.
401 Wellington St. W., 3rd Floor
Toronto, ON M5V 1E7 Canada
TEL: 416 967 1500 FAX: 416 967 7150

STRUCTURAL ENGINEERS:
WSP CANTOR SEINUK
228 EAST 45th Street
New York, NY 10017 USA
TEL: 212 687 9888 FAX: 646 487 5501

MEP ENGINEERS:
AKF GROUP
165 Broadway, 22nd Floor
New York, NY 10006 USA
TEL: 212 354 5656 FAX: 212 354 5668

GEOTECHNICAL ENGINEERS:
Langan Engineering & Environmental Services
21 Penn Plaza - 360 West 31st Street, 8th Floor
New York, NY 10001-2727
TEL: 212 479 5400 FAX: 212 479 5444

CODE CONSULTANTS:
Construction Consulting Associates
100 Church Street
New York, NY 10007
TEL: 212 385 1818 FAX: 212 385 1911

CURTAINWALL CONSULTANT:
AJLP Consulting
40 Worth Street. Suite 826
New York, NY 10013
TEL: 212 757 5659 FAX: 646 219 8508

LANDMARK/PRESERVATION CONSULTANT:
Jan Hird Pokorny Associates, Inc.
39 West 37th Street, 12A
New York, NY 10018
TEL: 212 759 6462 FAX: 212 759 6540

No.	DESCRIPTION	DATE
1	CD PROGRESS ISSUE 1	15 OCT 14
2	CD PROGRESS ISSUE 2	19 DEC 14
3	D.O.B. SUBMISSION	18 FEB 15
4	CD PROGRESS ISSUE 3	09 MAR 15
	D.O.B. SUBMISSION	27 APR 15
5	CD PROGRESS ISSUE 4	01 JUN 15
6	CD PROGRESS ISSUE 5	10 AUG 15
	D.O.B. AMENDMENT 2	21 SEP 15

/ISSUED AS: A-165 - CD PROGRESS ISSUE 4 - 01 JUN 15 / ISSUED AS: A-166 - CD PROGRESS ISSUE 3 - 09 MAR 15/

DOB SUBMISSION

Discrepancies must be reported immediately to the Architect before proceeding. Only figured dimensions are to be used. Contractors must check all dimensions on site. This drawing is protected by copyright.

ALL DIMENSIONS ARE SHOWN IN IMPERIAL.

CONSULTANT:

AAI ARCHITECTS, P.C.

PROJECT:

217 WEST 57TH STREET
NEW YORK, NY

DRAWING TITLE:

98TH FLOOR PLAN (MECHANICAL)
(MFD-136TH FLOOR)

SEAL & SIGNATURE:

REGISTERED ARCHITECT MICHAEL DAVID JANOSKY AIA 028881 STATE OF NEW YORK

DATE:	15 OCT 14
PROJECT No:	1216-00
DRAWN: Author	REV:
CHK: Checker	6
SCALE: 1/4" = 1'-0"	
DWG No:	A-168.00
DOB PAGE No:	186 of 569

DOB EMPLOYEE STAMP:

DOB B-SCAN:

36" x 48" Arch E SHEET SIZE
FILE NAME: C:\Revit Local Files\EXTELL-865-AAI-TWR-CNF_bullerin.rvt
PLOT DATE: 9/22/2015 10:10:39 AM

DEPT OF BLDGS 421206305 Job Number
E380203396960 Scan Code

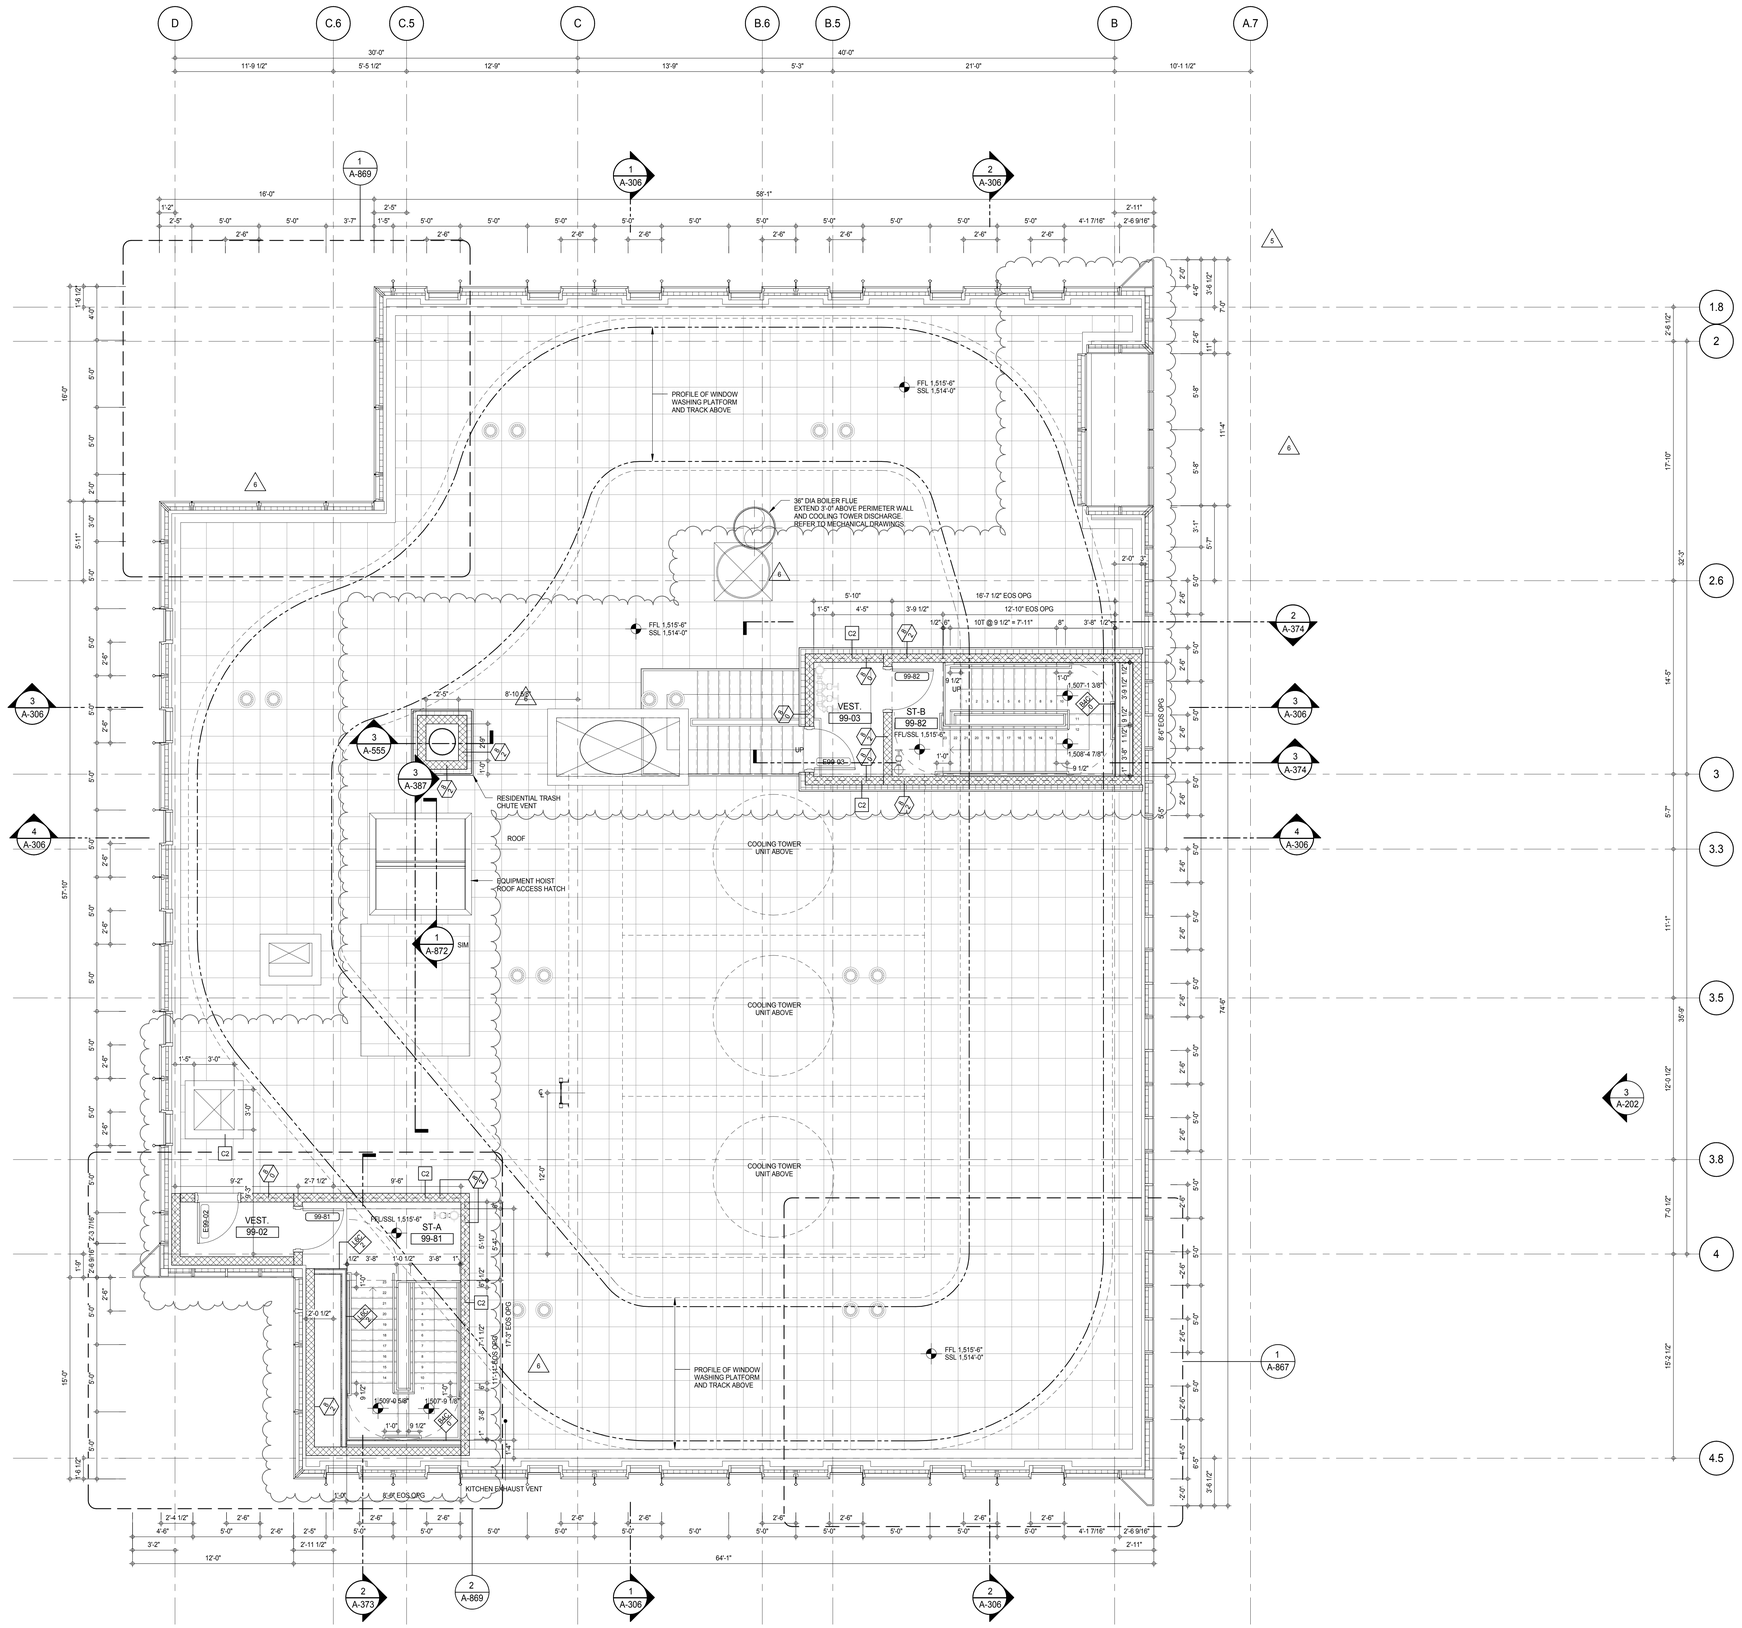

SHEET NOTES:

C1 DASHED LINE DENOTES EXTENT OF 6" HIGH C.I.P. CONCRETE CURB. WIDTH TO MATCH PARTITION UNLESS OTHERWISE NOTED

C2 DASHED LINE DENOTES EXTENT OF 8" HIGH C.I.P. CONCRETE CURB. WIDTH TO MATCH PARTITION UNLESS OTHERWISE NOTED

C3 DASHED LINE DENOTES EXTENT OF 8" HIGH CEMENT BOARD BASE CURB. REFER TO SECTION DETAIL (9) ON SHEET (A-574).

P1 CONCRETE HOUSEKEEPING PAD, HEIGHT, SIZE AND LOCATION TO BE COORDINATED WITH MECHANICAL DRAWINGS.

EDGE OF SLAB IS 11" FROM FACE OF GLASS UNLESS OTHERWISE STATED AND/OR AT SHEAR WALL CONDITIONS.

KEY PLAN:

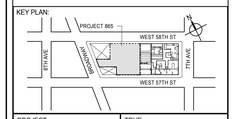

PROJECT NORTH

TRUE NORTH

DEVELOPER:
EXTELL DEVELOPMENT COMPANY
805 THIRD AVENUE, 7TH FLOOR
New York, NY 10022 USA
TEL: 212 712 6000 FAX: 212 712 6100

DESIGN ARCHITECT: Base Building Shell & Core
ADRIAN SMITH + GORDON GILL ARCHITECTURE
111 WEST MONROE STREET SUITE 2300
CHICAGO IL 60603
TEL: 312 920 1888 FAX: 312 920 1775

INTERIOR DESIGNER: Residential
Rottet Architecture and Design Studio, PLLC
298 Fifth Ave, 7th Floor
New York, NY 10001
TEL: 646 998 7000 FAX:

ARCHITECT OF RECORD: Base Building Shell, Core, & Residential
AAI ARCHITECTS, P.C.
401 Wellington St. W., 3rd Floor
Toronto, ON M5V 1E7 Canada
TEL: 416 967 1500 FAX: 416 967 7150

STRUCTURAL ENGINEERS:
WSP CANTOR SEINUK
228 EAST 45th Street
New York, NY 10017 USA
TEL: 212 687 9888 FAX: 646 487 5501

MEP ENGINEERS:
AKF GROUP
165 Broadway, 22nd Floor
New York, NY 10006 USA
TEL: 212 354 5656 FAX: 212 354 5668

GEOTECHNICAL ENGINEERS:
Langan Engineering & Environmental Services
21 Penn Plaza - 360 West 31st Street, 8th Floor
New York, NY 10001-2727
TEL: 212 479 5400 FAX: 212 479 5444

CODE CONSULTANTS:
Construction Consulting Associates
100 Church Street
New York, NY 10007
TEL: 212 385 1818 FAX: 212 385 1911

CURTAINWALL CONSULTANT:
AJLP Consulting
40 Worth Street. Suite 826
New York, NY 10013
TEL: 212 757 5659 FAX: 646 219 8508

LANDMARK/PRESERVATION CONSULTANT:
Jan Hird Pokorny Associates, Inc.
39 West 37th Street, 12A
New York, NY 10018
TEL: 212 759 6462 FAX: 212 759 6540

No.	DESCRIPTION	DATE
1	CD PROGRESS ISSUE 1	15 OCT 14
2	CD PROGRESS ISSUE 2	19 DEC 14
3	D.O.B. SUBMISSION	18 FEB 15
4	CD PROGRESS ISSUE 3	09 MAR 15
	D.O.B. SUBMISSION	27 APR 15
5	CD PROGRESS ISSUE 4	01 JUN 15
6	CD PROGRESS ISSUE 5	10 AUG 15
	D.O.B. AMENDMENT 2	21 SEP 15

0 2' - 0" 4' - 0" 8' - 0"

DOB SUBMISSION

Discrepancies must be reported immediately to the Architect before proceeding. Only figured dimensions are to be used. Contractors must check all dimensions on site. This drawing is protected by copyright.

ALL DIMENSIONS ARE SHOWN IN IMPERIAL.

CONSULTANT:
AAI ARCHITECTS, P.C.

PROJECT:
217 WEST 57TH STREET
NEW YORK, NY

DRAWING TITLE:
99TH FLOOR PLAN (ROOF)
(MFD-137TH FLOOR ROOF)

SEAL & SIGNATURE:
REGISTERED ARCHITECT JOSE DAVID JAUREGUI No. 028881 STATE OF NEW YORK

DATE:	15 OCT 14
PROJECT No:	1216-00
DRAWN: Author	REV:
CHK: Checker	6
SCALE: 1/4" = 1'-0"	
DWG No:	A-169.00
DOB PAGE No:	187 of 569

DOB EMPLOYEE STAMP:

DOB B-SCAN:

//ISSUED AS: A-166 - CD PROGRESS ISSUE 4 - 01 JUN 15 // ISSUED AS: A-197 - CD PROGRESS ISSUE 3 - 09 MAR 15//

36" x 48" Arch E SHEET SIZE

FILE NAME: C:\Revit Local Files\EXTELL-865-AAI-TWR-CNF_hudson.rvt
PLOT DATE: 9/22/2015 10:02:53 AM

DEPT OF BLDGS 421258305 Job Number
E399165205 Scan Code

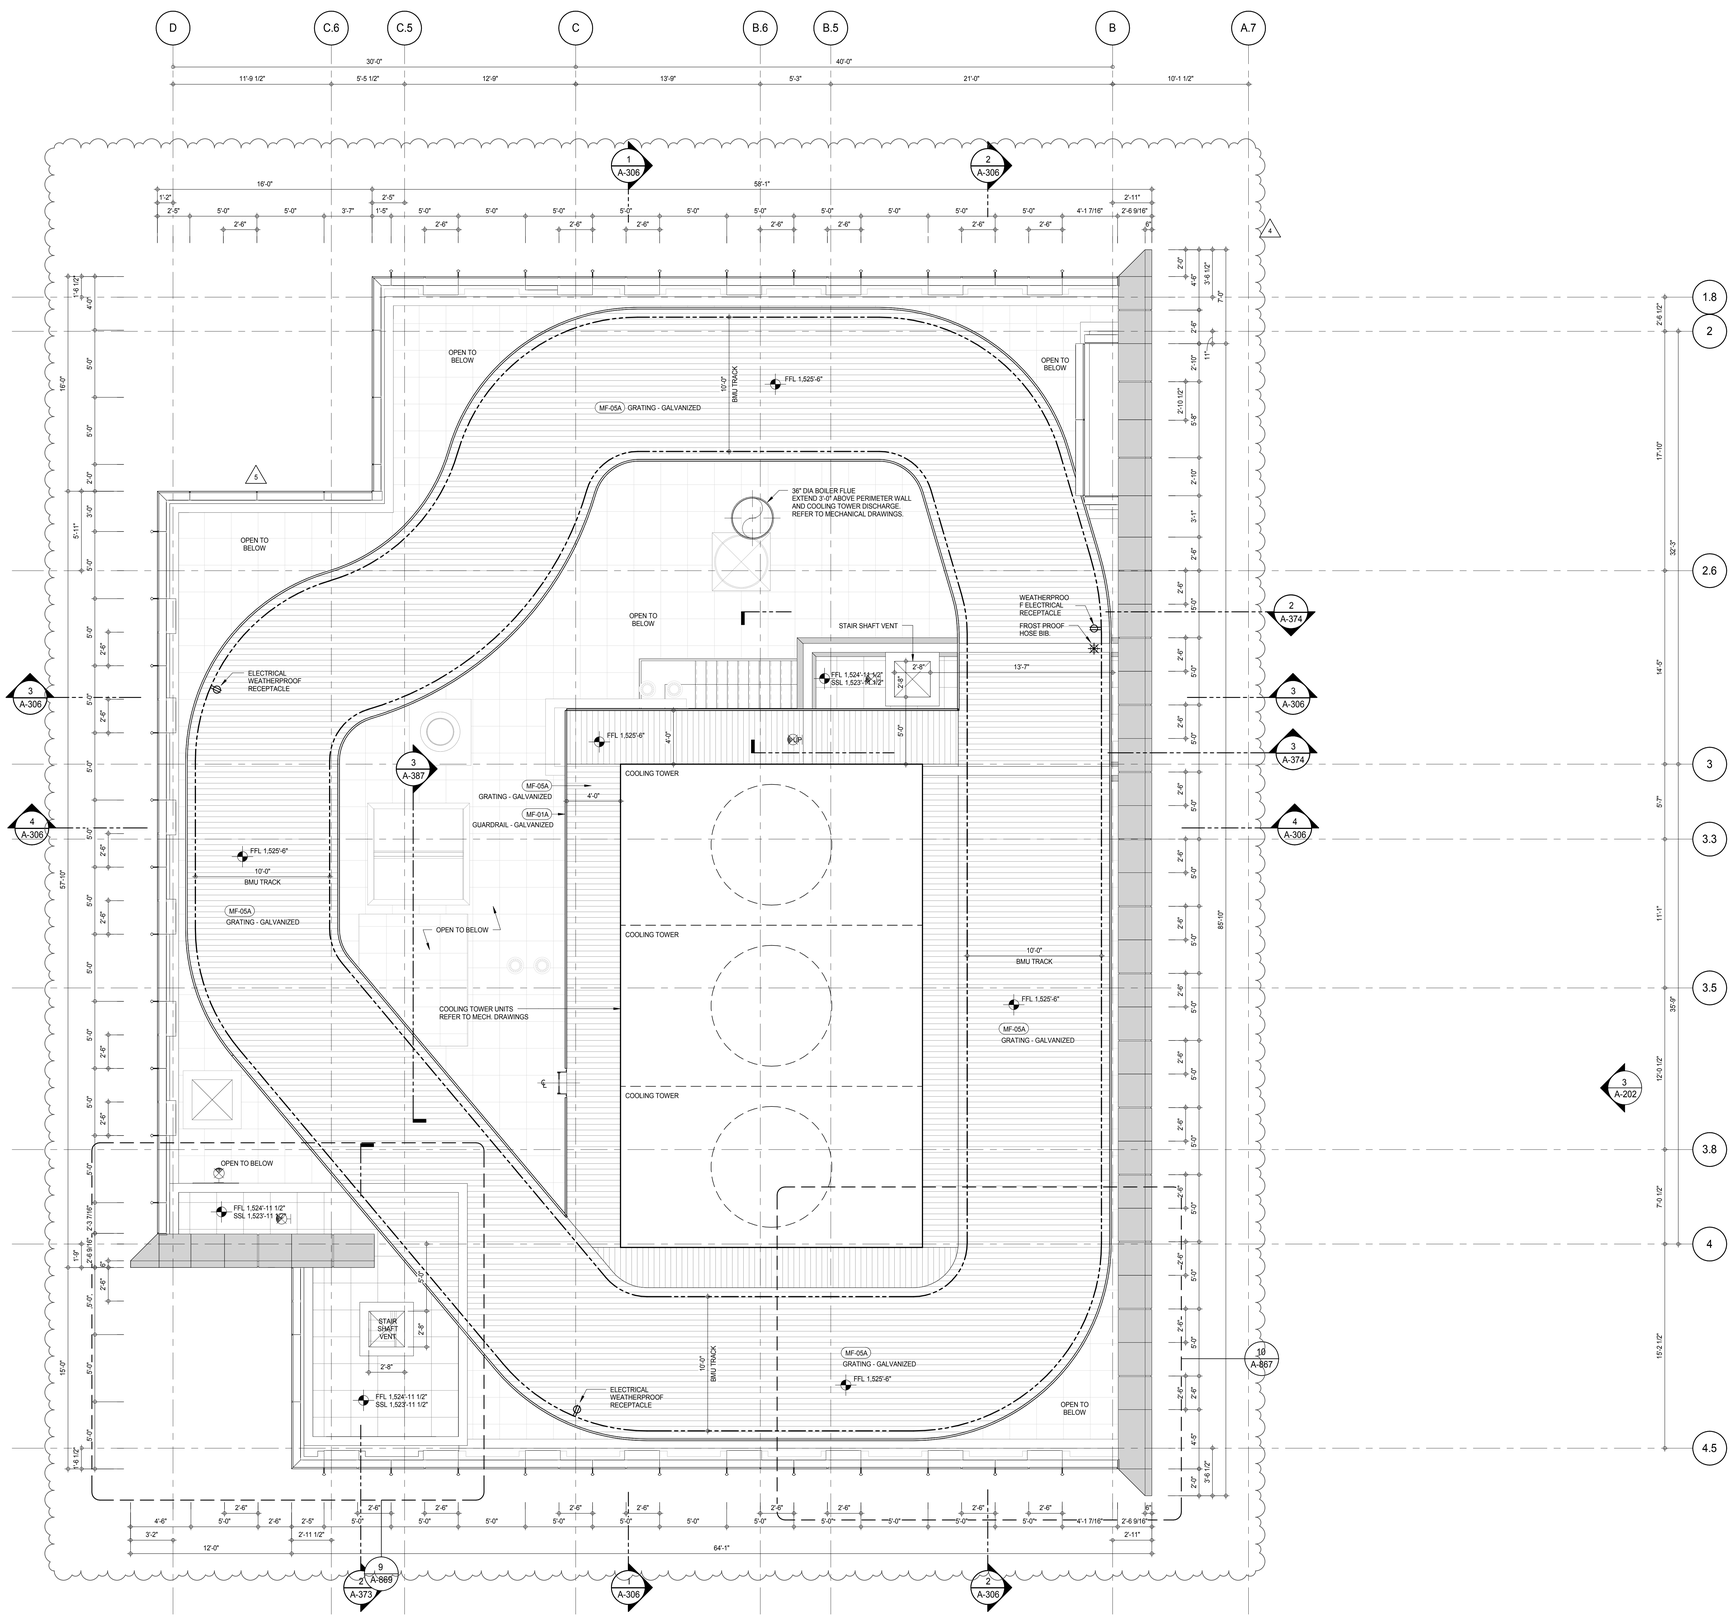

SHEET NOTES:

C1 DASHED LINE DENOTES EXTENT OF 6" HIGH C.I.P. CONCRETE CURB. WIDTH TO MATCH PARTITION UNLESS OTHERWISE NOTED

C2 DASHED LINE DENOTES EXTENT OF 8" HIGH C.I.P. CONCRETE CURB. WIDTH TO MATCH PARTITION UNLESS OTHERWISE NOTED

C3 DASHED LINE DENOTES EXTENT OF 8" HIGH CEMENT BOARD BASE CURB. REFER TO SECTION DETAIL (9) ON SHEET (A-574).

P1 CONCRETE HOUSEKEEPING PAD, HEIGHT, SIZE AND LOCATION TO BE COORDINATED WITH MECHANICAL DRAWINGS.

EDGE OF SLAB IS 11" FROM FACE OF GLASS UNLESS OTHERWISE STATED AND/OR AT SHEAR WALL CONDITIONS.

KEY PLAN:

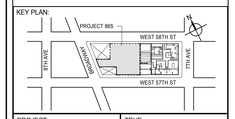

PROJECT NORTH

TRUE NORTH

DEVELOPER:
EXTELL DEVELOPMENT COMPANY
805 THIRD AVENUE, 7TH FLOOR
New York, NY 10022 USA
TEL: 212 712 6000 FAX: 212 712 6100

DESIGN ARCHITECT: Base Building Shell & Core
ADRIAN SMITH + GORDON GILL ARCHITECTURE
111 WEST MONROE STREET SUITE 2300
CHICAGO IL 60603
TEL: 312 920 1888 FAX: 312 920 1775

INTERIOR DESIGNER: Residential
Rottet Architecture and Design Studio, PLLC
298 Fifth Ave, 7th Floor
New York, NY 10001
TEL: 646 998 7000 FAX:

ARCHITECT OF RECORD: Base Building Shell, Core, & Residential
AAI ARCHITECTS, P.C.
401 Wellington St. W., 3rd Floor
Toronto, ON M5V 1E7 Canada
TEL: 416 967 1500 FAX: 416 967 7150

STRUCTURAL ENGINEERS:
WSP CANTOR SEINUK
228 EAST 45th Street
New York, NY 10017 USA
TEL: 212 687 9888 FAX: 646 487 5501

MEP ENGINEERS:
AKF GROUP
165 Broadway, 22nd Floor
New York, NY 10006 USA
TEL: 212 354 5656 FAX: 212 354 5668

GEOTECHNICAL ENGINEERS:
Langan Engineering & Environmental Services
21 Penn Plaza - 360 West 31st Street, 8th Floor
New York, NY 10001-2727
TEL: 212 479 5400 FAX: 212 479 5444

CODE CONSULTANTS:
Construction Consulting Associates
100 Church Street
New York, NY 10007
TEL: 212 385 1818 FAX: 212 385 1911

CURTAINWALL CONSULTANT:
AJLP Consulting
40 Worth Street. Suite 826
New York, NY 10013
TEL: 212 757 5659 FAX: 646 219 8508

LANDMARK/PRESERVATION CONSULTANT:
Jan Hird Pokorny Associates, Inc.
39 West 37th Street, 12A
New York, NY 10018
TEL: 212 759 6462 FAX: 212 759 6540

No.	DESCRIPTION	DATE
1	CD PROGRESS ISSUE 2	19 DEC 14
2	D.O.B. SUBMISSION	18 FEB 15
3	CD PROGRESS ISSUE 3	09 MAR 15
	D.O.B. SUBMISSION	: 15
4	CD PROGRESS ISSUE 4	01 JUN 15
5	CD PROGRESS ISSUE 5	10 AUG 15
	D.O.B. AMENDMENT 2	21 SEP 15

/ISSUED AS: A-167 - CD PROGRESS ISSUE 4 - 01. JUN 15 / ISSUED AS: A-198 - CD PROGRESS ISSUE 3 - 09 MAR 15/

0 2'-0" 4'-0" 8'-0"

DOB SUBMISSION

Discrepancies must be reported immediately to the Architect before proceeding. Only figured dimensions are to be used. Contractors must check all dimensions on site. This drawing is protected by copyright.

ALL DIMENSIONS ARE SHOWN IN IMPERIAL.

CONSULTANT:

AAI ARCHITECTS, P.C.

PROJECT:

217 WEST 57TH STREET
NEW YORK, NY

DRAWING TITLE:

BMU TRACK LEVEL FLOOR PLAN
(MFD-COOLING TOWERS/BMU)

SEAL & SIGNATURE:

REGISTERED ARCHITECT ROBERT DAVID LANGER 026881 STATE OF NEW YORK

DATE:	19 DEC 14
PROJECT No:	1216-00
DRAWN: Author	REV:
CHK: Checker	5
SCALE: 1/4" = 1'-0"	
DWG No:	A-170.00
DOB PAGE No:	188 of 569

DOB EMPLOYEE STAMP:

DOB B-SCAN:

36" x 48" Arch E SHEET SIZE
FILE NAME: C:\Revit Local Files\EXTELL-865-AAI-TWR-CNE_hadams.rvt
PLOT DATE: 9/29/2015 9:03:51 AM

DEPT OF BLDGS 121326505 Job Number
B30170943737 Scan Code

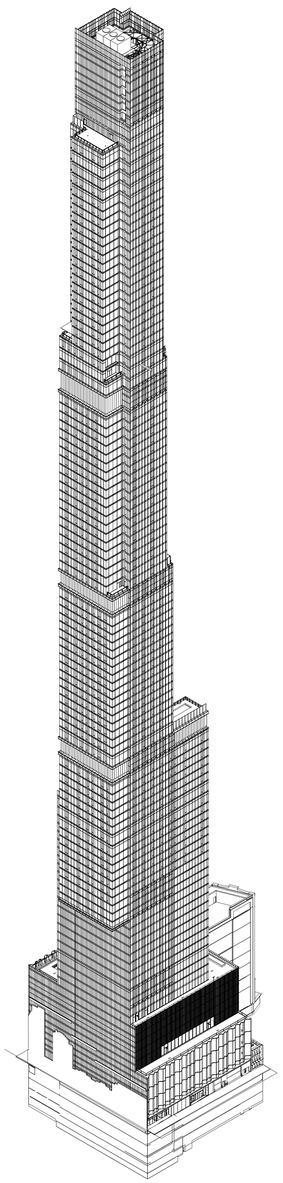

NORTH EAST AXONOMETRIC (4)

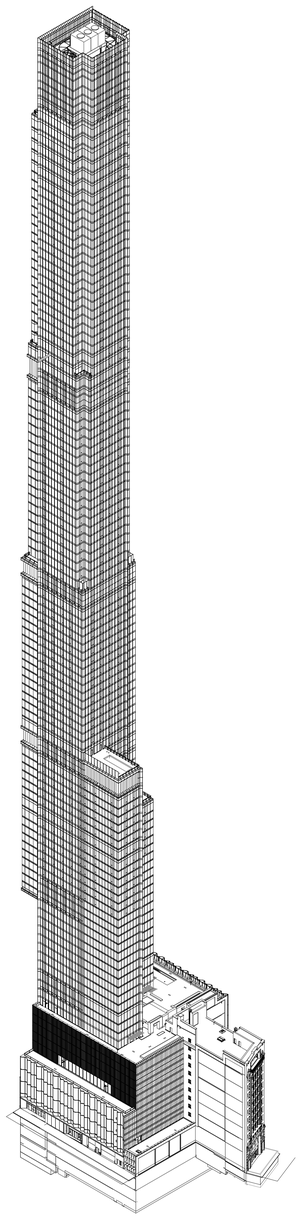

NORTH WEST AXONOMETRIC (3)

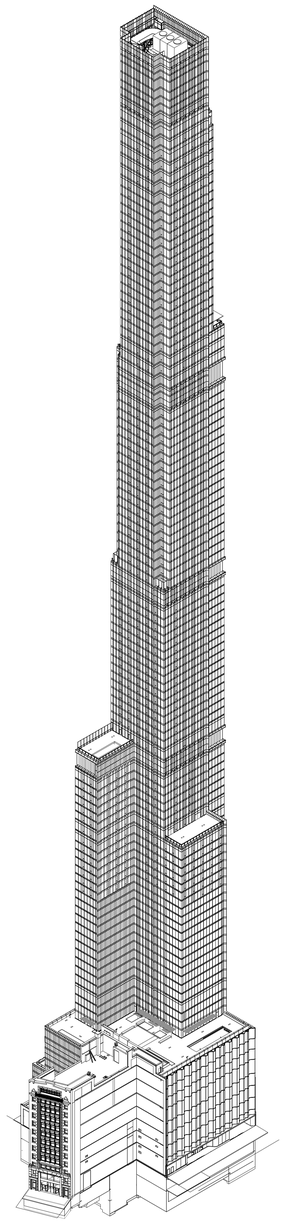

SOUTH WEST AXONOMETRIC (2)

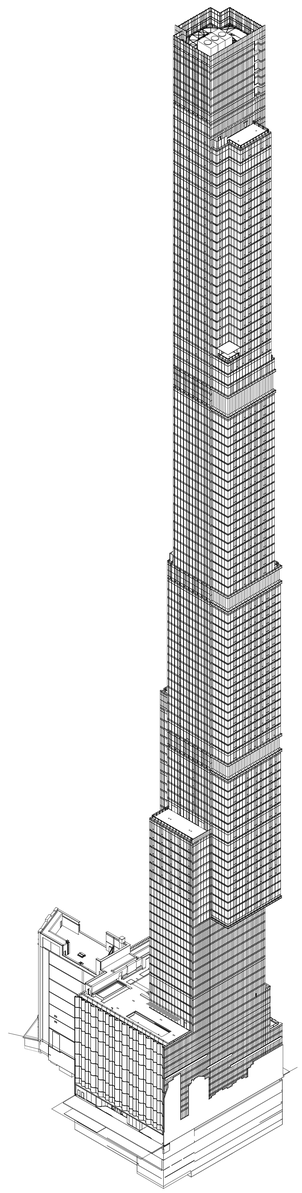

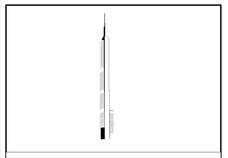

KEY PLAN:

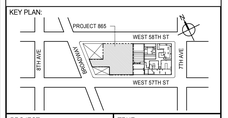

PROJECT NORTH

TRUE NORTH

DEVELOPER:
EXTELL DEVELOPMENT COMPANY
805 THIRD AVENUE, 7TH FLOOR
New York, NY 10022 USA
TEL: 212 712 6000 FAX: 212 712 6100

DESIGN ARCHITECT: Base Building Shell & Core
ADRIAN SMITH + GORDON GILL ARCHITECTURE
111 WEST MONROE STREET SUITE 2300
CHICAGO IL 60603
TEL: 312 920 1888 FAX: 312 920 1775

INTERIOR DESIGNER: Residential
Rottet Architecture and Design Studio, PLLC
298 Fifth Ave, 7th Floor
New York, NY 10001
TEL: 646 998 7000 FAX:

ARCHITECT OF RECORD: Base Building Shell, Core, & Residential
AAI ARCHITECTS, P.C.
401 Wellington St. W., 3rd Floor
Toronto, ON M5V 1E7 Canada
TEL: 416 967 1500 FAX: 416 967 7150

STRUCTURAL ENGINEERS:
WSP CANTOR SEINUK
228 EAST 45th Street
New York, NY 10017 USA
TEL: 212 687 9888 FAX: 646 487 5501

MEP ENGINEERS:
AKF GROUP
165 Broadway, 22nd Floor
New York, NY 10006 USA
TEL: 212 354 5656 FAX: 212 354 5668

GEOTECHNICAL ENGINEERS:
Langan Engineering & Environmental Services
21 Penn Plaza - 360 West 31st Street, 8th Floor
New York, NY 10001-2727
TEL: 212 479 5400 FAX: 212 479 5444

CODE CONSULTANTS:
Construction Consulting Associates
100 Church Street
New York, NY 10007
TEL: 212 385 1818 FAX: 212 385 1911

CURTAINWALL CONSULTANT:
AJLP Consulting
40 Worth Street. Suite 826
New York, NY 10013
TEL: 212 757 5659 FAX: 646 219 8508

LANDMARK/PRESERVATION CONSULTANT:
Jan Hird Pokorny Associates, Inc.
39 West 37th Street, 12A
New York, NY 10018
TEL: 212 759 6462 FAX: 212 759 6540

No.	DESCRIPTION	DATE
1	CD PROGRESS ISSUE 1	15 OCT 14
2	CD PROGRESS ISSUE 2	19 DEC 14
3	D.O.B. SUBMISSION	18 FEB 15
4	CD PROGRESS ISSUE 3	09 MAR 15
	D.O.B. SUBMISSION	27 APR 15
5	CD PROGRESS ISSUE 4	01 JUN 15
6	CD PROGRESS ISSUE 5	10 AUG 15
	D.O.B. AMENDMENT 2	21 SEP 15

DOB SUBMISSION

Discrepancies must be reported immediately to the Architect before proceeding. Only figured dimensions are to be used. Contractors must check all dimensions on site. This drawing is protected by copyright.

ALL DIMENSIONS ARE SHOWN IN IMPERIAL.

CONSULTANT:

AAI ARCHITECTS, P.C.

PROJECT:

217 WEST 57TH STREET
NEW YORK, NY

DRAWING TITLE:

AXONOMETRIC VIEWS

SEAL & SIGNATURE:

REGISTERED ARCHITECT JAE DAVID JENNEY No. 028881 STATE OF NEW YORK

DATE:	15 OCT 14
PROJECT No:	1216-00
DRAWN: Author	REV:
CHK: Checker	6
SCALE: 6" = 1'-0"	
DWG No:	A-201.01
DOB PAGE No:	189 of 569

DOB EMPLOYEE STAMP:

DOB B-SCAN:

36" x 48" Arch E SHEET SIZE
FILE NAME: C:\Revit Local Files\EXTELL-865-AAI-TWR-CNE_hedberm.rvt
PLOT DATE: 9/30/2015 12:38:45 PM

DEPT OF BLDGS 421208305 Job Number
E300523297995 Scan Code

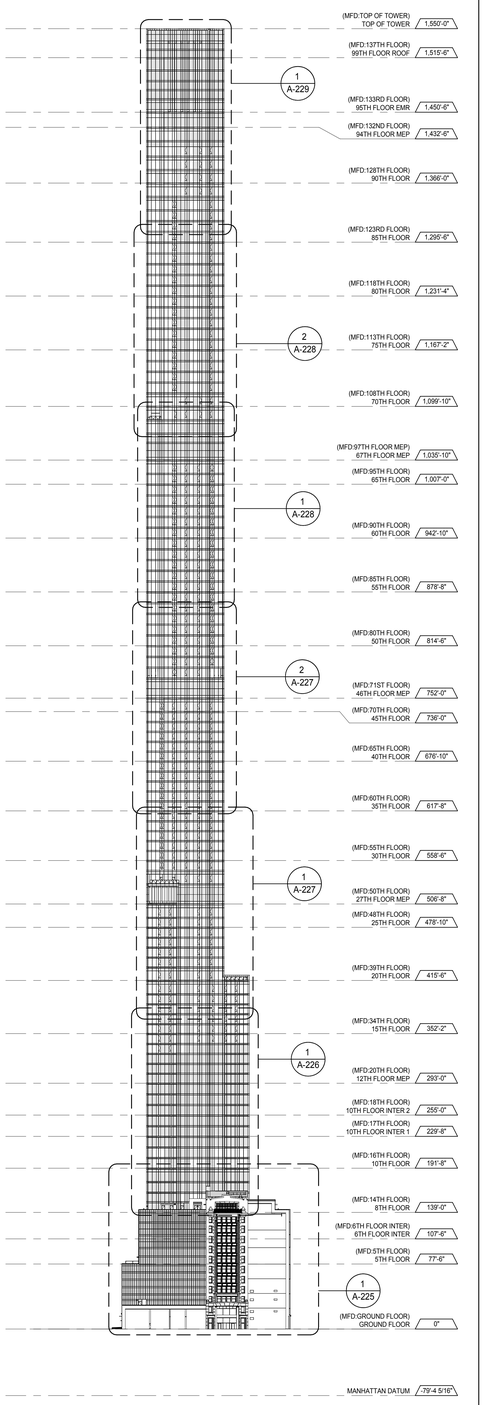

WEST ELEVATION 4
A-105
1/64" = 1'-0"

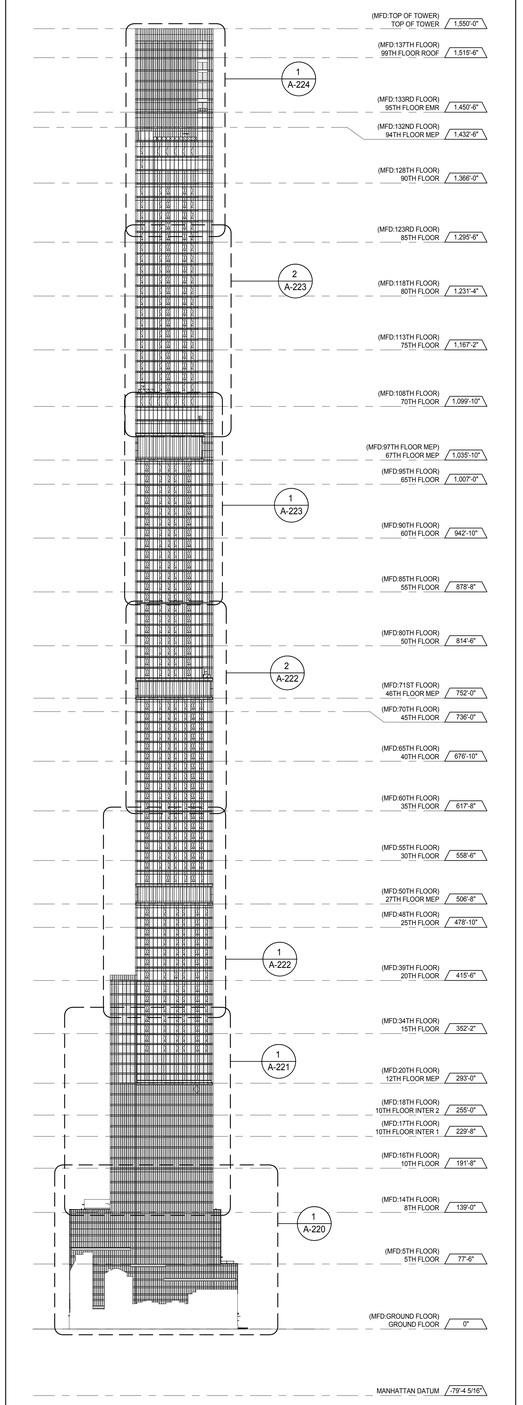

EAST ELEVATION 3
A-105
1/64" = 1'-0"

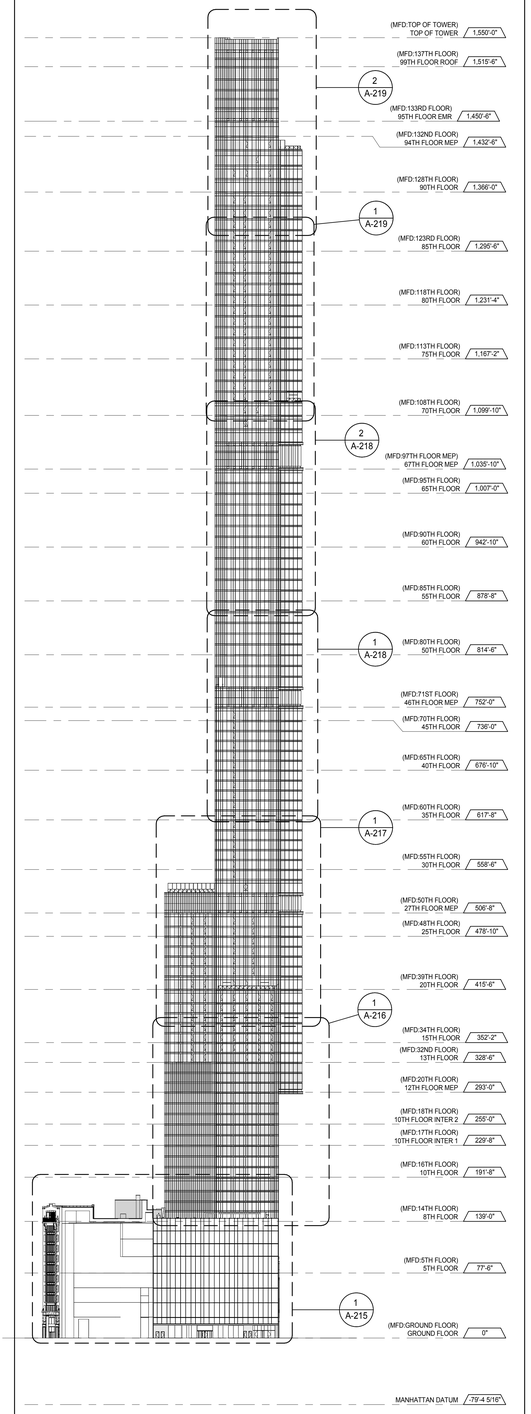

SOUTH ELEVATION 2
A-105
1/64" = 1'-0"

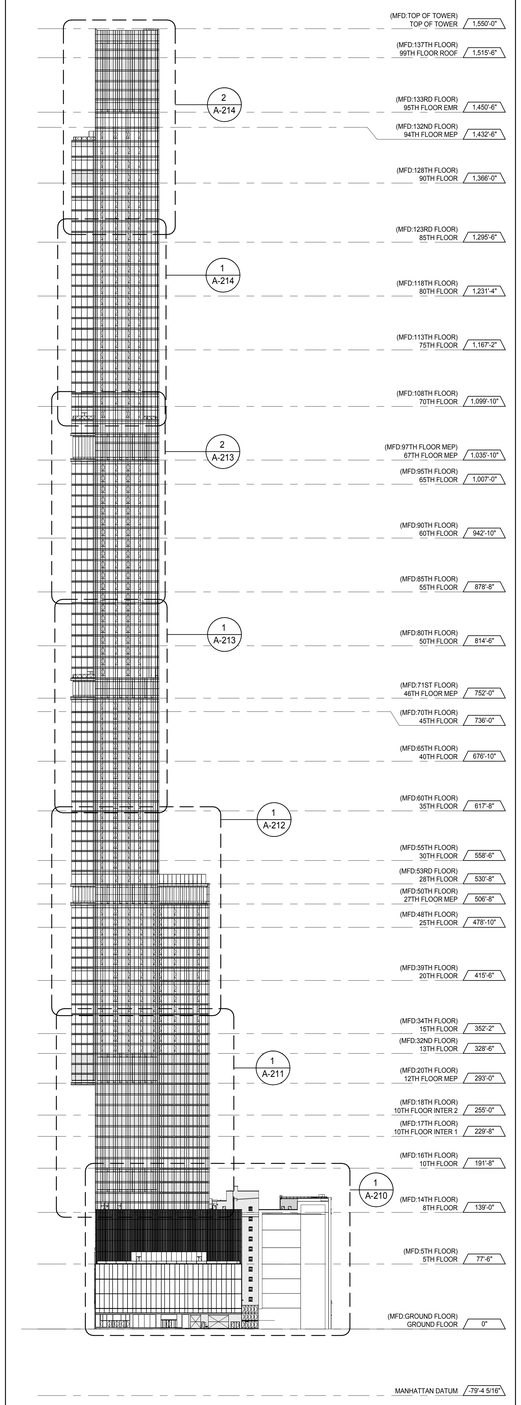

NORTH ELEVATION 1
A-105
1/64" = 1'-0"

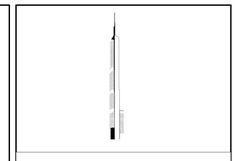

KEY PLAN:

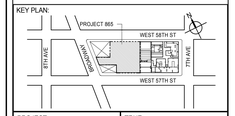

PROJECT NORTH:

TRUE NORTH:

DEVELOPER:
EXTELL DEVELOPMENT COMPANY
805 THIRD AVENUE, 7TH FLOOR
New York, NY 10022 USA
TEL: 212 712 6000 FAX: 212 712 6100

DESIGN ARCHITECT: Base Building Shell & Core
ADRIAN SMITH + GORDON GILL ARCHITECTURE
111 WEST MONROE STREET SUITE 2300
CHICAGO IL 60603
TEL: 312 920 1888 FAX: 312 920 1775

INTERIOR DESIGNER: Residential
Rottet Architecture and Design Studio, PLLC
298 Fifth Ave, 7th Floor
New York, NY 10001
TEL: 646 998 7000 FAX:

ARCHITECT OF RECORD: Base Building Shell, Core, & Residential
AAI ARCHITECTS, P.C.
401 Wellington St. W., 3rd Floor
Toronto, ON M5V 1E7 Canada
TEL: 416 967 1500 FAX: 416 967 7150

STRUCTURAL ENGINEERS:
WSP CANTOR SEINUK
228 EAST 45th Street
New York, NY 10017 USA
TEL: 212 687 9888 FAX: 646 487 5501

MEP ENGINEERS:
AKF GROUP
165 Broadway, 22nd Floor
New York, NY 10006 USA
TEL: 212 354 5656 FAX: 212 354 5668

GEOTECHNICAL ENGINEERS:
Langan Engineering & Environmental Services
21 Penn Plaza - 360 West 31st Street, 8th Floor
New York, NY 10001-2727
TEL: 212 479 5400 FAX: 212 479 5444

CODE CONSULTANTS:
Construction Consulting Associates
100 Church Street
New York, NY 10007
TEL: 212 385 1818 FAX: 212 385 1911

CURTAINWALL CONSULTANT:
AJLP Consulting
40 Worth Street. Suite 826
New York, NY 10013
TEL: 212 757 5659 FAX: 646 219 8508

LANDMARK/PRESERVATION CONSULTANT:
Jan Hird Pokorny Associates, Inc.
39 West 37th Street, 12A
New York, NY 10018
TEL: 212 759 6462 FAX: 212 759 6540

No.	DESCRIPTION	DATE
1	CD PROGRESS ISSUE 1	15 OCT 14
2	D.O.B. SUBMISSION	05 DEC 14
3	CD PROGRESS ISSUE 2	19 DEC 14
4	D.O.B. SUBMISSION	18 FEB 15
5	CD PROGRESS ISSUE 3	09 MAR 15
	D.O.B. SUBMISSION	27 APR 15
6	CD PROGRESS ISSUE 4	01 JUN 15
7	CD PROGRESS ISSUE 5	10 AUG 15
	D.O.B. AMENDMENT 2	21 SEP 15

0 32' - 0" 64' - 0" 128' - 0"

DOB SUBMISSION

Discrepancies must be reported immediately to the Architect before proceeding. Only figured dimensions are to be used. Contractors must check all dimensions on site. This drawing is protected by copyright.

ALL DIMENSIONS ARE SHOWN IN IMPERIAL.

CONSULTANT:

AAI ARCHITECTS, P.C.

PROJECT:

217 WEST 57TH STREET
NEW YORK, NY

DRAWING TITLE:

OVERALL BUILDING ELEVATIONS

SEAL & SIGNATURE:

REGISTERED ARCHITECT ADRIAN DAVID JAMES 022883 STATE OF NEW YORK

DATE:	15 OCT 14
PROJECT No:	1216-00
DRAWN: Author	REV: 7
CHK: Checker	
SCALE: 1/64" = 1'-0"	
DWG No:	**A-202.01**
DOB PAGE No:	190 of 569

DOB EMPLOYEE STAMP:

DOB B-SCAN:

36" x 48" Arch E SHEET SIZE
FILE NAME: C:\Revit Local Files\EXTELL-865-AAI-TWR-CNE_hadams.rvt
PLOT DATE: 9/28/2015 9:51:19:69 AM

DEPT OF BLDGS 421208305 Job Number
E302143373-I1 Scan Code

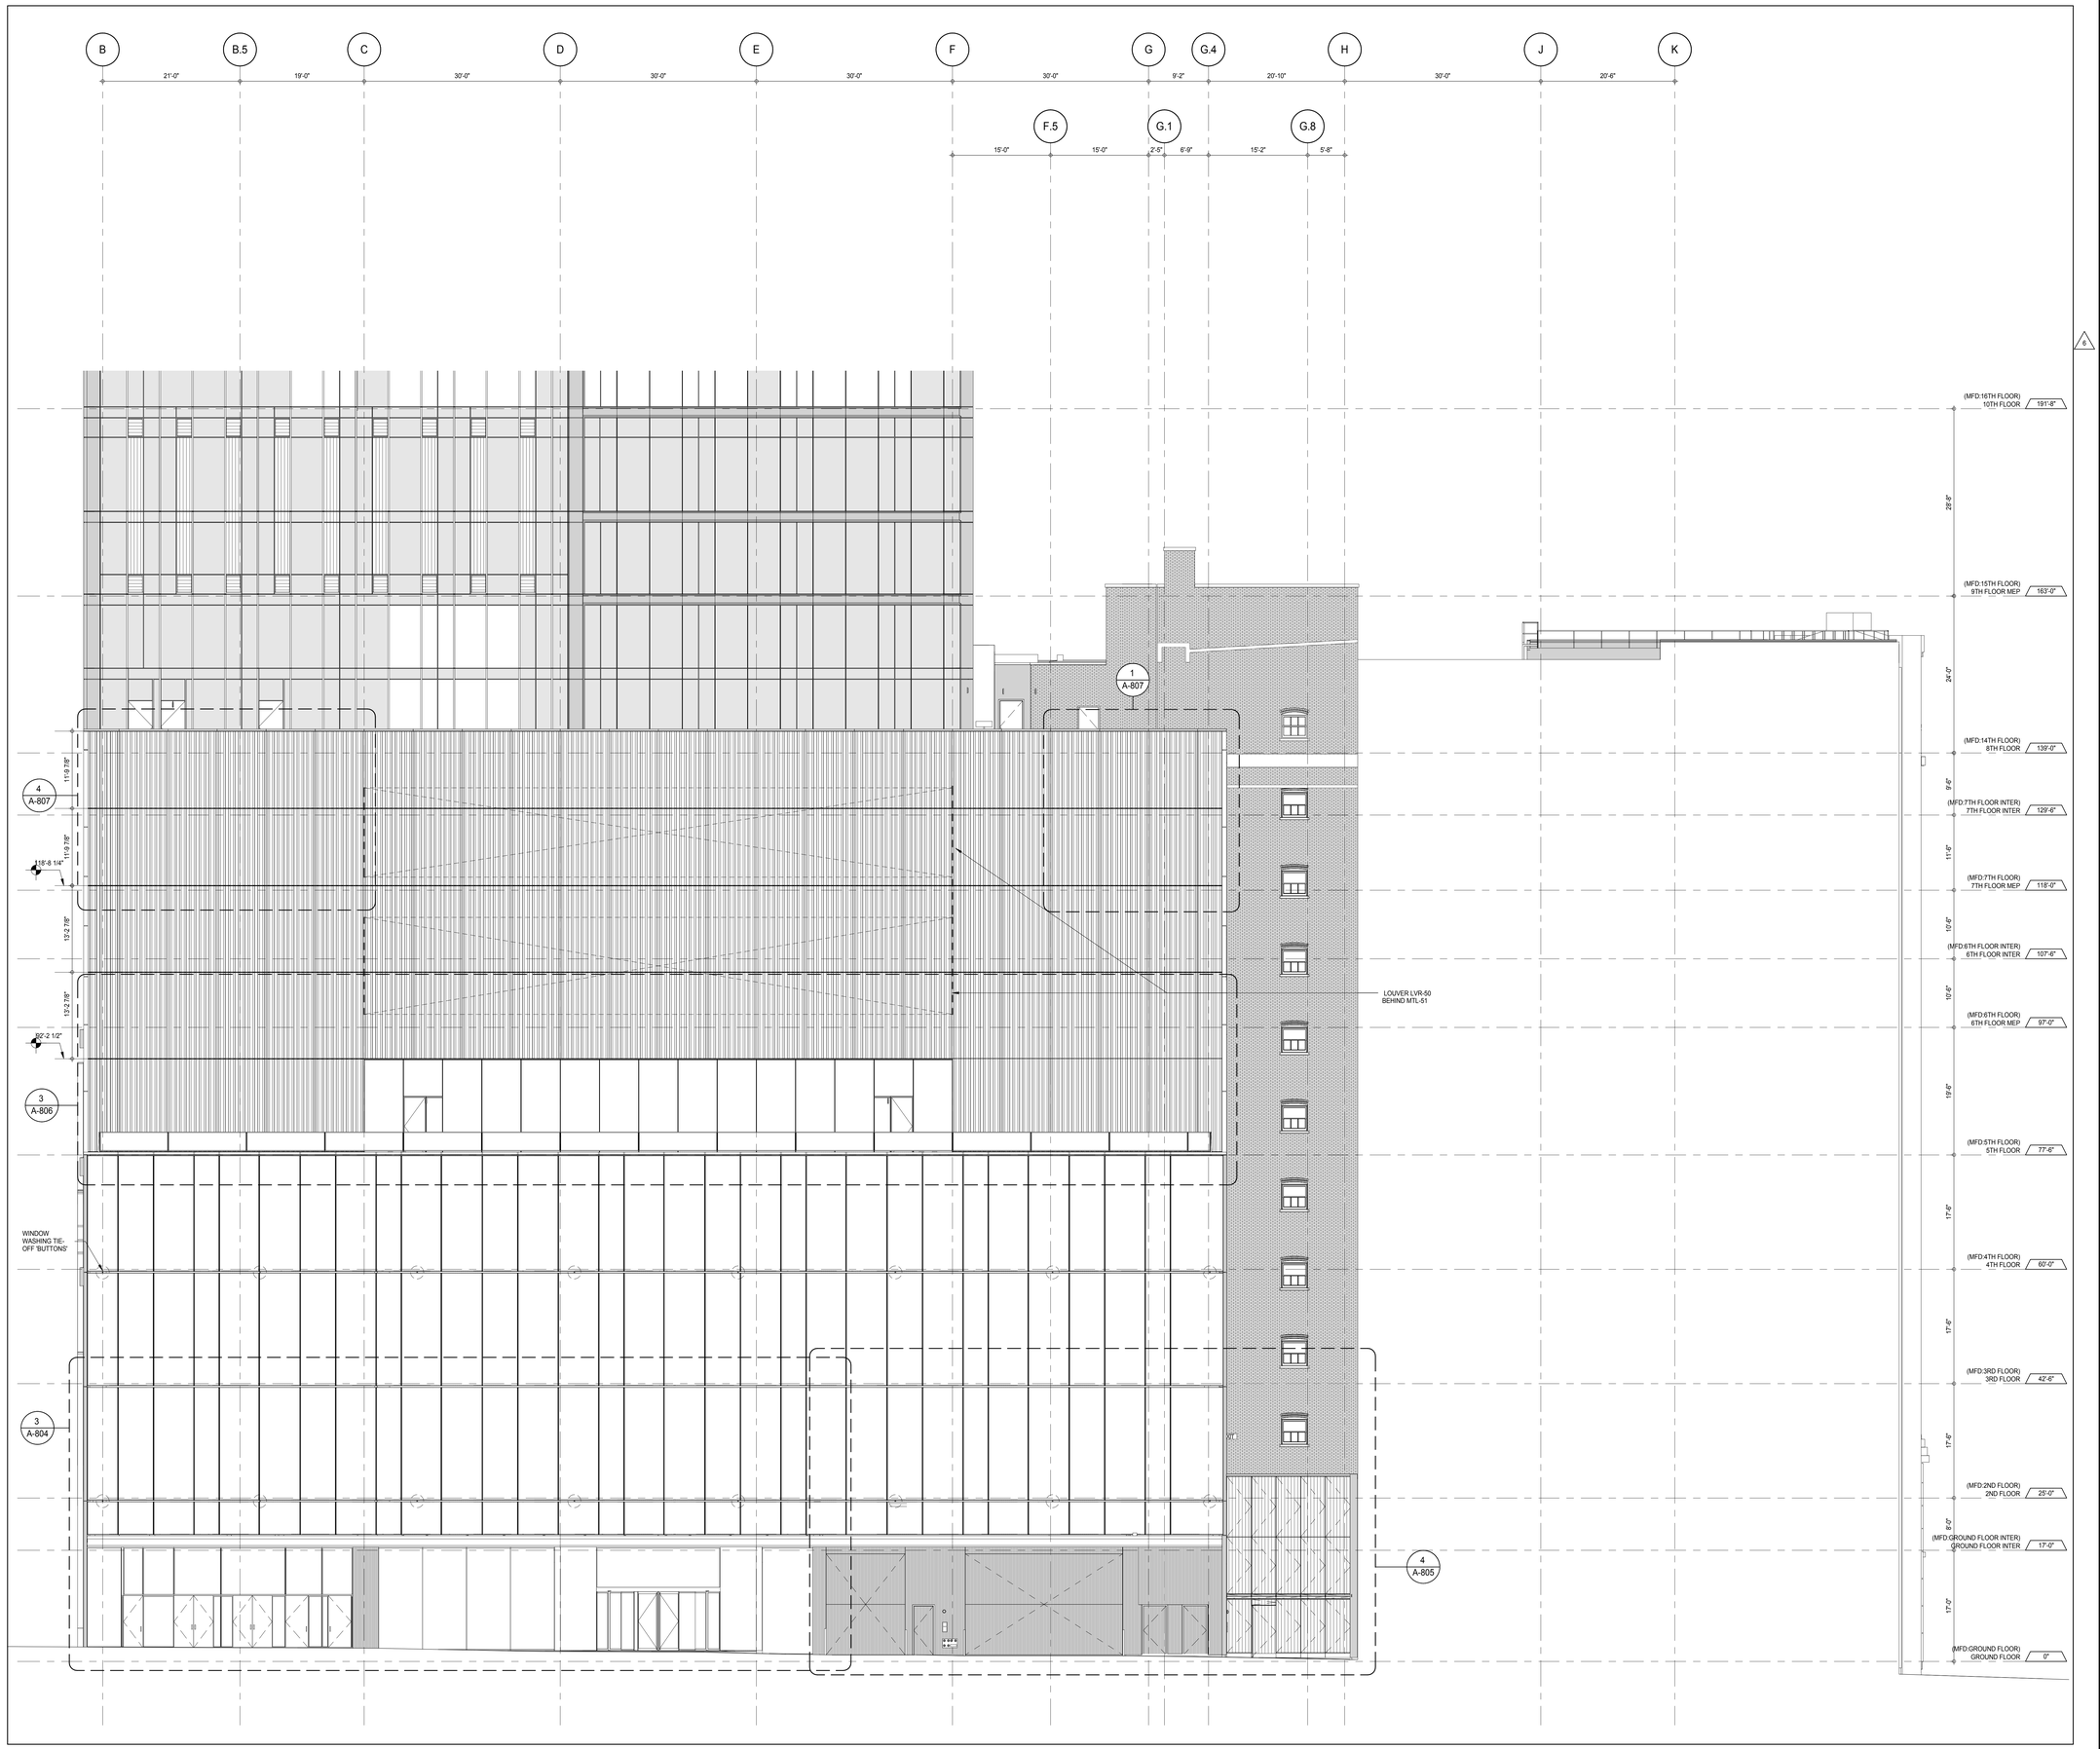

PARTIAL ELEVATION - NORTH

A-202
1/8" = 1'-0"

1

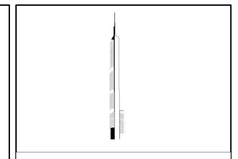

KEY PLAN:

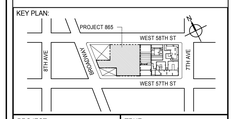

PROJECT NORTH

TRUE NORTH

DEVELOPER:
EXTELL DEVELOPMENT COMPANY
805 THIRD AVENUE, 7TH FLOOR
New York, NY 10022 USA
TEL: 212 712 6000 FAX: 212 712 6100

DESIGN ARCHITECT: Base Building Shell & Core
ADRIAN SMITH + GORDON GILL ARCHITECTURE
111 WEST MONROE STREET SUITE 2300
CHICAGO IL 60603
TEL: 312 920 1888 FAX: 312 920 1775

INTERIOR DESIGNER: Residential
Rottet Architecture and Design Studio, PLLC
298 Fifth Ave, 7th Floor
New York, NY 10001
TEL: 646 998 7000 FAX:

ARCHITECT OF RECORD: Base Building Shell, Core, & Residential
AAI ARCHITECTS, P.C.
401 Wellington St. W., 3rd Floor
Toronto, ON M5V 1E7 Canada
TEL: 416 967 1500 FAX: 416 967 7150

STRUCTURAL ENGINEERS:
WSP CANTOR SEINUK
228 EAST 45th Street
New York, NY 10017 USA
TEL: 212 687 9888 FAX: 646 487 5501

MEP ENGINEERS:
AKF GROUP
165 Broadway, 22nd Floor
New York, NY 10006 USA
TEL: 212 354 5656 FAX: 212 354 5668

GEOTECHNICAL ENGINEERS:
Langan Engineering & Environmental Services
21 Penn Plaza - 360 West 31st Street, 8th Floor
New York, NY 10001-2727
TEL: 212 479 5400 FAX: 212 479 5444

CODE CONSULTANTS:
Construction Consulting Associates
100 Church Street
New York, NY 10007
TEL: 212 385 1818 FAX: 212 385 1911

CURTAINWALL CONSULTANT:
AJLP Consulting
40 Worth Street. Suite 826
New York, NY 10013
TEL: 212 757 5659 FAX: 646 219 8508

LANDMARK/PRESERVATION CONSULTANT:
Jan Hird Pokorny Associates, Inc.
39 West 37th Street, 12A
New York, NY 10018
TEL: 212 759 6462 FAX: 212 759 6540

No.	DESCRIPTION	DATE
1	CD PROGRESS ISSUE 1	15 OCT 14
2	CD PROGRESS ISSUE 2	19 DEC 14
3	D.O.B. SUBMISSION	18 FEB 15
4	CD PROGRESS ISSUE 3	09 MAR 15
	D.O.B. SUBMISSION	27 APR 15
5	CD PROGRESS ISSUE 4	01 JUN 15
	D.O.B. AMENDMENT 1	24 JUL 15
6	CD PROGRESS ISSUE 5	10 AUG 15
	D.O.B. AMENDMENT 2	21 SEP 15

0 4'-0" 8'-0" 16'-0"

DOB SUBMISSION

Discrepancies must be reported immediately to the Architect before proceeding. Only figured dimensions are to be used. Contractors must check all dimensions on site. This drawing is protected by copyright.

ALL DIMENSIONS ARE SHOWN IN IMPERIAL.

CONSULTANT:

AAI ARCHITECTS, P.C.

PROJECT:

217 WEST 57TH STREET
NEW YORK, NY

DRAWING TITLE:

PARTIAL ELEVATION - NORTH

SEAL & SIGNATURE:

REGISTERED ARCHITECT ADRIAN DAVID LANGER 026881 STATE OF NEW YORK

DATE:	15 OCT 14
PROJECT No:	1216-00
DRAWN: Author	REV:
CHK: Checker	6
SCALE: 1/8" = 1'-0"	
DWG No:	A-210.02
DOB PAGE No:	191 of 569

DOB EMPLOYEE STAMP:

DOB B-SCAN:

36" x 48" Arch E SHEET SIZE
FILE NAME: C:\Revit Local Files\EXTELL-865-AAI-TWR-CNE_hadams.rvt
PLOT DATE: 9/28/2015 9:23:51 AM

DEPT OF BLDGS 421226305 Job Number
E304205399 Scan Code

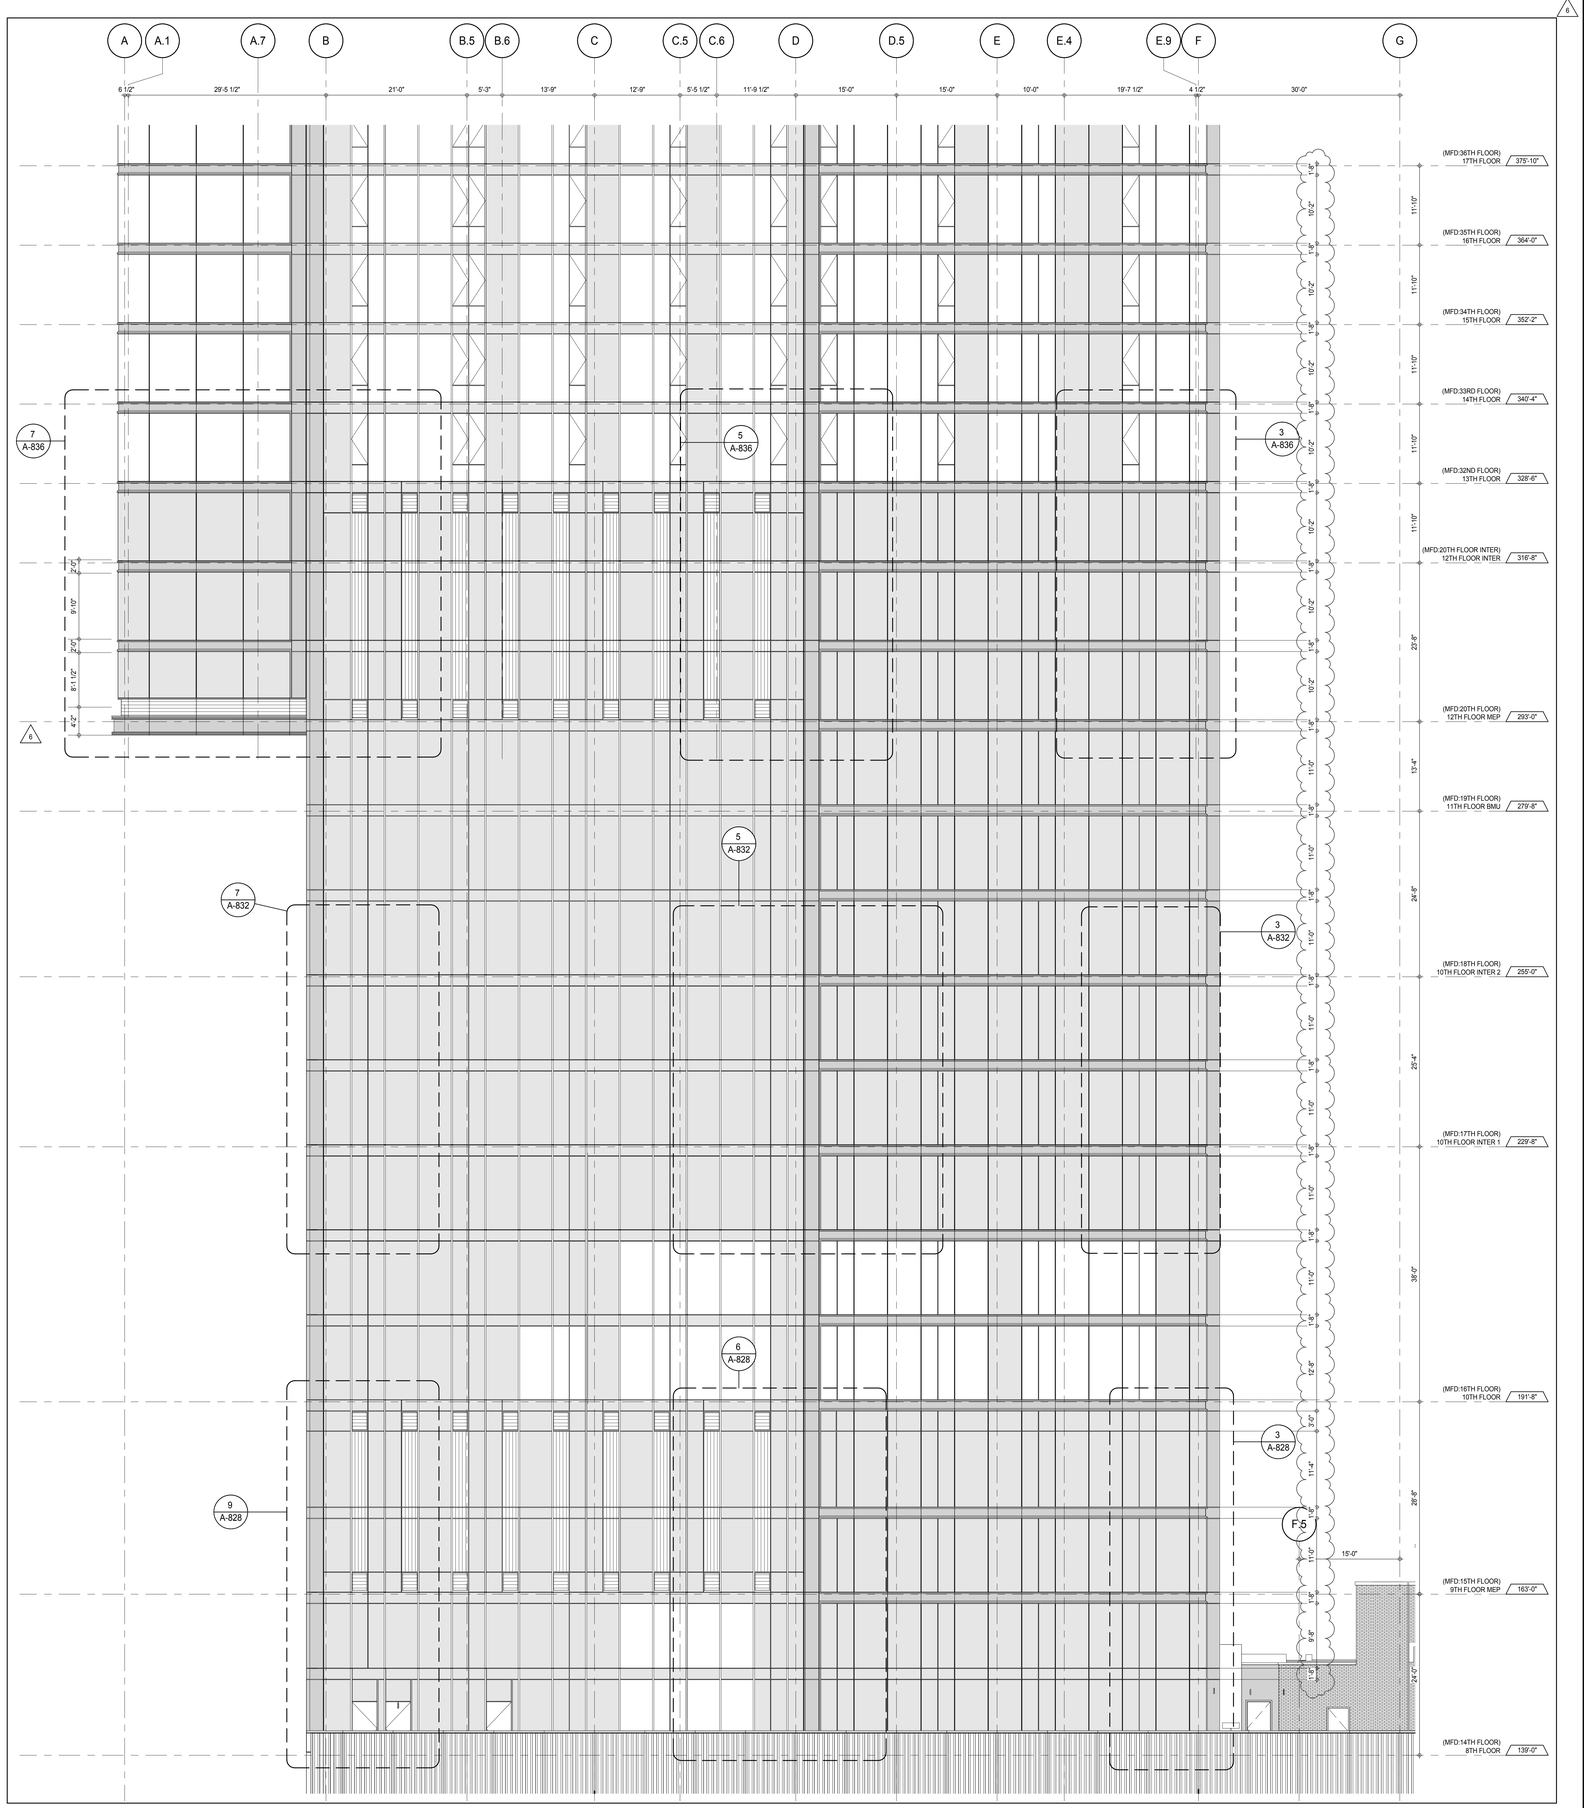

PARTIAL ELEVATION - NORTH

A-202
1/8" = 1'-0"

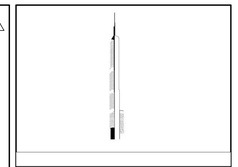

KEY PLAN:

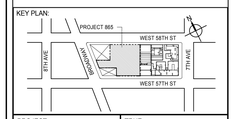

PROJECT NORTH

TRUE NORTH

DEVELOPER:
EXTELL DEVELOPMENT COMPANY
805 THIRD AVENUE, 7TH FLOOR
New York, NY 10022 USA
TEL: 212 712 6000 FAX: 212 712 6100

DESIGN ARCHITECT: Base Building Shell & Core
ADRIAN SMITH + GORDON GILL ARCHITECTURE
111 WEST MONROE STREET SUITE 2300
CHICAGO IL 60603
TEL: 312 920 1888 FAX: 312 920 1775

INTERIOR DESIGNER: Residential
Rottet Architecture and Design Studio, PLLC
298 Fifth Ave, 7th Floor
New York, NY 10001
TEL: 646 998 7000 FAX:

ARCHITECT OF RECORD: Base Building Shell, Core, & Residential
AAI ARCHITECTS, P.C.
401 Wellington St. W., 3rd Floor
Toronto, ON M5V 1E7 Canada
TEL: 416 967 1500 FAX: 416 967 7150

STRUCTURAL ENGINEERS:
WSP CANTOR SEINUK
228 EAST 45th Street
New York, NY 10017 USA
TEL: 212 687 9888 FAX: 646 487 5501

MEP ENGINEERS:
AKF GROUP
165 Broadway, 22nd Floor
New York, NY 10006 USA
TEL: 212 354 5656 FAX: 212 354 5668

GEOTECHNICAL ENGINEERS:
Langan Engineering & Environmental Services
21 Penn Plaza - 360 West 31st Street, 8th Floor
New York, NY 10001-2727
TEL: 212 479 5400 FAX: 212 479 5444

CODE CONSULTANTS:
Construction Consulting Associates
100 Church Street
New York, NY 10007
TEL: 212 385 1818 FAX: 212 385 1911

CURTAINWALL CONSULTANT:
AJLP Consulting
40 Worth Street. Suite 826
New York, NY 10013
TEL: 212 757 5659 FAX: 646 219 8508

LANDMARK/PRESERVATION CONSULTANT:
Jan Hird Pokorny Associates, Inc.
39 West 37th Street, 12A
New York, NY 10018
TEL: 212 759 6462 FAX: 212 759 6540

No.	DESCRIPTION	DATE
1	CD PROGRESS ISSUE 1	15 OCT 14
2	CD PROGRESS ISSUE 2	19 DEC 14
3	D.O.B. SUBMISSION	18 FEB 15
4	CD PROGRESS ISSUE 3	09 MAR 15
	D.O.B. SUBMISSION	27 APR 15
5	CD PROGRESS ISSUE 4	01 JUN 15
6	CD PROGRESS ISSUE 5	10 AUG 15
	D.O.B. AMENDMENT 2	21 SEP 15

0 4'-0" 8'-0" 16'-0"

DOB SUBMISSION

Discrepancies must be reported immediately to the Architect before proceeding. Only figured dimensions are to be used. Contractors must check all dimensions on site. This drawing is protected by copyright.

ALL DIMENSIONS ARE SHOWN IN IMPERIAL.

CONSULTANT:

AAI ARCHITECTS, P.C.

PROJECT:

217 WEST 57TH STREET
NEW YORK, NY

DRAWING TITLE:

PARTIAL ELEVATION - NORTH

SEAL & SIGNATURE:

REGISTERED ARCHITECT JAMES DAVID JANSSEN No. 022881 STATE OF NEW YORK

DATE:	15 OCT 14
PROJECT No:	1216-00
DRAWN: Author	REV: 6
CHK: Checker	
SCALE: 1/8" = 1'-0"	
DWG No:	A-211.01
DOB PAGE No:	192 of 569

DOB EMPLOYEE STAMP:

DOB B-SCAN:

36" x 48" Arch E SHEET SIZE

FILE NAME: C:\Revit Local Files\EXTELL-865-AAI-TWR-CNE_hedrianm.rvt
PLOT DATE: 9/22/2015 10:22:52 AM

DEPT OF BLDGS 421258305 Job Number
E527762963 Scan Code

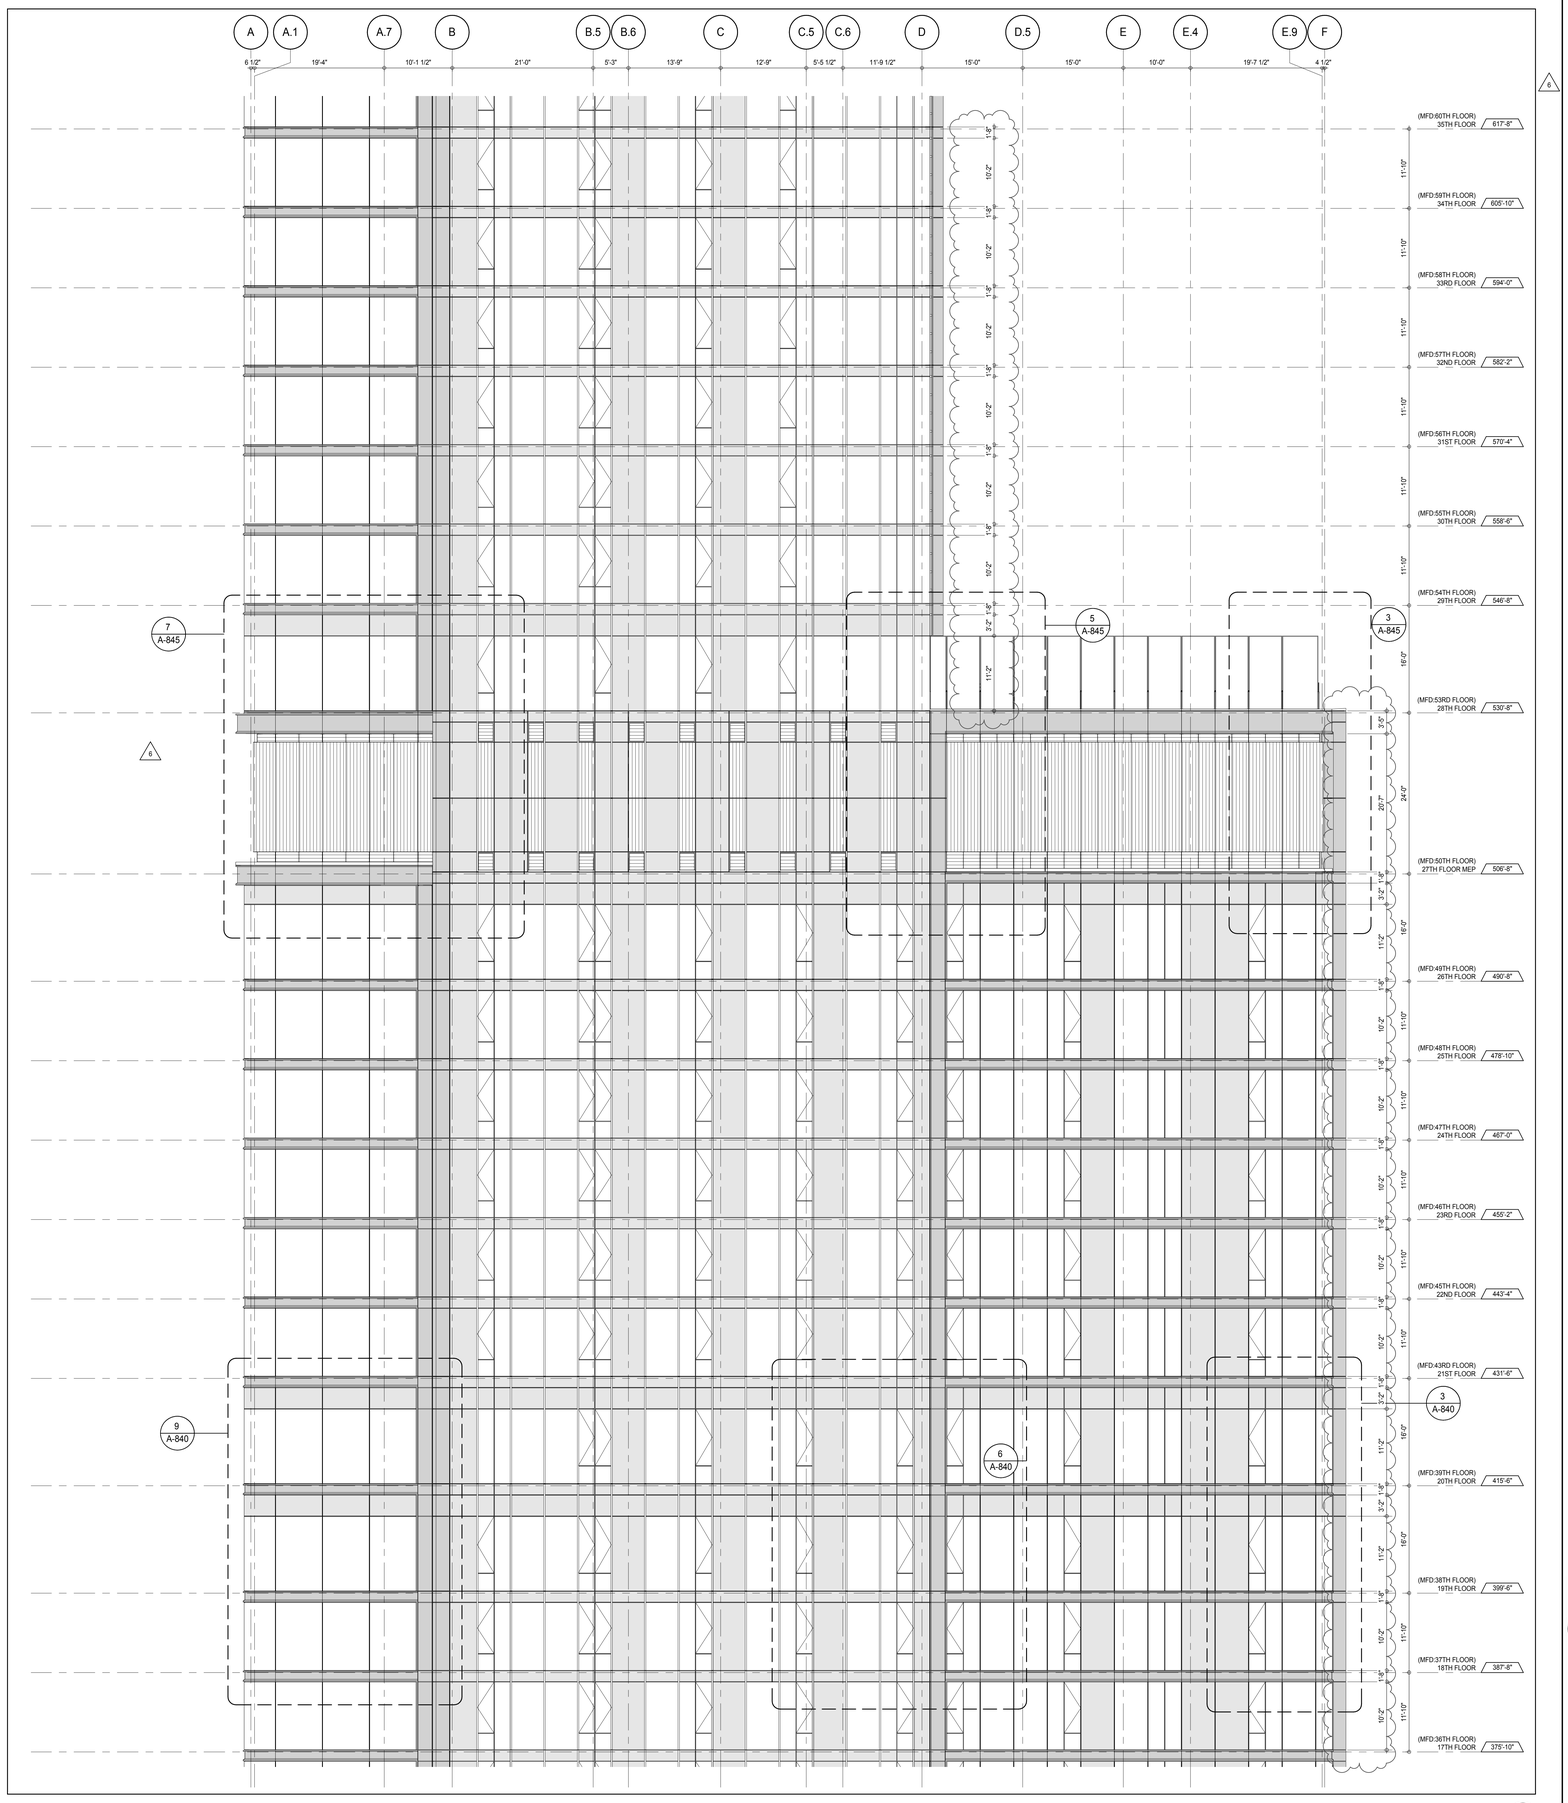

PARTIAL ELEVATION - NORTH

A-202
1/8" = 1'-0"

1

KEY PLAN:

PROJECT NORTH

TRUE NORTH

DEVELOPER:
EXTELL DEVELOPMENT COMPANY
805 THIRD AVENUE, 7TH FLOOR
New York, NY 10022 USA
TEL: 212 712 6000 FAX: 212 712 6100

DESIGN ARCHITECT: Base Building Shell & Core
ADRIAN SMITH + GORDON GILL ARCHITECTURE
111 WEST MONROE STREET SUITE 2300
CHICAGO IL 60603
TEL: 312 920 1888 FAX: 312 920 1775

INTERIOR DESIGNER: Residential
Rottet Architecture and Design Studio, PLLC
298 Fifth Ave, 7th Floor
New York, NY 10001
TEL: 646 998 7000 FAX:

ARCHITECT OF RECORD: Base Building Shell, Core, & Residential
AAI ARCHITECTS, P.C.
401 Wellington St. W., 3rd Floor
Toronto, ON M5V 1E7 Canada
TEL: 416 967 1500 FAX: 416 967 7150

STRUCTURAL ENGINEERS:
WSP CANTOR SEINUK
228 EAST 45th Street
New York, NY 10017 USA
TEL: 212 687 9888 FAX: 646 487 5501

MEP ENGINEERS:
AKF GROUP
165 Broadway, 22nd Floor
New York, NY 10006 USA
TEL: 212 354 5656 FAX: 212 354 5668

GEOTECHNICAL ENGINEERS:
Langan Engineering & Environmental Services
21 Penn Plaza - 360 West 31st Street, 8th Floor
New York, NY 10001-2727
TEL: 212 479 5400 FAX: 212 479 5444

CODE CONSULTANTS:
Construction Consulting Associates
100 Church Street
New York, NY 10007
TEL: 212 385 1818 FAX: 212 385 1911

CURTAINWALL CONSULTANT:
AJLP Consulting
40 Worth Street. Suite 826
New York, NY 10013
TEL: 212 757 5659 FAX: 646 219 8508

LANDMARK/PRESERVATION CONSULTANT:
Jan Hird Pokorny Associates, Inc.
39 West 37th Street, 12A
New York, NY 10018
TEL: 212 759 6462 FAX: 212 759 6540

No.	DESCRIPTION	DATE
1	CD PROGRESS ISSUE 1	15 OCT 14
2	CD PROGRESS ISSUE 2	19 DEC 14
3	D.O.B. SUBMISSION	18 FEB 15
4	CD PROGRESS ISSUE 3	09 MAR 15
	D.O.B. SUBMISSION	27 APR 15
5	CD PROGRESS ISSUE 4	01 JUN 15
6	CD PROGRESS ISSUE 5	10 AUG 15
	D.O.B. AMENDMENT 2	21 SEP 15

0 4' - 0" 8' - 0" 16' - 0"

DOB SUBMISSION

Discrepancies must be reported immediately to the Architect before proceeding. Only figured dimensions are to be used. Contractors must check all dimensions on site. This drawing is protected by copyright.

ALL DIMENSIONS ARE SHOWN IN IMPERIAL.

CONSULTANT:

AAI ARCHITECTS, P.C.

PROJECT:

217 WEST 57TH STREET
NEW YORK, NY

DRAWING TITLE:

PARTIAL ELEVATION - NORTH

SEAL & SIGNATURE:

REGISTERED ARCHITECT JAMES DAVID JARRETT AA 028881 STATE OF NEW YORK

DATE:	15 OCT 14
PROJECT No:	1216-00
DRAWN: Author	REV:
CHK: Checker	6
SCALE: 1/8" = 1'-0"	
DWG No:	A-212.01
DOB PAGE No:	193 of 569

DOB EMPLOYEE STAMP:

DOB B-SCAN:

36" x 48" Arch E SHEET SIZE
FILE NAME: C:\Revit Local Files\EXTELL-865-AAI-TYR-CNF_Jarrett.rvt
PLOT DATE: 9/22/2015 10:21:11 AM

DEPT OF BLDGS 421208305 Job Number
E366643139952 Scan Code

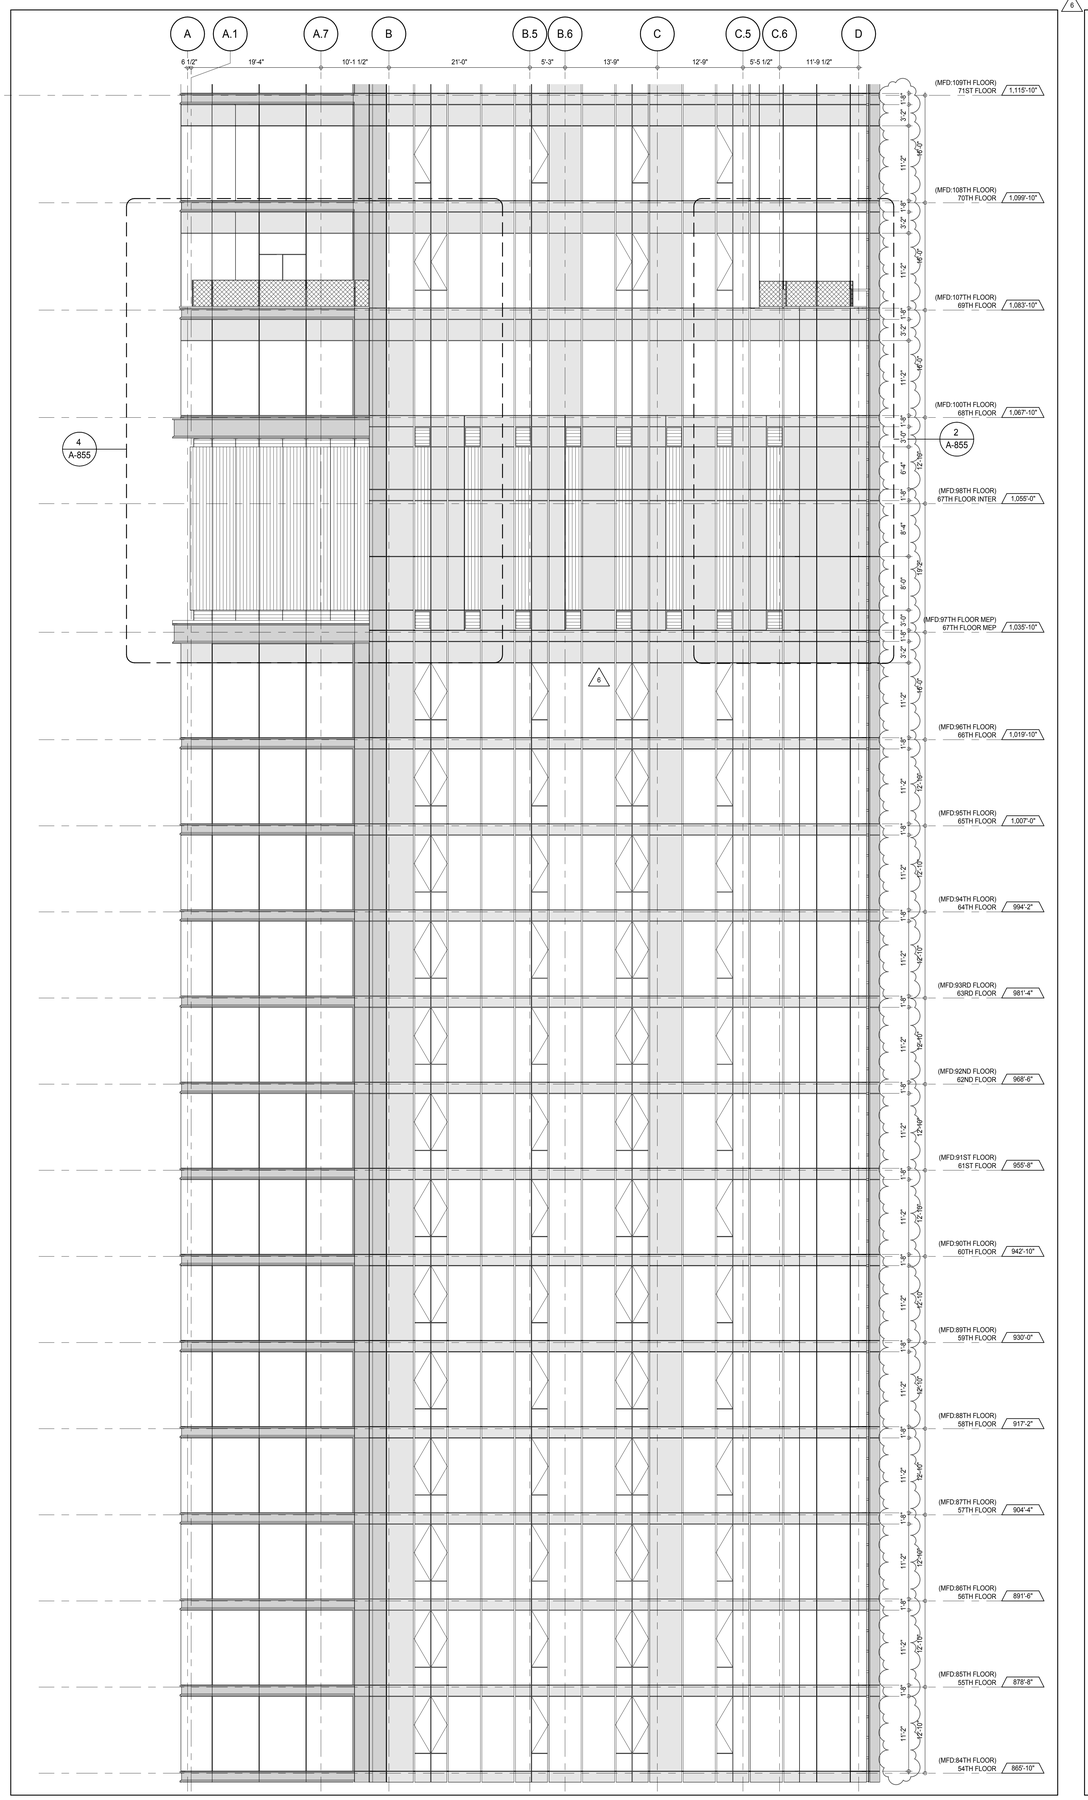

PARTIAL ELEVATION - NORTH 2
A-202
1/8" = 1'-0"

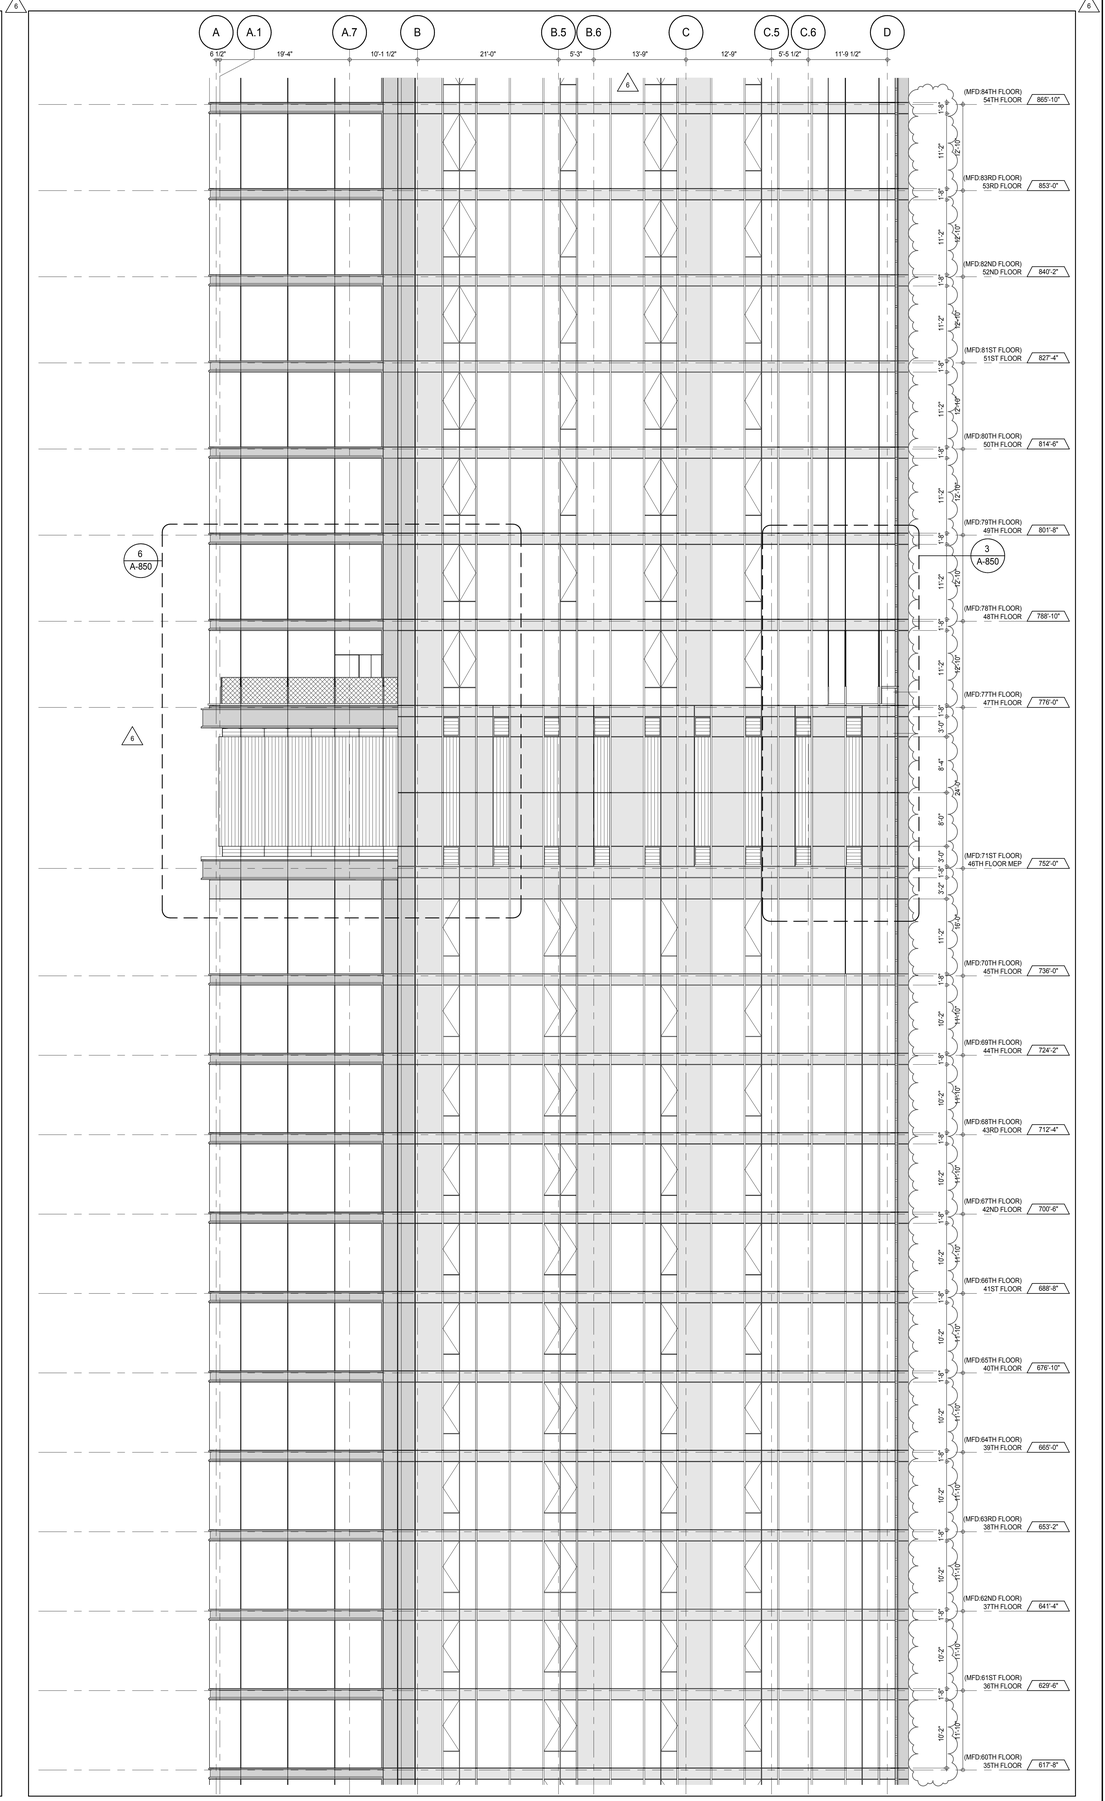

PARTIAL ELEVATION - NORTH 1
A-202
1/8" = 1'-0"

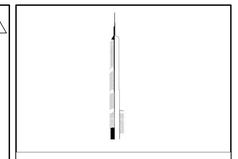

KEY PLAN:

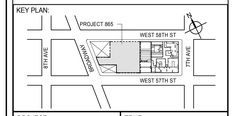

PROJECT NORTH

TRUE NORTH

DEVELOPER:
EXTELL DEVELOPMENT COMPANY
805 THIRD AVENUE, 7TH FLOOR
New York, NY 10022 USA
TEL: 212 712 6000 FAX: 212 712 6100

DESIGN ARCHITECT: Base Building Shell & Core
ADRIAN SMITH + GORDON GILL ARCHITECTURE
111 WEST MONROE STREET SUITE 2300
CHICAGO IL 60603
TEL: 312 920 1888 FAX: 312 920 1775

INTERIOR DESIGNER: Residential
Rottet Architecture and Design Studio, PLLC
298 Fifth Ave, 7th Floor
New York, NY 10001
TEL: 646 998 7000 FAX:

ARCHITECT OF RECORD: Base Building Shell, Core, & Residential
AAI ARCHITECTS, P.C.
401 Wellington St. W., 3rd Floor
Toronto, ON M5V 1E7 Canada
TEL: 416 967 1500 FAX: 416 967 7150

STRUCTURAL ENGINEERS:
WSP CANTOR SEINUK
228 EAST 45th Street
New York, NY 10017 USA
TEL: 212 687 9888 FAX: 646 487 5501

MEP ENGINEERS:
AKF GROUP
165 Broadway, 22nd Floor
New York, NY 10006 USA
TEL: 212 354 5656 FAX: 212 354 5668

GEOTECHNICAL ENGINEERS:
Langan Engineering & Environmental Services
21 Penn Plaza - 360 West 31st Street, 8th Floor
New York, NY 10001-2727
TEL: 212 479 5400 FAX: 212 479 5444

CODE CONSULTANTS:
Construction Consulting Associates
100 Church Street
New York, NY 10007
TEL: 212 385 1818 FAX: 212 385 1911

CURTAINWALL CONSULTANT:
AJLP Consulting
40 Worth Street. Suite 826
New York, NY 10013
TEL: 212 757 5659 FAX: 646 219 8508

LANDMARK/PRESERVATION CONSULTANT:
Jan Hird Pokorny Associates, Inc.
39 West 37th Street, 12A
New York, NY 10018
TEL: 212 759 6462 FAX: 212 759 6540

No.	DESCRIPTION	DATE
1	CD PROGRESS ISSUE 1	15 OCT 14
2	CD PROGRESS ISSUE 2	19 DEC 14
3	D.O.B. SUBMISSION	18 FEB 15
4	CD PROGRESS ISSUE 3	09 MAR 15
	D.O.B. SUBMISSION	27 APR 15
5	CD PROGRESS ISSUE 4	01 JUN 15
6	CD PROGRESS ISSUE 5	10 AUG 15
	D.O.B. AMENDMENT 2	21 SEP 15

0 4' - 0" 8' - 0" 16' - 0"

DOB SUBMISSION

Discrepancies must be reported immediately to the Architect before proceeding. Only figured dimensions are to be used. Contractors must check all dimensions on site. This drawing is protected by copyright.

ALL DIMENSIONS ARE SHOWN IN IMPERIAL.

CONSULTANT:

AAI ARCHITECTS, P.C.

PROJECT:

217 WEST 57TH STREET
NEW YORK, NY

DRAWING TITLE:

PARTIAL ELEVATIONS - NORTH

SEAL & SIGNATURE:

REGISTERED ARCHITECT
WILLIAM DAVID JAMES
No. 026881
STATE OF NEW YORK

DATE:	15 OCT 14
PROJECT No:	1216-00
DRAWN: Author	REV: 6
CHK: Checker	
SCALE: 1/8" = 1'-0"	
DWG No:	A-213.01
DOB PAGE No:	194 of 569

DOB EMPLOYEE STAMP:

DOB B-SCAN:

36" x 48" Arch E SHEET SIZE
FILE NAME: C:\Revit Local Files\EXTELL-865-AAI-TWR-CNF_bwilliam.rvt
PLOT DATE: 6/22/2015 9:21:54 AM

DEPT OF BLDGS 421263505 Job Number
E351295505 Scan Code

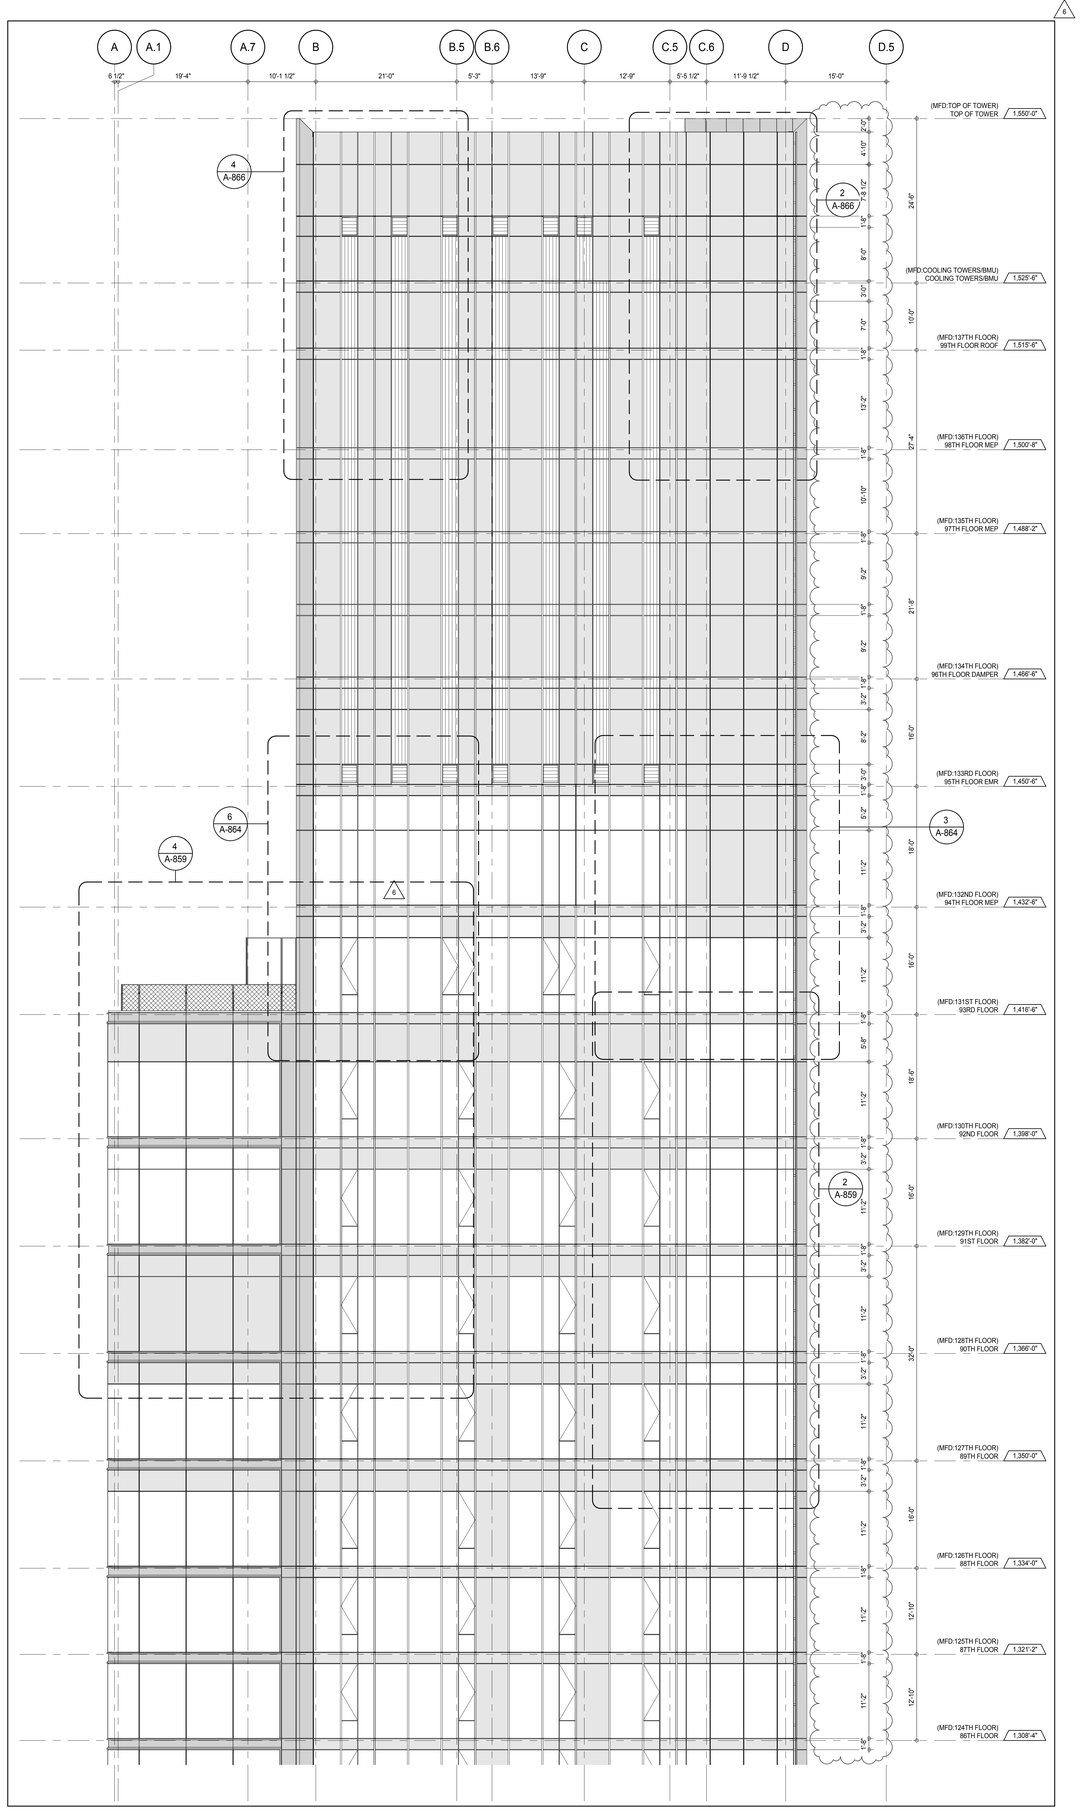

PARTIAL ELEVATION - NORTH 2
A-202
1/8" = 1'-0"

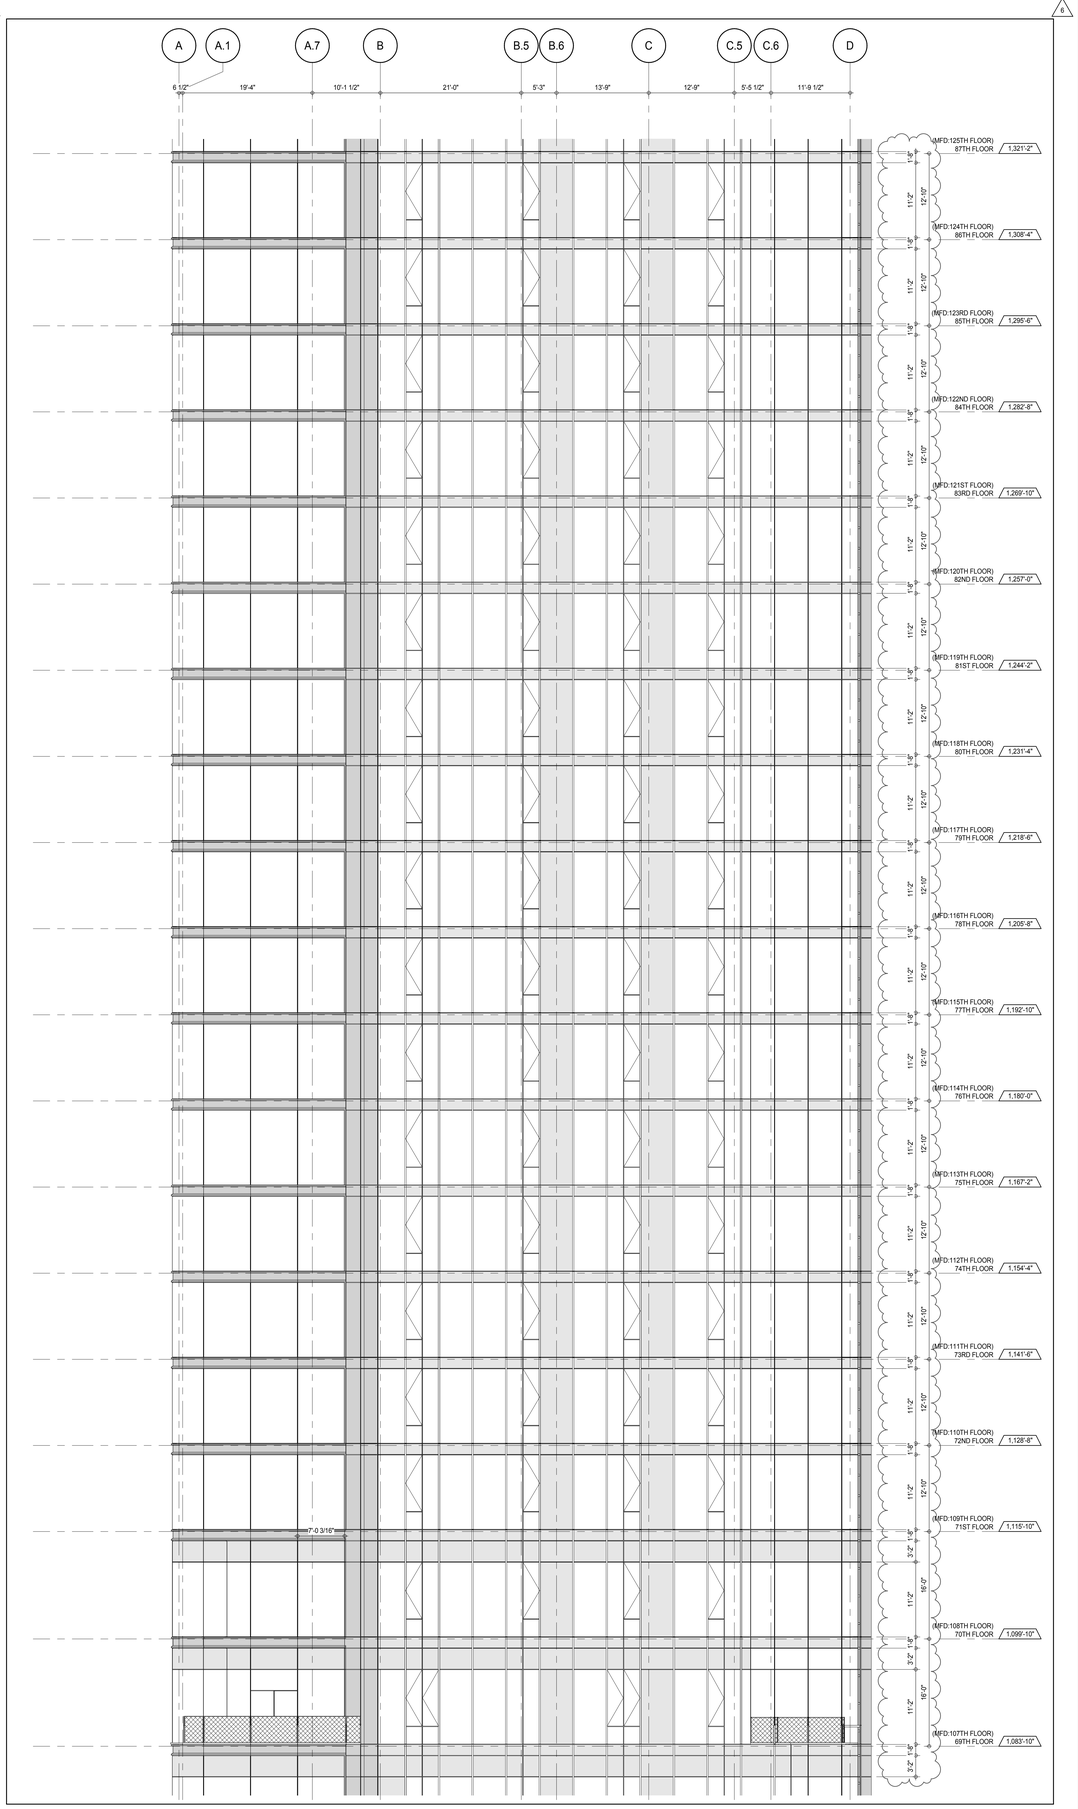

PARTIAL ELEVATION - NORTH 1
A-202
1/8" = 1'-0"

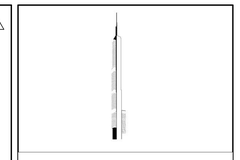

KEY PLAN:

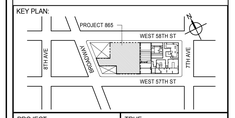

PROJECT NORTH

TRUE NORTH

DEVELOPER:
EXTELL DEVELOPMENT COMPANY
805 THIRD AVENUE, 7TH FLOOR
New York, NY 10022 USA
TEL: 212 712 6000 FAX: 212 712 6100

DESIGN ARCHITECT: Base Building Shell & Core
ADRIAN SMITH + GORDON GILL ARCHITECTURE
111 WEST MONROE STREET SUITE 2300
CHICAGO IL 60603
TEL: 312 920 1888 FAX: 312 920 1775

INTERIOR DESIGNER: Residential
Rottet Architecture and Design Studio, PLLC
298 Fifth Ave, 7th Floor
New York, NY 10001
TEL: 646 998 7000 FAX:

ARCHITECT OF RECORD: Base Building Shell, Core, & Residential
AAI ARCHITECTS, P.C.
401 Wellington St. W., 3rd Floor
Toronto, ON M5V 1E7 Canada
TEL: 416 967 1500 FAX: 416 967 7150

STRUCTURAL ENGINEERS:
WSP CANTOR SEINUK
228 EAST 45th Street
New York, NY 10017 USA
TEL: 212 687 9888 FAX: 646 487 5501

MEP ENGINEERS:
AKF GROUP
165 Broadway, 22nd Floor
New York, NY 10006 USA
TEL: 212 354 5656 FAX: 212 354 5668

GEOTECHNICAL ENGINEERS:
Langan Engineering & Environmental Services
21 Penn Plaza - 360 West 31st Street, 8th Floor
New York, NY 10001-2727
TEL: 212 479 5400 FAX: 212 479 5444

CODE CONSULTANTS:
Construction Consulting Associates
100 Church Street
New York, NY 10007
TEL: 212 385 1818 FAX: 212 385 1911

CURTAINWALL CONSULTANT:
AJLP Consulting
40 Worth Street. Suite 826
New York, NY 10013
TEL: 212 757 5659 FAX: 646 219 8508

LANDMARK/PRESERVATION CONSULTANT:
Jan Hird Pokorny Associates, Inc.
39 West 37th Street, 12A
New York, NY 10018
TEL: 212 759 6462 FAX: 212 759 6540

No.	DESCRIPTION	DATE
1	CD PROGRESS ISSUE 1	15 OCT 14
2	CD PROGRESS ISSUE 2	19 DEC 14
3	D.O.B. SUBMISSION	18 FEB 15
4	CD PROGRESS ISSUE 3	09 MAR 15
	D.O.B. SUBMISSION	27 APR 15
5	CD PROGRESS ISSUE 4	01 JUN 15
6	CD PROGRESS ISSUE 5	10 AUG 15
	D.O.B. AMENDMENT 2	21 SEP 15

0 4' - 0" 8' - 0" 16' - 0"

DOB SUBMISSION

Discrepancies must be reported immediately to the Architect before proceeding. Only figured dimensions are to be used. Contractors must check all dimensions on site. This drawing is protected by copyright.

ALL DIMENSIONS ARE SHOWN IN IMPERIAL.

CONSULTANT:

AAI ARCHITECTS, P.C.

PROJECT:

217 WEST 57TH STREET
NEW YORK, NY

DRAWING TITLE:

PARTIAL ELEVATIONS - NORTH

SEAL & SIGNATURE:

REGISTERED ARCHITECT ADRIAN DAVID SMITH 026885 STATE OF NEW YORK

DATE:	15 OCT 14
PROJECT No:	1216-00
DRAWN: Author	REV:
CHK: Checker	6
SCALE: 1/8" = 1'-0"	
DWG No:	A-214.01
DOB PAGE No:	195 of 569

DOB EMPLOYEE STAMP:

DOB B-SCAN:

36" x 48" Arch E SHEET SIZE
FILE NAME: C:\Revit Local Files\EXTELL-865-AAI-TWR-CNF_hadams.rvt
PLOT DATE: 9/22/2015 10:21:59 AM

DEPT OF BLDGS 421208305 Job Number
E387405735505 Scan Code

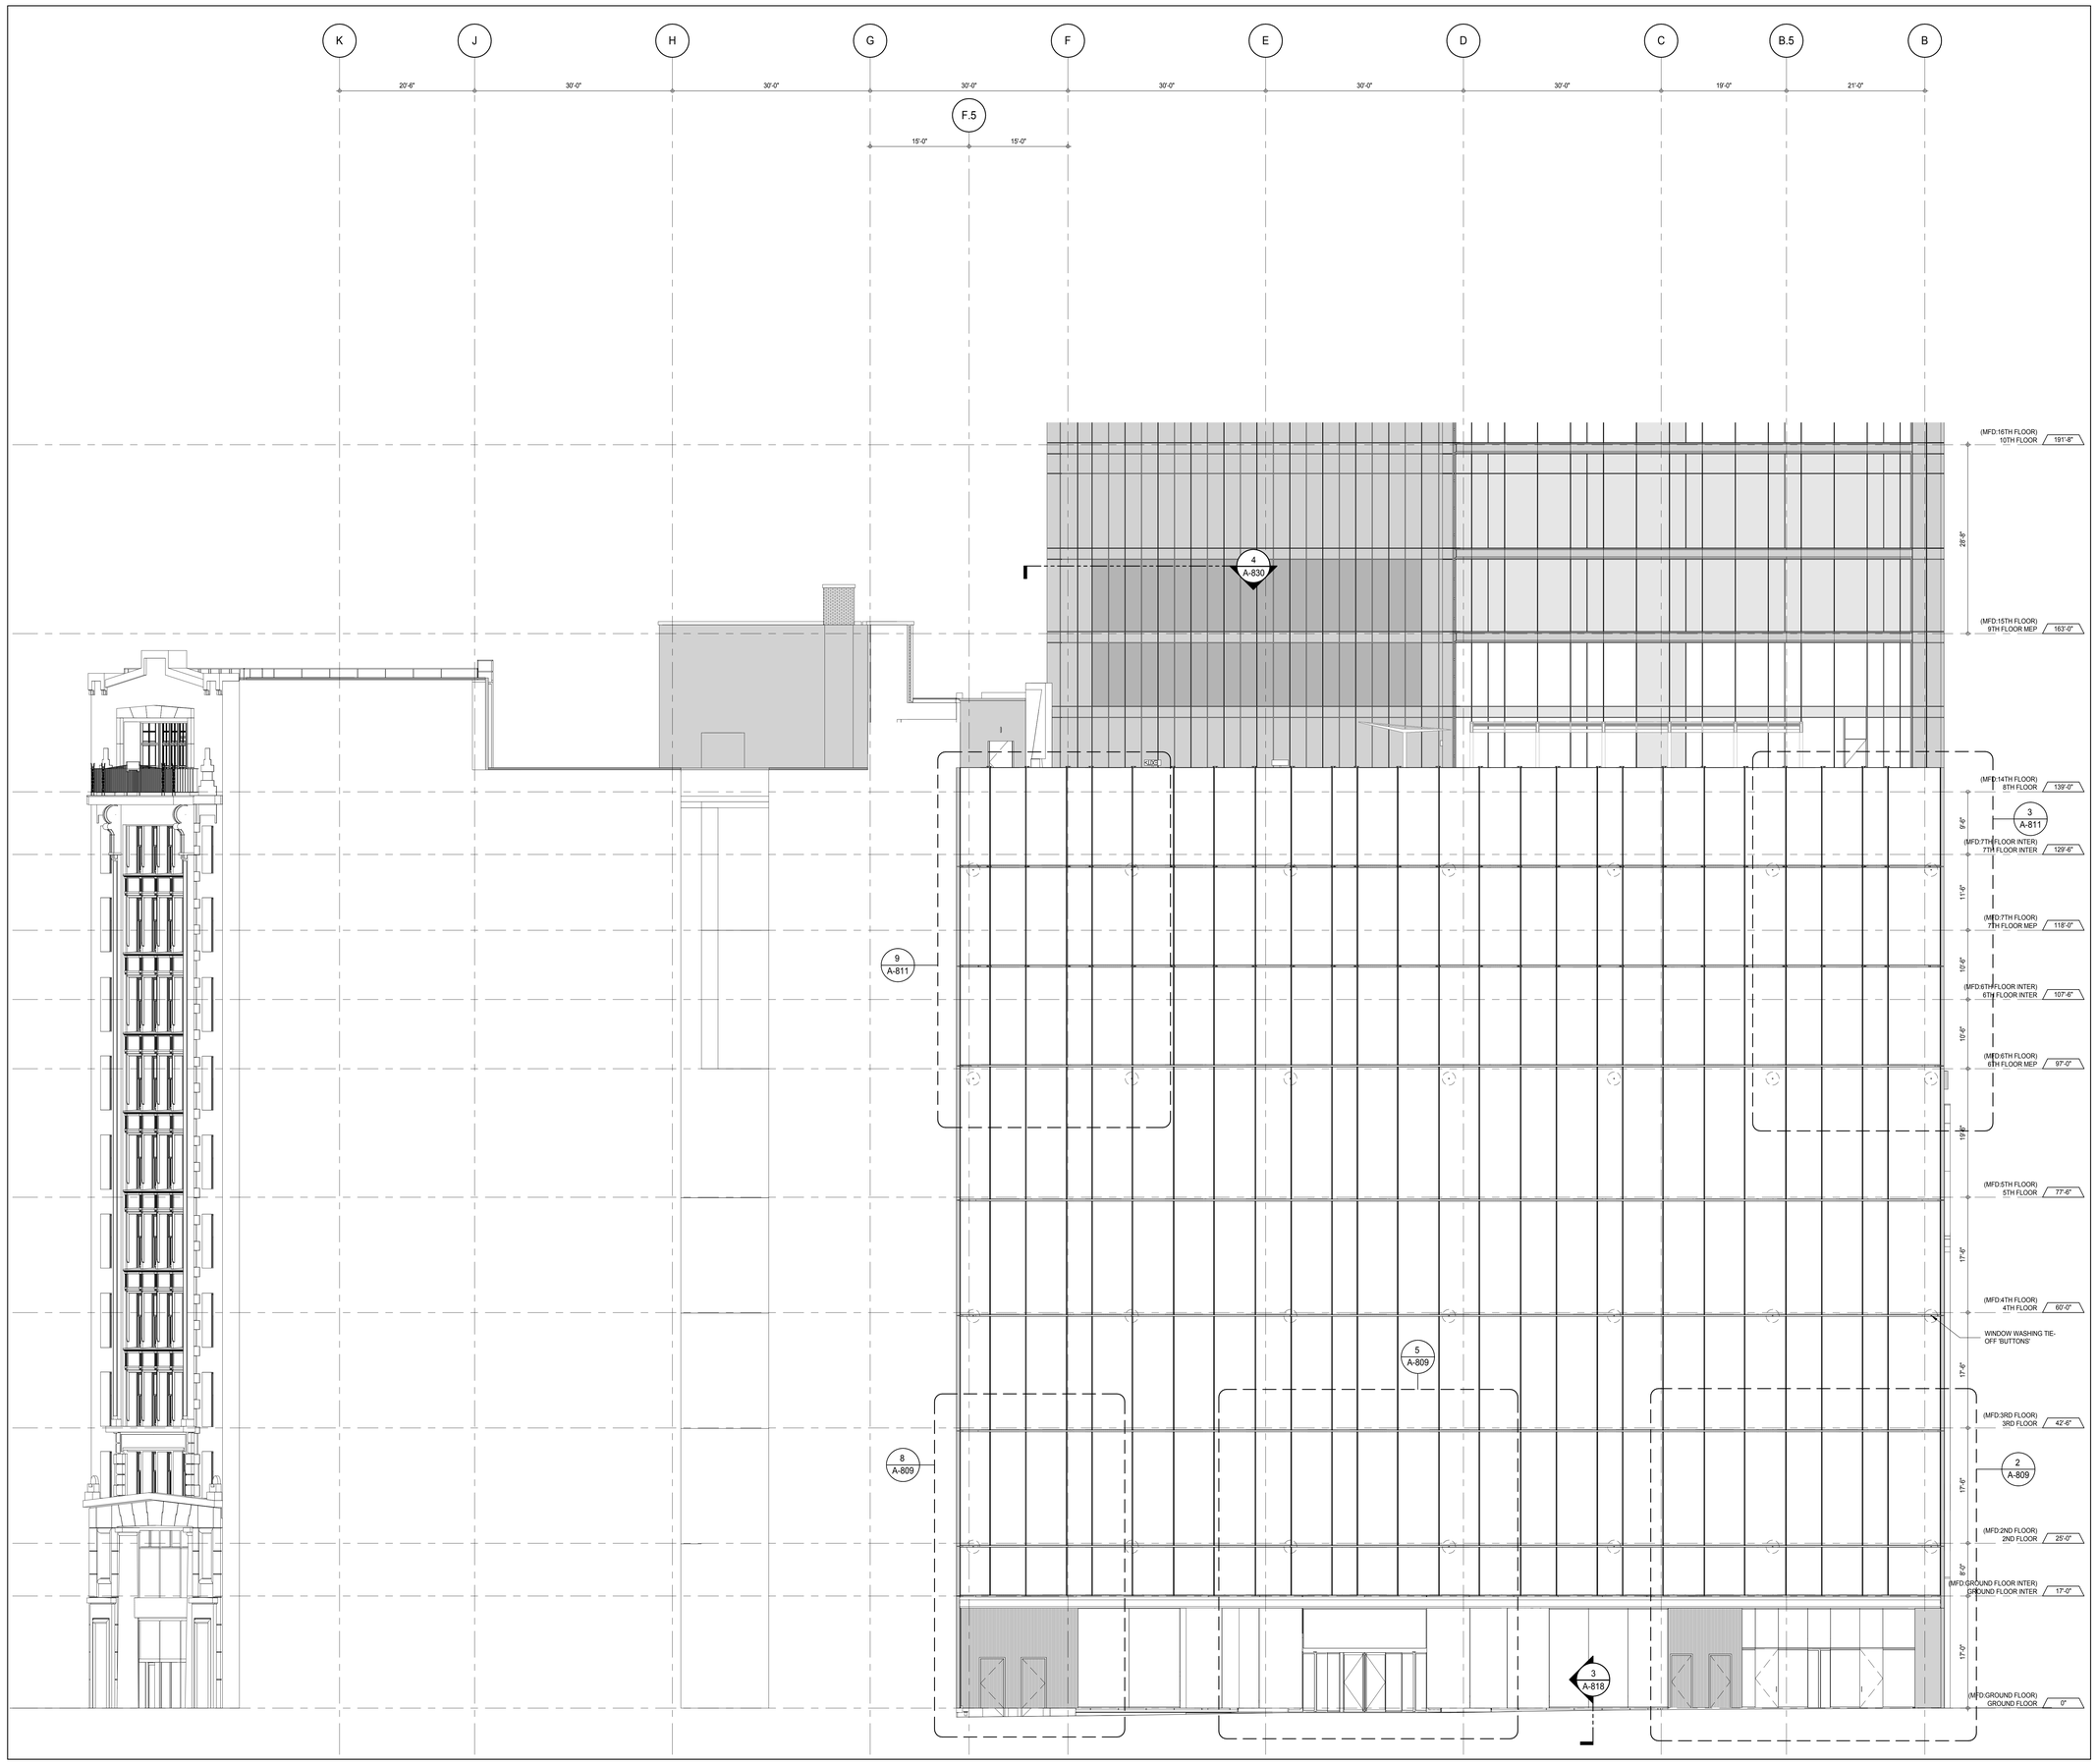

PARTIAL ELEVATION - SOUTH

1

A-202
1/8" = 1'-0"

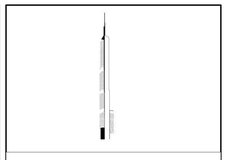

KEY PLAN:

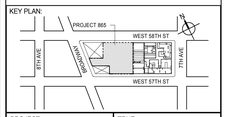

PROJECT NORTH

TRUE NORTH

DEVELOPER:
EXTELL DEVELOPMENT COMPANY
805 THIRD AVENUE, 7TH FLOOR
New York, NY 10022 USA
TEL: 212 712 6000 FAX: 212 712 6100

DESIGN ARCHITECT: Base Building Shell & Core
ADRIAN SMITH + GORDON GILL ARCHITECTURE
111 WEST MONROE STREET SUITE 2300
CHICAGO IL 60603
TEL: 312 920 1888 FAX: 312 920 1775

INTERIOR DESIGNER: Residential
Rottet Architecture and Design Studio, PLLC
298 Fifth Ave, 7th Floor
New York, NY 10001
TEL: 646 998 7000 FAX:

ARCHITECT OF RECORD: Base Building Shell, Core, & Residential
AAI ARCHITECTS, P.C.
401 Wellington St. W., 3rd Floor
Toronto, ON M5V 1E7 Canada
TEL: 416 967 1500 FAX: 416 967 7150

STRUCTURAL ENGINEERS:
WSP CANTOR SEINUK
228 EAST 45th Street
New York, NY 10017 USA
TEL: 212 687 9888 FAX: 646 487 5501

MEP ENGINEERS:
AKF GROUP
165 Broadway, 22nd Floor
New York, NY 10006 USA
TEL: 212 354 5656 FAX: 212 354 5668

GEOTECHNICAL ENGINEERS:
Langan Engineering & Environmental Services
21 Penn Plaza - 360 West 31st Street, 8th Floor
New York, NY 10001-2727
TEL: 212 479 5400 FAX: 212 479 5444

CODE CONSULTANTS:
Construction Consulting Associates
100 Church Street
New York, NY 10007
TEL: 212 385 1818 FAX: 212 385 1911

CURTAINWALL CONSULTANT:
AJLP Consulting
40 Worth Street. Suite 826
New York, NY 10013
TEL: 212 757 5659 FAX: 646 219 8508

LANDMARK/PRESERVATION CONSULTANT:
Jan Hird Pokorny Associates, Inc.
39 West 37th Street, 12A
New York, NY 10018
TEL: 212 759 6462 FAX: 212 759 6540

No.	DESCRIPTION	DATE
1	CD PROGRESS ISSUE 1	15 OCT 14
2	CD PROGRESS ISSUE 2	19 DEC 14
3	D.O.B. SUBMISSION	18 FEB 15
4	CD PROGRESS ISSUE 3	09 MAR 15
	D.O.B. SUBMISSION	27 APR 15
5	CD PROGRESS ISSUE 4	01 JUN 15
	D.O.B. AMENDMENT 1	24 JUL 15
6	CD PROGRESS ISSUE 5	10 AUG 15
	D.O.B. AMENDMENT 2	21 SEP 15

0 4' - 0" 8' - 0" 16' - 0"

DOB SUBMISSION

Discrepancies must be reported immediately to the Architect before proceeding. Only figured dimensions are to be used. Contractors must check all dimensions on site. This drawing is protected by copyright.

ALL DIMENSIONS ARE SHOWN IN IMPERIAL.

CONSULTANT:

AAI ARCHITECTS, P.C.

PROJECT:

217 WEST 57TH STREET
NEW YORK, NY

DRAWING TITLE:

PARTIAL ELEVATION - SOUTH

SEAL & SIGNATURE:

REGISTERED ARCHITECT
WAYNE DAVID JANSEN
No. 026881
STATE OF NEW YORK

DATE:	15 OCT 14
PROJECT No:	1216-00
DRAWN: Author	REV: 6
CHK: Checker	
SCALE: 1/8" = 1'-0"	
DWG No:	A-215.02
DOB PAGE No:	196 of 569

DOB EMPLOYEE STAMP:

DOB B-SCAN:

FILE NAME: C:\Revit Local Files\EXTELL-865-AAI-TWR-CNE_hedberm.rvt
PLOT DATE: 9/22/2015 9:22:25 AM

DEPT OF BLDGS 421208505 Job Number
E3502771536 Scan Code

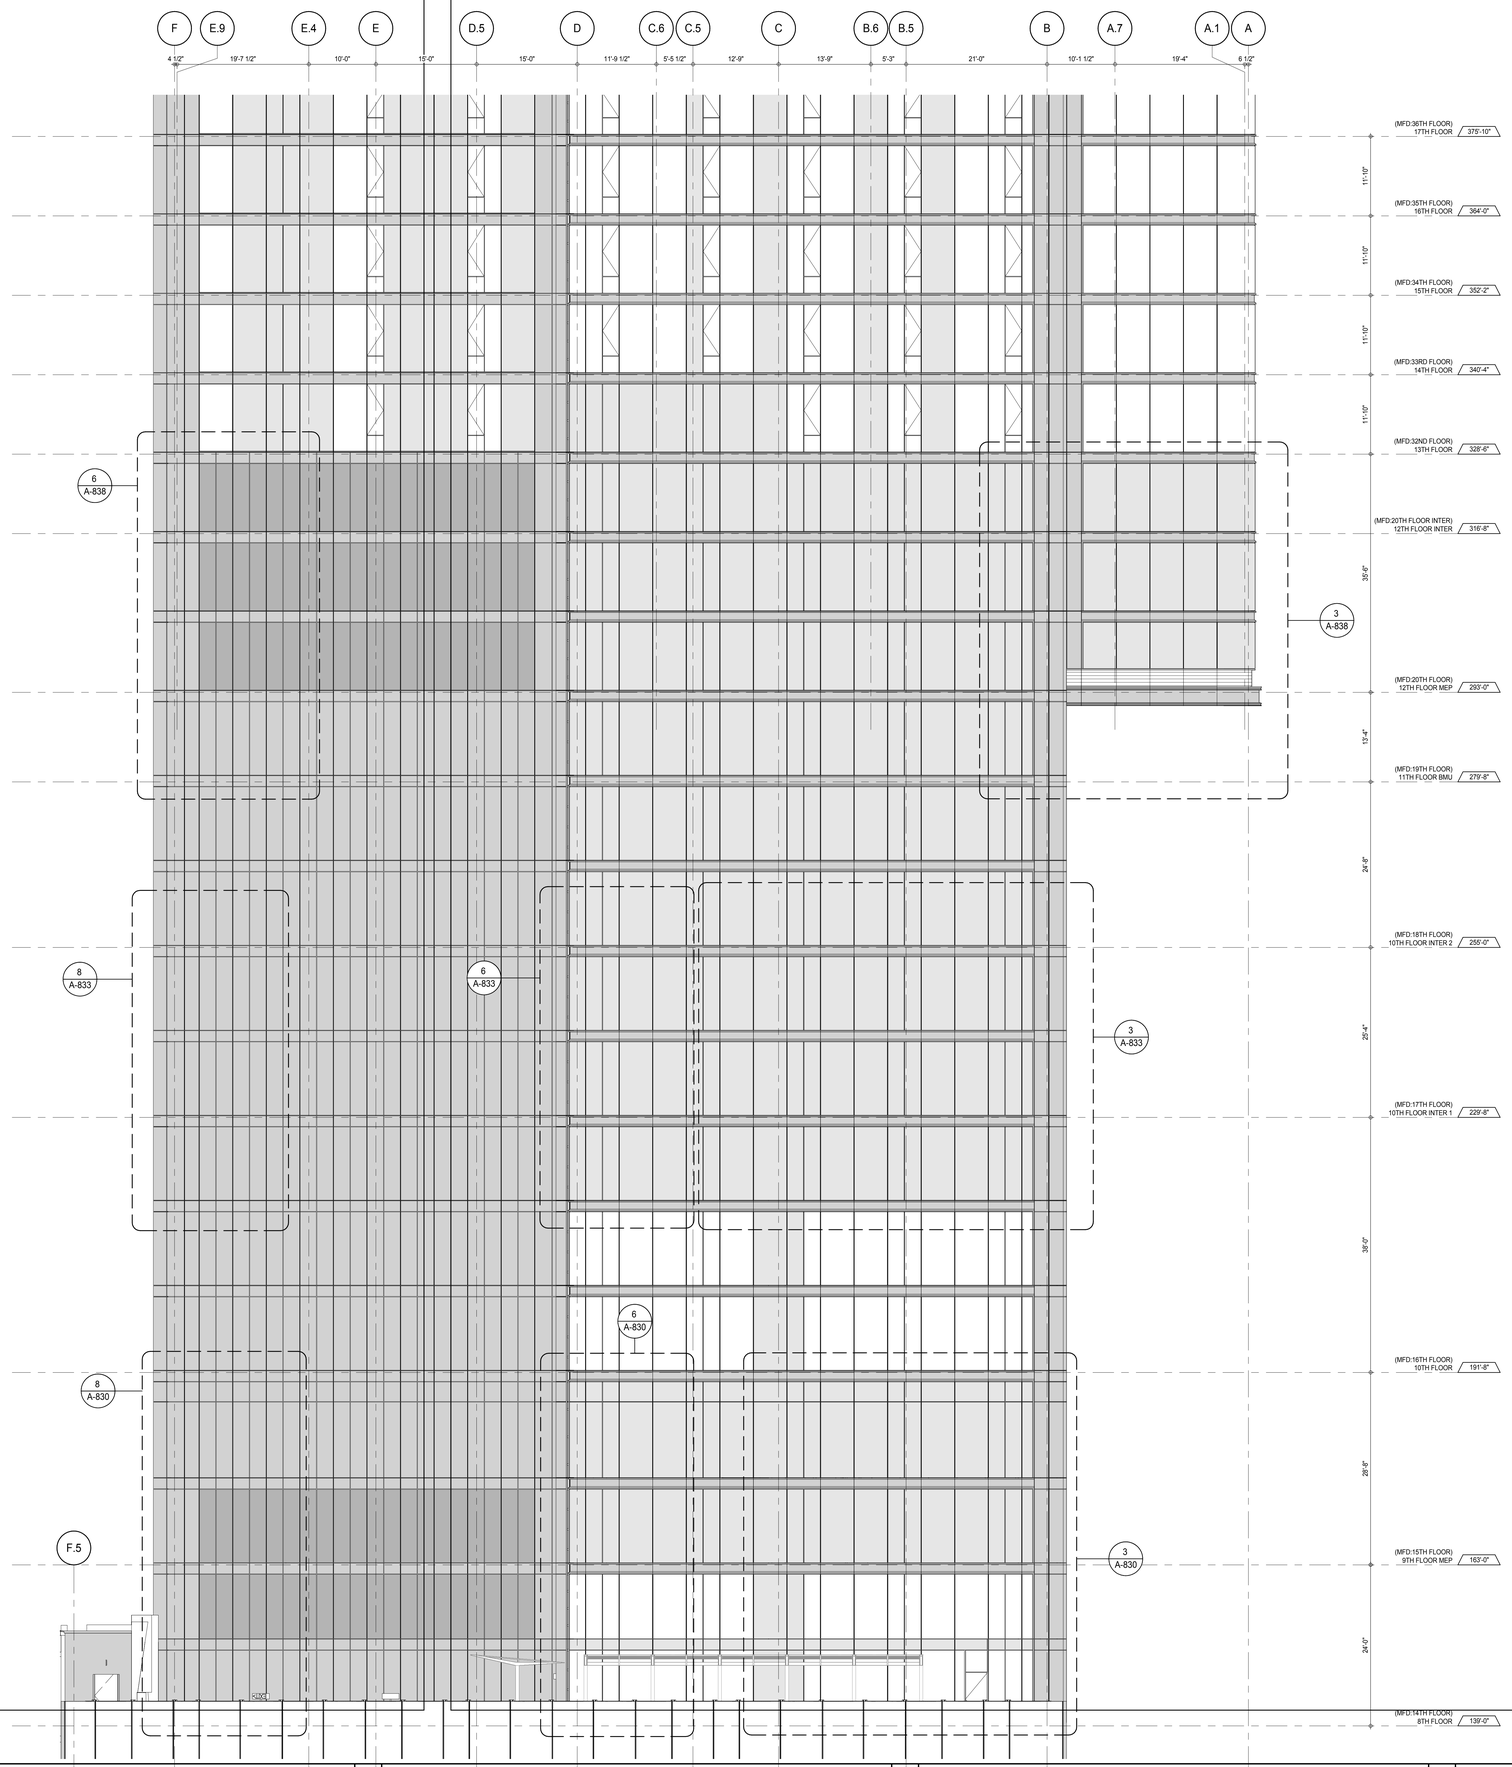

NOTE:
FOR PANEL HEIGHT DIMENSIONS REFER TO NORTH ELEVATIONS

KEY PLAN:

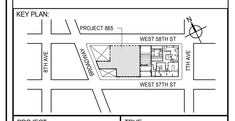

PROJECT NORTH

TRUE NORTH

DEVELOPER:
EXTELL DEVELOPMENT COMPANY
805 THIRD AVENUE, 7TH FLOOR
New York, NY 10022 USA
TEL: 212 712 6000 FAX: 212 712 6100

DESIGN ARCHITECT: Base Building Shell & Core
ADRIAN SMITH + GORDON GILL ARCHITECTURE
111 WEST MONROE STREET SUITE 2300
CHICAGO IL 60603
TEL: 312 920 1888 FAX: 312 920 1775

INTERIOR DESIGNER: Residential
Rottet Architecture and Design Studio, PLLC
298 Fifth Ave, 7th Floor
New York, NY 10001
TEL: 646 998 7000 FAX:

ARCHITECT OF RECORD: Base Building Shell, Core, & Residential
AAI ARCHITECTS, P.C.
401 Wellington St. W., 3rd Floor
Toronto, ON M5V 1E7 Canada
TEL: 416 967 1500 FAX: 416 967 7150

STRUCTURAL ENGINEERS:
WSP CANTOR SEINUK
228 EAST 45th Street
New York, NY 10017 USA
TEL: 212 687 9888 FAX: 646 487 5501

MEP ENGINEERS:
AKF GROUP
165 Broadway, 22nd Floor
New York, NY 10006 USA
TEL: 212 354 5656 FAX: 212 354 5668

GEOTECHNICAL ENGINEERS:
Langan Engineering & Environmental Services
21 Penn Plaza - 360 West 31st Street, 8th Floor
New York, NY 10001-2727
TEL: 212 479 5400 FAX: 212 479 5444

CODE CONSULTANTS:
Construction Consulting Associates
100 Church Street
New York, NY 10007
TEL: 212 385 1818 FAX: 212 385 1911

CURTAINWALL CONSULTANT:
AJLP Consulting
40 Worth Street. Suite 826
New York, NY 10013
TEL: 212 757 5659 FAX: 646 219 8508

LANDMARK/PRESERVATION CONSULTANT:
Jan Hird Pokorny Associates, Inc.
39 West 37th Street, 12A
New York, NY 10018
TEL: 212 759 6462 FAX: 212 759 6540

No.	DESCRIPTION	DATE
1	CD PROGRESS ISSUE 1	15 OCT 14
2	CD PROGRESS ISSUE 2	19 DEC 14
3	D.O.B. SUBMISSION	18 FEB 15
4	CD PROGRESS ISSUE 3	09 MAR 15
	D.O.B. SUBMISSION	27 APR 15
5	CD PROGRESS ISSUE 4	01 JUN 15
6	CD PROGRESS ISSUE 5	10 AUG 15
	D.O.B. AMENDMENT 2	21 SEP 15

0 4' - 0" 8' - 0" 16' - 0"

DOB SUBMISSION

Discrepancies must be reported immediately to the Architect before proceeding. Only figured dimensions are to be used. Contractors must check all dimensions on site. This drawing is protected by copyright.

ALL DIMENSIONS ARE SHOWN IN IMPERIAL.

CONSULTANT:

AAI ARCHITECTS, P.C.

PROJECT:

217 WEST 57TH STREET
NEW YORK, NY

DRAWING TITLE:

PARTIAL ELEVATION - SOUTH

SEAL & SIGNATURE:

REGISTERED ARCHITECT
ANDREW DAVID JANSSEN
No. 026881
STATE OF NEW YORK

DATE:	15 OCT 14
PROJECT No:	1216-00
DRAWN: Author	REV: 6
CHK: Checker	
SCALE: 1/8" = 1'-0"	
DWG No:	A-216.01
DOB PAGE No:	197 of 569

DOB EMPLOYEE STAMP:

DOB B-SCAN:

36" x 48" Arch E SHEET SIZE
FILE NAME: C:\Revit Local Files\EXTELL-865-AAI-TWR-CNE_central.rvt
PLOT DATE: 9/22/2015 9:22:47 AM

DEPT OF BLDGS 421208505 Job Number
E360355465 Scan Code

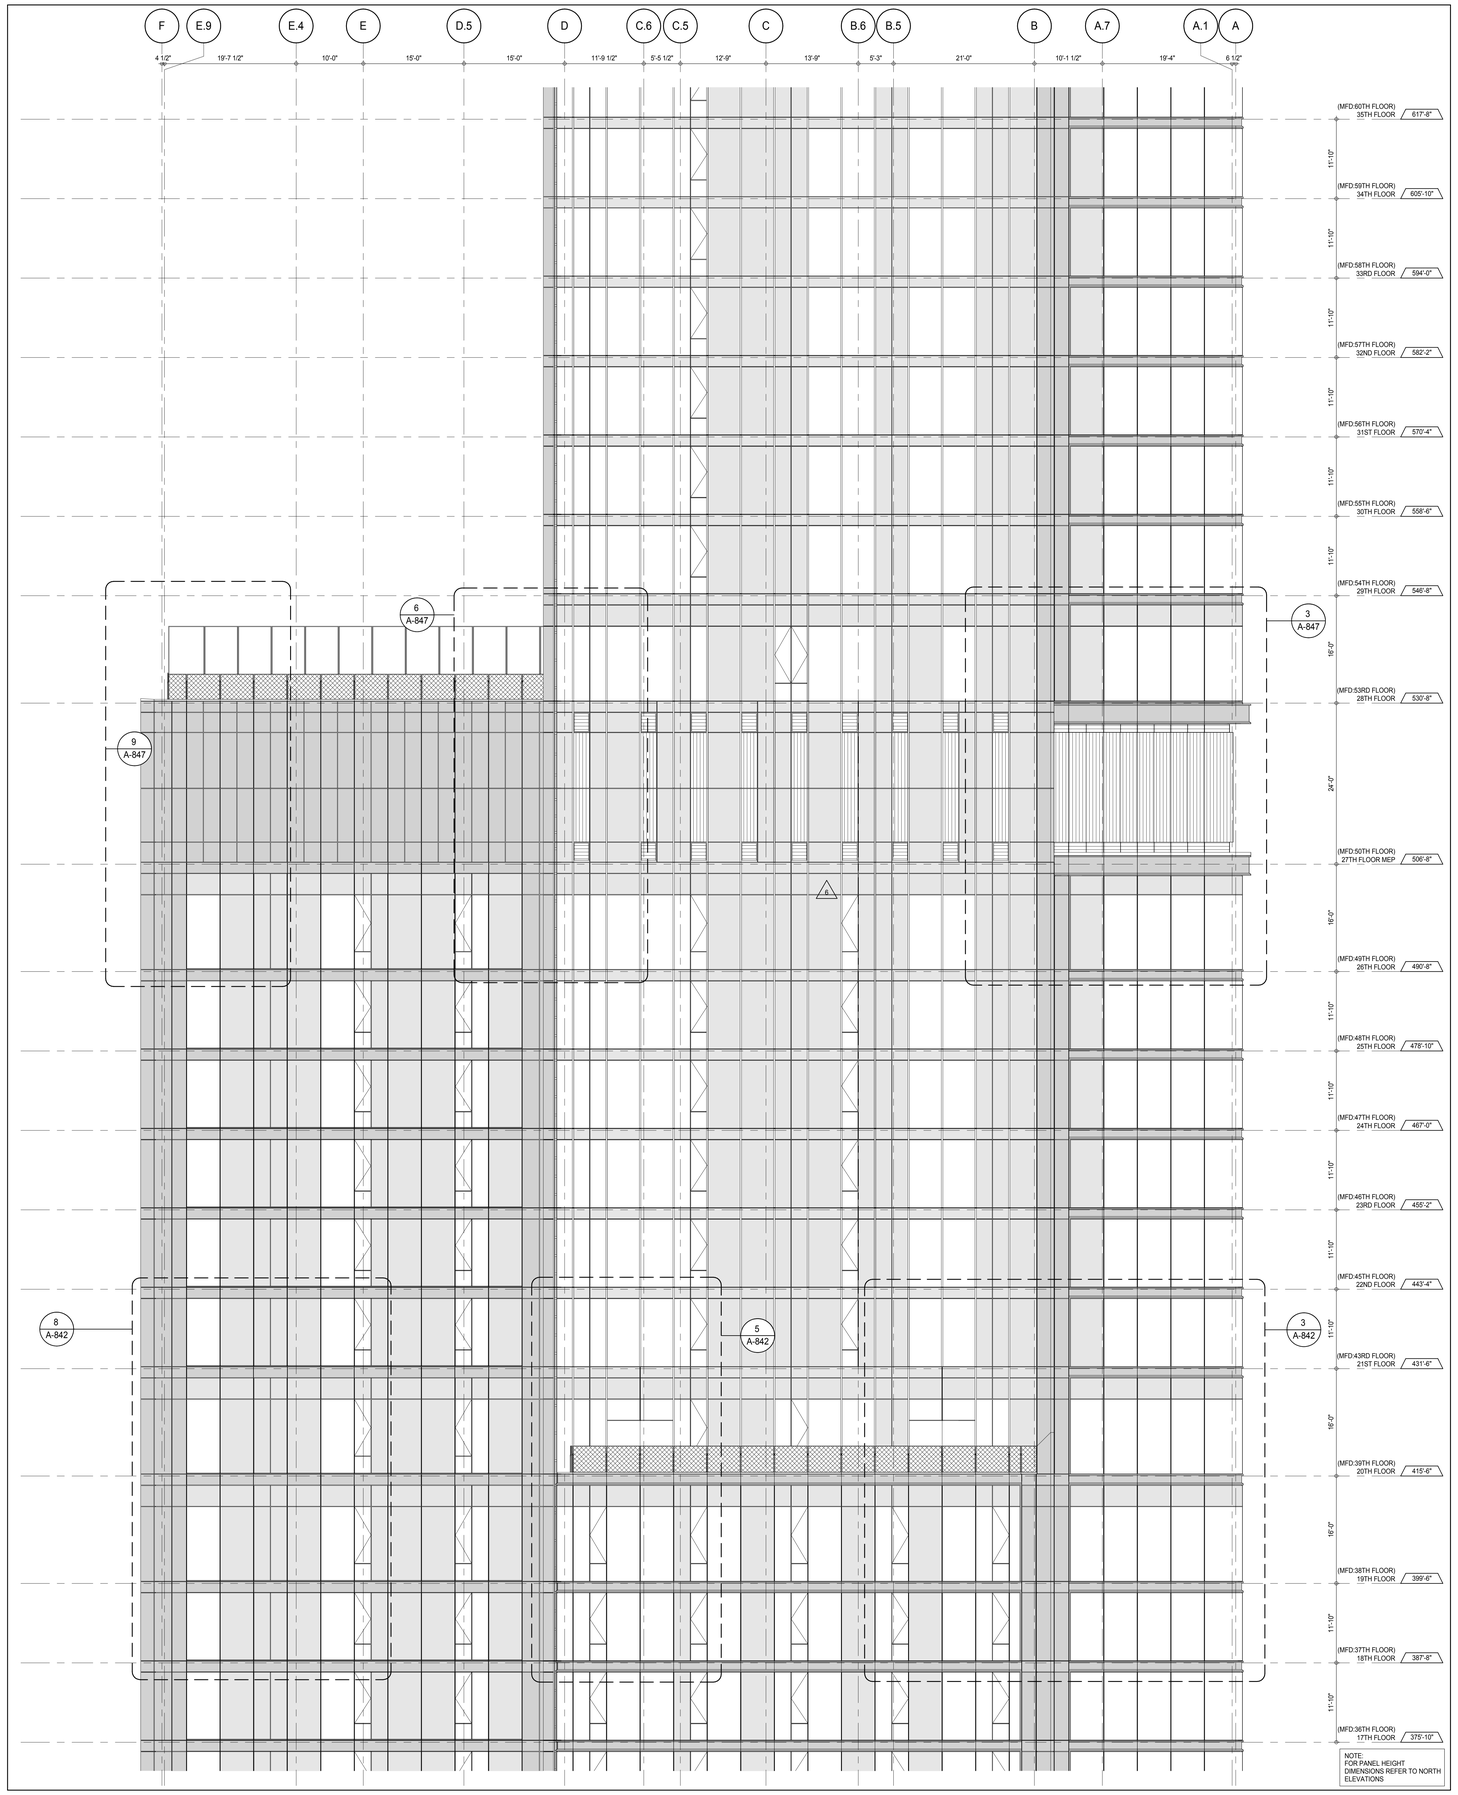

PARTIAL ELEVATION - SOUTH

A-202
1/8" = 1'-0"

1

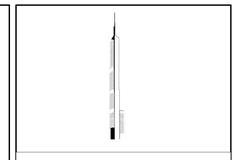

KEY PLAN:

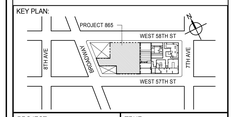

PROJECT NORTH

TRUE NORTH

DEVELOPER:
EXTELL DEVELOPMENT COMPANY
805 THIRD AVENUE, 7TH FLOOR
New York, NY 10022 USA
TEL: 212 712 6000 FAX: 212 712 6100

DESIGN ARCHITECT: Base Building Shell & Core
ADRIAN SMITH + GORDON GILL ARCHITECTURE
111 WEST MONROE STREET SUITE 2300
CHICAGO IL 60603
TEL: 312 920 1888 FAX: 312 920 1775

INTERIOR DESIGNER: Residential
Rottet Architecture and Design Studio, PLLC
298 Fifth Ave, 7th Floor
New York, NY 10001
TEL: 646 998 7000 FAX:

ARCHITECT OF RECORD: Base Building Shell, Core, & Residential
AAI ARCHITECTS, P.C.
401 Wellington St. W., 3rd Floor
Toronto, ON M5V 1E7 Canada
TEL: 416 967 1500 FAX: 416 967 7150

STRUCTURAL ENGINEERS:
WSP CANTOR SEINUK
228 EAST 45th Street
New York, NY 10017 USA
TEL: 212 687 9888 FAX: 646 487 5501

MEP ENGINEERS:
AKF GROUP
165 Broadway, 22nd Floor
New York, NY 10006 USA
TEL: 212 354 5656 FAX: 212 354 5668

GEOTECHNICAL ENGINEERS:
Langan Engineering & Environmental Services
21 Penn Plaza - 360 West 31st Street, 8th Floor
New York, NY 10001-2727
TEL: 212 479 5400 FAX: 212 479 5444

CODE CONSULTANTS:
Construction Consulting Associates
100 Church Street
New York, NY 10007
TEL: 212 385 1818 FAX: 212 385 1911

CURTAINWALL CONSULTANT:
AJLP Consulting
40 Worth Street. Suite 826
New York, NY 10013
TEL: 212 757 5659 FAX: 646 219 8508

LANDMARK/PRESERVATION CONSULTANT:
Jan Hird Pokorny Associates, Inc.
39 West 37th Street, 12A
New York, NY 10018
TEL: 212 759 6462 FAX: 212 759 6540

No.	DESCRIPTION	DATE
1	CD PROGRESS ISSUE 1	15 OCT 14
2	CD PROGRESS ISSUE 2	19 DEC 14
3	D.O.B. SUBMISSION	18 FEB 15
4	CD PROGRESS ISSUE 3	09 MAR 15
	D.O.B. SUBMISSION	27 APR 15
5	CD PROGRESS ISSUE 4	01 JUN 15
6	CD PROGRESS ISSUE 5	10 AUG 15
	D.O.B. AMENDMENT 2	21 SEP 15

0 4' - 0" 8' - 0" 16' - 0"

DOB SUBMISSION

Discrepancies must be reported immediately to the Architect before proceeding. Only figured dimensions are to be used. Contractors must check all dimensions on site. This drawing is protected by copyright.

ALL DIMENSIONS ARE SHOWN IN IMPERIAL.

CONSULTANT:

AAI ARCHITECTS, P.C.

PROJECT:

217 WEST 57TH STREET
NEW YORK, NY

DRAWING TITLE:

PARTIAL ELEVATION - SOUTH

SEAL & SIGNATURE:

REGISTERED ARCHITECT
ADRIAN SMITH
DAVID JAMES
AR 028551
STATE OF NEW YORK

DATE:	15 OCT 14
PROJECT No:	1216-00
DRAWN: Author	REV: 6
CHK: Checker	
SCALE: 1/8" = 1'-0"	
DWG No:	A-217.01
DOB PAGE No:	198 of 569

DOB EMPLOYEE STAMP:

DOB B-SCAN:

36" x 48" Arch E SHEET SIZE
FILE NAME: C:\Revit Local Files\EXTELL-865-AAI-TYR-CNF_Jeanbenin.rvt
PLOT DATE: 9/22/2015 10:23:57 AM

DEPT OF BLDGS 421208305 Job Number
E300995734S Scan Code

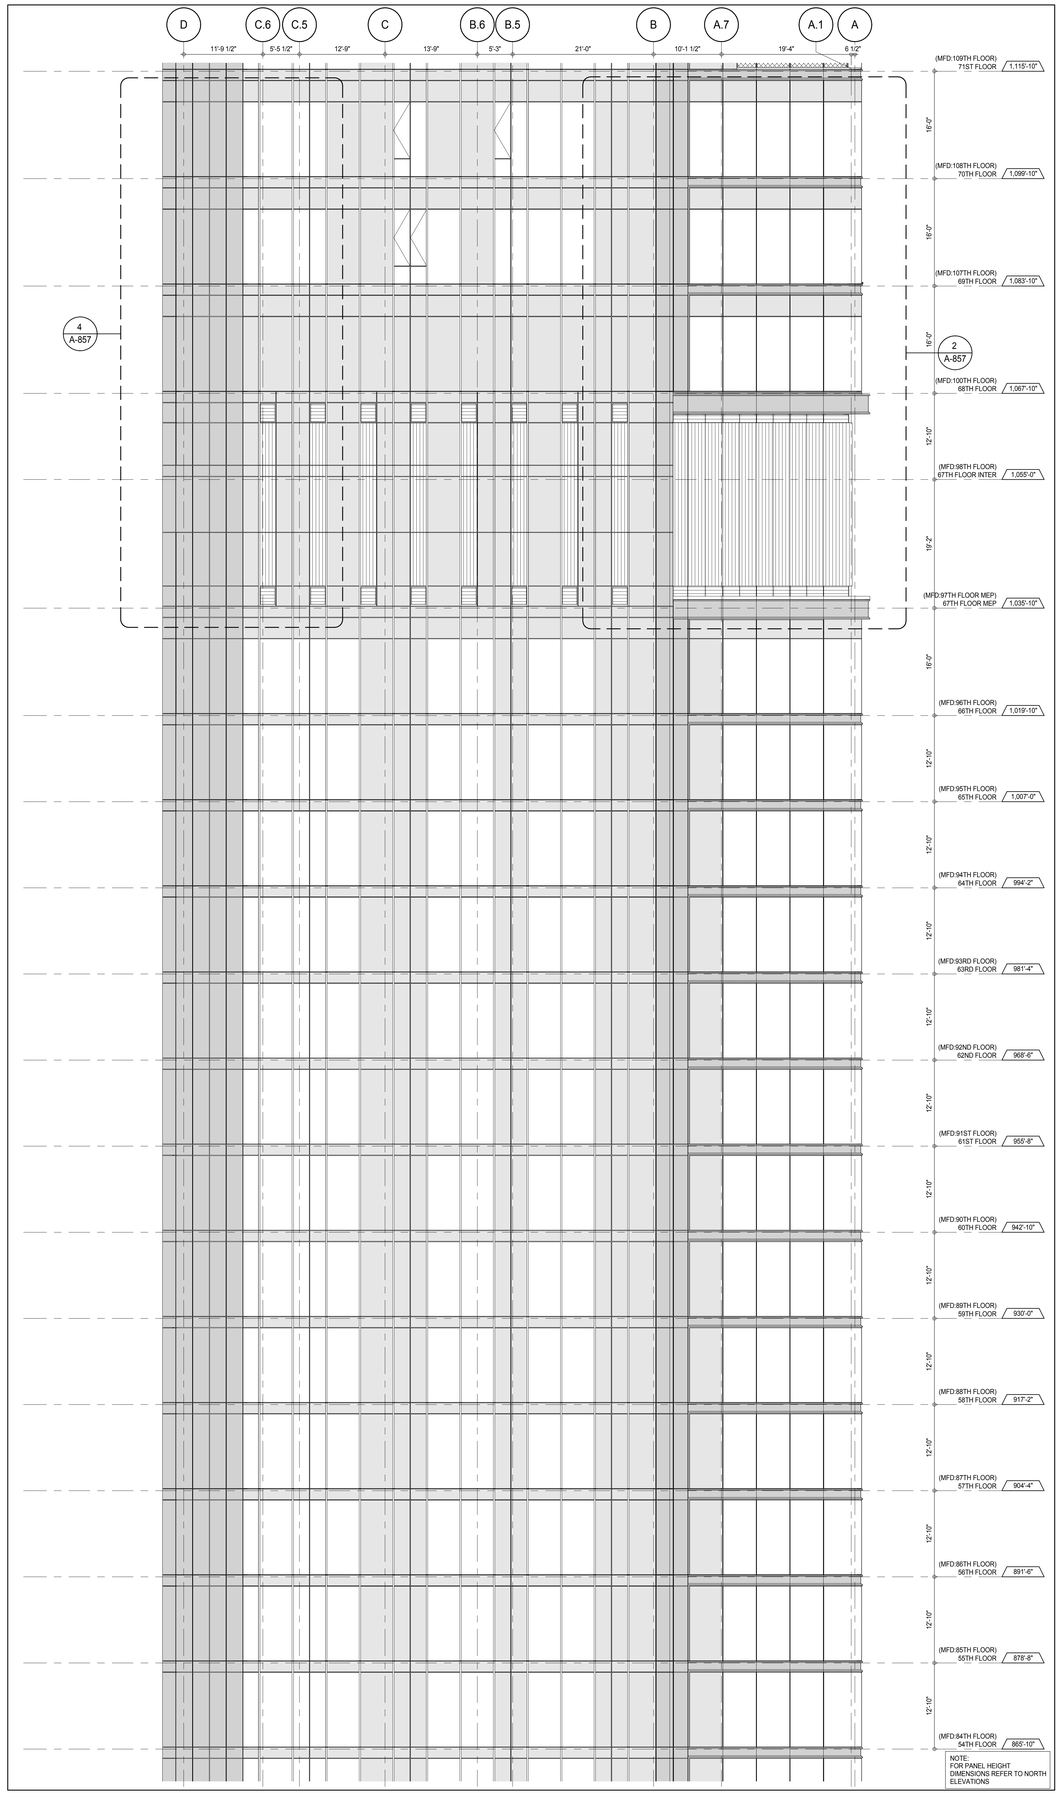

PARTIAL ELEVATION - SOUTH 2
A-202
1/8" = 1'-0"

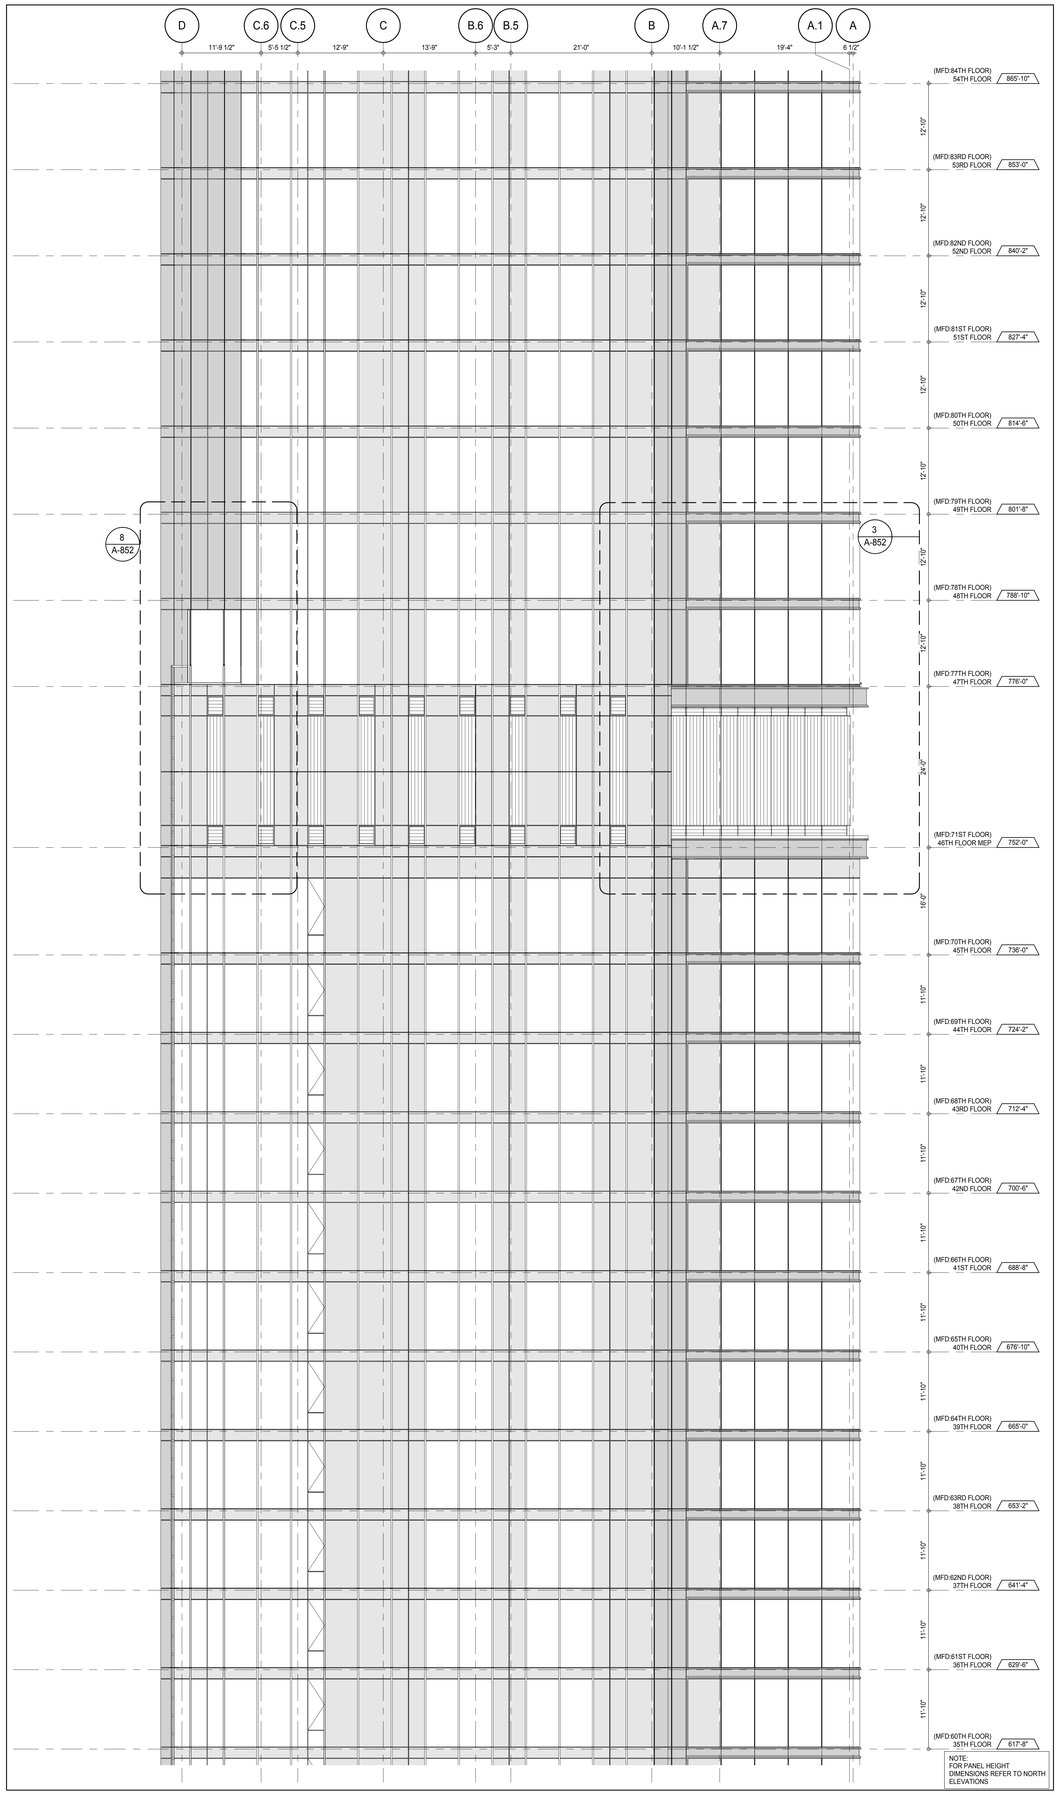

PARTIAL ELEVATION - SOUTH 1
A-202
1/8" = 1'-0"

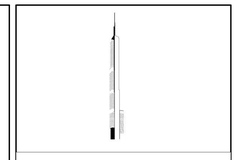

KEY PLAN:

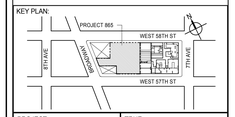

PROJECT NORTH

TRUE NORTH

DEVELOPER:
EXTELL DEVELOPMENT COMPANY
805 THIRD AVENUE, 7TH FLOOR
New York, NY 10022 USA
TEL: 212 712 6000 FAX: 212 712 6100

DESIGN ARCHITECT: Base Building Shell & Core
ADRIAN SMITH + GORDON GILL ARCHITECTURE
111 WEST MONROE STREET SUITE 2300
CHICAGO IL 60603
TEL: 312 920 1888 FAX: 312 920 1775

INTERIOR DESIGNER: Residential
Rottet Architecture and Design Studio, PLLC
298 Fifth Ave, 7th Floor
New York, NY 10001
TEL: 646 998 7000 FAX:

ARCHITECT OF RECORD: Base Building Shell, Core, & Residential
AAI ARCHITECTS, P.C.
401 Wellington St. W., 3rd Floor
Toronto, ON M5V 1E7 Canada
TEL: 416 967 1500 FAX: 416 967 7150

STRUCTURAL ENGINEERS:
WSP CANTOR SEINUK
228 EAST 45th Street
New York, NY 10017 USA
TEL: 212 687 9888 FAX: 646 487 5501

MEP ENGINEERS:
AKF GROUP
165 Broadway, 22nd Floor
New York, NY 10006 USA
TEL: 212 354 5656 FAX: 212 354 5668

GEOTECHNICAL ENGINEERS:
Langan Engineering & Environmental Services
21 Penn Plaza - 360 West 31st Street, 8th Floor
New York, NY 10001-2727
TEL: 212 479 5400 FAX: 212 479 5444

CODE CONSULTANTS:
Construction Consulting Associates
100 Church Street
New York, NY 10007
TEL: 212 385 1818 FAX: 212 385 1911

CURTAINWALL CONSULTANT:
AJLP Consulting
40 Worth Street. Suite 826
New York, NY 10013
TEL: 212 757 5659 FAX: 646 219 8508

LANDMARK/PRESERVATION CONSULTANT:
Jan Hird Pokorny Associates, Inc.
39 West 37th Street, 12A
New York, NY 10018
TEL: 212 759 6462 FAX: 212 759 6540

No.	DESCRIPTION	DATE
1	CD PROGRESS ISSUE 1	15 OCT 14
2	CD PROGRESS ISSUE 2	19 DEC 14
3	D.O.B. SUBMISSION	18 FEB 15
4	CD PROGRESS ISSUE 3	09 MAR 15
	D.O.B. SUBMISSION	27 APR 15
5	CD PROGRESS ISSUE 4	01 JUN 15
6	CD PROGRESS ISSUE 5	10 AUG 15
	D.O.B. AMENDMENT 2	21 SEP 15

0 4'-0" 8'-0" 16'-0"

DOB SUBMISSION

Discrepancies must be reported immediately to the Architect before proceeding. Only figured dimensions are to be used. Contractors must check all dimensions on site. This drawing is protected by copyright.

ALL DIMENSIONS ARE SHOWN IN IMPERIAL.

CONSULTANT:

AAI ARCHITECTS, P.C.

PROJECT:

217 WEST 57TH STREET
NEW YORK, NY

DRAWING TITLE:

PARTIAL ELEVATIONS - SOUTH

SEAL & SIGNATURE:

REGISTERED ARCHITECT
ERIC DAVID JANSSEN
No. 028881
STATE OF NEW YORK

DATE:	15 OCT 14
PROJECT No:	1216-00
DRAWN: Author	REV: 6
CHK: Checker	
SCALE: 1/8" = 1'-0"	
DWG No:	**A-218.01**
DOB PAGE No:	199 of 569

DOB EMPLOYEE STAMP:

DOB B-SCAN:

36" x 48" Arch E SHEET SIZE
FILE NAME: C:\Revit Local Files\EXTELL-865-AAI-TWR-CAP_Jsellstrom.rvt
PLOT DATE: 9/22/2015 10:23:23 AM

DEPT OF BLDGS 421258305 Job Number
E520707888S Scan Code

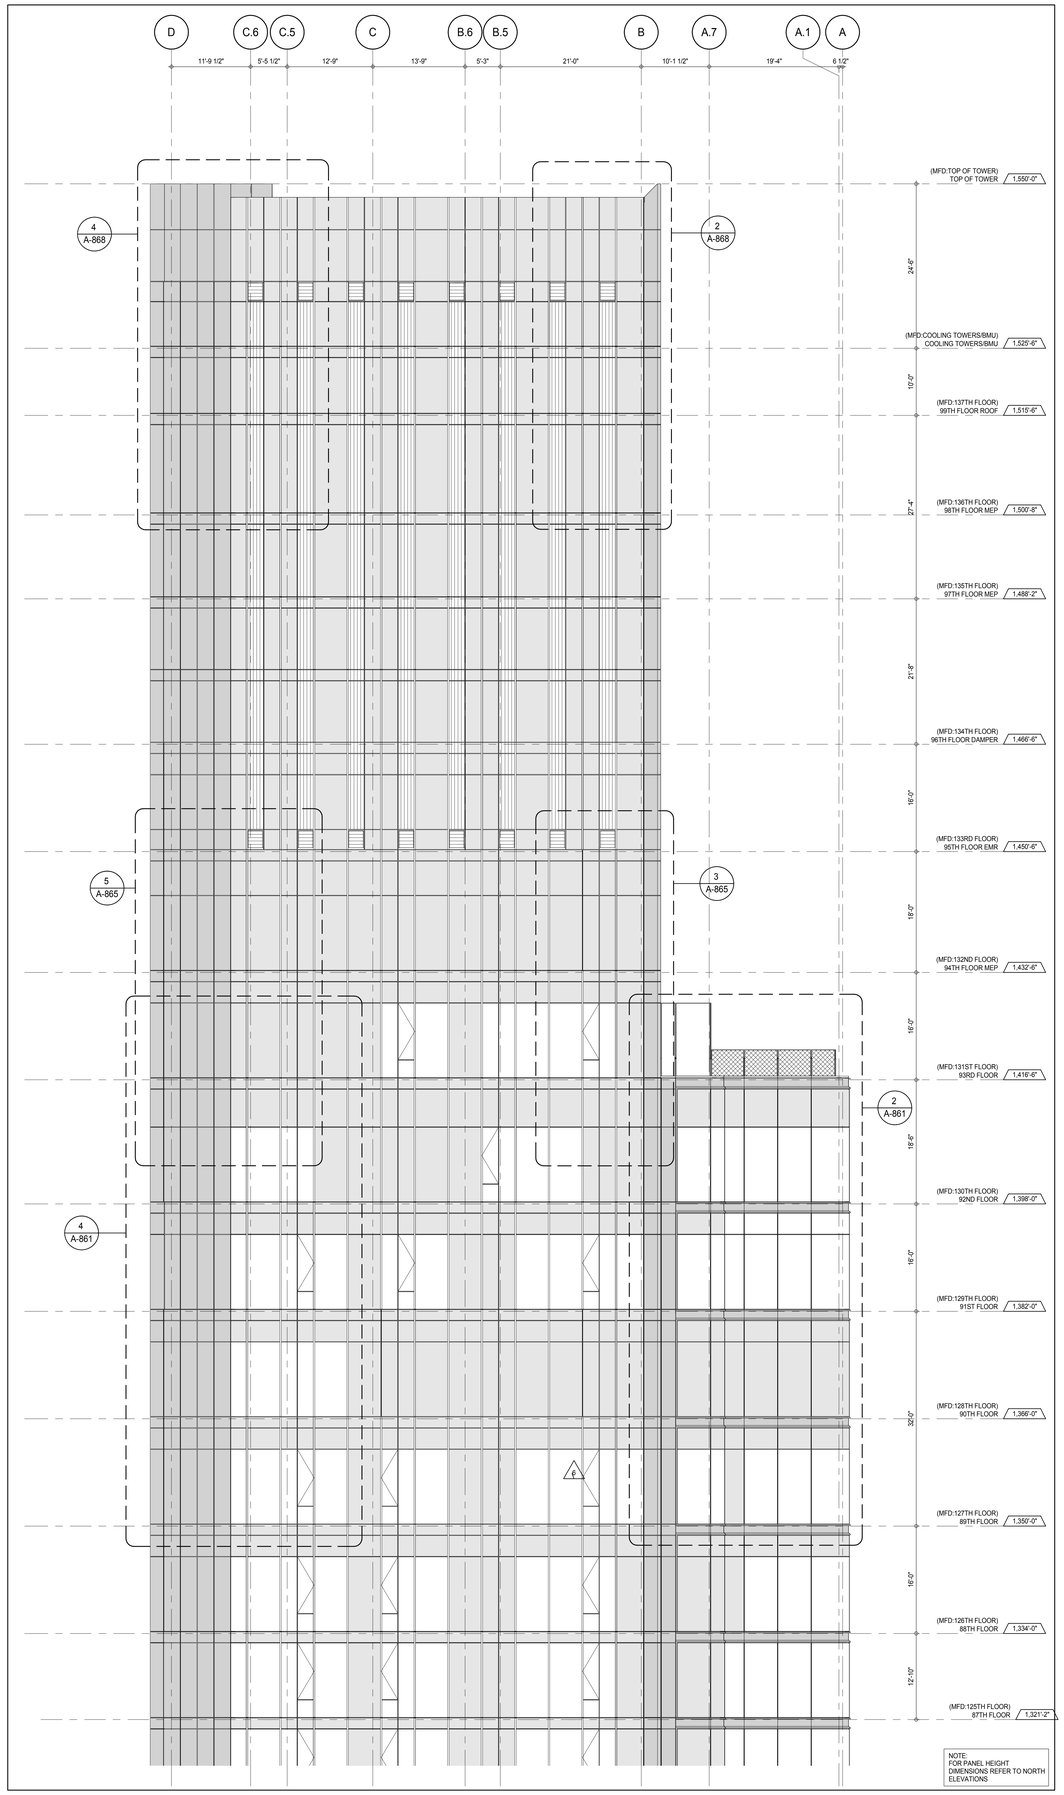

PARTIAL ELEVATION - SOUTH 2
A-202
1/8" = 1'-0"

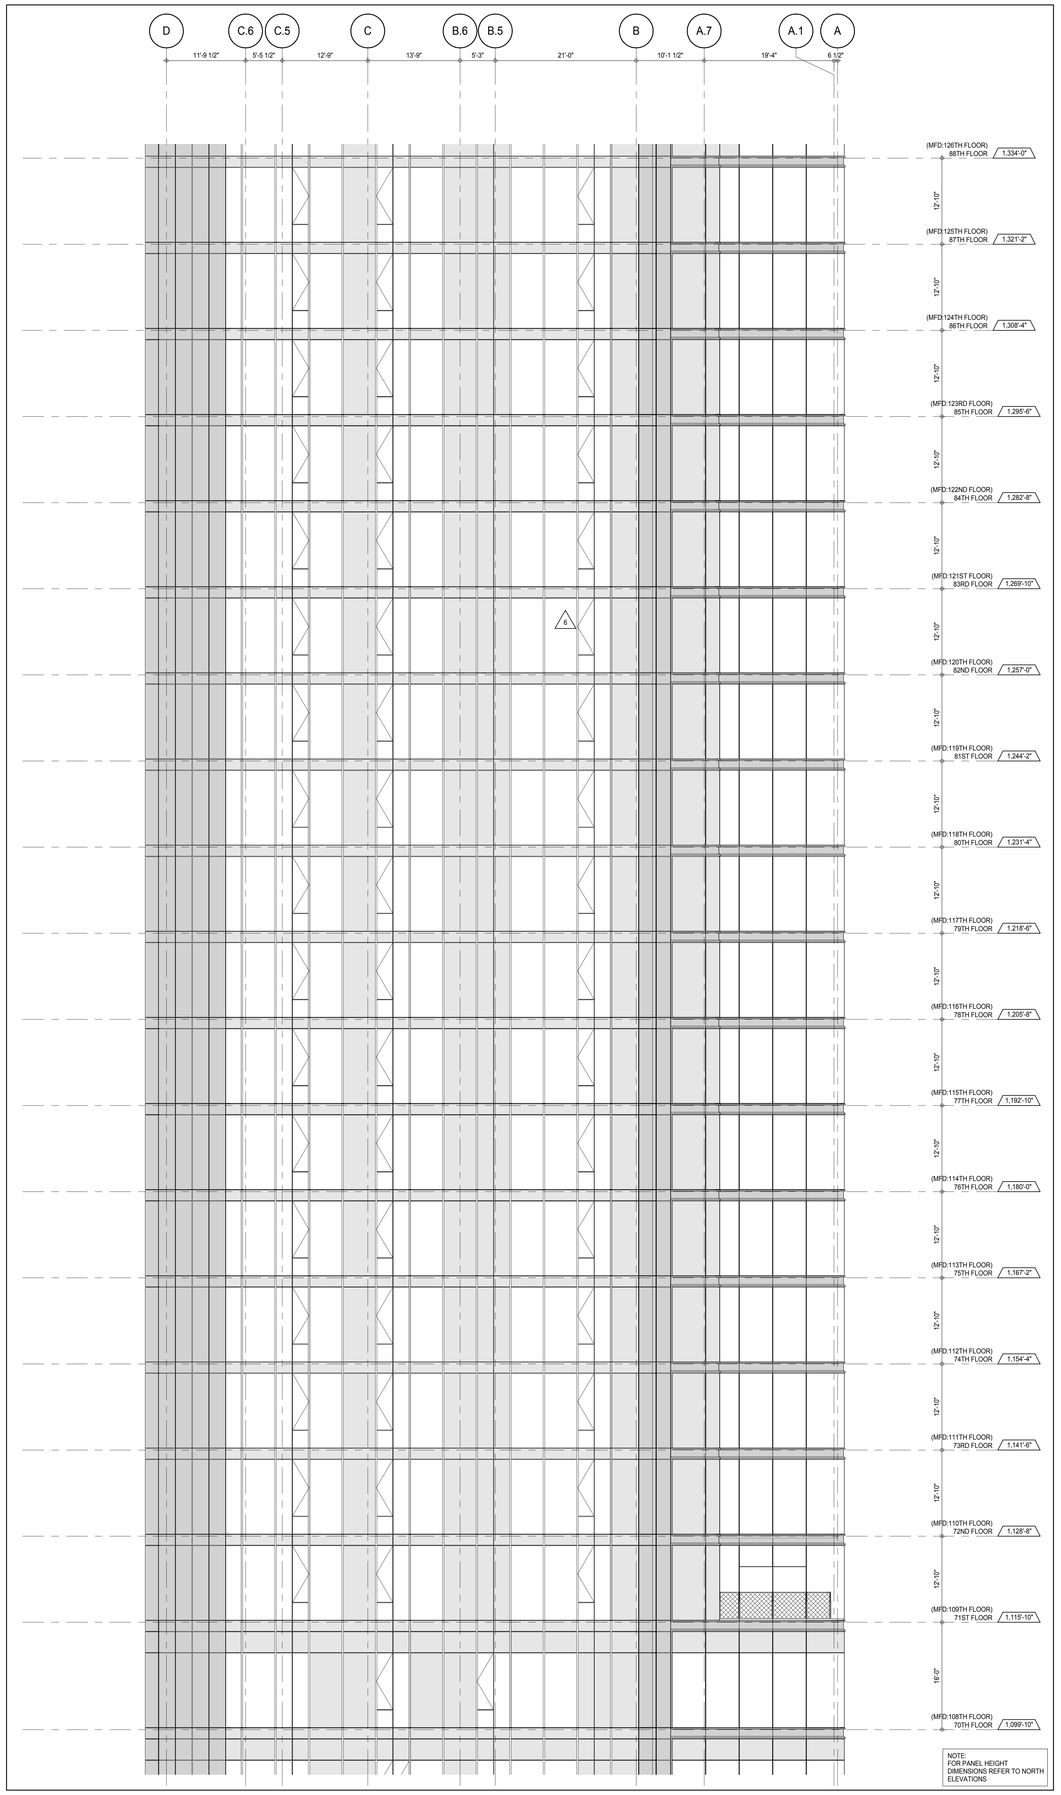

PARTIAL ELEVATION - SOUTH 1
A-202
1/8" = 1'-0"

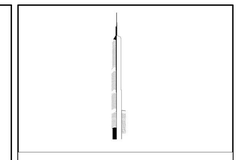

KEY PLAN:

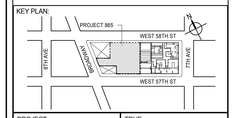

PROJECT NORTH:

TRUE NORTH:

DEVELOPER:
EXTELL DEVELOPMENT COMPANY
805 THIRD AVENUE, 7TH FLOOR
New York, NY 10022 USA
TEL: 212 712 6000 FAX: 212 712 6100

DESIGN ARCHITECT: Base Building Shell & Core
ADRIAN SMITH + GORDON GILL ARCHITECTURE
111 WEST MONROE STREET SUITE 2300
CHICAGO IL 60603
TEL: 312 920 1888 FAX: 312 920 1775

INTERIOR DESIGNER: Residential
Rottet Architecture and Design Studio, PLLC
298 Fifth Ave, 7th Floor
New York, NY 10001
TEL: 646 998 7000 FAX:

ARCHITECT OF RECORD: Base Building Shell, Core, & Residential
AAI ARCHITECTS, P.C.
401 Wellington St. W., 3rd Floor
Toronto, ON M5V 1E7 Canada
TEL: 416 967 1500 FAX: 416 967 7150

STRUCTURAL ENGINEERS:
WSP CANTOR SEINUK
228 EAST 45th Street
New York, NY 10017 USA
TEL: 212 687 9888 FAX: 646 487 5501

MEP ENGINEERS:
AKF GROUP
165 Broadway, 22nd Floor
New York, NY 10006 USA
TEL: 212 354 5656 FAX: 212 354 5668

GEOTECHNICAL ENGINEERS:
Langan Engineering & Environmental Services
21 Penn Plaza - 360 West 31st Street, 8th Floor
New York, NY 10001-2727
TEL: 212 479 5400 FAX: 212 479 5444

CODE CONSULTANTS:
Construction Consulting Associates
100 Church Street
New York, NY 10007
TEL: 212 385 1818 FAX: 212 385 1911

CURTAINWALL CONSULTANT:
AJLP Consulting
40 Worth Street. Suite 826
New York, NY 10013
TEL: 212 757 5659 FAX: 646 219 8508

LANDMARK/PRESERVATION CONSULTANT:
Jan Hird Pokorny Associates, Inc.
39 West 37th Street, 12A
New York, NY 10018
TEL: 212 759 6462 FAX: 212 759 6540

No.	DESCRIPTION	DATE
1	CD PROGRESS ISSUE 1	15 OCT 14
2	CD PROGRESS ISSUE 2	19 DEC 14
3	D.O.B. SUBMISSION	18 FEB 15
4	CD PROGRESS ISSUE 3	09 MAR 15
	D.O.B. SUBMISSION	27 APR 15
5	CD PROGRESS ISSUE 4	01 JUN 15
6	CD PROGRESS ISSUE 5	10 AUG 15
	D.O.B. AMENDMENT 2	21 SEP 15

0 4' - 0" 8' - 0" 16' - 0"

DOB SUBMISSION

Discrepancies must be reported immediately to the Architect before proceeding. Only figured dimensions are to be used. Contractors must check all dimensions on site. This drawing is protected by copyright.

ALL DIMENSIONS ARE SHOWN IN IMPERIAL.

CONSULTANT:

AAI ARCHITECTS, P.C.

PROJECT:

217 WEST 57TH STREET
NEW YORK, NY

DRAWING TITLE:

PARTIAL ELEVATIONS - SOUTH

SEAL & SIGNATURE:

REGISTERED ARCHITECT
STEVE DAVID JAMES
028861
STATE OF NEW YORK

DATE:	15 OCT 14
PROJECT No:	1216-00
DRAWN: Author	REV:
CHK: Checker	6
SCALE: 1/8" = 1'-0"	
DWG No:	**A-219.01**
DOB PAGE No:	200 of 569

DOB EMPLOYEE STAMP:

DOB B-SCAN:

36" x 48" Arch E SHEET SIZE
FILE NAME: C:\Revit Local Files\EXTELL-895-AAI-TWR-CNF_hadams.rvt
PLOT DATE: 9/22/2015 10:23:51 AM

DEPT OF BLDGS 421263426 Job Number
E5760690287 Scan Code

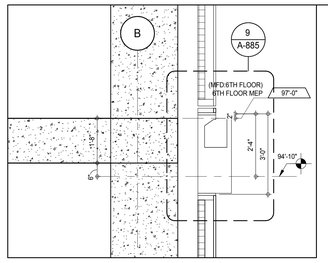

SECTION AT EAST GUTTER LEVEL 6 (7) A-220 1/2" = 1'-0"

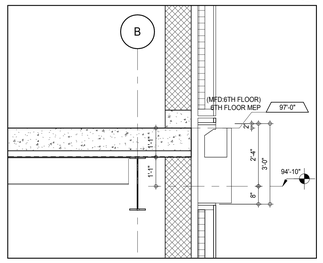

SECTION AT EAST GUTTER LEVEL 6 (6) A-220 1/2" = 1'-0"

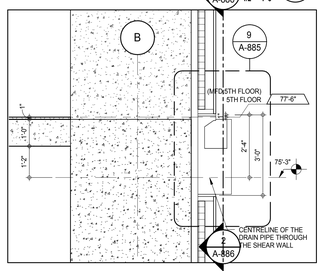

SECTION AT EAST GUTTER LEVEL 5 (5) A-220 1/2" = 1'-0"

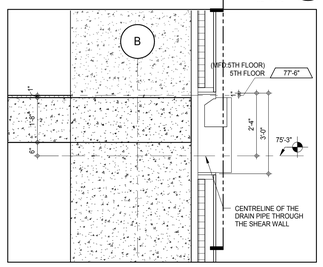

SECTION AT EAST GUTTER LEVEL 5 (4) A-220 1/2" = 1'-0"

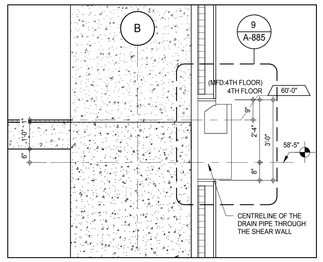

SECTION AT EAST GUTTER LEVEL 4 (3) A-220 1/2" = 1'-0"

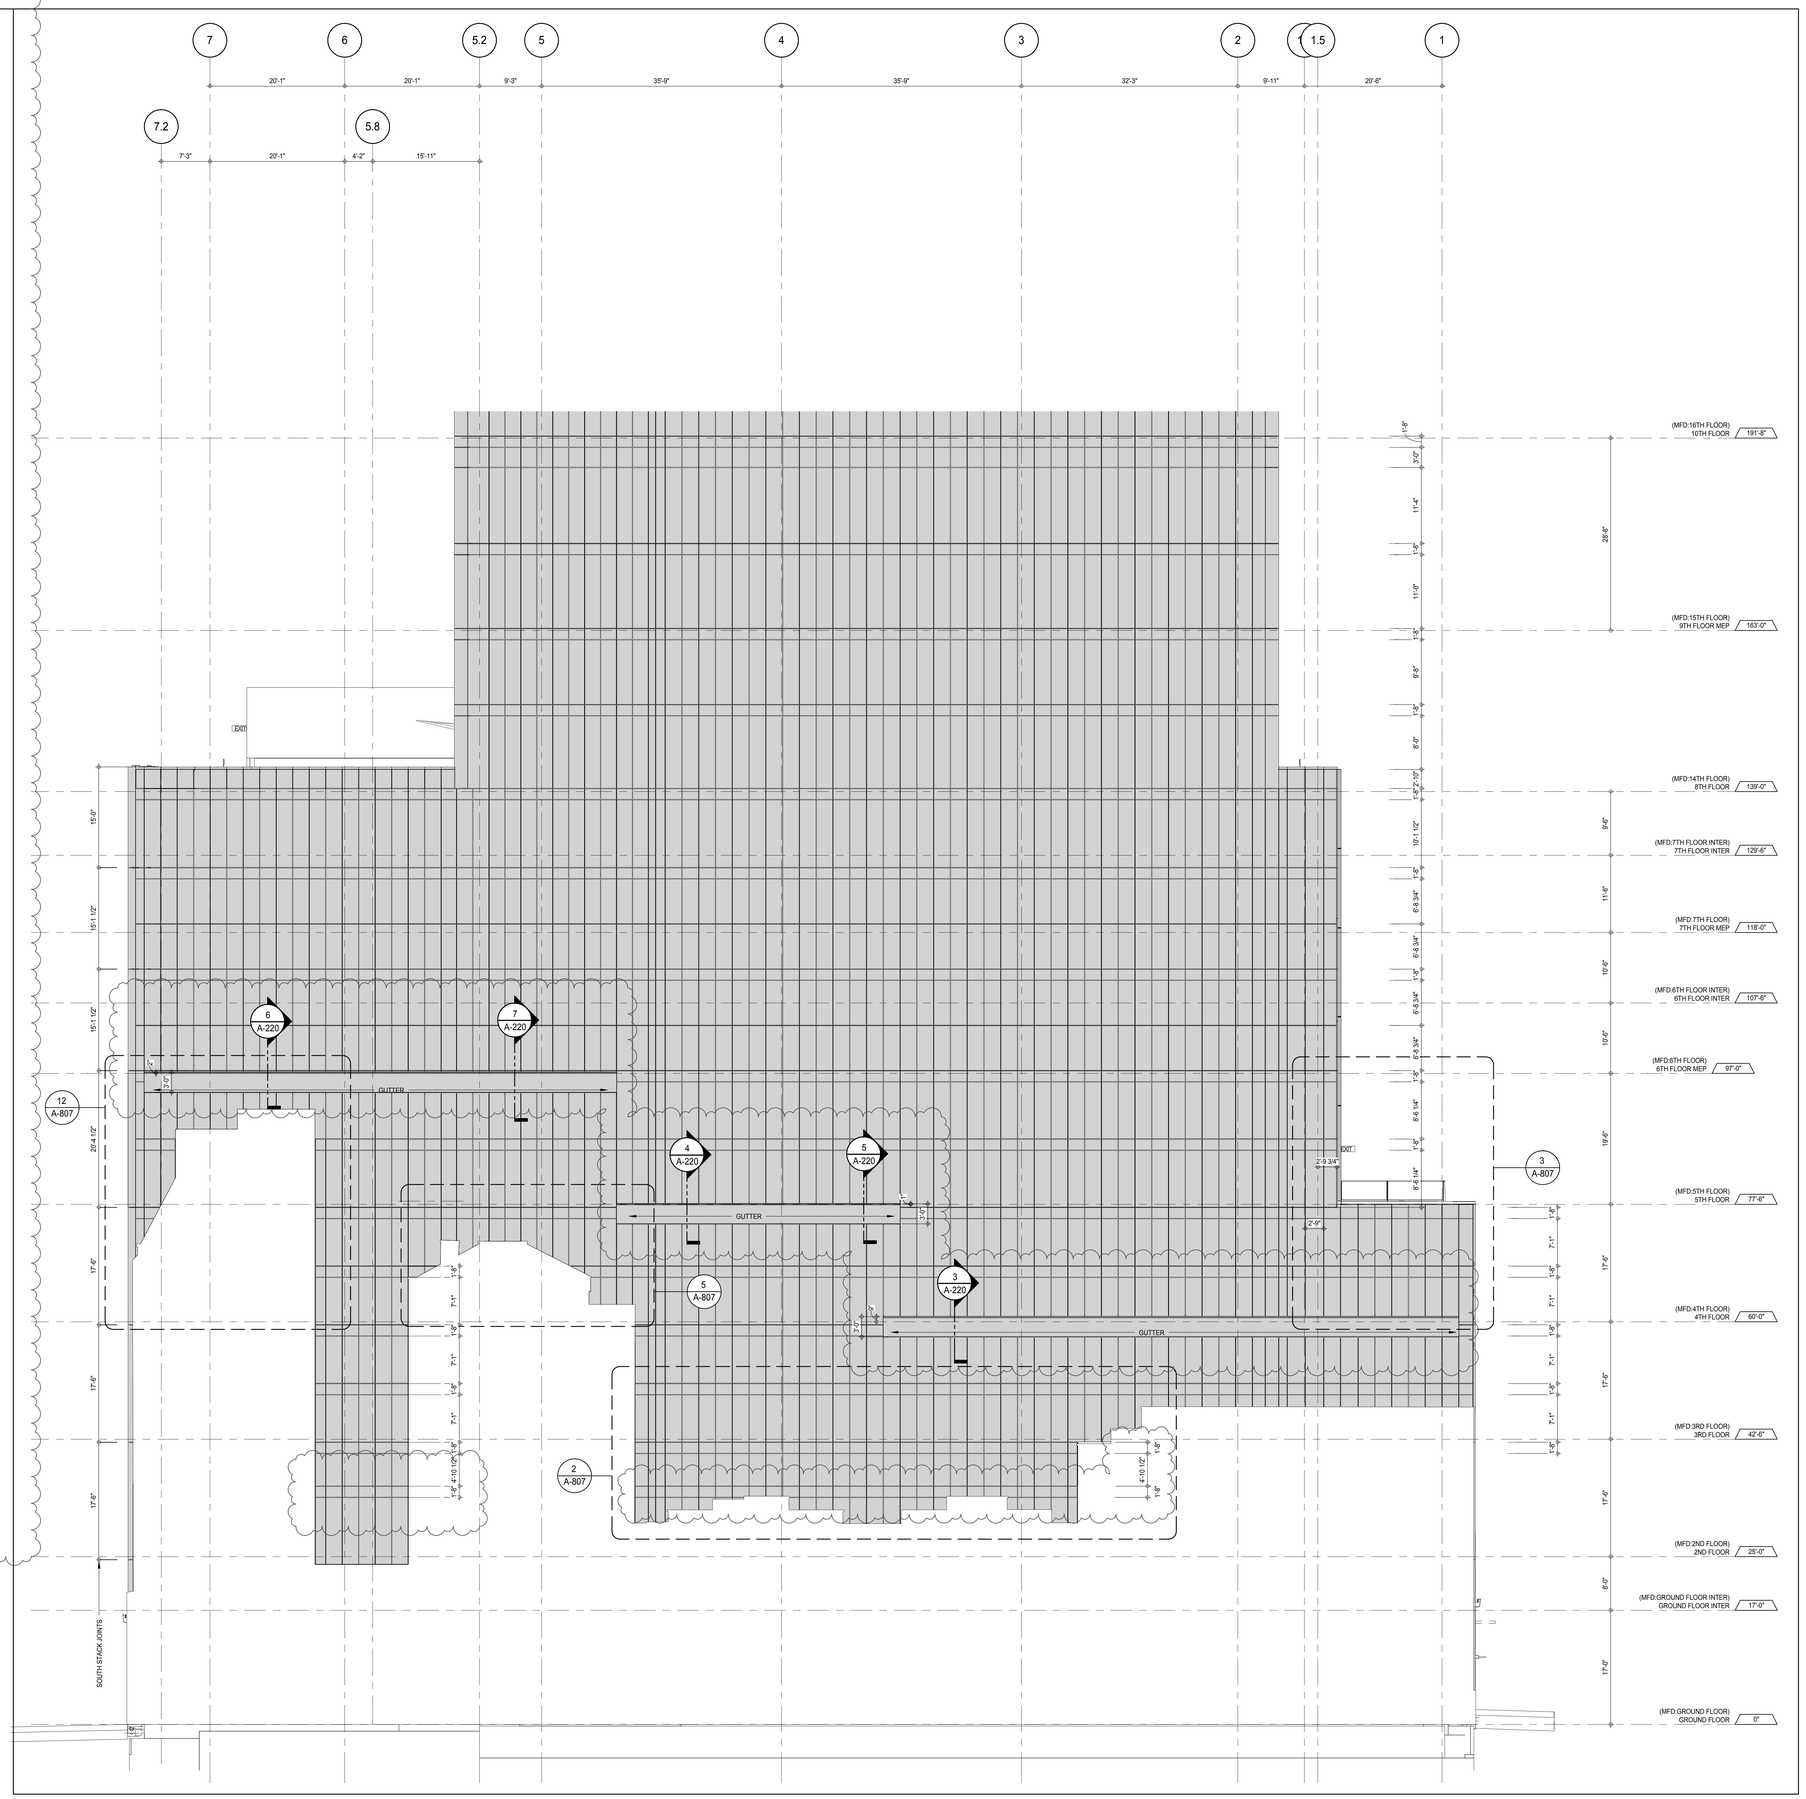

PARTIAL ELEVATION - EAST (1) A-202 1/8" = 1'-0"

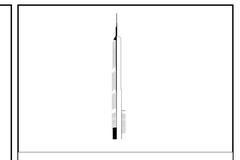

KEY PLAN:

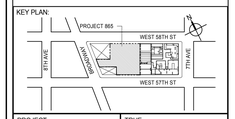

PROJECT NORTH

TRUE NORTH

DEVELOPER:
EXTELL DEVELOPMENT COMPANY
805 THIRD AVENUE, 7TH FLOOR
New York, NY 10022 USA
TEL: 212 712 6000 FAX: 212 712 6100

DESIGN ARCHITECT: Base Building Shell & Core
ADRIAN SMITH + GORDON GILL ARCHITECTURE
111 WEST MONROE STREET SUITE 2300
CHICAGO IL 60603
TEL: 312 920 1888 FAX: 312 920 1775

INTERIOR DESIGNER: Residential
Rottet Architecture and Design Studio, PLLC
298 Fifth Ave, 7th Floor
New York, NY 10001
TEL: 646 998 7000 FAX:

ARCHITECT OF RECORD: Base Building Shell, Core, & Residential
AAI ARCHITECTS, P.C.
401 Wellington St. W., 3rd Floor
Toronto, ON M5V 1E7 Canada
TEL: 416 967 1500 FAX: 416 967 7150

STRUCTURAL ENGINEERS:
WSP CANTOR SEINUK
228 EAST 45th Street
New York, NY 10017 USA
TEL: 212 687 9888 FAX: 646 487 5501

MEP ENGINEERS:
AKF GROUP
165 Broadway, 22nd Floor
New York, NY 10006 USA
TEL: 212 354 5656 FAX: 212 354 5668

GEOTECHNICAL ENGINEERS:
Langan Engineering & Environmental Services
21 Penn Plaza - 360 West 31st Street, 8th Floor
New York, NY 10001-2727
TEL: 212 479 5400 FAX: 212 479 5444

CODE CONSULTANTS:
Construction Consulting Associates
100 Church Street
New York, NY 10007
TEL: 212 385 1818 FAX: 212 385 1911

CURTAINWALL CONSULTANT:
AJLP Consulting
40 Worth Street. Suite 826
New York, NY 10013
TEL: 212 757 5659 FAX: 646 219 8508

LANDMARK/PRESERVATION CONSULTANT:
Jan Hird Pokorny Associates, Inc.
39 West 37th Street, 12A
New York, NY 10018
TEL: 212 759 6462 FAX: 212 759 6540

No.	DESCRIPTION	DATE
1	CD PROGRESS ISSUE 1	15 OCT 14
2	CD PROGRESS ISSUE 2	19 DEC 14
3	D.O.B. SUBMISSION	18 FEB 15
4	CD PROGRESS ISSUE 3	09 MAR 15
	D.O.B. SUBMISSION	27 APR 15
5	CD PROGRESS ISSUE 4	01 JUN 15
6	CD PROGRESS ISSUE 5	10 AUG 15
	D.O.B. AMENDMENT 2	21 SEP 15

0 4' - 0" 8' - 0" 16' - 0"

DOB SUBMISSION

Discrepancies must be reported immediately to the Architect before proceeding. Only figured dimensions are to be used. Contractors must check all dimensions on site. This drawing is protected by copyright.

ALL DIMENSIONS ARE SHOWN IN IMPERIAL.

CONSULTANT:

AAI ARCHITECTS, P.C.

PROJECT:

217 WEST 57TH STREET
NEW YORK, NY

DRAWING TITLE:

PARTIAL ELEVATION - EAST

SEAL & SIGNATURE:

REGISTERED ARCHITECT ADRIAN DAVID SMITH No. 028851 STATE OF NEW YORK

DATE:	15 OCT 14
PROJECT No:	1216-00
DRAWN: Author	REV: 6
CHK: Checker	
SCALE: As indicated	
DWG No:	A-220.01
DOB PAGE No:	201 of 569

DOB EMPLOYEE STAMP:

DOB B-SCAN:

FILE NAME: C:\Revit Local Files\EXTELL-865-AAI-TVER-CNF_bwilkerin.rvt
PLOT DATE: 9/30/2015 3:15:51 PM

DEPT OF BLDGS 421208305 Job Number
E503134439 Scan Code

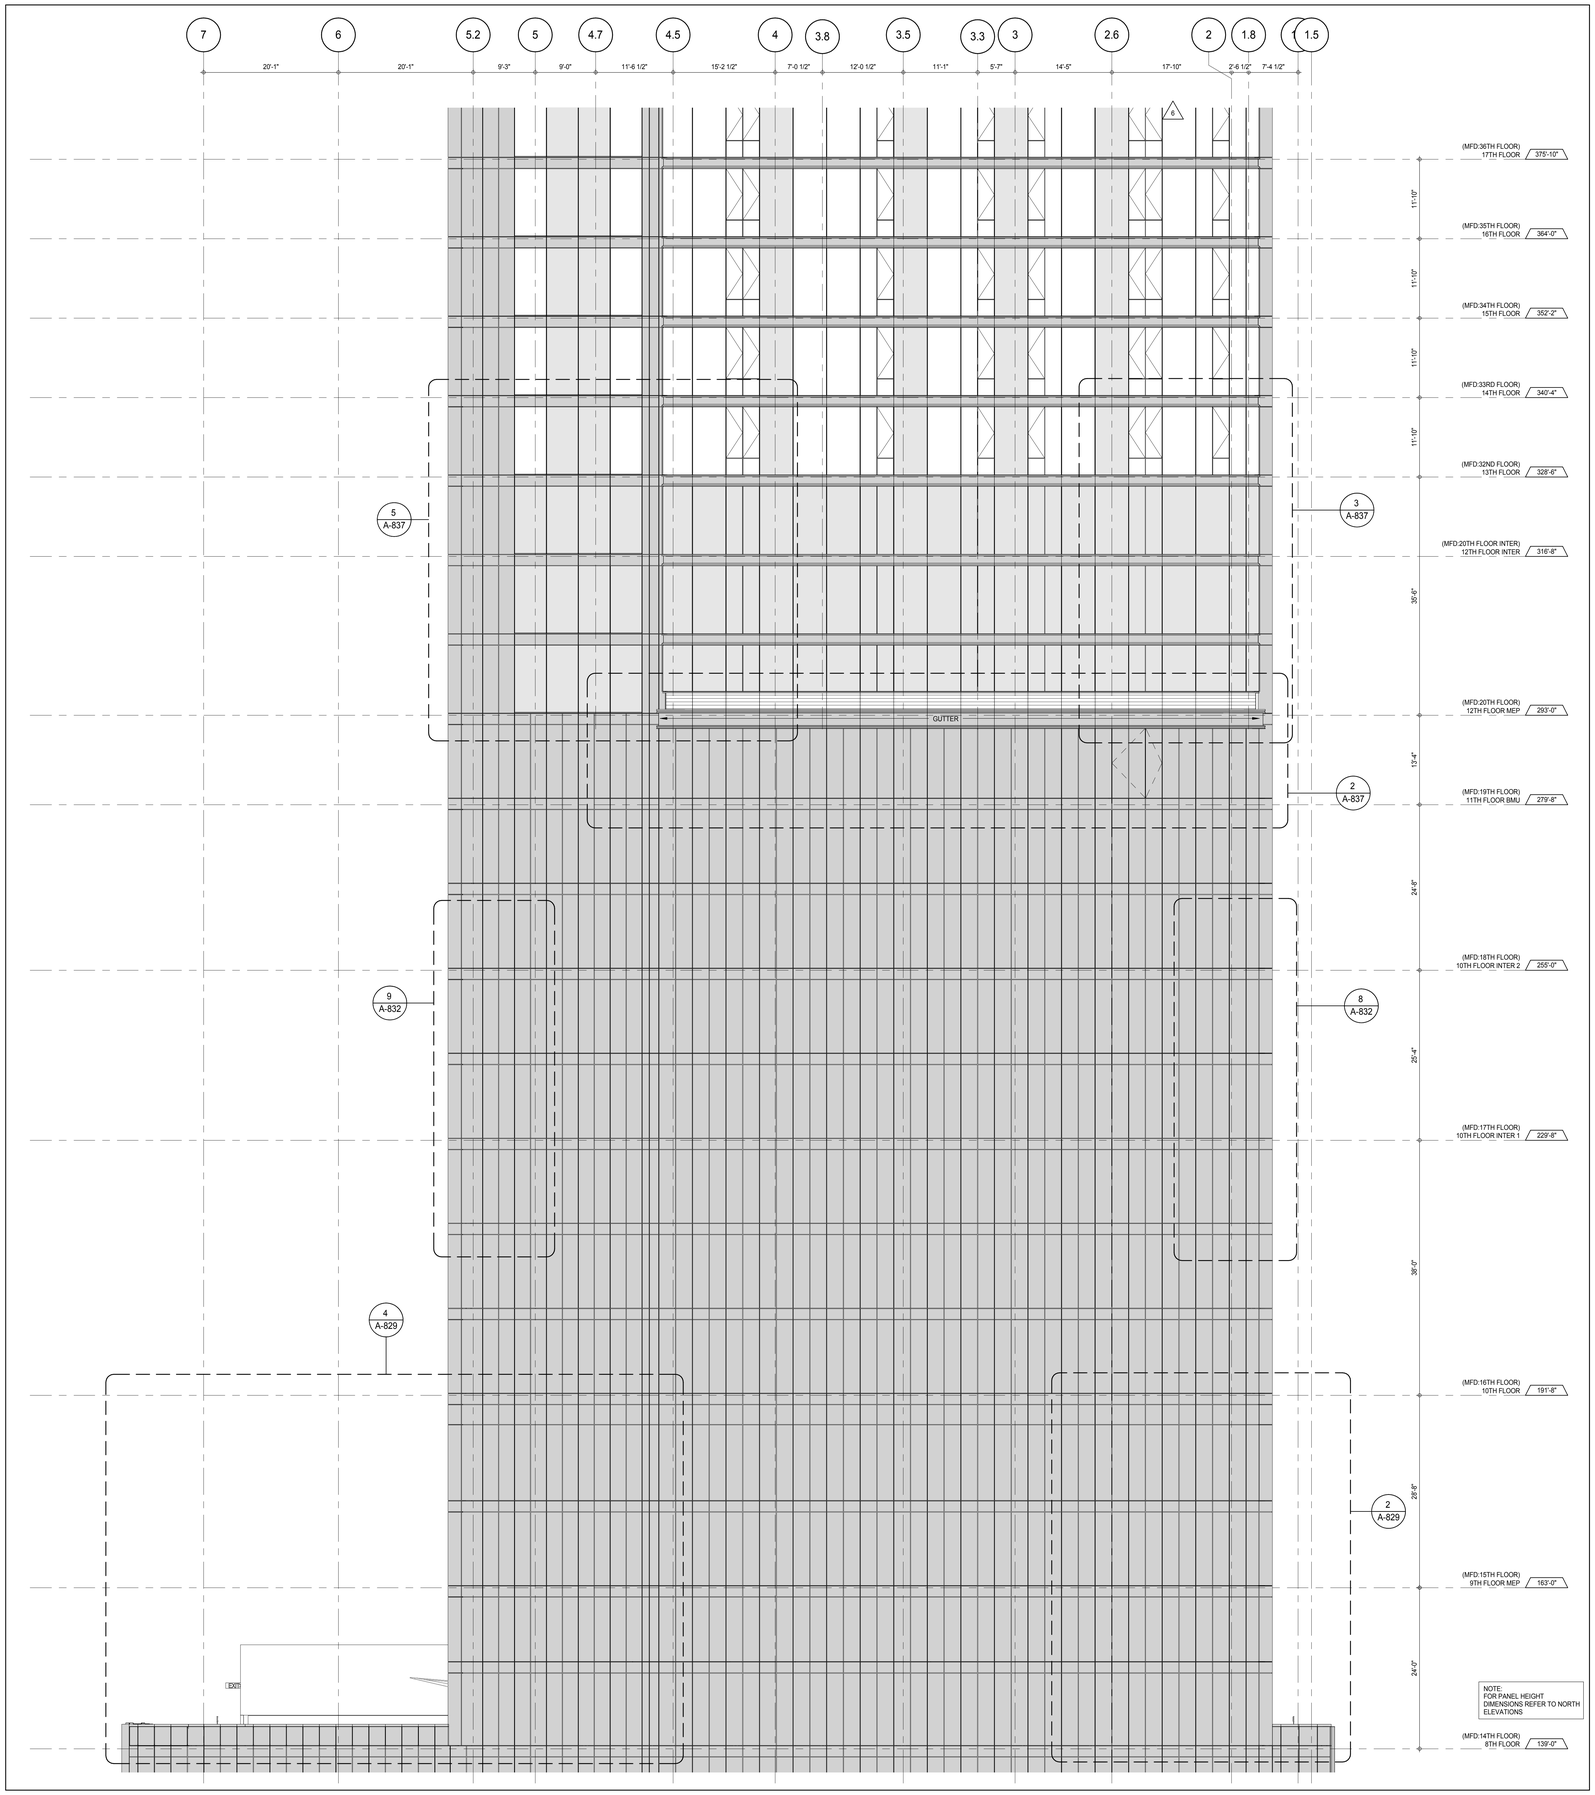

NOTE:
FOR PANEL HEIGHT DIMENSIONS REFER TO NORTH ELEVATIONS

PARTIAL ELEVATION - EAST

A-202
1/8" = 1'-0"

1

KEY PLAN:

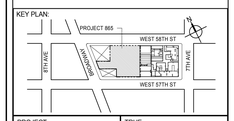

PROJECT NORTH

TRUE NORTH

DEVELOPER:
EXTELL DEVELOPMENT COMPANY
805 THIRD AVENUE, 7TH FLOOR
New York, NY 10022 USA
TEL: 212 712 6000 FAX: 212 712 6100

DESIGN ARCHITECT: Base Building Shell & Core
ADRIAN SMITH + GORDON GILL ARCHITECTURE
111 WEST MONROE STREET SUITE 2300
CHICAGO IL 60603
TEL: 312 920 1888 FAX: 312 920 1775

INTERIOR DESIGNER: Residential
Rottet Architecture and Design Studio, PLLC
298 Fifth Ave, 7th Floor
New York, NY 10001
TEL: 646 998 7000 FAX:

ARCHITECT OF RECORD: Base Building Shell, Core, & Residential
AAI ARCHITECTS, P.C.
401 Wellington St. W., 3rd Floor
Toronto, ON M5V 1E7 Canada
TEL: 416 967 1500 FAX: 416 967 7150

STRUCTURAL ENGINEERS:
WSP CANTOR SEINUK
228 EAST 45th Street
New York, NY 10017 USA
TEL: 212 687 9888 FAX: 646 487 5501

MEP ENGINEERS:
AKF GROUP
165 Broadway, 22nd Floor
New York, NY 10006 USA
TEL: 212 354 5656 FAX: 212 354 5668

GEOTECHNICAL ENGINEERS:
Langan Engineering & Environmental Services
21 Penn Plaza - 360 West 31st Street, 8th Floor
New York, NY 10001-2727
TEL: 212 479 5400 FAX: 212 479 5444

CODE CONSULTANTS:
Construction Consulting Associates
100 Church Street
New York, NY 10007
TEL: 212 385 1818 FAX: 212 385 1911

CURTAINWALL CONSULTANT:
AJLP Consulting
40 Worth Street. Suite 826
New York, NY 10013
TEL: 212 757 5659 FAX: 646 219 8508

LANDMARK/PRESERVATION CONSULTANT:
Jan Hird Pokorny Associates, Inc.
39 West 37th Street, 12A
New York, NY 10018
TEL: 212 759 6462 FAX: 212 759 6540

No.	DESCRIPTION	DATE
1	CD PROGRESS ISSUE 1	15 OCT 14
2	CD PROGRESS ISSUE 2	19 DEC 14
3	D.O.B. SUBMISSION	18 FEB 15
4	CD PROGRESS ISSUE 3	09 MAR 15
	D.O.B. SUBMISSION	27 APR 15
5	CD PROGRESS ISSUE 4	01 JUN 15
6	CD PROGRESS ISSUE 5	10 AUG 15
	D.O.B. AMENDMENT 2	21 SEP 15

0 4' - 0" 8' - 0" 16' - 0"

DOB SUBMISSION

Discrepancies must be reported immediately to the Architect before proceeding. Only figured dimensions are to be used. Contractors must check all dimensions on site. This drawing is protected by copyright.

ALL DIMENSIONS ARE SHOWN IN IMPERIAL.

CONSULTANT:
AAI ARCHITECTS, P.C.

PROJECT:
217 WEST 57TH STREET
NEW YORK, NY

DRAWING TITLE:
PARTIAL ELEVATION - EAST

SEAL & SIGNATURE:
REGISTERED ARCHITECT WAYNE DAVID JANSSEN 026881 STATE OF NEW YORK

DATE:	15 OCT 14
PROJECT No:	1216-00
DRAWN: Author	REV:
CHK: Checker	6
SCALE: 1/8" = 1'-0"	
DWG No:	A-221.01
DOB PAGE No:	202 of 569

DOB EMPLOYEE STAMP:

DOB B-SCAN:

36" x 48" Arch E SHEET SIZE
FILE NAME: C:\Revit Local Files\EXTELL-865-AAI-TWR-CNF_hwilkerin.rvt
PLOT DATE: 8/22/2015 10:24:43 AM

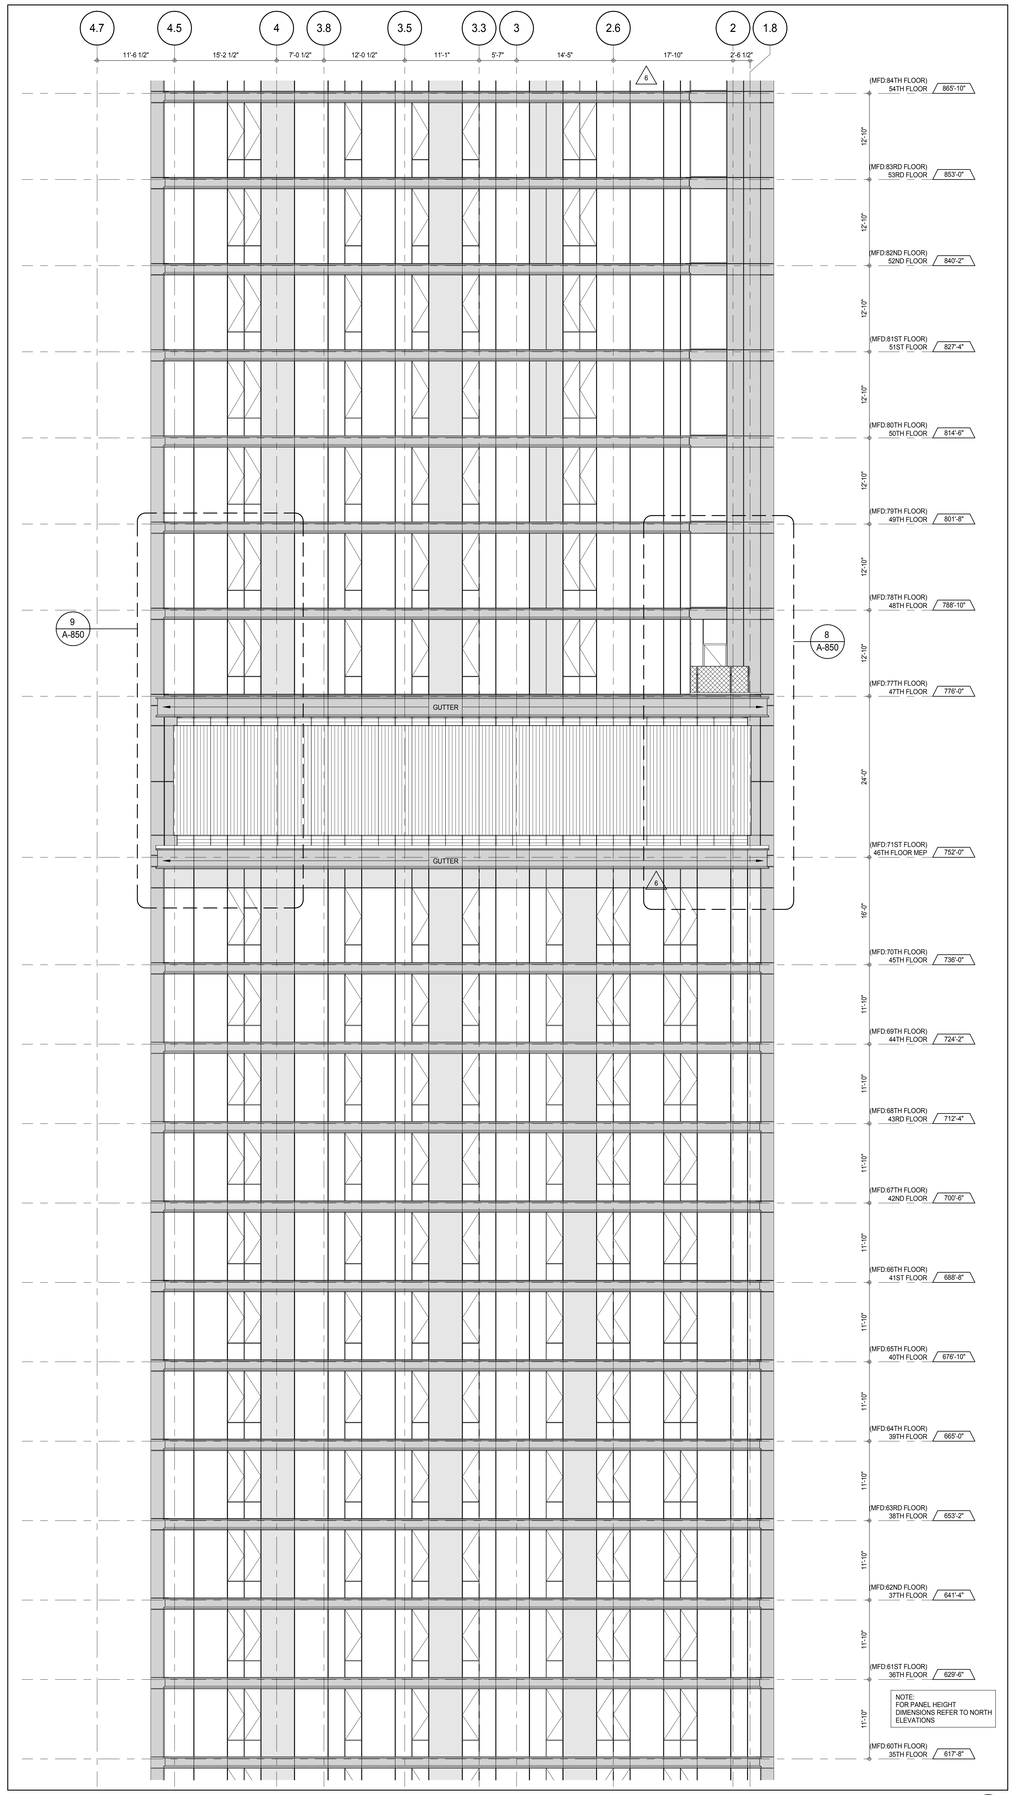

PARTIAL ELEVATION - EAST 2
A-202
1/8" = 1'-0"

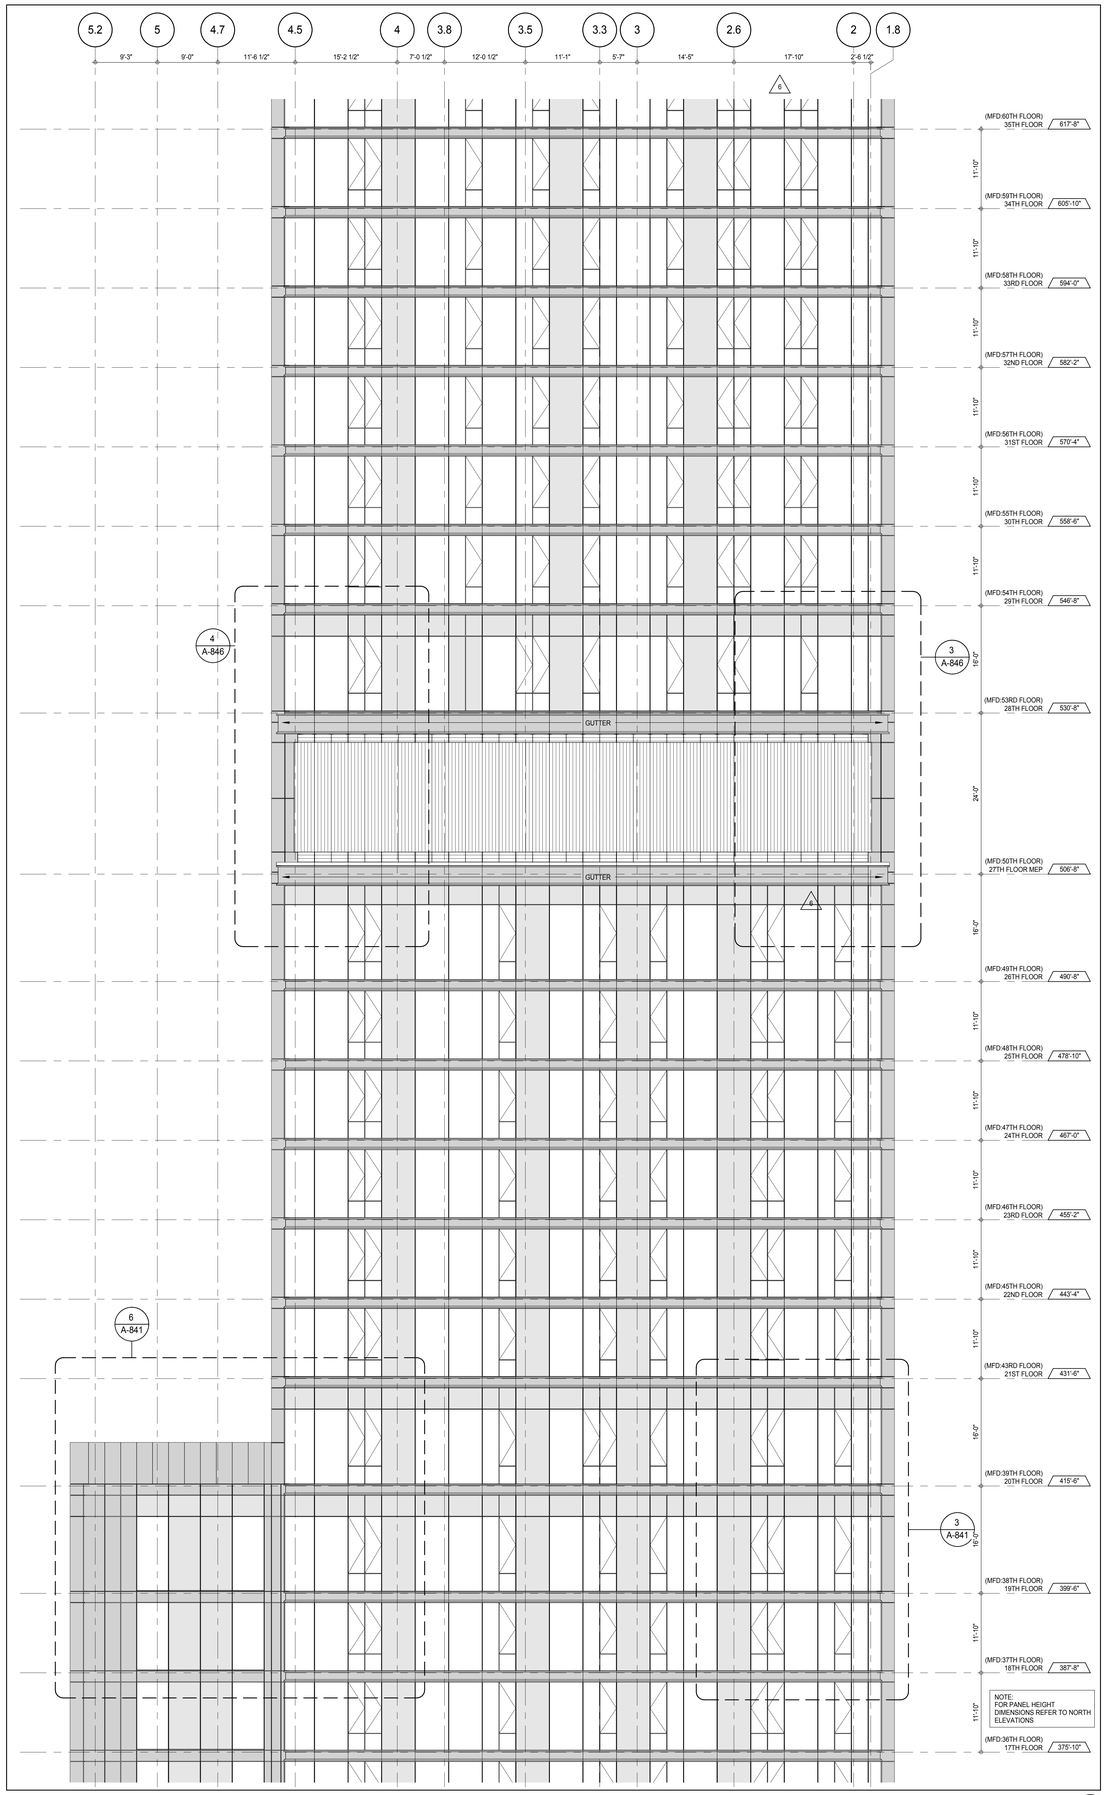

PARTIAL ELEVATION - EAST 1
A-202
1/8" = 1'-0"

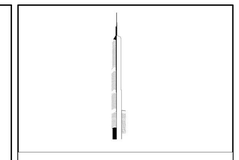

KEY PLAN:

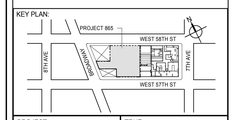

PROJECT NORTH

TRUE NORTH

DEVELOPER:
EXTELL DEVELOPMENT COMPANY
805 THIRD AVENUE, 7TH FLOOR
New York, NY 10022 USA
TEL: 212 712 6000 FAX: 212 712 6100

DESIGN ARCHITECT: Base Building Shell & Core
ADRIAN SMITH + GORDON GILL ARCHITECTURE
111 WEST MONROE STREET SUITE 2300
CHICAGO IL 60603
TEL: 312 920 1888 FAX: 312 920 1775

INTERIOR DESIGNER: Residential
Rottet Architecture and Design Studio, PLLC
298 Fifth Ave, 7th Floor
New York, NY 10001
TEL: 646 998 7000 FAX:

ARCHITECT OF RECORD: Base Building Shell, Core, & Residential
AAI ARCHITECTS, P.C.
401 Wellington St. W., 3rd Floor
Toronto, ON M5V 1E7 Canada
TEL: 416 967 1500 FAX: 416 967 7150

STRUCTURAL ENGINEERS:
WSP CANTOR SEINUK
228 EAST 45th Street
New York, NY 10017 USA
TEL: 212 687 9888 FAX: 646 487 5501

MEP ENGINEERS:
AKF GROUP
165 Broadway, 22nd Floor
New York, NY 10006 USA
TEL: 212 354 5656 FAX: 212 354 5668

GEOTECHNICAL ENGINEERS:
Langan Engineering & Environmental Services
21 Penn Plaza - 360 West 31st Street, 8th Floor
New York, NY 10001-2727
TEL: 212 479 5400 FAX: 212 479 5444

CODE CONSULTANTS:
Construction Consulting Associates
100 Church Street
New York, NY 10007
TEL: 212 385 1818 FAX: 212 385 1911

CURTAINWALL CONSULTANT:
AJLP Consulting
40 Worth Street. Suite 826
New York, NY 10013
TEL: 212 757 5659 FAX: 646 219 8508

LANDMARK/PRESERVATION CONSULTANT:
Jan Hird Pokorny Associates, Inc.
39 West 37th Street, 12A
New York, NY 10018
TEL: 212 759 6462 FAX: 212 759 6540

No.	DESCRIPTION	DATE
1	CD PROGRESS ISSUE 1	15 OCT 14
2	CD PROGRESS ISSUE 2	19 DEC 14
3	D.O.B. SUBMISSION	18 FEB 15
4	CD PROGRESS ISSUE 3	09 MAR 15
	D.O.B. SUBMISSION	27 APR 15
5	CD PROGRESS ISSUE 4	01 JUN 15
6	CD PROGRESS ISSUE 5	10 AUG 15
	D.O.B. AMENDMENT 2	21 SEP 15

0 4'-0" 8'-0" 16'-0"

DOB SUBMISSION

Discrepancies must be reported immediately to the Architect before proceeding. Only figured dimensions are to be used. Contractors must check all dimensions on site. This drawing is protected by copyright.

ALL DIMENSIONS ARE SHOWN IN IMPERIAL.

CONSULTANT:

AAI ARCHITECTS, P.C.

PROJECT:

217 WEST 57TH STREET
NEW YORK, NY

DRAWING TITLE:

PARTIAL ELEVATION - EAST

SEAL & SIGNATURE:

REGISTERED ARCHITECT
ADRIAN DAVID JAMES SMITH
026881
STATE OF NEW YORK

DATE:	15 OCT 14
PROJECT No:	1216-00
DRAWN: Author	REV: 6
CHK: Checker	
SCALE: 1/8" = 1'-0"	
DWG No:	**A-222.01**
DOB PAGE No:	203 of 569

DOB EMPLOYEE STAMP:

DOB B-SCAN:

DEPT OF BLDGS 421258305 Job Number
E300625467 Scan Code
36" x 48" Arch E SHEET SIZE
FILE NAME: C:\Users\Local Files\EXTELL-865-AAI-TWR-CAD_Jackform.rvt
PLOT DATE: 9/22/2015 10:23:58 AM

DEPT OF BLDGS 421253505 Job Number
ES27474798S Scan Code

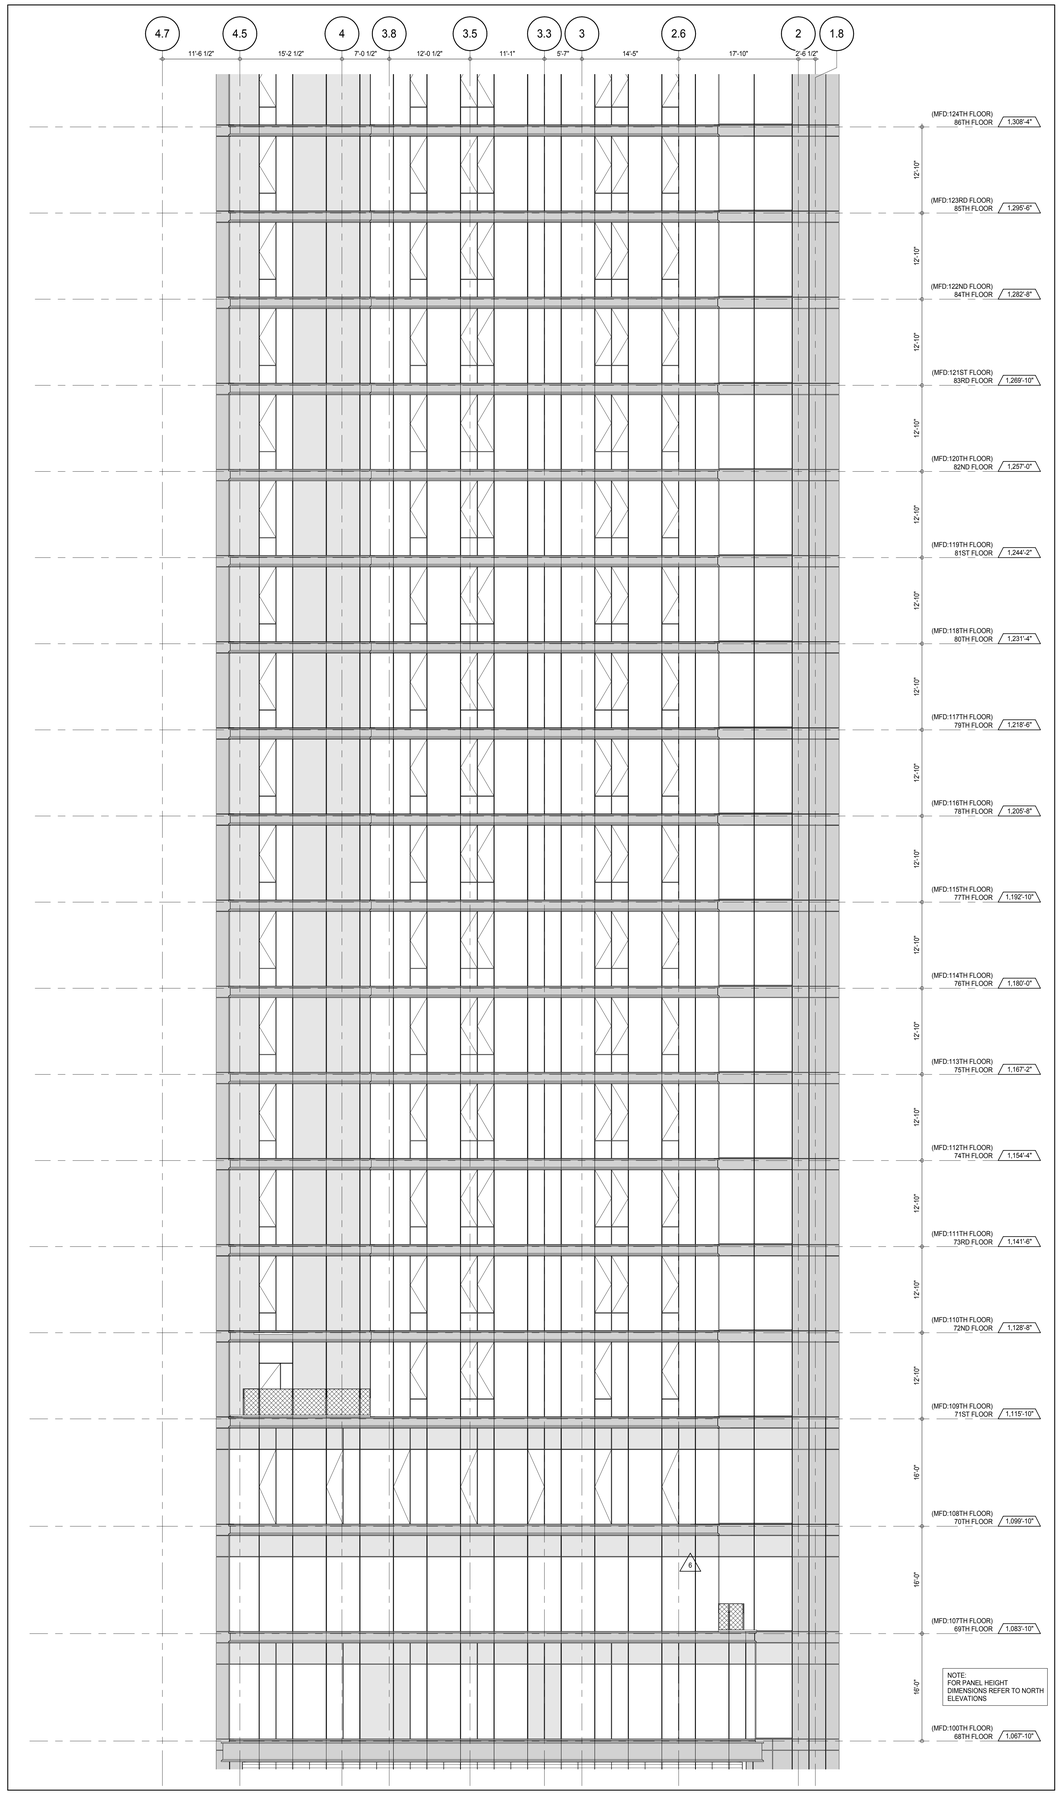

PARTIAL ELEVATION - EAST (2)
A-202
1/8" = 1'-0"

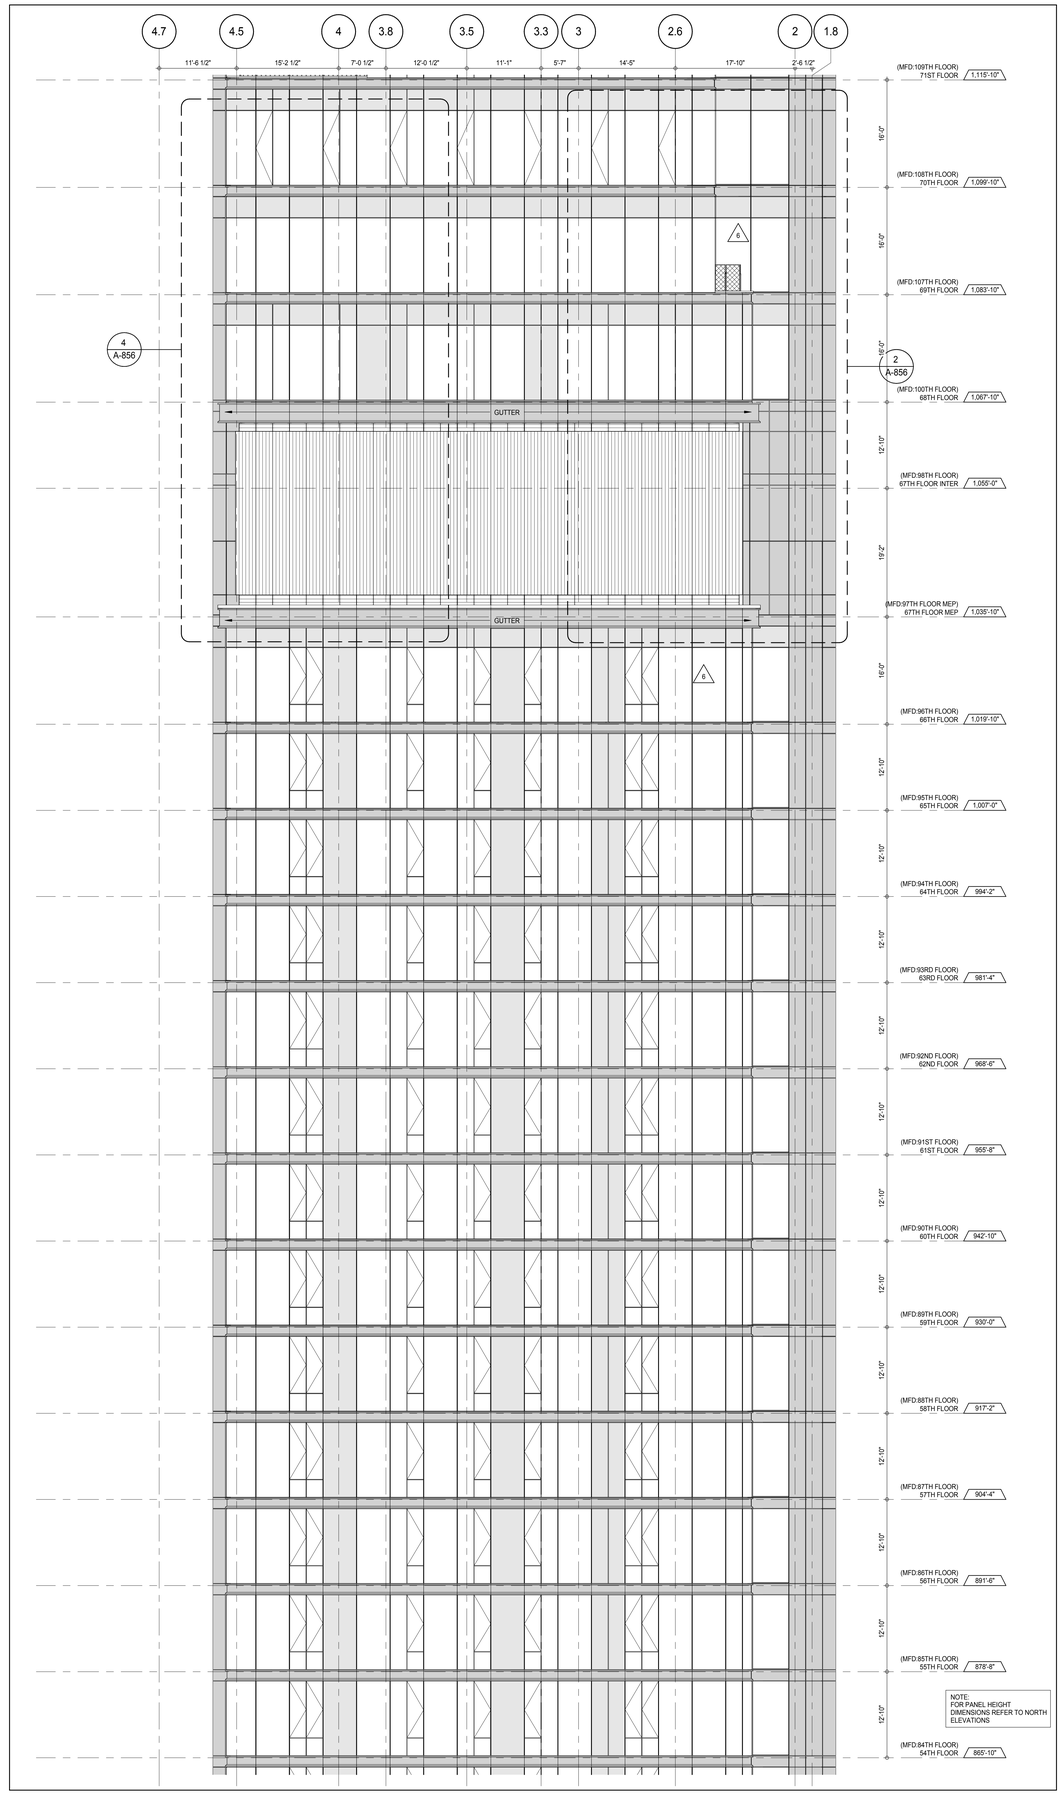

PARTIAL ELEVATION - EAST (1)
A-202
1/8" = 1'-0"

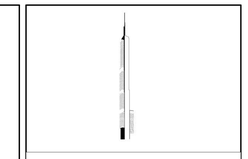

KEY PLAN:

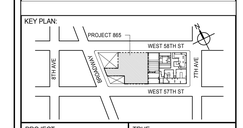

PROJECT NORTH

TRUE NORTH

DEVELOPER:
EXTELL DEVELOPMENT COMPANY
805 THIRD AVENUE, 7TH FLOOR
New York, NY 10022 USA
TEL: 212 712 6000 FAX: 212 712 6100

DESIGN ARCHITECT: Base Building Shell & Core
ADRIAN SMITH + GORDON GILL ARCHITECTURE
111 WEST MONROE STREET SUITE 2300
CHICAGO IL 60603
TEL: 312 920 1888 FAX: 312 920 1775

INTERIOR DESIGNER: Residential
Rottet Architecture and Design Studio, PLLC
298 Fifth Ave, 7th Floor
New York, NY 10001
TEL: 646 998 7000 FAX:

ARCHITECT OF RECORD: Base Building Shell, Core, & Residential
AAI ARCHITECTS, P.C.
401 Wellington St. W., 3rd Floor
Toronto, ON M5V 1E7 Canada
TEL: 416 967 1500 FAX: 416 967 7150

STRUCTURAL ENGINEERS:
WSP CANTOR SEINUK
228 EAST 45th Street
New York, NY 10017 USA
TEL: 212 687 9888 FAX: 646 487 5501

MEP ENGINEERS:
AKF GROUP
165 Broadway, 22nd Floor
New York, NY 10006 USA
TEL: 212 354 5656 FAX: 212 354 5668

GEOTECHNICAL ENGINEERS:
Langan Engineering & Environmental Services
21 Penn Plaza - 360 West 31st Street, 8th Floor
New York, NY 10001-2727
TEL: 212 479 5400 FAX: 212 479 5444

CODE CONSULTANTS:
Construction Consulting Associates
100 Church Street
New York, NY 10007
TEL: 212 385 1818 FAX: 212 385 1911

CURTAINWALL CONSULTANT:
AJLP Consulting
40 Worth Street. Suite 826
New York, NY 10013
TEL: 212 757 5659 FAX: 646 219 8508

LANDMARK/PRESERVATION CONSULTANT:
Jan Hird Pokorny Associates, Inc.
39 West 37th Street, 12A
New York, NY 10018
TEL: 212 759 6462 FAX: 212 759 6540

No.	DESCRIPTION	DATE
1	CD PROGRESS ISSUE 1	15 OCT 14
2	CD PROGRESS ISSUE 2	19 DEC 14
3	D.O.B. SUBMISSION	18 FEB 15
4	CD PROGRESS ISSUE 3	09 MAR 15
	D.O.B. SUBMISSION	27 APR 15
5	CD PROGRESS ISSUE 4	01 JUN 15
6	CD PROGRESS ISSUE 5	10 AUG 15
	D.O.B. AMENDMENT 2	21 SEP 15

0 4' - 0" 8' - 0" 16' - 0"

DOB SUBMISSION

Discrepancies must be reported immediately to the Architect before proceeding. Only figured dimensions are to be used. Contractors must check all dimensions on site. This drawing is protected by copyright.

ALL DIMENSIONS ARE SHOWN IN IMPERIAL.

CONSULTANT:

AAI ARCHITECTS, P.C.

PROJECT:

217 WEST 57TH STREET
NEW YORK, NY

DRAWING TITLE:

PARTIAL ELEVATION - EAST

SEAL & SIGNATURE:

REGISTERED ARCHITECT
PETER DAVID JAMES
028885
STATE OF NEW YORK

DATE:	15 OCT 14
PROJECT No:	1216-00
DRAWN: Author	REV: 6
CHK: Checker	
SCALE: 1/8" = 1'-0"	
DWG No:	A-223.01
DOB PAGE No:	204 of 569

DOB EMPLOYEE STAMP:

DOB B-SCAN:

36" x 48" Arch E SHEET SIZE
FILE NAME: C:\Revit Local Files\EXTELL-865-AAI-TWR-CNF_hudsonv.rvt
PLOT DATE: 6/22/2015 10:25:50 AM

DEPT OF BLDGS 421226526 Job Number
E360237964 Scan Code

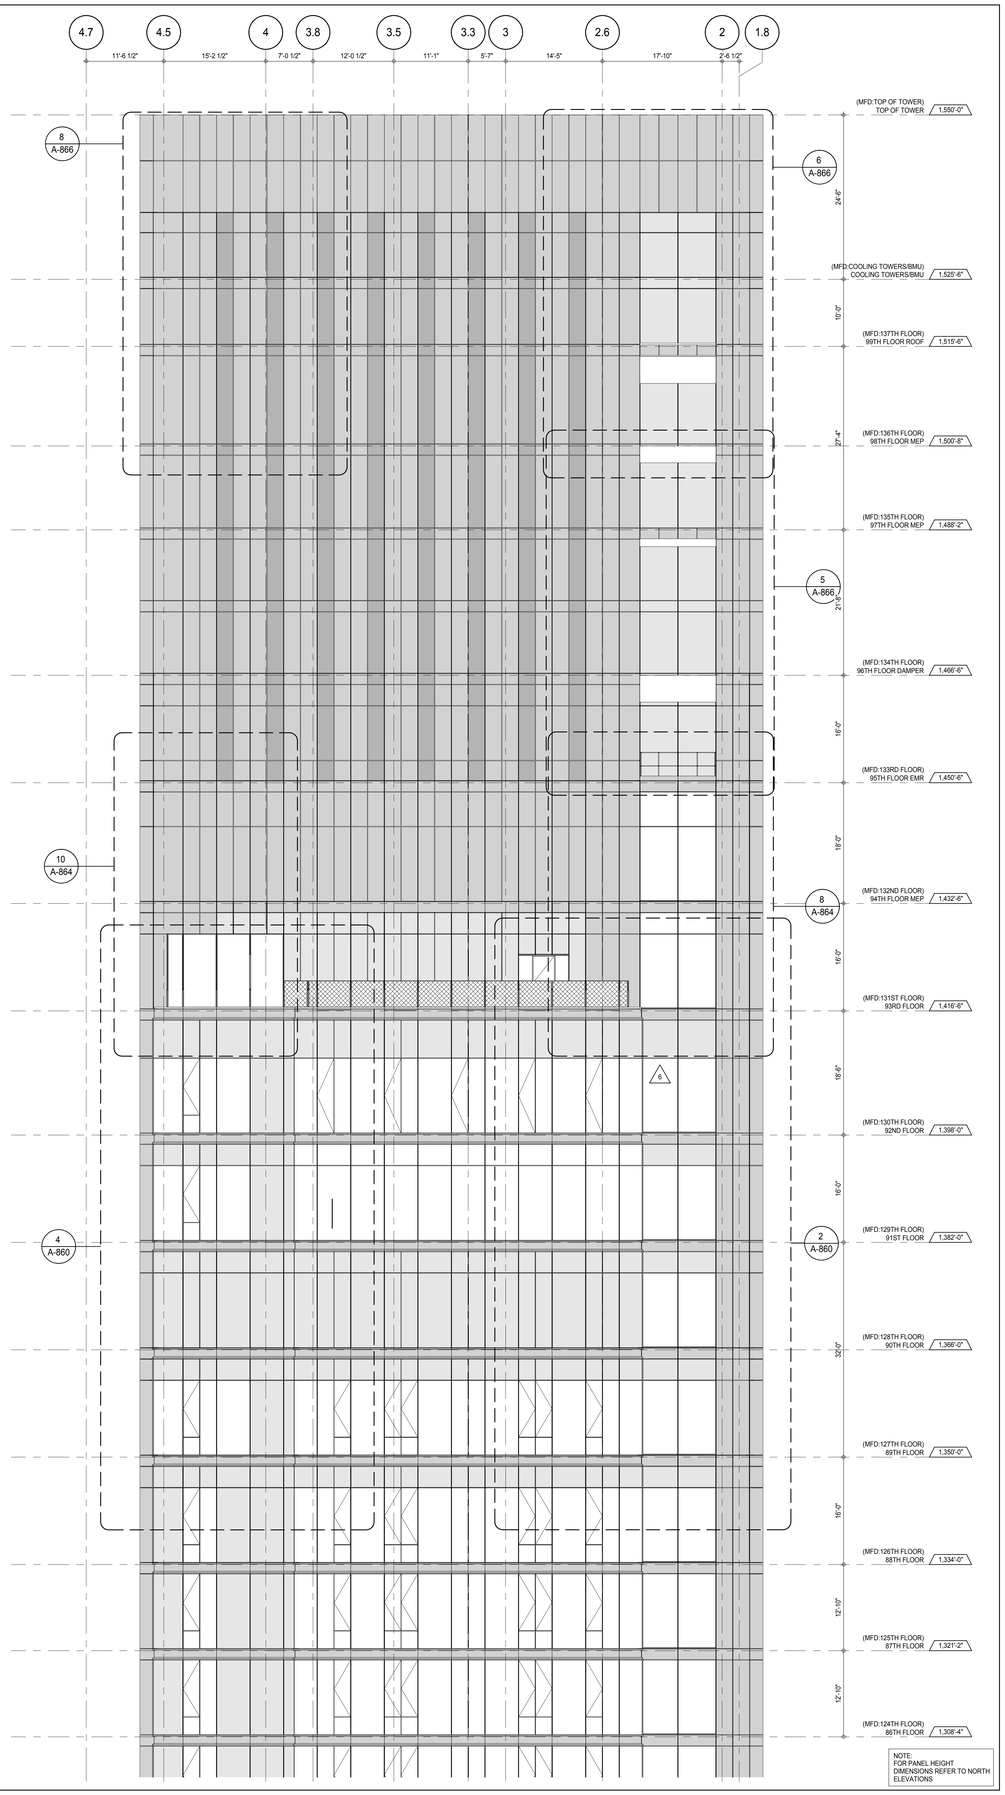

NOTE:
FOR PANEL HEIGHT DIMENSIONS REFER TO NORTH ELEVATIONS

PARTIAL ELEVATION - EAST

A-202
1/8" = 1'-0"

1

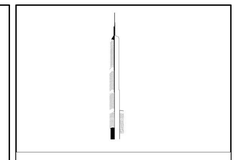

KEY PLAN:

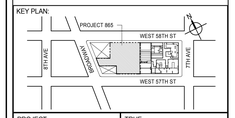

PROJECT NORTH

TRUE NORTH

DEVELOPER:
EXTELL DEVELOPMENT COMPANY
805 THIRD AVENUE, 7TH FLOOR
New York, NY 10022 USA
TEL: 212 712 6000 FAX: 212 712 6100

DESIGN ARCHITECT: Base Building Shell & Core
ADRIAN SMITH + GORDON GILL ARCHITECTURE
111 WEST MONROE STREET SUITE 2300
CHICAGO IL 60603
TEL: 312 920 1888 FAX: 312 920 1775

INTERIOR DESIGNER: Residential
Rottet Architecture and Design Studio, PLLC
298 Fifth Ave, 7th Floor
New York, NY 10001
TEL: 646 998 7000 FAX:

ARCHITECT OF RECORD: Base Building Shell, Core, & Residential
AAI ARCHITECTS, P.C.
401 Wellington St. W., 3rd Floor
Toronto, ON M5V 1E7 Canada
TEL: 416 967 1500 FAX: 416 967 7150

STRUCTURAL ENGINEERS:
WSP CANTOR SEINUK
228 EAST 45th Street
New York, NY 10017 USA
TEL: 212 687 9888 FAX: 646 487 5501

MEP ENGINEERS:
AKF GROUP
165 Broadway, 22nd Floor
New York, NY 10006 USA
TEL: 212 354 5656 FAX: 212 354 5668

GEOTECHNICAL ENGINEERS:
Langan Engineering & Environmental Services
21 Penn Plaza - 360 West 31st Street, 8th Floor
New York, NY 10001-2727
TEL: 212 479 5400 FAX: 212 479 5444

CODE CONSULTANTS:
Construction Consulting Associates
100 Church Street
New York, NY 10007
TEL: 212 385 1818 FAX: 212 385 1911

CURTAINWALL CONSULTANT:
AJLP Consulting
40 Worth Street. Suite 826
New York, NY 10013
TEL: 212 757 5659 FAX: 646 219 8508

LANDMARK/PRESERVATION CONSULTANT:
Jan Hird Pokorny Associates, Inc.
39 West 37th Street, 12A
New York, NY 10018
TEL: 212 759 6462 FAX: 212 759 6540

No.	DESCRIPTION	DATE
1	CD PROGRESS ISSUE 1	15 OCT 14
2	CD PROGRESS ISSUE 2	19 DEC 14
3	D.O.B. SUBMISSION	18 FEB 15
4	CD PROGRESS ISSUE 3	09 MAR 15
	D.O.B. SUBMISSION	27 APR 15
5	CD PROGRESS ISSUE 4	01 JUN 15
6	CD PROGRESS ISSUE 5	10 AUG 15
	D.O.B. AMENDMENT 2	21 SEP 15

0 4' - 0" 8' - 0" 16' - 0"

DOB SUBMISSION

Discrepancies must be reported immediately to the Architect before proceeding. Only figured dimensions are to be used. Contractors must check all dimensions on site. This drawing is protected by copyright.

ALL DIMENSIONS ARE SHOWN IN IMPERIAL.

CONSULTANT:

AAI ARCHITECTS, P.C.

PROJECT:

217 WEST 57TH STREET
NEW YORK, NY

DRAWING TITLE:

PARTIAL ELEVATION - EAST

SEAL & SIGNATURE:

REGISTERED ARCHITECT
JOSE DAVID JAUREGI
028863
STATE OF NEW YORK

DATE:	15 OCT 14
PROJECT No:	1216-00
DRAWN: Author	REV: 6
CHK: Checker	
SCALE: 1/8" = 1'-0"	
DWG No:	A-224.01
DOB PAGE No:	205 of 569

DOB EMPLOYEE STAMP:

DOB B-SCAN:

36" x 48" Arch E SHEET SIZE
FILE NAME: C:\Revit Local Files\EXTELL-865-AAI-TWR-CNF_Jaureglm.rvt
PLOT DATE: 9/28/2015 9:52:56 AM

DEPT OF BLDGS 421258305 Job Number
E300643961E Scan Code

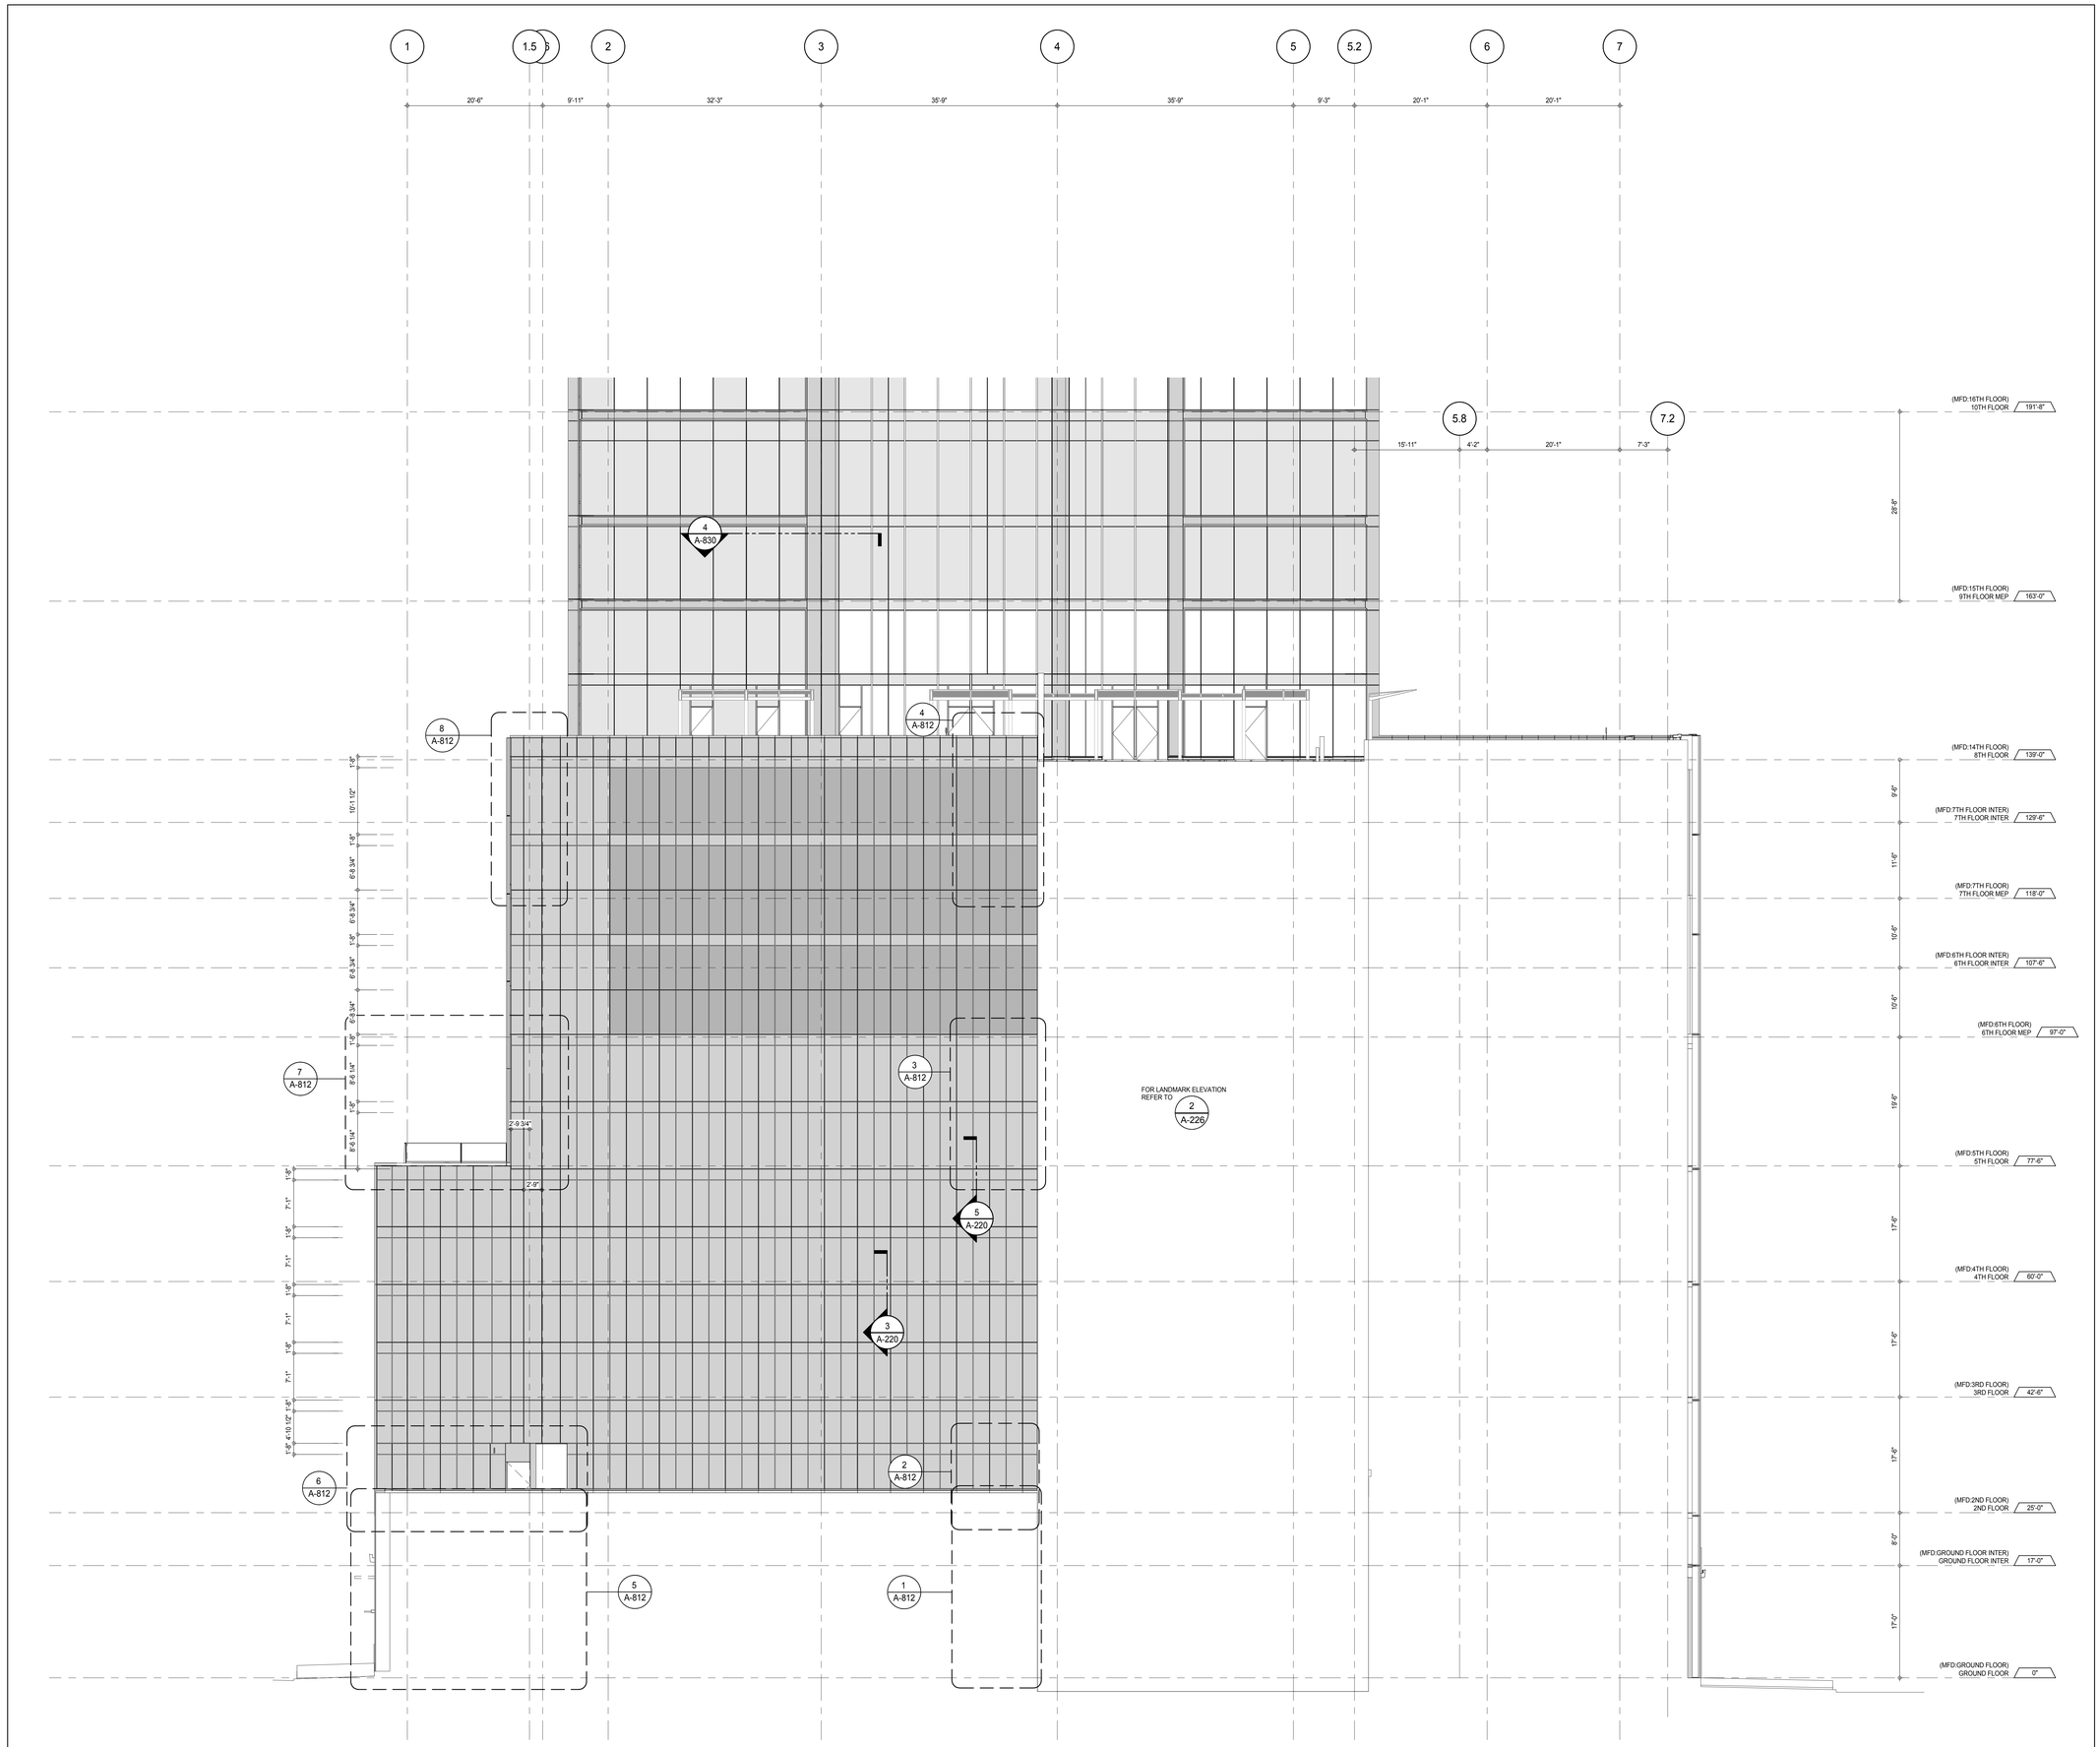

PARTIAL ELEVATION - WEST 1

A-202
1/8" = 1'-0"

KEY PLAN:

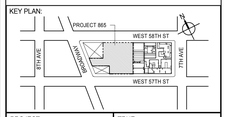

PROJECT NORTH

TRUE NORTH

DEVELOPER:
EXTELL DEVELOPMENT COMPANY
805 THIRD AVENUE, 7TH FLOOR
New York, NY 10022 USA
TEL: 212 712 6000 FAX: 212 712 6100

DESIGN ARCHITECT: Base Building Shell & Core
ADRIAN SMITH + GORDON GILL ARCHITECTURE
111 WEST MONROE STREET SUITE 2300
CHICAGO IL 60603
TEL: 312 920 1888 FAX: 312 920 1775

INTERIOR DESIGNER: Residential
Rottet Architecture and Design Studio, PLLC
298 Fifth Ave, 7th Floor
New York, NY 10001
TEL: 646 998 7000 FAX:

ARCHITECT OF RECORD: Base Building Shell, Core, & Residential
AAI ARCHITECTS, P.C.
401 Wellington St. W., 3rd Floor
Toronto, ON M5V 1E7 Canada
TEL: 416 967 1500 FAX: 416 967 7150

STRUCTURAL ENGINEERS:
WSP CANTOR SEINUK
228 EAST 45th Street
New York, NY 10017 USA
TEL: 212 687 9888 FAX: 646 487 5501

MEP ENGINEERS:
AKF GROUP
165 Broadway, 22nd Floor
New York, NY 10006 USA
TEL: 212 354 5656 FAX: 212 354 5668

GEOTECHNICAL ENGINEERS:
Langan Engineering & Environmental Services
21 Penn Plaza - 360 West 31st Street, 8th Floor
New York, NY 10001-2727
TEL: 212 479 5400 FAX: 212 479 5444

CODE CONSULTANTS:
Construction Consulting Associates
100 Church Street
New York, NY 10007
TEL: 212 385 1818 FAX: 212 385 1911

CURTAINWALL CONSULTANT:
AJLP Consulting
40 Worth Street. Suite 826
New York, NY 10013
TEL: 212 757 5659 FAX: 646 219 8508

LANDMARK/PRESERVATION CONSULTANT:
Jan Hird Pokorny Associates, Inc.
39 West 37th Street, 12A
New York, NY 10018
TEL: 212 759 6462 FAX: 212 759 6540

No.	DESCRIPTION	DATE
1	CD PROGRESS ISSUE 1	15 OCT 14
2	CD PROGRESS ISSUE 2	19 DEC 14
3	D.O.B. SUBMISSION	18 FEB 15
4	CD PROGRESS ISSUE 3	09 MAR 15
	D.O.B. SUBMISSION	27 APR 15
5	CD PROGRESS ISSUE 4	01 JUN 15
6	CD PROGRESS ISSUE 5	10 AUG 15
	D.O.B. AMENDMENT 2	21 SEP 15

0 4' - 0" 8' - 0" 16' - 0"

DOB SUBMISSION

Discrepancies must be reported immediately to the Architect before proceeding. Only figured dimensions are to be used. Contractors must check all dimensions on site. This drawing is protected by copyright.

ALL DIMENSIONS ARE SHOWN IN IMPERIAL.

CONSULTANT:

AAI ARCHITECTS, P.C.

PROJECT:

217 WEST 57TH STREET
NEW YORK, NY

DRAWING TITLE:

PARTIAL ELEVATION - WEST

SEAL & SIGNATURE:

REGISTERED ARCHITECT
WILLIAE DAVID JAMES
028851
STATE OF NEW YORK

DATE:	15 OCT 14
PROJECT No:	1216-00
DRAWN: Author	REV:
CHK: Checker	6
SCALE: 1/8" = 1'-0"	
DWG No:	A-225.01
DOB PAGE No:	206 of 569

DOB EMPLOYEE STAMP:

DOB B-SCAN:

36" x 48" Arch E SHEET SIZE
FILE NAME: C:\Revit Local Files\EXTELL-865-AAI-TWR-CNF_Jwilliam.rvt
PLOT DATE: 6/30/2015 2:58:09 PM

DEPT OF BLDGS 421263505 Job Number
ES1588471151 Scan Code

WEST ELEVATION - LANDMARK FACADE 2
A-105
1/8" = 1'-0"

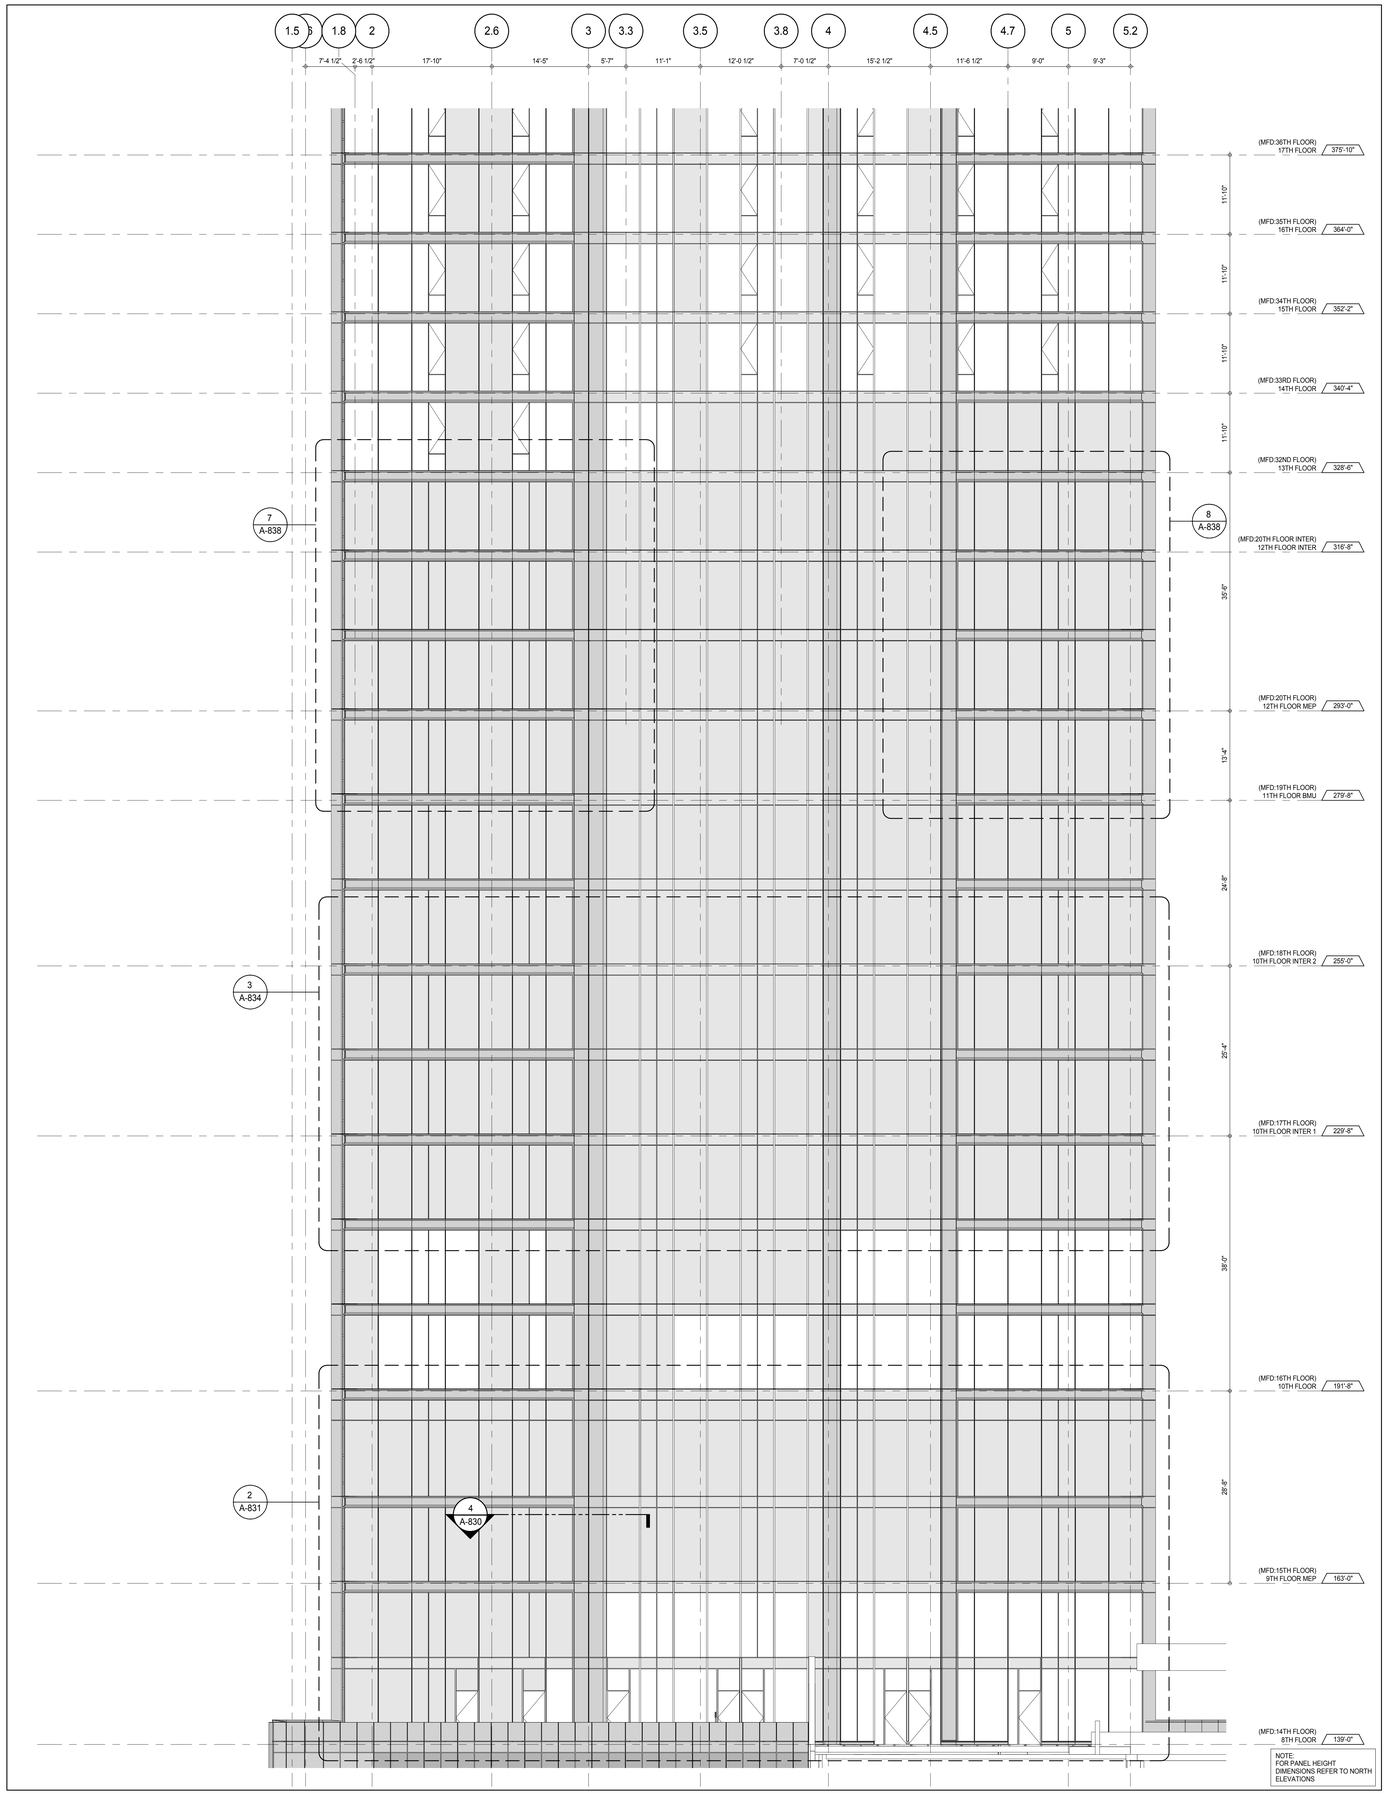

NOTE:
FOR PANEL HEIGHT DIMENSIONS REFER TO NORTH ELEVATIONS

PARTIAL ELEVATION - WEST 1
A-202
1/8" = 1'-0"

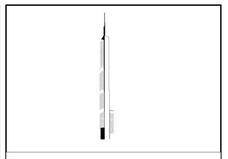

KEY PLAN:

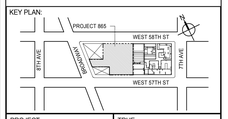

PROJECT NORTH

TRUE NORTH

DEVELOPER:
EXTELL DEVELOPMENT COMPANY
805 THIRD AVENUE, 7TH FLOOR
New York, NY 10022 USA
TEL: 212 712 6000 FAX: 212 712 6100

DESIGN ARCHITECT: Base Building Shell & Core
ADRIAN SMITH + GORDON GILL ARCHITECTURE
111 WEST MONROE STREET SUITE 2300
CHICAGO IL 60603
TEL: 312 920 1888 FAX: 312 920 1775

INTERIOR DESIGNER: Residential
Rottet Architecture and Design Studio, PLLC
298 Fifth Ave, 7th Floor
New York, NY 10001
TEL: 646 998 7000 FAX:

ARCHITECT OF RECORD: Base Building Shell, Core, & Residential
AAI ARCHITECTS, P.C.
401 Wellington St. W., 3rd Floor
Toronto, ON M5V 1E7 Canada
TEL: 416 967 1500 FAX: 416 967 7150

STRUCTURAL ENGINEERS:
WSP CANTOR SEINUK
228 EAST 45th Street
New York, NY 10017 USA
TEL: 212 687 9888 FAX: 646 487 5501

MEP ENGINEERS:
AKF GROUP
165 Broadway, 22nd Floor
New York, NY 10006 USA
TEL: 212 354 5656 FAX: 212 354 5668

GEOTECHNICAL ENGINEERS:
Langan Engineering & Environmental Services
21 Penn Plaza - 360 West 31st Street, 8th Floor
New York, NY 10001-2727
TEL: 212 479 5400 FAX: 212 479 5444

CODE CONSULTANTS:
Construction Consulting Associates
100 Church Street
New York, NY 10007
TEL: 212 385 1818 FAX: 212 385 1911

CURTAINWALL CONSULTANT:
AJLP Consulting
40 Worth Street. Suite 826
New York, NY 10013
TEL: 212 757 5659 FAX: 646 219 8508

LANDMARK/PRESERVATION CONSULTANT:
Jan Hird Pokorny Associates, Inc.
39 West 37th Street, 12A
New York, NY 10018
TEL: 212 759 6462 FAX: 212 759 6540

No.	DESCRIPTION	DATE
1	CD PROGRESS ISSUE 1	15 OCT 14
2	CD PROGRESS ISSUE 2	19 DEC 14
3	D.O.B. SUBMISSION	18 FEB 15
4	CD PROGRESS ISSUE 3	09 MAR 15
	D.O.B. SUBMISSION	27 APR 15
5	CD PROGRESS ISSUE 4	01 JUN 15
6	CD PROGRESS ISSUE 5	10 AUG 15
	D.O.B. AMENDMENT 2	21 SEP 15

0 4' - 0" 8' - 0" 16' - 0"

DOB SUBMISSION

Discrepancies must be reported immediately to the Architect before proceeding. Only figured dimensions are to be used. Contractors must check all dimensions on site. This drawing is protected by copyright.

ALL DIMENSIONS ARE SHOWN IN IMPERIAL.

CONSULTANT:
AAI ARCHITECTS, P.C.

PROJECT:
217 WEST 57TH STREET
NEW YORK, NY

DRAWING TITLE:
PARTIAL ELEVATION - WEST

SEAL & SIGNATURE:
REGISTERED ARCHITECT ADRIAN DAVID GILL 026885 STATE OF NEW YORK

DATE:	15 OCT 14
PROJECT No:	1216-00
DRAWN: Author	REV: 6
CHK: Checker	
SCALE: 1/8" = 1'-0"	
DWG No:	A-226.01
DOB PAGE No:	207 of 569

DOB EMPLOYEE STAMP:
DOB B-SCAN:

36" x 48" Arch E SHEET SIZE
FILE NAME: C:\Revit Local Files\EXTELL-865-AAI-TWR-CNF_hudsonn.rvt
PLOT DATE: 6/22/2015 10:52:24 AM

DEPT OF BLDGS 421263605 Job Number
E355662963 Scan Code

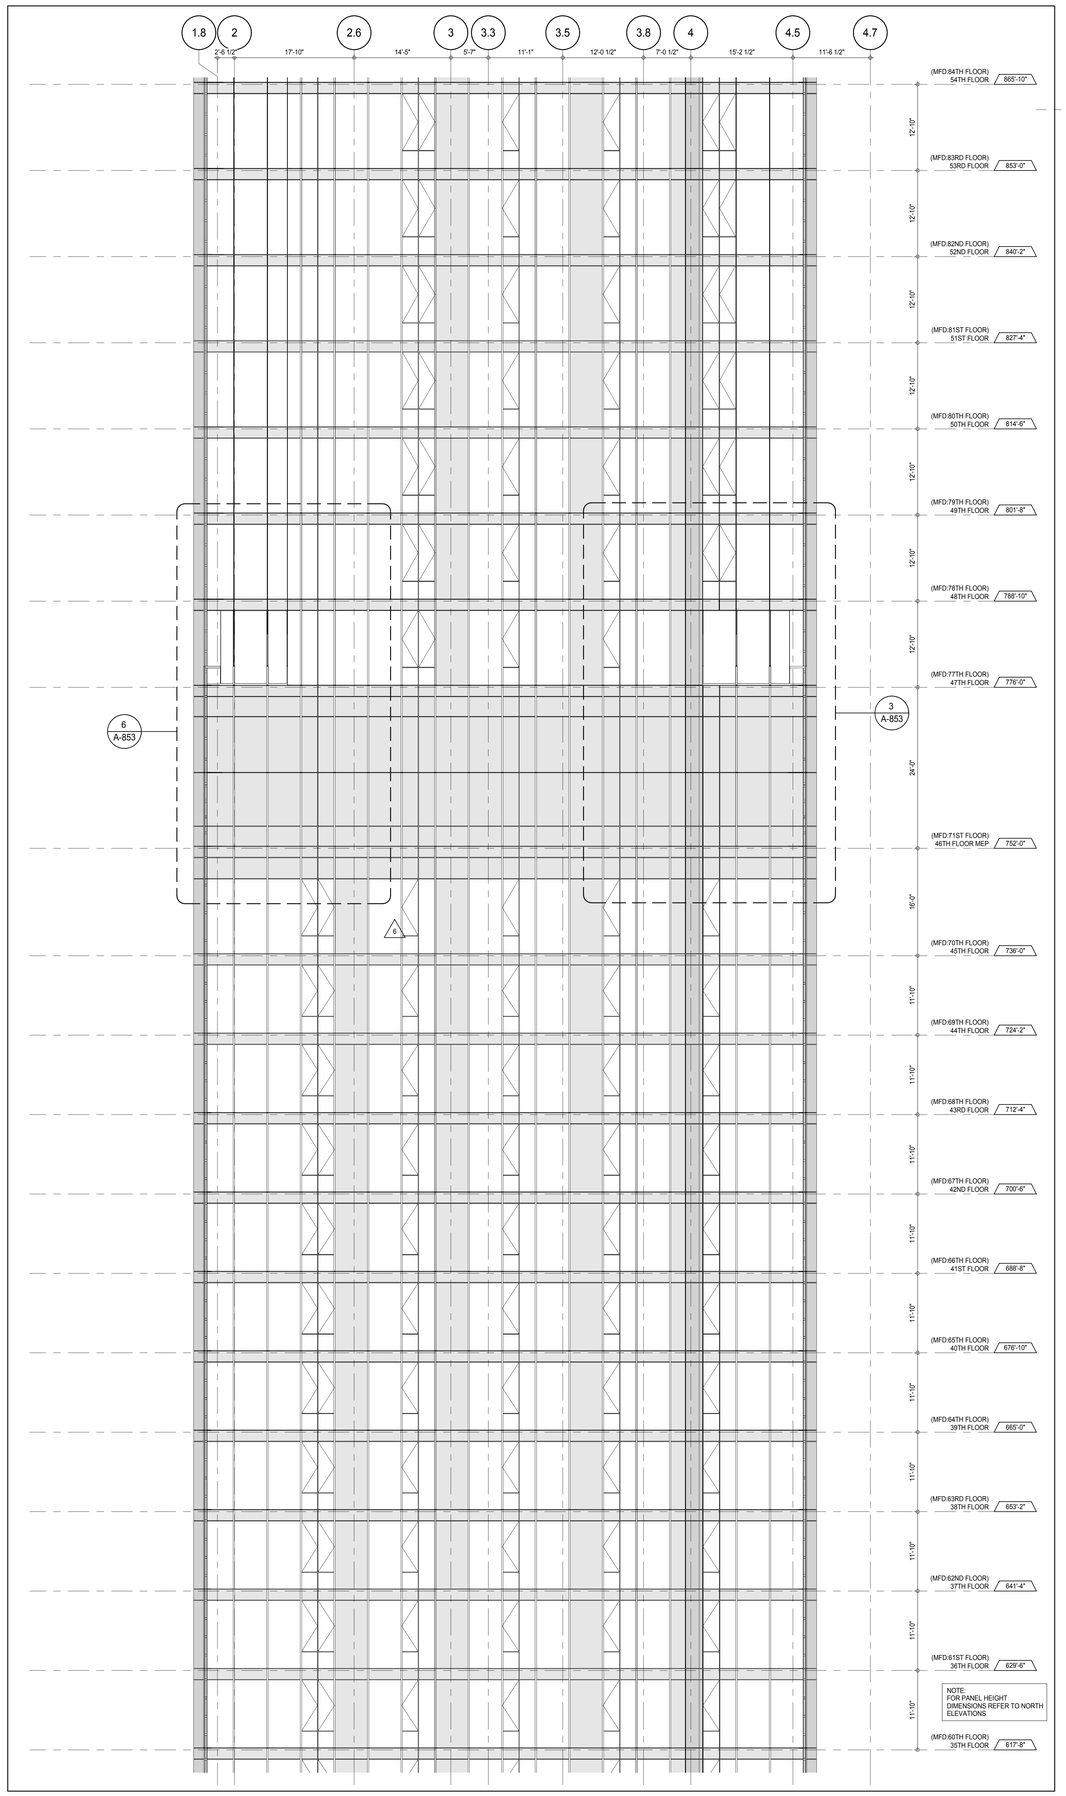

PARTIAL ELEVATION - WEST (2)
A-202
1/8" = 1'-0"

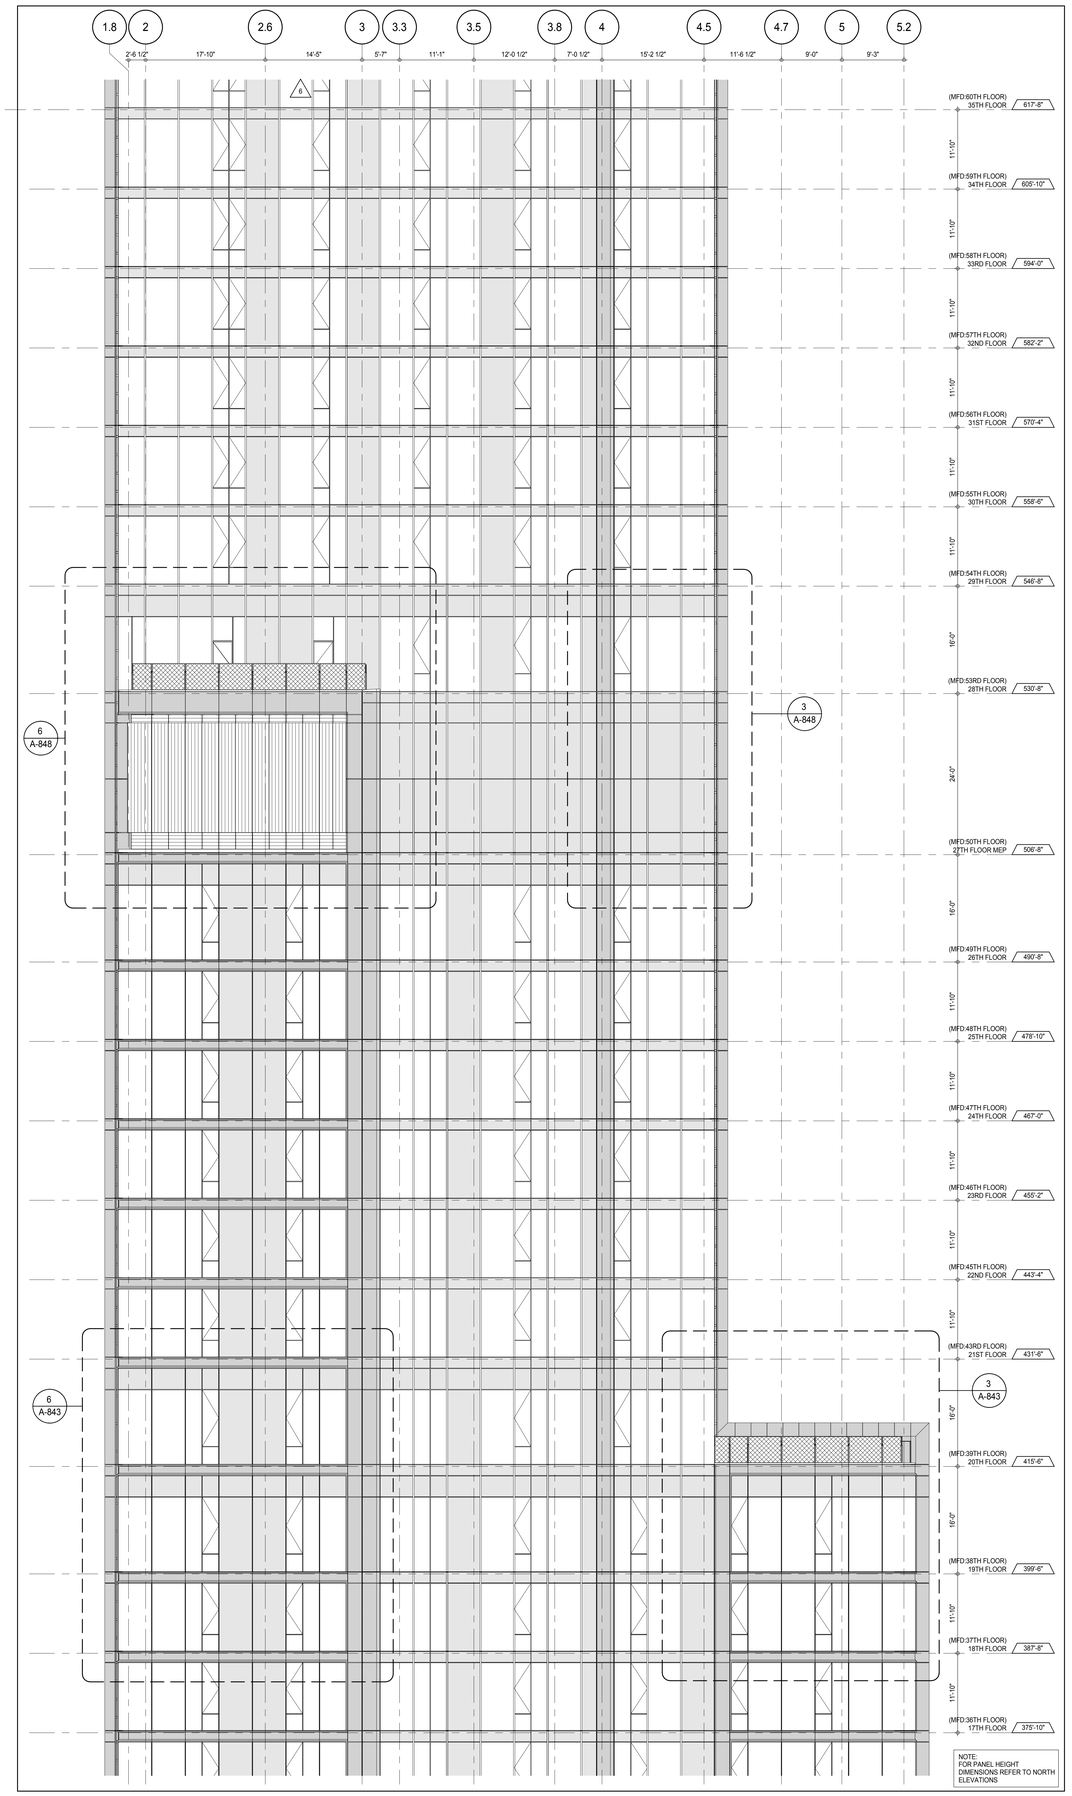

PARTIAL ELEVATION - WEST (1)
A-202
1/8" = 1'-0"

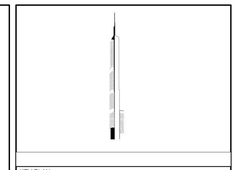

PROJECT NORTH

TRUE NORTH

DEVELOPER:
EXTELL DEVELOPMENT COMPANY
805 THIRD AVENUE, 7TH FLOOR
New York, NY 10022 USA
TEL: 212 712 6000 FAX: 212 712 6100

DESIGN ARCHITECT: Base Building Shell & Core
ADRIAN SMITH + GORDON GILL ARCHITECTURE
111 WEST MONROE STREET SUITE 2300
CHICAGO IL 60603
TEL: 312 920 1888 FAX: 312 920 1775

INTERIOR DESIGNER: Residential
Rottet Architecture and Design Studio, PLLC
298 Fifth Ave, 7th Floor
New York, NY 10001
TEL: 646 998 7000 FAX:

ARCHITECT OF RECORD: Base Building Shell, Core, & Residential
AAI ARCHITECTS, P.C.
401 Wellington St. W., 3rd Floor
Toronto, ON M5V 1E7 Canada
TEL: 416 967 1500 FAX: 416 967 7150

STRUCTURAL ENGINEERS:
WSP CANTOR SEINUK
228 EAST 45th Street
New York, NY 10017 USA
TEL: 212 687 9888 FAX: 646 487 5501

MEP ENGINEERS:
AKF GROUP
165 Broadway, 22nd Floor
New York, NY 10006 USA
TEL: 212 354 5656 FAX: 212 354 5668

GEOTECHNICAL ENGINEERS:
Langan Engineering & Environmental Services
21 Penn Plaza - 360 West 31st Street, 8th Floor
New York, NY 10001-2727
TEL: 212 479 5400 FAX: 212 479 5444

CODE CONSULTANTS:
Construction Consulting Associates
100 Church Street
New York, NY 10007
TEL: 212 385 1818 FAX: 212 385 1911

CURTAINWALL CONSULTANT:
AJLP Consulting
40 Worth Street. Suite 826
New York, NY 10013
TEL: 212 757 5659 FAX: 646 219 8508

LANDMARK/PRESERVATION CONSULTANT:
Jan Hird Pokorny Associates, Inc.
39 West 37th Street, 12A
New York, NY 10018
TEL: 212 759 6462 FAX: 212 759 6540

No.	DESCRIPTION	DATE
1	CD PROGRESS ISSUE 1	15 OCT 14
2	CD PROGRESS ISSUE 2	19 DEC 14
3	D.O.B. SUBMISSION	18 FEB 15
4	CD PROGRESS ISSUE 3	09 MAR 15
	D.O.B. SUBMISSION	27 APR 15
5	CD PROGRESS ISSUE 4	01 JUN 15
6	CD PROGRESS ISSUE 5	10 AUG 15
	D.O.B. AMENDMENT 2	21 SEP 15

0 4'-0" 8'-0" 16'-0"

DOB SUBMISSION

Discrepancies must be reported immediately to the Architect before proceeding. Only figured dimensions are to be used. Contractors must check all dimensions on site. This drawing is protected by copyright.

ALL DIMENSIONS ARE SHOWN IN IMPERIAL.

CONSULTANT:
AAI ARCHITECTS, P.C.

PROJECT:
217 WEST 57TH STREET
NEW YORK, NY

DRAWING TITLE:
PARTIAL ELEVATION - WEST

SEAL & SIGNATURE:
REGISTERED ARCHITECT MICHAEL DAVID JAGNOW No. 028881 STATE OF NEW YORK

DATE:	15 OCT 14
PROJECT No:	1216-00
DRAWN: Author	REV: 6
CHK: Checker	
SCALE: 1/8" = 1'-0"	
DWG No:	A-227.01
DOB PAGE No:	208 of 569

DOB EMPLOYEE STAMP:

DOB B-SCAN:

36" x 48" Arch E SHEET SIZE
FILE NAME: C:\Bim\Local Files\EXTELL-865-AAI-TWR-CAP_Jagdsmm.rvt
PLOT DATE: 9/22/2015 10:20:51 AM

DEPT OF BLDGS 421258305 Job Number
E397290051 Scan Code

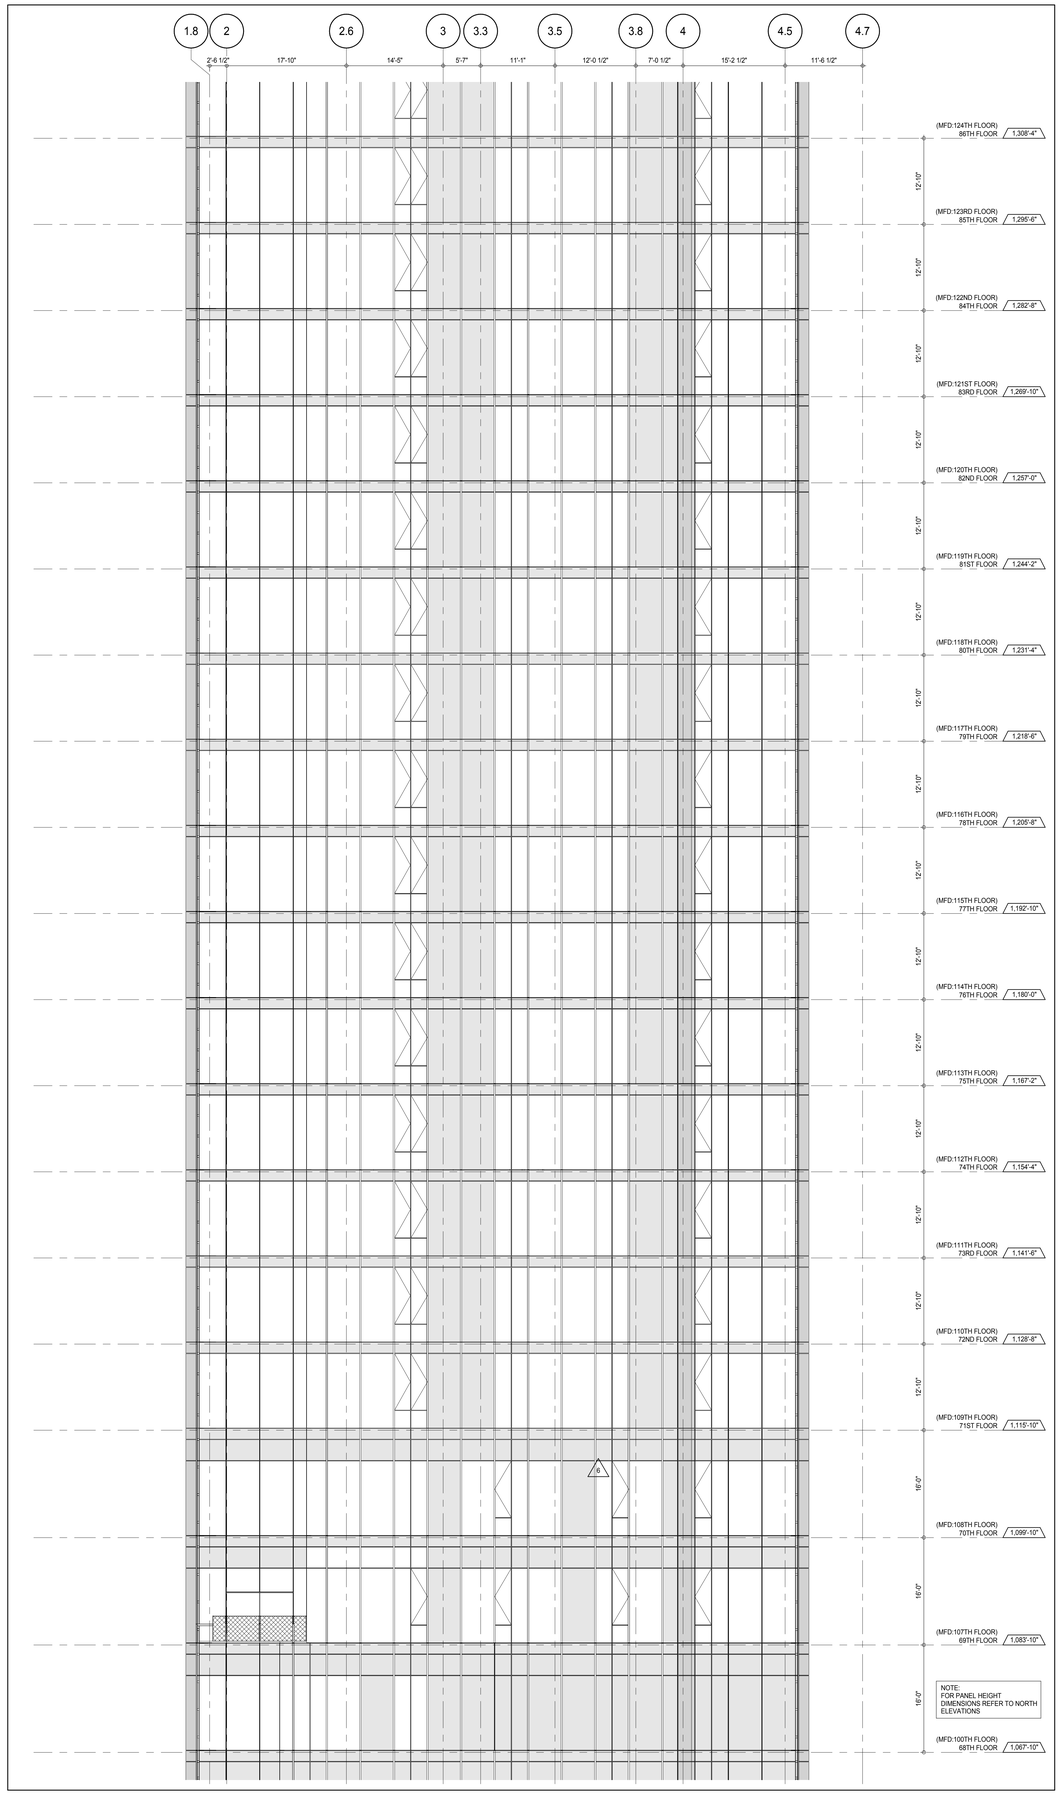

PARTIAL ELEVATION - WEST 2
A-202
1/8" = 1'-0"

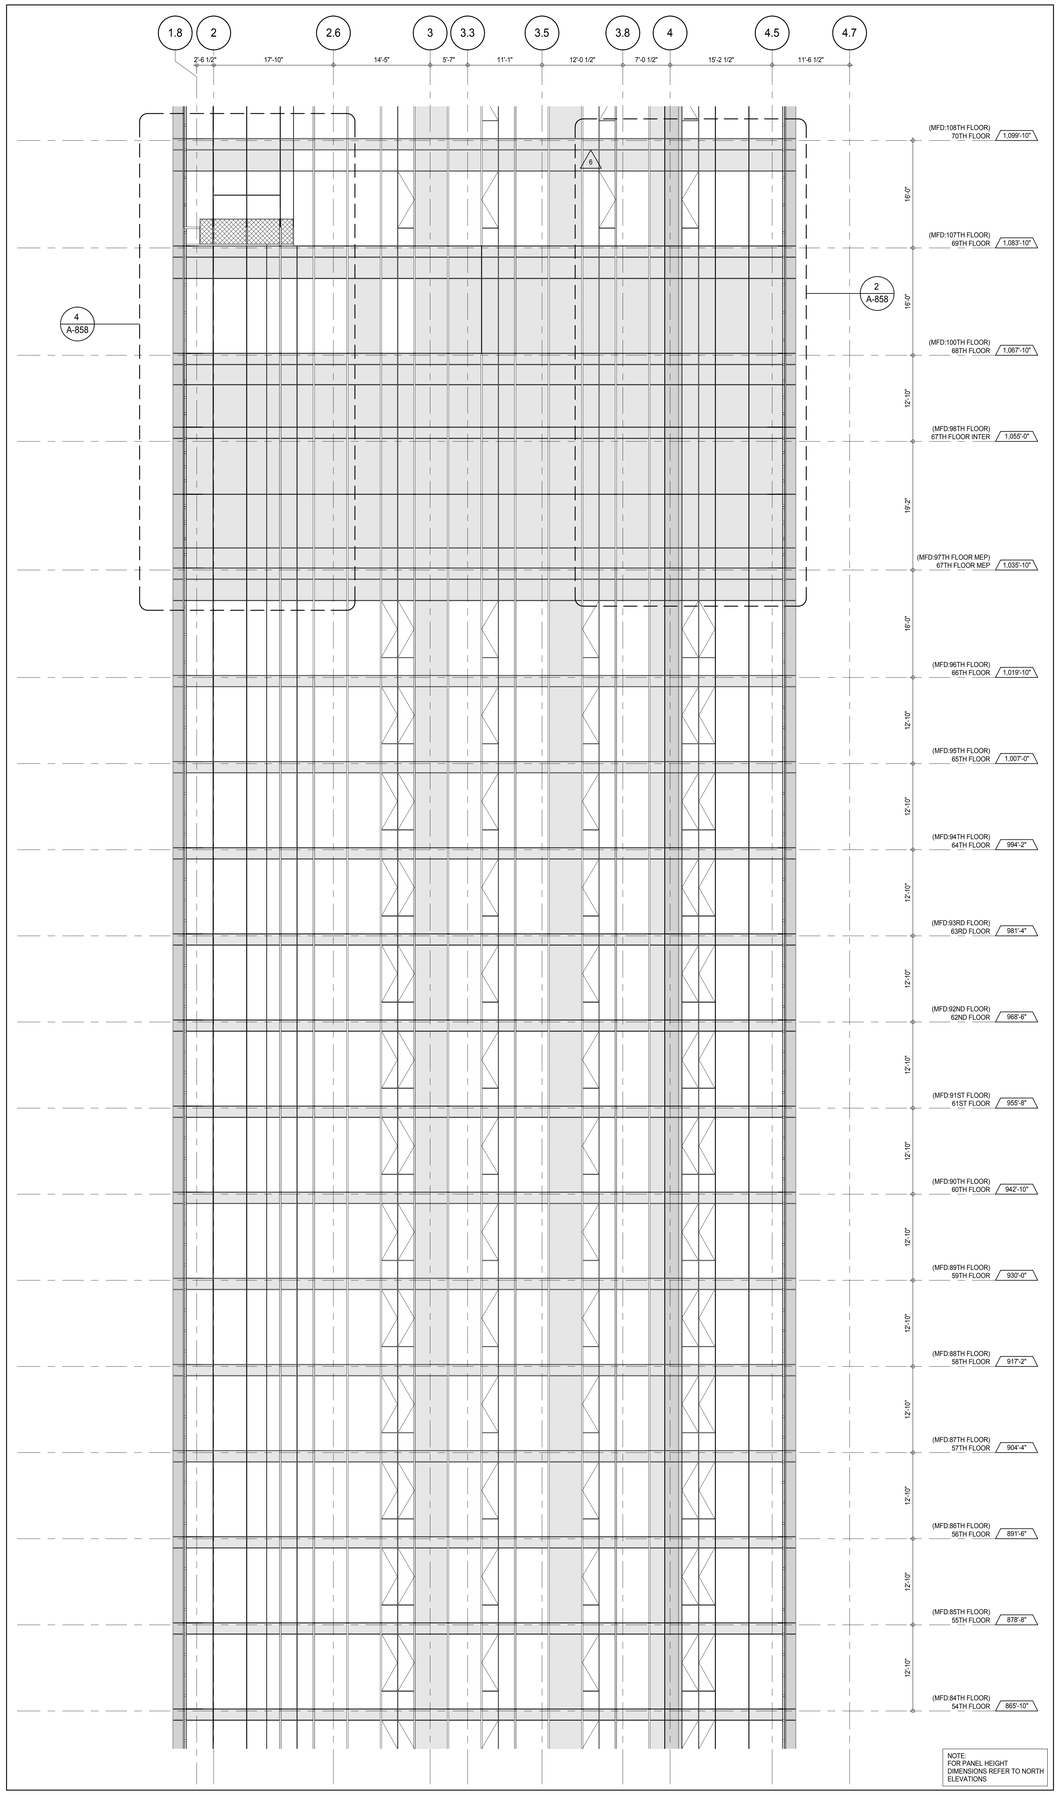

PARTIAL ELEVATION - WEST 1
A-202
1/8" = 1'-0"

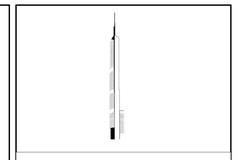

KEY PLAN:

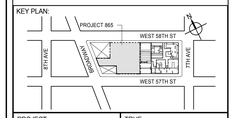

PROJECT NORTH

TRUE NORTH

DEVELOPER:
EXTELL DEVELOPMENT COMPANY
805 THIRD AVENUE, 7TH FLOOR
New York, NY 10022 USA
TEL: 212 712 6000 FAX: 212 712 6100

DESIGN ARCHITECT: Base Building Shell & Core
ADRIAN SMITH + GORDON GILL ARCHITECTURE
111 WEST MONROE STREET SUITE 2300
CHICAGO IL 60603
TEL: 312 920 1888 FAX: 312 920 1775

INTERIOR DESIGNER: Residential
Rottet Architecture and Design Studio, PLLC
298 Fifth Ave, 7th Floor
New York, NY 10001
TEL: 646 998 7000 FAX:

ARCHITECT OF RECORD: Base Building Shell, Core, & Residential
AAI ARCHITECTS, P.C.
401 Wellington St. W., 3rd Floor
Toronto, ON M5V 1E7 Canada
TEL: 416 967 1500 FAX: 416 967 7150

STRUCTURAL ENGINEERS:
WSP CANTOR SEINUK
228 EAST 45th Street
New York, NY 10017 USA
TEL: 212 687 9888 FAX: 646 487 5501

MEP ENGINEERS:
AKF GROUP
165 Broadway, 22nd Floor
New York, NY 10006 USA
TEL: 212 354 5656 FAX: 212 354 5668

GEOTECHNICAL ENGINEERS:
Langan Engineering & Environmental Services
21 Penn Plaza - 360 West 31st Street, 8th Floor
New York, NY 10001-2727
TEL: 212 479 5400 FAX: 212 479 5444

CODE CONSULTANTS:
Construction Consulting Associates
100 Church Street
New York, NY 10007
TEL: 212 385 1818 FAX: 212 385 1911

CURTAINWALL CONSULTANT:
AJLP Consulting
40 Worth Street. Suite 826
New York, NY 10013
TEL: 212 757 5659 FAX: 646 219 8508

LANDMARK/PRESERVATION CONSULTANT:
Jan Hird Pokorny Associates, Inc.
39 West 37th Street, 12A
New York, NY 10018
TEL: 212 759 6462 FAX: 212 759 6540

No.	DESCRIPTION	DATE
1	CD PROGRESS ISSUE 1	15 OCT 14
2	CD PROGRESS ISSUE 2	19 DEC 14
3	D.O.B. SUBMISSION	18 FEB 15
4	CD PROGRESS ISSUE 3	09 MAR 15
	D.O.B. SUBMISSION	27 APR 15
5	CD PROGRESS ISSUE 4	01 JUN 15
6	CD PROGRESS ISSUE 5	10 AUG 15
	D.O.B. AMENDMENT 2	21 SEP 15

0 4' - 0" 8' - 0" 16' - 0"

DOB SUBMISSION

Discrepancies must be reported immediately to the Architect before proceeding. Only figured dimensions are to be used. Contractors must check all dimensions on site. This drawing is protected by copyright.

ALL DIMENSIONS ARE SHOWN IN IMPERIAL.

CONSULTANT:

AAI ARCHITECTS, P.C.

PROJECT:

217 WEST 57TH STREET
NEW YORK, NY

DRAWING TITLE:

PARTIAL ELEVATION - WEST

SEAL & SIGNATURE:

REGISTERED ARCHITECT
JAMES DAVID JAMES
026861
STATE OF NEW YORK

DATE:	15 OCT 14
PROJECT No:	1216-00
DRAWN: Author	REV:
CHK: Checker	6
SCALE: 1/8" = 1'-0"	
DWG No:	A-228.01
DOB PAGE No:	209 of 569

DOB EMPLOYEE STAMP:

DOB B-SCAN:

36" x 48" Arch E SHEET SIZE
FILE NAME: C:\Revit Local Files\EXTELL-856-AAI-TWR-CNF_hadams.rvt
PLOT DATE: 9/22/2015 10:52:14 AM

DEPT OF BLDGS 421208305 Job Number
E325138618 Scan Code

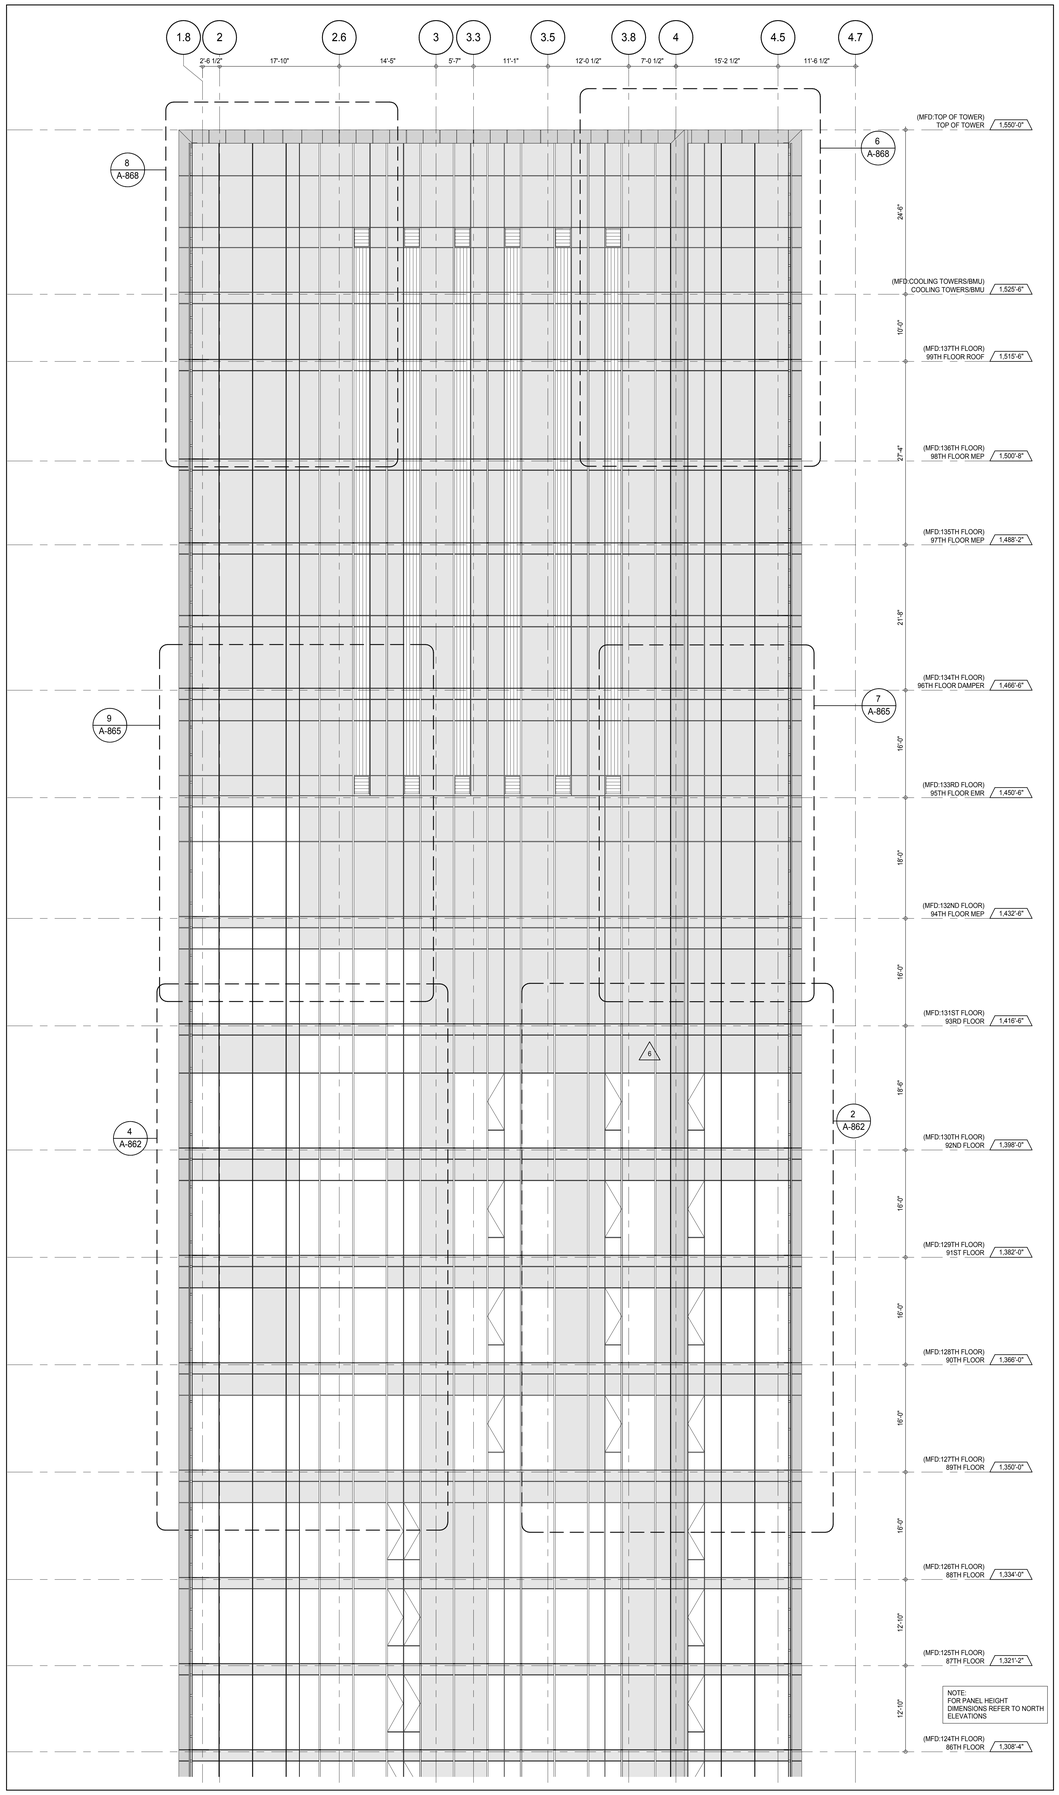

NOTE:
FOR PANEL HEIGHT
DIMENSIONS REFER TO NORTH
ELEVATIONS

PARTIAL ELEVATION - WEST

A-202
1/8" = 1'-0"

1

KEY PLAN:

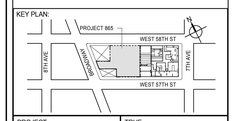

PROJECT NORTH

TRUE NORTH

DEVELOPER:
EXTELL DEVELOPMENT COMPANY
805 THIRD AVENUE, 7TH FLOOR
New York, NY 10022 USA
TEL: 212 712 6000 FAX: 212 712 6100

DESIGN ARCHITECT: Base Building Shell & Core
ADRIAN SMITH + GORDON GILL ARCHITECTURE
111 WEST MONROE STREET SUITE 2300
CHICAGO IL 60603
TEL: 312 920 1888 FAX: 312 920 1775

INTERIOR DESIGNER: Residential
Rottet Architecture and Design Studio, PLLC
298 Fifth Ave, 7th Floor
New York, NY 10001
TEL: 646 998 7000 FAX:

ARCHITECT OF RECORD: Base Building Shell, Core, & Residential
AAI ARCHITECTS, P.C.
401 Wellington St. W., 3rd Floor
Toronto, ON M5V 1E7 Canada
TEL: 416 967 1500 FAX: 416 967 7150

STRUCTURAL ENGINEERS:
WSP CANTOR SEINUK
228 EAST 45th Street
New York, NY 10017 USA
TEL: 212 687 9888 FAX: 646 487 5501

MEP ENGINEERS:
AKF GROUP
165 Broadway, 22nd Floor
New York, NY 10006 USA
TEL: 212 354 5656 FAX: 212 354 5668

GEOTECHNICAL ENGINEERS:
Langan Engineering & Environmental Services
21 Penn Plaza - 360 West 31st Street, 8th Floor
New York, NY 10001-2727
TEL: 212 479 5400 FAX: 212 479 5444

CODE CONSULTANTS:
Construction Consulting Associates
100 Church Street
New York, NY 10007
TEL: 212 385 1818 FAX: 212 385 1911

CURTAINWALL CONSULTANT:
AJLP Consulting
40 Worth Street. Suite 826
New York, NY 10013
TEL: 212 757 5659 FAX: 646 219 8508

LANDMARK/PRESERVATION CONSULTANT:
Jan Hird Pokorny Associates, Inc.
39 West 37th Street, 12A
New York, NY 10018
TEL: 212 759 6462 FAX: 212 759 6540

No.	DESCRIPTION	DATE
1	CD PROGRESS ISSUE 1	15 OCT 14
2	CD PROGRESS ISSUE 2	19 DEC 14
3	D.O.B. SUBMISSION	18 FEB 15
4	CD PROGRESS ISSUE 3	09 MAR 15
	D.O.B. SUBMISSION	27 APR 15
5	CD PROGRESS ISSUE 4	01 JUN 15
6	CD PROGRESS ISSUE 5	10 AUG 15
	D.O.B. AMENDMENT 2	21 SEP 15

0 4' - 0" 8' - 0" 16' - 0"

DOB SUBMISSION

Discrepancies must be reported immediately to the Architect before proceeding. Only figured dimensions are to be used. Contractors must check all dimensions on site. This drawing is protected by copyright.

ALL DIMENSIONS ARE SHOWN IN IMPERIAL.

CONSULTANT:

AAI ARCHITECTS, P.C.

PROJECT:

217 WEST 57TH STREET
NEW YORK, NY

DRAWING TITLE:

PARTIAL ELEVATION - WEST

SEAL & SIGNATURE:

REGISTERED ARCHITECT
JAMES DAVID JAMES
026863
STATE OF NEW YORK

DATE:	15 OCT 14
PROJECT No:	1216-00
DRAWN: Author	REV:
CHK: Checker	6
SCALE: 1/8" = 1'-0"	
DWG No:	A-229.01
DOB PAGE No:	210 of 569

DOB EMPLOYEE STAMP:

DOB B-SCAN:

36" x 48" Arch E SHEET SIZE
FILE NAME: C:\Revit Local Files\EXTELL-865-AAI-TWR-CNF_hudsonv.rvt
PLOT DATE: 9/22/2015 9:27:51 AM

DEPT OF BLDGS 421263825 Job Number
ES2405934X Scan Code

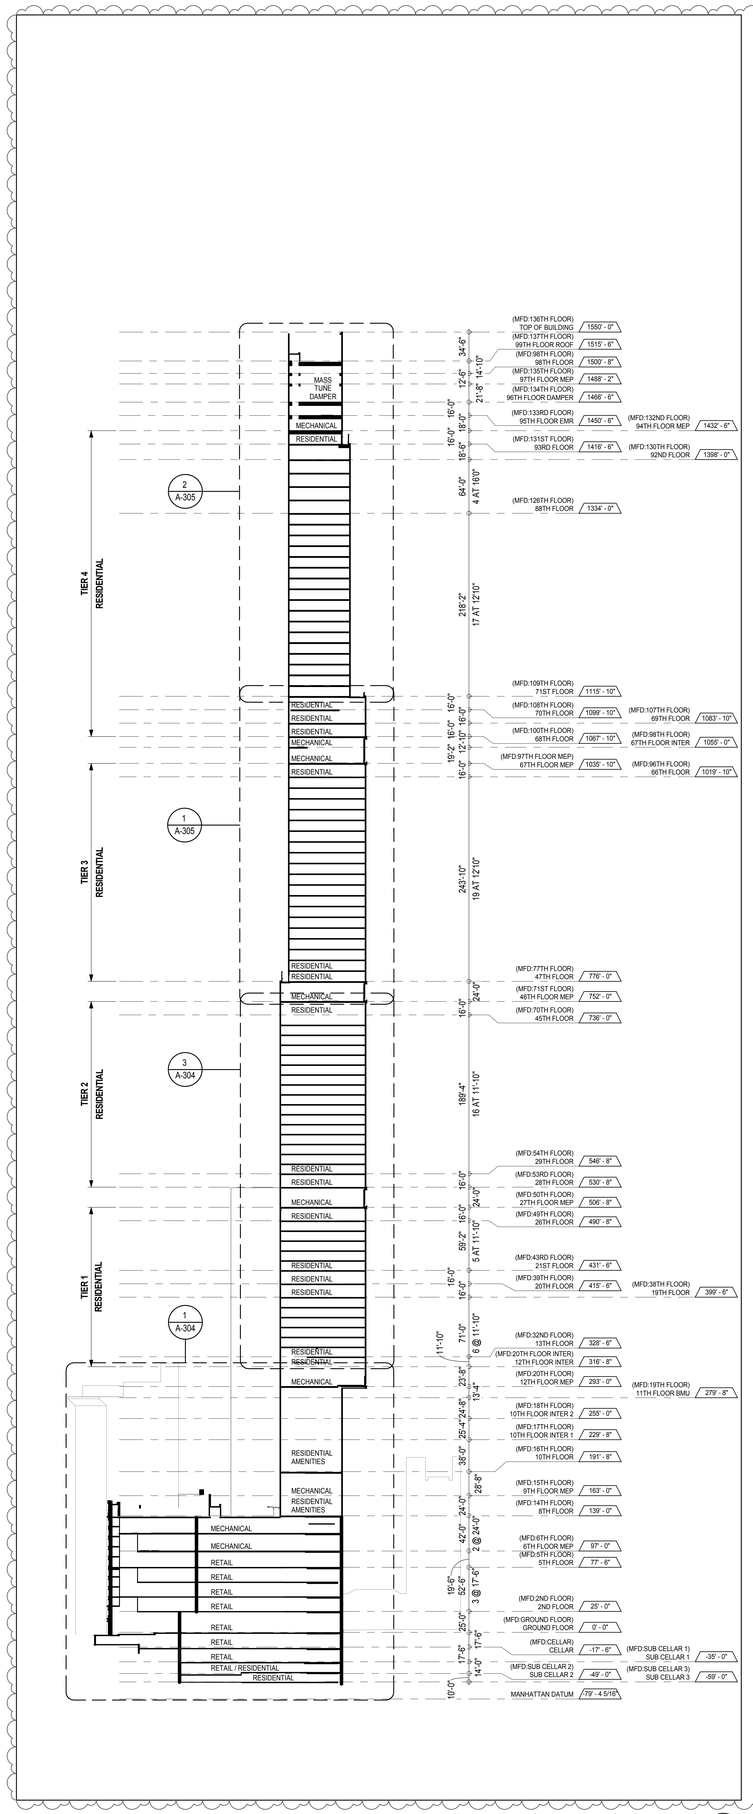

EAST-WEST STACK SECTION 2
1/64" = 1'-0"

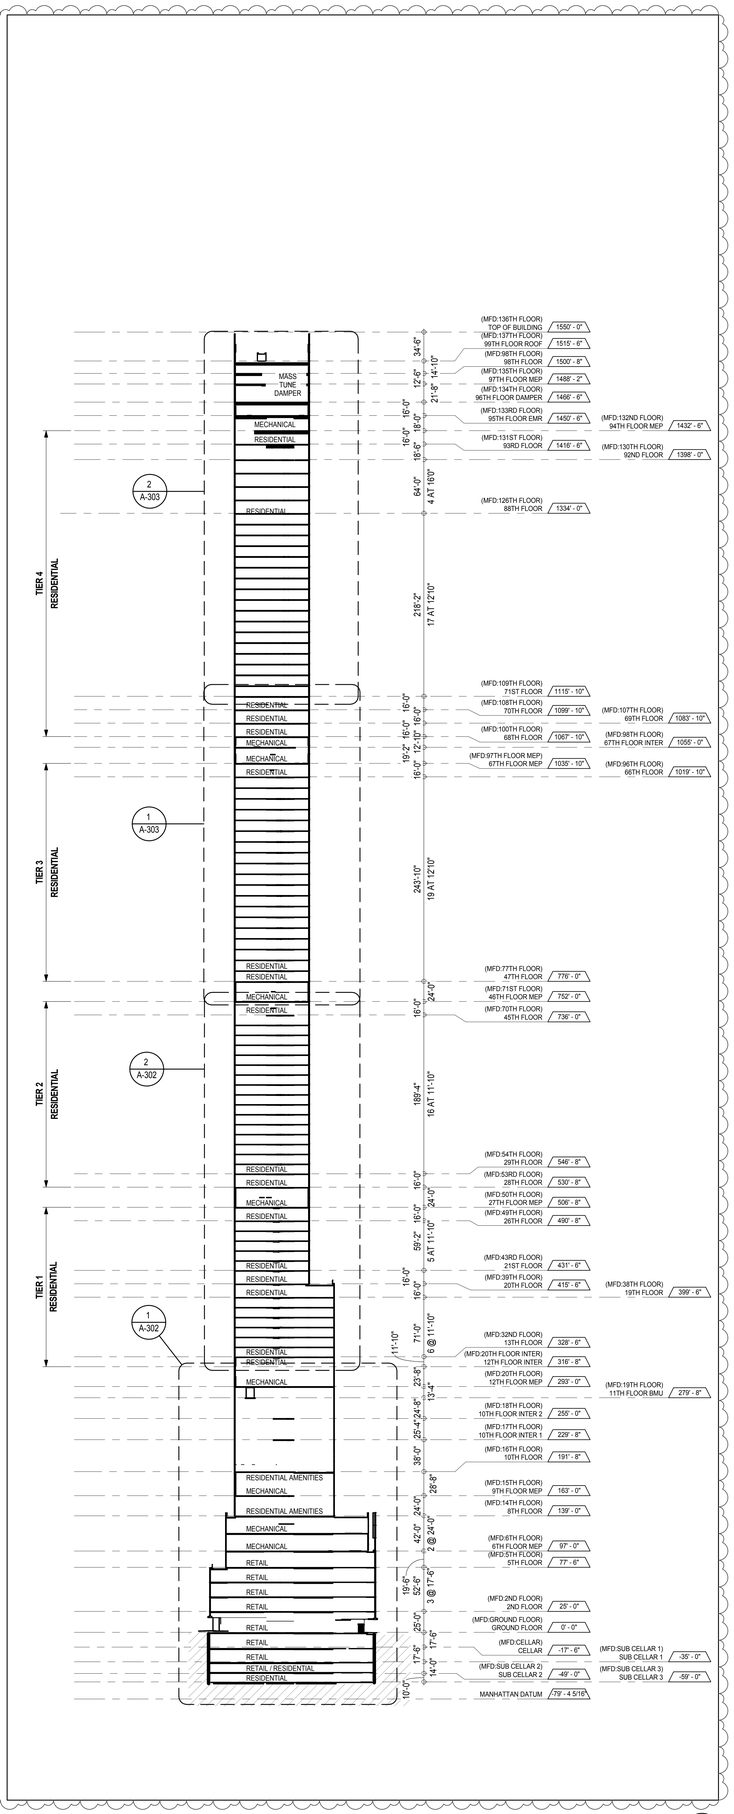

NORTH-SOUTH STACK SECTION 1
1/64" = 1'-0"

KEY PLAN:

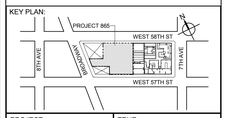

PROJECT NORTH

TRUE NORTH

DEVELOPER:
EXTELL DEVELOPMENT COMPANY
805 THIRD AVENUE, 7TH FLOOR
New York, NY 10022 USA
TEL: 212 712 6000 FAX: 212 712 6100

DESIGN ARCHITECT: Base Building Shell & Core
ADRIAN SMITH + GORDON GILL ARCHITECTURE
111 WEST MONROE STREET SUITE 2300
CHICAGO IL 60603
TEL: 312 920 1888 FAX: 312 920 1775

ARCHITECT OF RECORD: Base Building Shell & Core
AAI ARCHITECTS, P.C.
401 Wellington St. W., 3rd Floor
Toronto, ON M5V 1E7 Canada
TEL: 416 967 1500 FAX: 416 967 7150

STRUCTURAL ENGINEERS:
WSP CANTOR SEINUK
228 EAST 45th Street
New York, NY 10017 USA
TEL: 212 687 9888 FAX: 646 487 5501

MEP ENGINEERS:
AKF GROUP
1501 Broadway
New York, NY 10036 USA
TEL: 212 354 5656 FAX: 212 354 5668

GEOTECHNICAL ENGINEERS:
Langan Engineering & Environmental Services
21 Penn Plaza - 360 West 31st Street, 8th Floor
New York, NY 10001-2727
TEL: 212 479 5400 FAX: 212 479 5444

CODE CONSULTANTS:
Construction Consulting Associates
100 Church Street
New York, NY 10007
TEL: 212 385 1818 FAX: 212 385 1911

CURTAINWALL CONSULTANT:
AJLP Consulting
40 Worth Street, Suite 826
New York, NY 10013
TEL: 212 757 5659 FAX: 646 219 8508

LANDMARK/PRESERVATION CONSULTANT:
Higgins Quasebarth & Partners LLC
11 Hanover Square, 16th Floor
New York, NY 1005
TEL: 212 274 9468 FAX: 646 274 9380

LANDMARK/PRESERVATION CONSULTANT:
Jan Hird Pokorny Associates, Inc.
39 West 37th Street, 12A
New York, NY 10018
TEL: 212 759 6462 FAX: 212 759 6540

No.	DESCRIPTION:	DATE:
1	D.O.B. SUBMISSION	05 DEC 14
2	CD PROGRESS ISSUE 2	19 DEC 14
3	D.O.B. SUBMISSION	18 FEB 15
4	CD PROGRESS ISSUE 3	09 MAR 15
	D.O.B. SUBMISSION	27 APR 15
5	CD PROGRESS ISSUE 4	01 JUN 15
	D.O.B. ADMENDMENT 2	21 SEP 15

DOB SUBMISSION

Discrepancies must be reported immediately to the Architect before proceeding. Only figured dimensions are to be used. Contractors must check all dimensions on site. This drawing is protected by copyright.

ALL DIMENSIONS ARE SHOWN IN IMPERIAL.

CONSULTANT:
AAI ARCHITECTS, P.C.

PROJECT:
217 WEST 57TH STREET
NEW YORK, NY

DRAWING TITLE:
BUILDING STACKING SECTIONS

SEAL & SIGNATURE:
REGISTERED ARCHITECT ADRIAN DAVID LANSER 028883 STATE OF NEW YORK

DATE:	05 DEC 14
PROJECT No:	1216-00
DRAWN: Author	REV:
CHK: Checker	5
SCALE: 1/64" = 1'-0"	
DWG No:	A-301.01
DOB PAGE No:	211 of 569

DOB EMPLOYEE STAMP:
DOB B-SCAN:

36" x 48" Arch E SHEET SIZE
FILE NAME: C:\Revit Local Files\EXTELL-865-AAI-TWR-DOB_hadsem.rvt
PLOT DATE: 9/21/2015 5:07:32 PM

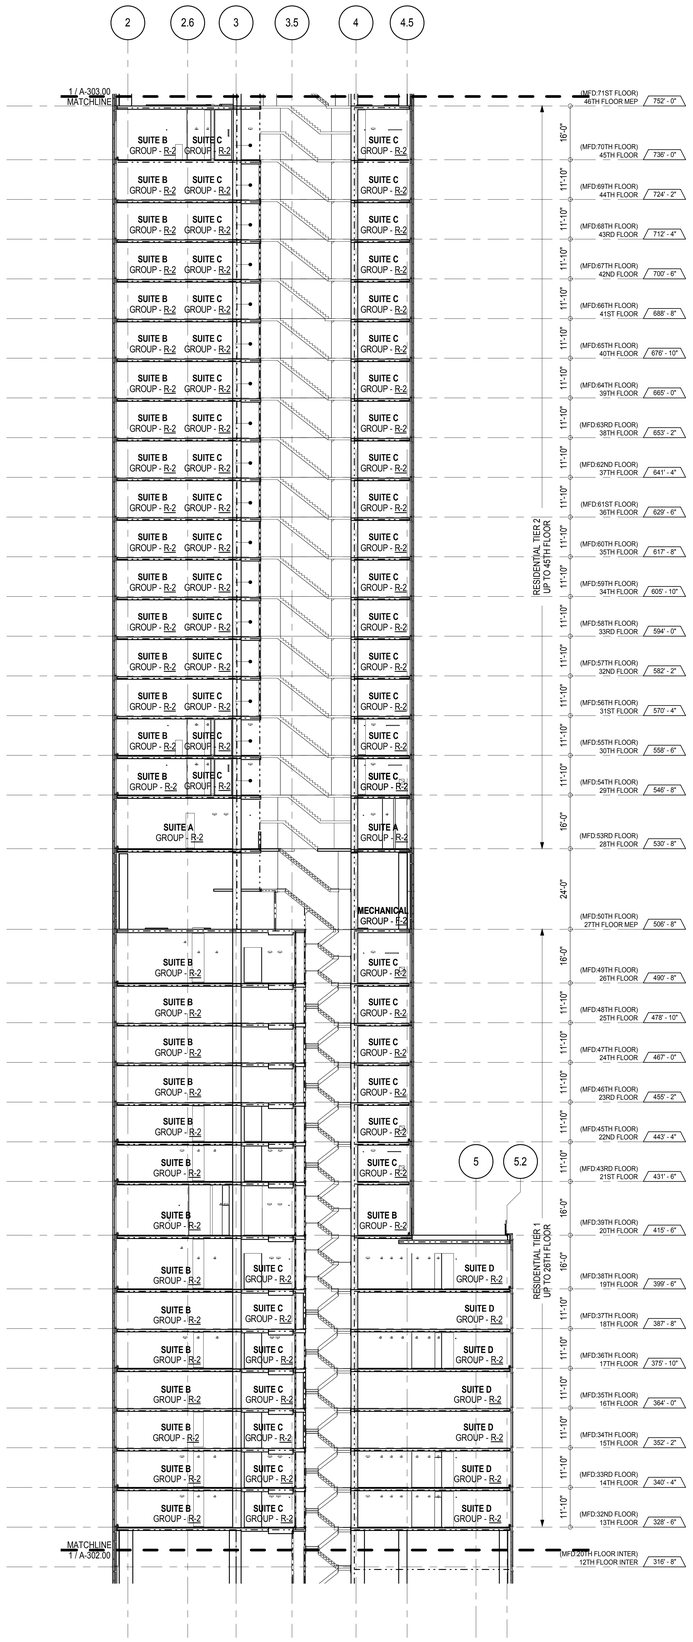

2 NORTH-SOUTH BUILDING SECTION - 12TH TO 45TH FLOORS
A-301
1/16" = 1'-0"

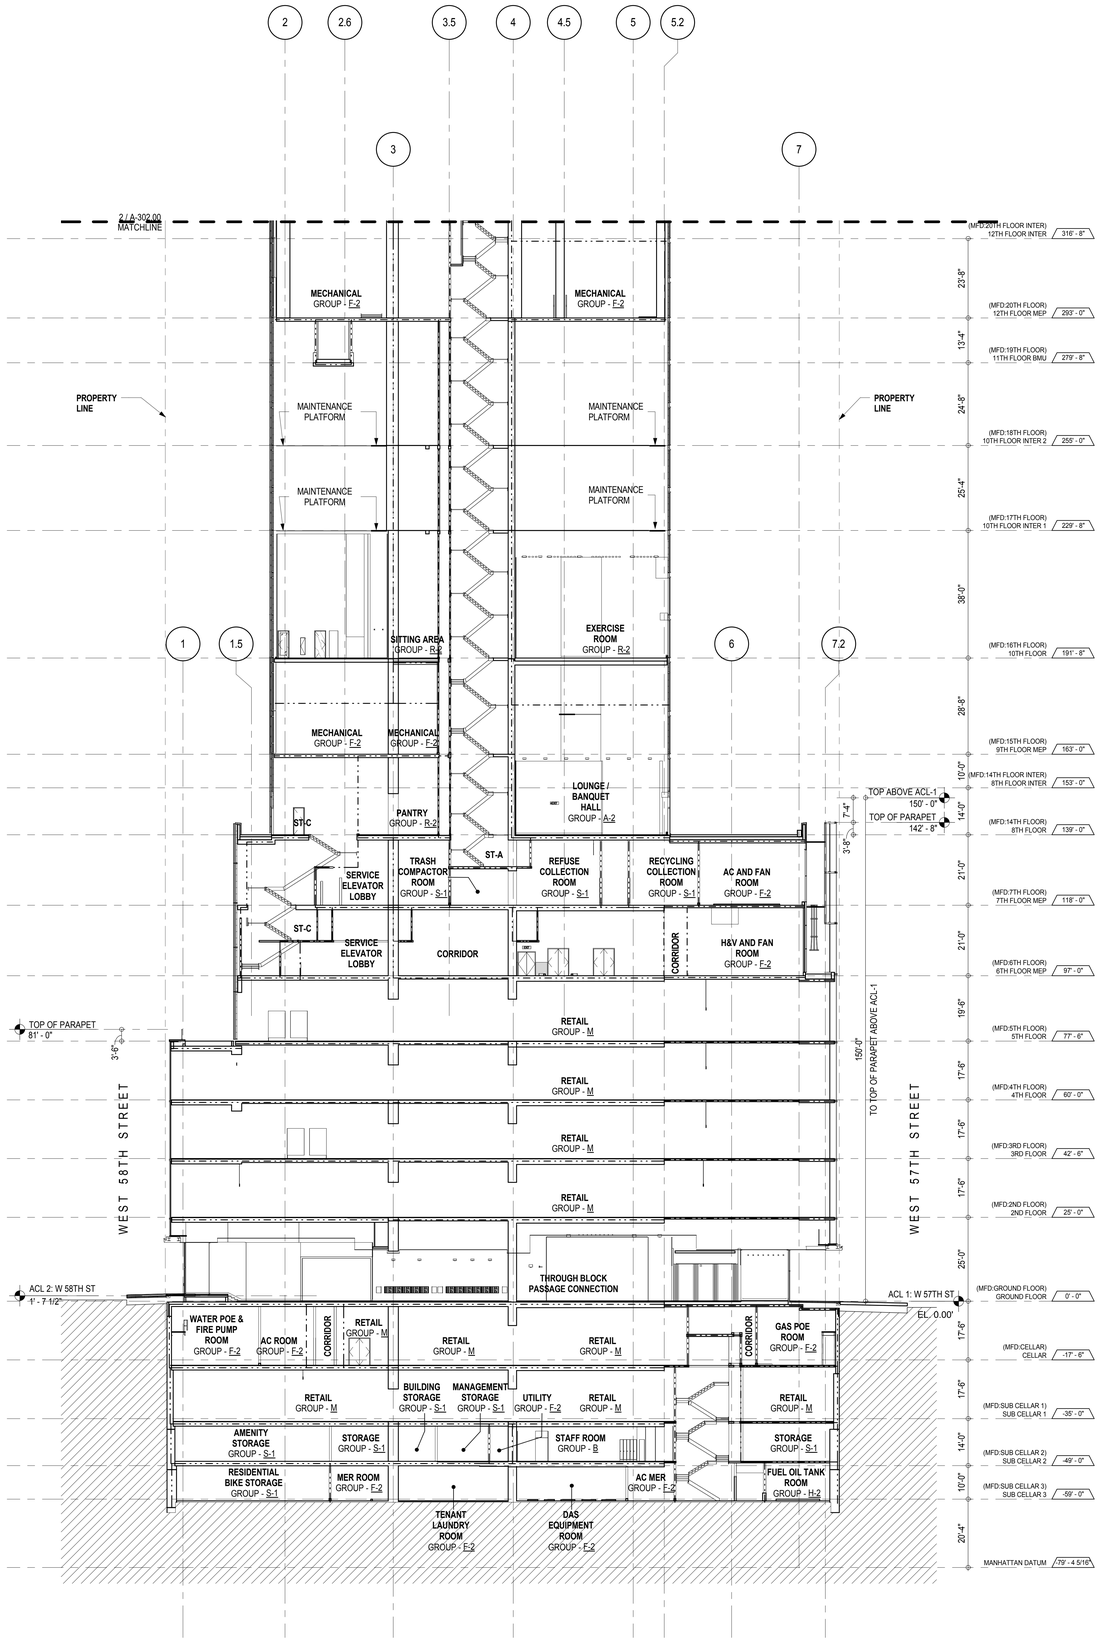

1 NORTH-SOUTH BUILDING SECTION - SUB CELLAR 3 TO 11TH FLOOR
A-301
1/16" = 1'-0"

KEY PLAN:

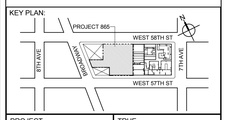

PROJECT NORTH

TRUE NORTH

DEVELOPER:
EXTELL DEVELOPMENT COMPANY
805 THIRD AVENUE, 17TH FLOOR
New York, NY 10022 USA
TEL: 212 712 6000 FAX: 212 712 6100

DESIGN ARCHITECT: Base Building Shell & Core
ADRIAN SMITH + GORDON GILL ARCHITECTURE
111 WEST MONROE STREET SUITE 2300
CHICAGO IL 60603
TEL: 312 920 1888 FAX: 312 920 1775

ARCHITECT OF RECORD: Base Building Shell & Core
AAI ARCHITECTS, P.C.
401 Wellington St. W., 3rd Floor
Toronto, ON M5V 1E7 Canada
TEL: 416 967 1500 FAX: 416 967 7150

STRUCTURAL ENGINEERS:
WSP CANTOR SEINUK
228 EAST 45th Street
New York, NY 10017 USA
TEL: 212 687 9888 FAX: 646 487 5501

MEP ENGINEERS:
AKF GROUP
1501 Broadway
New York, NY 10036 USA
TEL: 212 354 5656 FAX: 212 354 5668

GEOTECHNICAL ENGINEERS:
Langan Engineering & Environmental Services
21 Penn Plaza - 360 West 31st Street, 8th Floor
New York, NY 10001-2727
TEL: 212 479 5400 FAX: 212 479 5444

CODE CONSULTANTS:
Construction Consulting Associates
100 Church Street
New York, NY 10007
TEL: 212 385 1818 FAX: 212 385 1911

CURTAINWALL CONSULTANT:
AJLP Consulting
40 Worth Street, Suite 826
New York, NY 10013
TEL: 212 757 5659 FAX: 646 219 8508

LANDMARK/PRESERVATION CONSULTANT:
Higgins Quasebarth & Partners LLC
11 Hanover Square, 16th Floor
New York, NY 1005
TEL: 212 274 9468 FAX: 646 274 9380

LANDMARK/PRESERVATION CONSULTANT:
Jan Hird Pokorny Associates, Inc.
39 West 37th Street, 12A
New York, NY 10018
TEL: 212 759 6462 FAX: 212 759 6540

No.	DESCRIPTION:	DATE:
1	D.O.B. SUBMISSION	05 DEC 14
2	CD PROGRESS ISSUE 2	19 DEC 14
3	D.O.B. SUBMISSION	18 FEB 15
4	CD PROGRESS ISSUE 3	09 MAR 15
	D.O.B. SUBMISSION	27 APR 15
5	CD PROGRESS ISSUE 4	01 JUN 15
	D.O.B. AMENDMENT 1	24 JUL 15
	D.O.B. ADMENDMENT 2	21 SEP 15

DOB SUBMISSION

Discrepancies must be reported immediately to the Architect before proceeding. Only figured dimensions are to be used. Contractors must check all dimensions on site. This drawing is protected by copyright.

ALL DIMENSIONS ARE SHOWN IN IMPERIAL.

CONSULTANT:
AAI ARCHITECTS, P.C.

PROJECT:
217 WEST 57TH STREET
NEW YORK, NY

DRAWING TITLE:
NORTH-SOUTH BUILDING SECTION

SEAL & SIGNATURE:

DATE:	05 DEC 14
PROJECT No:	1216-00
DRAWN: Author	REV: 5
CHK: Checker	
SCALE: 1/16" = 1'-0"	
DWG No:	A-302.02
DOB PAGE No:	212 of 569

DOB EMPLOYEE STAMP:

DOB B-SCAN:

DEPT OF BLDGS 421208305 Job Number
E3899533 Scan Code
36" x 48" Arch E, SHEET SIZE
FILE NAME: C:\Revit Local Files\EXTELL-865-AAI-TWR-DOB_bsdistrict.rvt
PLOT DATE: 9/21/2015 5:51:51 PM

DEPT OF BLDGS 421208305 Job Number
E500505245 Scan Code

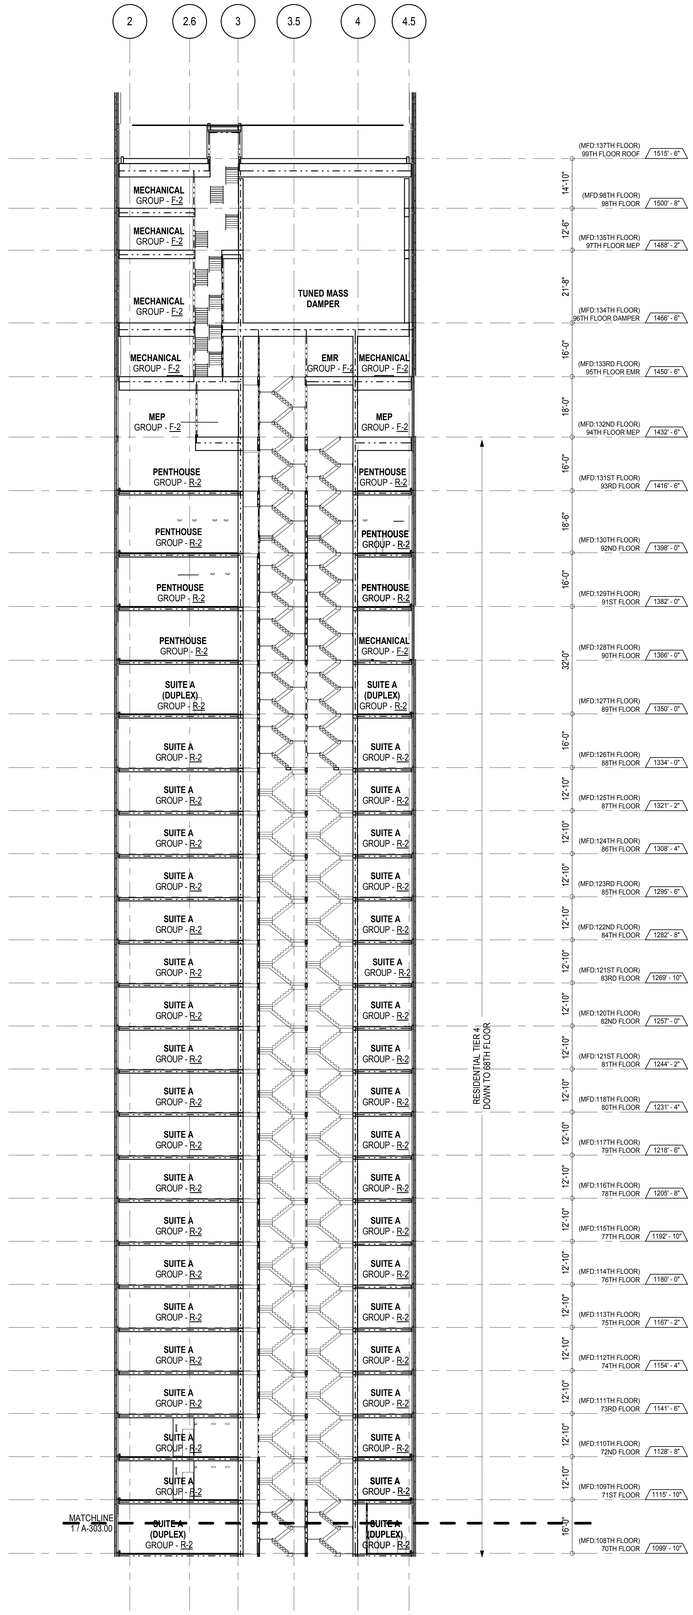

2 NORTH-SOUTH BUILDING SECTION - 70TH FLOOR TO TOP OF BUILDING
A-301
1/16" = 1'-0"

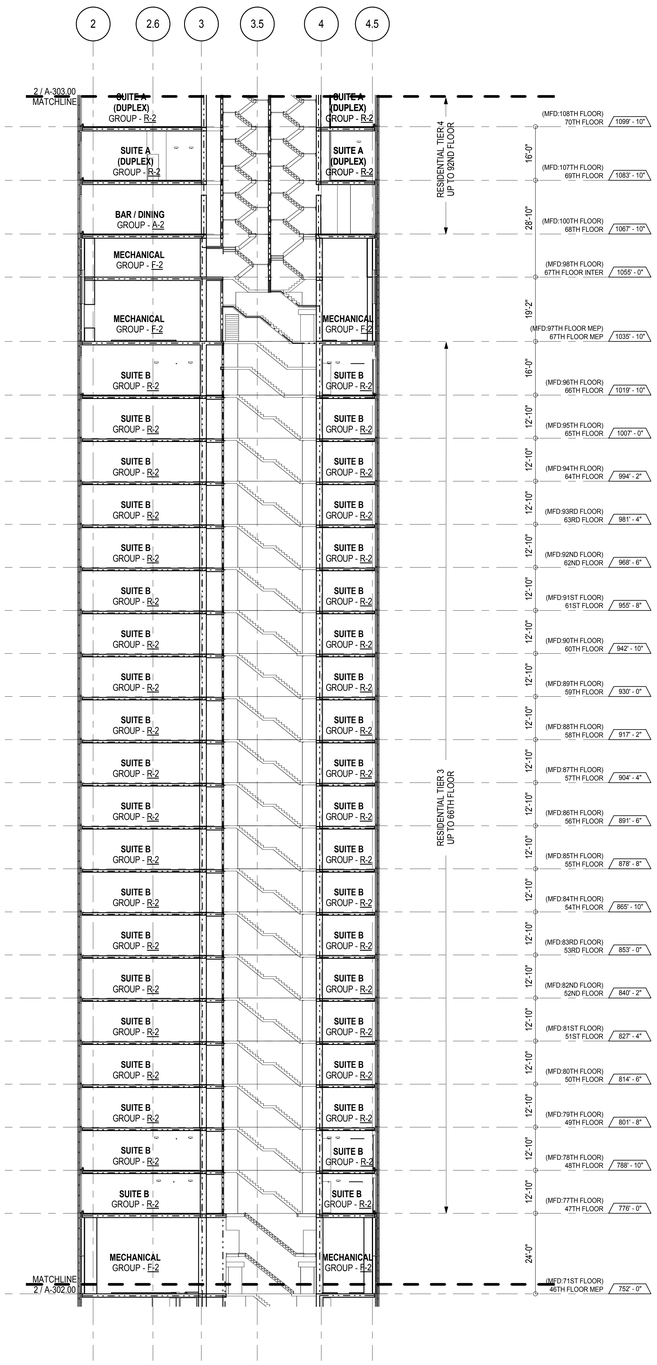

1 NORTH-SOUTH BUILDING SECTION - 43RD TO 69TH FLOORS
A-301
1/16" = 1'-0"

KEY PLAN:

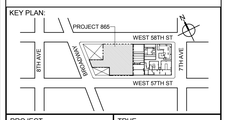

PROJECT NORTH

TRUE NORTH

DEVELOPER:
EXTELL DEVELOPMENT COMPANY
805 THIRD AVENUE, 7TH FLOOR
New York, NY 10022 USA
TEL: 212 712 6000 FAX: 212 712 6100

DESIGN ARCHITECT: Base Building Shell & Core
ADRIAN SMITH + GORDON GILL ARCHITECTURE
111 WEST MONROE STREET SUITE 2300
CHICAGO IL 60603
TEL: 312 920 1888 FAX: 312 920 1775

ARCHITECT OF RECORD: Base Building Shell & Core
AAI ARCHITECTS, P.C.
401 Wellington St. W., 3rd Floor
Toronto, ON M5V 1E7 Canada
TEL: 416 967 1500 FAX: 416 967 7150

STRUCTURAL ENGINEERS:
WSP CANTOR SEINUK
228 EAST 45th Street
New York, NY 10017 USA
TEL: 212 687 9888 FAX: 646 487 5501

MEP ENGINEERS:
AKF GROUP
1501 Broadway
New York, NY 10036 USA
TEL: 212 354 5656 FAX: 212 354 5668

GEOTECHNICAL ENGINEERS:
Langan Engineering & Environmental Services
21 Penn Plaza - 360 West 31st Street, 8th Floor
New York, NY 10001-2727
TEL: 212 479 5400 FAX: 212 479 5444

CODE CONSULTANTS:
Construction Consulting Associates
100 Church Street
New York, NY 10007
TEL: 212 385 1818 FAX: 212 385 1911

CURTAINWALL CONSULTANT:
AJLP Consulting
40 Worth Street, Suite 826
New York, NY 10013
TEL: 212 757 5659 FAX: 646 219 8508

LANDMARK/PRESERVATION CONSULTANT:
Higgins Quasebarth & Partners LLC
11 Hanover Square, 16th Floor
New York, NY 1005
TEL: 212 274 9468 FAX: 646 274 9380

LANDMARK/PRESERVATION CONSULTANT:
Jan Hird Pokorny Associates, Inc.
39 West 37th Street, 12A
New York, NY 10018
TEL: 212 759 6462 FAX: 212 759 6540

No.	DESCRIPTION:	DATE:
1	D.O.B. SUBMISSION	05 DEC 14
2	CD PROGRESS ISSUE 2	19 DEC 14
3	D.O.B. SUBMISSION	18 FEB 15
4	CD PROGRESS ISSUE 3	09 MAR 15
	D.O.B. SUBMISSION	27 APR 15
5	CD PROGRESS ISSUE 4	01 JUN 15
	D.O.B. ADMENDMENT 2	21 SEP 15

DOB SUBMISSION

Discrepancies must be reported immediately to the Architect before proceeding. Only figured dimensions are to be used. Contractors must check all dimensions on site. This drawing is protected by copyright.

ALL DIMENSIONS ARE SHOWN IN IMPERIAL.

CONSULTANT:
AAI ARCHITECTS, P.C.

PROJECT:
217 WEST 57TH STREET
NEW YORK, NY

DRAWING TITLE:
NORTH-SOUTH BUILDING SECTION

SEAL & SIGNATURE:
REGISTERED ARCHITECT ADRIAN DAVID SMITH No. 028681 STATE OF NEW YORK

DATE:	05 DEC 14
PROJECT No:	1216-00
DRAWN: Author	REV:
CHK: Checker	5
SCALE: 1/16" = 1'-0"	
DWG No:	A-303.01
DOB PAGE No:	213 of 569

DOB EMPLOYEE STAMP:
DOB B-SCAN:

36" x 48" Arch E, SHEET SIZE
FILE NAME: C:\Revit Local Files\EXTELL-865-AAI-TWR-DOB2_sadiann.rvt
PLOT DATE: 9/30/2015 1:21:59 PM

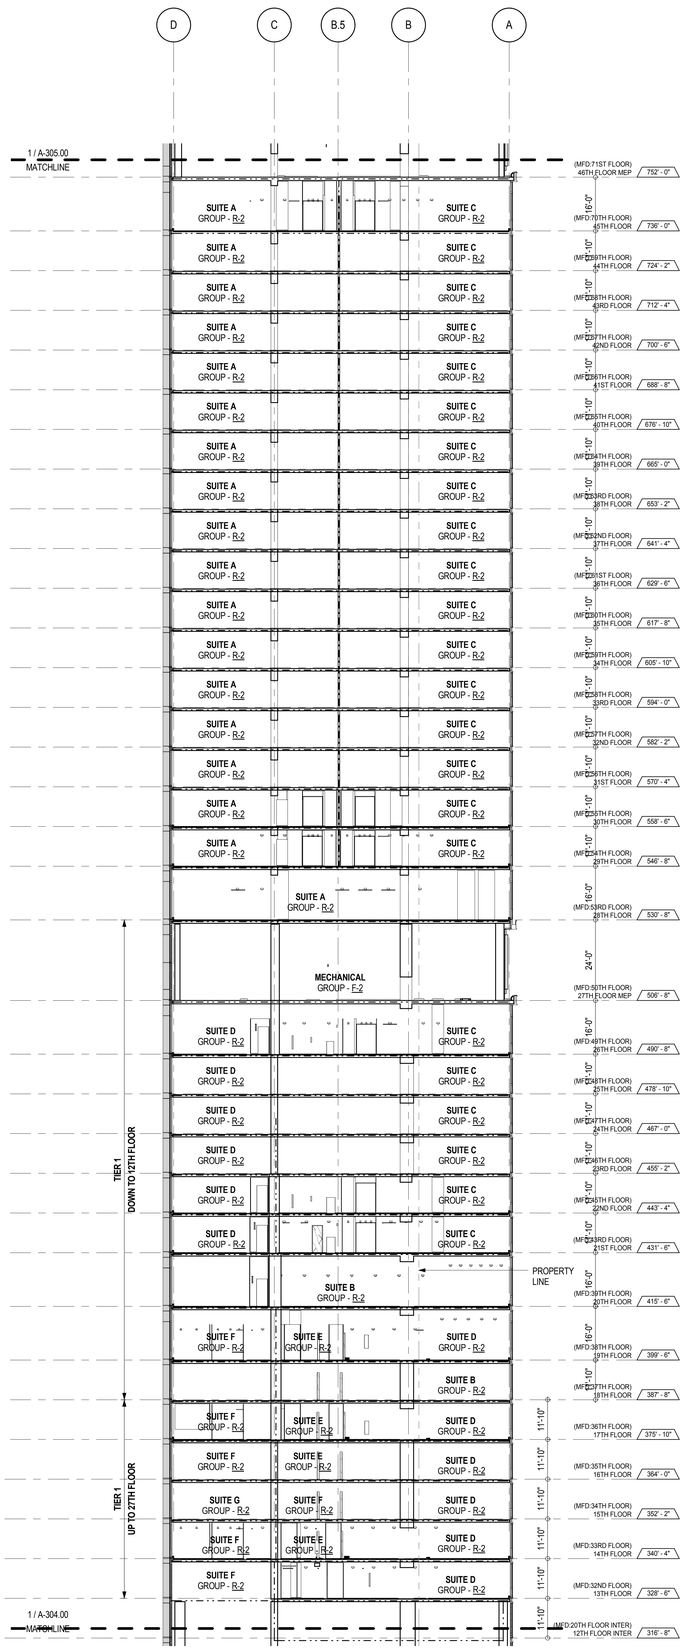

3 EAST-WEST BUILDING SECTION - 12TH FLOOR TO 45TH FLOOR
A-301
1/16" = 1'-0"

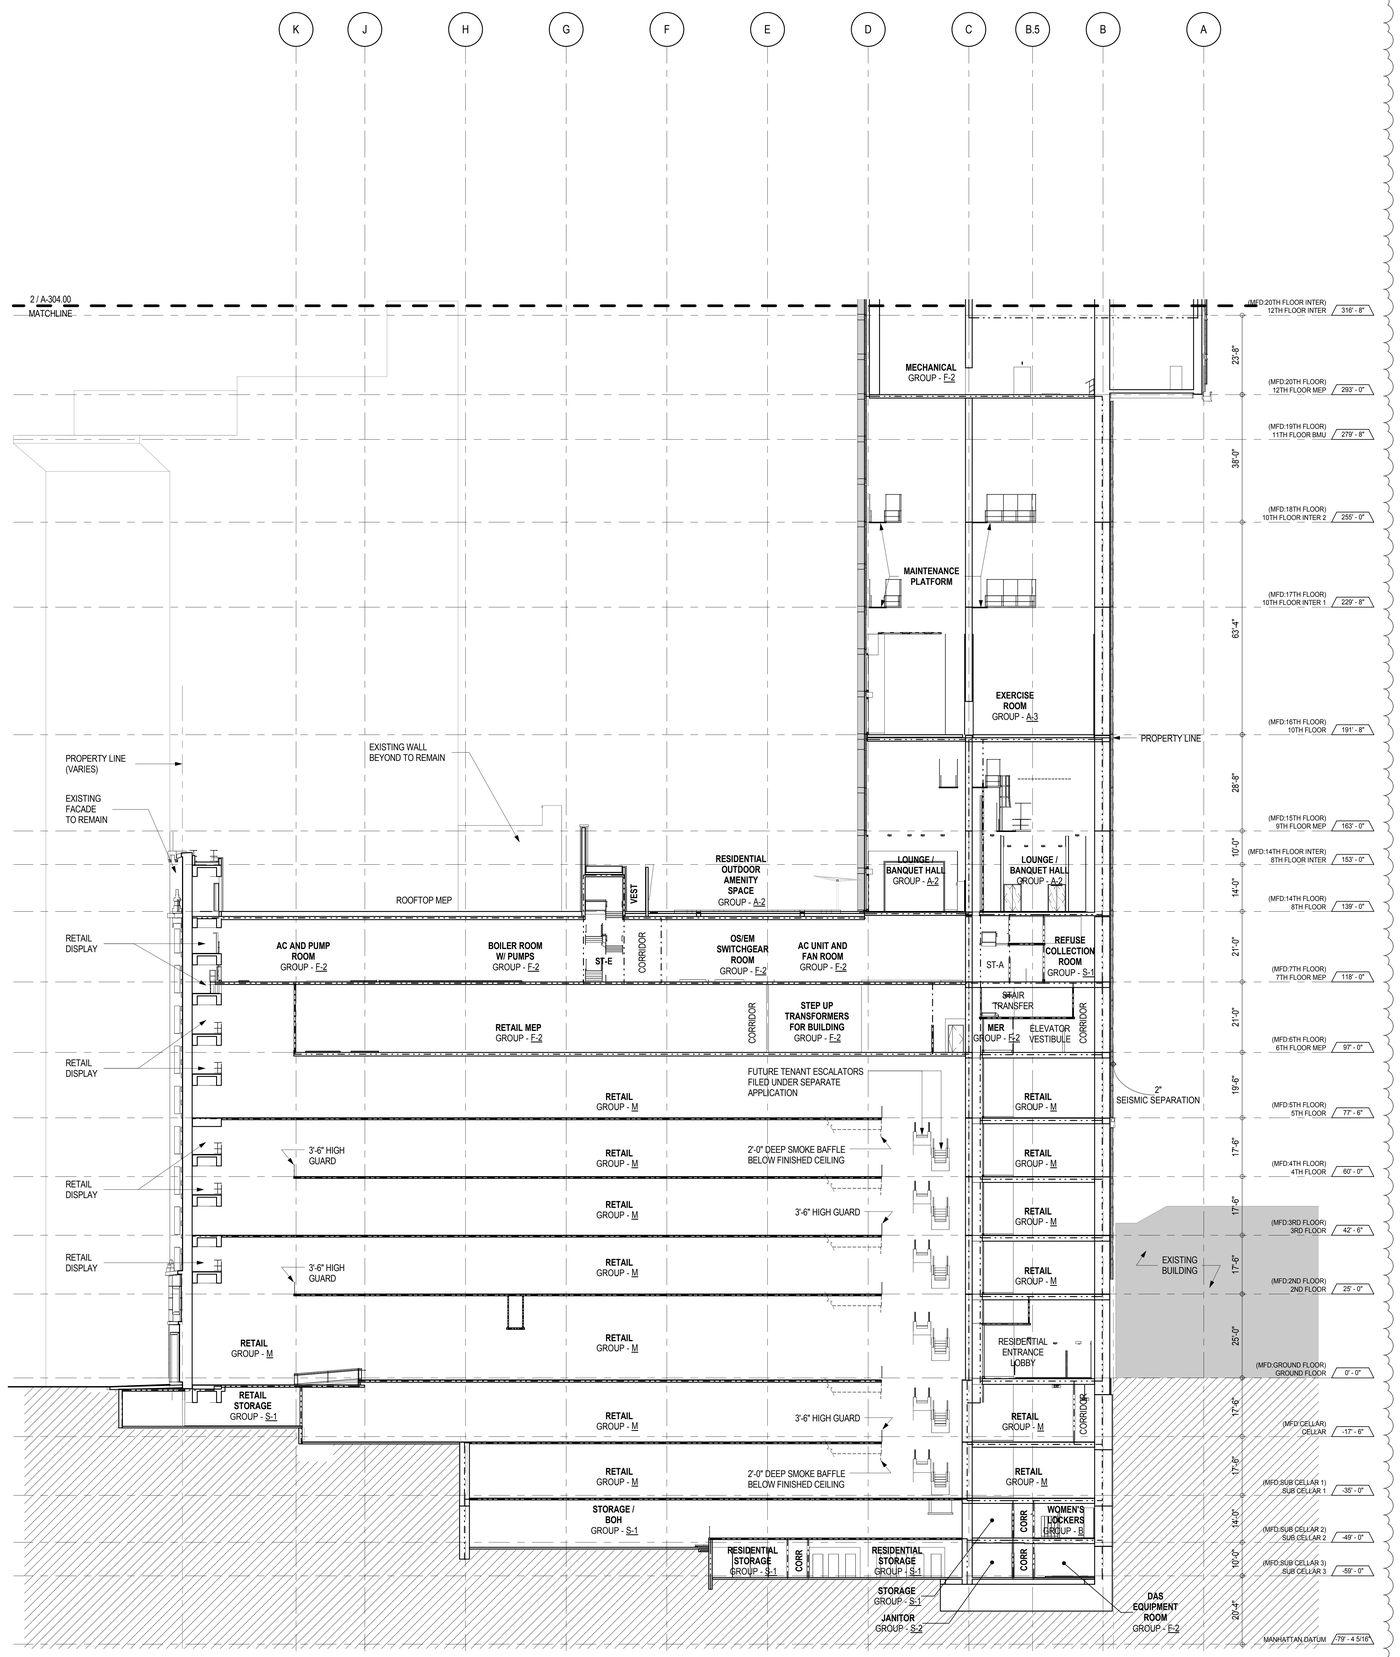

1 EAST-WEST BUILDING SECTION - SUB CELLAR 3 TO 16TH FLOOR
A-301
1/16" = 1'-0"

KEY PLAN:

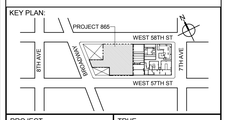

PROJECT NORTH | TRUE NORTH

DEVELOPER:
EXTELL DEVELOPMENT COMPANY
805 THIRD AVENUE, 7TH FLOOR
New York, NY 10022 USA
TEL: 212 712 6000 FAX: 212 712 6100

DESIGN ARCHITECT: Base Building Shell & Core
ADRIAN SMITH + GORDON GILL ARCHITECTURE
111 WEST MONROE STREET SUITE 2300
CHICAGO IL 60603
TEL: 312 920 1888 FAX: 312 920 1775

ARCHITECT OF RECORD: Base Building Shell & Core
AAI ARCHITECTS, P.C.
401 Wellington St. W., 3rd Floor
Toronto, ON M5V 1E7 Canada
TEL: 416 967 1500 FAX: 416 967 7150

STRUCTURAL ENGINEERS:
WSP CANTOR SEINUK
228 EAST 45th Street
New York, NY 10017 USA
TEL: 212 687 9888 FAX: 646 487 5501

MEP ENGINEERS:
AKF GROUP
1501 Broadway
New York, NY 10036 USA
TEL: 212 354 5656 FAX: 212 354 5668

GEOTECHNICAL ENGINEERS:
Langan Engineering & Environmental Services
21 Penn Plaza - 360 West 31st Street, 8th Floor
New York, NY 10001-2727
TEL: 212 479 5400 FAX: 212 479 5444

CODE CONSULTANTS:
Construction Consulting Associates
100 Church Street
New York, NY 10007
TEL: 212 385 1818 FAX: 212 385 1911

CURTAINWALL CONSULTANT:
AJLP Consulting
40 Worth Street, Suite 826
New York, NY 10013
TEL: 212 757 5659 FAX: 646 219 8508

LANDMARK/PRESERVATION CONSULTANT:
Higgins Quasebarth & Partners LLC
11 Hanover Square, 16th Floor
New York, NY 1005
TEL: 212 274 9468 FAX: 646 274 9380

LANDMARK/PRESERVATION CONSULTANT:
Jan Hird Pokorny Associates, Inc.
39 West 37th Street, 12A
New York, NY 10018
TEL: 212 759 6462 FAX: 212 759 6540

No.	DESCRIPTION:	DATE:
1	D.O.B. SUBMISSION	05 DEC 14
2	CD PROGRESS ISSUE 2	19 DEC 14
3	D.O.B. SUBMISSION	18 FEB 15
4	CD PROGRESS ISSUE 3	09 MAR 15
	D.O.B. SUBMISSION	27 APR 15
5	CD PROGRESS ISSUE 4	01 JUN 15
	D.O.B. AMENDMENT 1	24 JUL 15
	D.O.B. AMENDMENT 2	21 SEP 15

DOB SUBMISSION

Discrepancies must be reported immediately to the Architect before proceeding. Only figured dimensions are to be used. Contractors must check all dimensions on site. This drawing is protected by copyright.

ALL DIMENSIONS ARE SHOWN IN IMPERIAL.

CONSULTANT: AAI ARCHITECTS, P.C.

PROJECT:
217 WEST 57TH STREET
NEW YORK, NY

DRAWING TITLE:
EAST-WEST BUILDING SECTION

SEAL & SIGNATURE: REGISTERED ARCHITECT JAMES DAVID JANSEN 028585 STATE OF NEW YORK

DATE:	05 DEC 14
PROJECT No:	1216-00
DRAWN: Author	REV:
CHK: Checker	5
SCALE: 1/16" = 1'-0"	
DWG No:	A-304.02
DOB PAGE No:	214 of 569

DOB EMPLOYEE STAMP: | DOB B-SCAN:

DEPT OF BLDGS 421263826 Job Number
E350034733 Scan Code
36" x 48" Arch E, SHEET SIZE
FILE NAME: C:\Revit Local Files\EXTELL-865-AAI-TWR-DOB_master.rvt
PLOT DATE 11/12/2015 2:58:58 PM

DEPT OF BLDGS 421206505 Job Number
E5820050513 Scan Code

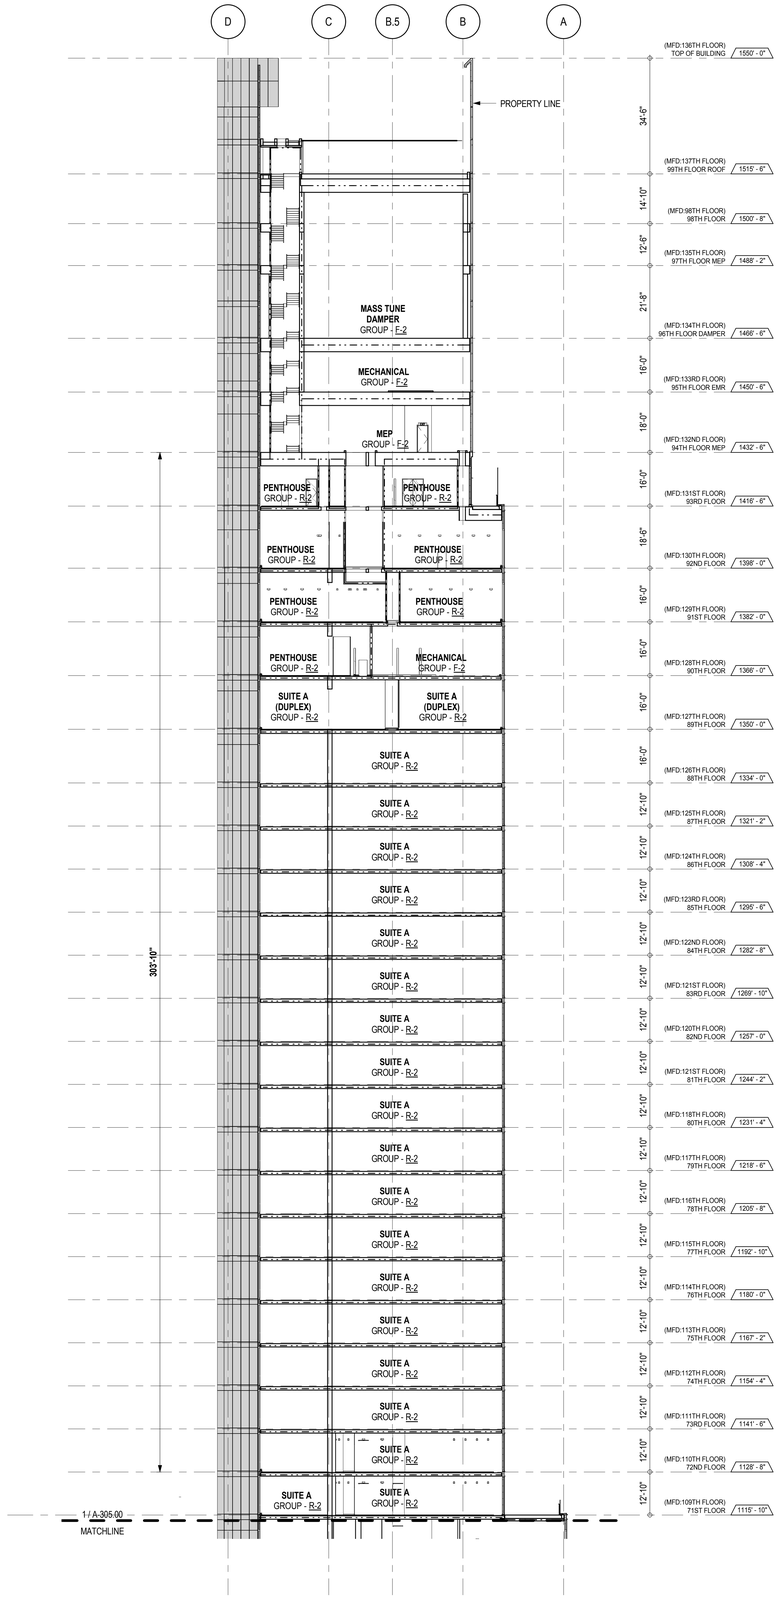

2 EAST-WEST BUILDING SECTION - 71ST FLOOR TO TOP OF BUILDING
A-301
1/16" = 1'-0"

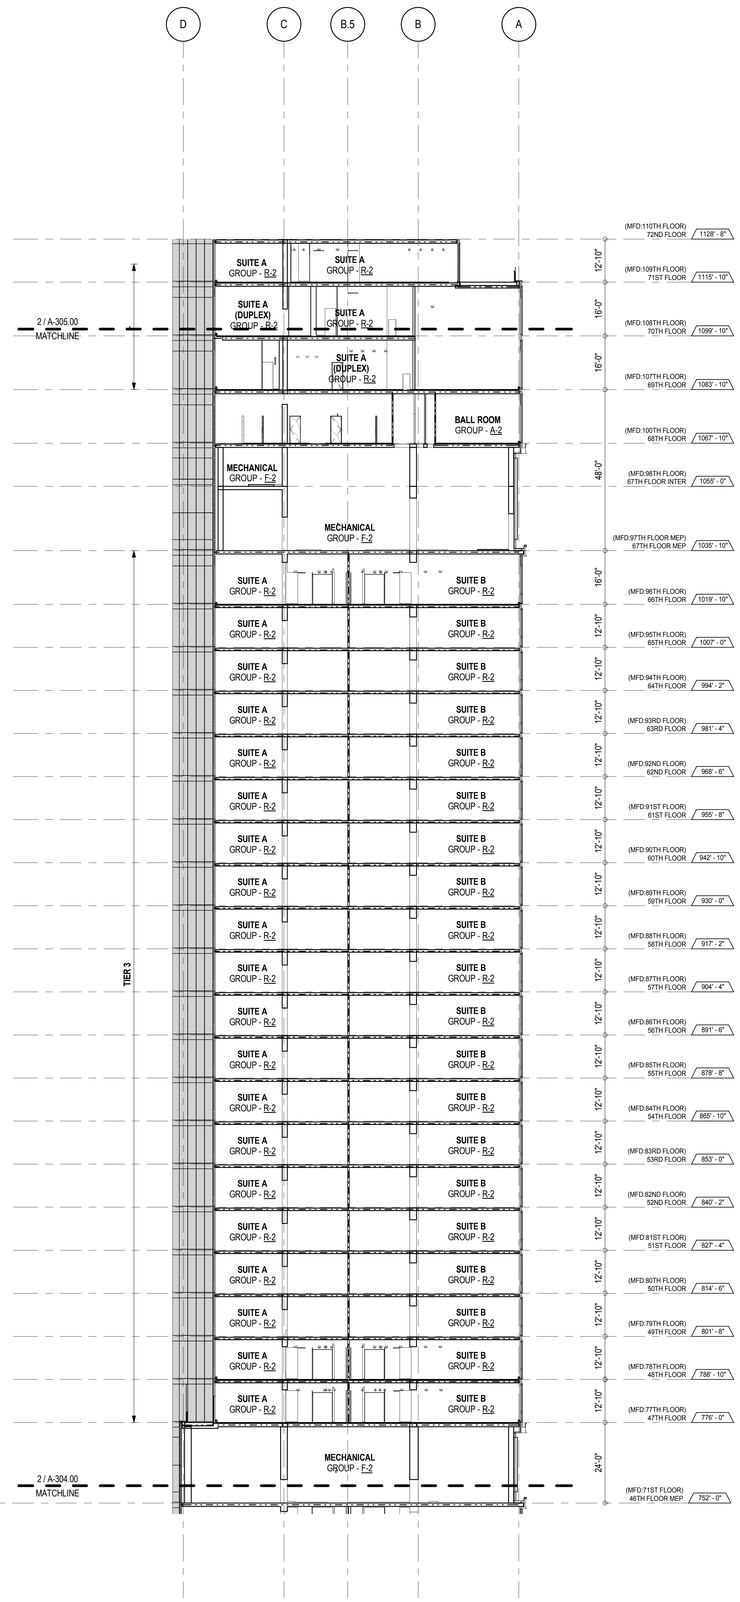

1 EAST-WEST BUILDING SECTION - 46TH FLOOR MEP TO 71ST FLOOR
A-301
1/16" = 1'-0"

KEY PLAN:

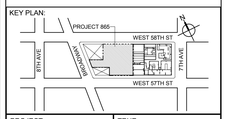

PROJECT NORTH

TRUE NORTH

DEVELOPER:
EXTELL DEVELOPMENT COMPANY
805 THIRD AVENUE, 7TH FLOOR
New York, NY 10022 USA
TEL: 212 712 6000 FAX: 212 712 6100

DESIGN ARCHITECT: Base Building Shell & Core
ADRIAN SMITH + GORDON GILL ARCHITECTURE
111 WEST MONROE STREET SUITE 2300
CHICAGO IL 60603
TEL: 312 920 1888 FAX: 312 920 1775

ARCHITECT OF RECORD: Base Building Shell & Core
AAI ARCHITECTS, P.C.
401 Wellington St. W., 3rd Floor
Toronto, ON M5V 1E7 Canada
TEL: 416 967 1500 FAX: 416 967 7150

STRUCTURAL ENGINEERS:
WSP CANTOR SEINUK
228 EAST 45th Street
New York, NY 10017 USA
TEL: 212 687 9888 FAX: 646 487 5501

MEP ENGINEERS:
AKF GROUP
1501 Broadway
New York, NY 10036 USA
TEL: 212 354 5656 FAX: 212 354 5668

GEOTECHNICAL ENGINEERS:
Langan Engineering & Environmental Services
21 Penn Plaza - 360 West 31st Street, 8th Floor
New York, NY 10001-2727
TEL: 212 479 5400 FAX: 212 479 5444

CODE CONSULTANTS:
Construction Consulting Associates
100 Church Street
New York, NY 10007
TEL: 212 385 1818 FAX: 212 385 1911

CURTAINWALL CONSULTANT:
AJLP Consulting
40 Worth Street. Suite 826
New York, NY 10013
TEL: 212 757 5659 FAX: 646 219 8508

LANDMARK/PRESERVATION CONSULTANT:
Higgins Quasebarth & Partners LLC
11 Hanover Square, 16th Floor
New York, NY 1005
TEL: 212 274 9468 FAX: 646 274 9380

LANDMARK/PRESERVATION CONSULTANT:
Jan Hird Pokorny Associates, Inc.
39 West 37th Street, 12A
New York, NY 10018
TEL: 212 759 6462 FAX: 212 759 6540

No.	DESCRIPTION:	DATE:
1	CD PROGRESS ISSUE 1	15 OCT 14
2	D.O.B. SUBMISSION	05 DEC 14
3	CD PROGRESS ISSUE 2	19 DEC 14
4	D.O.B. SUBMISSION	18 FEB 15
5	CD PROGRESS ISSUE 3	09 MAR 15
	D.O.B. SUBMISSION	27 APR 15
6	CD PROGRESS ISSUE 4	01 JUN 15
	D.O.B. ADMENDMENT 2	21 SEP 15

DOB SUBMISSION

Discrepancies must be reported immediately to the Architect before proceeding. Only figured dimensions are to be used. Contractors must check all dimensions on site. This drawing is protected by copyright.

ALL DIMENSIONS ARE SHOWN IN IMPERIAL.

CONSULTANT:
AAI ARCHITECTS, P.C.

PROJECT:
217 WEST 57TH STREET
NEW YORK, NY

DRAWING TITLE:
EAST-WEST BUILDING SECTION

SEAL & SIGNATURE:

DATE:	15 OCT 14
PROJECT No:	1216-00
DRAWN: Author	REV.:
CHK. Checker	6
SCALE: 1/16" = 1'-0"	
DWG No:	A-305.01
DOB PAGE No:	215 of 569

DOB EMPLOYEE STAMP:

DOB B-SCAN:

36" x 48" Arch E, SHEET SIZE
FILE NAME: C:\Users\LocalFiles\EXTELL-865\AAI-TWR-DORZ_hadiann.rvt
PLOT DATE: 9/30/2015 2:22:06 PM

DEPT OF BLDGS 421258305 Job Number
E3500890700 Scan Code

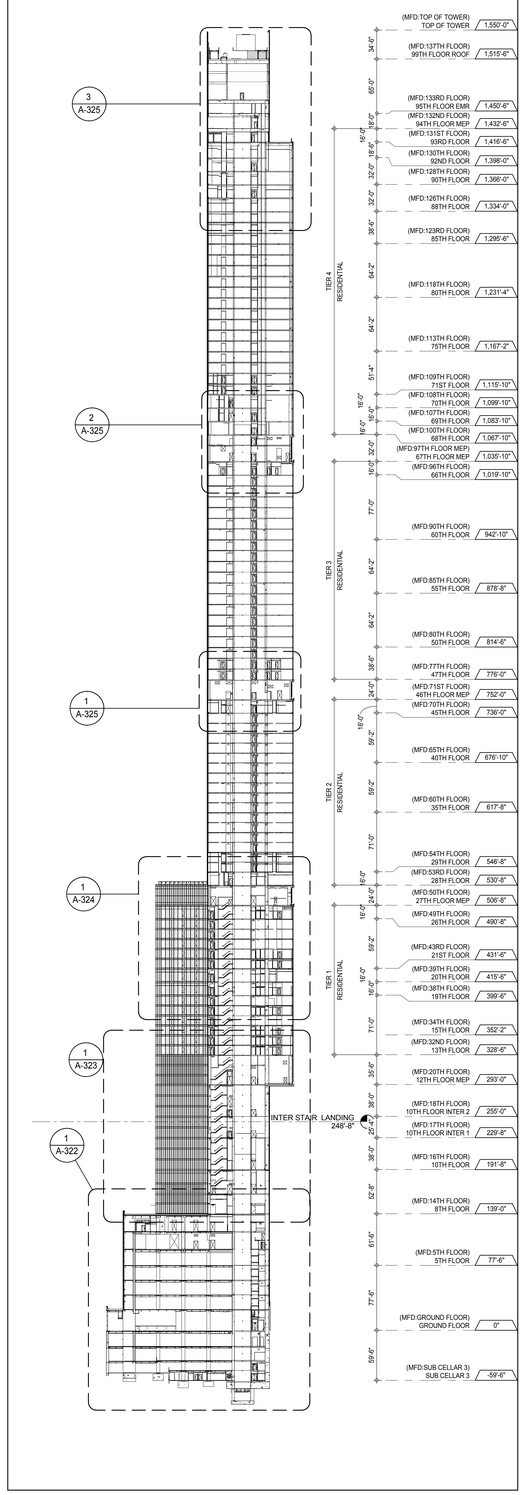

BUILDING SECTION - EAST WEST 4
A-101
1/64" = 1'-0"

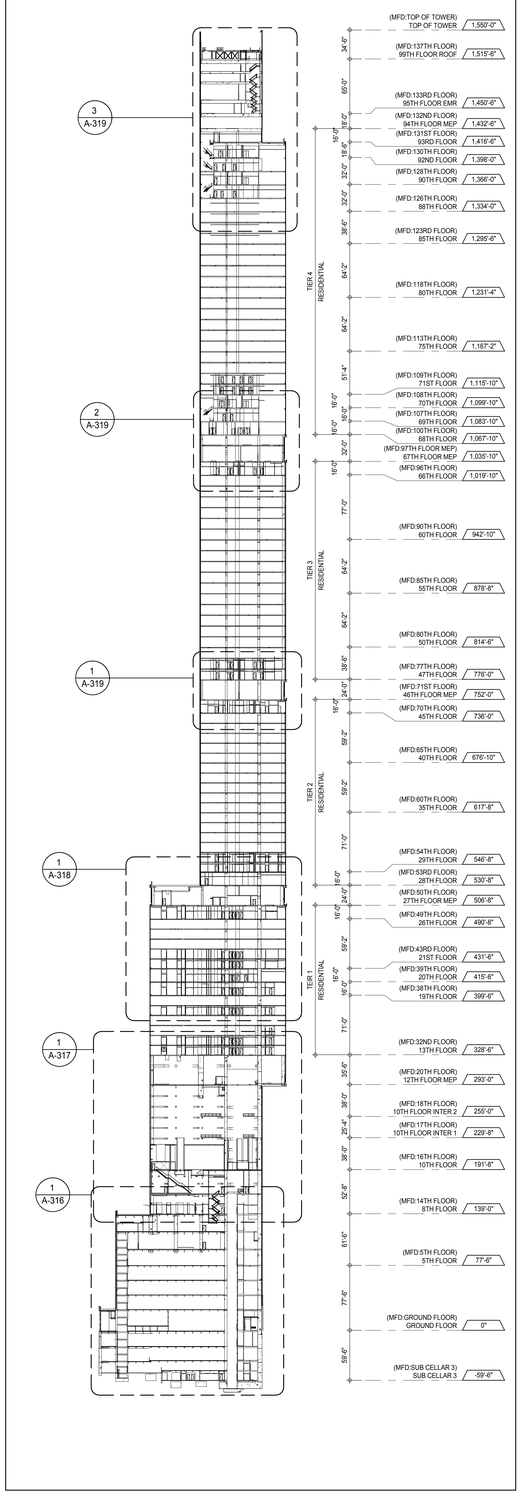

BUILDING SECTION - EAST WEST 3
A-101
1/64" = 1'-0"

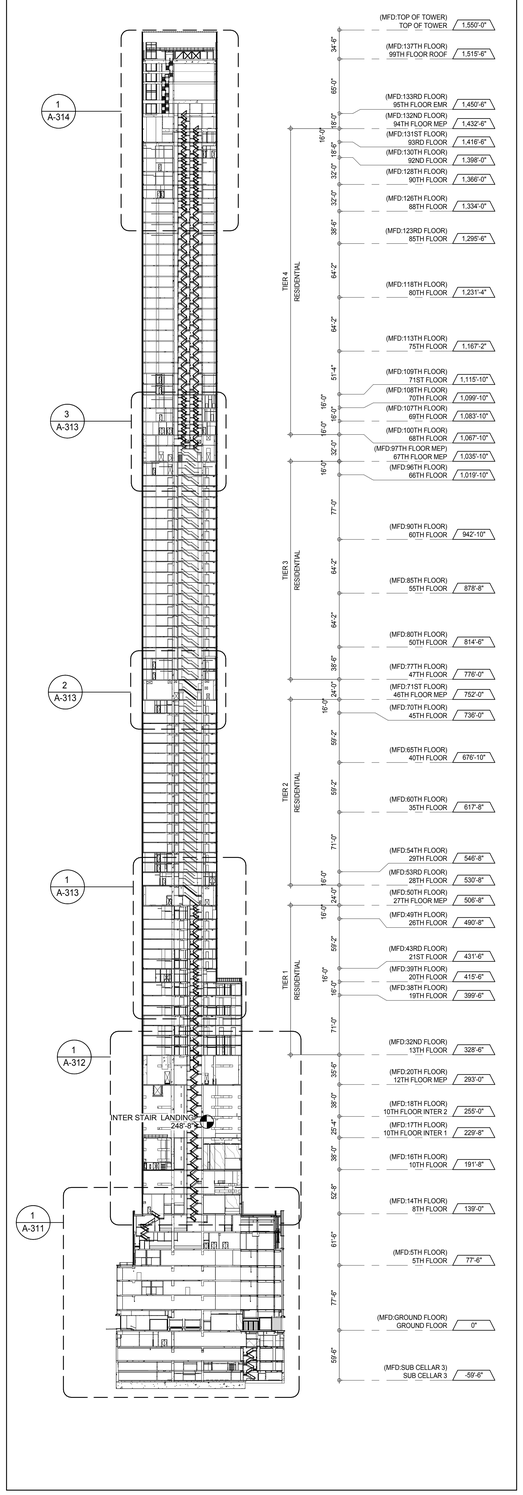

BUILDING SECTION - NORTH SOUTH 2
A-101
1/64" = 1'-0"

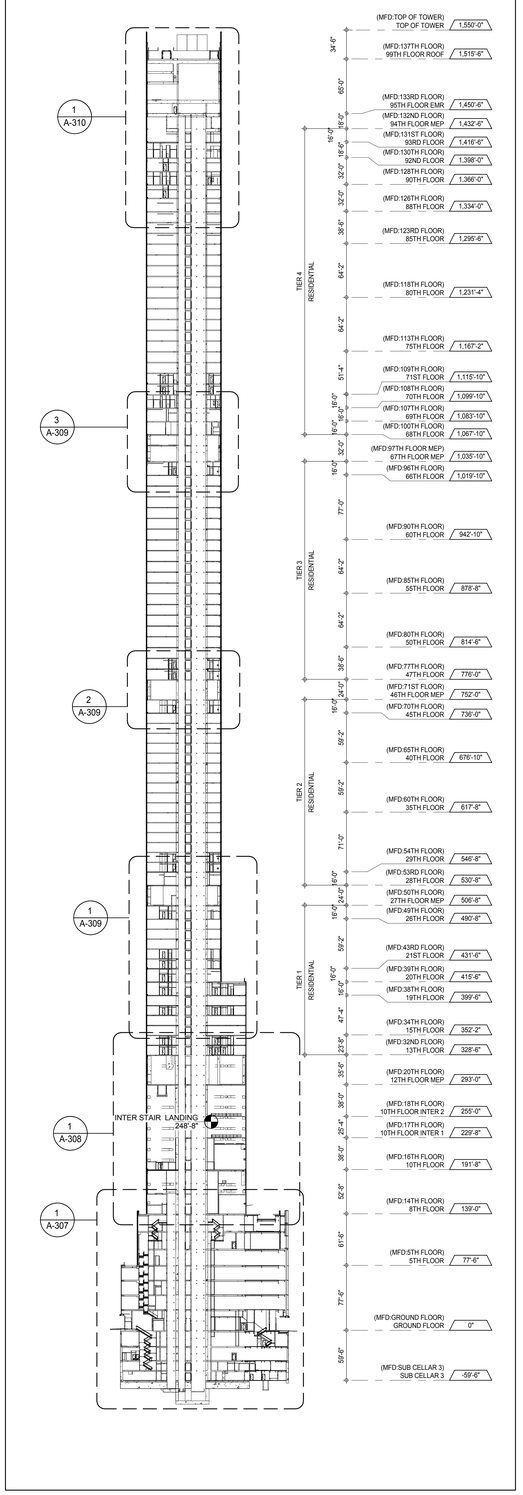

BUILDING SECTION - NORTH SOUTH 1
A-101
1/64" = 1'-0"

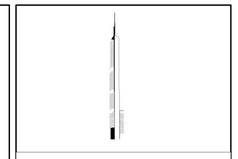

KEY PLAN:

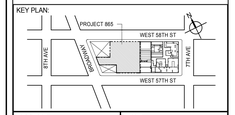

PROJECT NORTH:

TRUE NORTH

DEVELOPER:
EXTELL DEVELOPMENT COMPANY
805 THIRD AVENUE, 7TH FLOOR
New York, NY 10022 USA
TEL: 212 712 6000 FAX: 212 712 6100

DESIGN ARCHITECT: Base Building Shell & Core
ADRIAN SMITH + GORDON GILL ARCHITECTURE
111 WEST MONROE STREET SUITE 2300
CHICAGO IL 60603
TEL: 312 920 1888 FAX: 312 920 1775

INTERIOR DESIGNER: Residential
Rottet Architecture and Design Studio, PLLC
298 Fifth Ave, 7th Floor
New York, NY 10001
TEL: 646 998 7000 FAX:

ARCHITECT OF RECORD: Base Building Shell, Core, & Residential
AAI ARCHITECTS, P.C.
401 Wellington St. W., 3rd Floor
Toronto, ON M5V 1E7 Canada
TEL: 416 967 1500 FAX: 416 967 7150

STRUCTURAL ENGINEERS:
WSP CANTOR SEINUK
228 EAST 45th Street
New York, NY 10017 USA
TEL: 212 687 9888 FAX: 646 487 5501

MEP ENGINEERS:
AKF GROUP
165 Broadway, 22nd Floor
New York, NY 10006 USA
TEL: 212 354 5656 FAX: 212 354 5668

GEOTECHNICAL ENGINEERS:
Langan Engineering & Environmental Services
21 Penn Plaza - 360 West 31st Street, 8th Floor
New York, NY 10001-2727
TEL: 212 479 5400 FAX: 212 479 5444

CODE CONSULTANTS:
Construction Consulting Associates
100 Church Street
New York, NY 10007
TEL: 212 385 1818 FAX: 212 385 1911

CURTAINWALL CONSULTANT:
AJLP Consulting
40 Worth Street. Suite 826
New York, NY 10013
TEL: 212 757 5659 FAX: 646 219 8508

LANDMARK/PRESERVATION CONSULTANT:
Jan Hird Pokorny Associates, Inc.
39 West 37th Street, 12A
New York, NY 10018
TEL: 212 759 6462 FAX: 212 759 6540

No.	DESCRIPTION	DATE
1	CD PROGRESS ISSUE 1	15 OCT 14
2	D.O.B. SUBMISSION	05 DEC 14
3	CD PROGRESS ISSUE 2	19 DEC 14
4	D.O.B. SUBMISSION	18 FEB 15
5	CD PROGRESS ISSUE 3	09 MAR 15
	D.O.B. SUBMISSION	27 APR 15
6	CD PROGRESS ISSUE 4	01 JUN 15
7	CD PROGRESS ISSUE 5	10 AUG 15
	D.O.B. AMENDMENT 2	21 SEP 15

0 32' - 0" 64' - 0" 128' - 0"

DOB SUBMISSION

Discrepancies must be reported immediately to the Architect before proceeding. Only figured dimensions are to be used. Contractors must check all dimensions on site. This drawing is protected by copyright.

ALL DIMENSIONS ARE SHOWN IN IMPERIAL.

CONSULTANT:
AAI ARCHITECTS, P.C.

PROJECT:
217 WEST 57TH STREET
NEW YORK, NY

DRAWING TITLE:
OVERALL BUILDING SECTIONS

SEAL & SIGNATURE:
REGISTERED ARCHITECT ANDREW DAVID JAMIESON No. 026881 STATE OF NEW YORK

DATE:	15 OCT 14
PROJECT No:	1216-00
DRAWN: Author	REV: 7
CHK: Checker	
SCALE: 1/64" = 1'-0"	
DWG No:	**A-306.01**
DOB PAGE No:	216 of 569

DOB EMPLOYEE STAMP:
DOB B-SCAN:

36" x 48" Arch E SHEET SIZE
FILE NAME: C:\Revit Local Files\EXTELL-865-AAI-TWR-CNF_Jamieson.rvt
PLOT DATE: 6/22/2015 12:28:53 AM