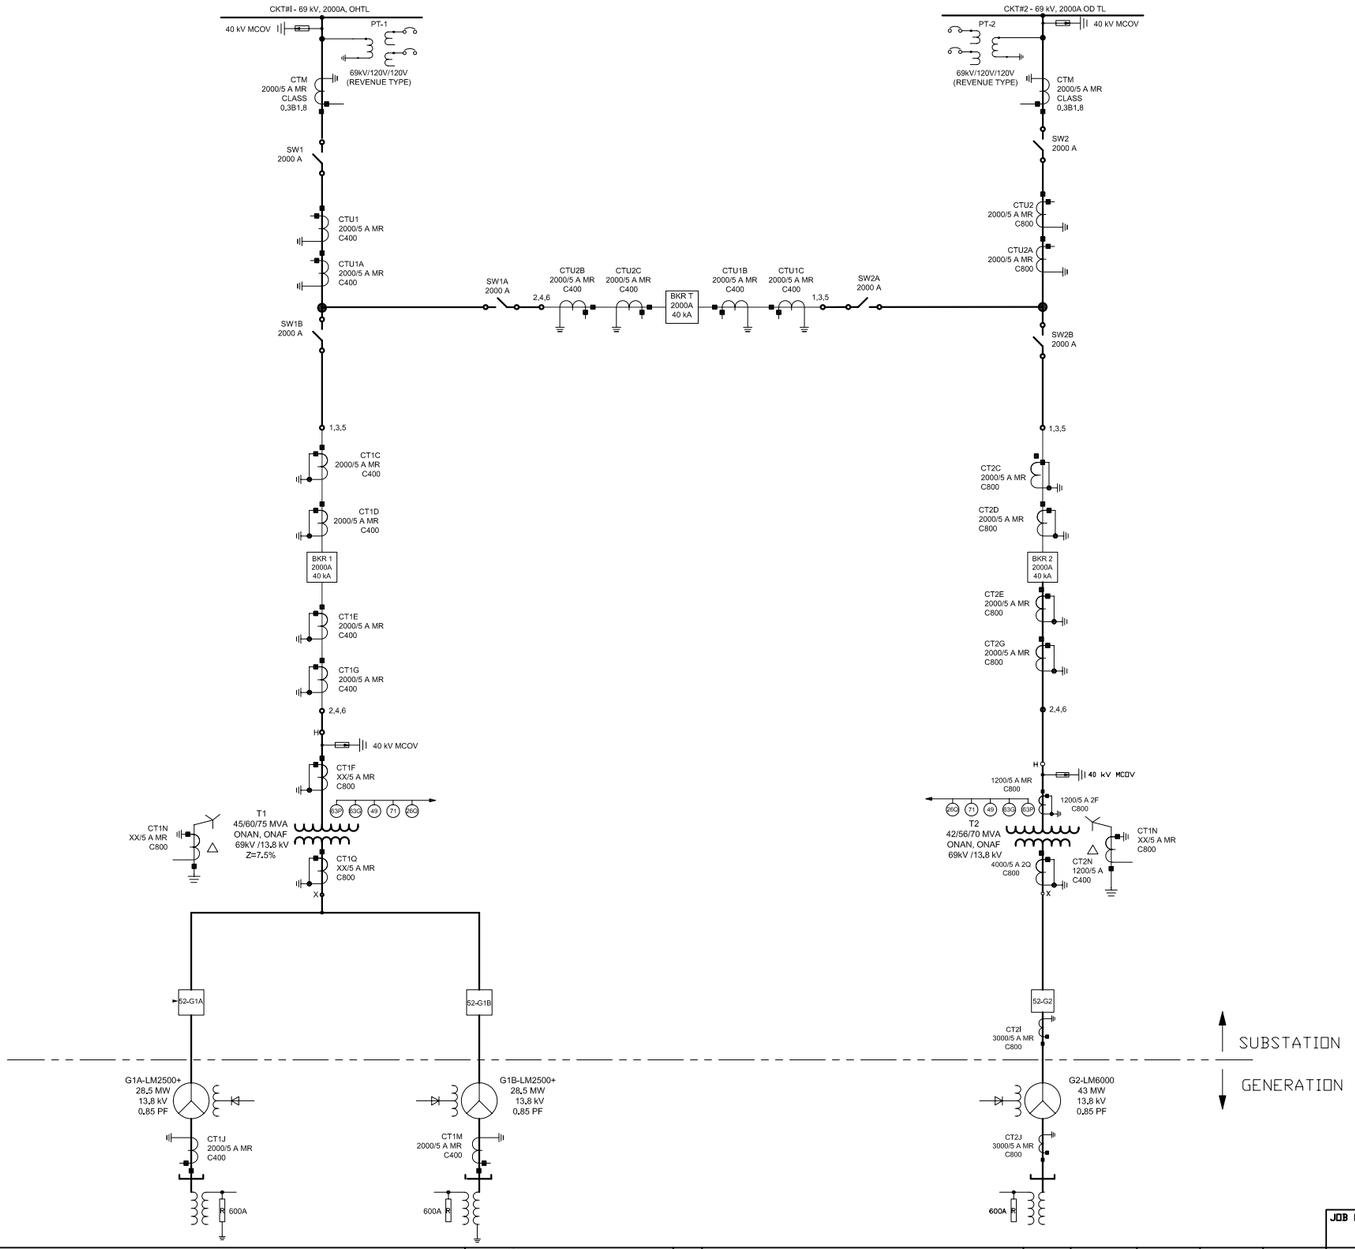

RESERVED FOR ENGINEER'S SEAL

CUSTOMER INFORMATION

© COPYRIGHT, 2008,
PRO ENERGY SERVICES
ALL RIGHTS RESERVED.
THIS DRAWING IS THE PROPRIETARY AND/OR CONFIDENTIAL PROPERTY OF PRO ENERGY SERVICES AND IS LOANED IN STRICT CONFIDENCE WITH THE UNDERSTANDING THAT IT WILL NOT BE REPRODUCED NOR USED FOR ANY PURPOSE EXCEPT THAT FOR WHICH IT IS LOANED. IT SHALL BE IMMEDIATELY RETURNED ON DEMAND, AND IS SUBJECT TO ALL OTHER TERMS AND CONDITIONS OF ANY WRITTEN AGREEMENT OR PURCHASE ORDER WHICH INCORPORATES OR RELATES TO THIS DRAWING.

REVISIONS

REV	DESCRIPTION	DRAWN	DATE	CHECKED BY	QA/QC	REVIEWER
0	FIRST RELEASE					

JOB NUMBER:

THIRD ANGLE PROJECTION

UNLESS OTHERWISE SPECIFIED
DIMENSIONS ARE IN INCHES
DO NOT SCALE DRAWING

TOLERANCES

DECIMALS	FRACTIONAL	ANGULAR
.XX ± .03	± 1/16"	± 1°
.XXX ± .010		

NEXT ASSY.

UNIT TYPE

ADDL INFO

JRA Energy Services, Inc. Houston, Texas
8303 SW Freeway #635
Houston, TX 77074

PRO ENERGY SERVICES
2031 ADAMS ROAD, SEDALIA, MISSOURI 65301 USA

TITLE

GUARENAS - I
69KV SUBSTATION
BASIC ONE LINE

DWG NO. ELI-000-01

REV. X

SCALE NTS

SHEET 1 OF 1